| TYPE | YEAR | PROJECT NO. | SHEET NO. |
|---|---|---|---|
| R.O.W. | 2015 | HSIP-106(33) | 5A |
| CONST. | 2017 | HSIP-106(33) | 5A |
| | | | |
| | | | |

REV. 12-08-16: ADJUSTED DITCHES AND REMOVED GUARDRAIL RT. STA. 117+00 TO RT. STA. 118+75 AND ADJUSTED DRIVEWAY RT. STA. 119+31.

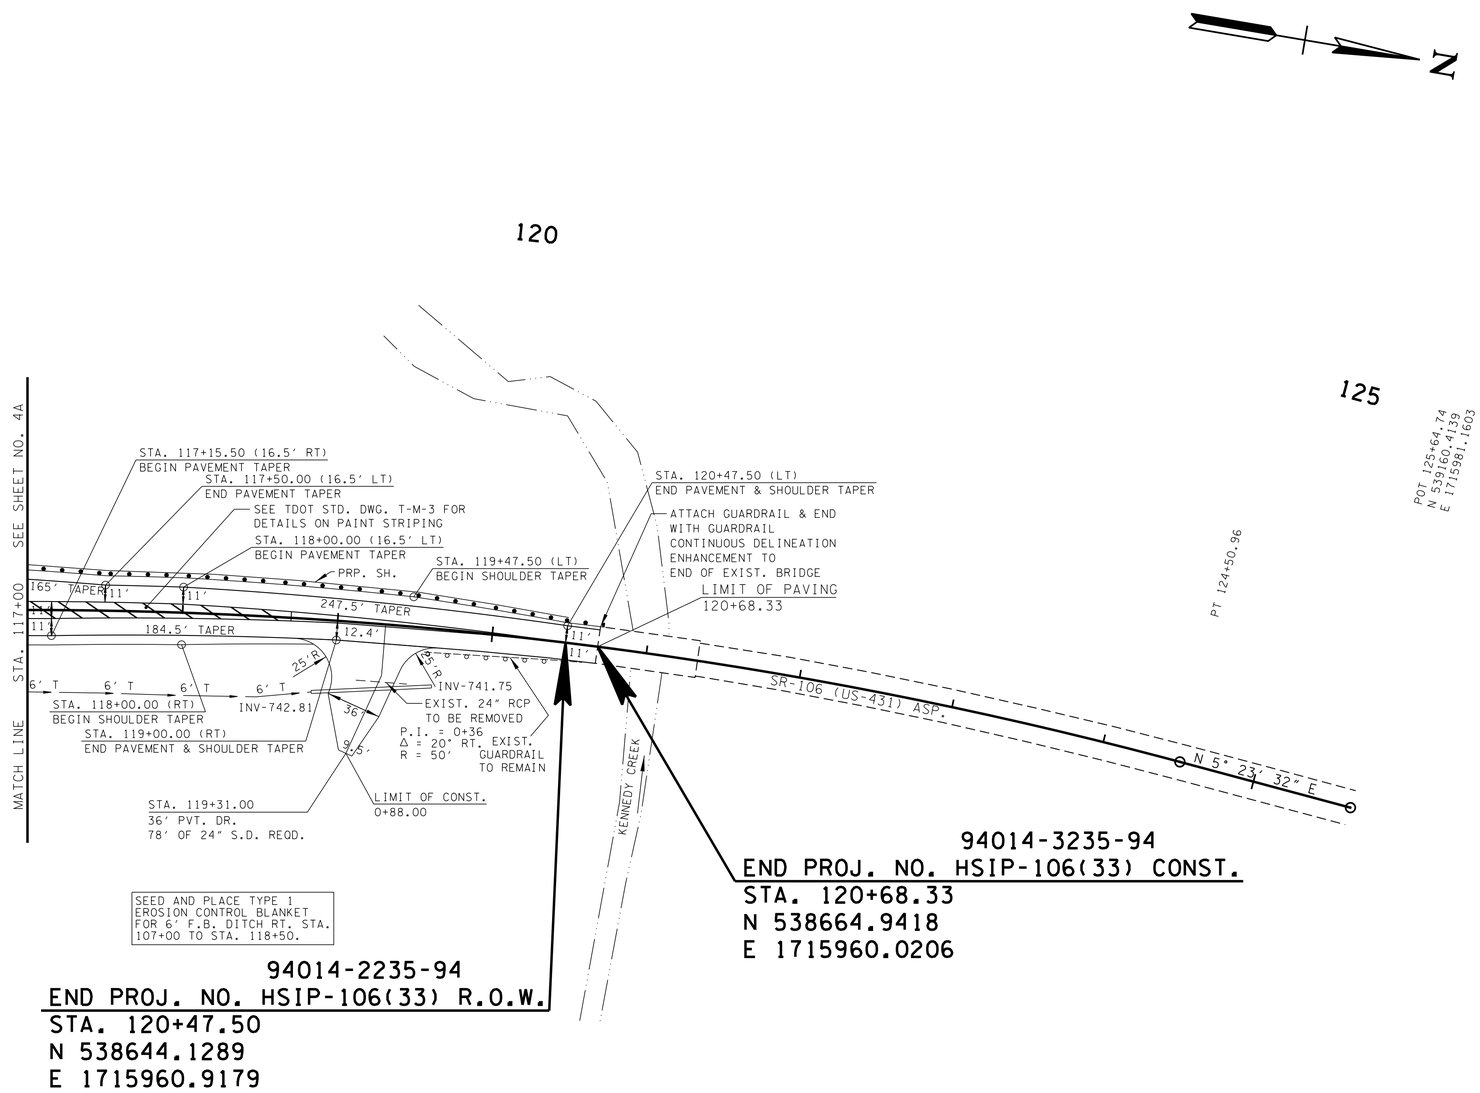


SEALED BY

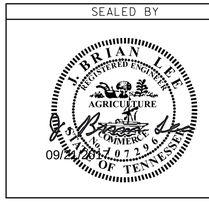


COORDINATES ARE NAD/83(1995), ARE DATUM ADJUSTED BY THE FACTOR OF 1.00008 AND TIED TO THE TGRN. ALL ELEVATIONS ARE REFERENCED TO THE NAVD 1988.

STATE OF TENNESSEE
DEPARTMENT OF TRANSPORTATION

# PROPOSED LAYOUT

STA. 117+00 TO STA. 120+68.33

SCALE: 1"=50'

9/20/2017 9:39:32 AM
T:\TDOT\Williamson_SR106_Critz\005A.sht