| TYPE | YEAR | PROJECT NO. | SHEET NO. |
|---|---|---|---|
| R.O.W. | 2015 | HSIP-106(33) | 8A |
| CONST. | 2017 | HSIP-106(33) | 10 |

REV. 12-08-16: ADJUSTED PIPE STA. 116+02.59 PER REMOVING GUARDRAIL PAD AND CHANGING SLOPE FROM 2:1 TO 4:1.

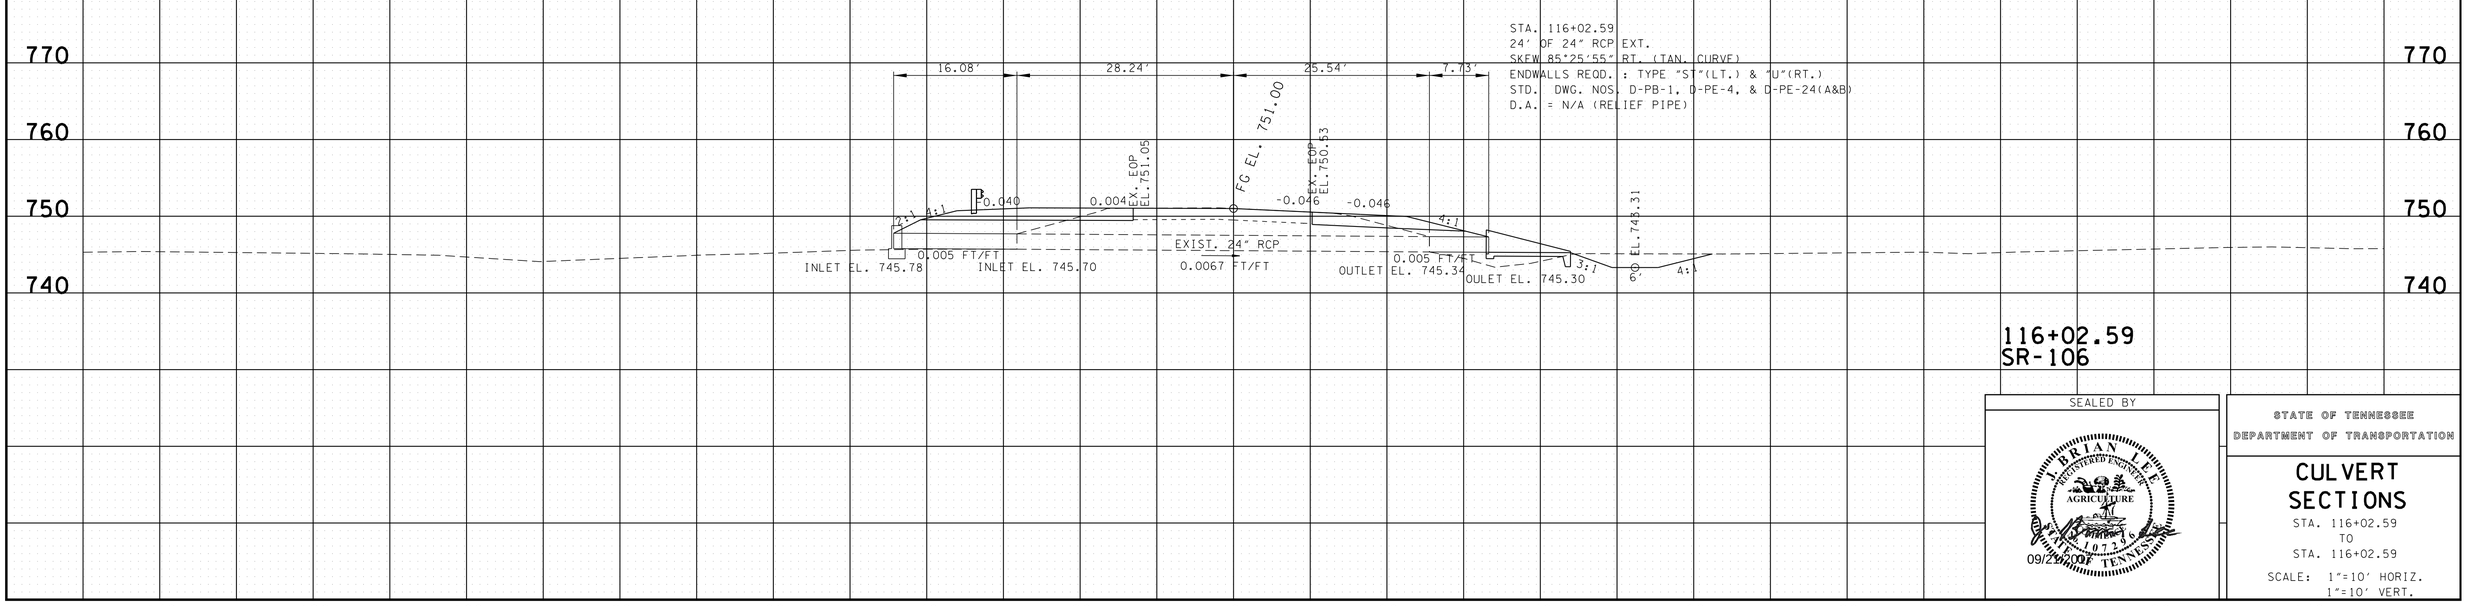


116+02.59
SR-106

SEALED BY




09/20/2017

STATE OF TENNESSEE
DEPARTMENT OF TRANSPORTATION

# CULVERT SECTIONS

STA. 116+02.59
TO
STA. 116+02.59

SCALE: 1"=10' HORIZ.
1"=10' VERT.

9/18/2017 5:04:13 PM
T:\TDOT\Williamson_SR106_Critz\SR106CulvertXSections.sht