| TYPE | YEAR | PROJECT NO. | SHEET NO. |
|---|---|---|---|
| CONST. | 2017 | HSIP-106(33) | 200 |
| | | | |
| | | | |
| | | | |

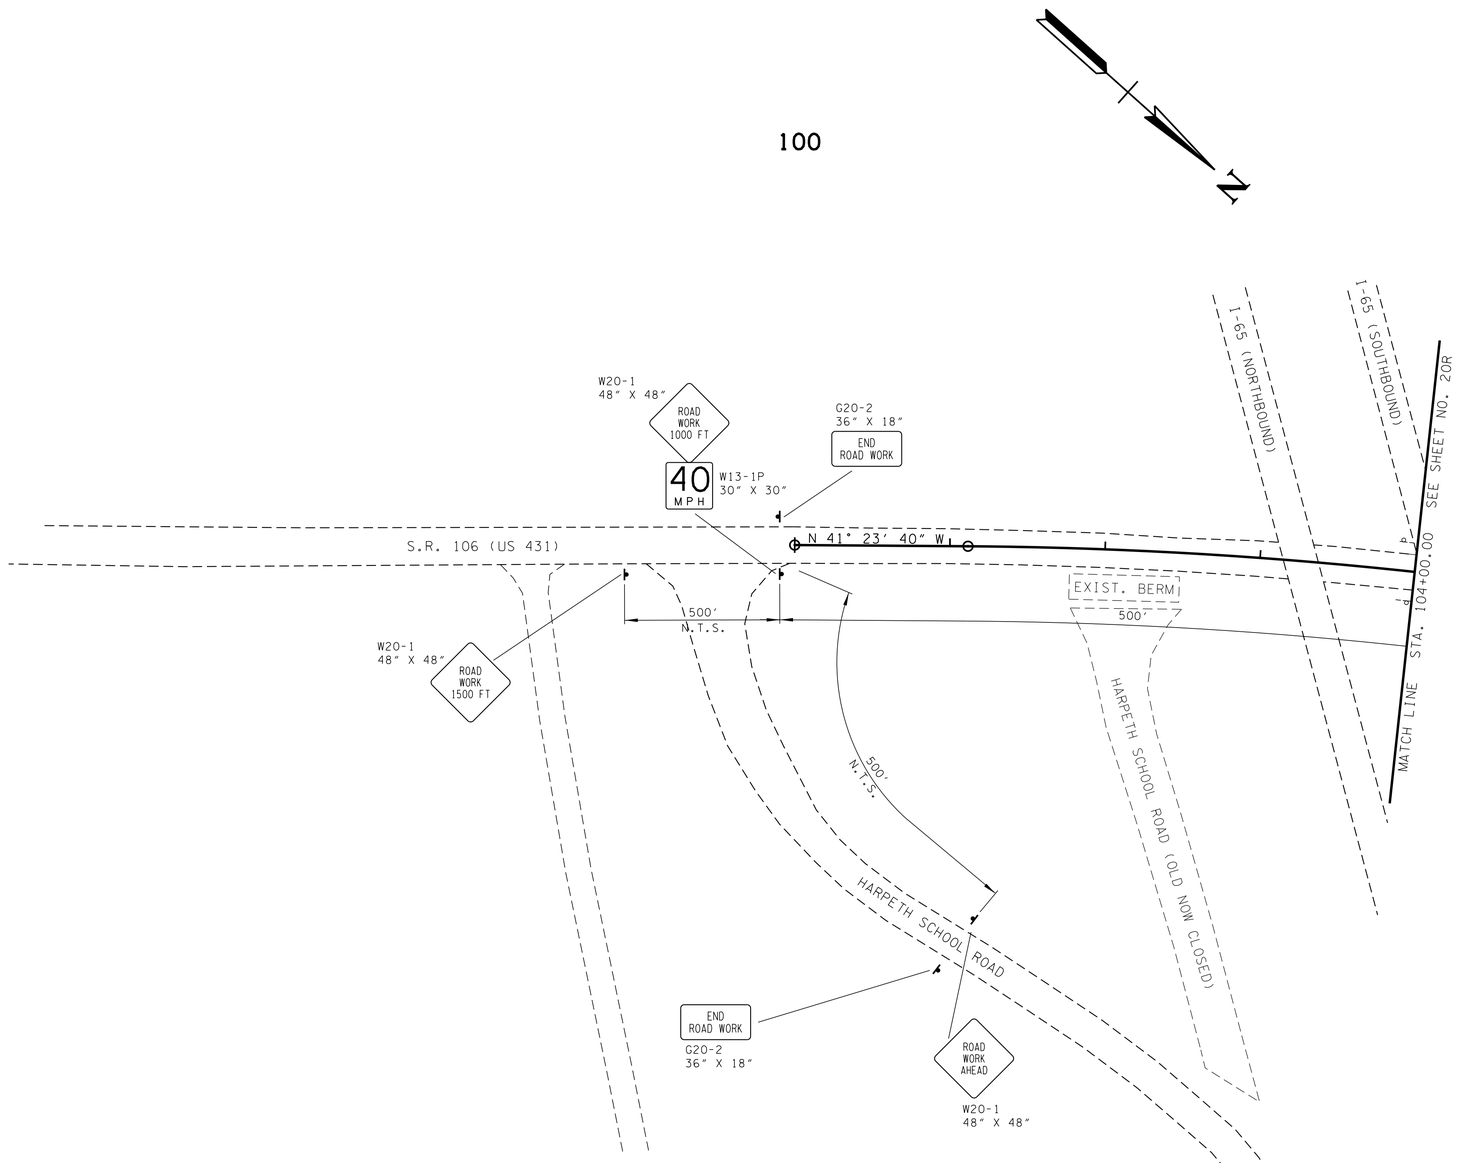


PHASE 5:
1 - INSTALL SIGNS AND TEMP. PAVEMENT MARKINGS.
2 - SHIFT TRAFFIC ONTO NEWLY CONSTRUCTED LANES AND COMPLETE REMAINING PORTION OF CRITZ LANE.

| TRAFFIC CONTROL LEGEND | |
|---|---|
| SYMBOL | ITEM |
| ◑ | FLEXIBLE DRUMS (CHANNELIZING) |
| ⊢ | SIGN (CONSTRUCTION) |

SEALED BY

STATE OF TENNESSEE
DEPARTMENT OF TRANSPORTATION

# TRAFFIC CONTROL PLAN PHASE 5

B.O.P. TO STA.104+00

SCALE: 1"=50'

9/20/2017 9:22:43 AM
T:\TDOT\Williamson_SR106_Critz\0200.sht