| TYPE | YEAR | PROJECT NO. | SHEET NO. |
|---|---|---|---|
| R.O.W. | 2015 | HSIP-106(33) | 11 |
| CONST. | 2017 | HSIP-106(33) | 15 |
| | | | |
| | | | |

REV. 12-08-16: ADJUSTED PROPOSED R.O.W., TOE OF SLOPES, AND EPSC DEVICES ALONG S.R. 106 FROM STA. 117+00 TO 120+00 RT.

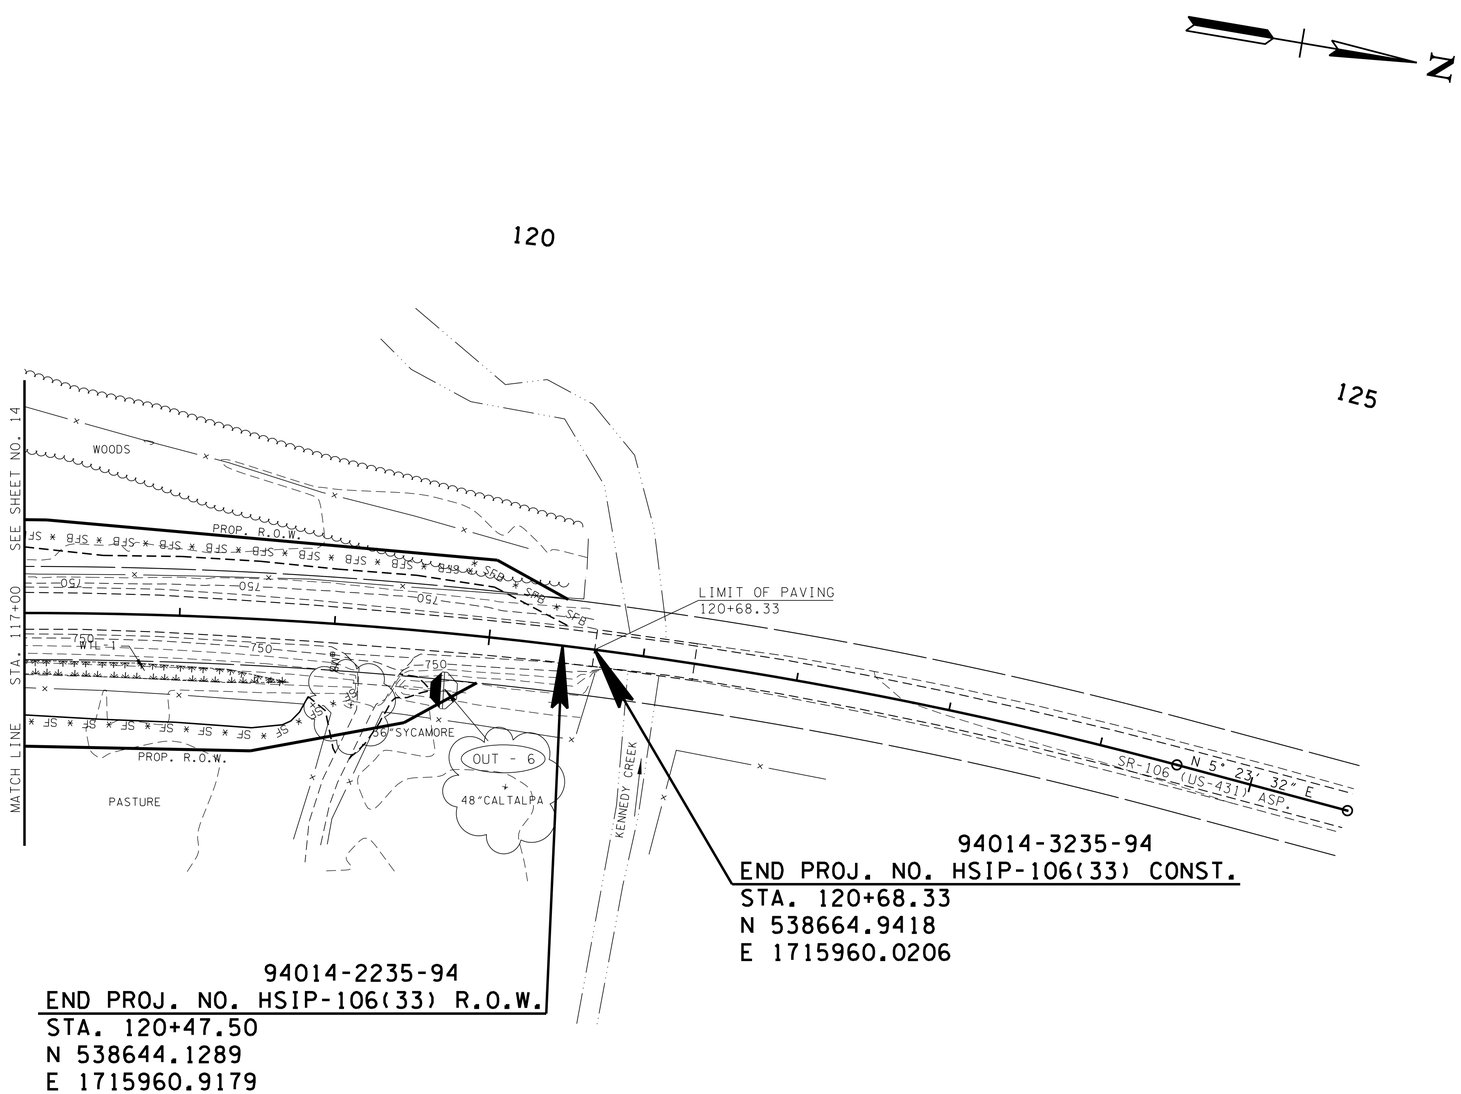


| OUTFALL LABEL | DRAINAGE AREA (AC) | SLOPE WITHIN R.O.W. (%) |
|---|---|---|
| OUT-6 | 18.5 (16.1 UNDISTURBED) | 1 |

SEALED BY

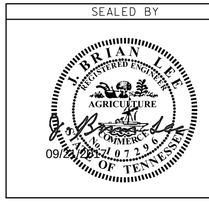


STATE OF TENNESSEE
DEPARTMENT OF TRANSPORTATION

# EROSION PREVENTION AND SEDIMENT CONTROL PLAN

STA. 117+00 TO STA. 120+68.33

SCALE: 1"=50'

STAGE 1 - CLEARING & GRUBBING

09/18/2017 5:04:20 PM
T:\TDOT\Williamson_SR106_Critz\015.sht