| TYPE | YEAR | PROJECT NO. | SHEET NO. |
|---|---|---|---|
| CONST. | 2017 | HSIP-106(33) | 20"0" |
| | | | |
| | | | |
| | | | |




PHASE 4:

SHIFT TRAFFIC AND CONSTRUCT
RIGHT TURN LANE.




PHASE 4:
1 - INSTALL SIGNS, REMOVE CONFLICTING EXIST. PAVEMENT MARKINGS, AND INSTALL TEMP. PAVEMENT MARKINGS.
2 - INSTALL TEMP. PORTABLE BARRIER RAIL ALONG CRITZ LANE SOUTH EDGE OF PAVEMENT. MAINTAIN ACCESS TO ALL DRIVES DURING ALL PHASES OF CONSTRUCTION.
3 - CONSTRUCT TURN LANE ALONG SOUTH SIDE OF CRITZ LANE.

| TRAFFIC CONTROL LEGEND | |
|---|---|
| SYMBOL | ITEM |
| | WORK ZONE |
| | CONST. COMPLETED IN PREVIOUS PHASE |
| | PORTABLE BARRIER RAIL |
| | TEMPORARY ATTENUATOR |

SEALED BY

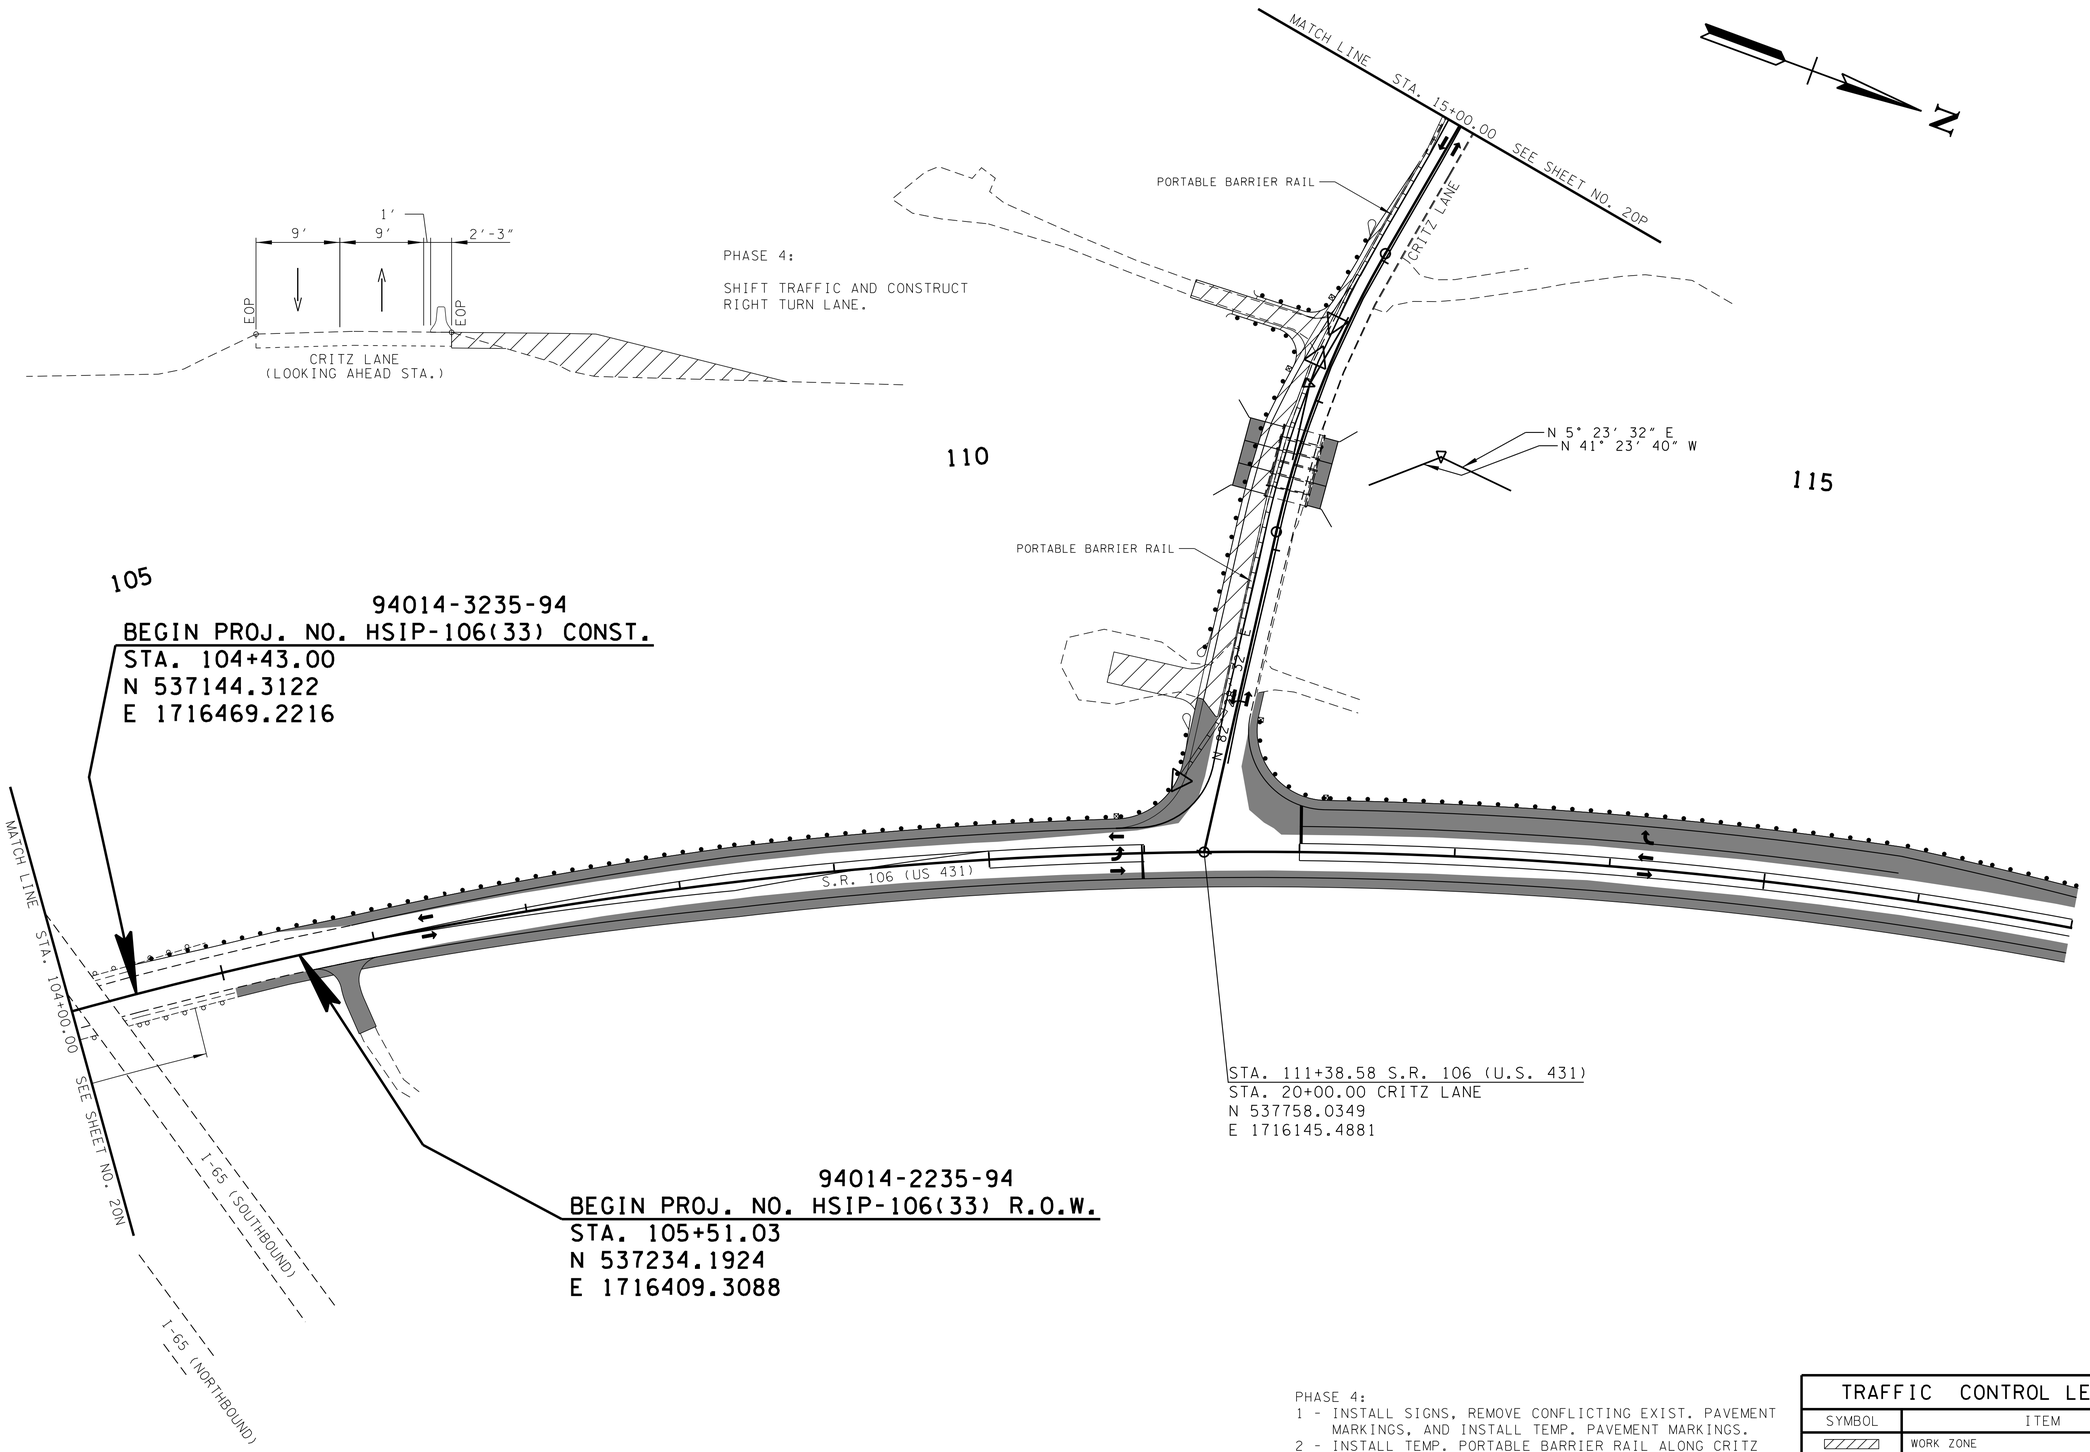


STATE OF TENNESSEE
DEPARTMENT OF TRANSPORTATION

# TRAFFIC CONTROL PLAN PHASE 4

STA.104+00 TO STA.117+00

SCALE: 1"=50'

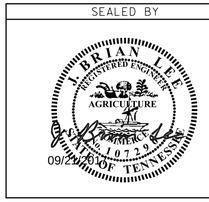9/20/2017 9:22:40 AM
T:\TDOT\Williamson_SR106_Critz\0200.sht