| TYPE | YEAR | PROJECT NO. | SHEET NO. |
|---|---|---|---|
| R.O.W. | 2015 | HSIP-106(33) | 19 |
| CONST. | 2017 | HSIP-106(33) | 29 |

REV. 12-08-16: REMOVED GUARDRAIL, MODIFIED DITCHES, FLATTENED SIDESLOPE FROM 2:1 TO 4:1, AND UPDATED EARTHWORK FROM RT. STA. 106+00 TO STA. 118+50.

STA. 106+35 TO 111+00
MINIMUM UNDERCUT OF 3' REQUIRED PRIOR TO PLACEMENT OF GRADED SOLID ROCK. GRADED SOLID ROCK FILL TO BE WRAPPED IN GEOTEXTILE FABRIC (TYPE IV). SEE GEOTECHNICAL REPORT FOR MORE INFO.

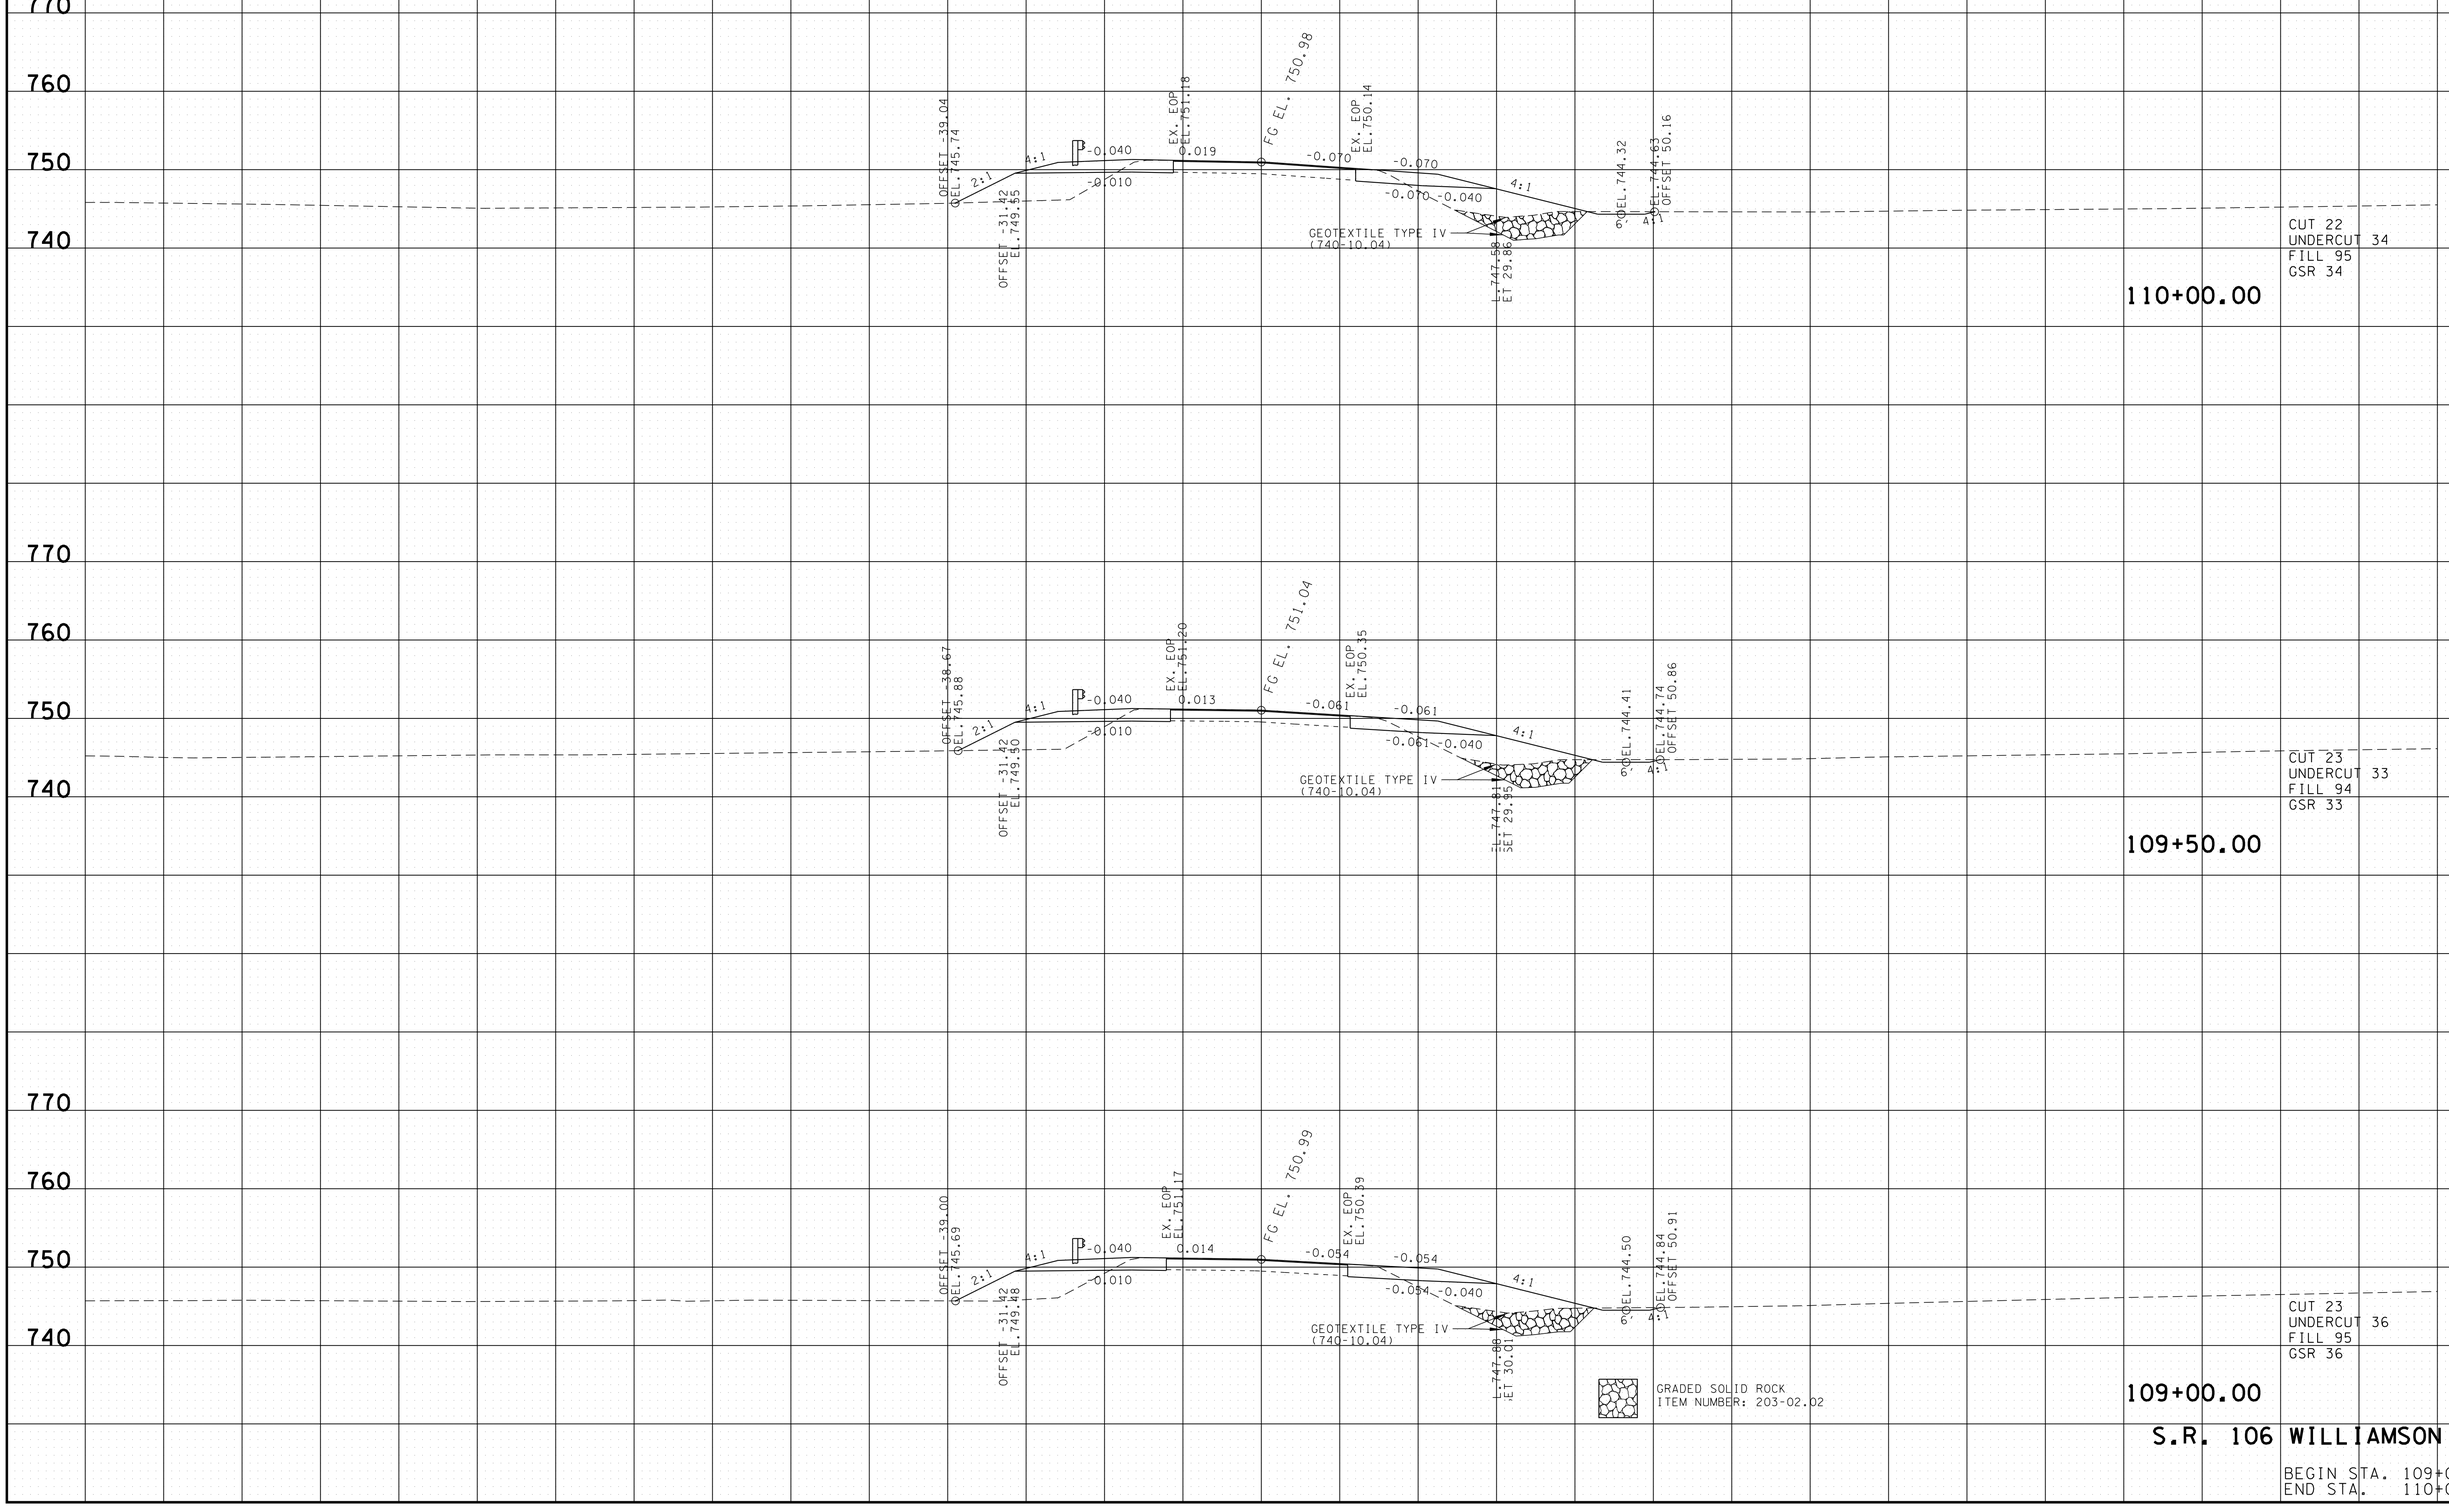


S.R. 106 WILLIAMSON CO.

BEGIN STA. 109+00.00
END STA. 110+00.00

9/19/2017 5:52:27 AM
T:\TDOT\Williamson_SR106_Critz\SR106XSections.sht