| TYPE | YEAR | PROJECT NO. | SHEET NO. |
|---|---|---|---|
| R.O.W. | 2015 | 94014-1235-94 | XX |
| CONST. | 2017 | HSIP-106(33) | 24 |

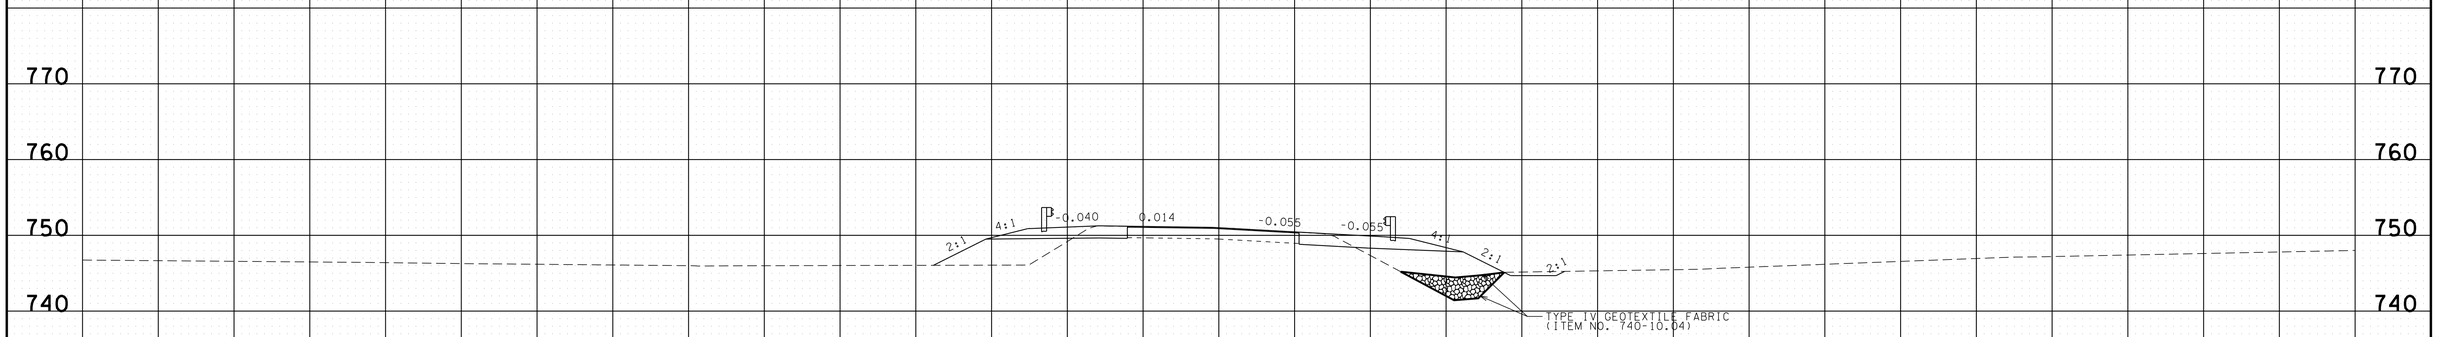


# REPRESENTATIVE CROSS SECTION FOR STATION 106+00 TO STATION 111+00

MINIMUM UNDERCUT OF 3' REQUIRED PRIOR TO PLACEMENT OF GRADED SOLID ROCK.

GRADED SOLID ROCK
ITEM NO: 203-02.02

SEALED BY

TRAVIS W. SMITH
REGISTERED ENGINEER
AGRICULTURE
COMMERCE
No. 113801
STATE OF TENNESSEE

STATE OF TENNESSEE
DEPARTMENT OF TRANSPORTATION

## SOILS

## TYPICAL SECTIONS

140 120 100 80 60 40 20 0 20 40 60 80 100 120 140

5/25/2017 2:08:14 PM
\\J03WF01.tdot.state.tn.us\03Shared\Geotech\Files\Region 3\94-Williamson\FY 2014\94014\Report and Borings\finalreport\U9837-00-Soils&GeoRpt&ES94146\4\U9837-00-SoilsTypicalSections-&ES94146\4.sht