| TYPE | YEAR | PROJECT NO. | SHEET NO. |
|---|---|---|---|
| R.O.W. | 2015 | HSIP-106(33) | 2 |
| CONST. | 2017 | HSIP-106(33) | 2B |
| | | | |
| | | | |

REV. 12-08-16: ADDED NOTE "C", 4:1 SIDE SLOPES FOR SECTIONS FROM STA. 106+00 TO STA. 118+50 RT.

# STATE ROUTE 106

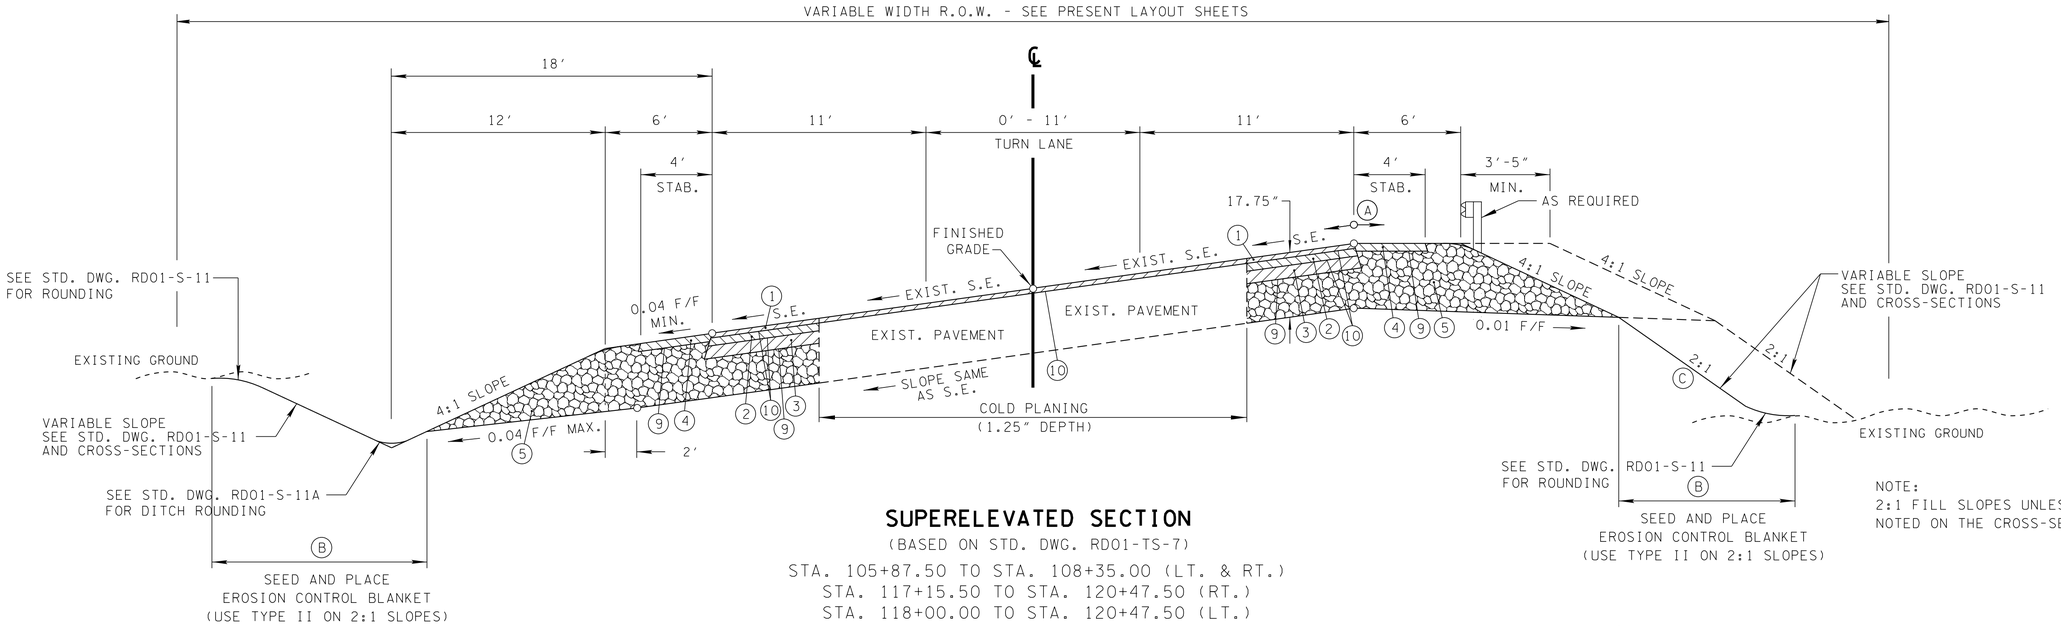


NOTE:
2:1 FILL SLOPES UNLESS OTHERWISE NOTED ON THE CROSS-SECTIONS.

## SUPERELEVATED SECTION

(BASED ON STD. DWG. RD01-TS-7)

STA. 105+87.50 TO STA. 108+35.00 (LT. & RT.)
STA. 117+15.50 TO STA. 120+47.50 (RT.)
STA. 118+00.00 TO STA. 120+47.50 (LT.)

(A) THE SLOPE OF THE SHOULDER AND ROADWAY PAVEMENT SHALL NOT EXCEED AN ALGEBRAIC DIFFERENCE OF 0.07 F/F.

(B) SEE DITCH DETAIL SHEET 2F FOR DITCH LINING SPECIFIED.

(C) 4:1 SLOPE STA. 106+00 TO STA. 118+50 RT.

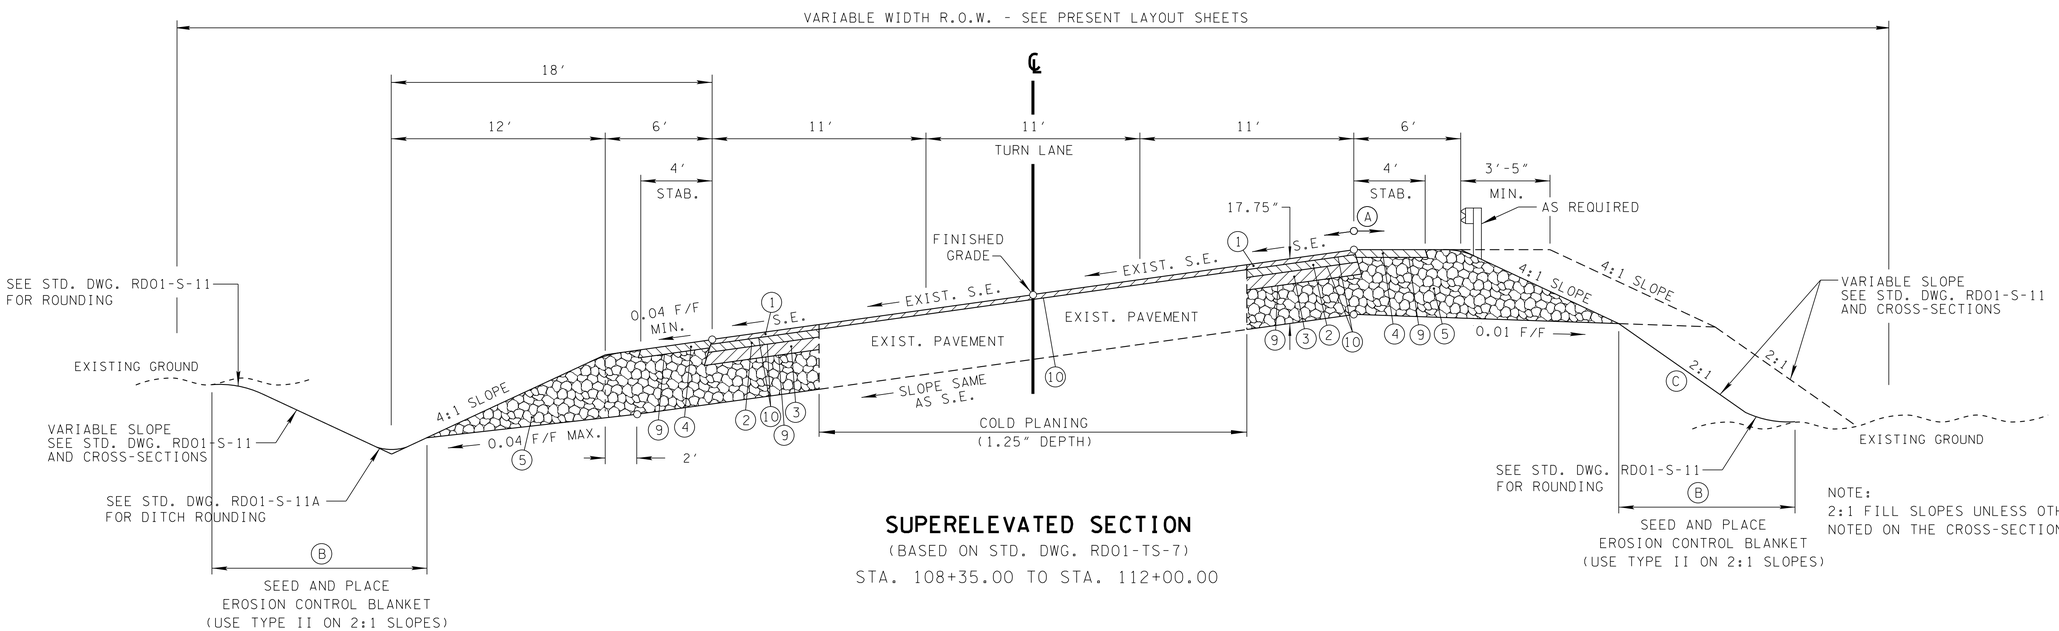


NOTE:
2:1 FILL SLOPES UNLESS OTHERWISE NOTED ON THE CROSS-SECTIONS.

## SUPERELEVATED SECTION

(BASED ON STD. DWG. RD01-TS-7)

STA. 108+35.00 TO STA. 112+00.00

SEALED BY

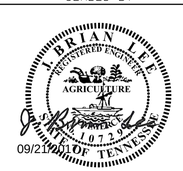


NOT TO SCALE

STATE OF TENNESSEE
DEPARTMENT OF TRANSPORTATION

# TYPICAL SECTIONS

9/18/2017 5:03:33 PM
T:\TDOT\Williamson_SR106_Critz\002B.sht