| TYPE | YEAR | PROJECT NO. | SHEET NO. |
|---|---|---|---|
| CONST. | 2017 | HSIP-106(33) | 20H |
| | | | |
| | | | |
| | | | |

PHASE 2:

SHIFT TRAFFIC ONTO NORTHBOUND SHOULDER AND LANES WHILE WIDENING SOUTHBOUND SIDE.

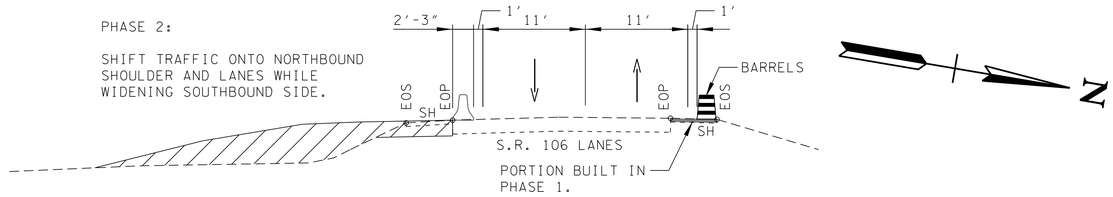


120

125

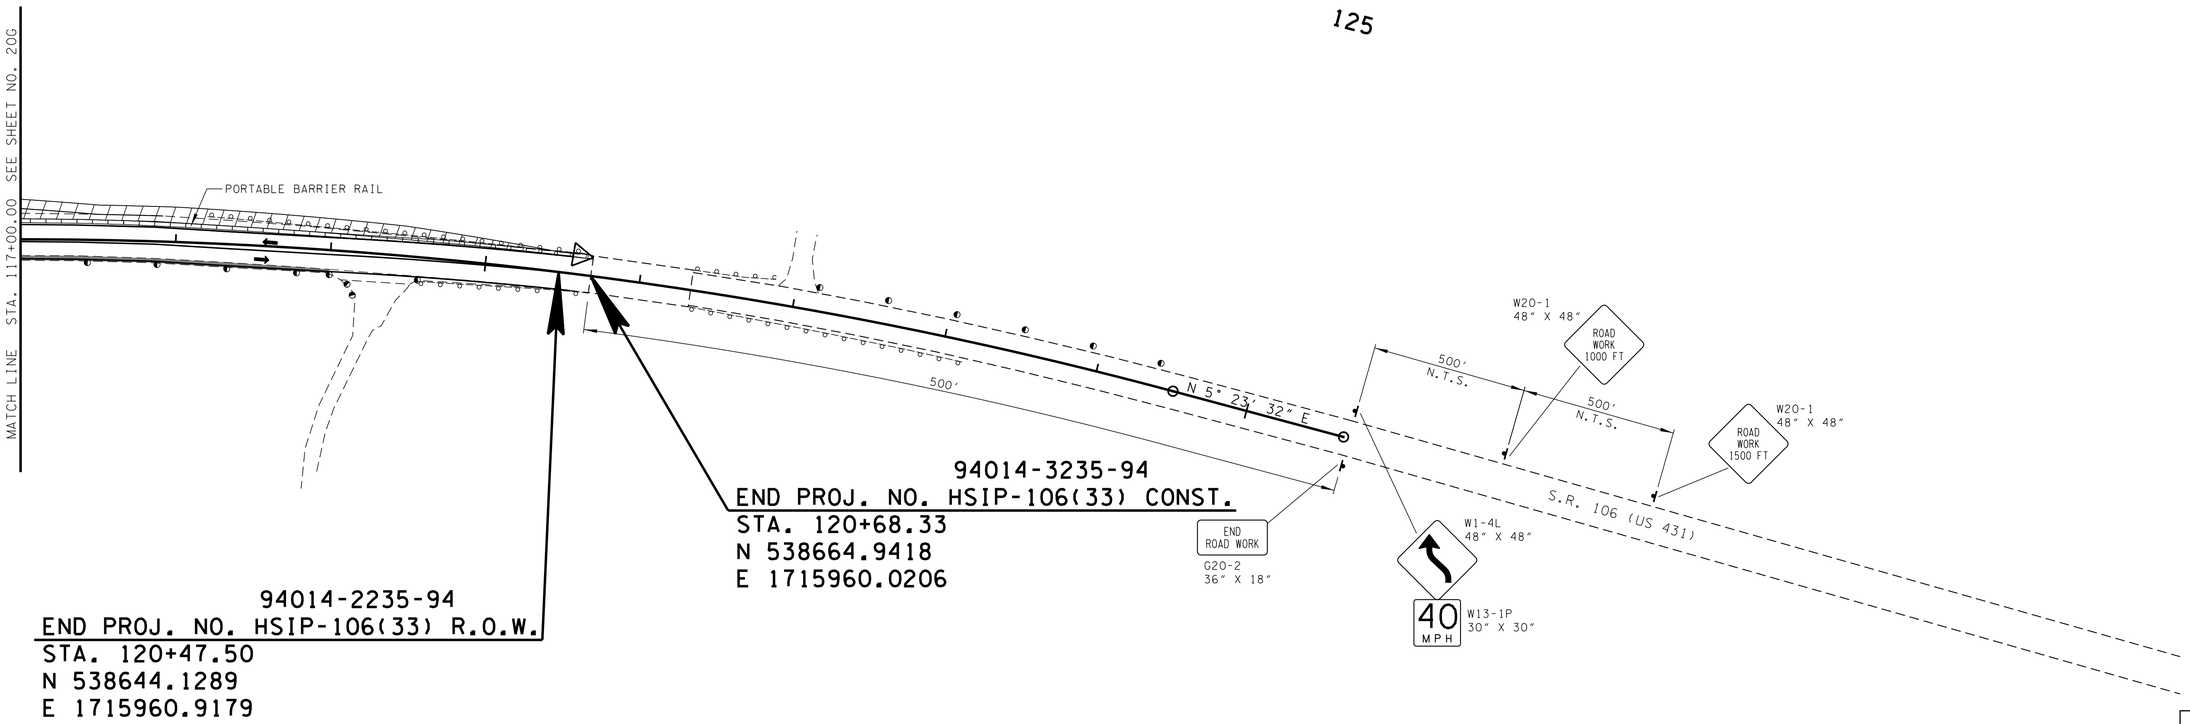


94014-3235-94
END PROJ. NO. HSIP-106(33) CONST.
STA. 120+68.33
N 538664.9418
E 1715960.0206

94014-2235-94
END PROJ. NO. HSIP-106(33) R.O.W.
STA. 120+47.50
N 538644.1289
E 1715960.9179

SEALED BY

PHASE 2:
1 - INSTALL SIGNS, REMOVE CONFLICTING EXIST. PAVEMENT MARKINGS AND INSTALL TEMP. PAVEMENT MARKINGS.
2 - SHIFT TRAFFIC PARTIALLY ONTO THE EXIST. NORTHBOUND SHOULDER. MAINTAIN TWO 11' LANES.
3 - INSTALL TEMP. PORTABLE BARRIER RAIL ALONG EXISTING SOUTHBOUND EDGE OF PAVEMENT.
4 - WIDEN WEST SIDE OF SR-106.

TRAFFIC CONTROL LEGEND

| SYMBOL | ITEM |
|---|---|
| | WORK ZONE |
| | FLEXIBLE DRUMS (CHANNELIZING) |
| | SIGN (CONSTRUCTION) |
| | CONST. COMPLETED IN PREVIOUS PHASE |
| | TEMPORARY ATTENUATOR |

STATE OF TENNESSEE
DEPARTMENT OF TRANSPORTATION

# TRAFFIC CONTROL PLAN PHASE 2

STA.117+00 TO E.O.P.

SCALE: 1"=50'

09/20/2017 9:22:31 AM
T:\TDOT\Williamson_SR106_Critz\020H.sht