| TYPE | YEAR | PROJECT NO. | SHEET NO. |
|---|---|---|---|
| R.O.W. | 2015 | HSIP-106(33) | 6 |
| CONST. | 2017 | HSIP-106(33) | 6 |

REV. 02-20-17: ADJUSTED DITCH PROFILE FROM LT. STA. 15+50 TO LT. STA. 17+00.

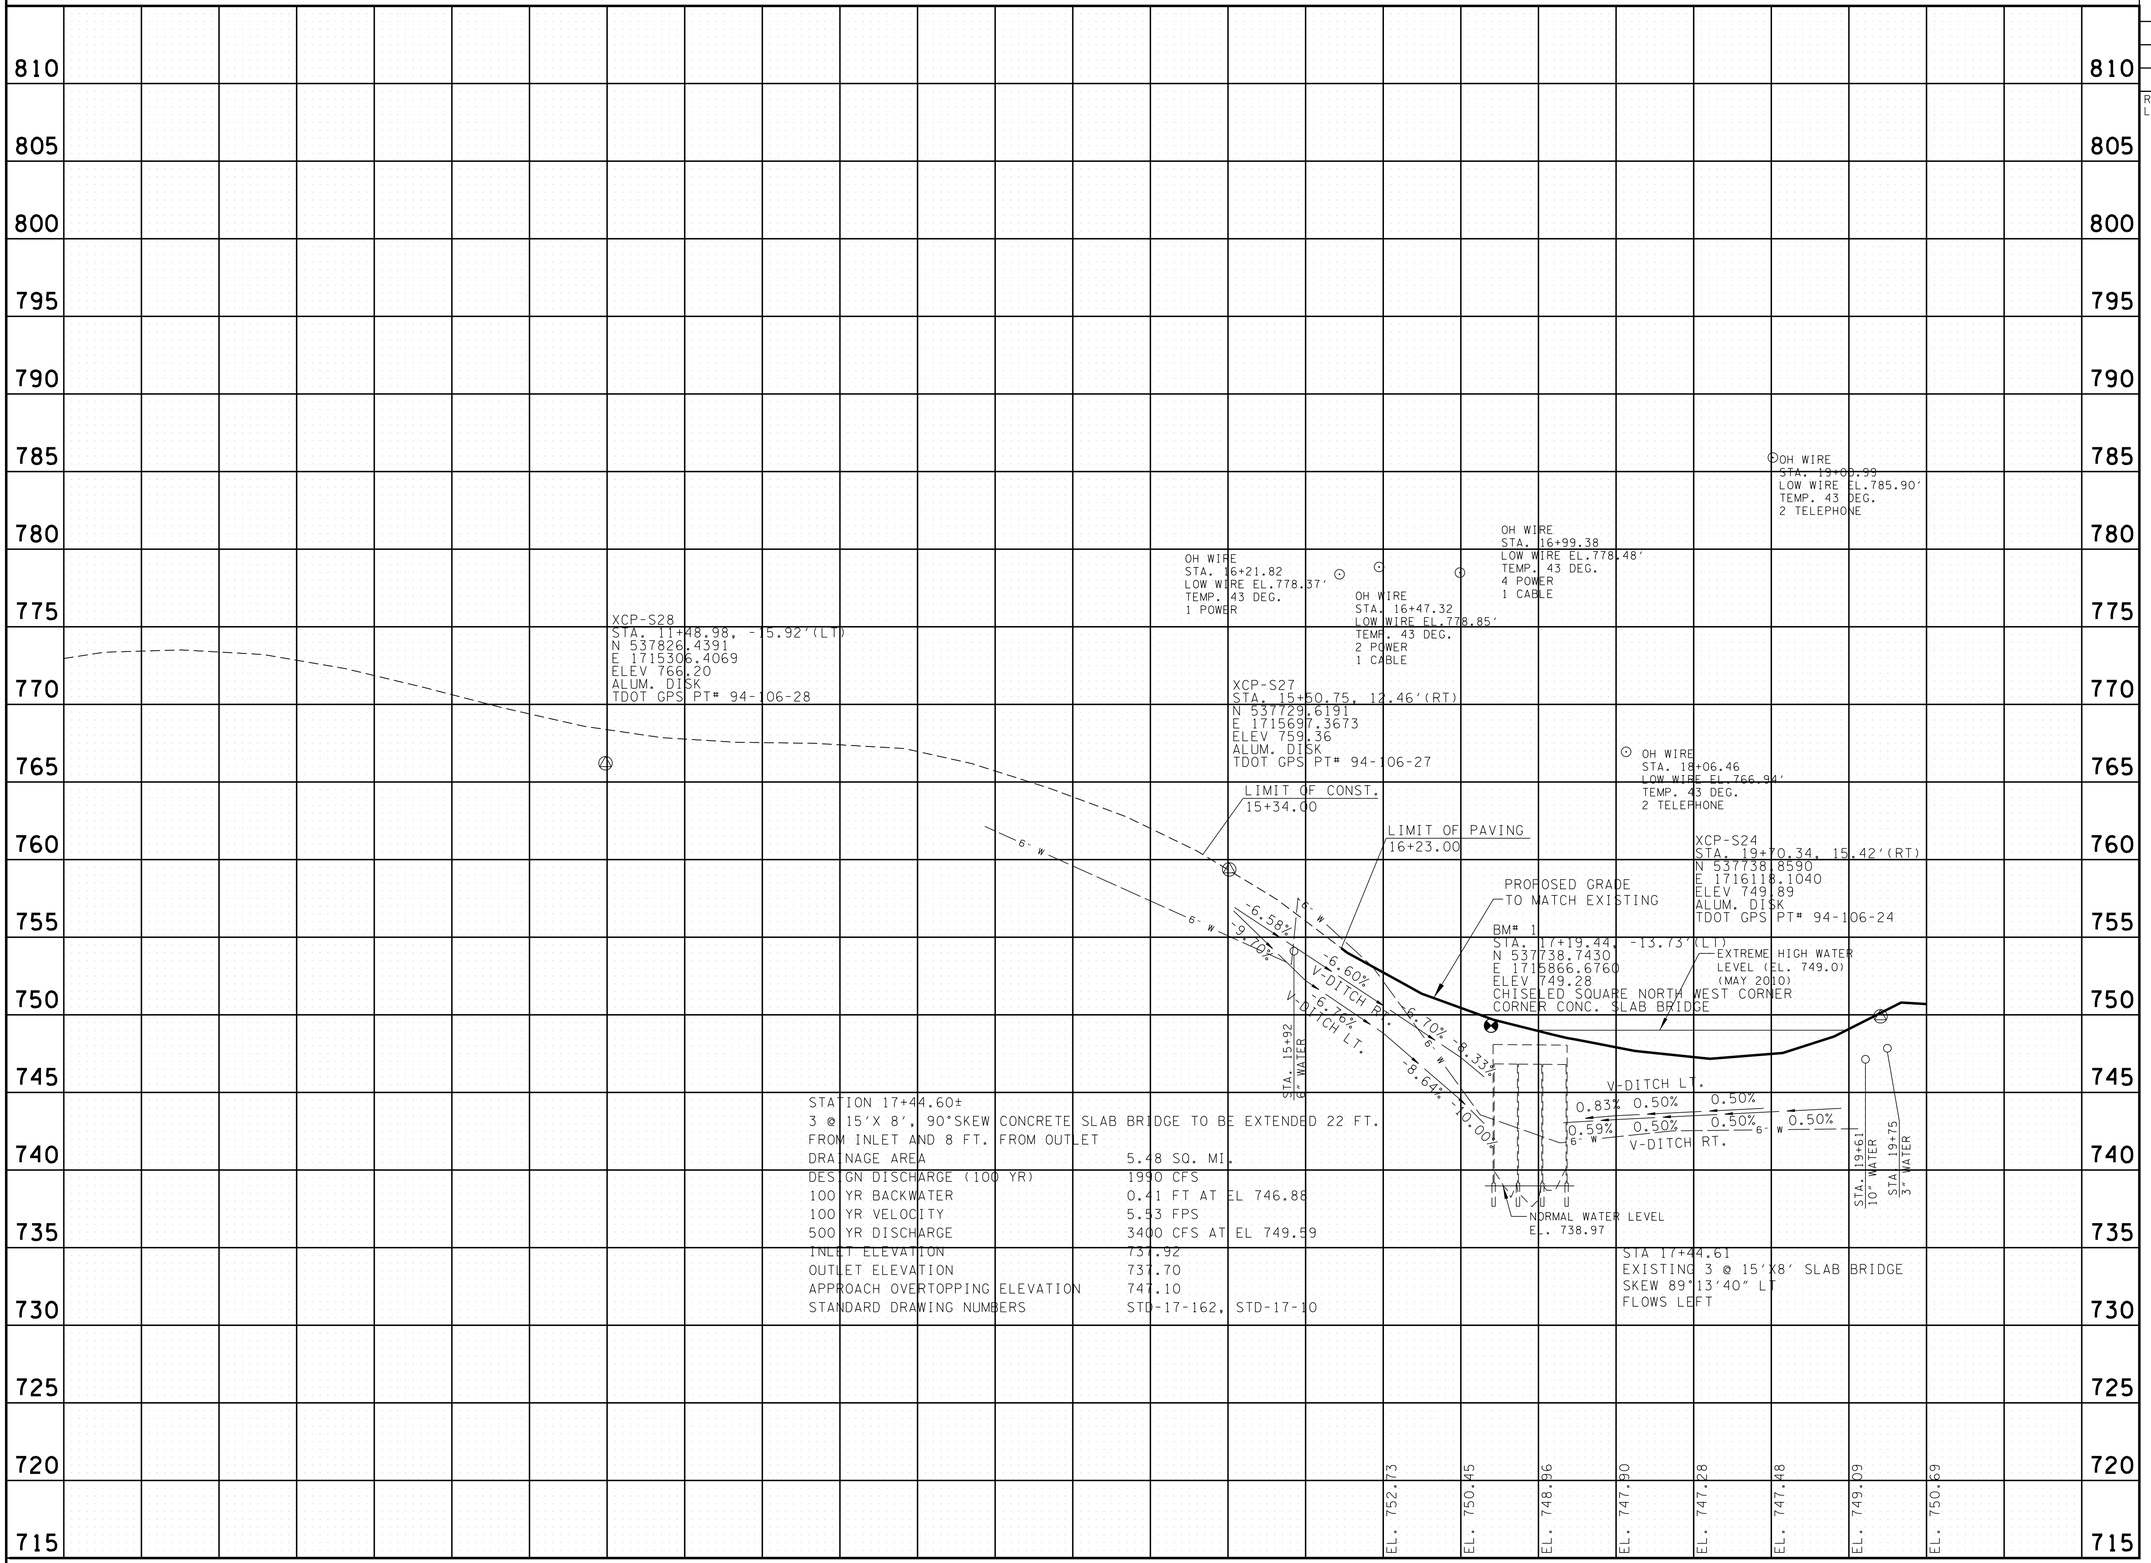


SEALED BY

# CRITZ LANE

STATE OF TENNESSEE
DEPARTMENT OF TRANSPORTATION

## PROFILE OF SIDE ROADS AND STREETS

SCALE: 1"=50' HORIZ.
1"=5' VERT.

09/18/2017 5:04:07 PM
T:\TDOT\Williamson_SR106_Critz\006.sht