| TYPE | YEAR | PROJECT NO. | SHEET NO. |
|---|---|---|---|
| CONST. | 2017 | HSIP-106(33) | 20"1" |
| | | | |
| | | | |
| | | | |

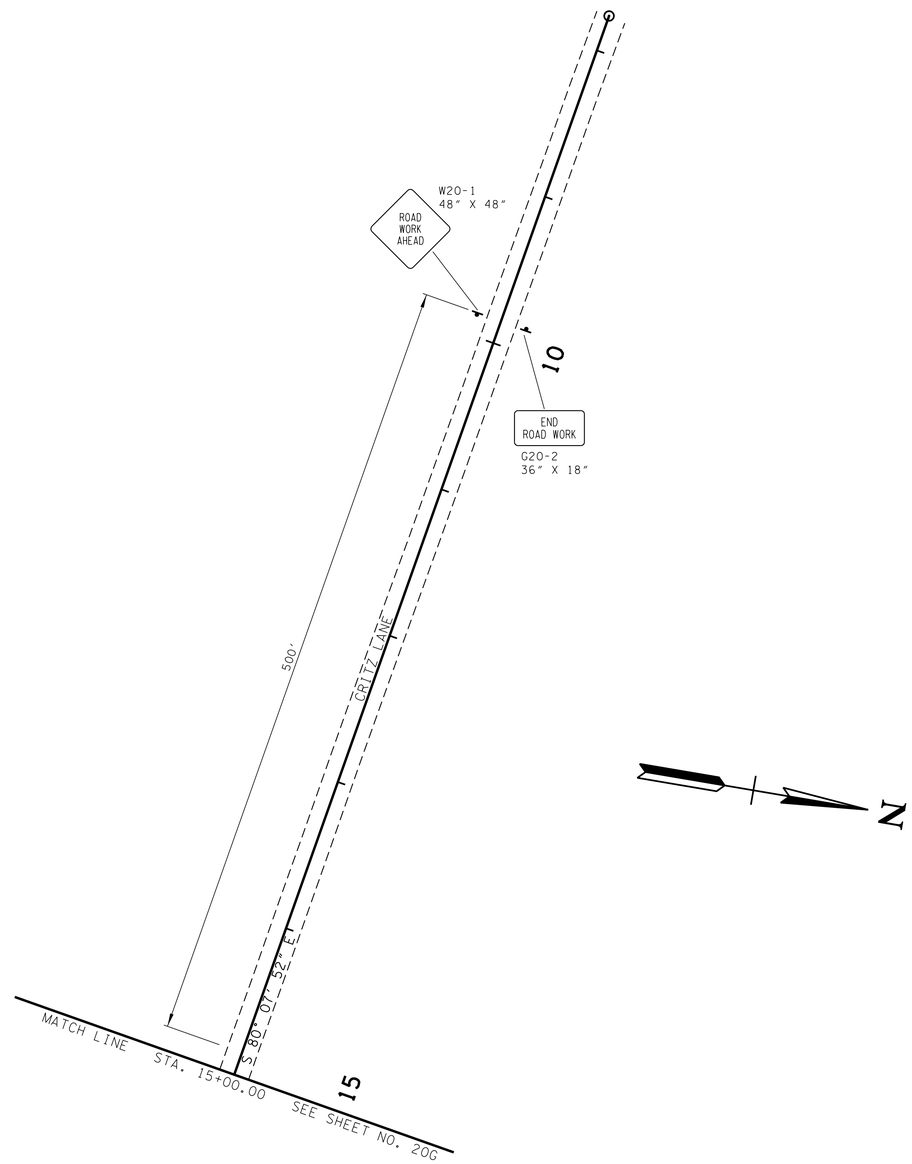


SEALED BY

| TRAFFIC CONTROL LEGEND | |
|---|---|
| SYMBOL | ITEM |
| | SIGN (CONSTRUCTION) |

STATE OF TENNESSEE
DEPARTMENT OF TRANSPORTATION

# TRAFFIC CONTROL PLAN PHASE 2

B.O.P. TO STA.15+00

SCALE: 1"=50'

9/20/2017 9:22:32 AM
T:\TDOT\Williamson_SR106_Critz\020i.sht