| TYPE | YEAR | PROJECT NO. | SHEET NO. |
|---|---|---|---|
| CONST. | 2017 | HSIP-106(33) | 20C |
| | | | |
| | | | |
| | | | |




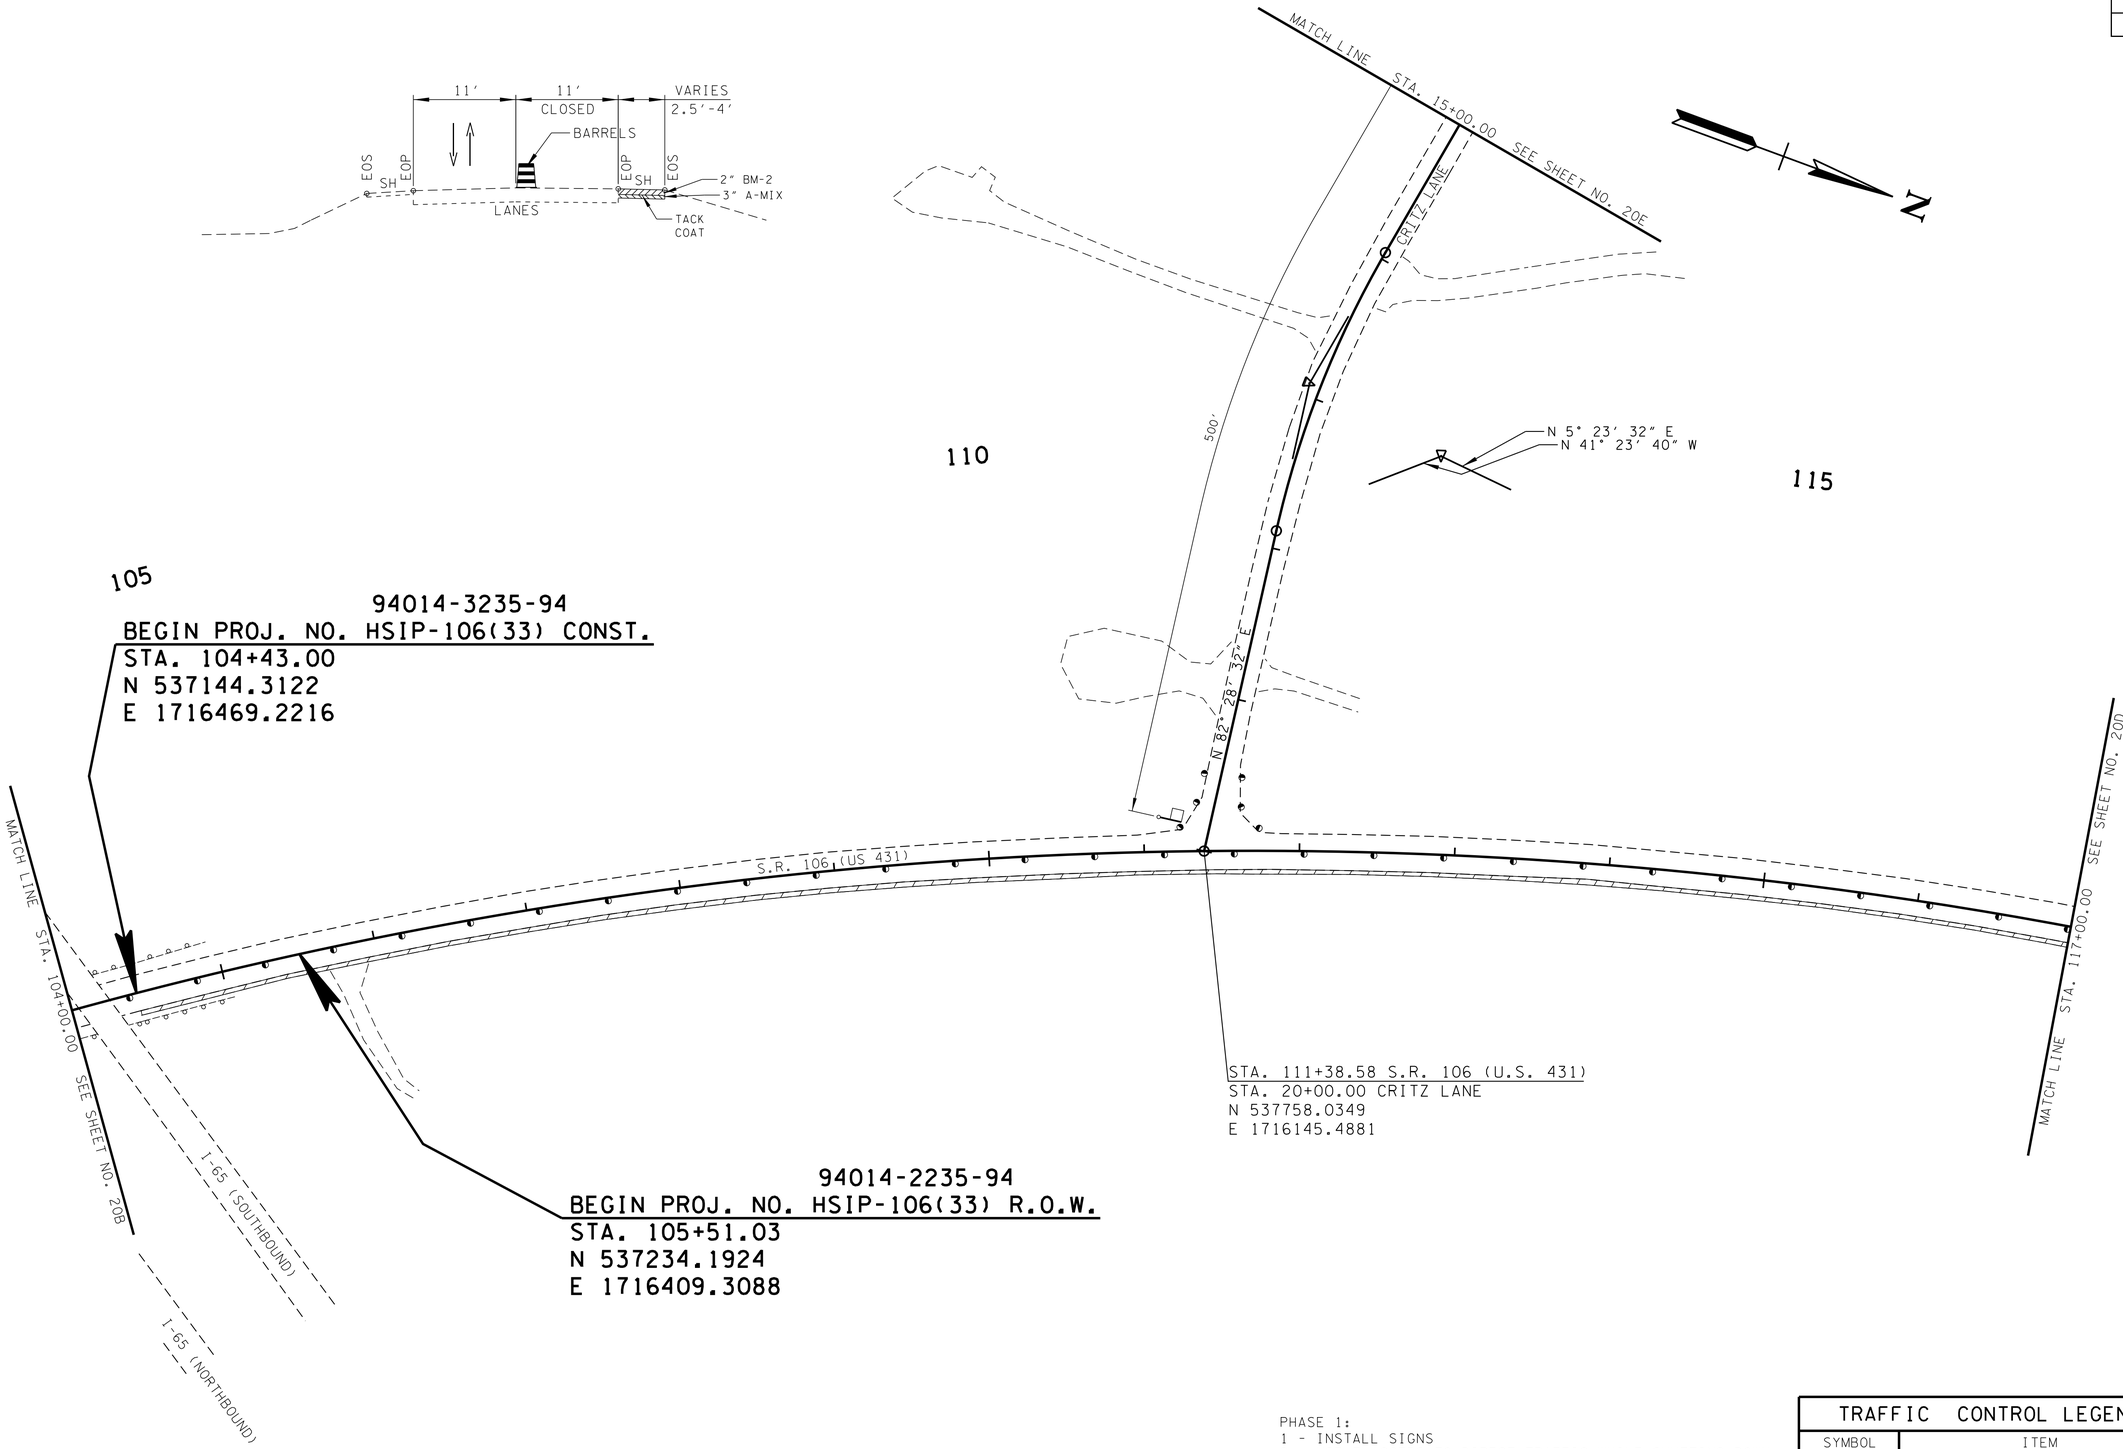


PHASE 1:
1 - INSTALL SIGNS
2 - USE FLAGGERS TO DIRECT TRAFFIC WHILE SHUTTING DOWN THE NORTHBOUND LANE AND HAVING ONE-WAY TRAFFIC ON THE SOUTHBOUND LANE UTILIZING MOBILE OPERATIONS TO SAW CUT THE EXISTING NORTHBOUND SHOULDER AND INSTALL NEW PAVEMENT TO STABILIZE SHOULDER FOR TRAFFIC.

| TRAFFIC CONTROL LEGEND | |
|---|---|
| SYMBOL | ITEM |
| | WORK ZONE |
| | FLEXIBLE DRUMS (CHANNELIZING) |
| | FLAGGER |

SEALED BY

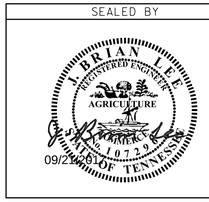


09/20/2017

STATE OF TENNESSEE
DEPARTMENT OF TRANSPORTATION

# TRAFFIC CONTROL PLAN PHASE 1

STA.104+00 TO STA.117+00

SCALE: 1"=50'

9/20/2017 9:22:24 AM
T:\TDOT\Williamson_SR106_Critz\020C.sht