| TYPE | YEAR | PROJECT NO. | SHEET NO. |
|---|---|---|---|
| R.O.W. | 2015 | HSIP-106(33) | 29 |
| CONST. | 2017 | HSIP-106(33) | 39 |

REV. 9-22-16: CHANGED SIDE SLOPE OF DITCHES FROM STA. 18+00 TO 19+50 RT. FROM 3:1 TO 2:1.

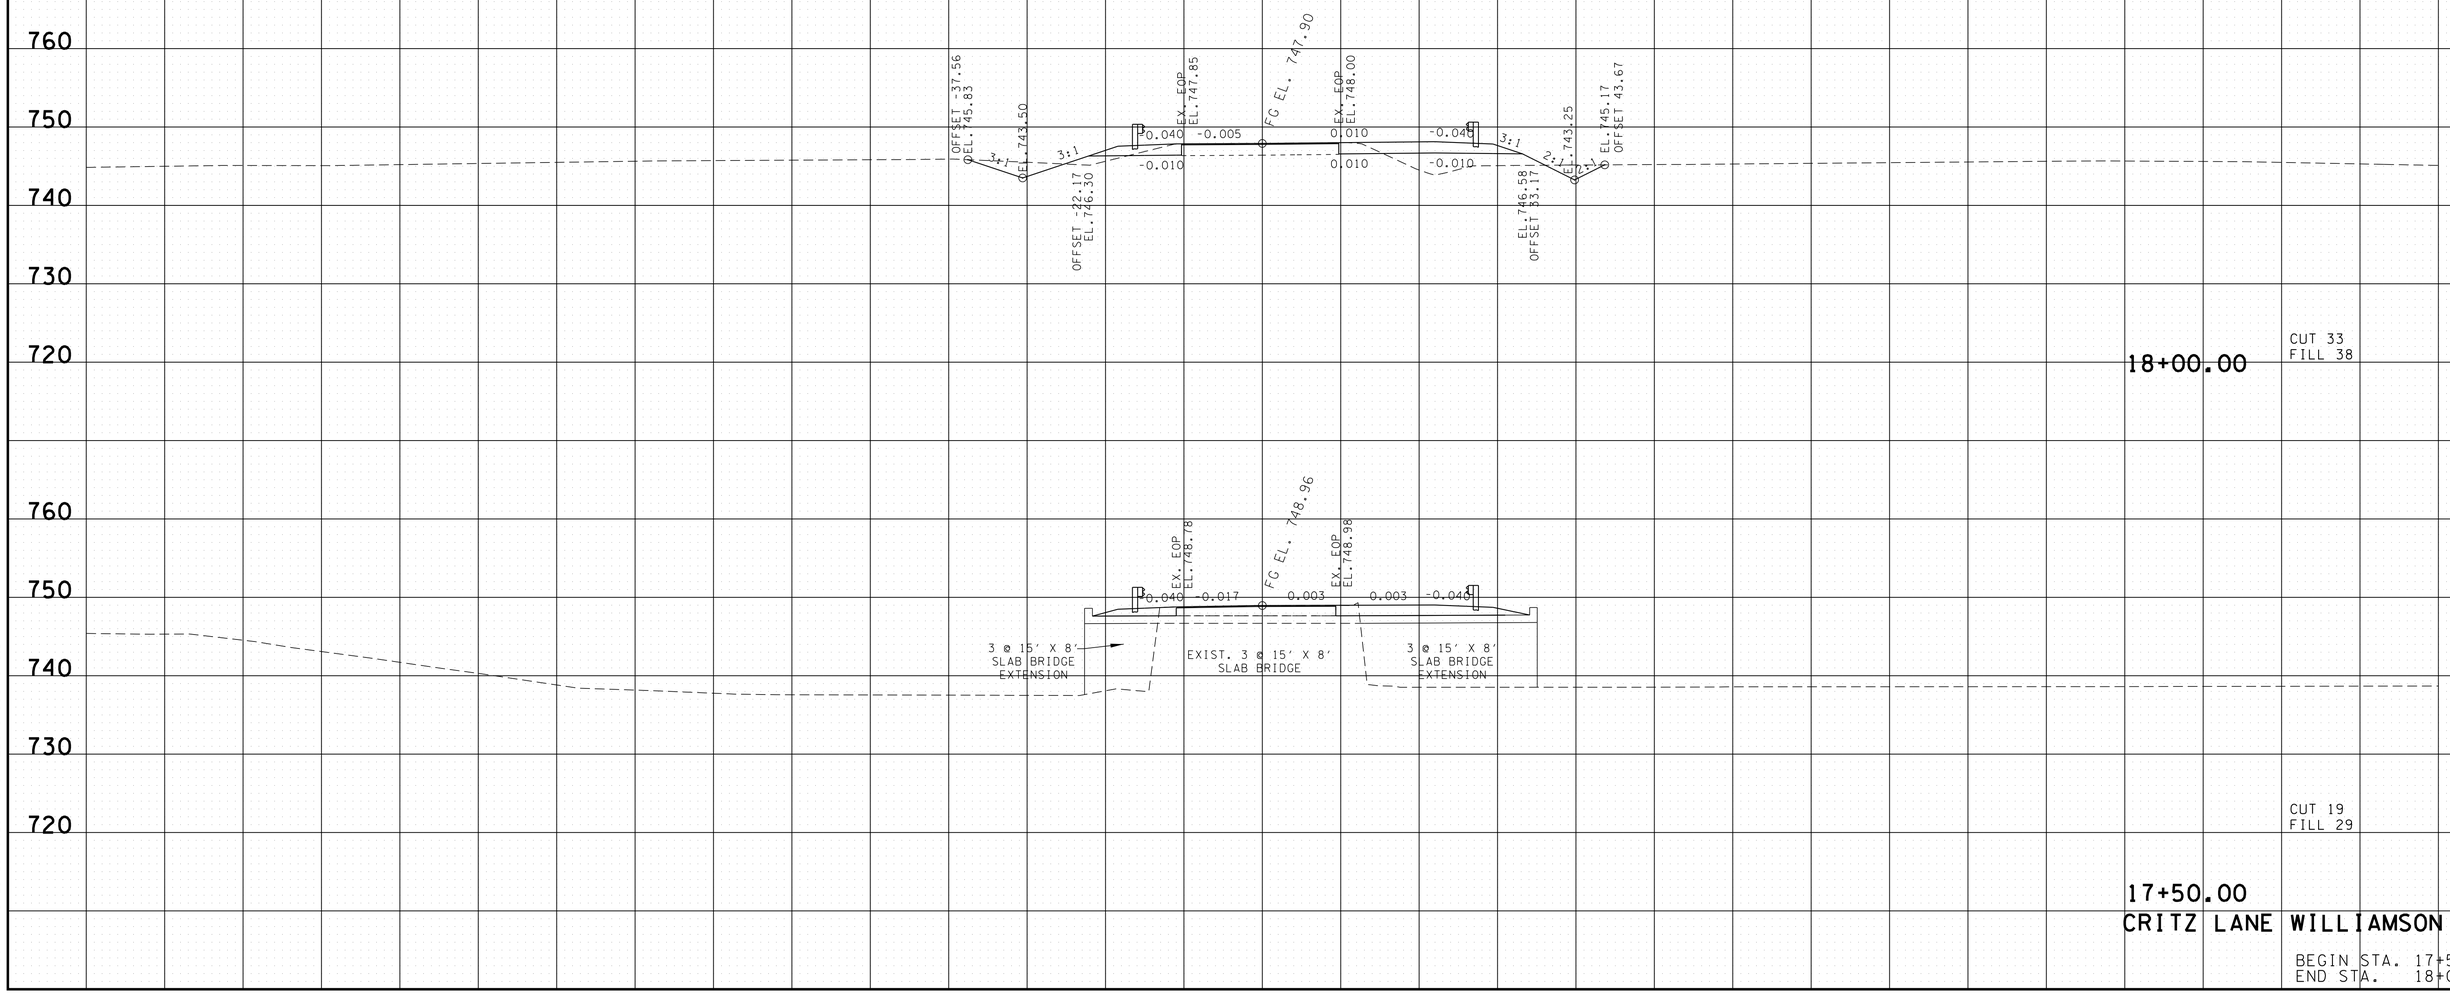


CRITZ LANE WILLIAMSON CO.

BEGIN STA. 17+50.00
END STA. 18+00.00

9/19/2017 5:52:36 AM
T:\TDOT\Williamson_SRI06_Critz\CritzLaneXSections.sht