| TYPE | YEAR | PROJECT NO. | SHEET NO. |
|---|---|---|---|
| R.O.W. | 2015 | HSIP-106(33) | 3A |
| CONST. | 2017 | HSIP-106(33) | 3A |
| | | | |
| | | | |

REV. 3-14-16: REMOVED TRACT 3 AND ADDED TRACTS 3A AND 3B.

REV. 4-08-16: REMOVED TRACTS 3A AND 3B, AND COMBINED INTO TRACT 3.

REV. 9-22-16: ADJUSTED PROPOSED R.O.W. AND TEMP. CONST. ESMT. FOR EPSC DEVICES AND ADDED SLOPE AND 10' CONST. ESMT. ALONG CRITZ LANE FOR TRACT 1.

REV. 12-08-16: ADJUSTED PROPOSED R.O.W. FOR TRACT 2.

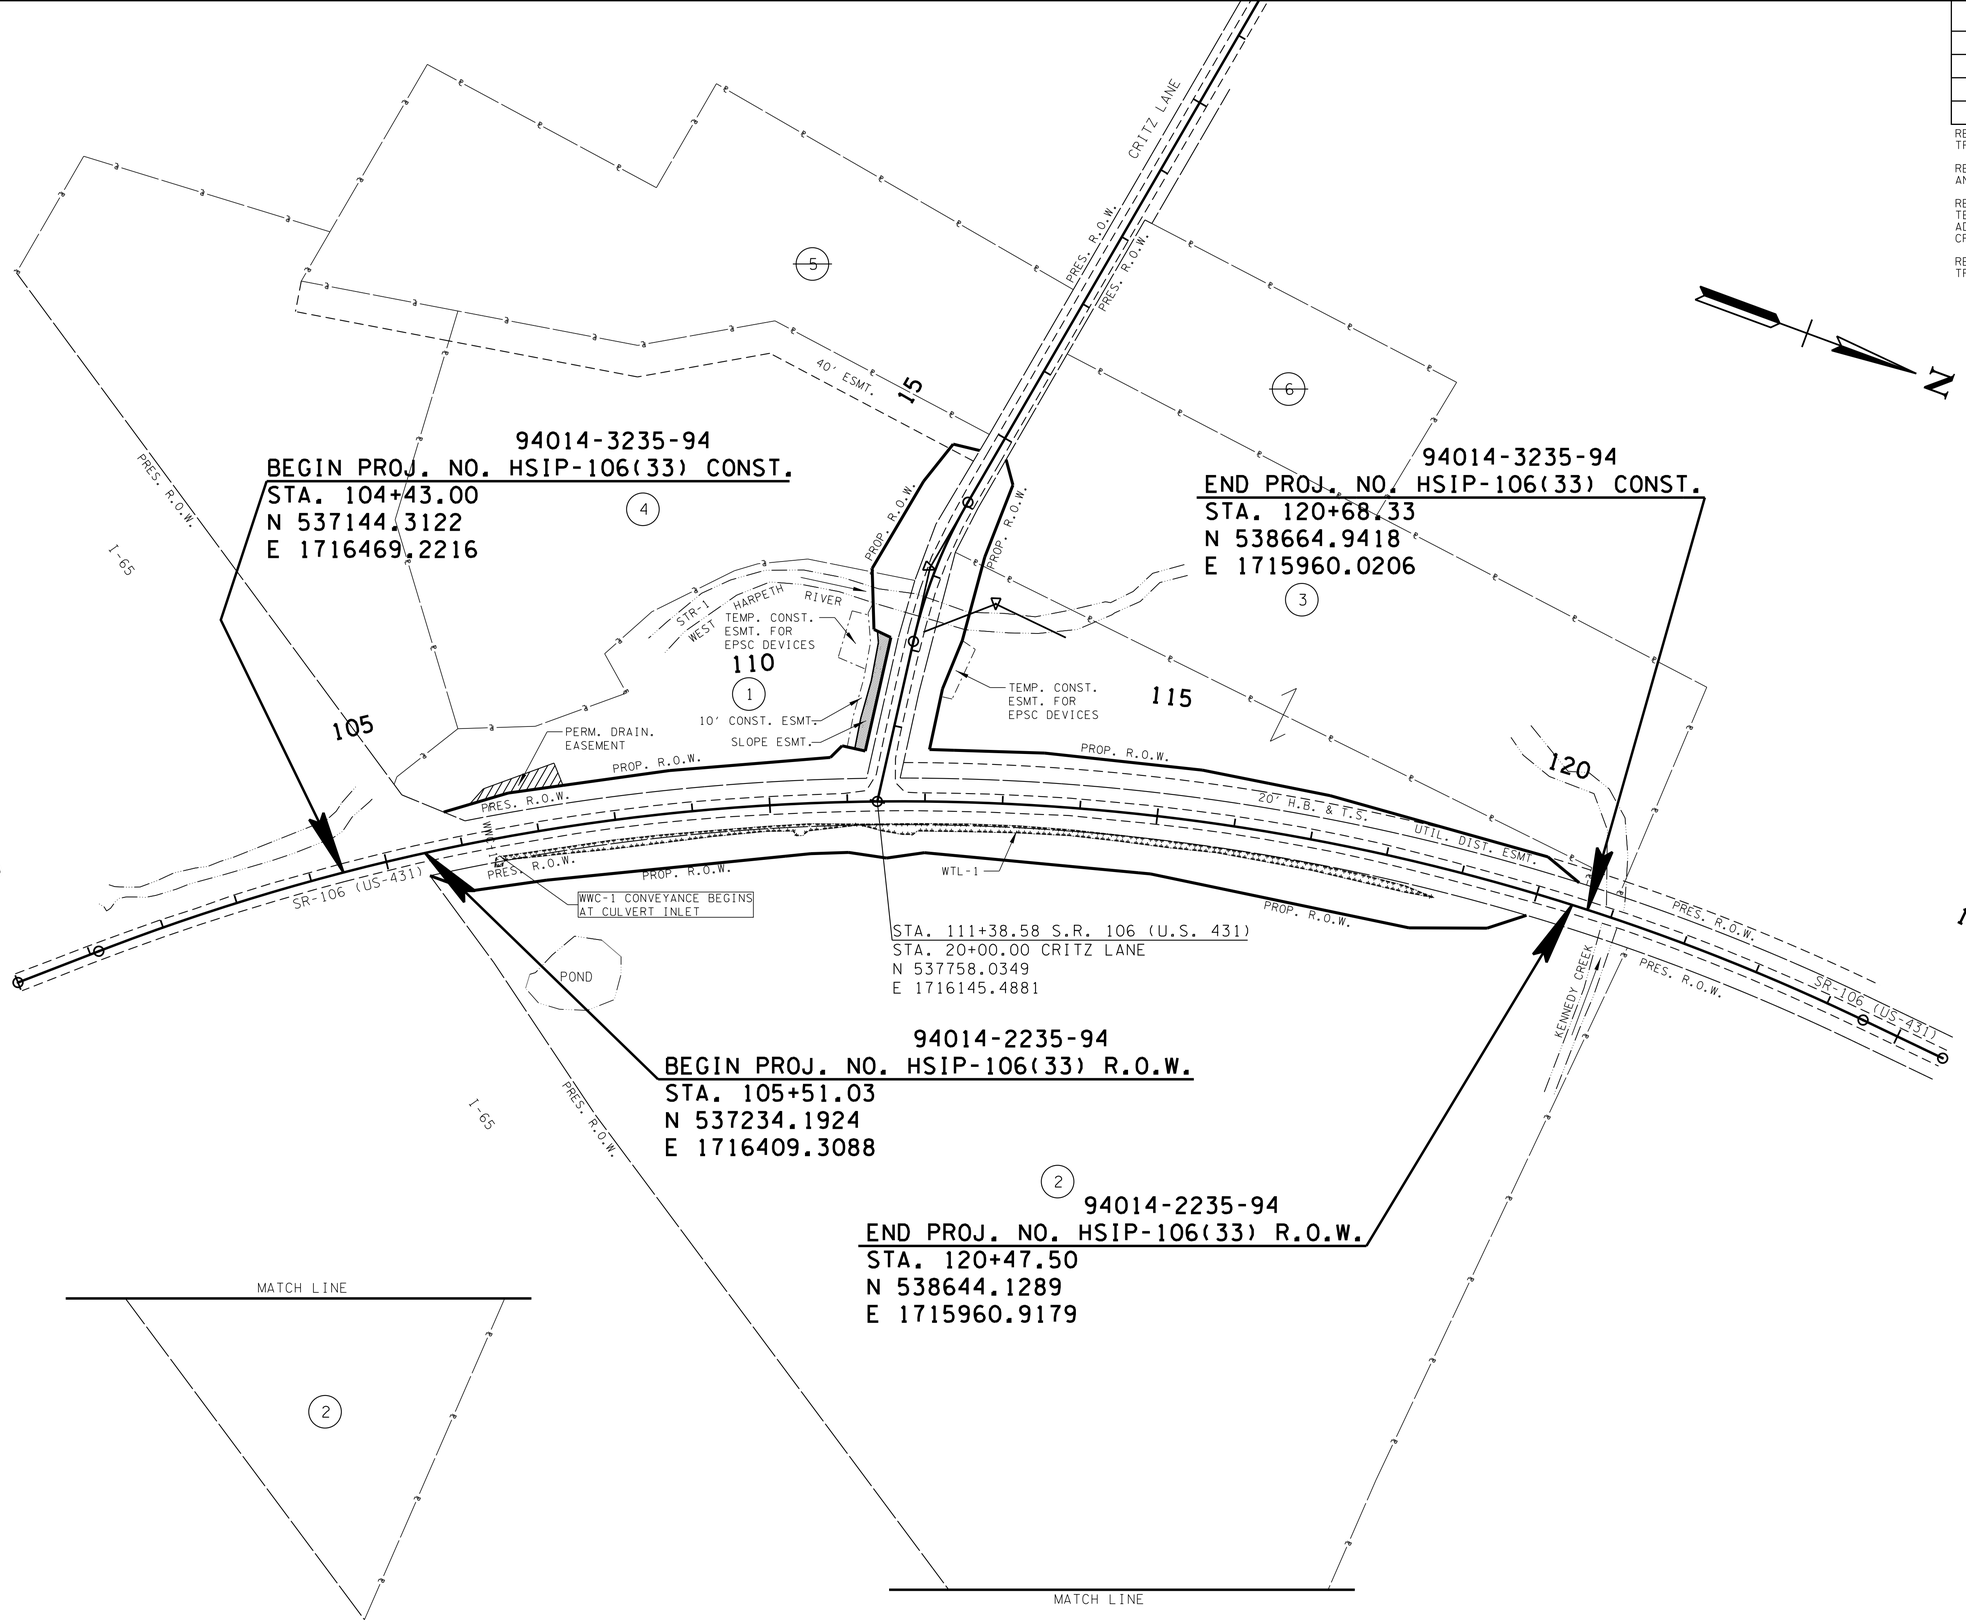


SEALED BY

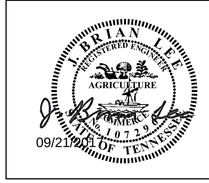


COORDINATES ARE NAD/83(1995), ARE DATUM ADJUSTED BY THE FACTOR OF 1.00008 AND TIED TO THE TGRN. ALL ELEVATIONS ARE REFERENCED TO THE NAVD 1988.

STATE OF TENNESSEE
DEPARTMENT OF TRANSPORTATION

# PROPERTY MAP

STA.100+00 TO STA.125+64.74

SCALE: 1"=100'

9/18/2017 5:03:56 PM
T:\TDOT\Williamson_SR106_Critz\003A.sht