| TYPE | YEAR | PROJECT NO. | SHEET NO. |
|---|---|---|---|
| CONST. | 2017 | HSIP-106(33) | 20R |
| | | | |
| | | | |
| | | | |




PHASE 5:
1 - INSTALL SIGNS AND TEMP. PAVEMENT MARKINGS.
2 - SHIFT TRAFFIC ONTO NEWLY CONSTRUCTED LANES AND COMPLETE REMAINING PORTION OF CRITZ LANE. MAINTAIN ACCESS TO ALL DRIVES DURING ALL PHASES OF CONSTRUCTION.

| TRAFFIC CONTROL LEGEND | |
|---|---|
| SYMBOL | ITEM |
| | WORK ZONE |
| | FLEXIBLE DRUMS (CHANNELIZING) |
| | CONST. COMPLETED IN PREVIOUS PHASE |
| | PORTABLE BARRIER RAIL |
| | TEMPORARY ATTENUATOR |

SEALED BY

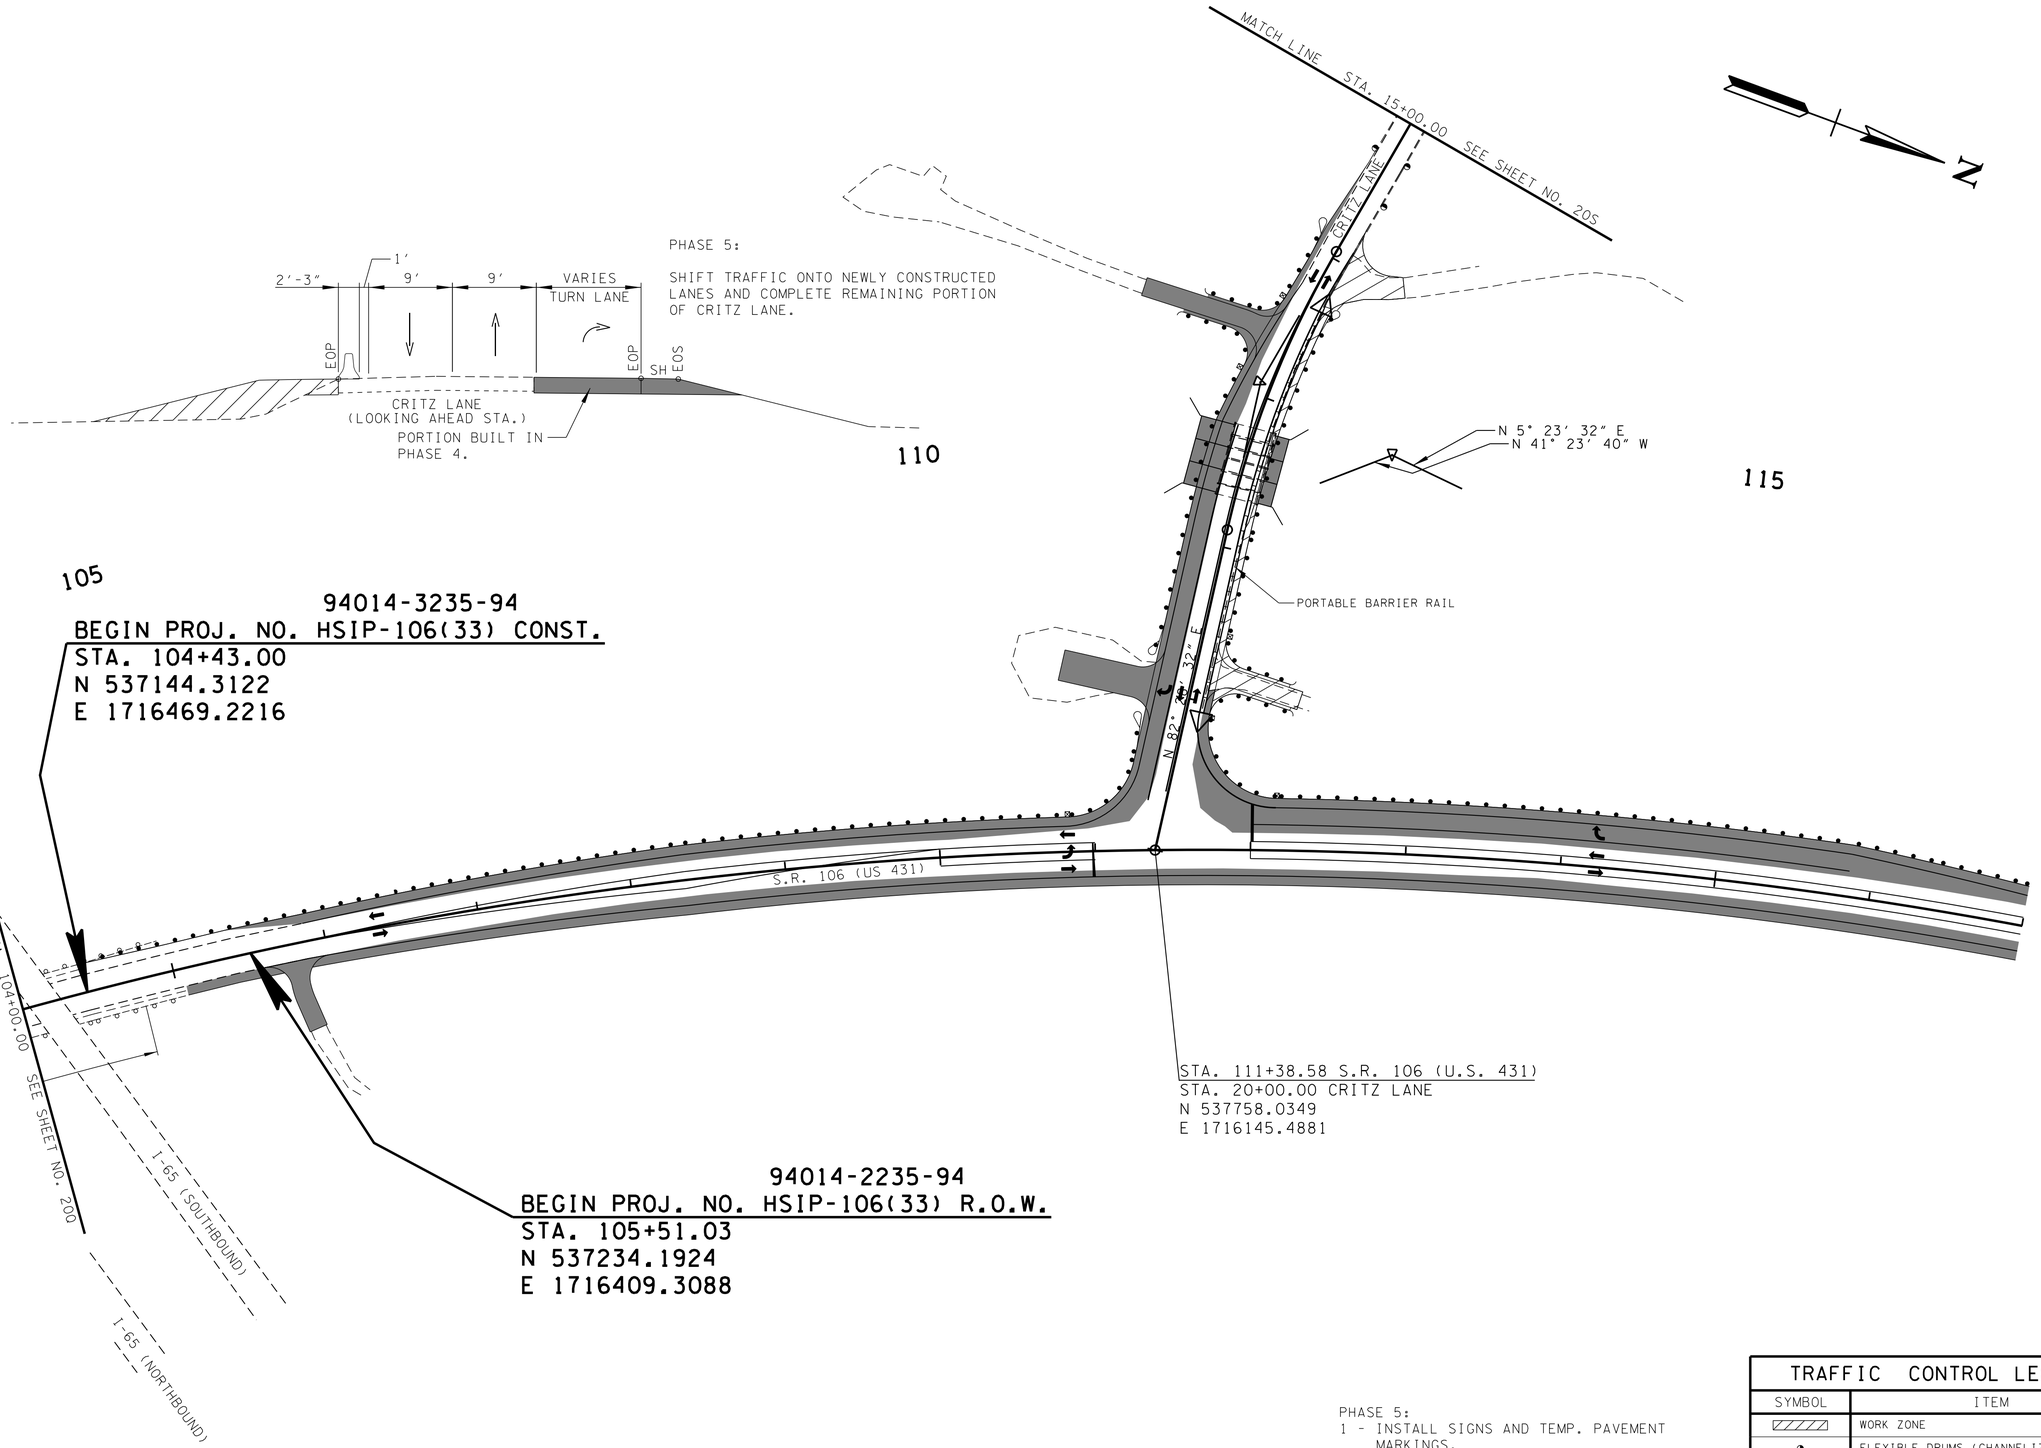


STATE OF TENNESSEE
DEPARTMENT OF TRANSPORTATION

# TRAFFIC CONTROL PLAN PHASE 5

STA.104+00 TO STA.117+00

SCALE: 1"=50'

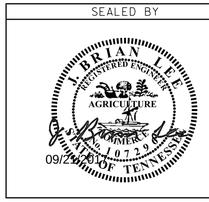09/20/2017 9:22:44 AM
T:\TDOT\Williamson_SR106_Critz\020R.sht