| TYPE | YEAR | PROJECT NO. | SHEET NO. |
|---|---|---|---|
| CONST. | 2017 | HSIP-106(33) | 21A |
| | | | |
| | | | |
| | | | |

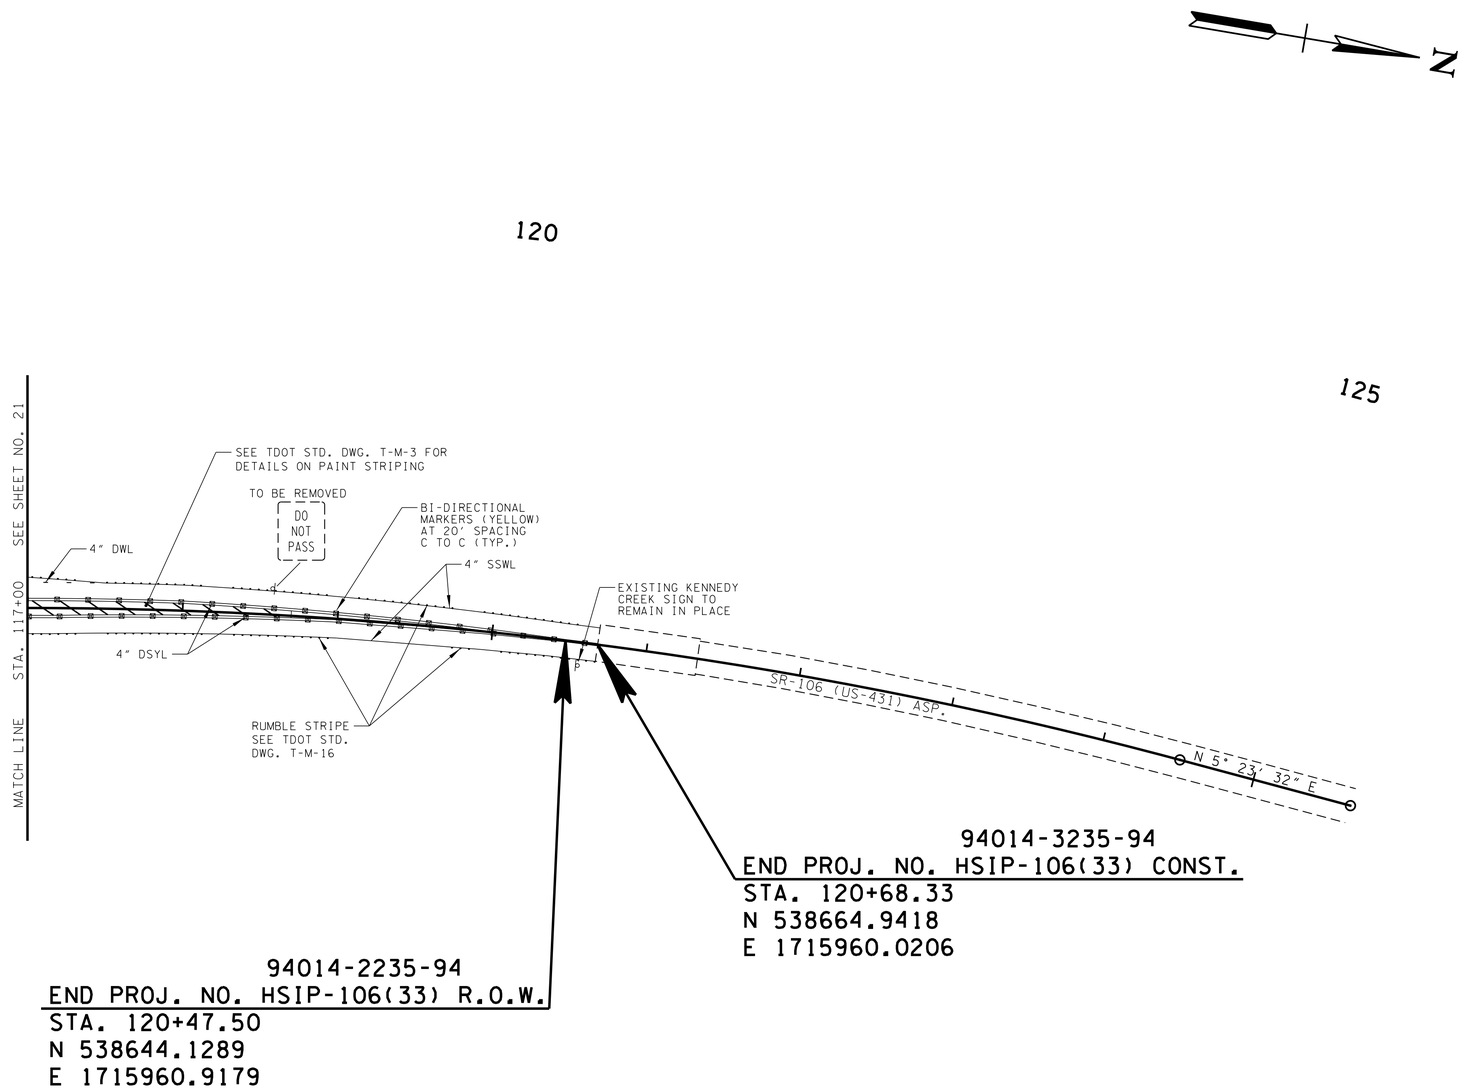


| MARKING ABBREVIATIONS |
|---|
| SSWL-SINGLE SOLID WHITE LINE |
| SSYL-SINGLE SOLID YELLOW LINE |
| SBWL-SINGLE BROKEN WHITE LINE |
| SBYL-SINGLE BROKEN YELLOW LINE |
| DSYL-DOUBLE SOLID YELLOW LINE |
| DBYL-DOUBLE BROKEN YELLOW LINE |
| DWL -DOTTED WHITE LINE |

SEALED BY

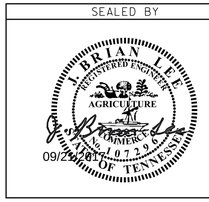


STATE OF TENNESSEE
DEPARTMENT OF TRANSPORTATION

# SIGNING AND PAVEMENT MARKING PLANS

STA.117+00 TO STA.120+68.33

SCALE: 1"=50'

9/19/2017 5:49:29 AM
T:\TDOT\Williamson_SR106_Critz\021A.sht