
TYPE	YEAR	PROJECT NO.	SHEET NO.
FUNCT.	2018	IM/NH-75-1(131)	49

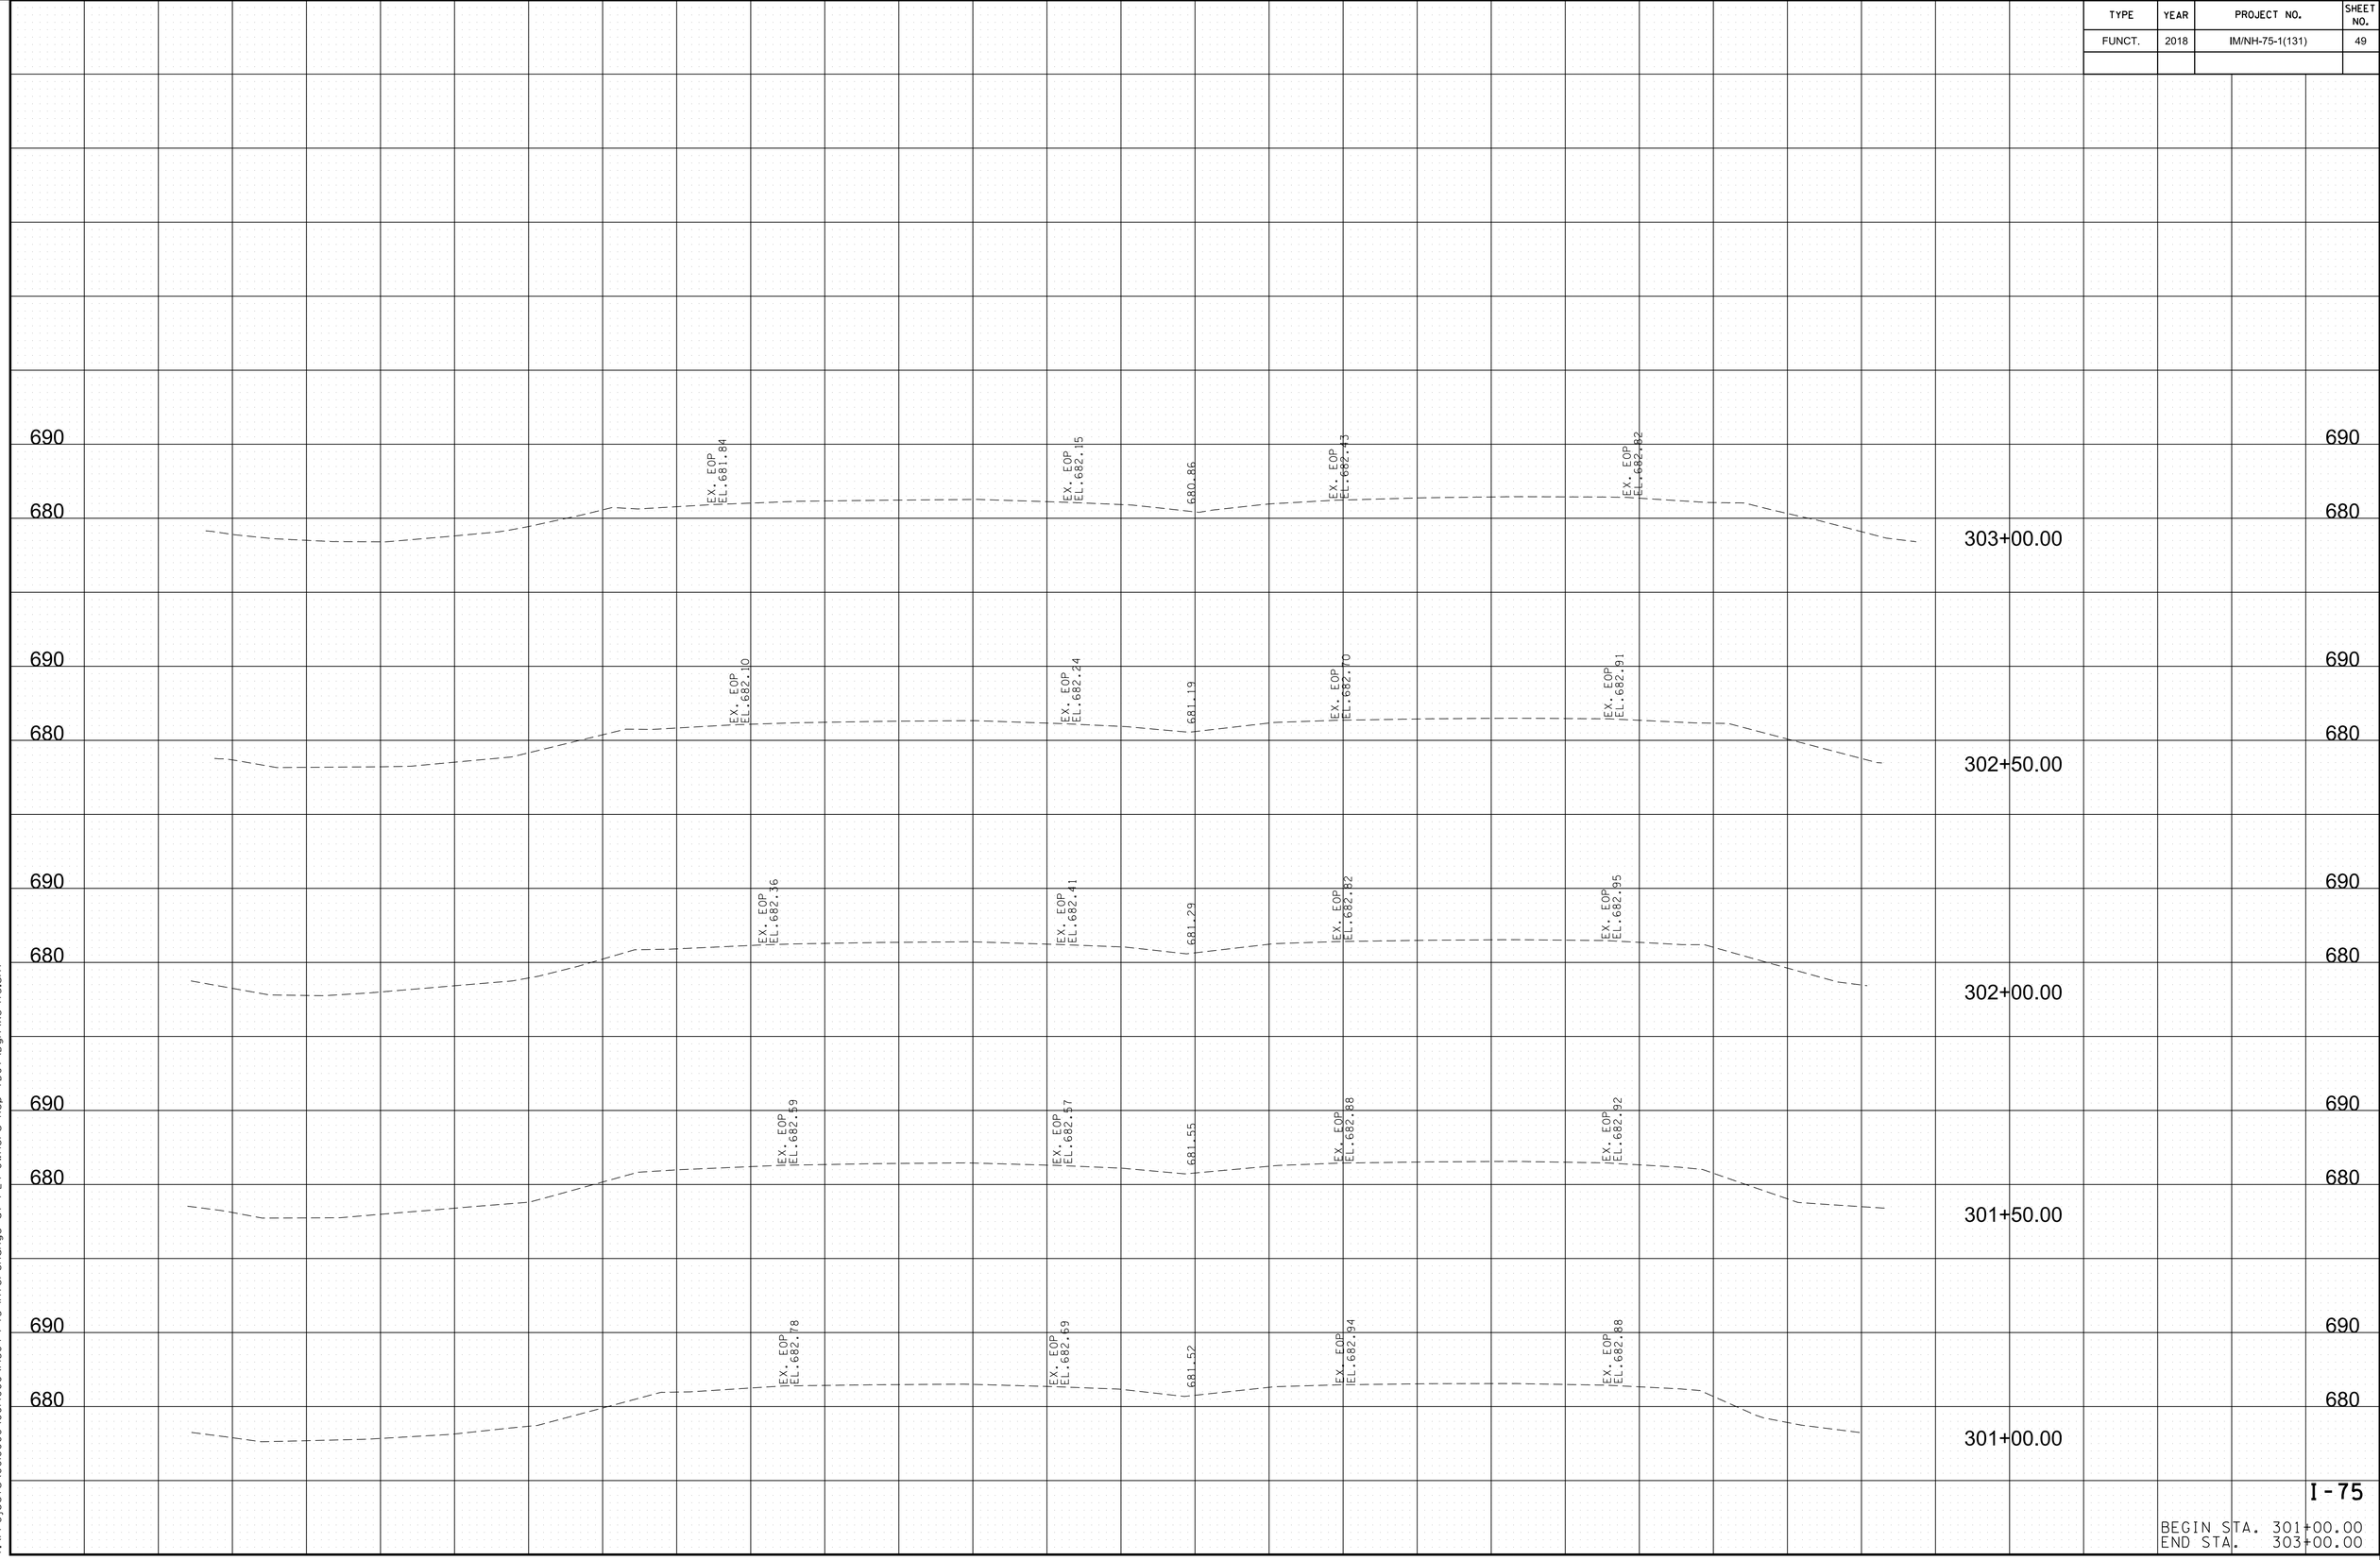


I-75

BEGIN STA. 301+00.00
END STA. 303+00.00


8/9/2018 5:34:35 PM
Y:\Projects\0010000\001400\4304 I-75 Interchange at I-24 Owners Rep TDOT\Dgn\XS-I75.sht


TYPE	YEAR	PROJECT NO.	SHEET NO.
FUNCT.	2018	IM/NH-75-1(131)	50

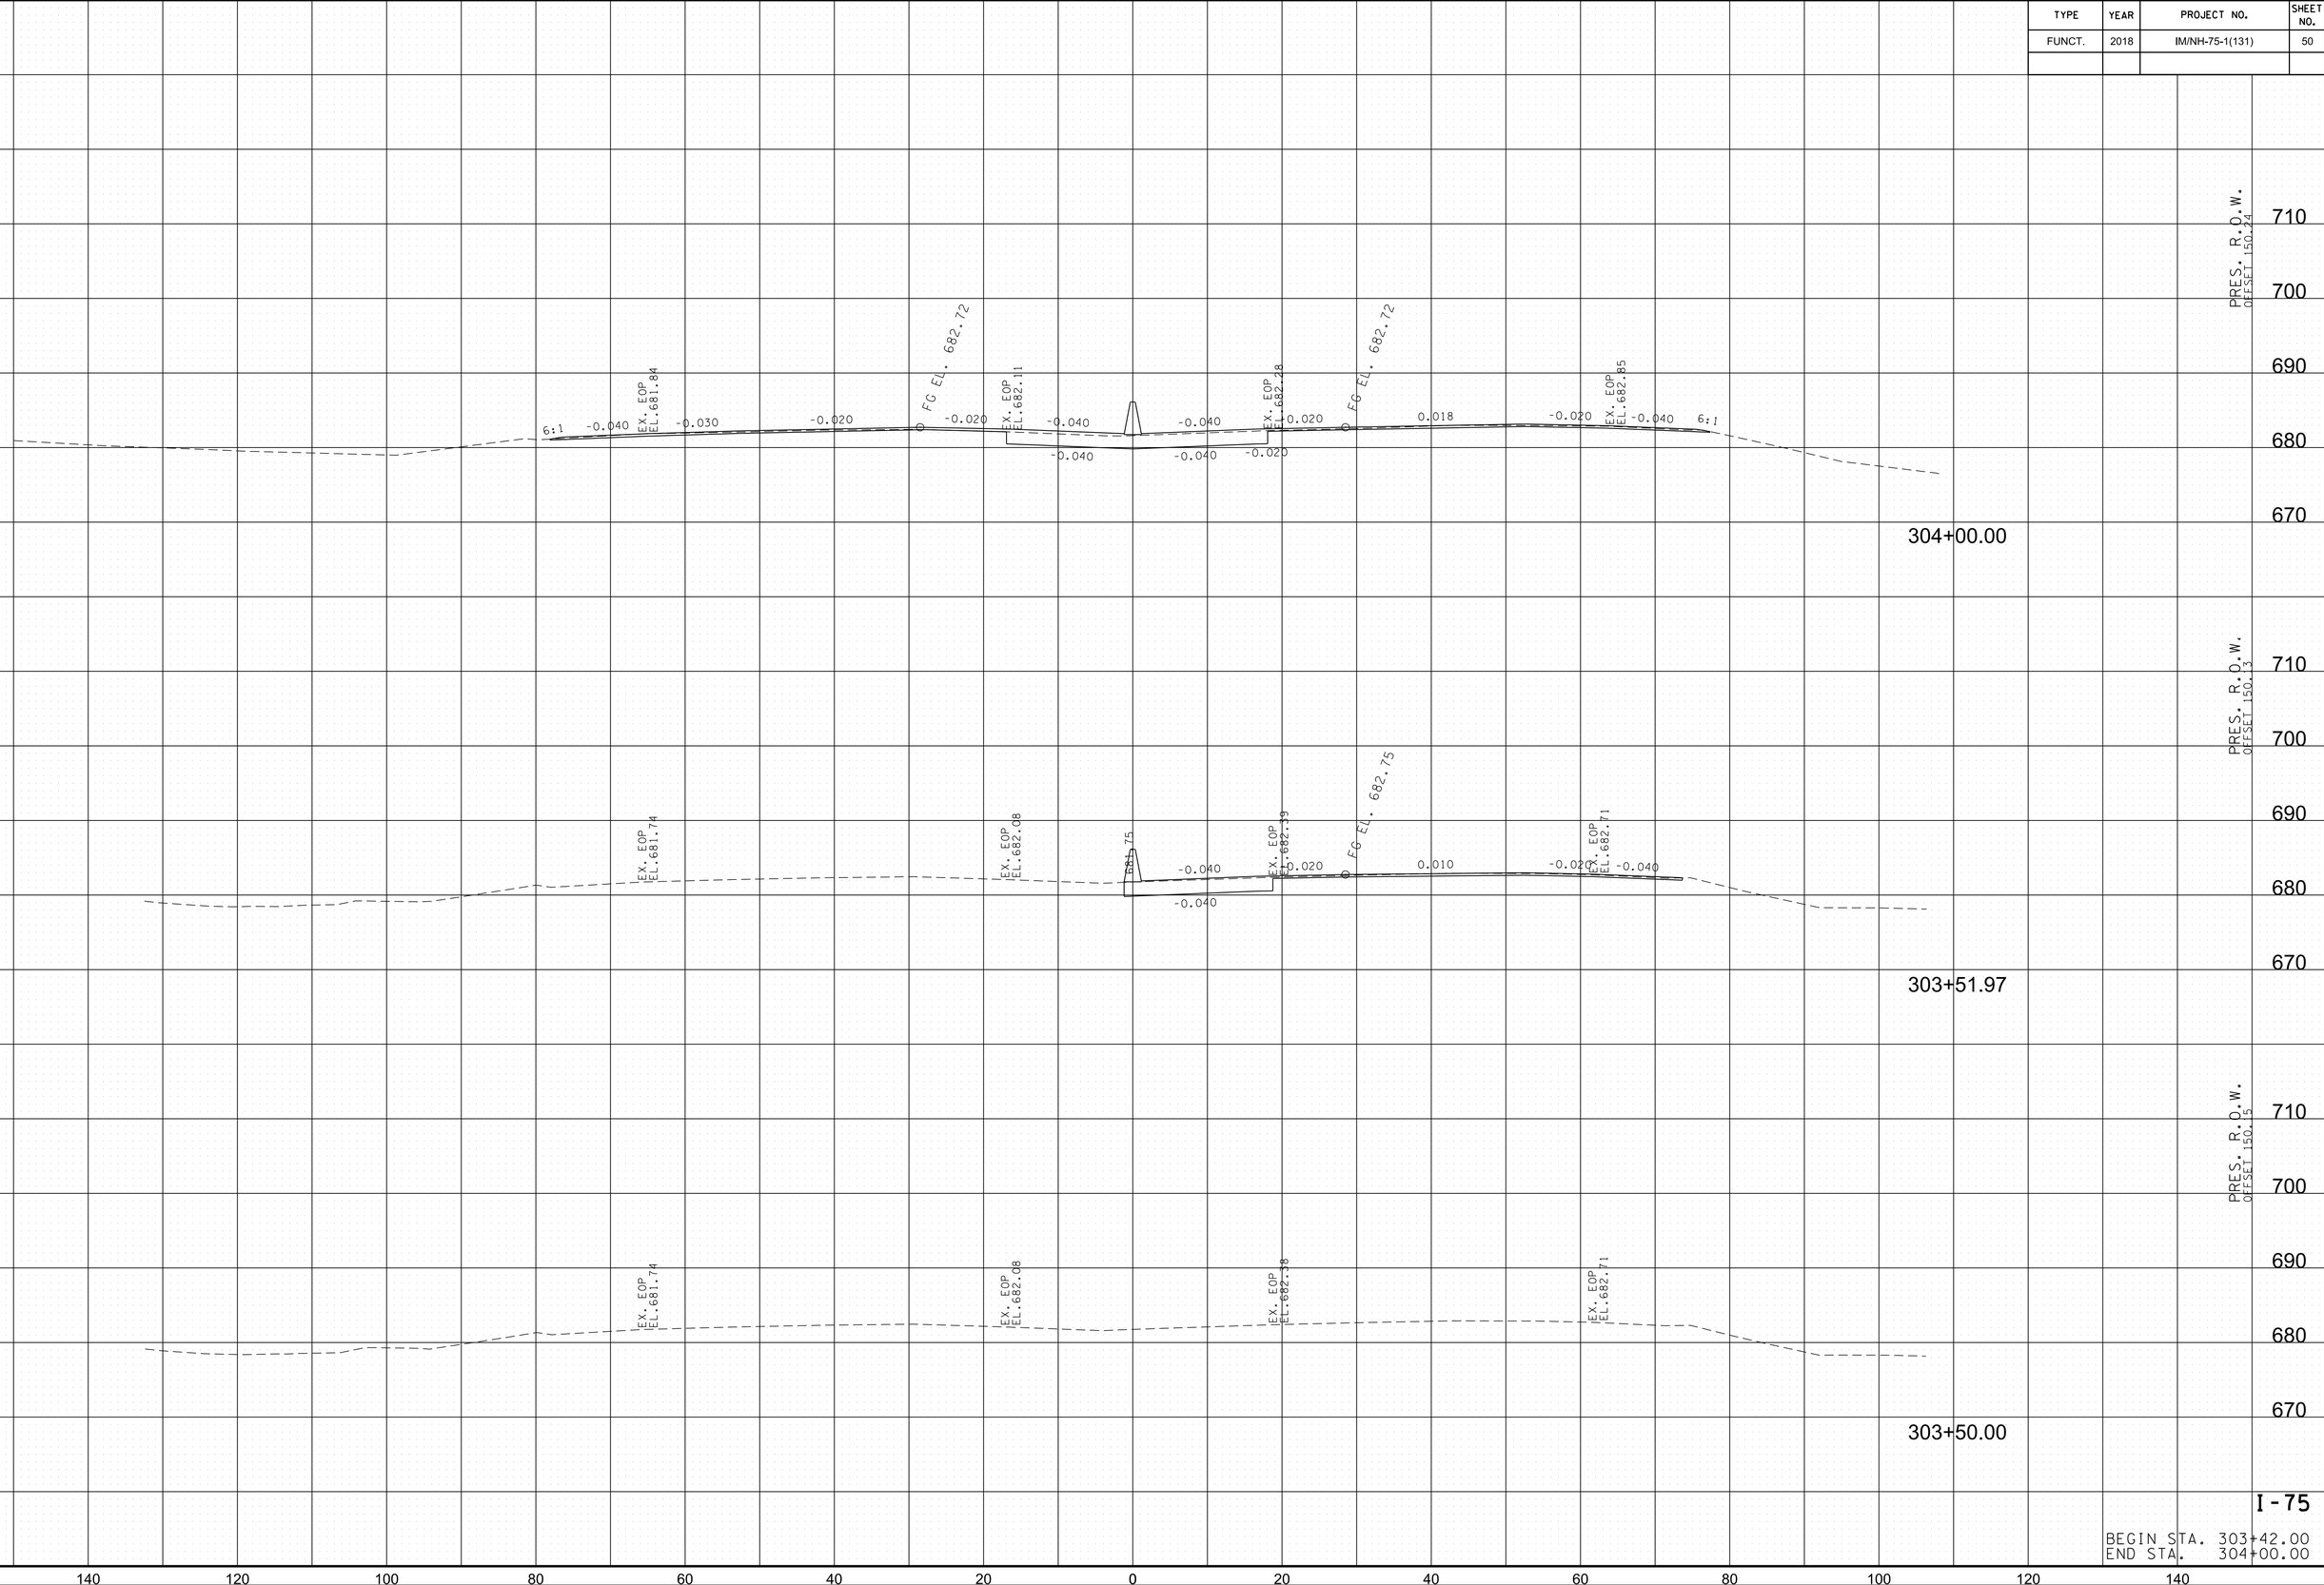


8/9/2018 5:34:39 PM
Y:\Projects\0010000\0014000\4304 I-75 Interchange at I-24 Owners Rep TDOT\Dgn\XS-I75.sht

TYPE	YEAR	PROJECT NO.	SHEET NO.
FUNCT.	2018	IM/NH-75-1(131)	51

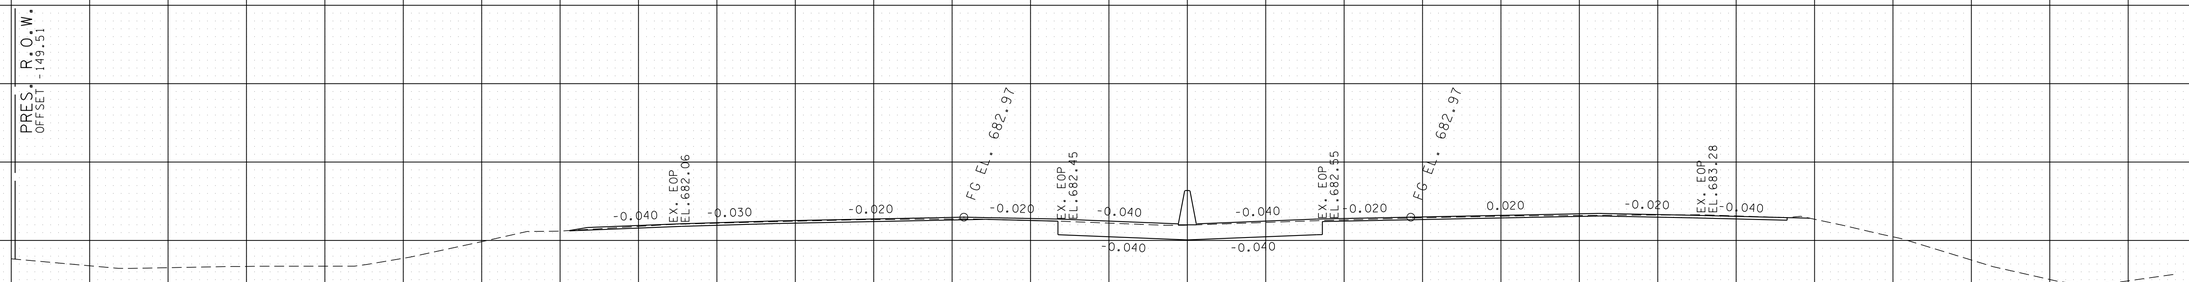

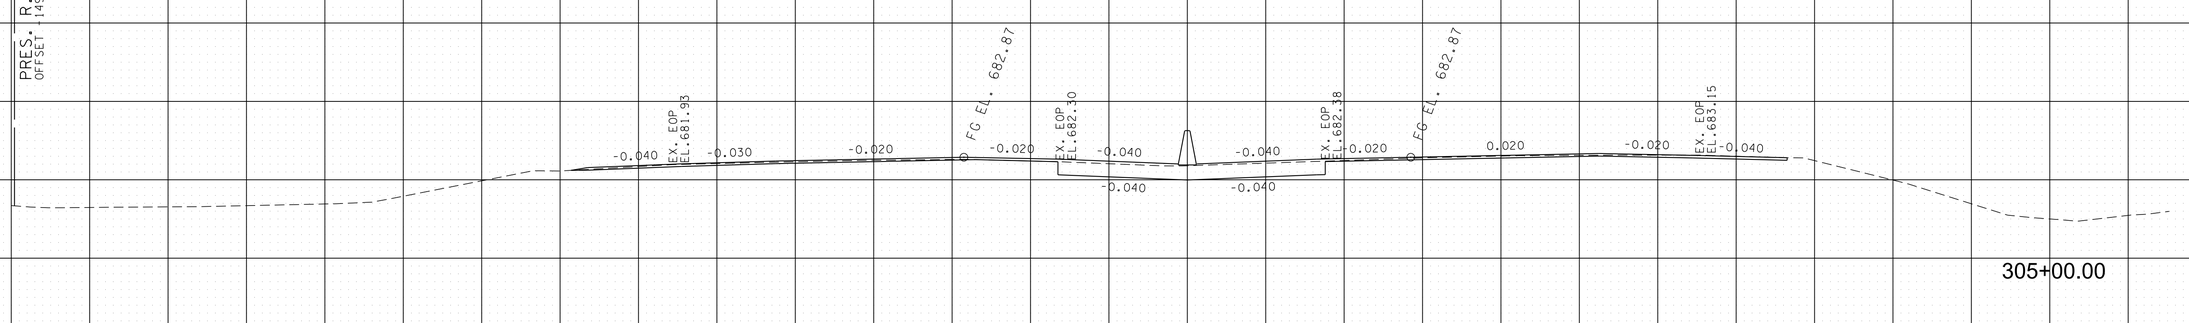

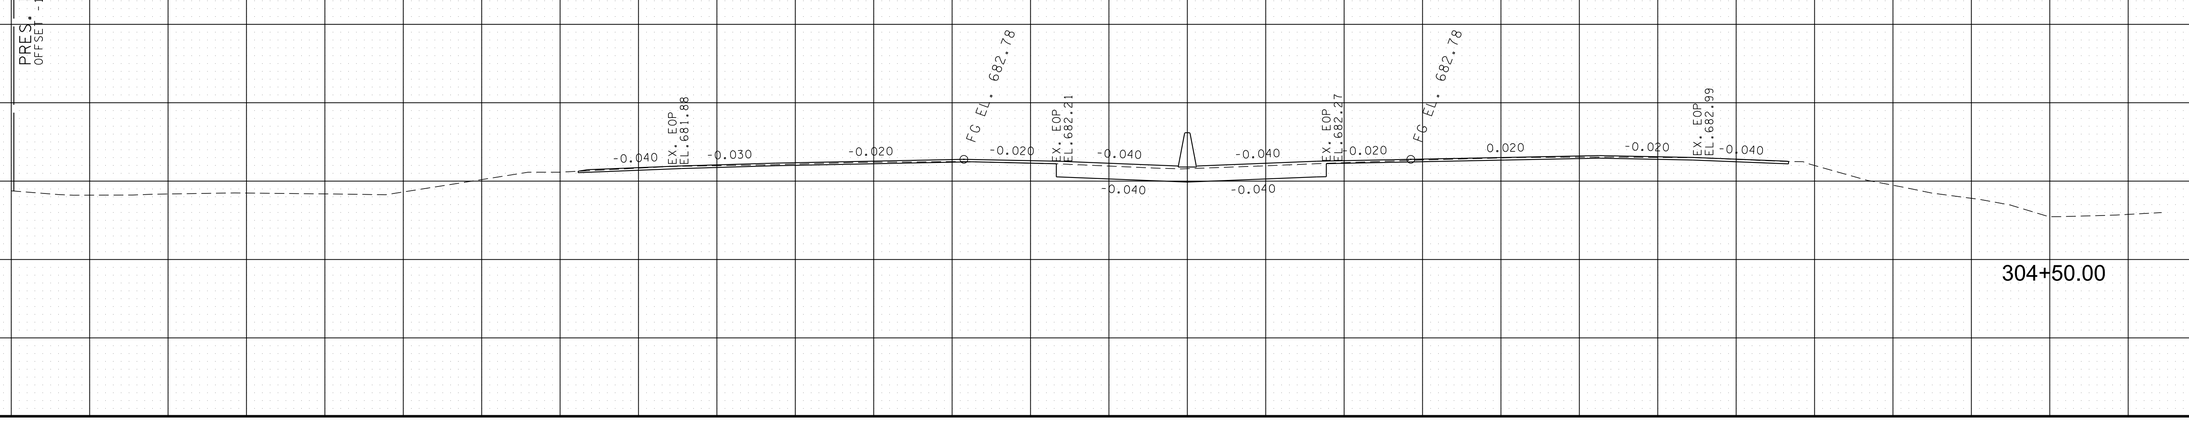


I-75

BEGIN STA. 304+50.00
END STA. 305+50.00

140 120 100 80 60 40 20 0 20 40 60 80 100 120 140

8/9/2018 5:34:42 PM
Y:\Projects\001000\001400\4304 I-75 Interchange at I-24 Owners Rep TDOT\Dgn\XS-I75.sht

TYPE	YEAR	PROJECT NO.	SHEET NO.
FUNCT.	2018	IM/NH-75-1(131)	52

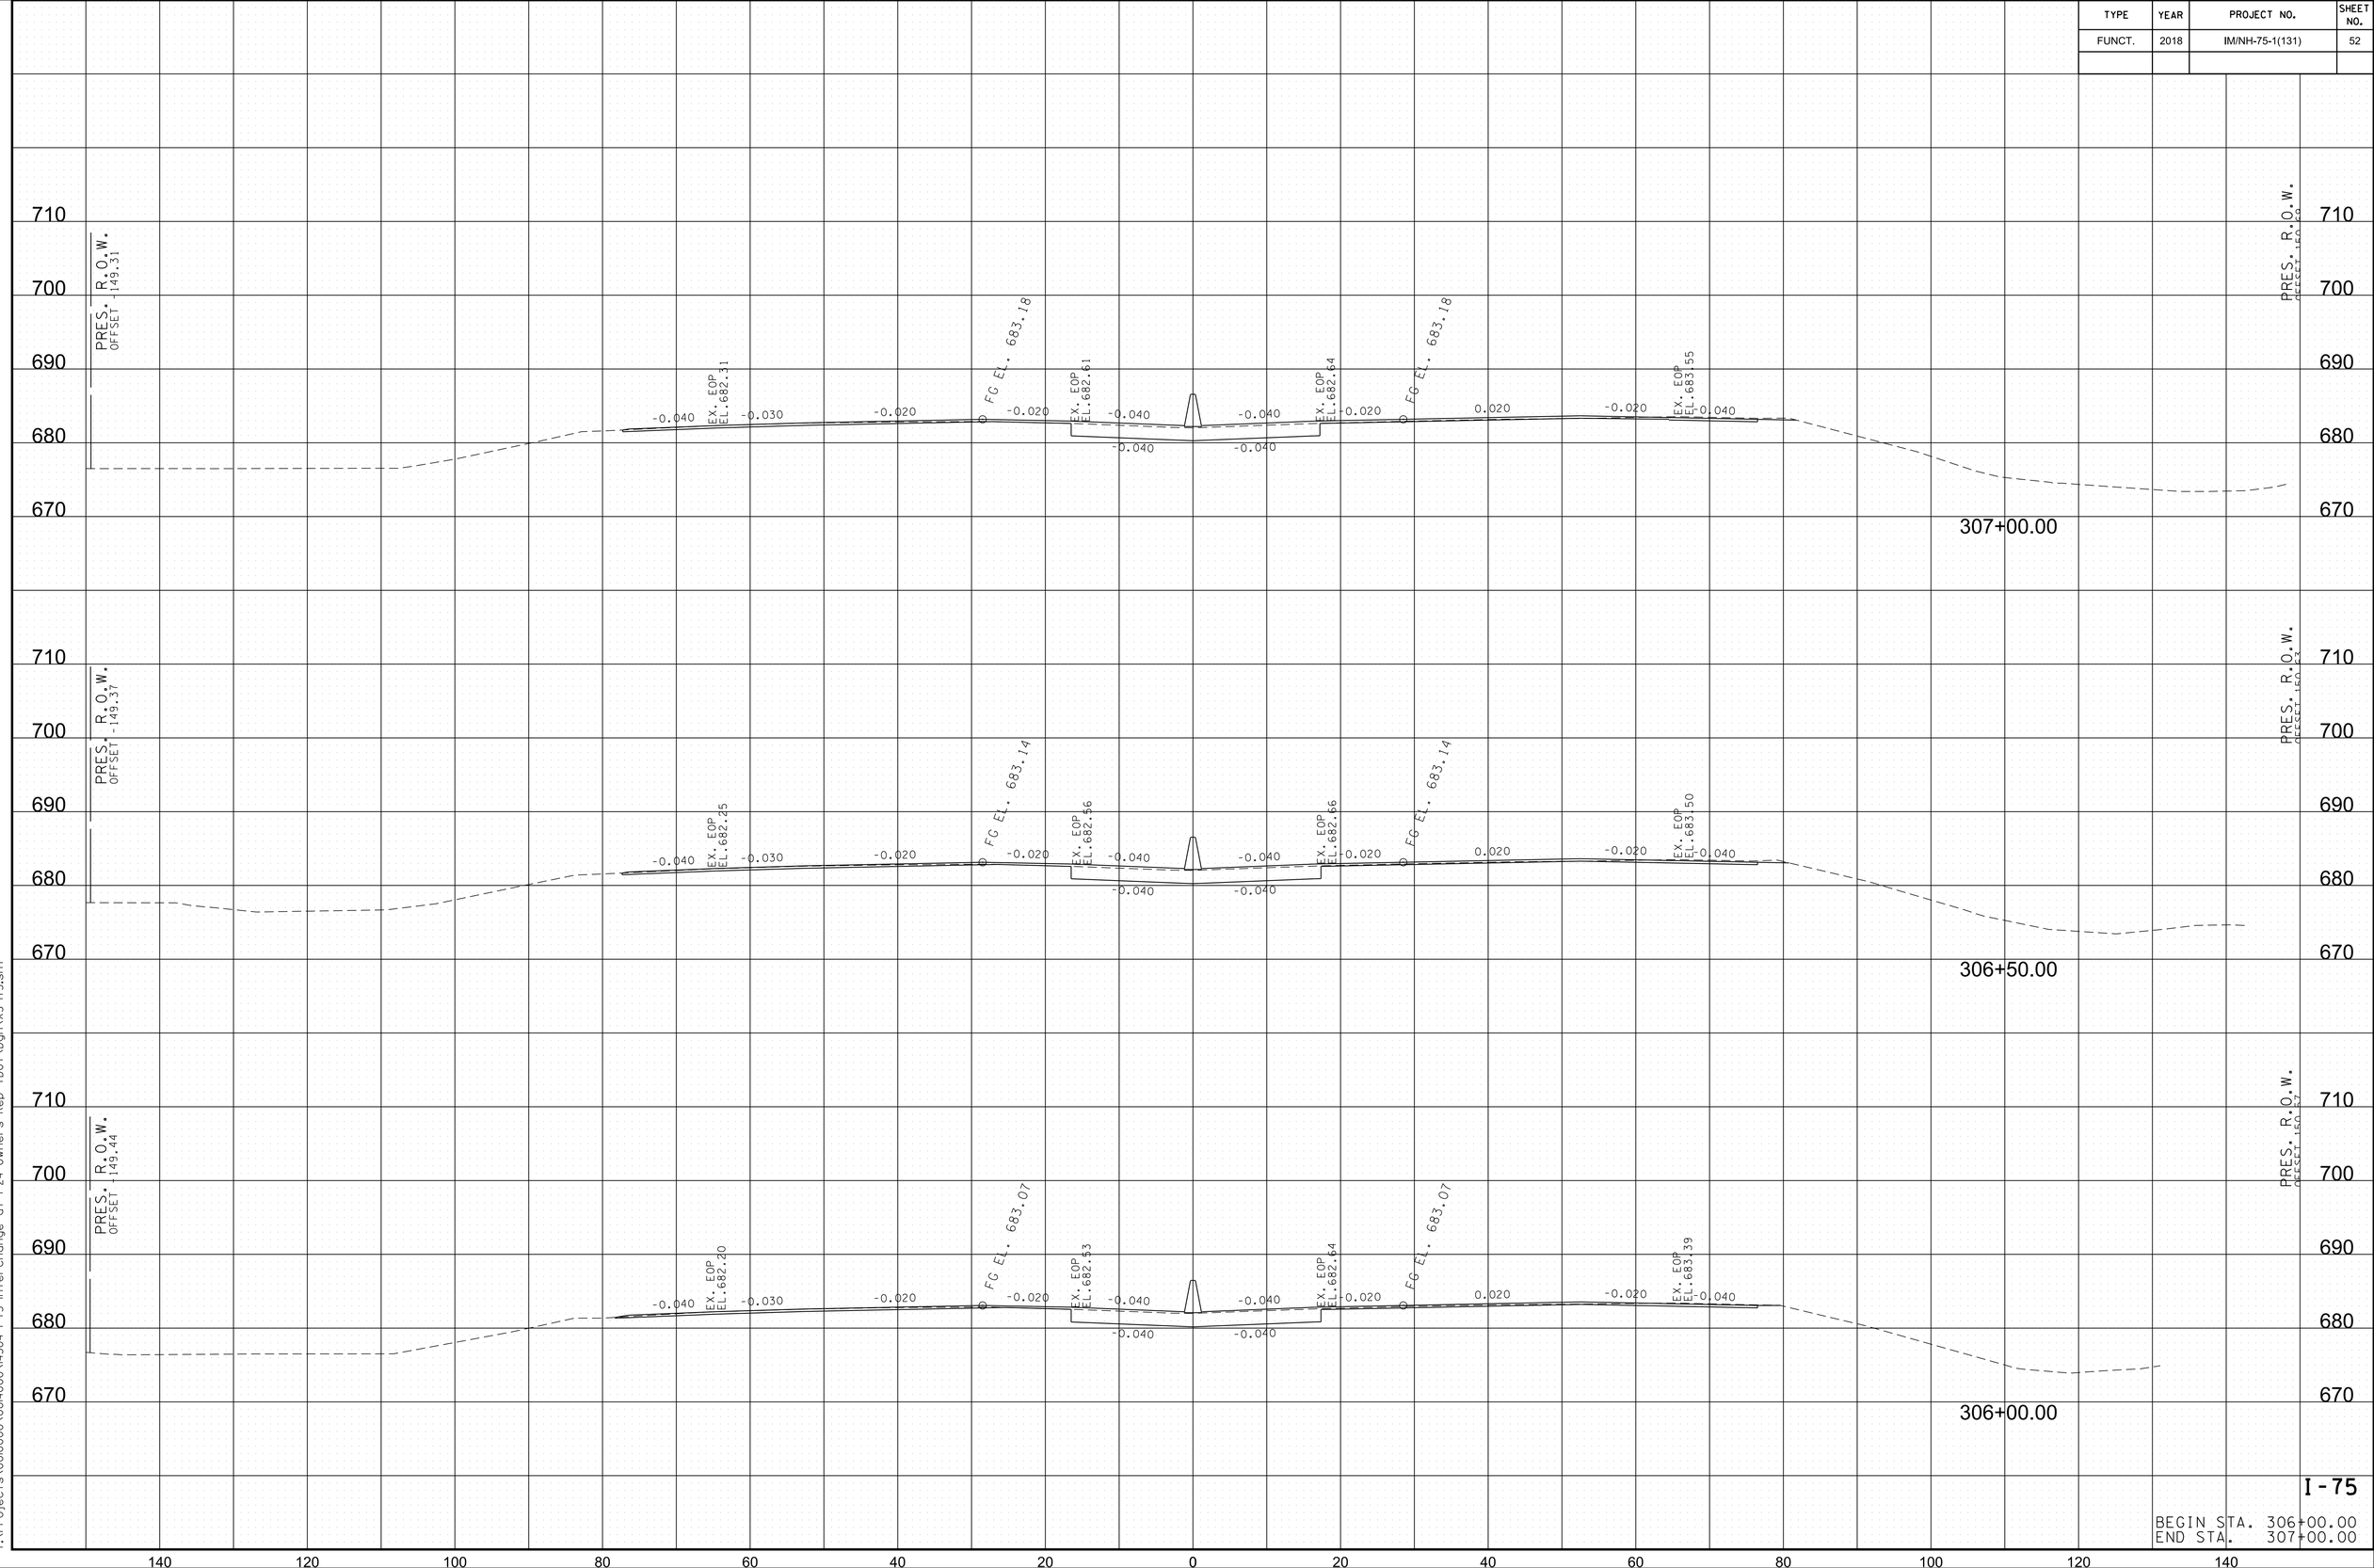


I-75

BEGIN STA. 306+00.00
END STA. 307+00.00

8/9/2018 5:34:45 PM
Y:\Projects\001000\004000\4304 I-75 Interchange at I-24 Owners Rep TDOT\Dgn\XS-I75.sht

TYPE	YEAR	PROJECT NO.	SHEET NO.
FUNCT.	2018	IM/NH-75-1(131)	53

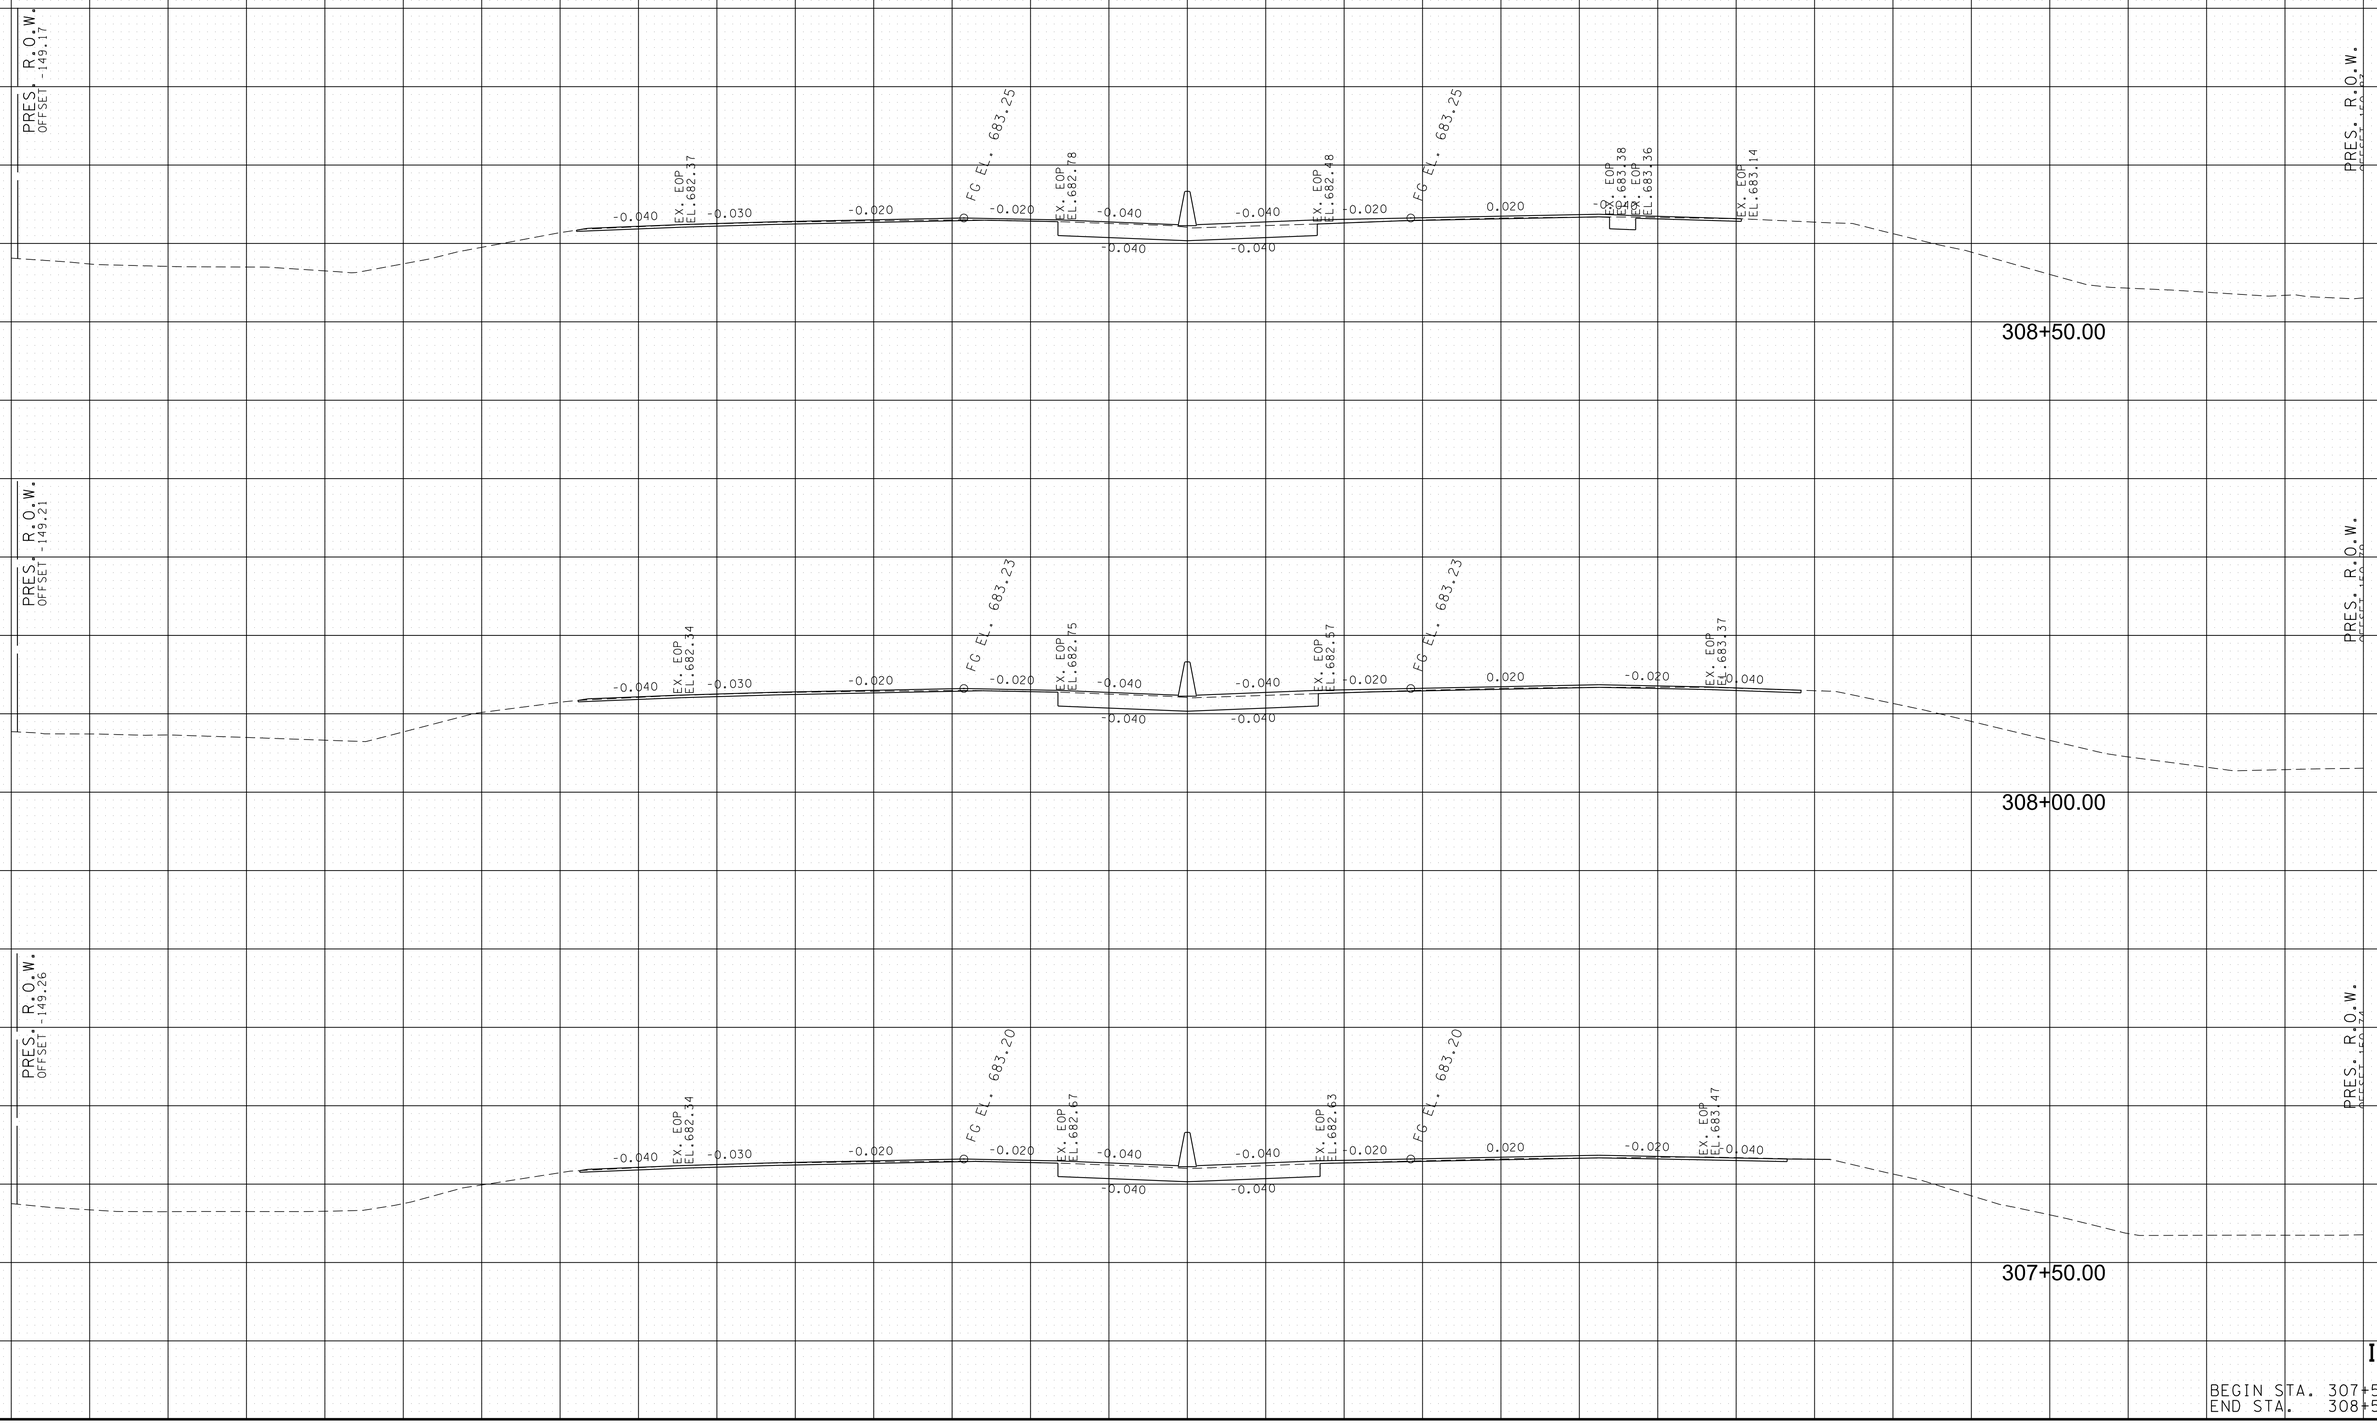


I-75

BEGIN STA. 307+50.00
END STA. 308+50.00

8/9/2018 5:34:48 PM
Y:\Projects\001000\001400\14304 I-75 Interchange at I-24 Owners Rep TDOT\Dgn\XS-I75.sht

TYPE	YEAR	PROJECT NO.	SHEET NO.
FUNCT.	2018	IM/NH-75-1(131)	54

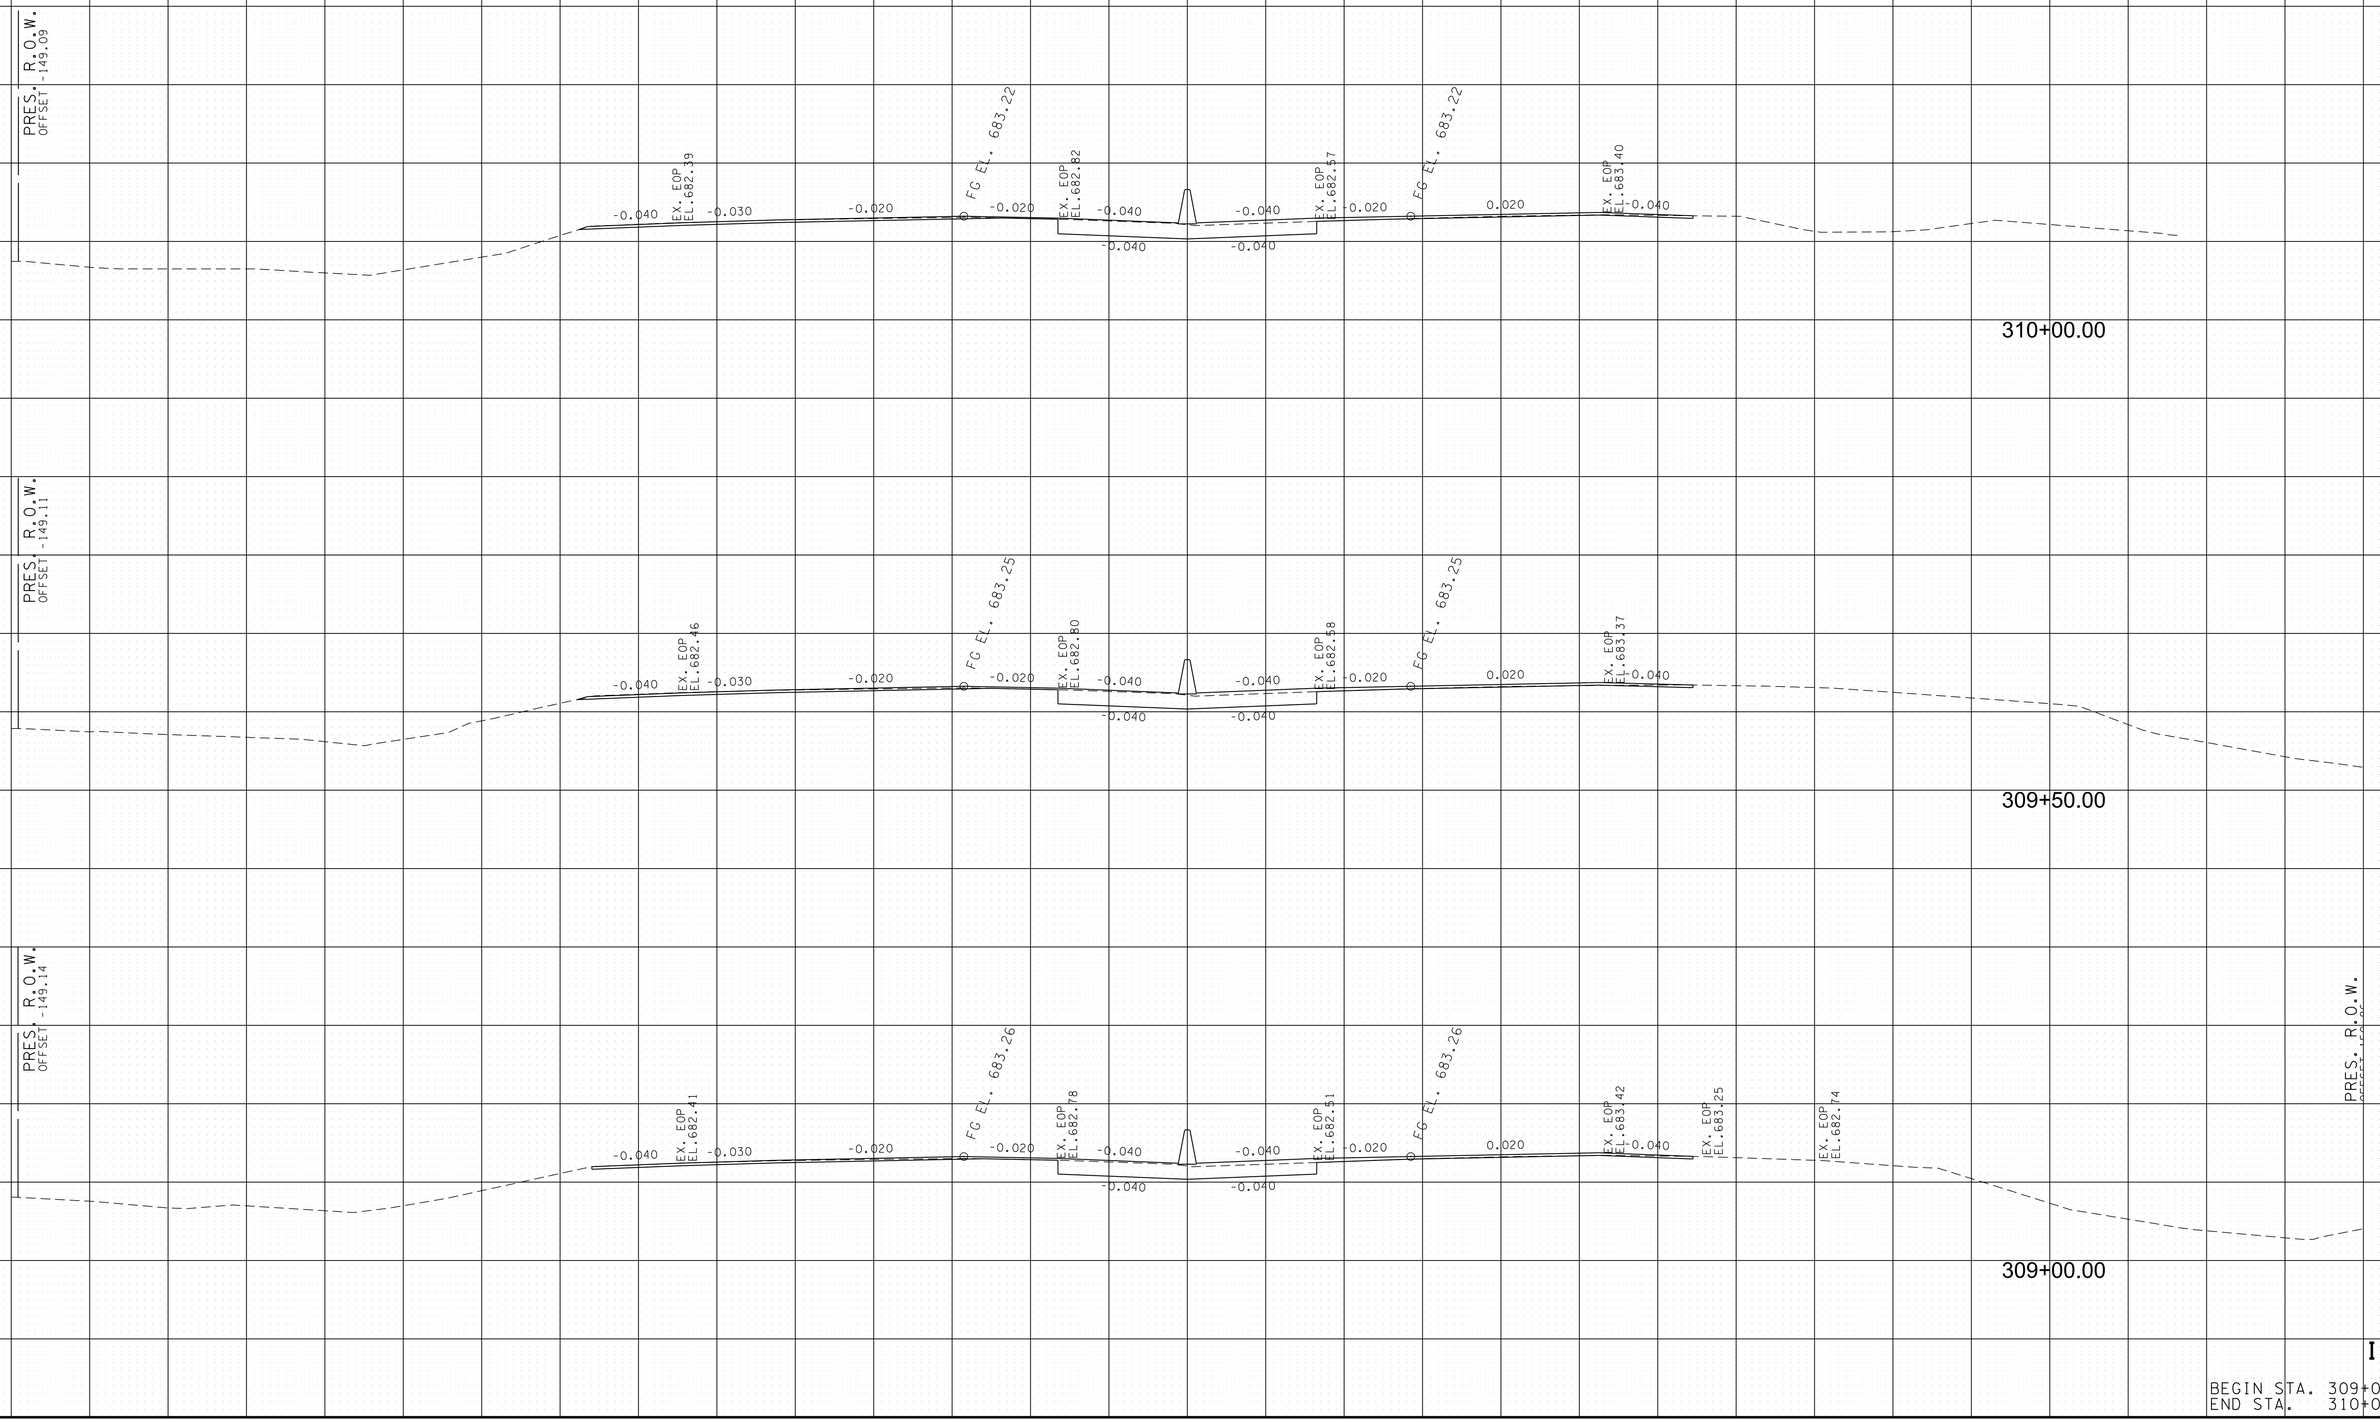


I-75

BEGIN STA. 309+00.00
END STA. 310+00.00

8/9/2018 5:34:51 PM
Y:\Projects\001000\001400\14304 I-75 Interchange at I-24 Owners Rep TDOT\Dgn\XS-I75.sht

TYPE	YEAR	PROJECT NO.	SHEET NO.
FUNCT.	2018	IM/NH-75-1(131)	55

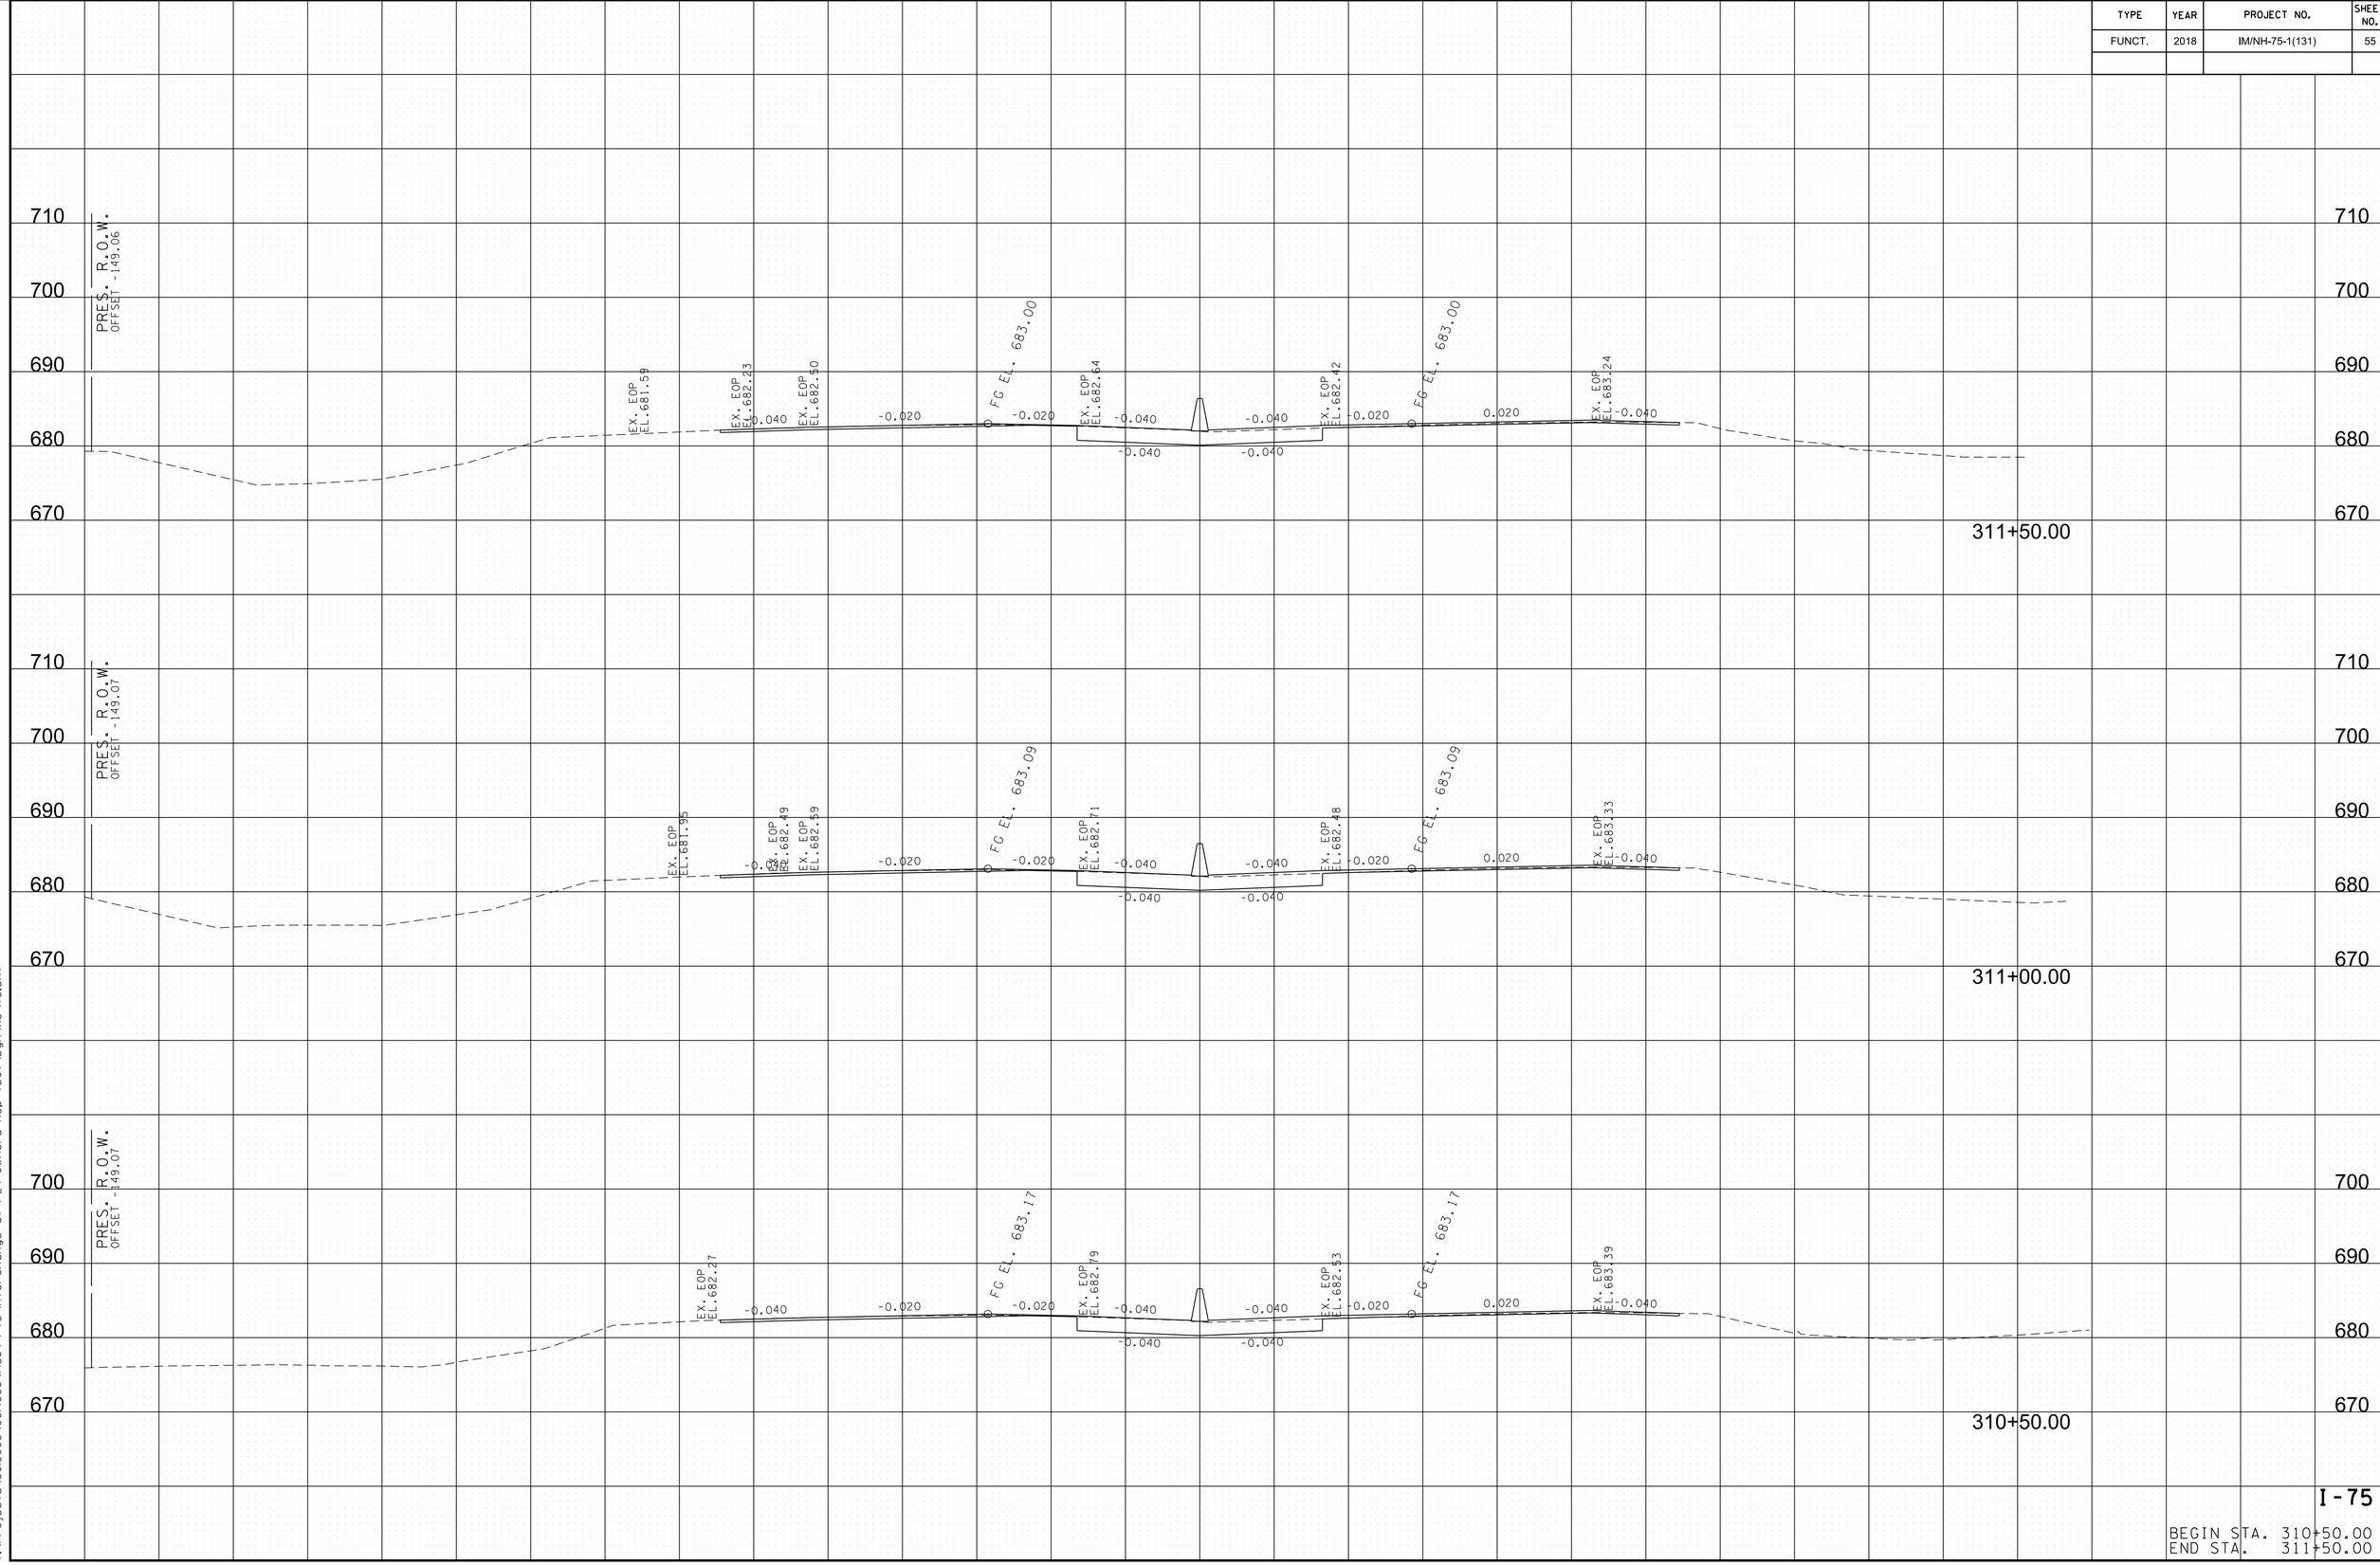



I-75


BEGIN STA. 310+50.00
END STA. 311+50.00

8/9/2018 5:34:55 PM
Y:\Projects\001000\001400\14304 I-75 Interchange at I-24 Owners Rep TDOT\Dgn\XS-I75.sht

TYPE	YEAR	PROJECT NO.	SHEET NO.
FUNCT.	2018	IM/NH-75-1(131)	56

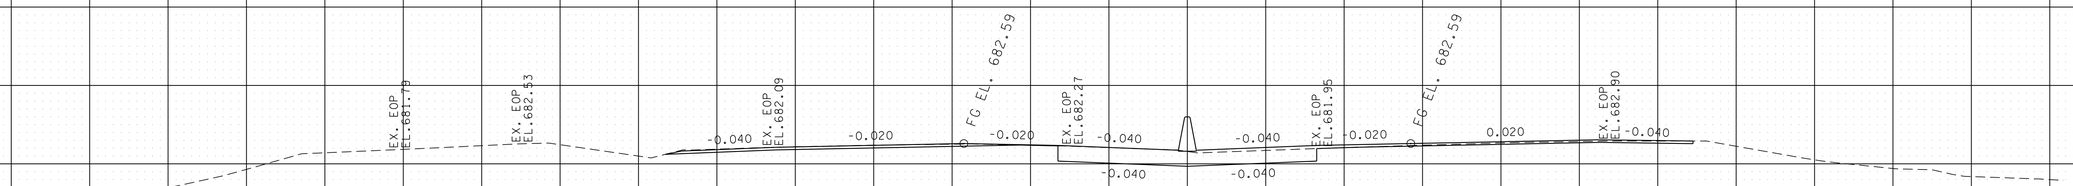

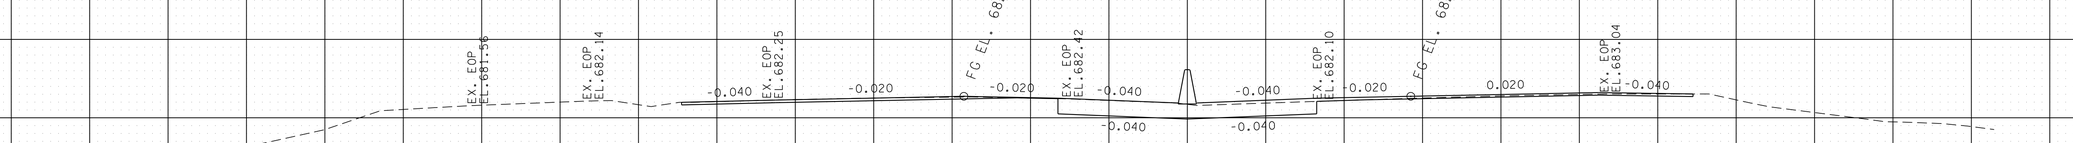

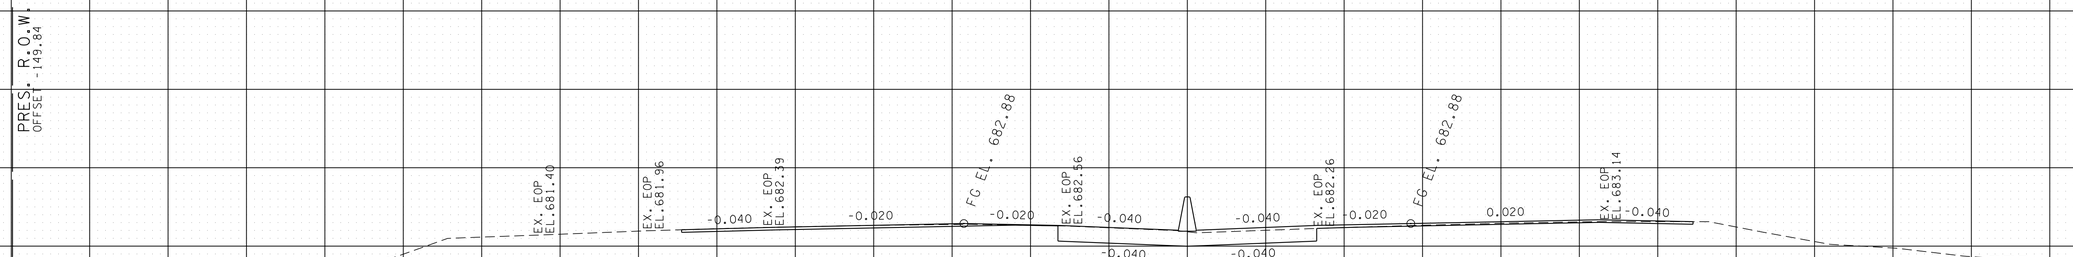


I-75

BEGIN STA. 312+00.00
END STA. 313+00.00

140 120 100 80 60 40 20 0 20 40 60 80 100 120 140

8/9/2018 5:34:58 PM
Y:\Projects\0010000\0014000\14304 I-75 Interchange at I-24 Owners Rep TDOT\Dgn\XS-I75.sht

TYPE	YEAR	PROJECT NO.	SHEET NO.
FUNCT.	2018	IM/NH-75-1(131)	57

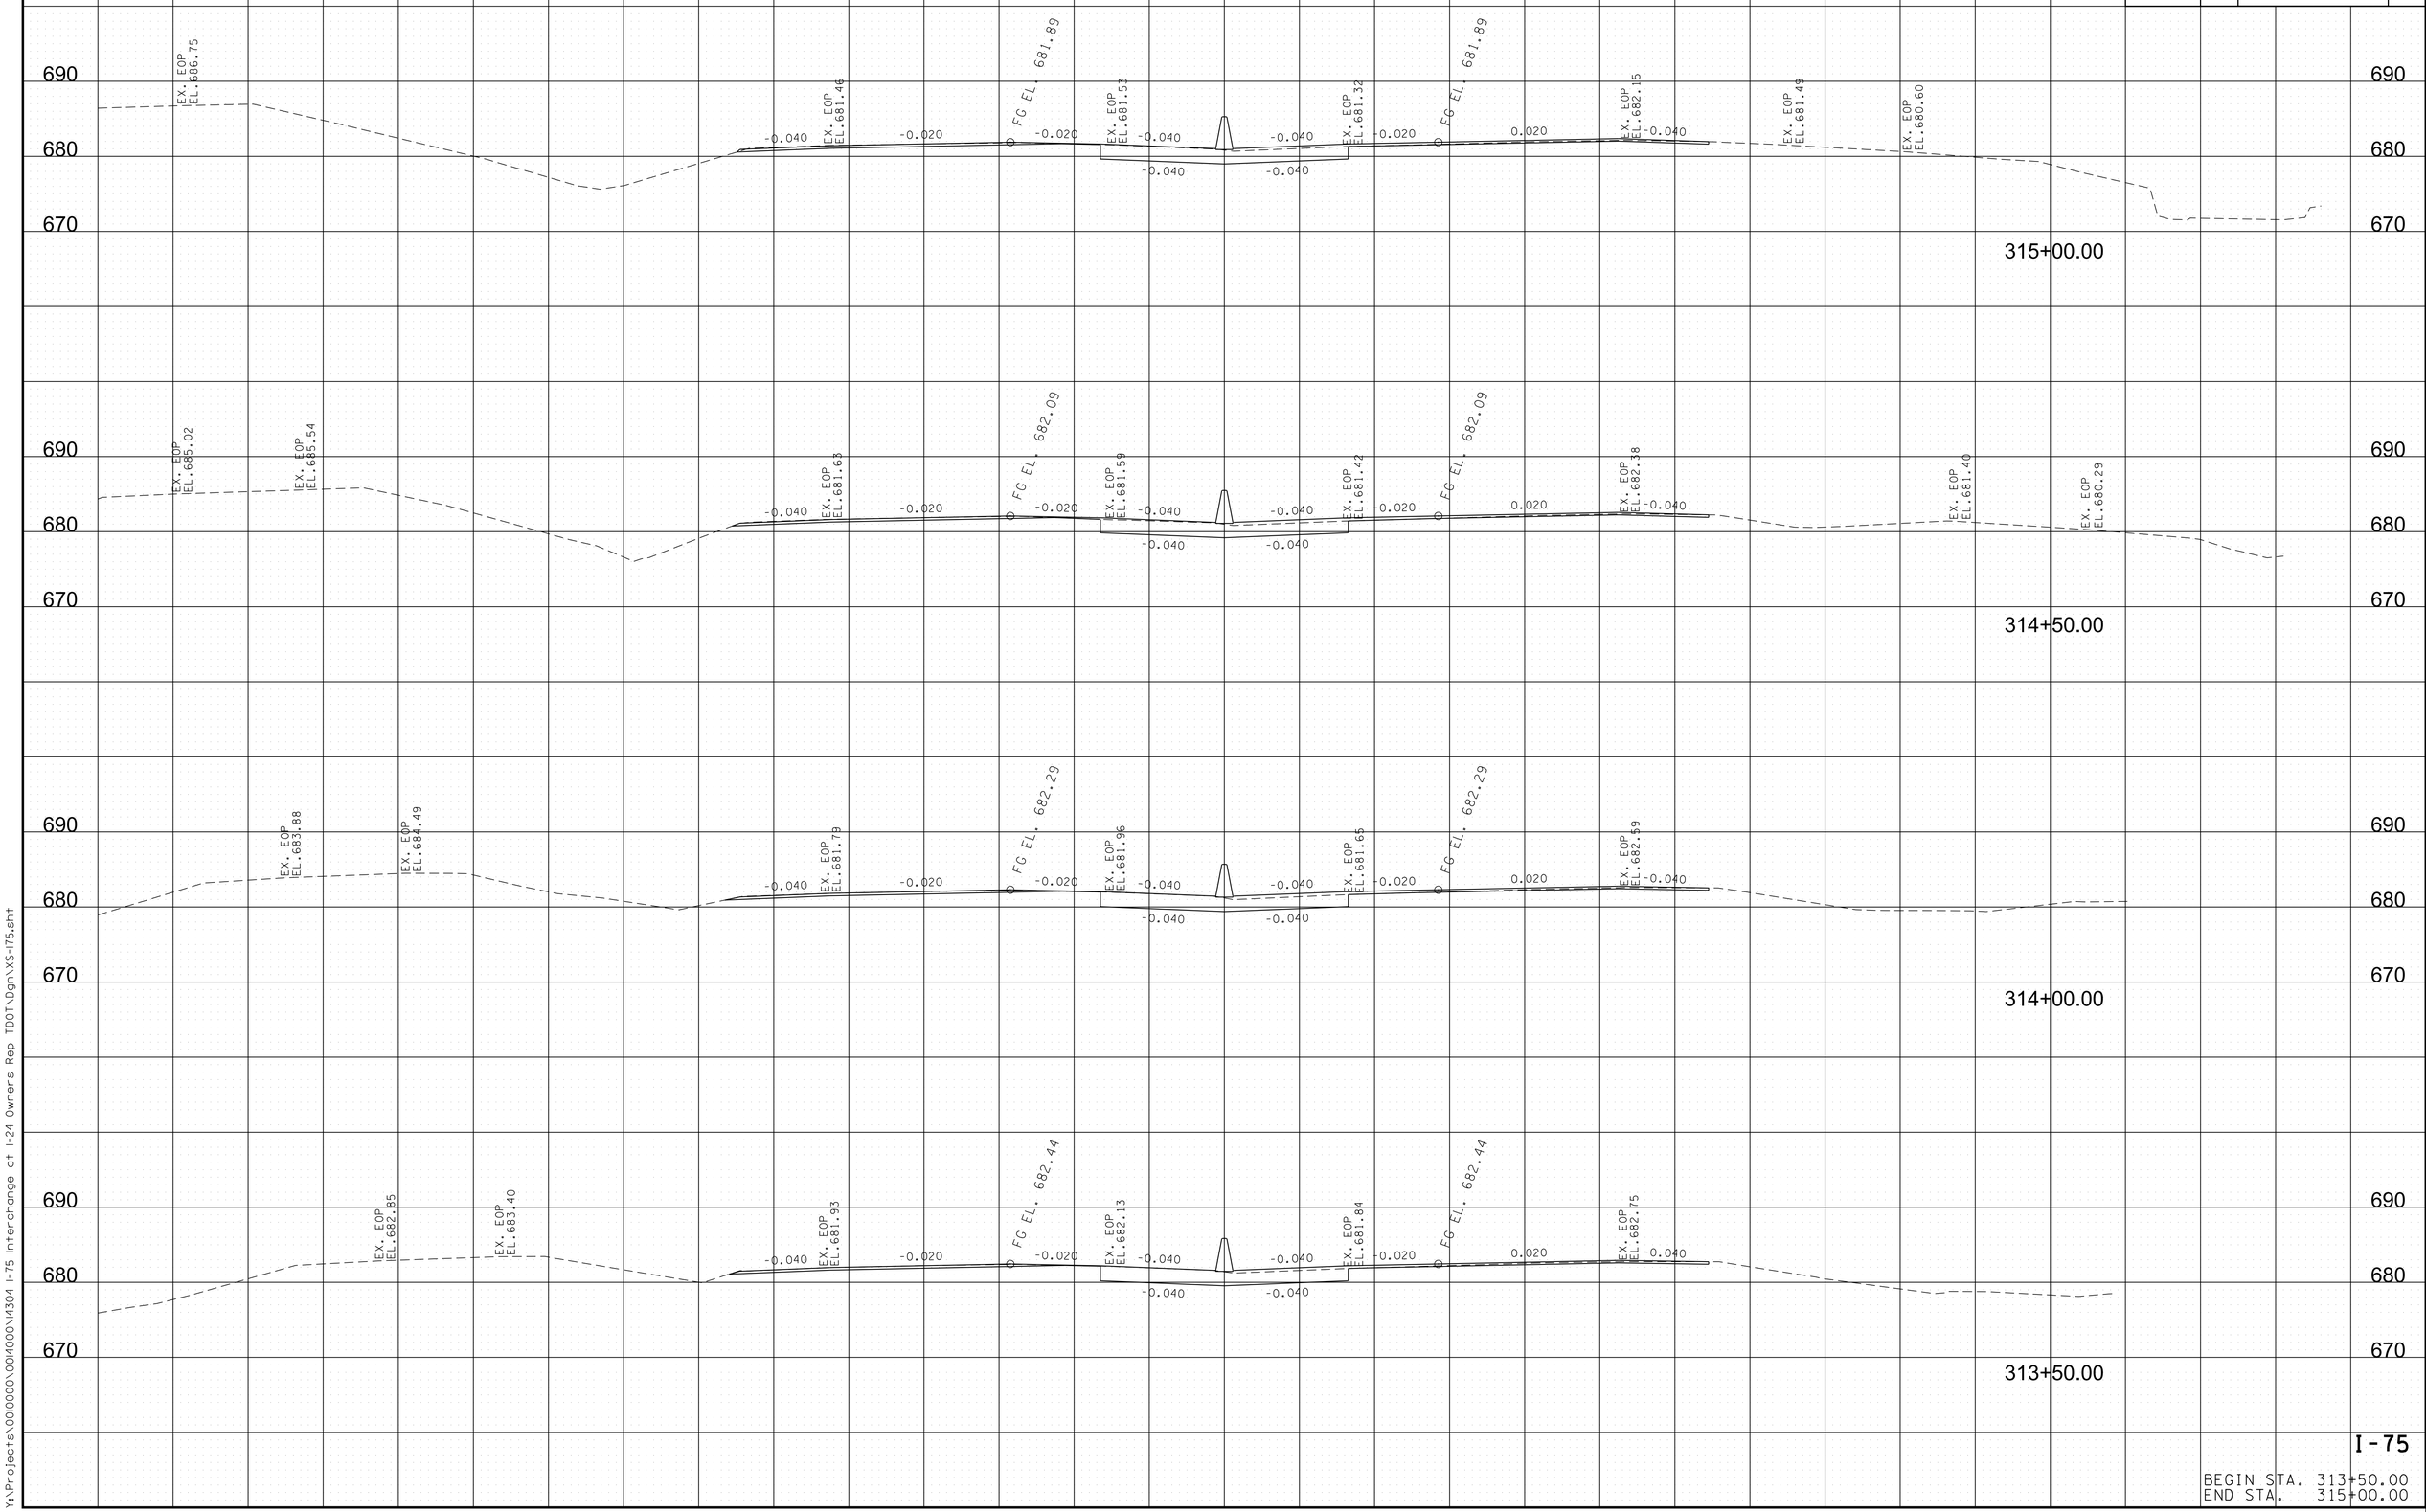


I-75

BEGIN STA. 313+50.00
END STA. 315+00.00

8/9/2018 5:35:01 PM
Y:\Projects\0010000\0014000\14304 I-75 Interchange at I-24 Owners Rep TDOT\Dgn\XS-I75.sht

TYPE	YEAR	PROJECT NO.	SHEET NO.
FUNCT.	2018	IM/NH-75-1(131)	58

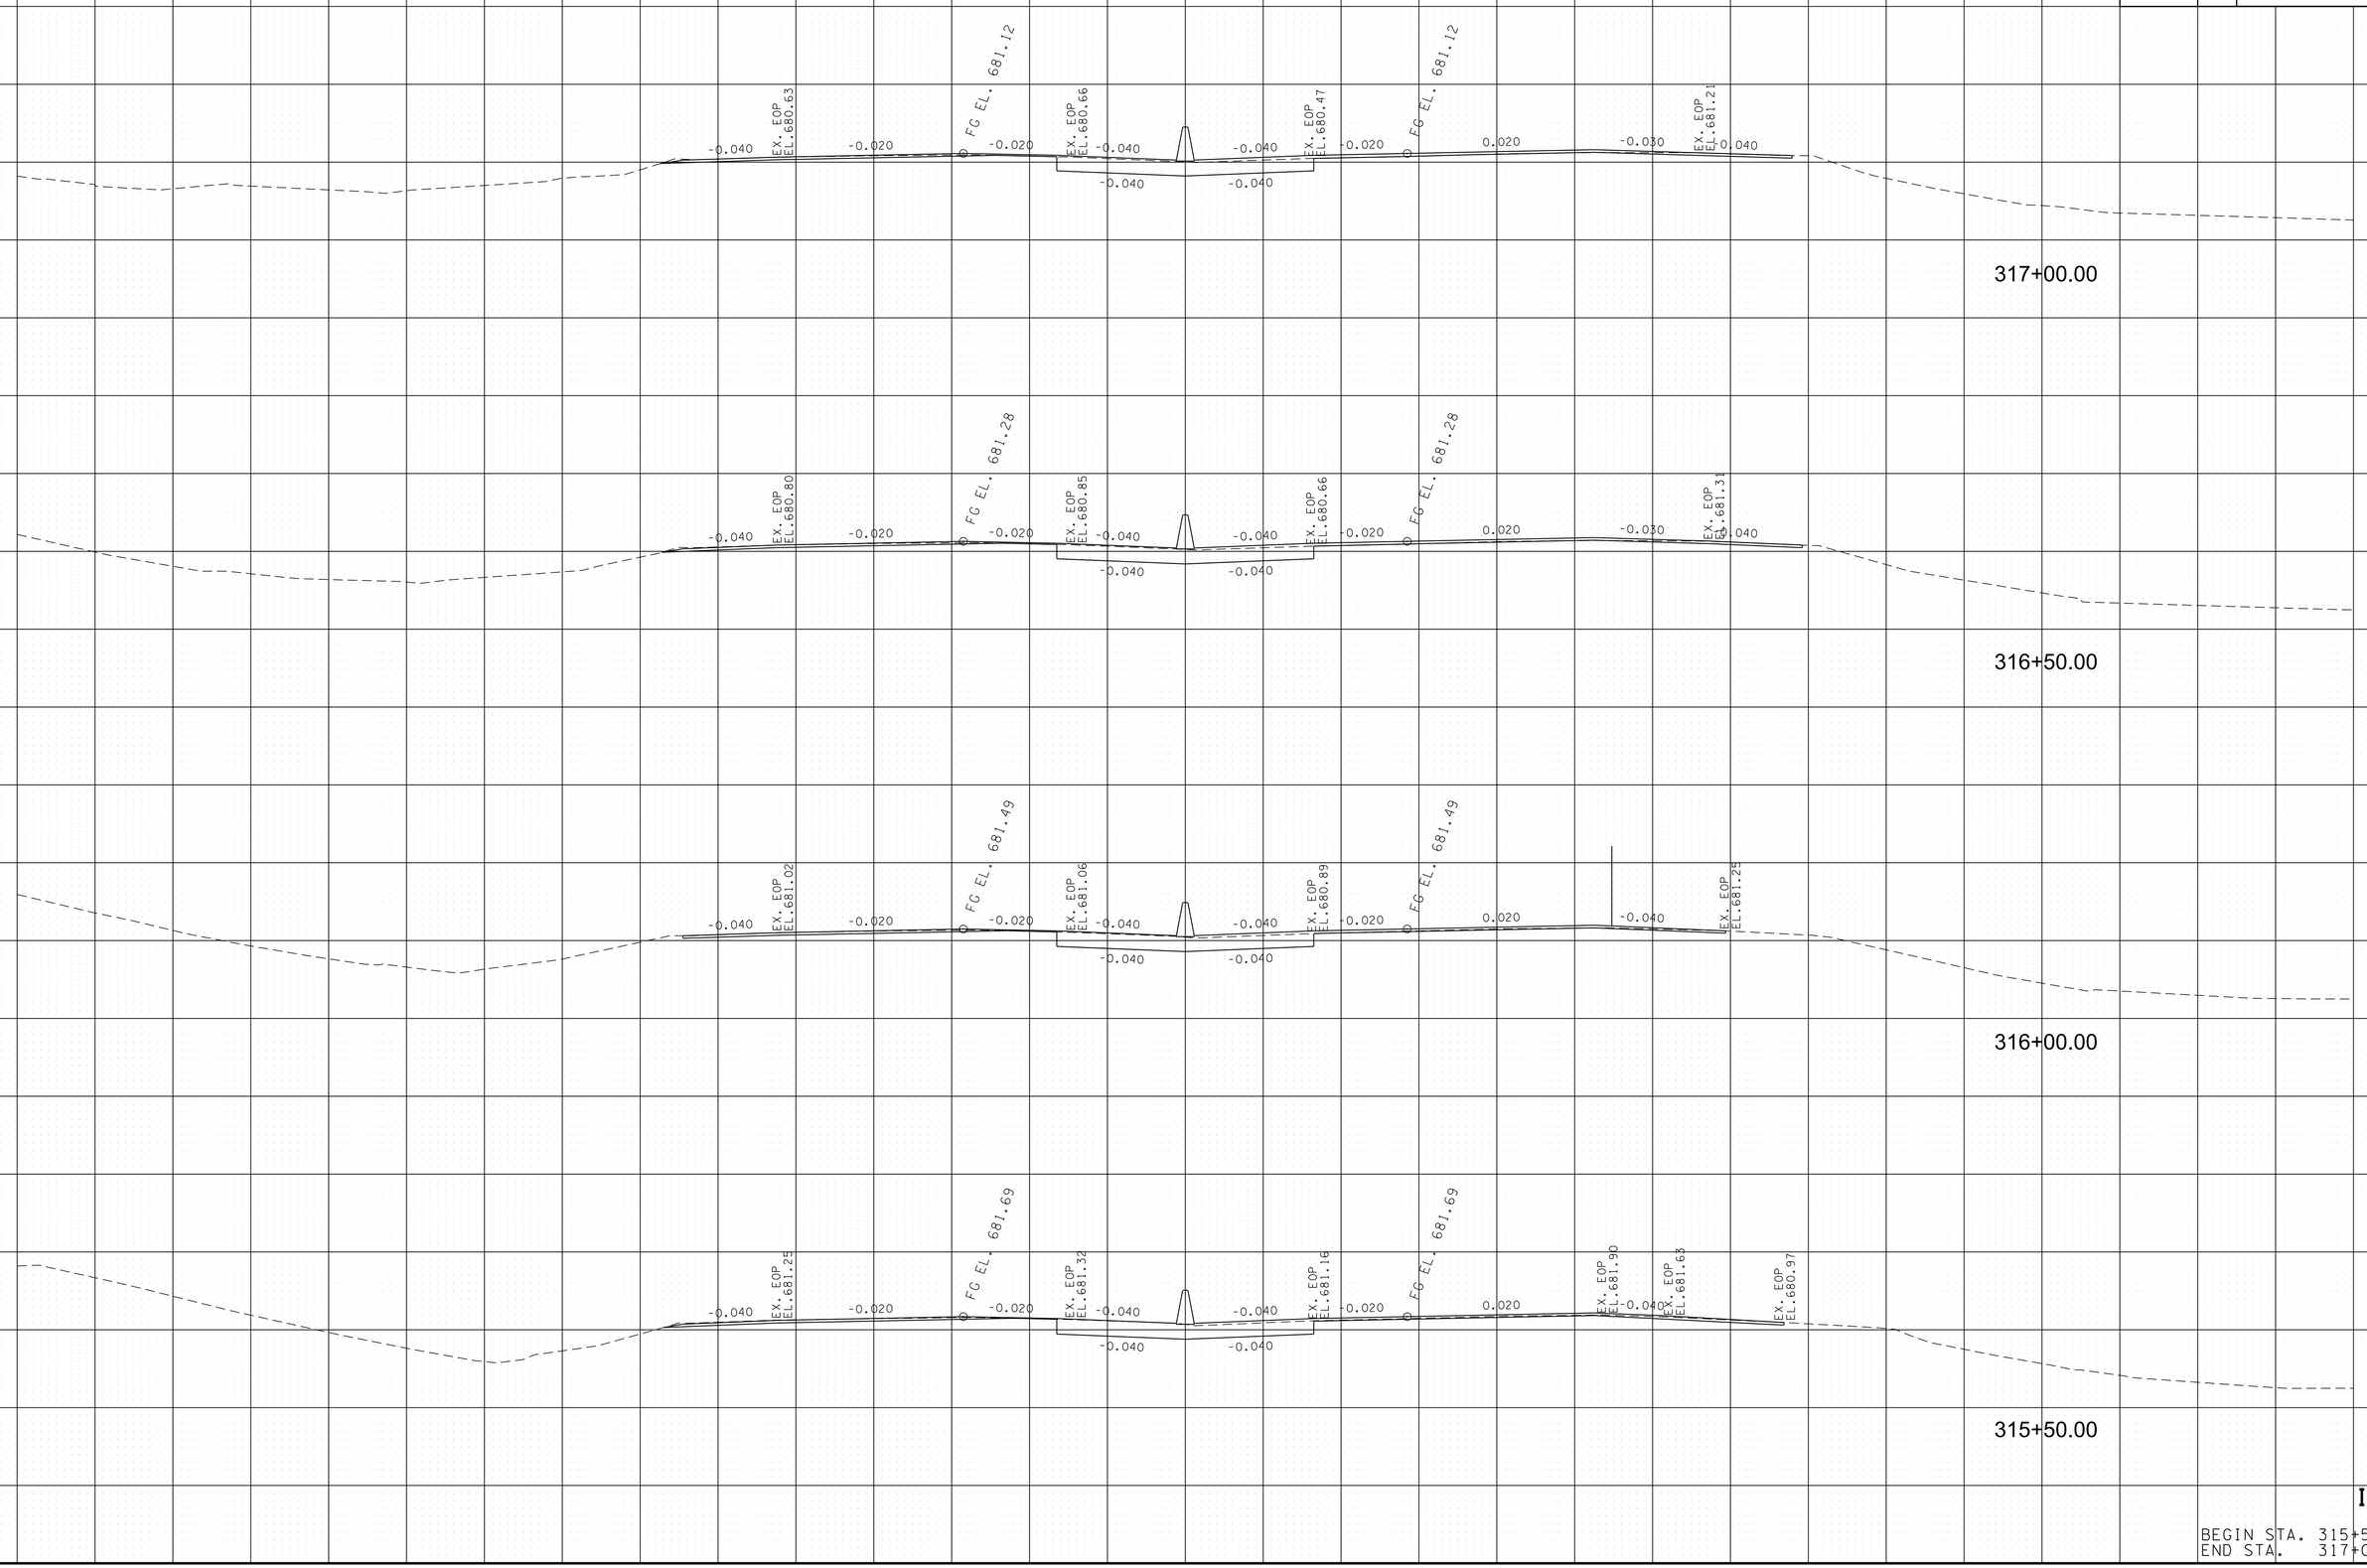


I-75

BEGIN STA. 315+50.00
END STA. 317+00.00

8/9/2018 5:35:04 PM
Y:\Projects\001000\001400\14304 I-75 Interchange at I-24 Owners Rep TDOT\Dgn\XS-I75.sht

TYPE	YEAR	PROJECT NO.	SHEET NO.
FUNCT.	2018	IM/NH-75-1(131)	59

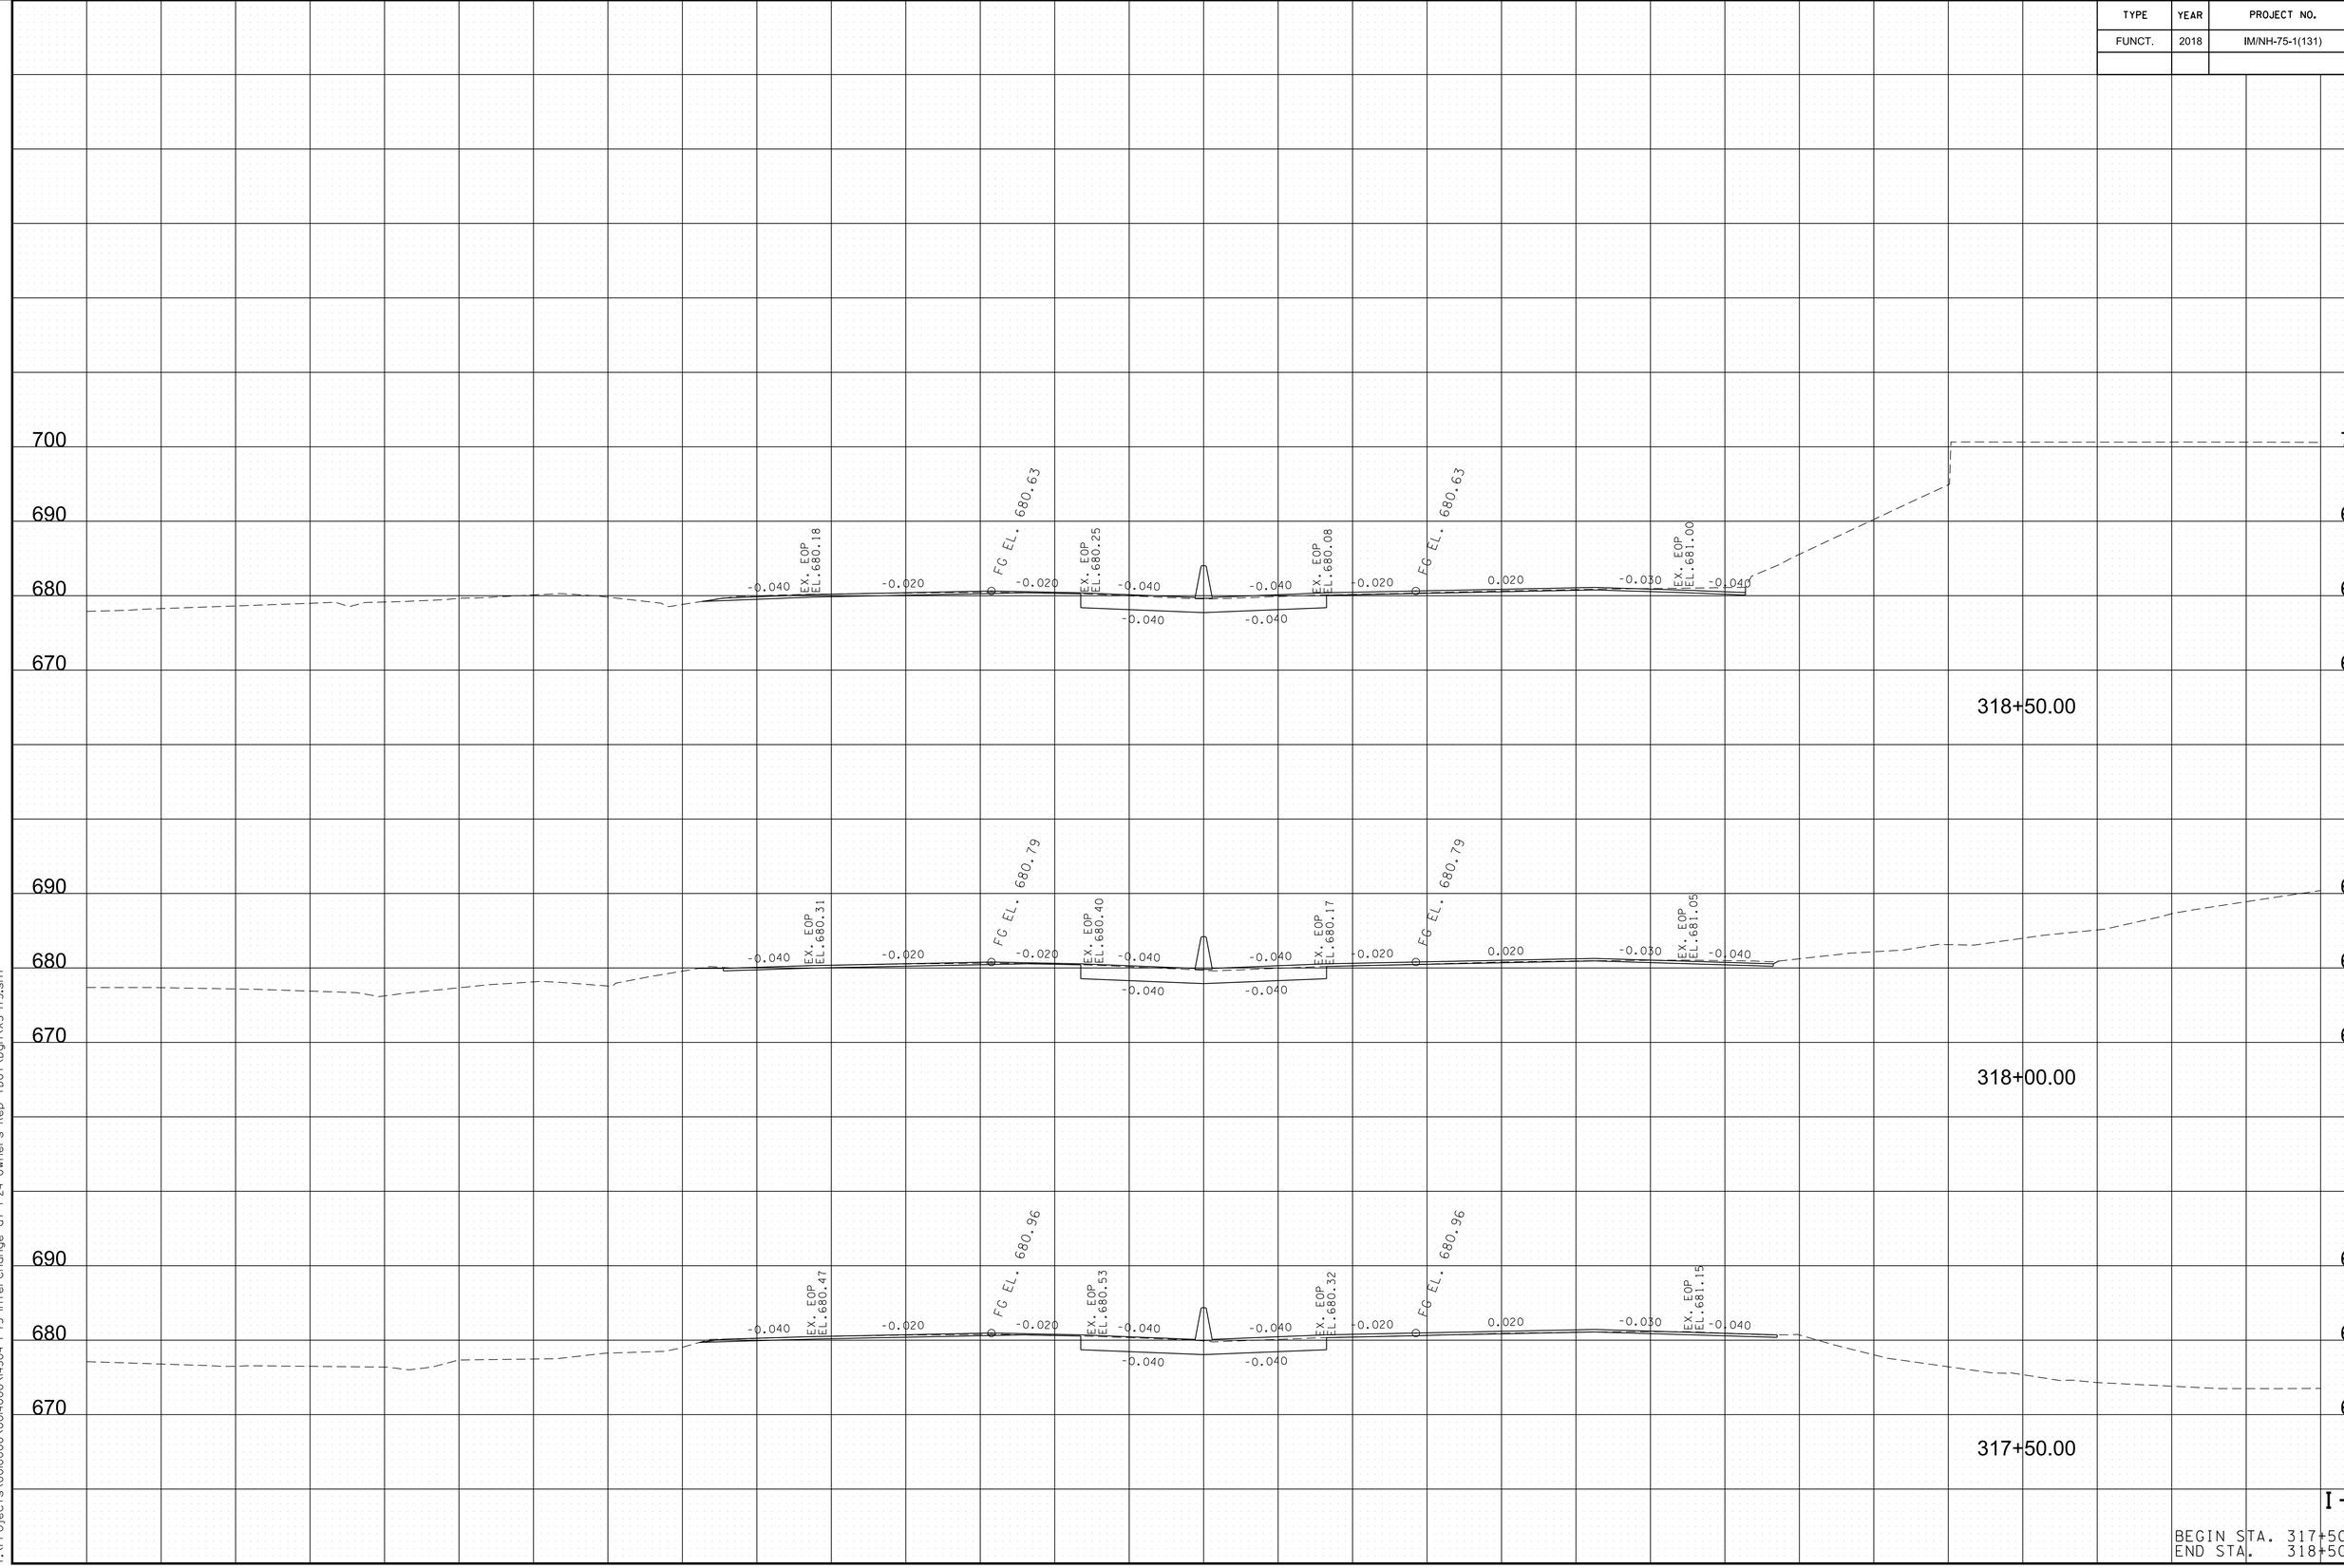


I-75

BEGIN STA. 317+50.00
END STA. 318+50.00

8/9/2018 5:35:08 PM
Y:\Projects\001000\001400\14304 I-75 Interchange at I-24 Owners Rep TDOT\Dgn\XS-I75.sht

TYPE	YEAR	PROJECT NO.	SHEET NO.
FUNCT.	2018	IM/NH-75-1(131)	60

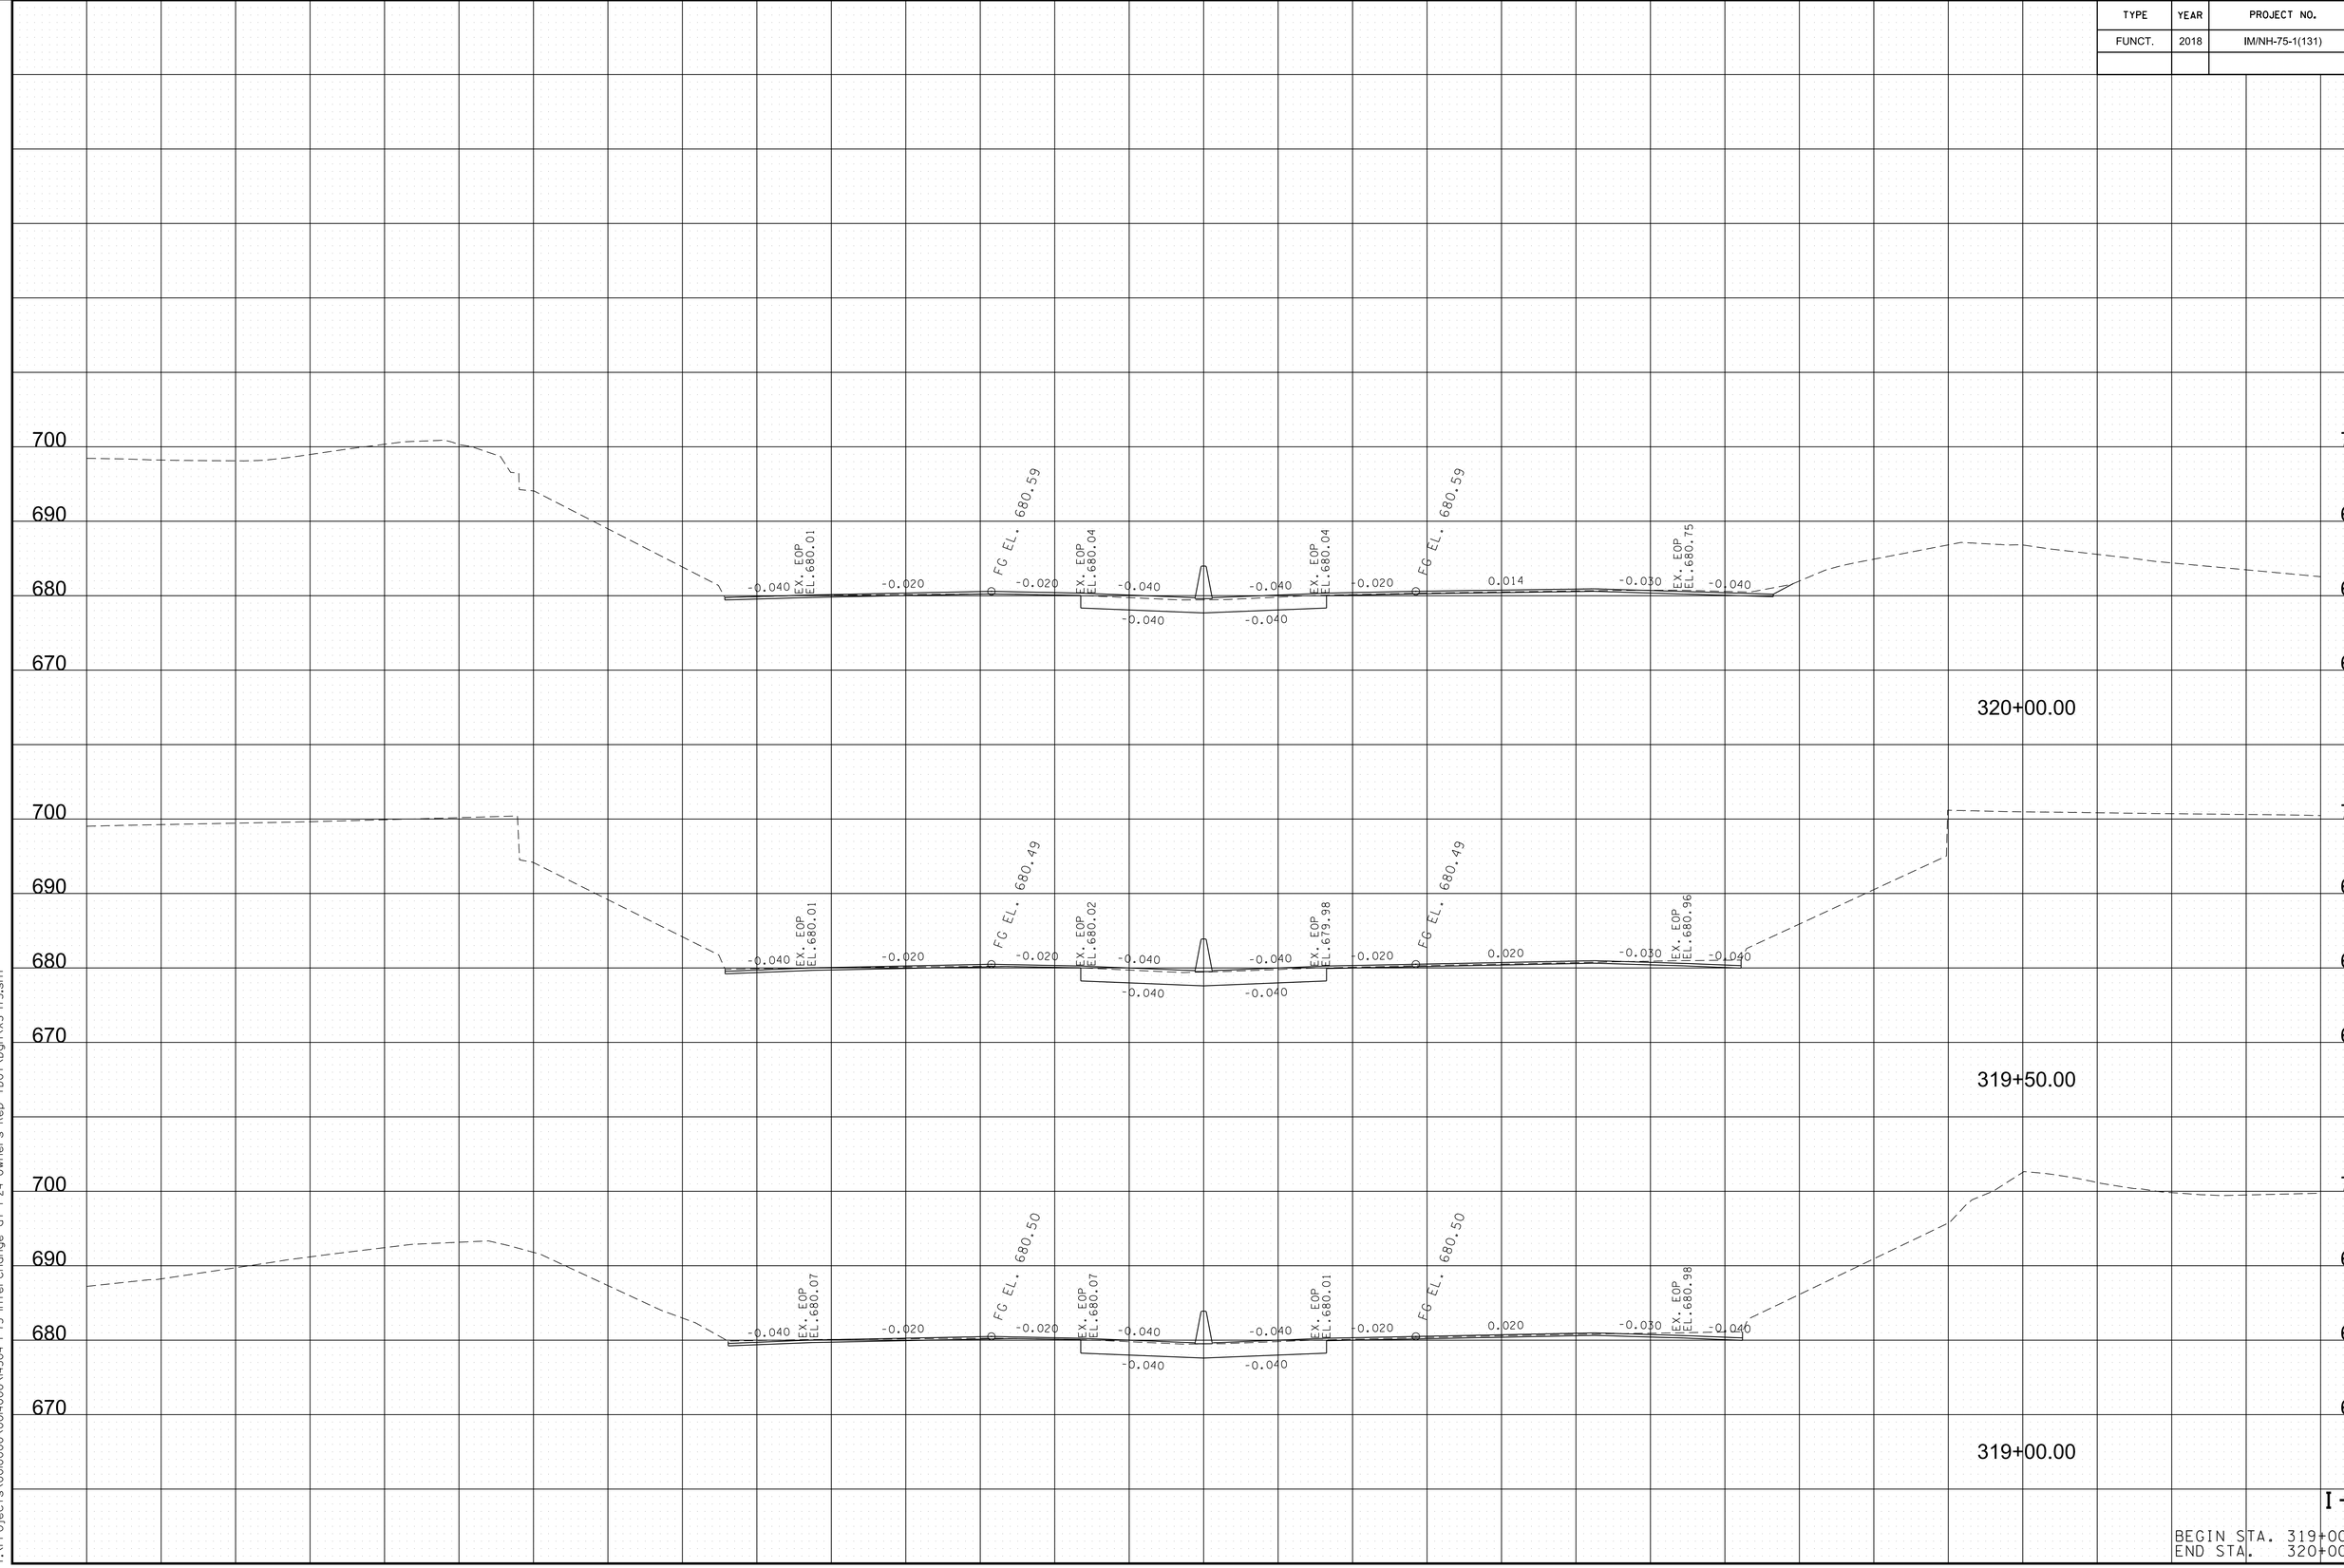


I-75

BEGIN STA. 319+00.00
END STA. 320+00.00


8/9/2018 5:35:11 PM
Y:\Projects\001000\001400\14304 I-75 Interchange at I-24 Owners Rep TDOT\Dgn\XS-I75.sht

TYPE	YEAR	PROJECT NO.	SHEET NO.
FUNCT.	2018	IM/NH-75-1(131)	61

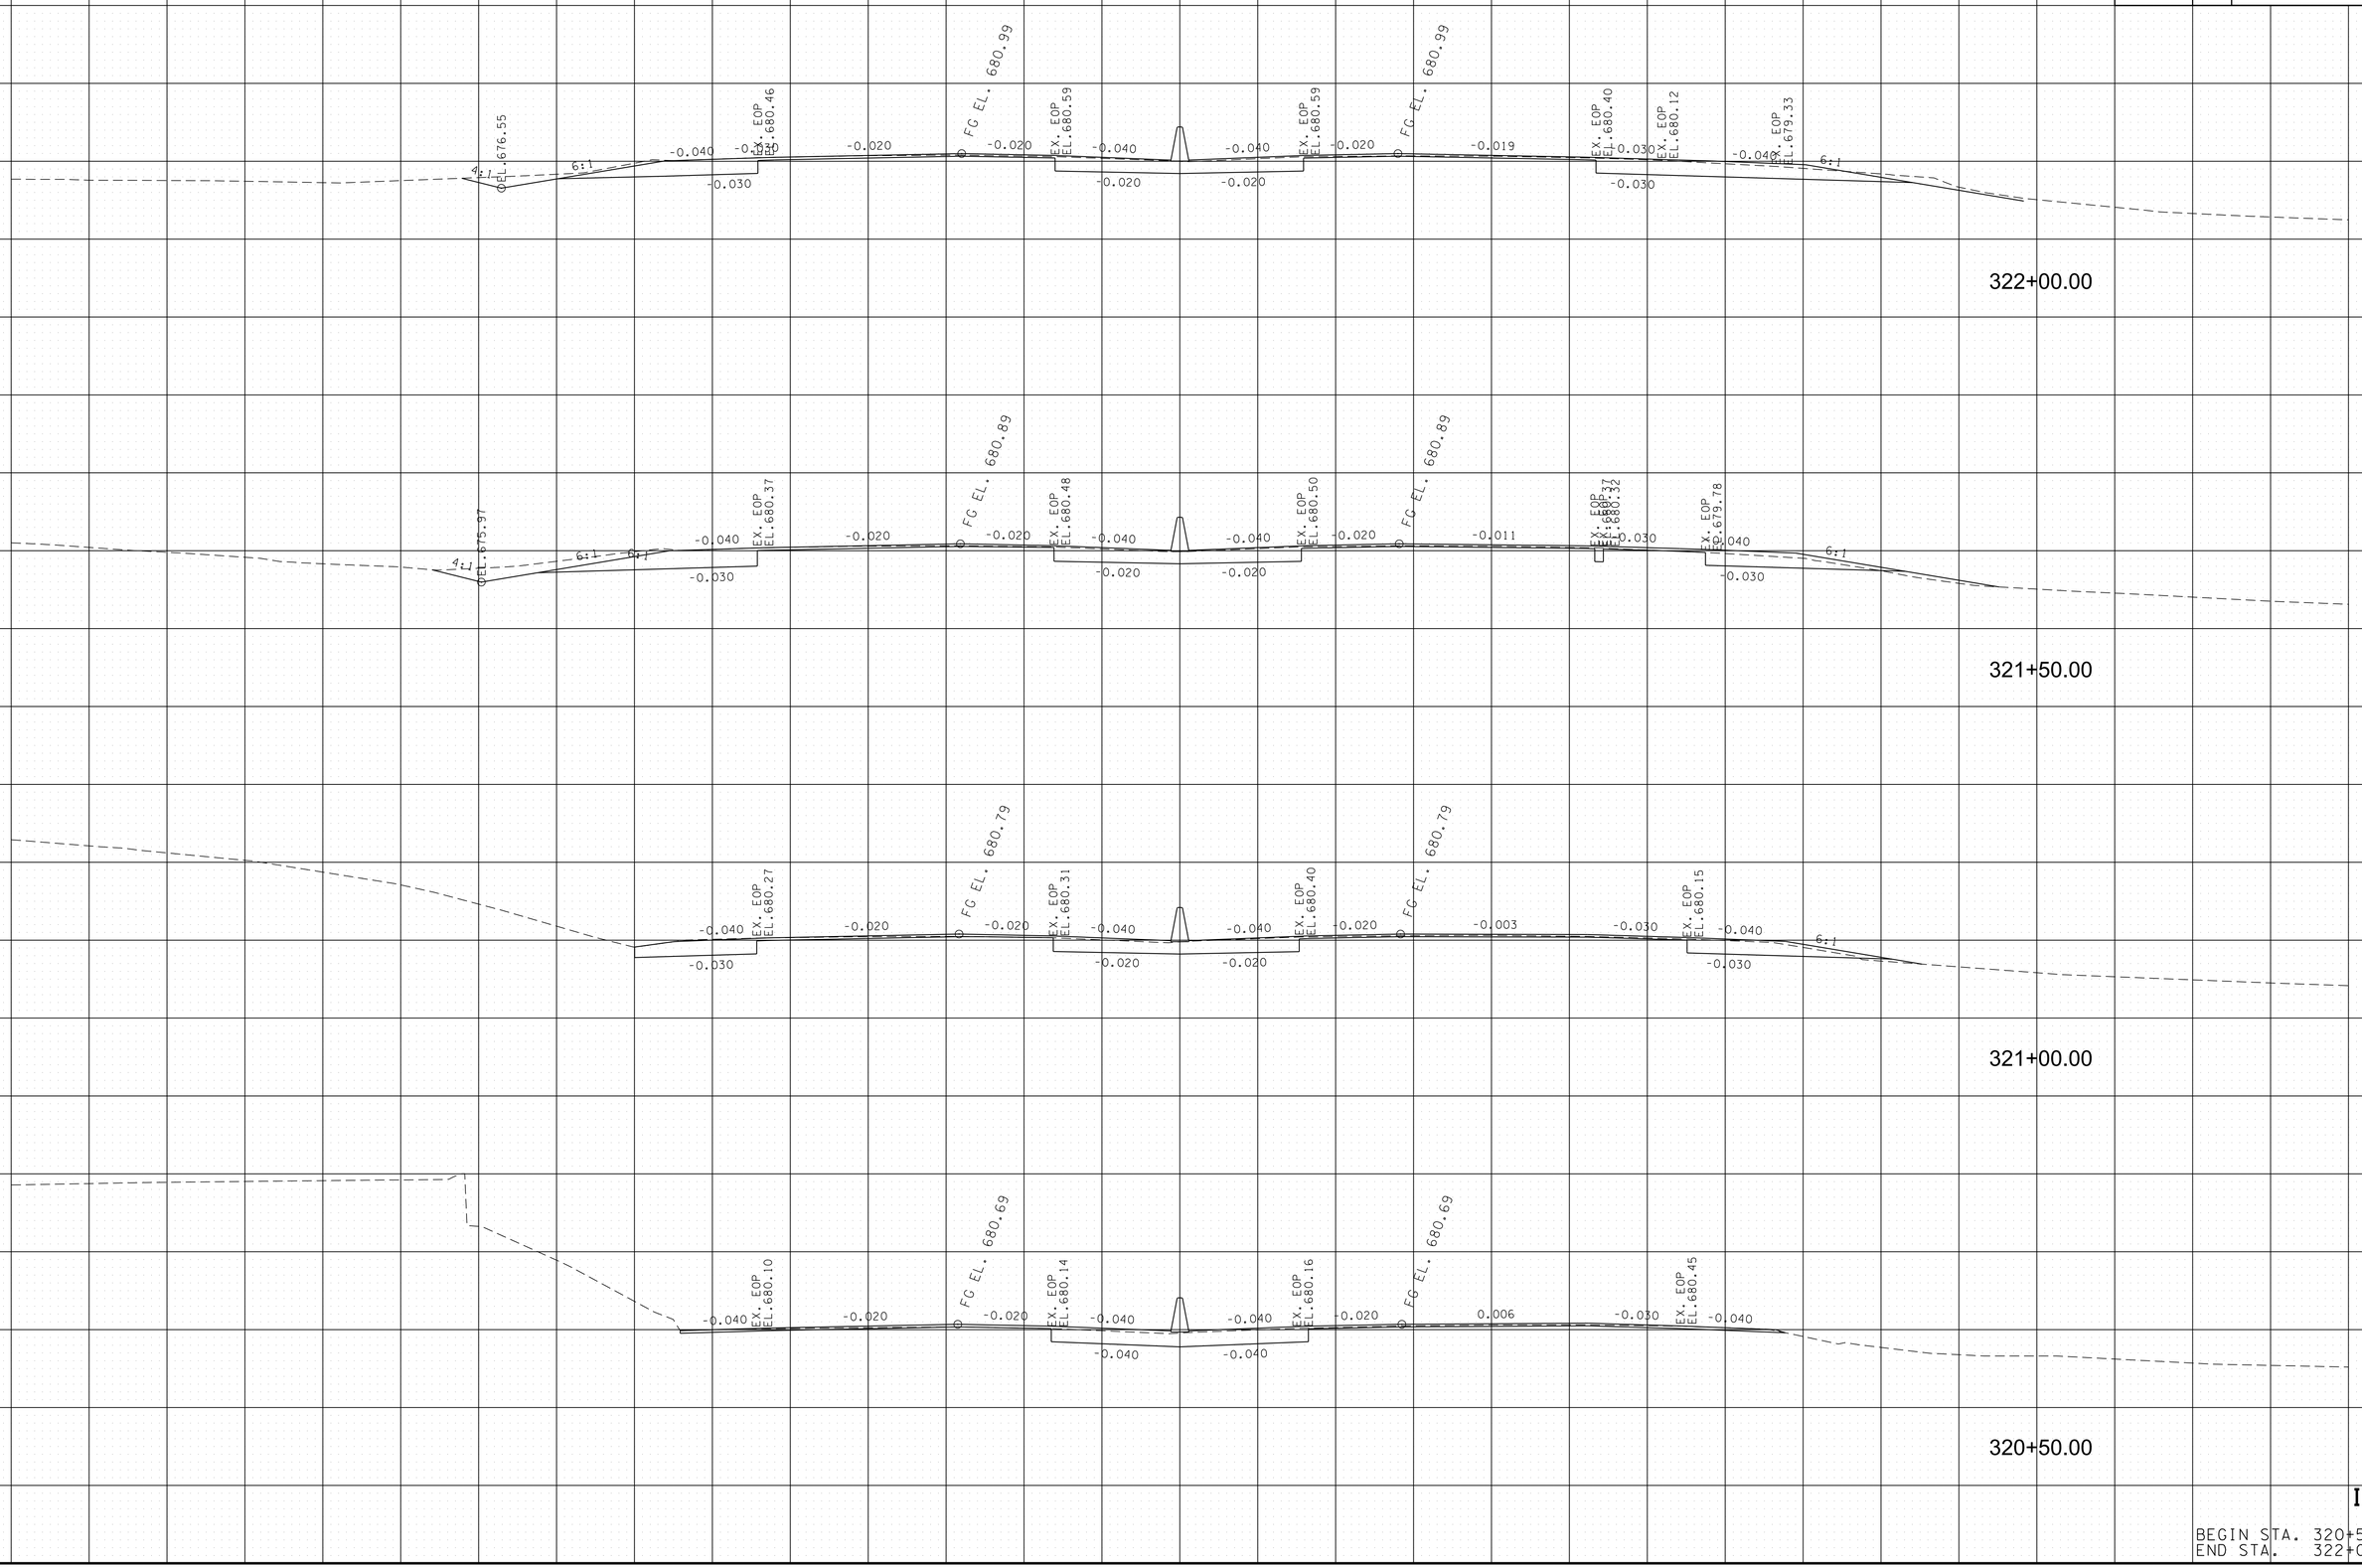

8/9/2018 5:35:14 PM
Y:\Projects\001000\001400\14304 I-75 Interchange at I-24 Owners Rep TDOT\Dgn\XS-I75.sht

TYPE	YEAR	PROJECT NO.	SHEET NO.
FUNCT.	2018	IM/NH-75-1(131)	62

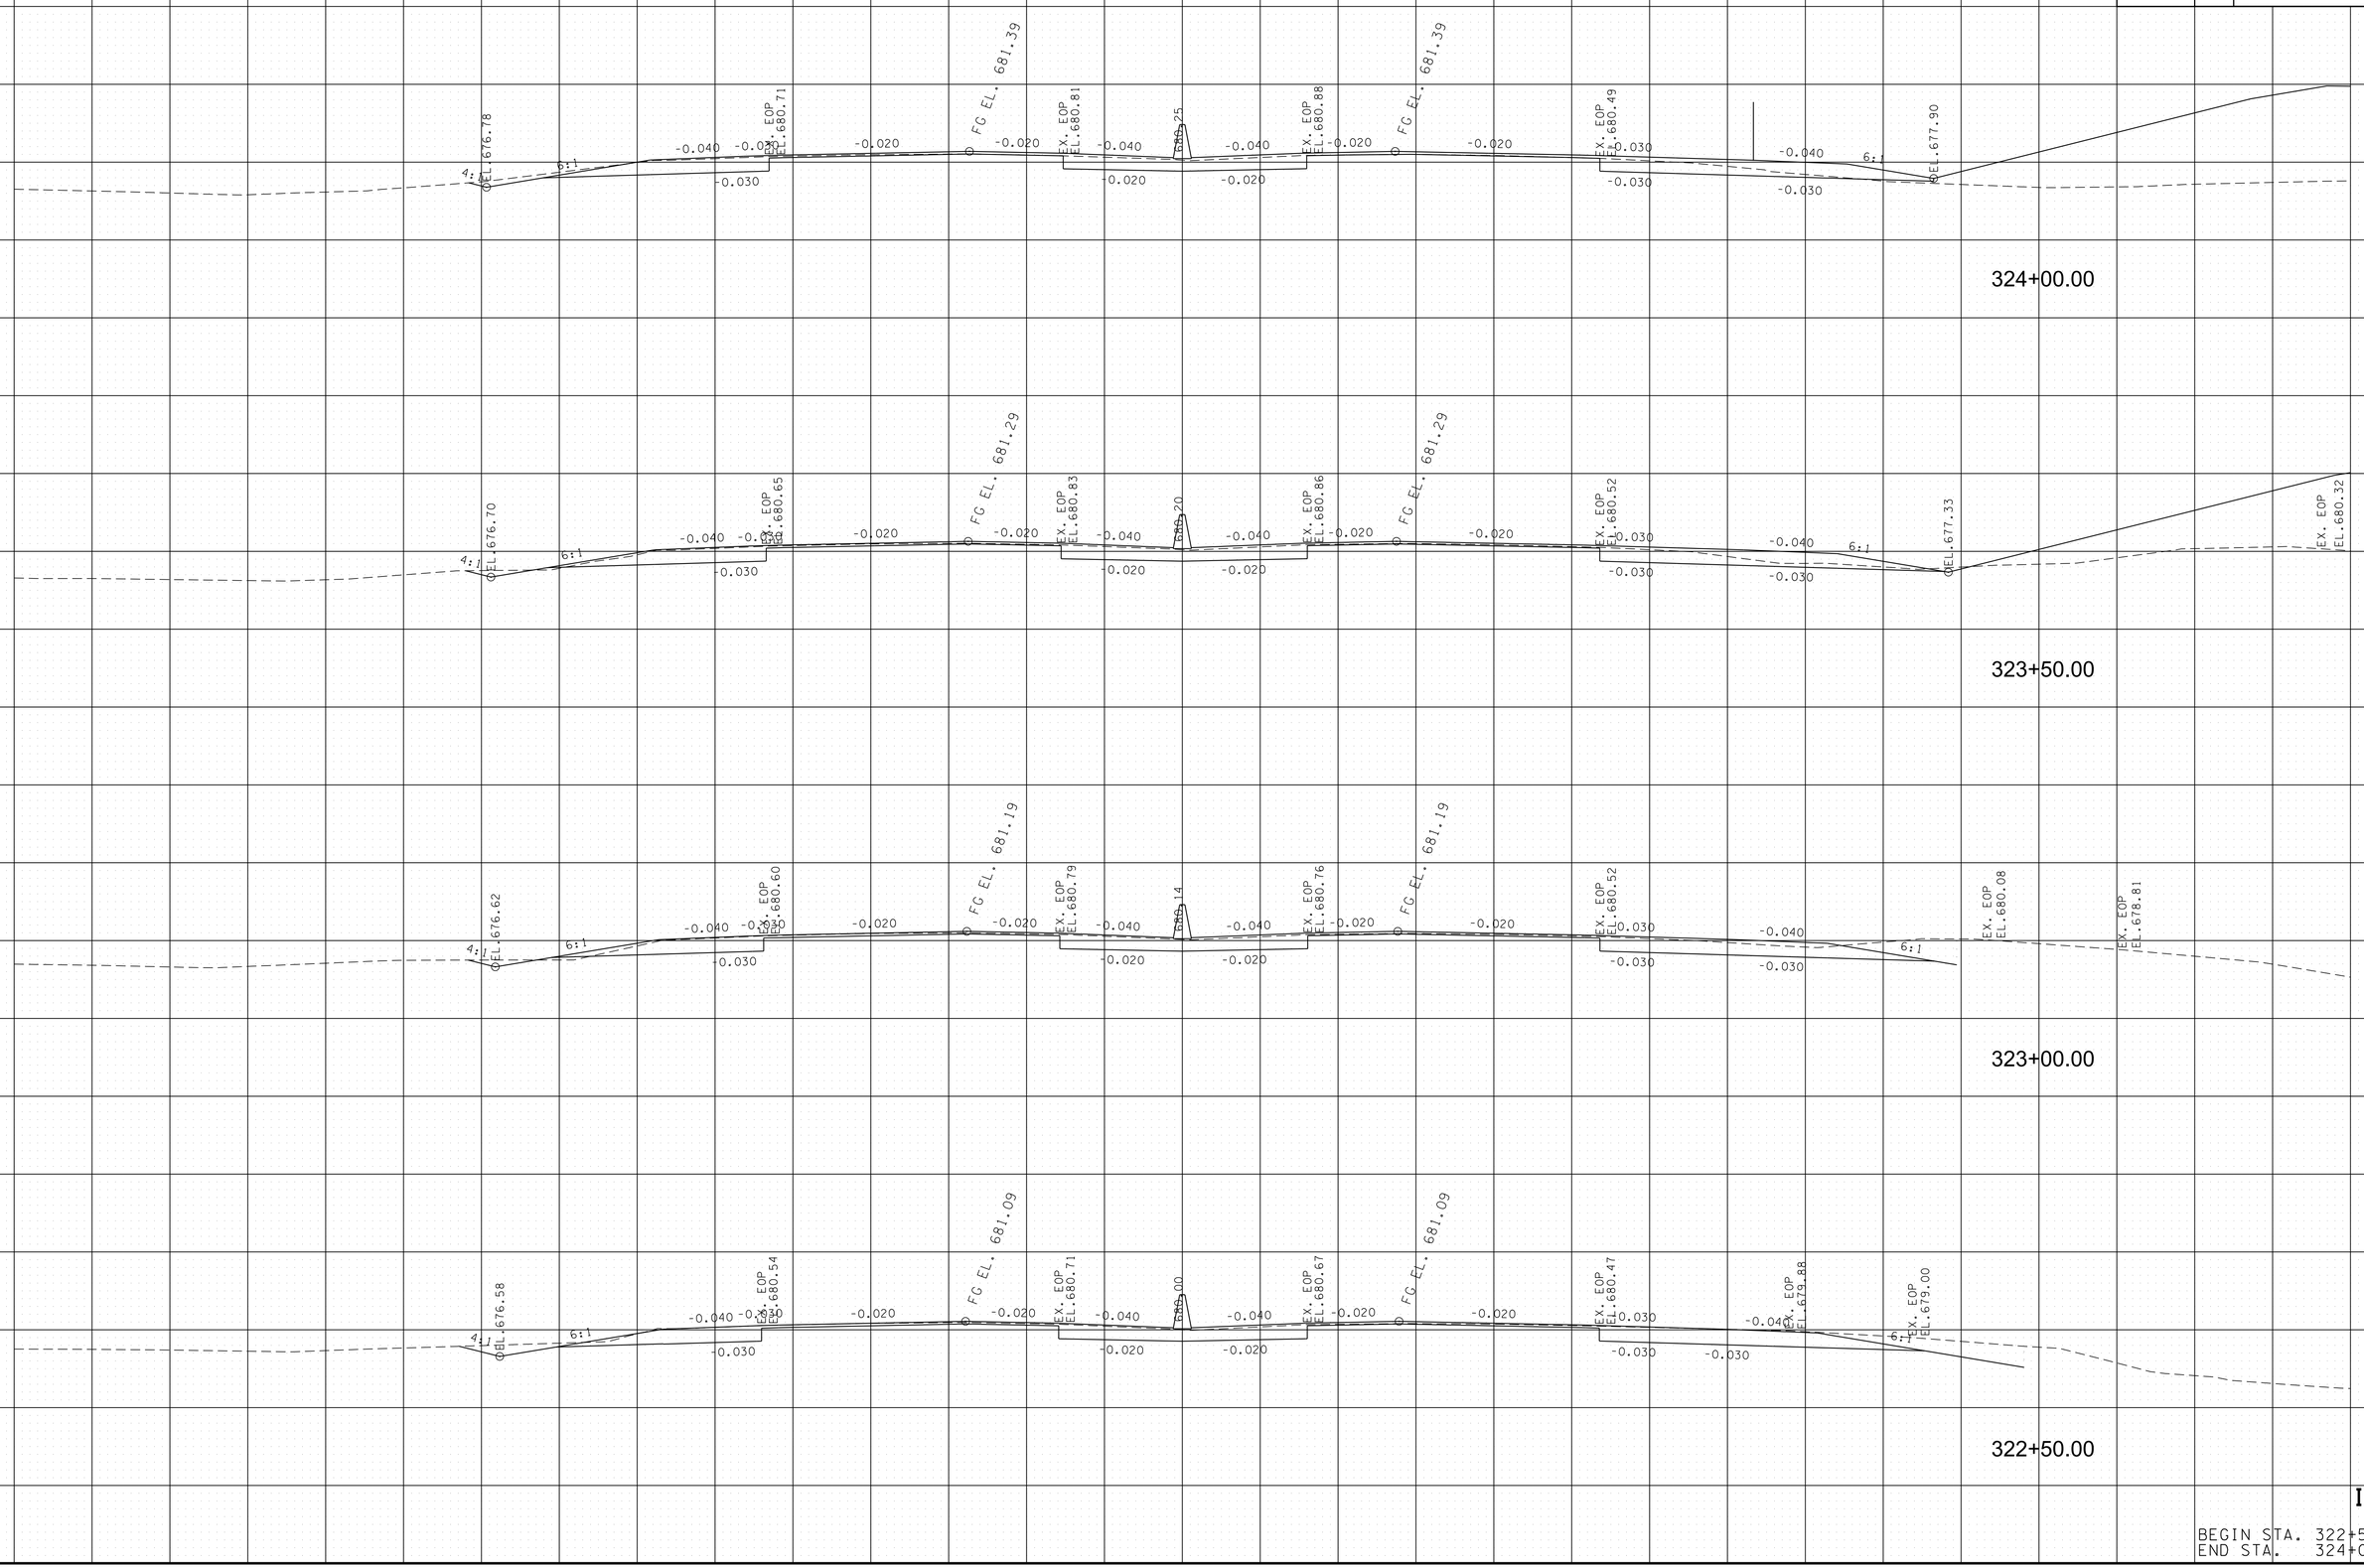


I-75

BEGIN STA. 322+50.00
END STA. 324+00.00

8/9/2018 5:35:17 PM
Y:\Projects\001000\001400\14304 I-75 Interchange at I-24 Owners Rep TDOT\Dgn\XS-I75.sht

TYPE	YEAR	PROJECT NO.	SHEET NO.
FUNCT.	2018	IM/NH-75-1(131)	63

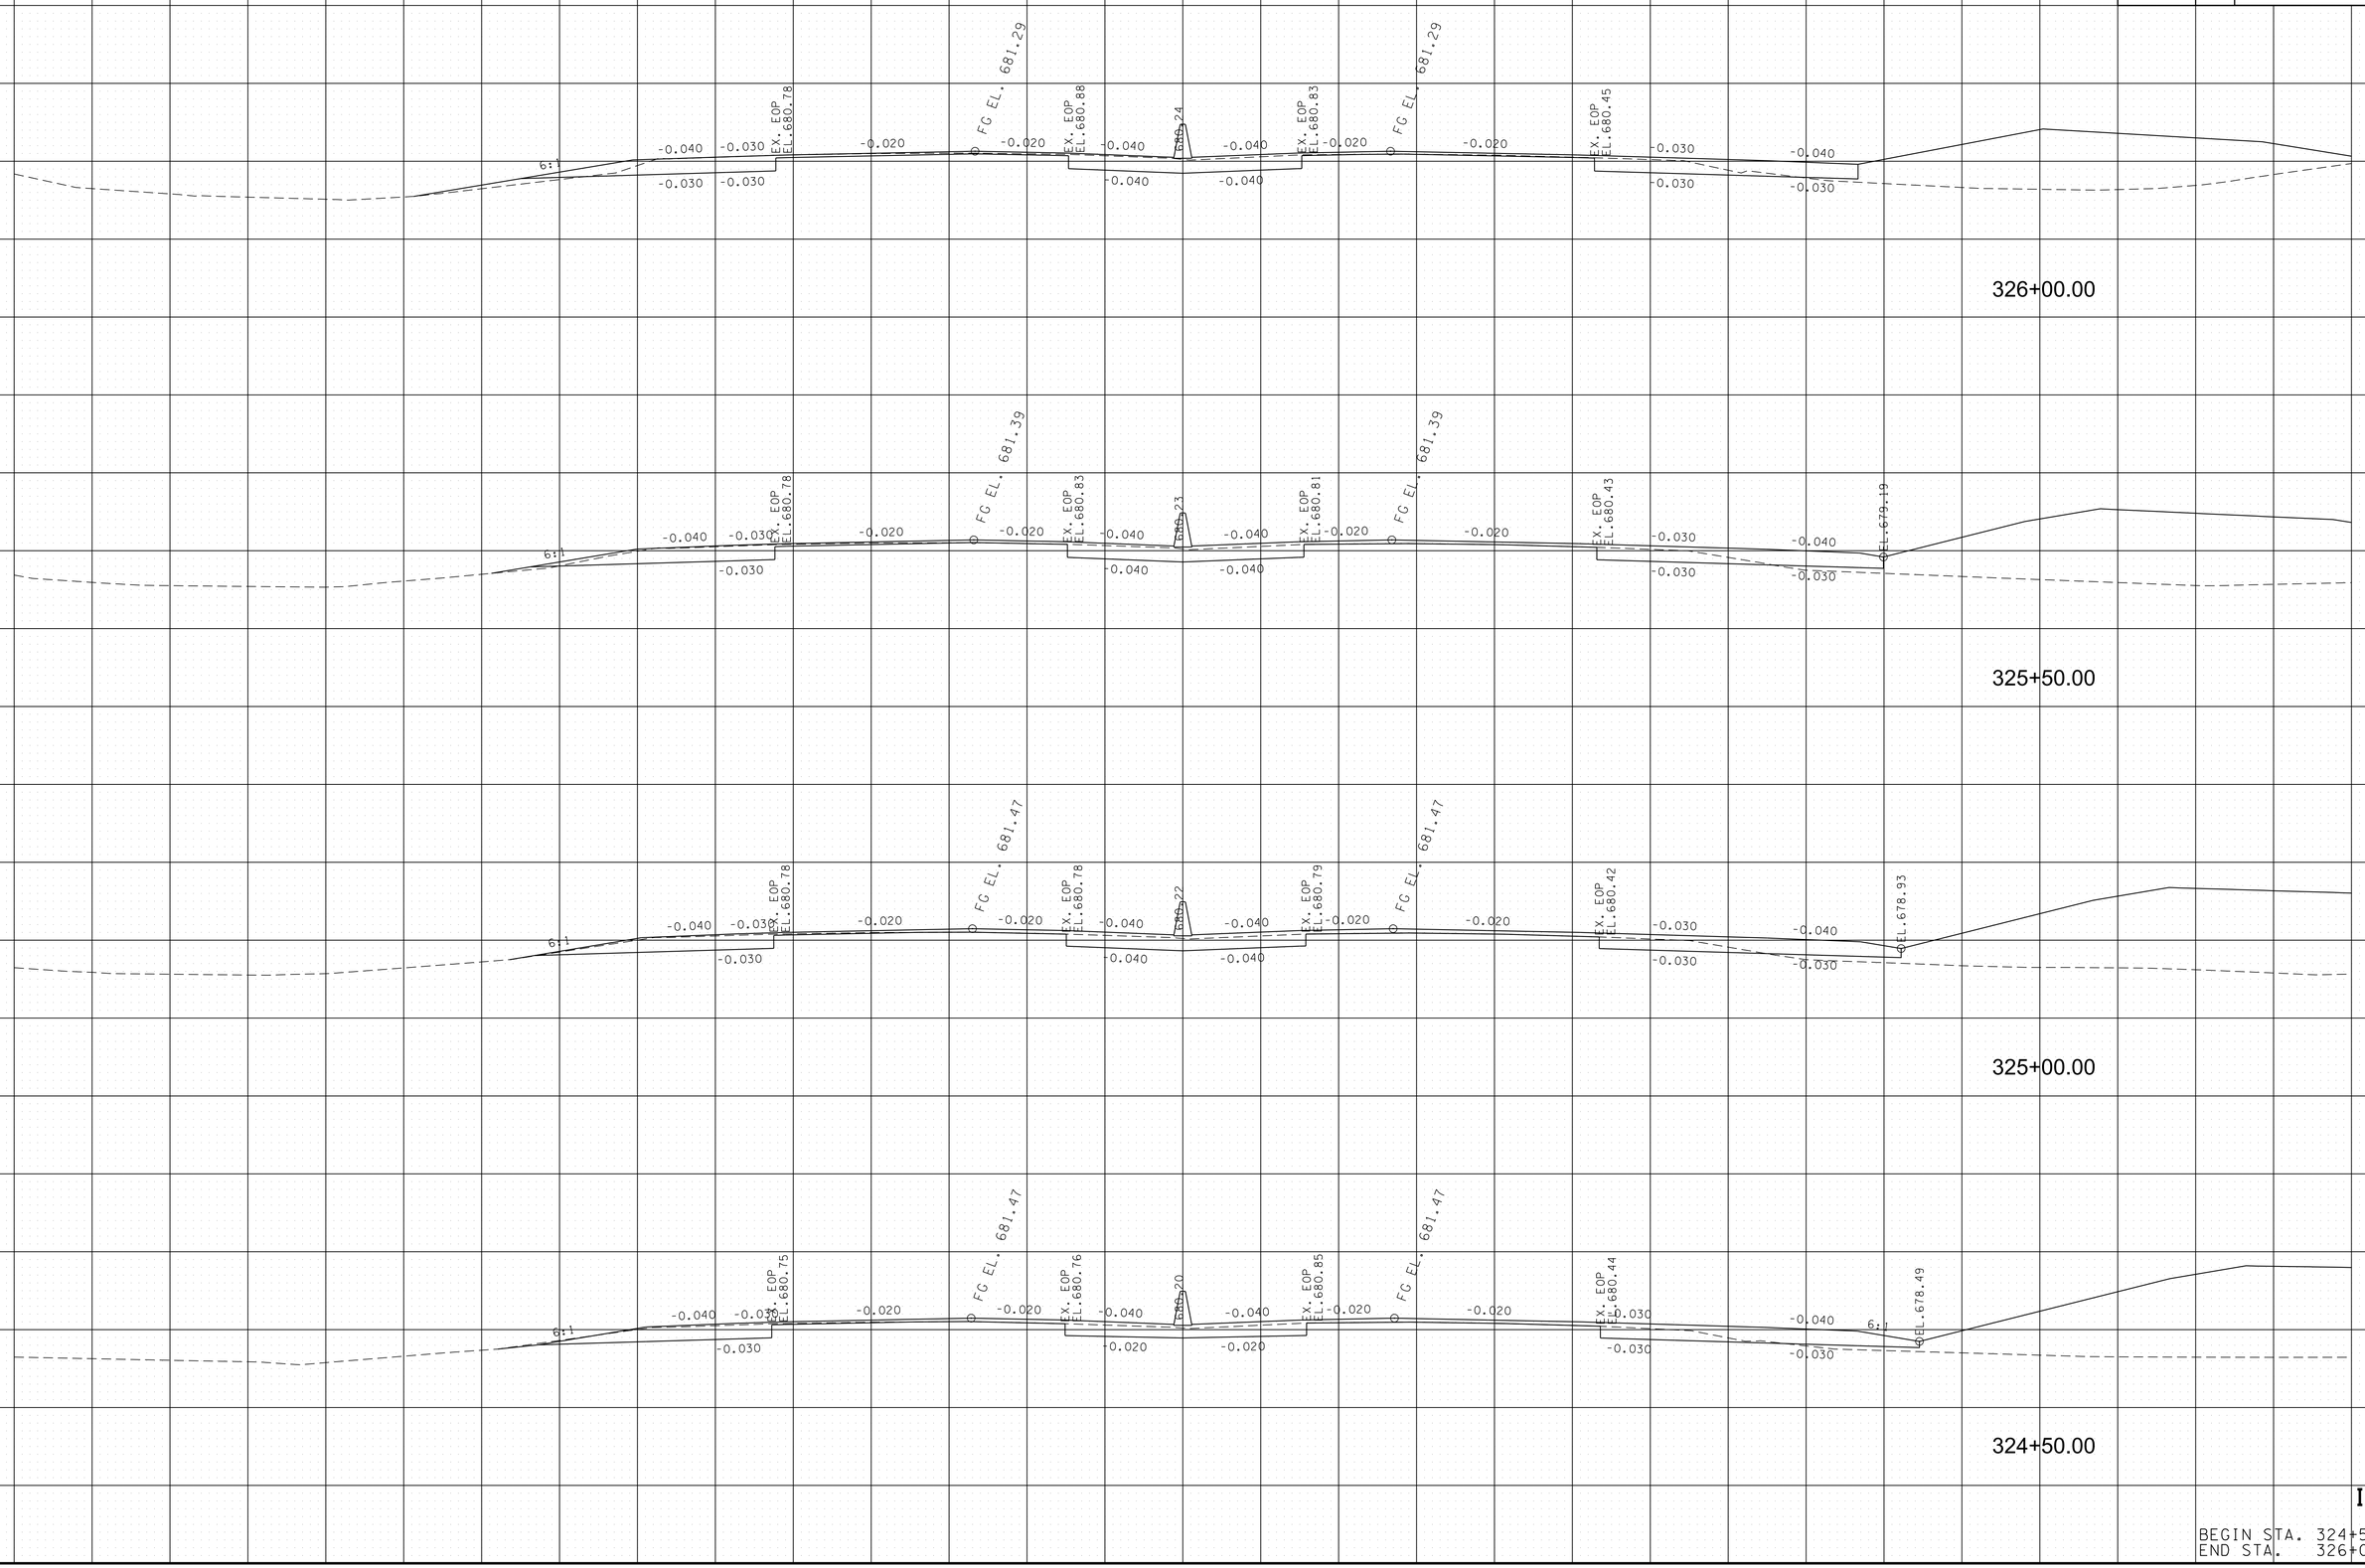


I-75

BEGIN STA. 324+50.00
END STA. 326+00.00

8/9/2018 5:35:21 PM
Y:\Projects\001000\001400\14304 I-75 Interchange at I-24 Owners Rep TDOT\Dgn\XS-I75.sht

TYPE	YEAR	PROJECT NO.	SHEET NO.
FUNCT.	2018	IM/NH-75-1(131)	64

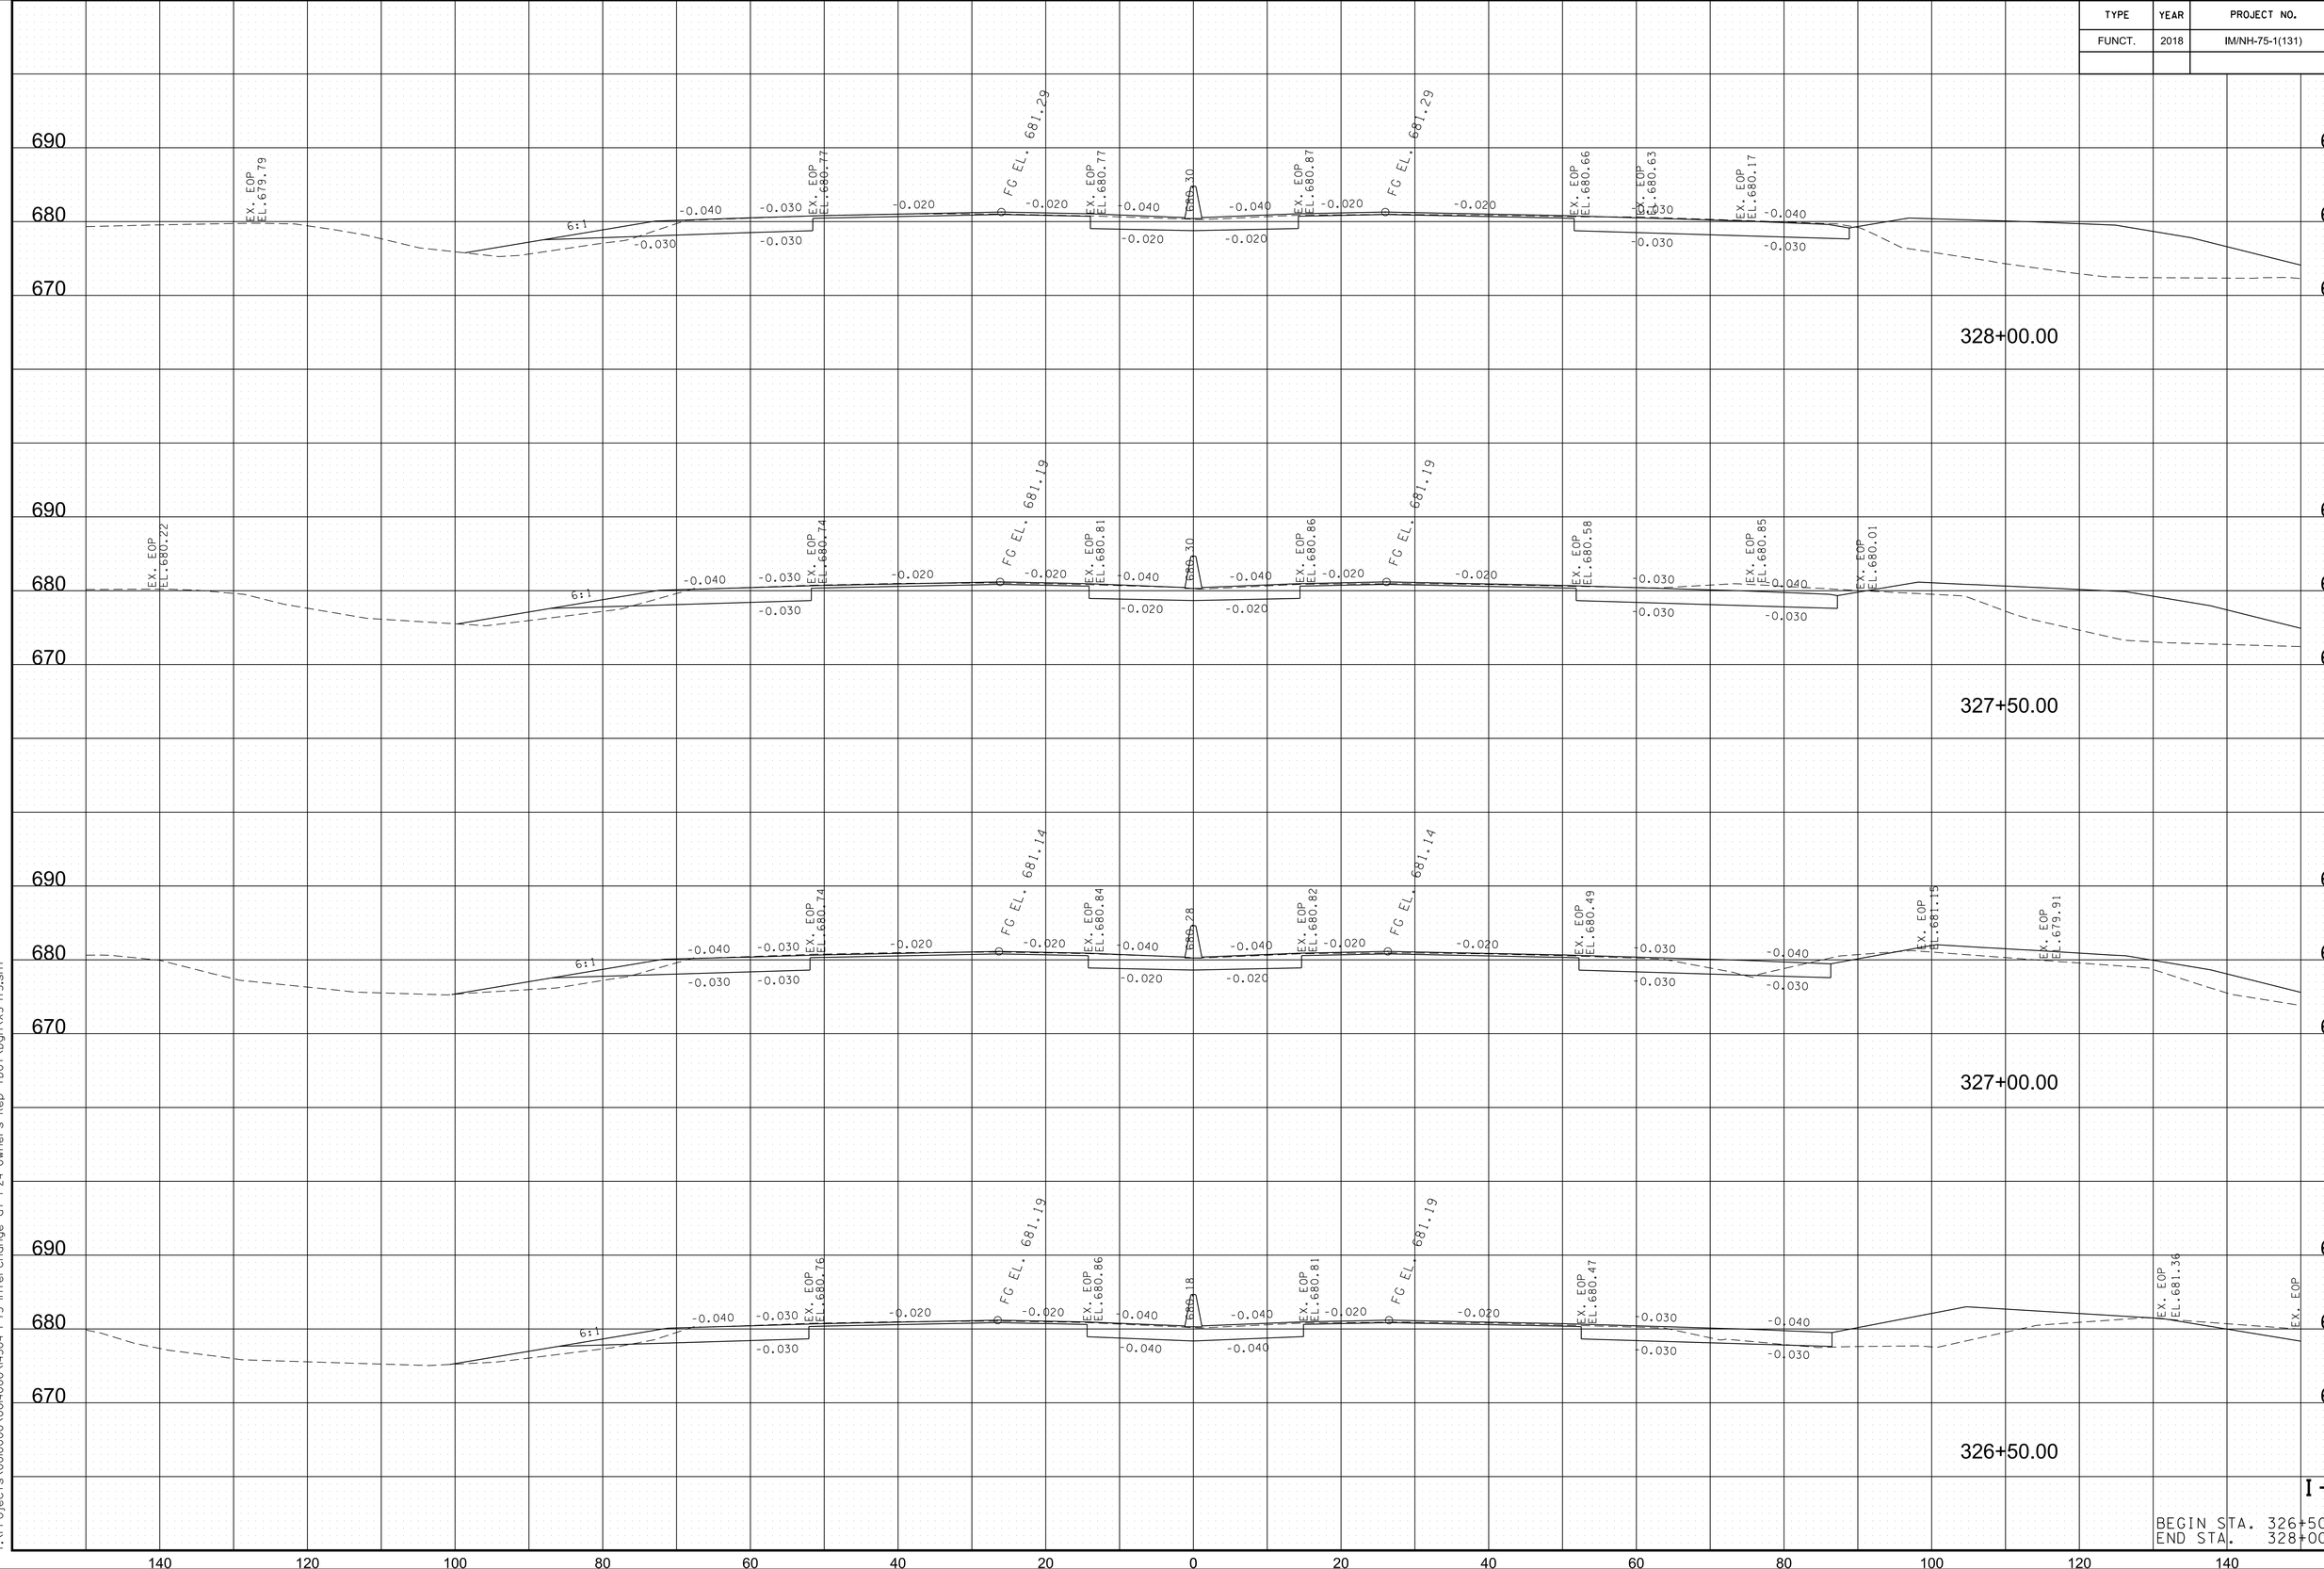


I-75

BEGIN STA. 326+50.00
END STA. 328+00.00

8/9/2018 5:35:24 PM
Y:\Projects\001000\001400\14304 I-75 Interchange at I-24 Owners Rep TDOT\Dgn\XS-I75.sht

TYPE	YEAR	PROJECT NO.	SHEET NO.
FUNCT.	2018	IM/NH-75-1(131)	65

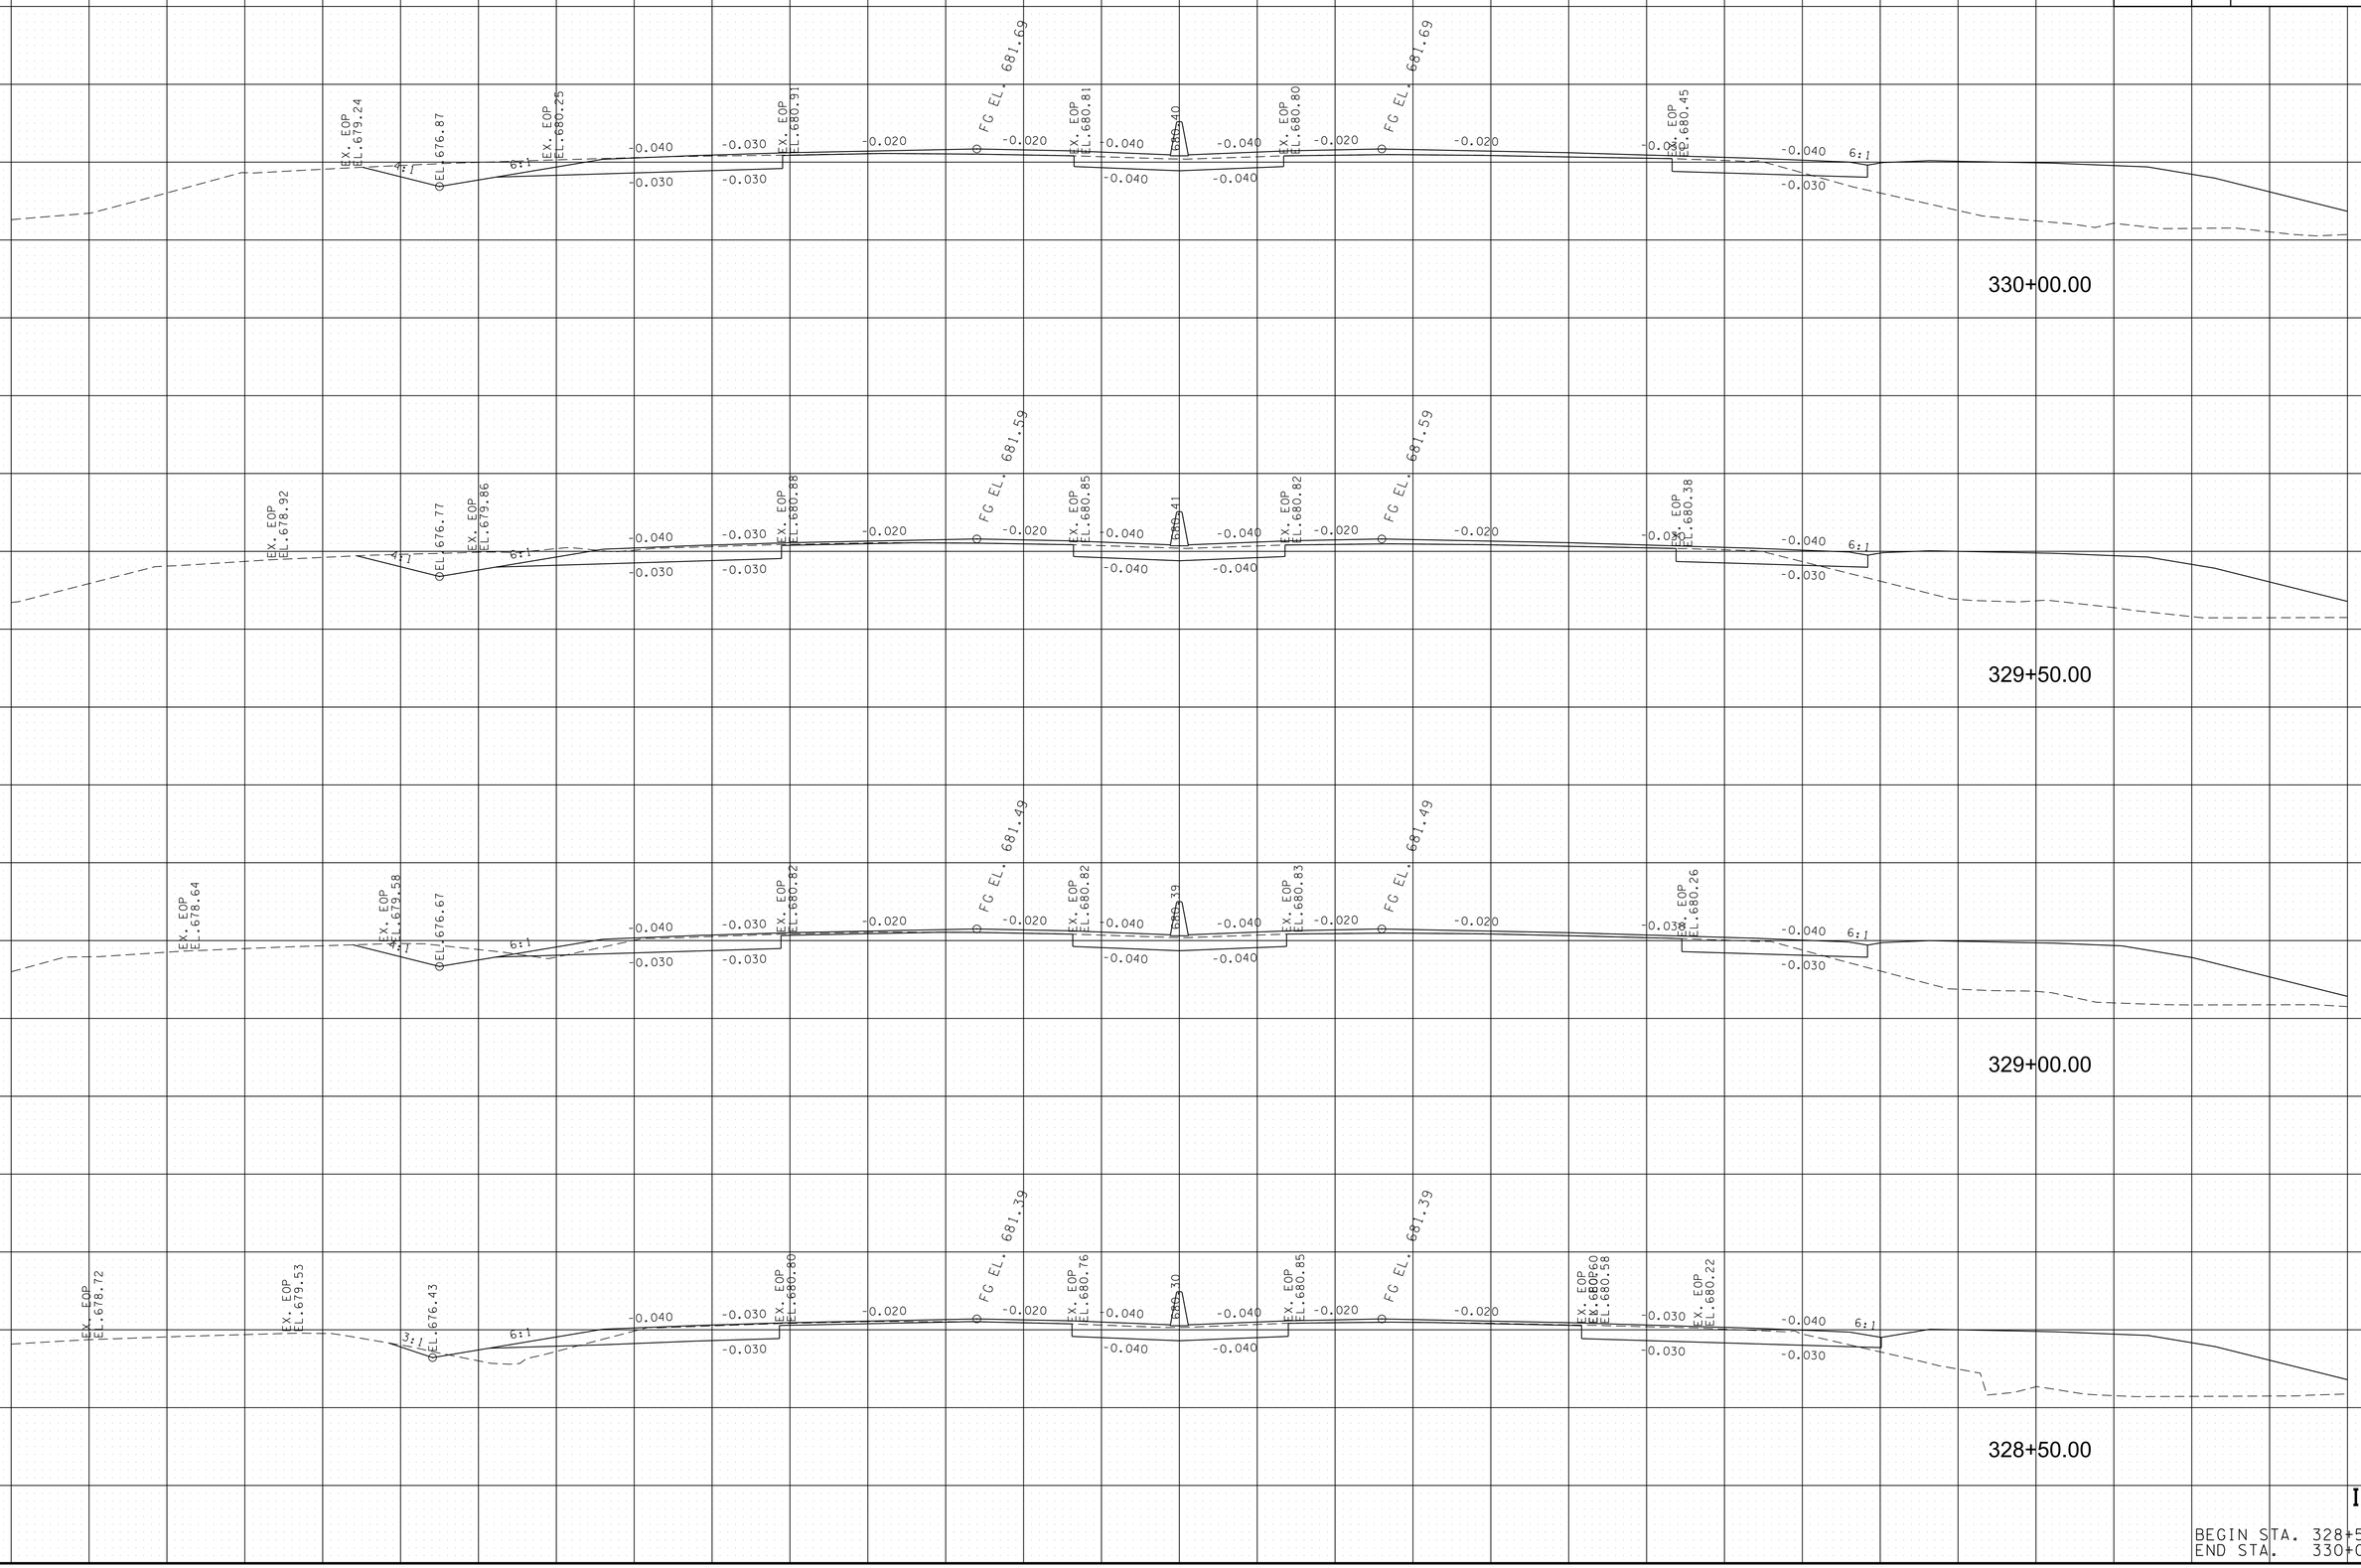


I-75

BEGIN STA. 328+50.00
END STA. 330+00.00

8/9/2018 5:35:28 PM
Y:\Projects\001000\001400\14304 I-75 Interchange at I-24 Owners Rep TDOT\Dgn\XS-I75.sht

TYPE	YEAR	PROJECT NO.	SHEET NO.
FUNCT.	2018	IM/NH-75-1(131)	66

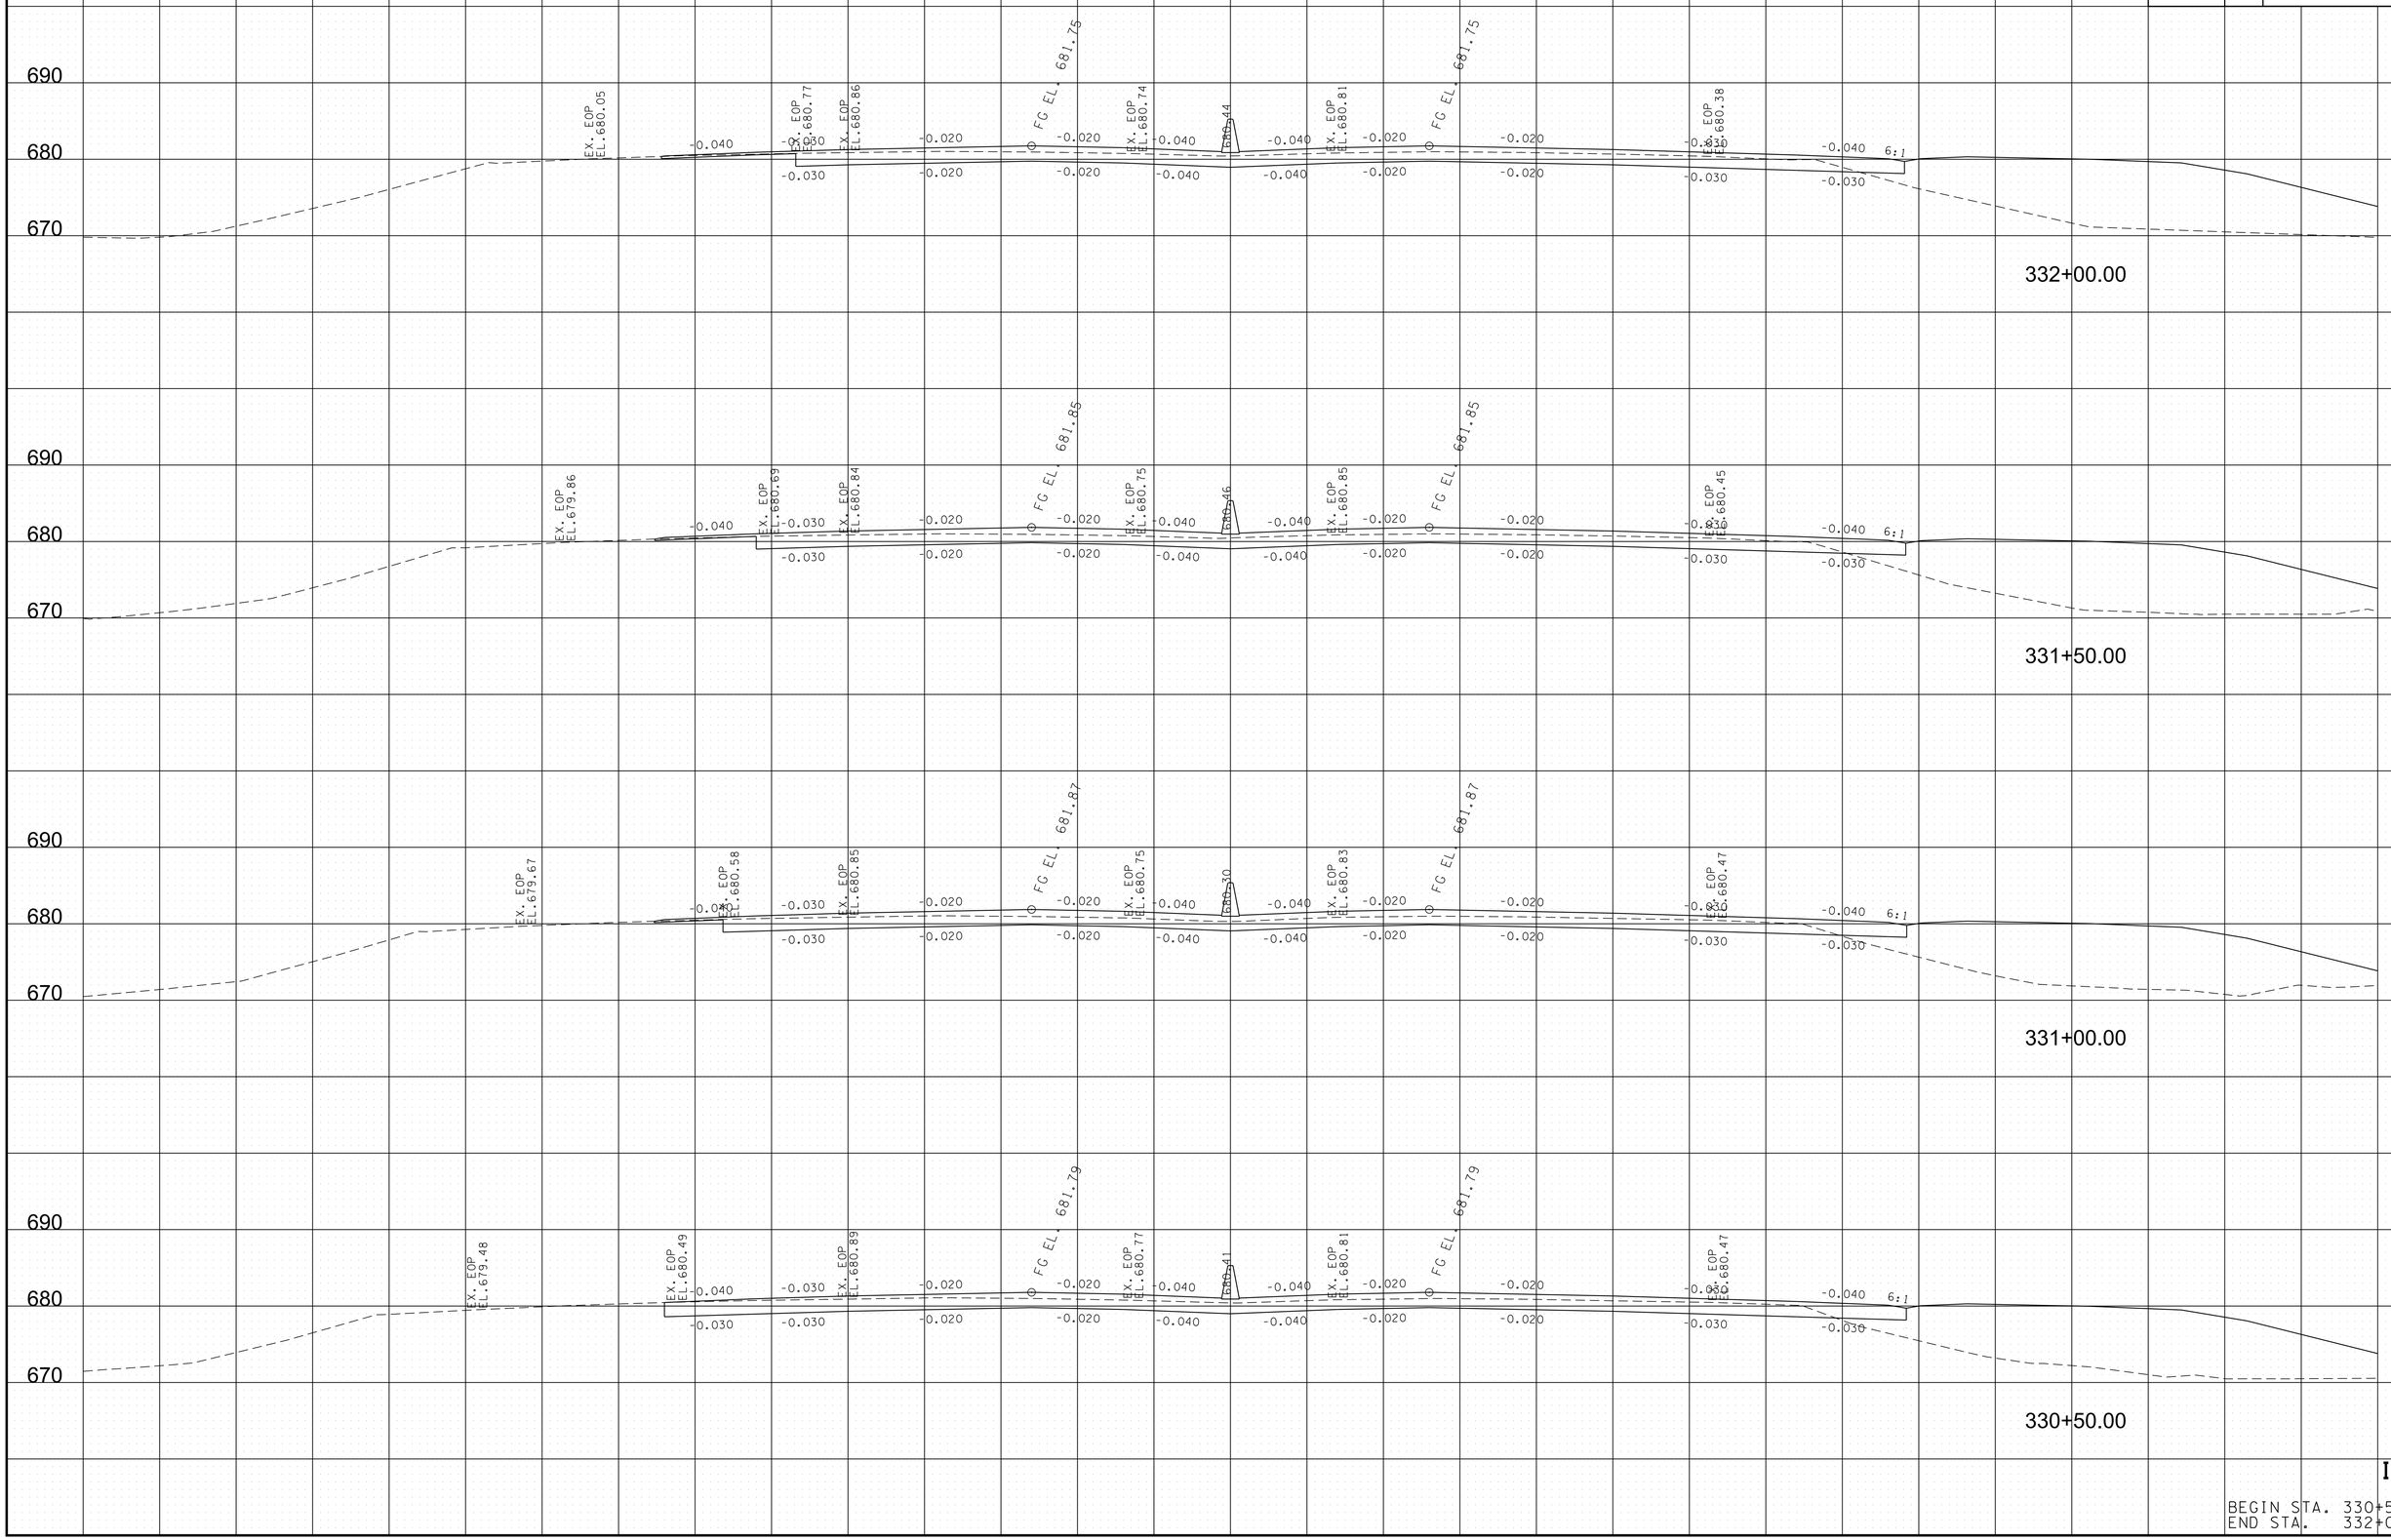


I-75

BEGIN STA. 330+50.00
END STA. 332+00.00

8/9/2018 5:35:31 PM
Y:\Projects\0010000\0014000\14304 I-75 Interchange at I-24 Owners Rep TDOT\Dgn\XS-I75.sht

TYPE	YEAR	PROJECT NO.	SHEET NO.
FUNCT.	2018	IM/NH-75-1(131)	67

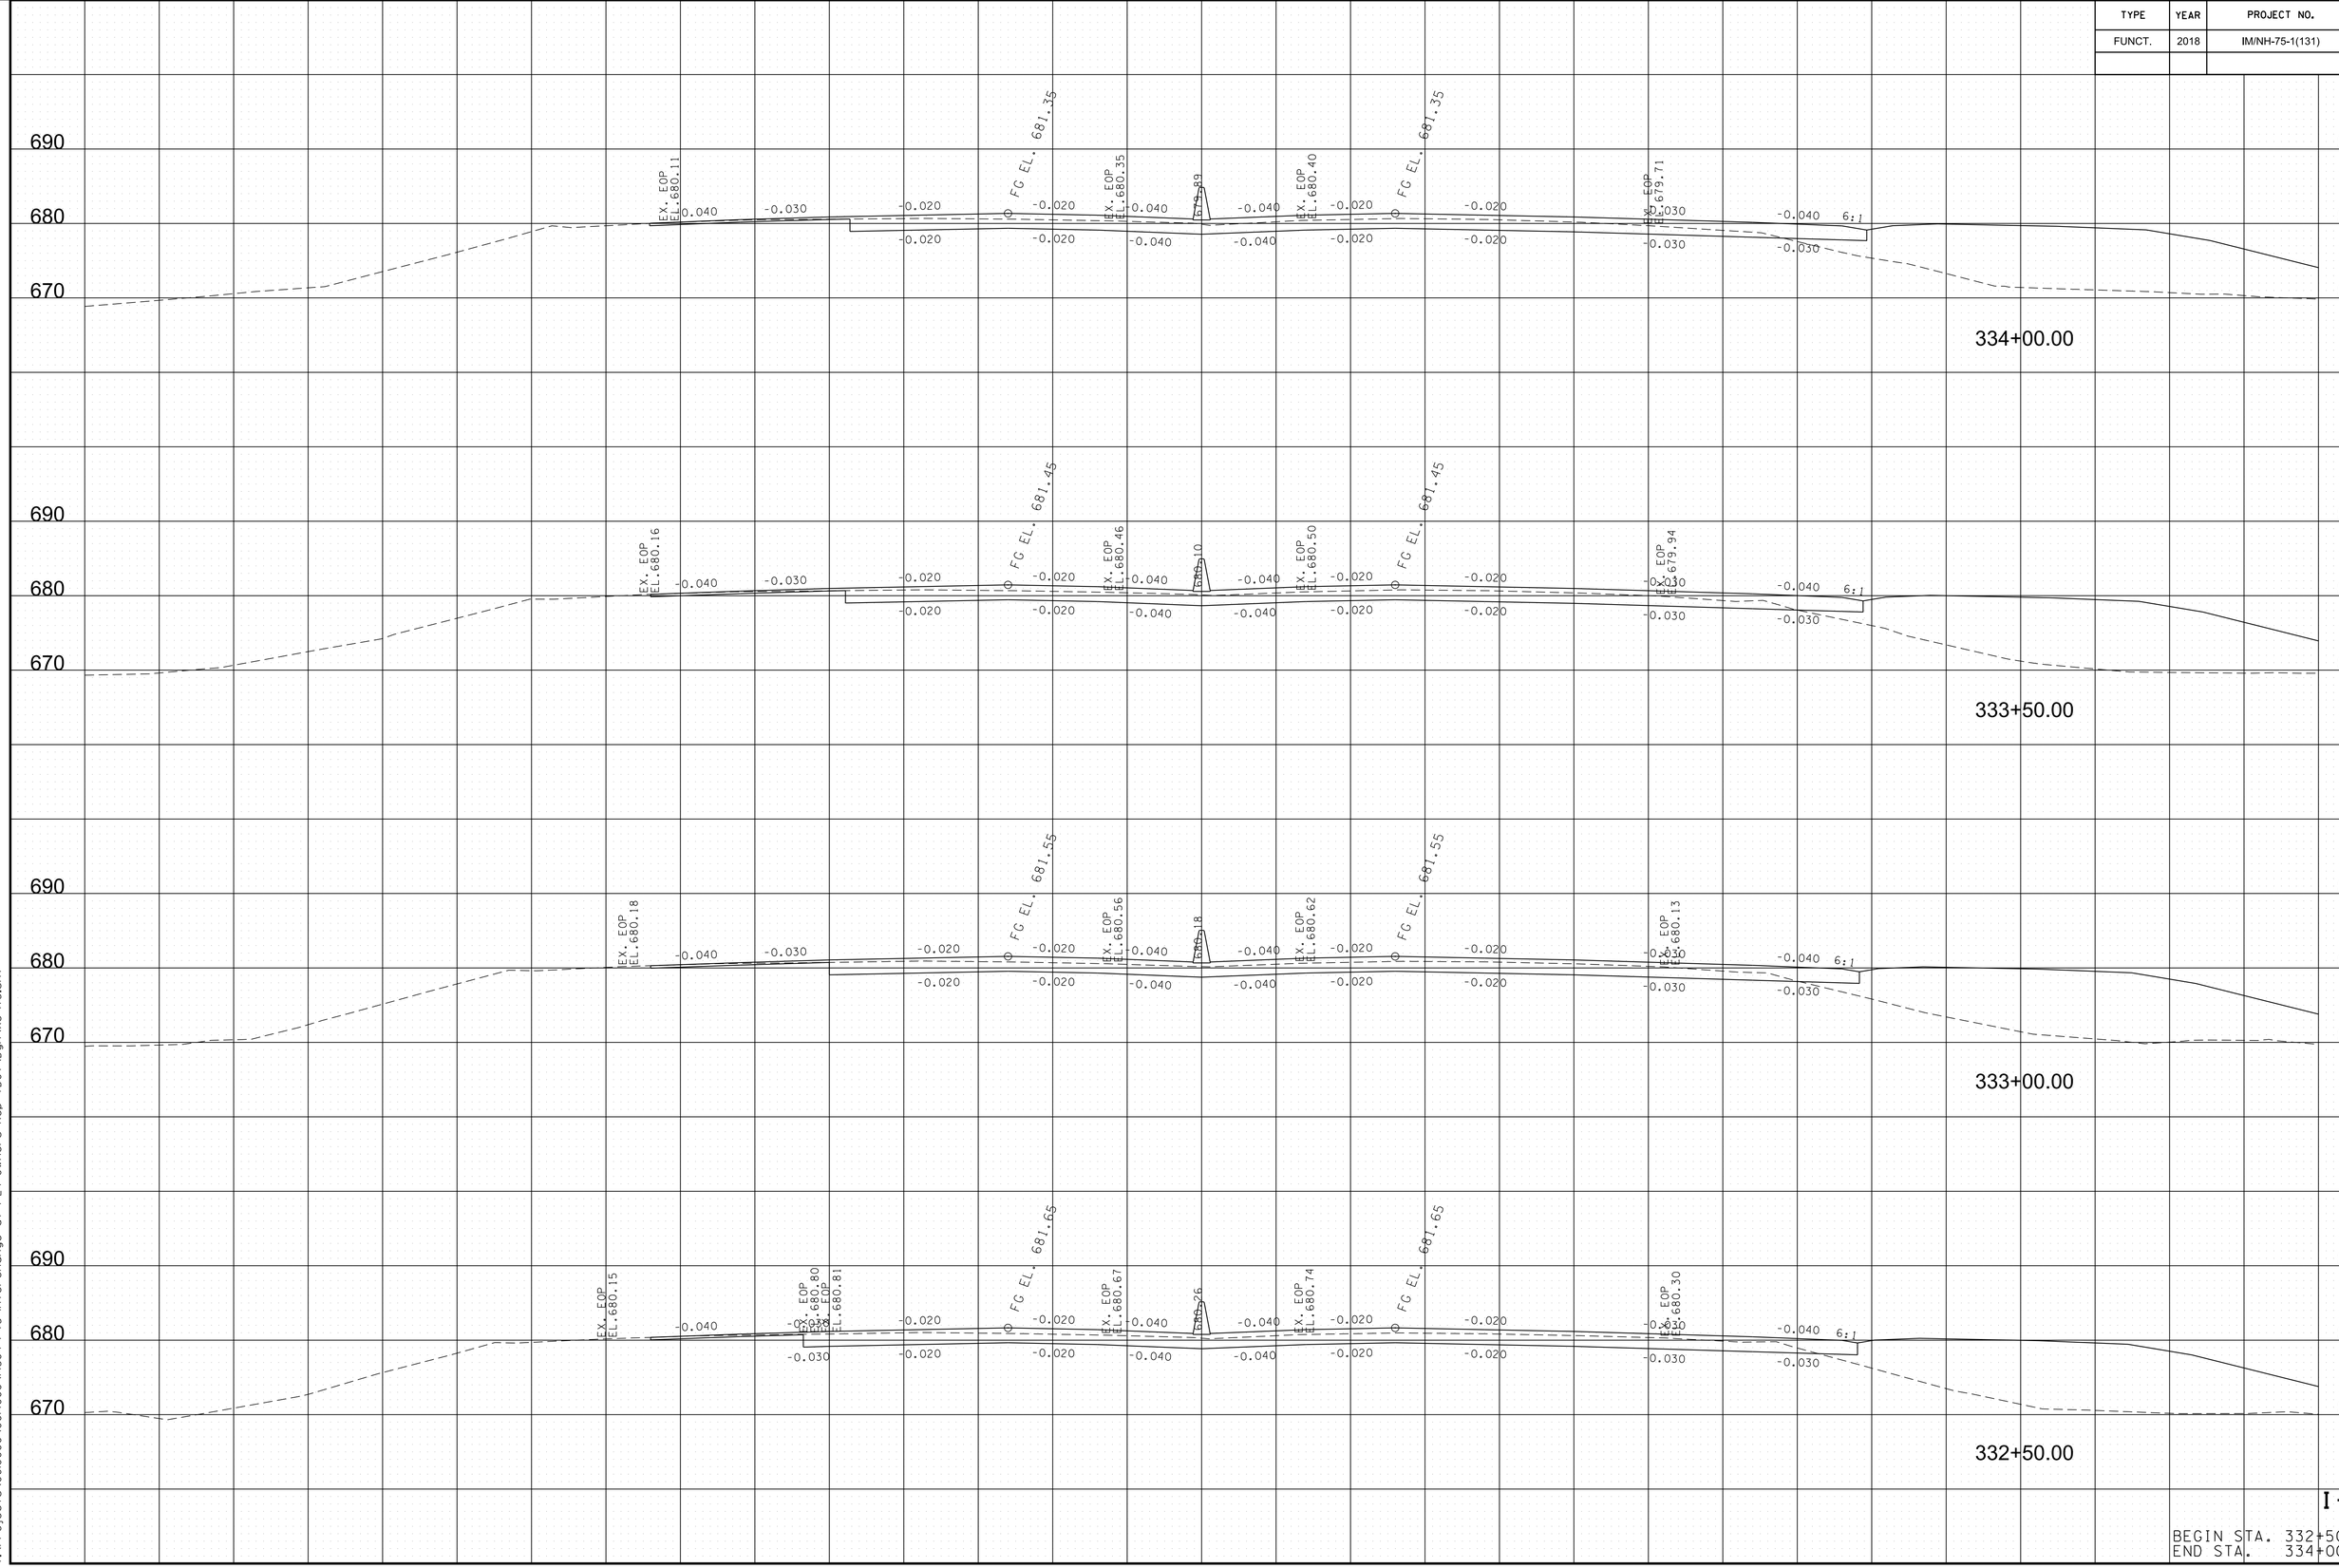


I-75

BEGIN STA. 332+50.00
END STA. 334+00.00

8/9/2018 5:35:34 PM
Y:\Projects\001000\001400\14304 I-75 Interchange at I-24 Owners Rep TDOT\Dgn\XS-I75.sht

TYPE	YEAR	PROJECT NO.	SHEET NO.
FUNCT.	2018	IM/NH-75-1(131)	68

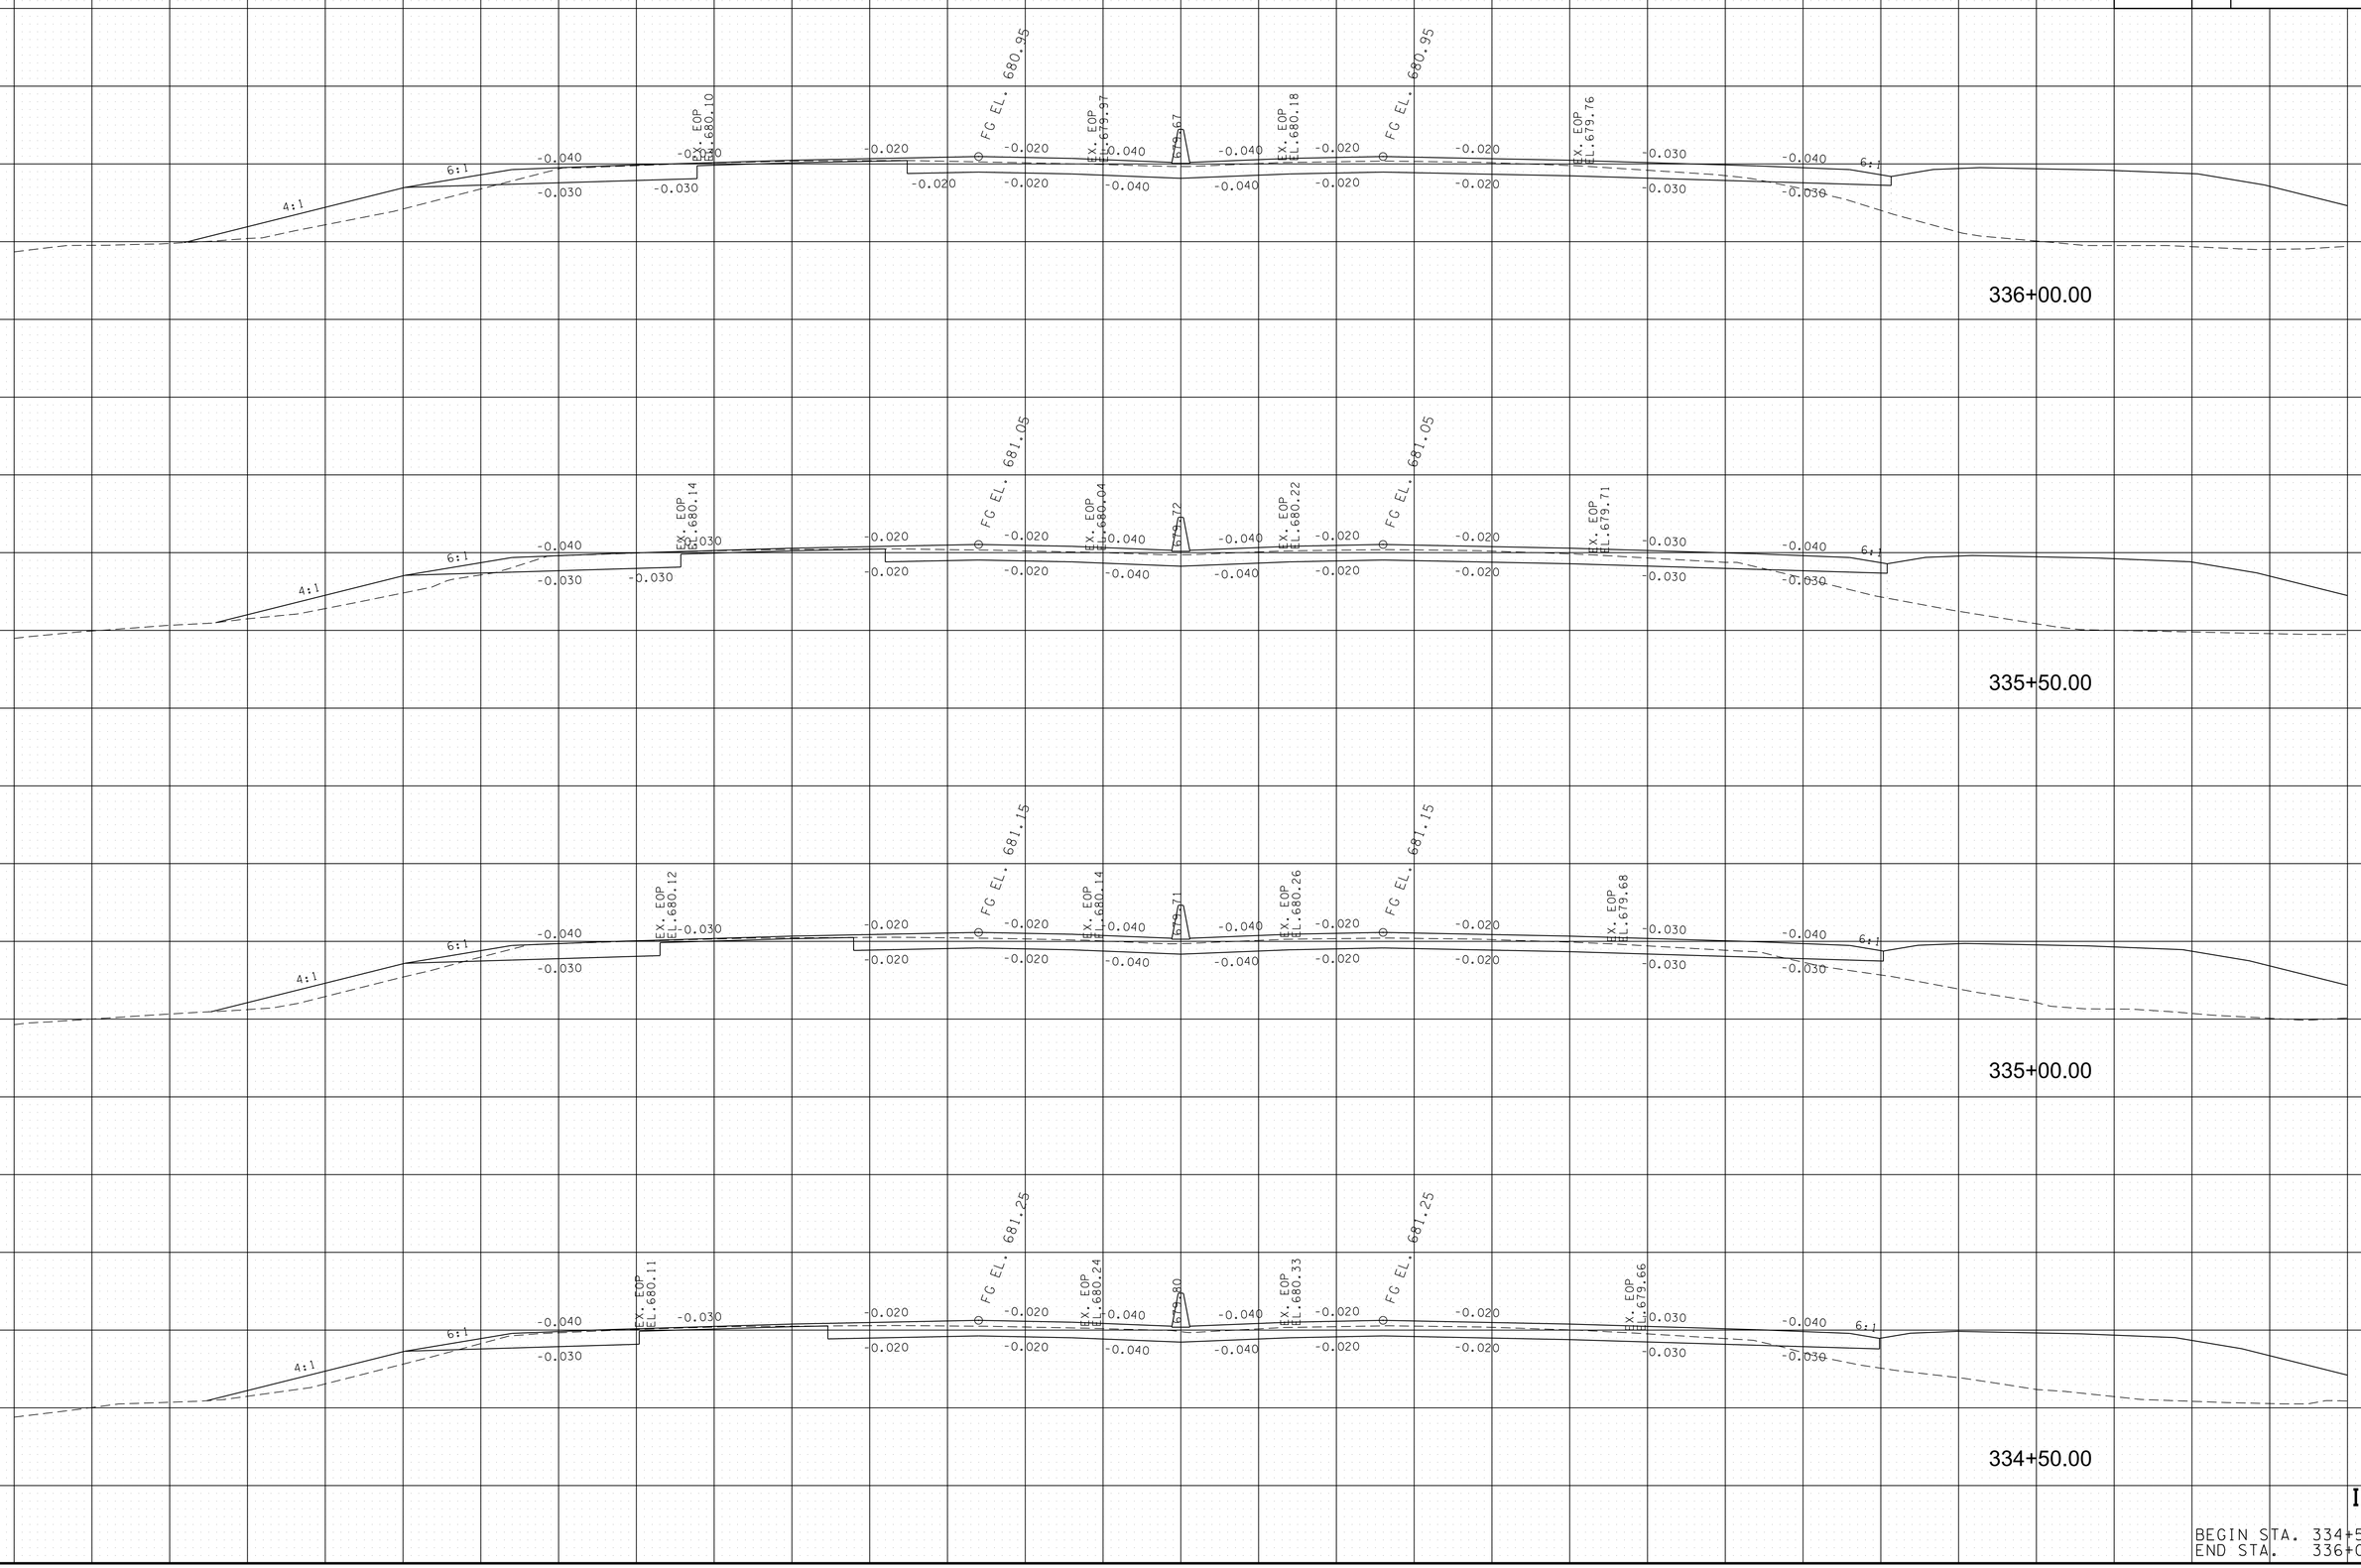


I-75

BEGIN STA. 334+50.00
END STA. 336+00.00

8/9/2018 5:35:37 PM
Y:\Projects\0010000\0014000\14304 I-75 Interchange at I-24 Owners Rep TDOT\Dgn\XS-I75.sht

TYPE	YEAR	PROJECT NO.	SHEET NO.
FUNCT.	2018	IM/NH-75-1(131)	69

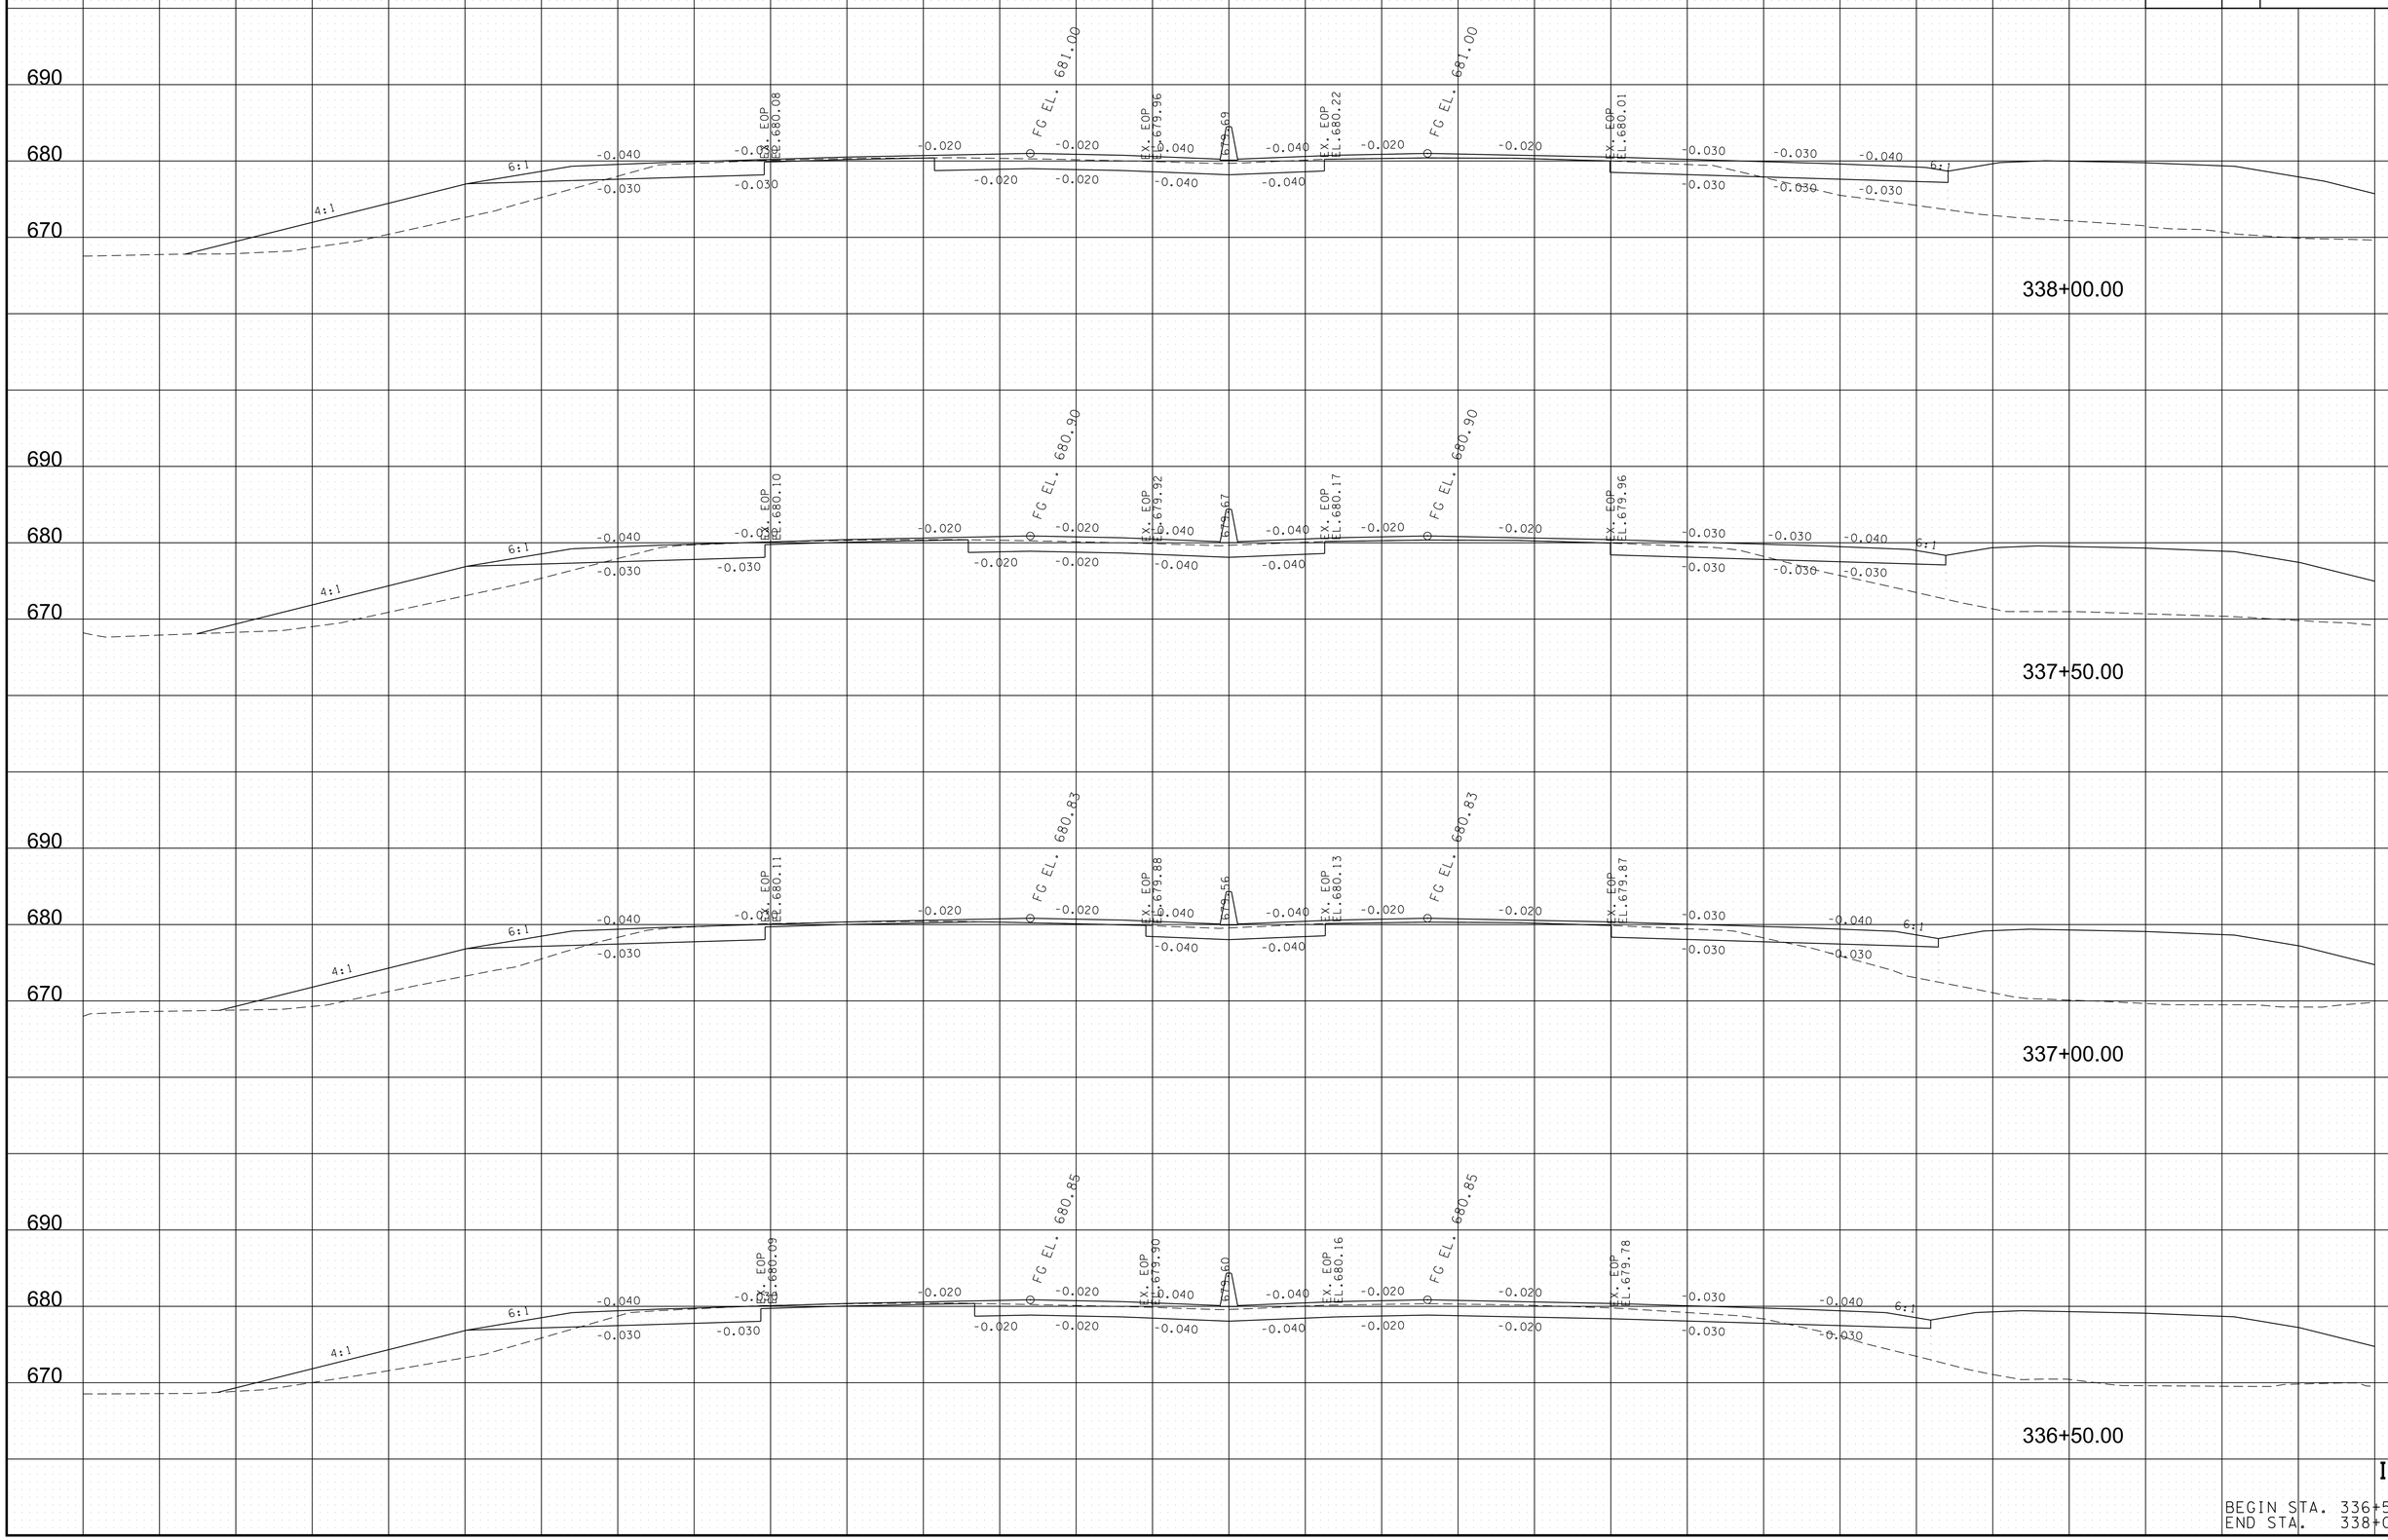


I-75

BEGIN STA. 336+50.00
END STA. 338+00.00

8/9/2018 5:35:41 PM
Y:\Projects\001000\001400\14304 I-75 Interchange at I-24 Owners Rep TDOT\Dgn\XS-I75.sht

TYPE	YEAR	PROJECT NO.	SHEET NO.
FUNCT.	2018	IM/NH-75-1(131)	70

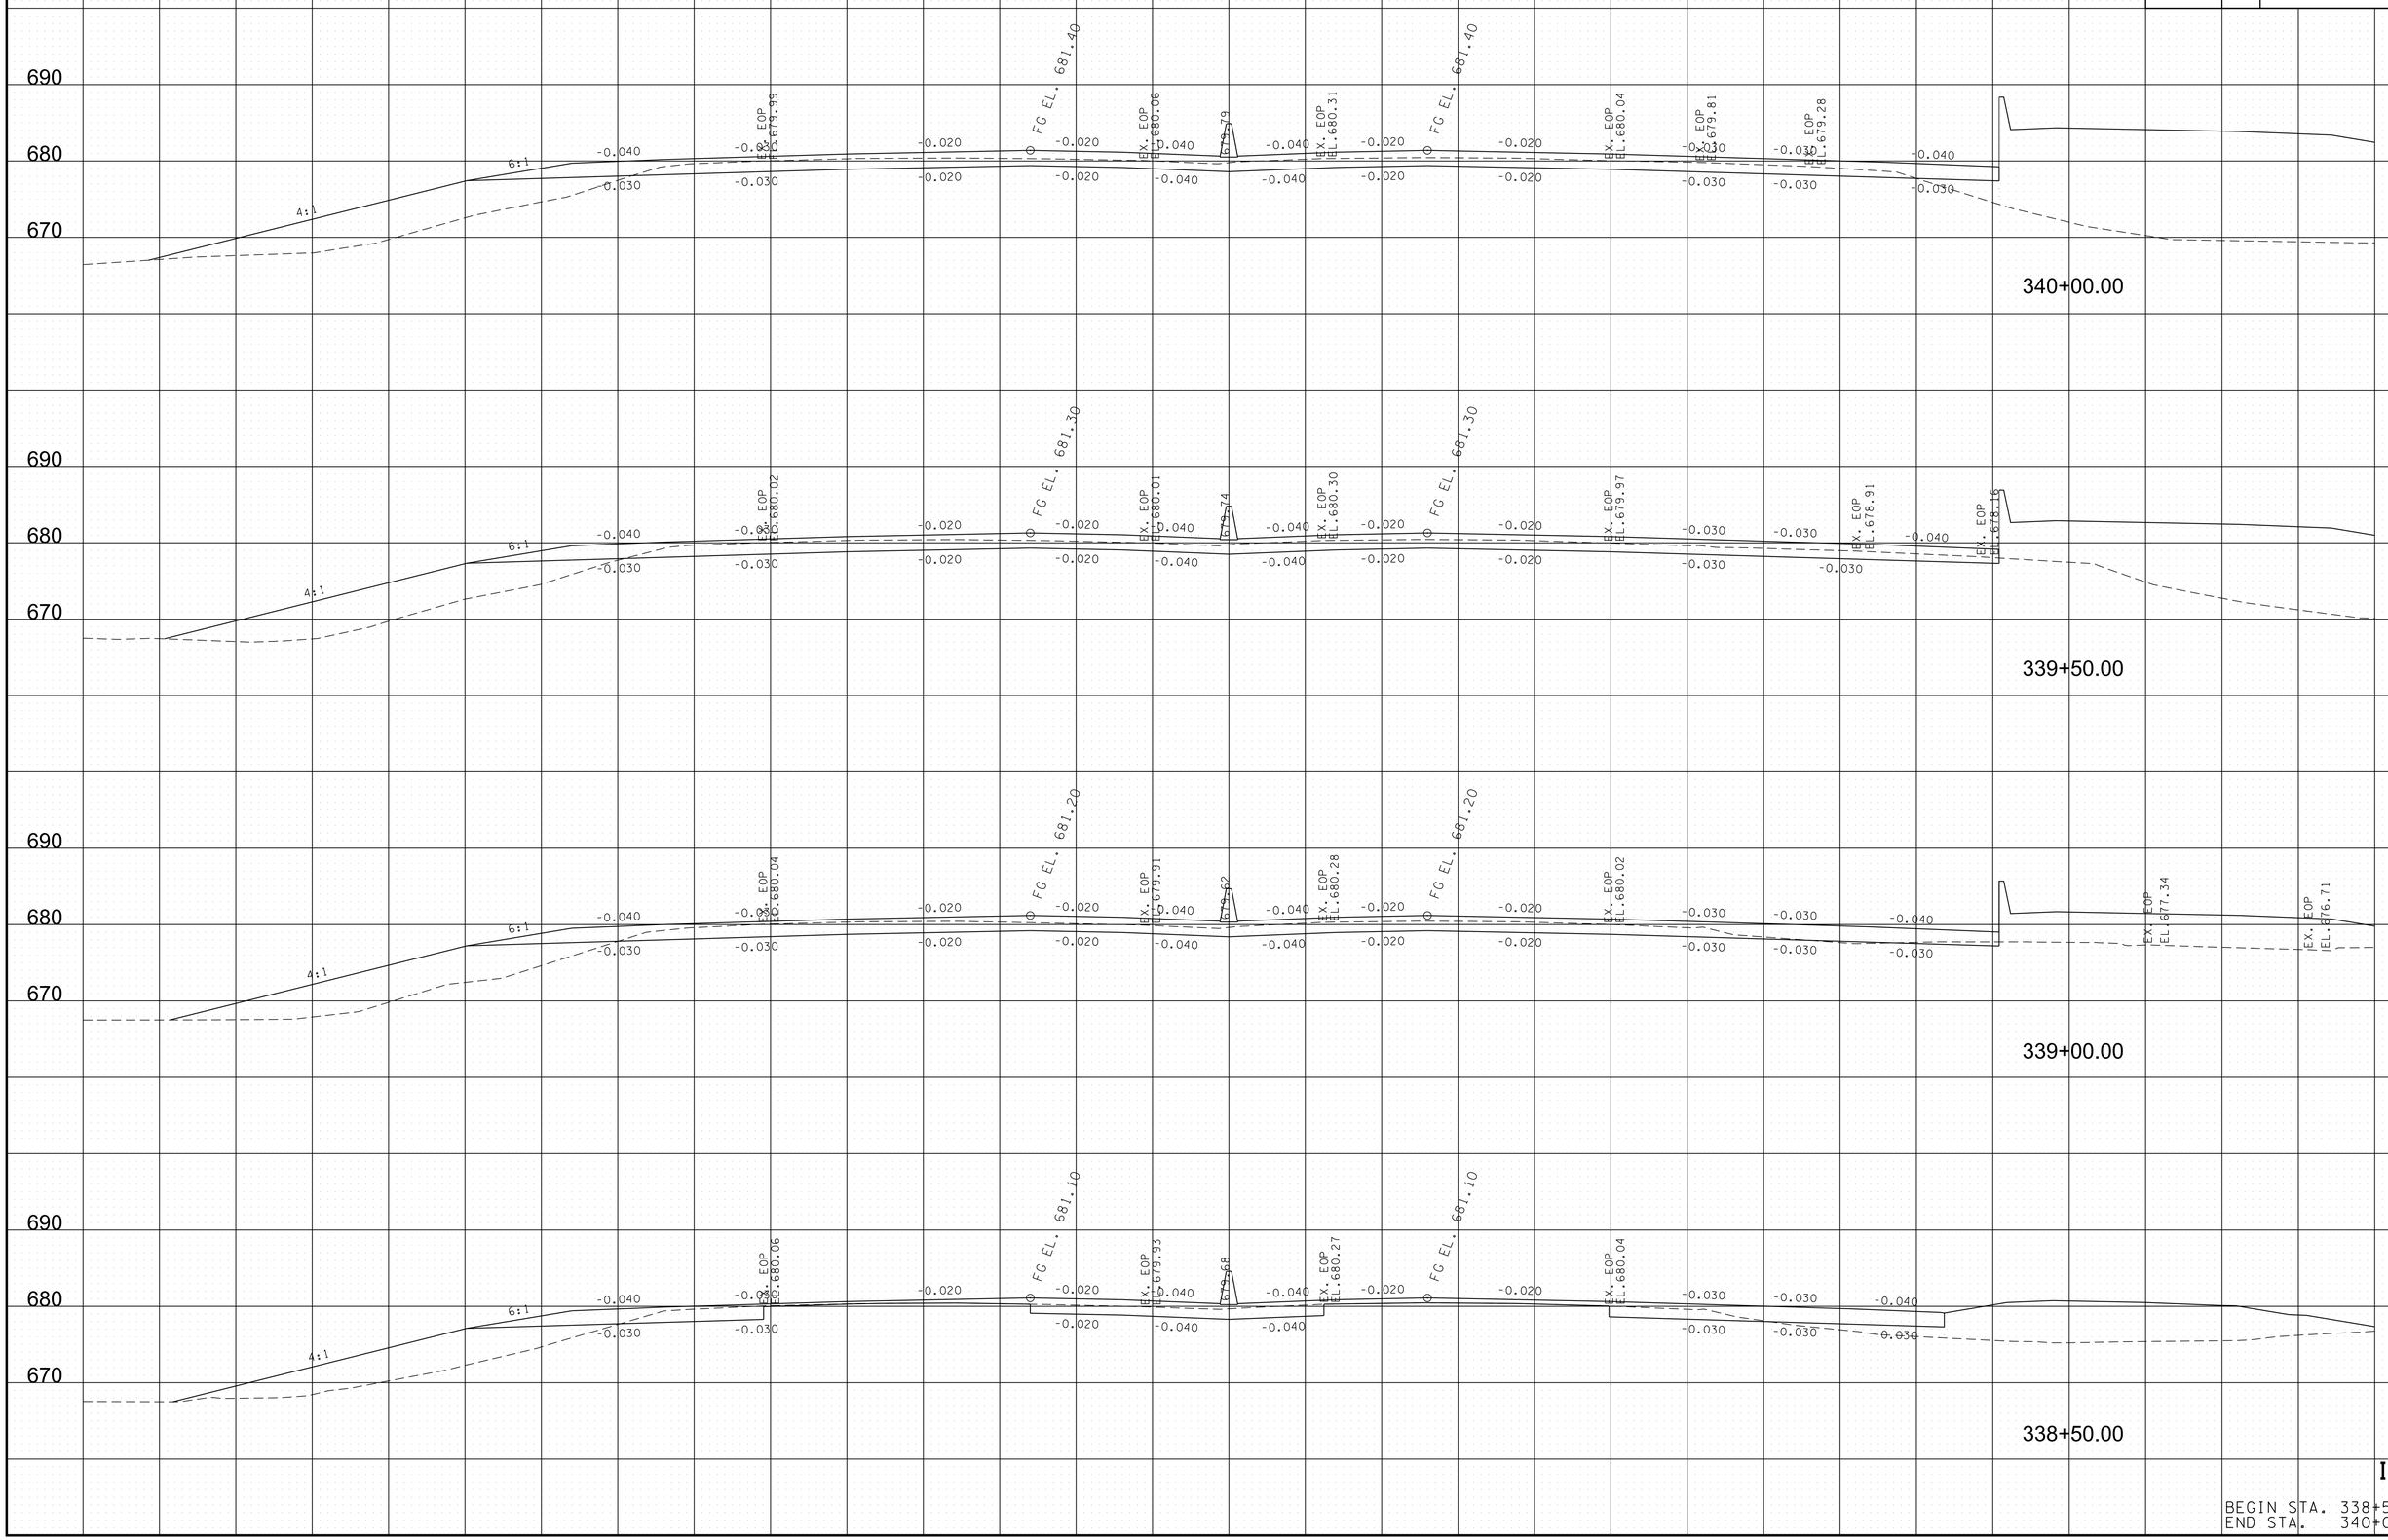


I-75

BEGIN STA. 338+50.00
END STA. 340+00.00

8/9/2018 5:35:44 PM
Y:\Projects\001000\001400\14304 I-75 Interchange at I-24 Owners Rep TDOT\Dgn\XS-I75.sht

TYPE	YEAR	PROJECT NO.	SHEET NO.
FUNCT.	2018	IM/NH-75-1(131)	71

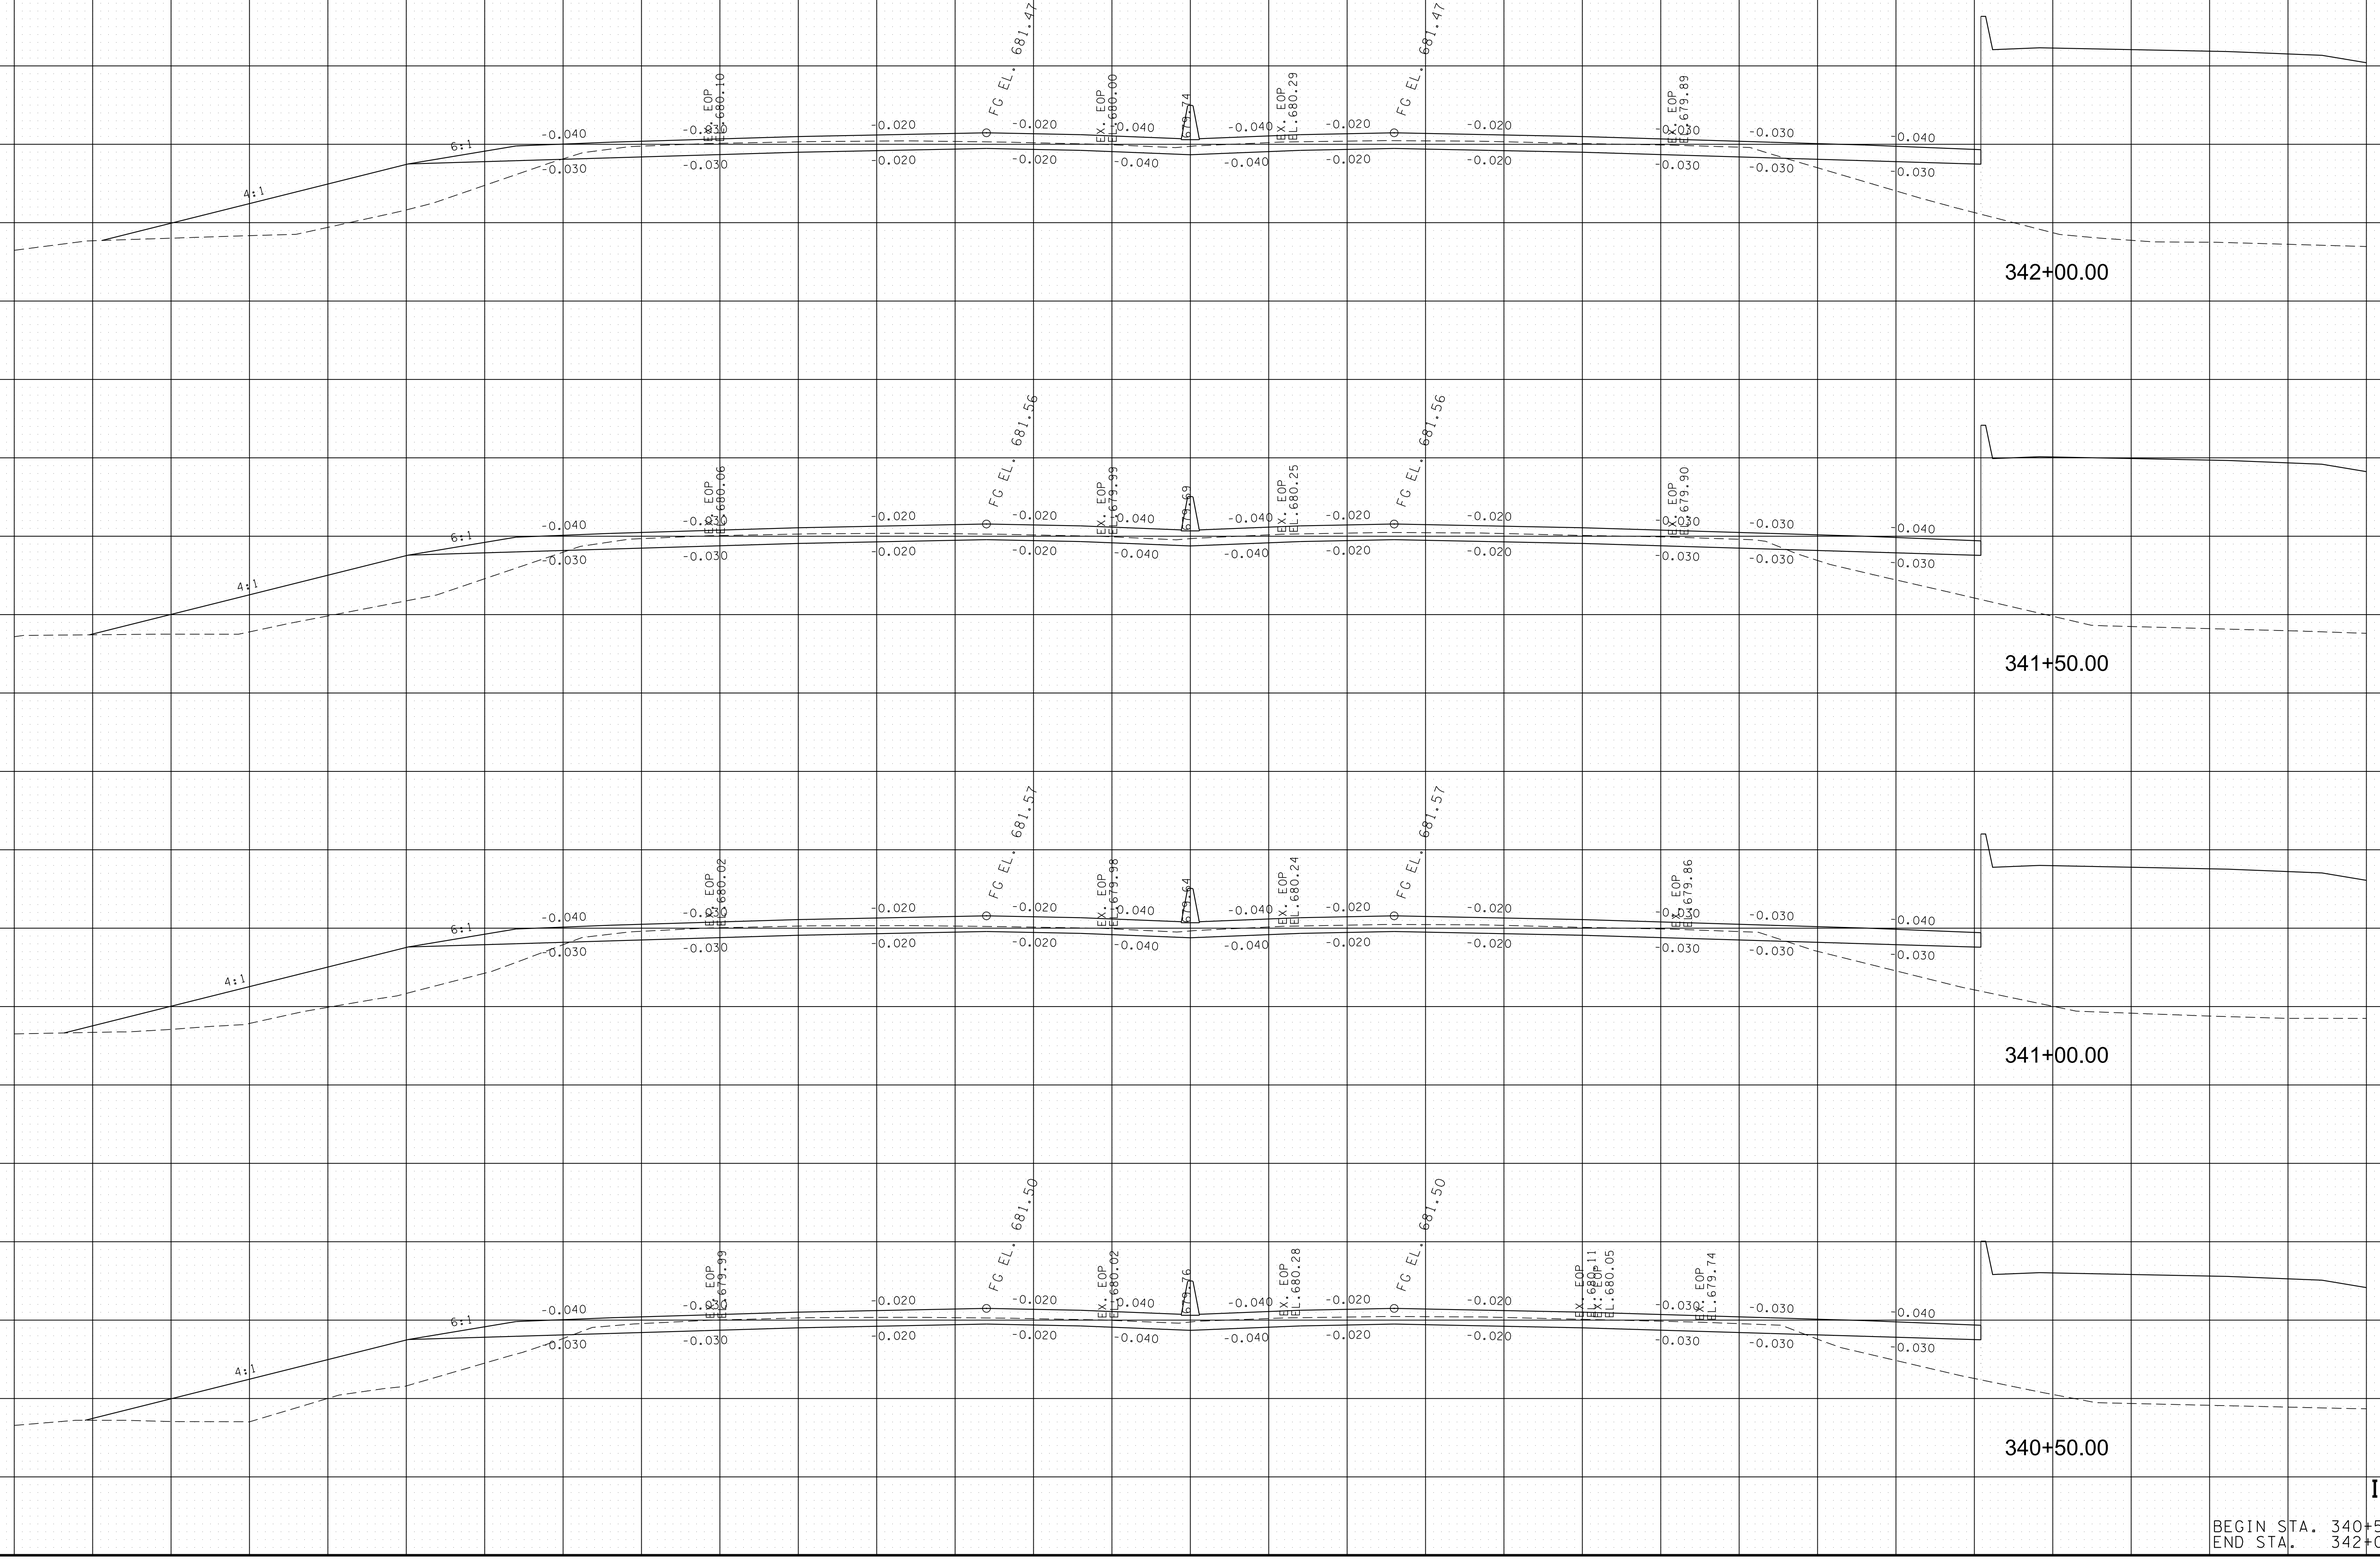


I-75

BEGIN STA. 340+50.00
END STA. 342+00.00

8/9/2018 5:35:47 PM
Y:\Projects\001000\001400\14304 I-75 Interchange at I-24 Owners Rep TDOT\Dgn\XS-I75.sht

TYPE	YEAR	PROJECT NO.	SHEET NO.
FUNCT.	2018	IM/NH-75-1(131)	72

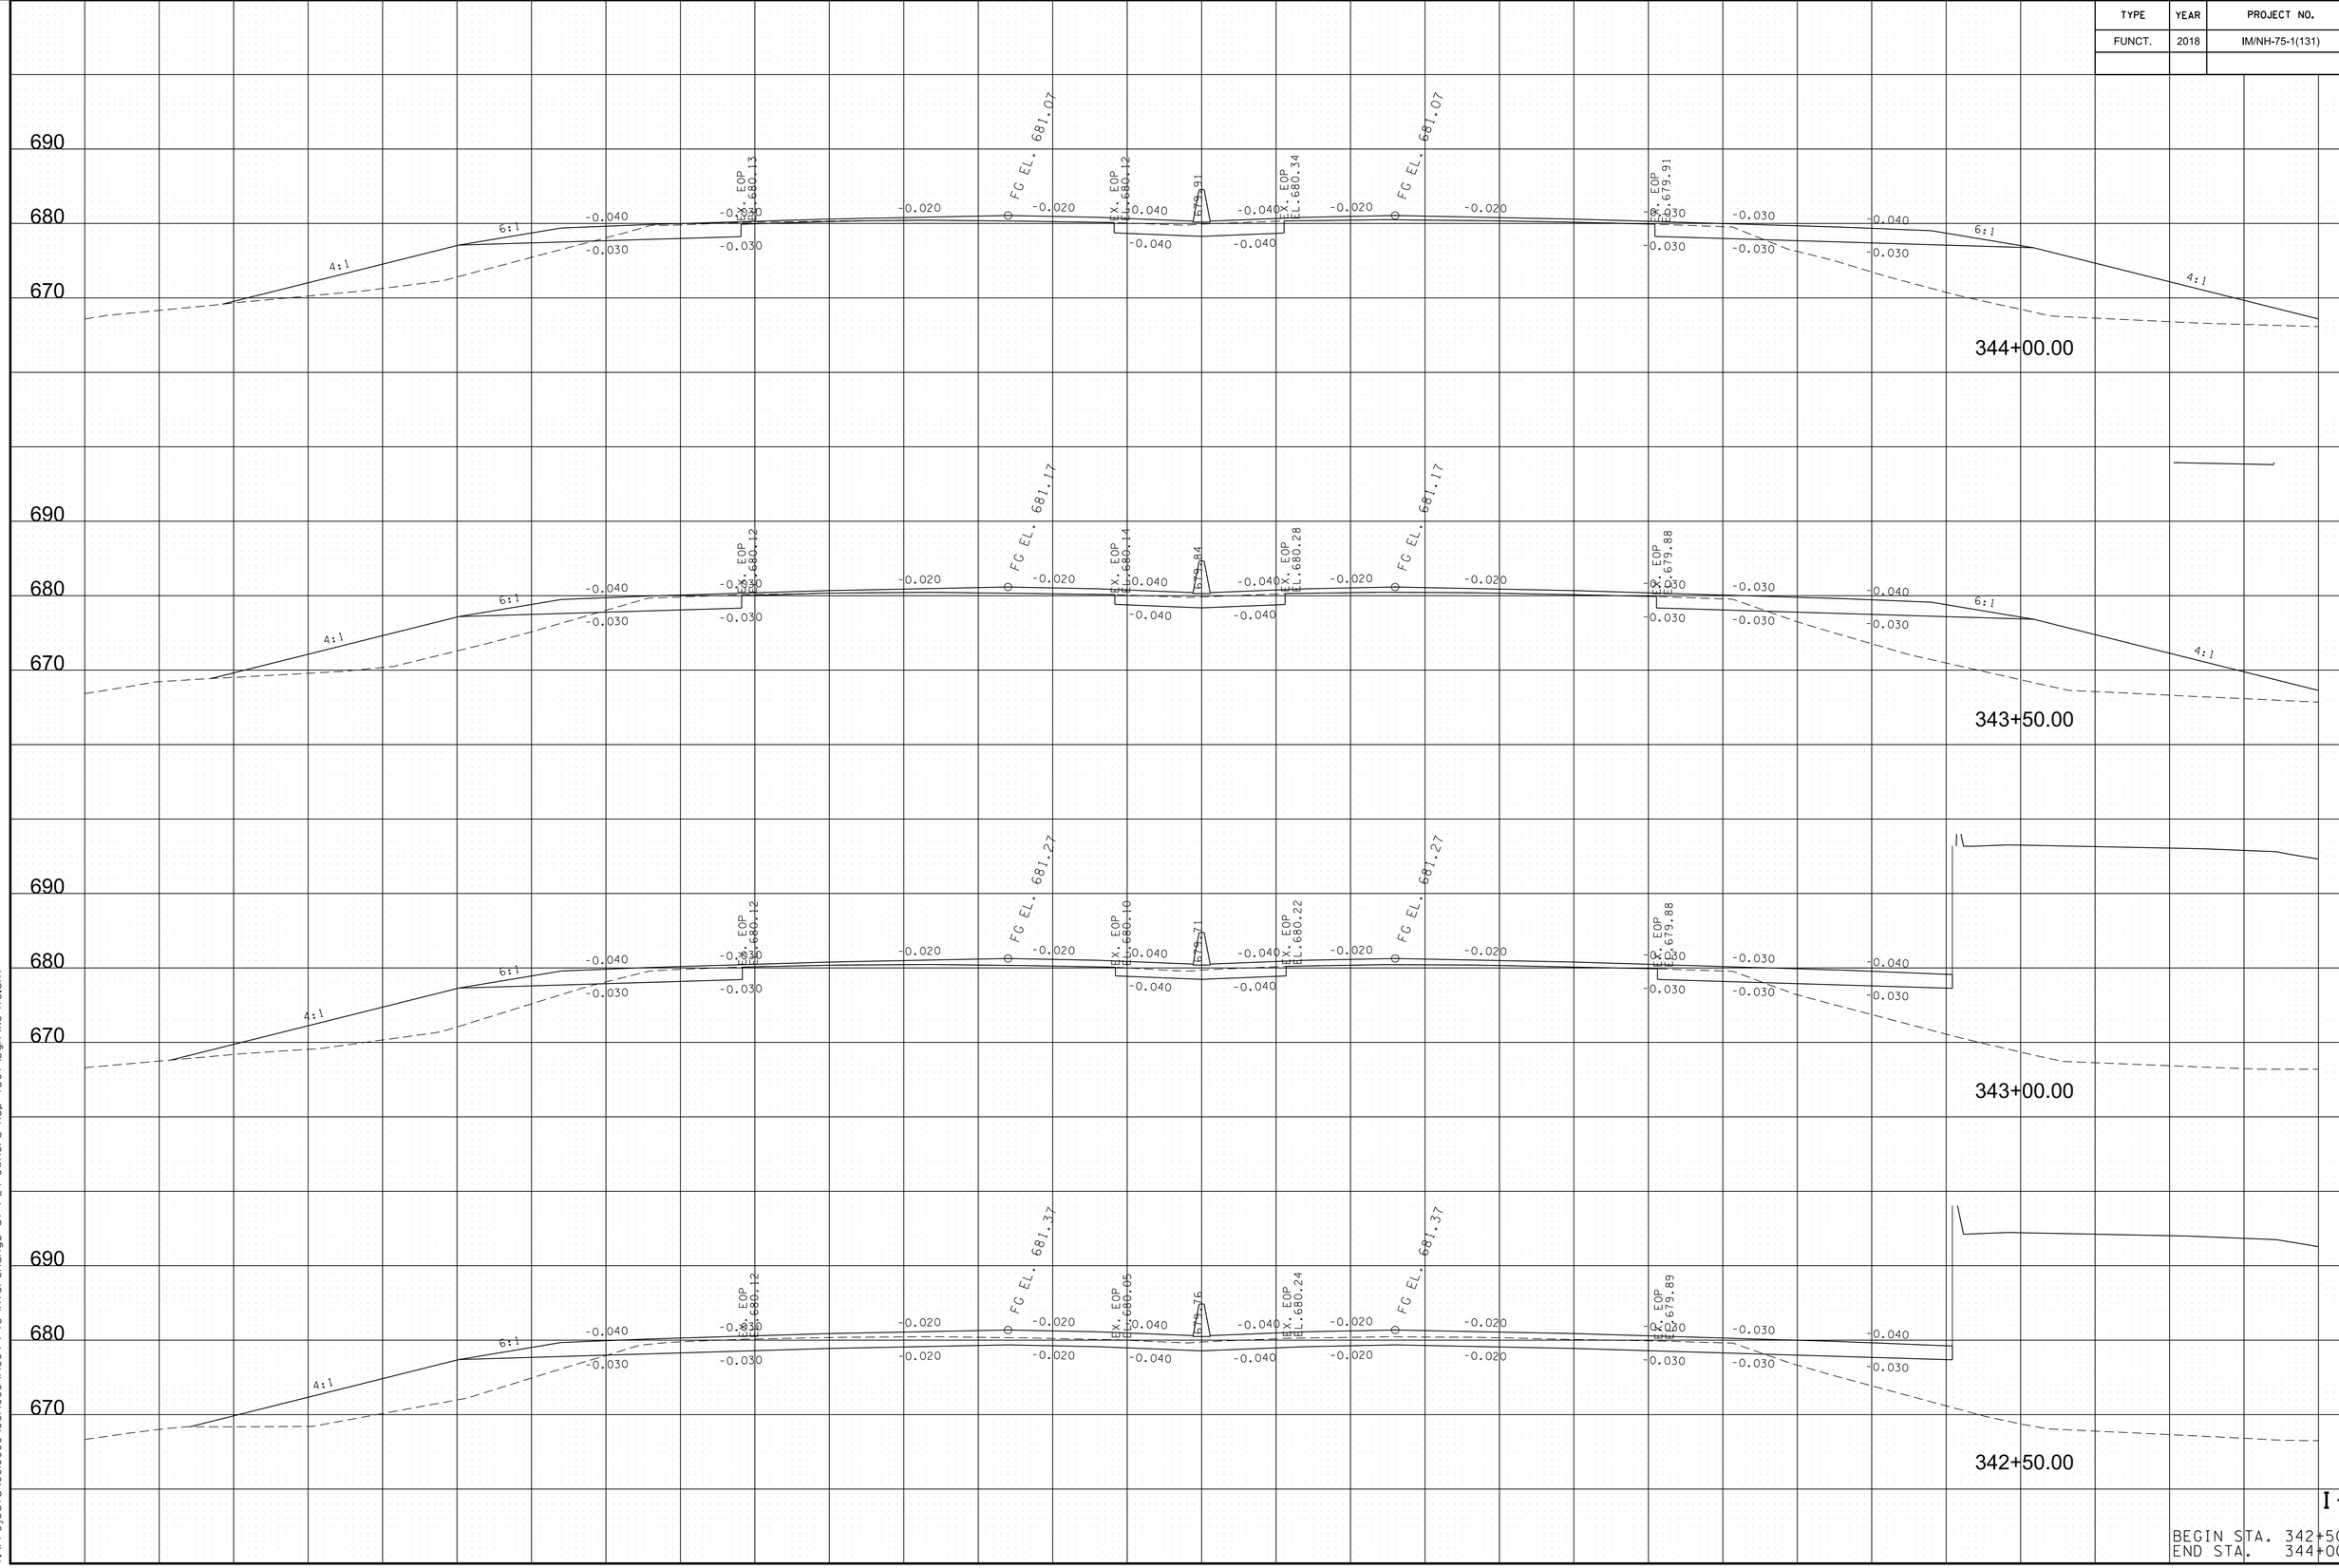

I-75

BEGIN STA. 342+50.00
END STA. 344+00.00

8/9/2018 5:35:51 PM
Y:\Projects\001000\001400\14304 I-75 Interchange at I-24 Owners Rep TDOT\Dgn\XS-I75.sht


TYPE	YEAR	PROJECT NO.	SHEET NO.
FUNCT.	2018	IM/NH-75-1(131)	73

I-75

BEGIN STA. 344+50.00
END STA. 346+00.00

8/9/2018 5:35:54 PM
Y:\Projects\0010000\0014000\14304 I-75 Interchange at I-24 Owners Rep TDOT\Dgn\XS-I75.sht

TYPE	YEAR	PROJECT NO.	SHEET NO.
FUNCT.	2018	IM/NH-75-1(131)	74

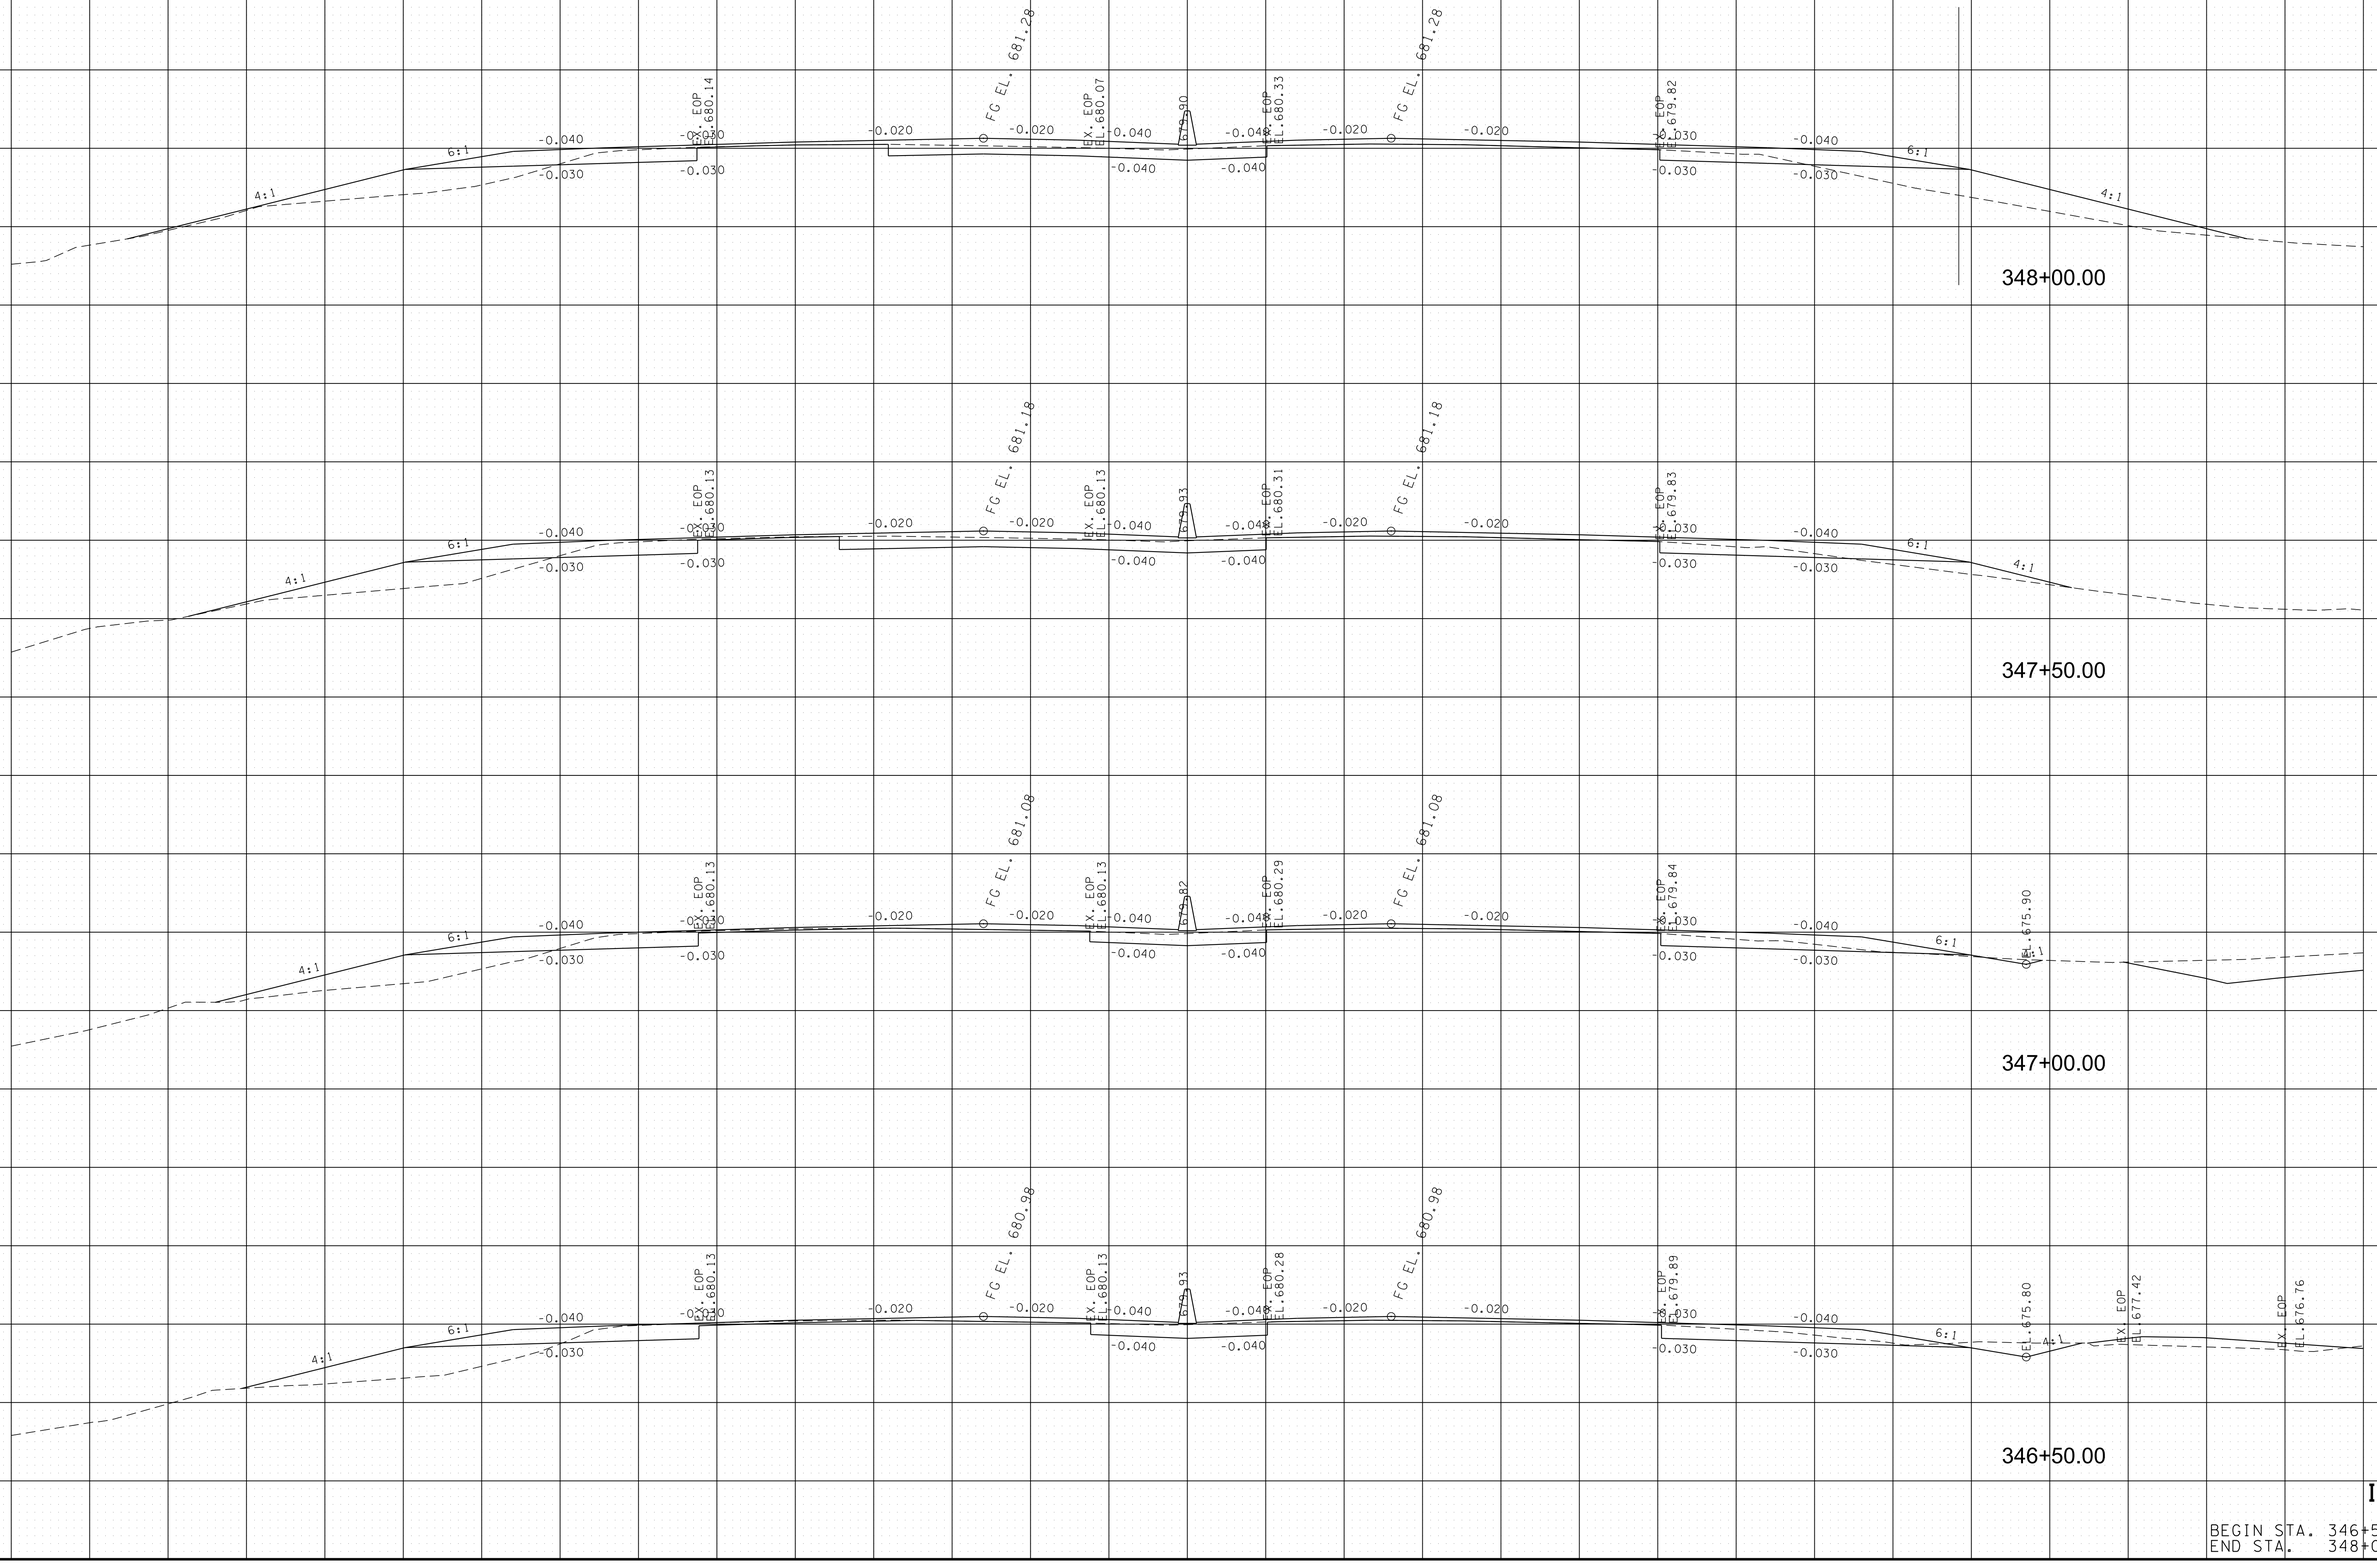


I-75

BEGIN STA. 346+50.00
END STA. 348+00.00

8/9/2018 5:36:03 PM
Y:\Projects\001000\001400\14304 I-75 Interchange at I-24 Owners Rep TDOT\Dgn\XS-I75.sht

TYPE	YEAR	PROJECT NO.	SHEET NO.
FUNCT.	2018	IM/NH-75-1(131)	75

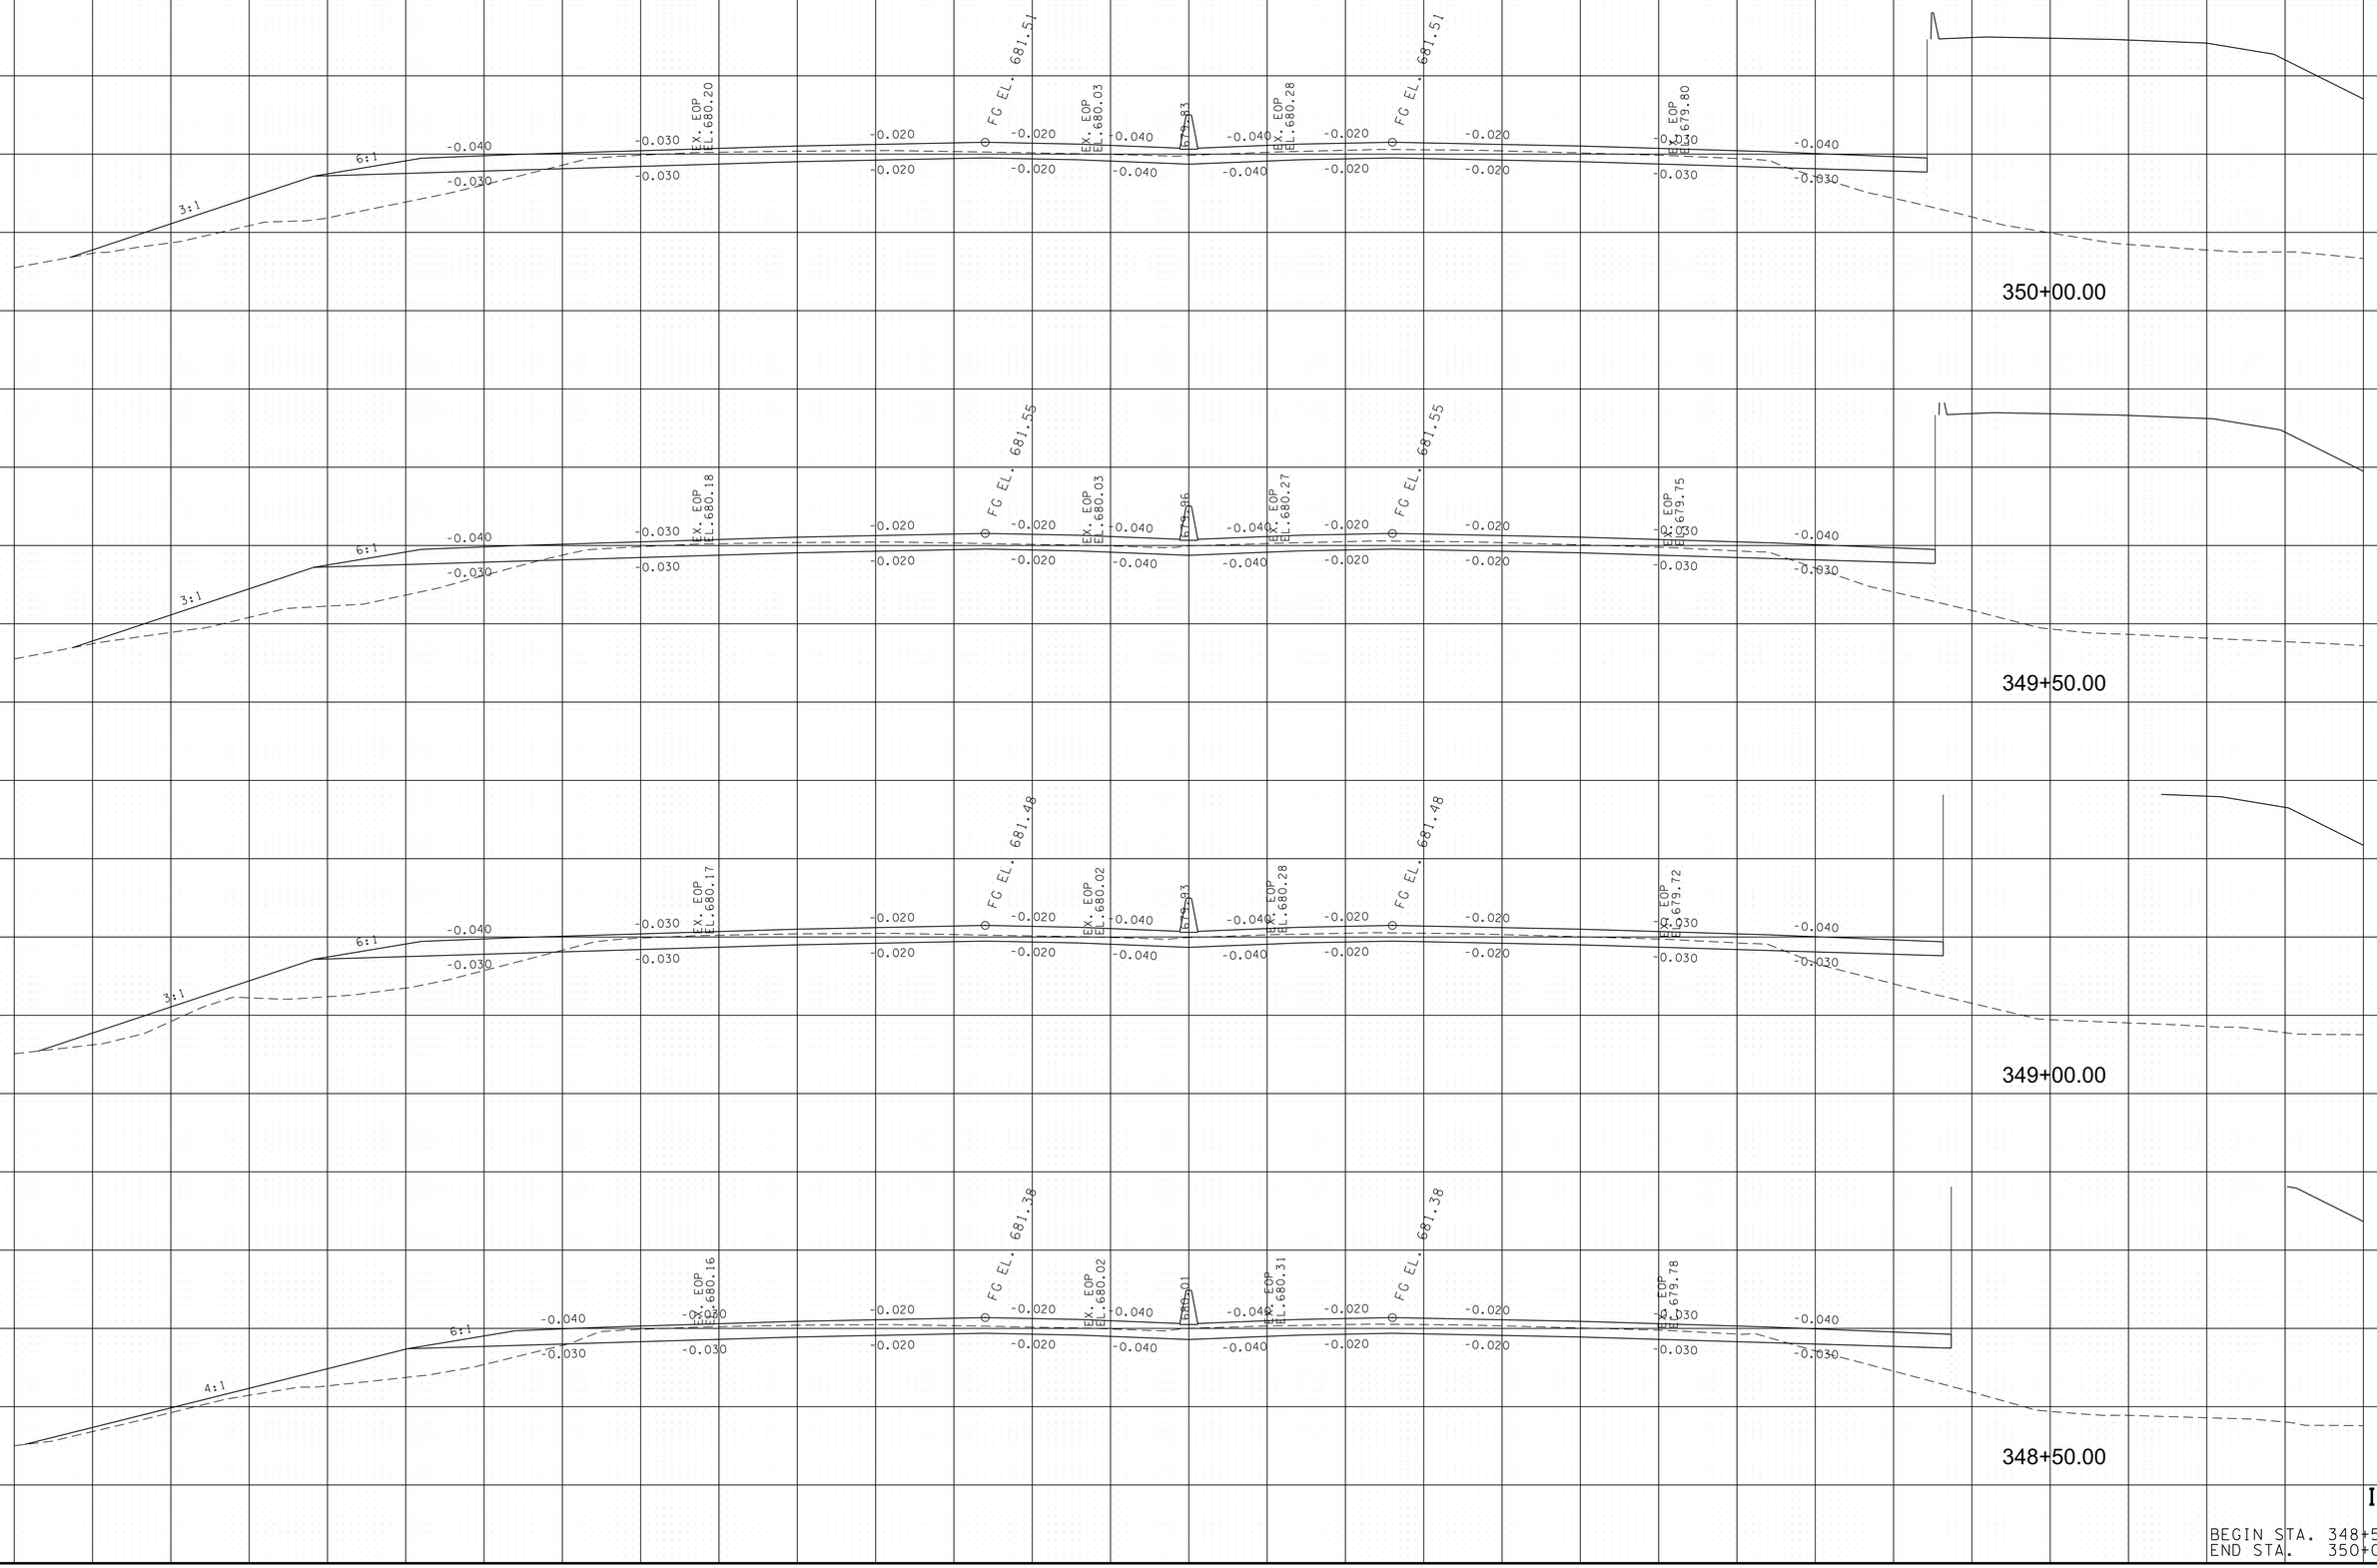


I-75

BEGIN STA. 348+50.00
END STA. 350+00.00

8/9/2018 5:36:06 PM
Y:\Projects\001000\001400\14304 I-75 Interchange at I-24 Owners Rep TDOT\Dgn\XS-I75.sht

TYPE	YEAR	PROJECT NO.	SHEET NO.
FUNCT.	2018	IM/NH-75-1(131)	76

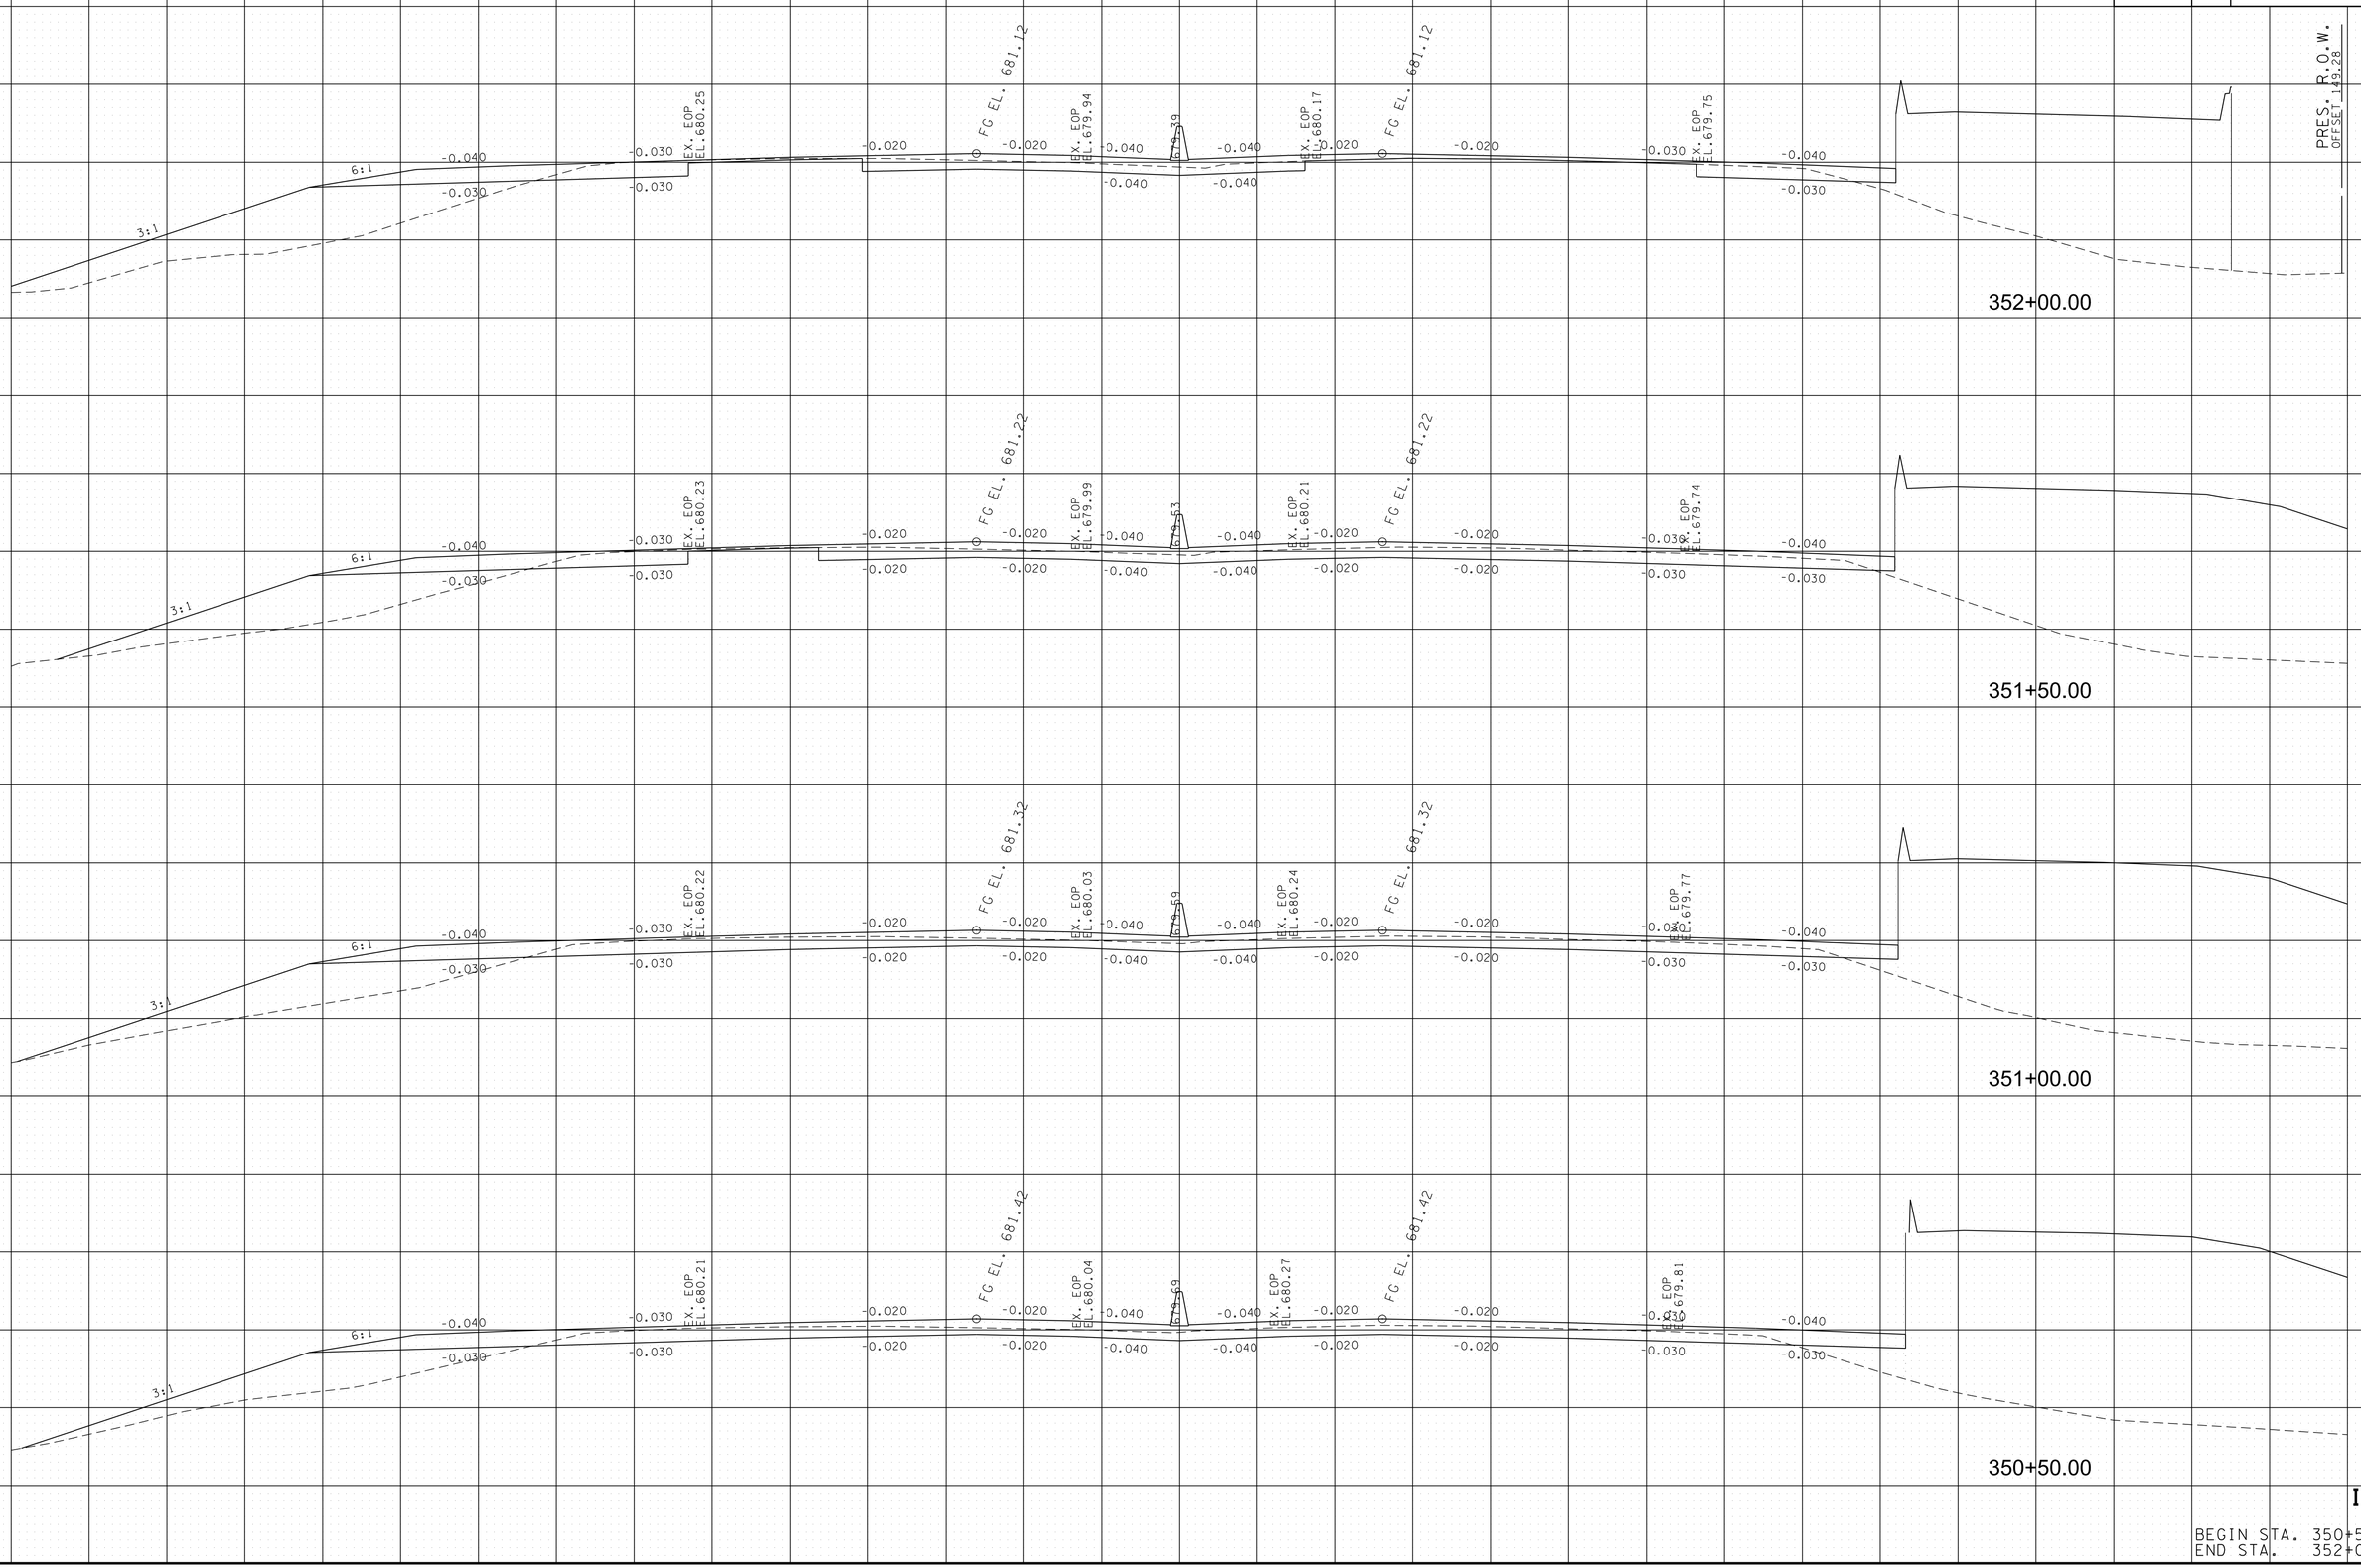


I-75

BEGIN STA. 350+50.00
END STA. 352+00.00

8/9/2018 5:36:09 PM
Y:\Projects\0010000\0014000\14304 I-75 Interchange at I-24 Owners Rep TDOT\Dgn\XS-I75.sht

TYPE	YEAR	PROJECT NO.	SHEET NO.
FUNCT.	2018	IM/NH-75-1(131)	77

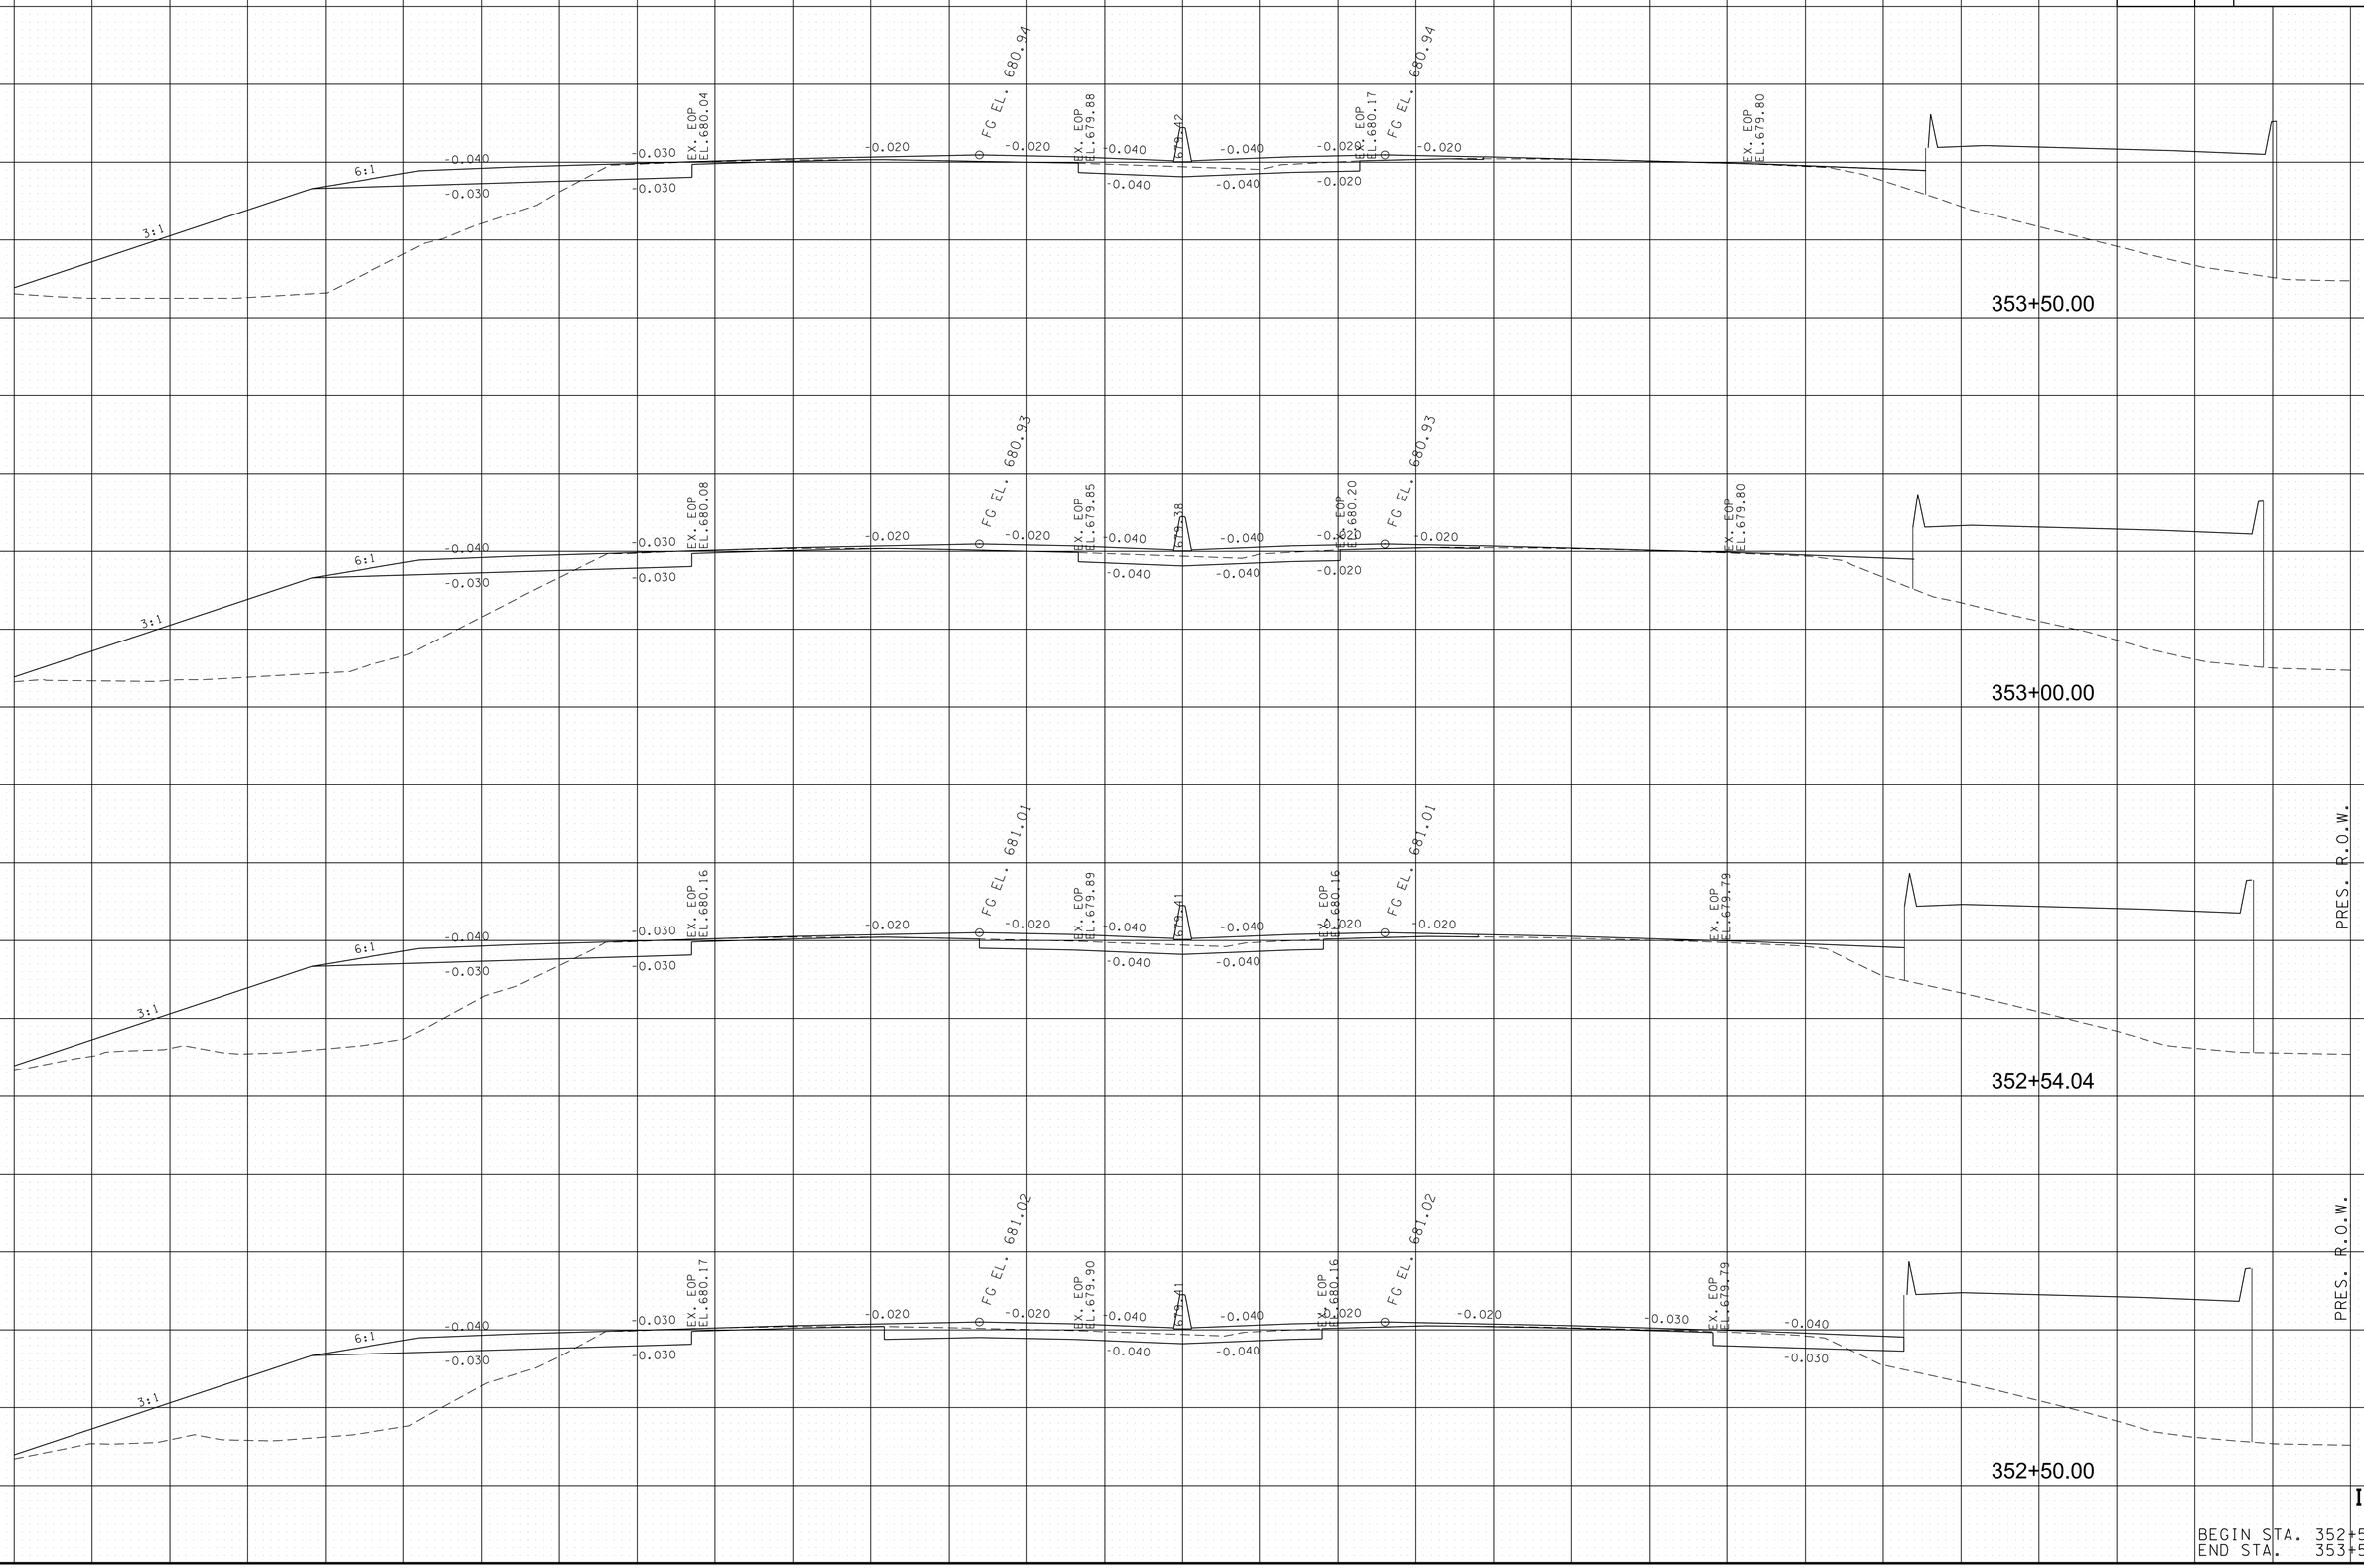


I-75

BEGIN STA. 352+50.00
END STA. 353+50.00

8/9/2018 5:36:12 PM
Y:\Projects\0010000\0014000\14304 I-75 Interchange at I-24 Owners Rep TDOT\Dgn\XS-I75.sht

TYPE	YEAR	PROJECT NO.	SHEET NO.
FUNCT.	2018	IM/NH-75-1(131)	78

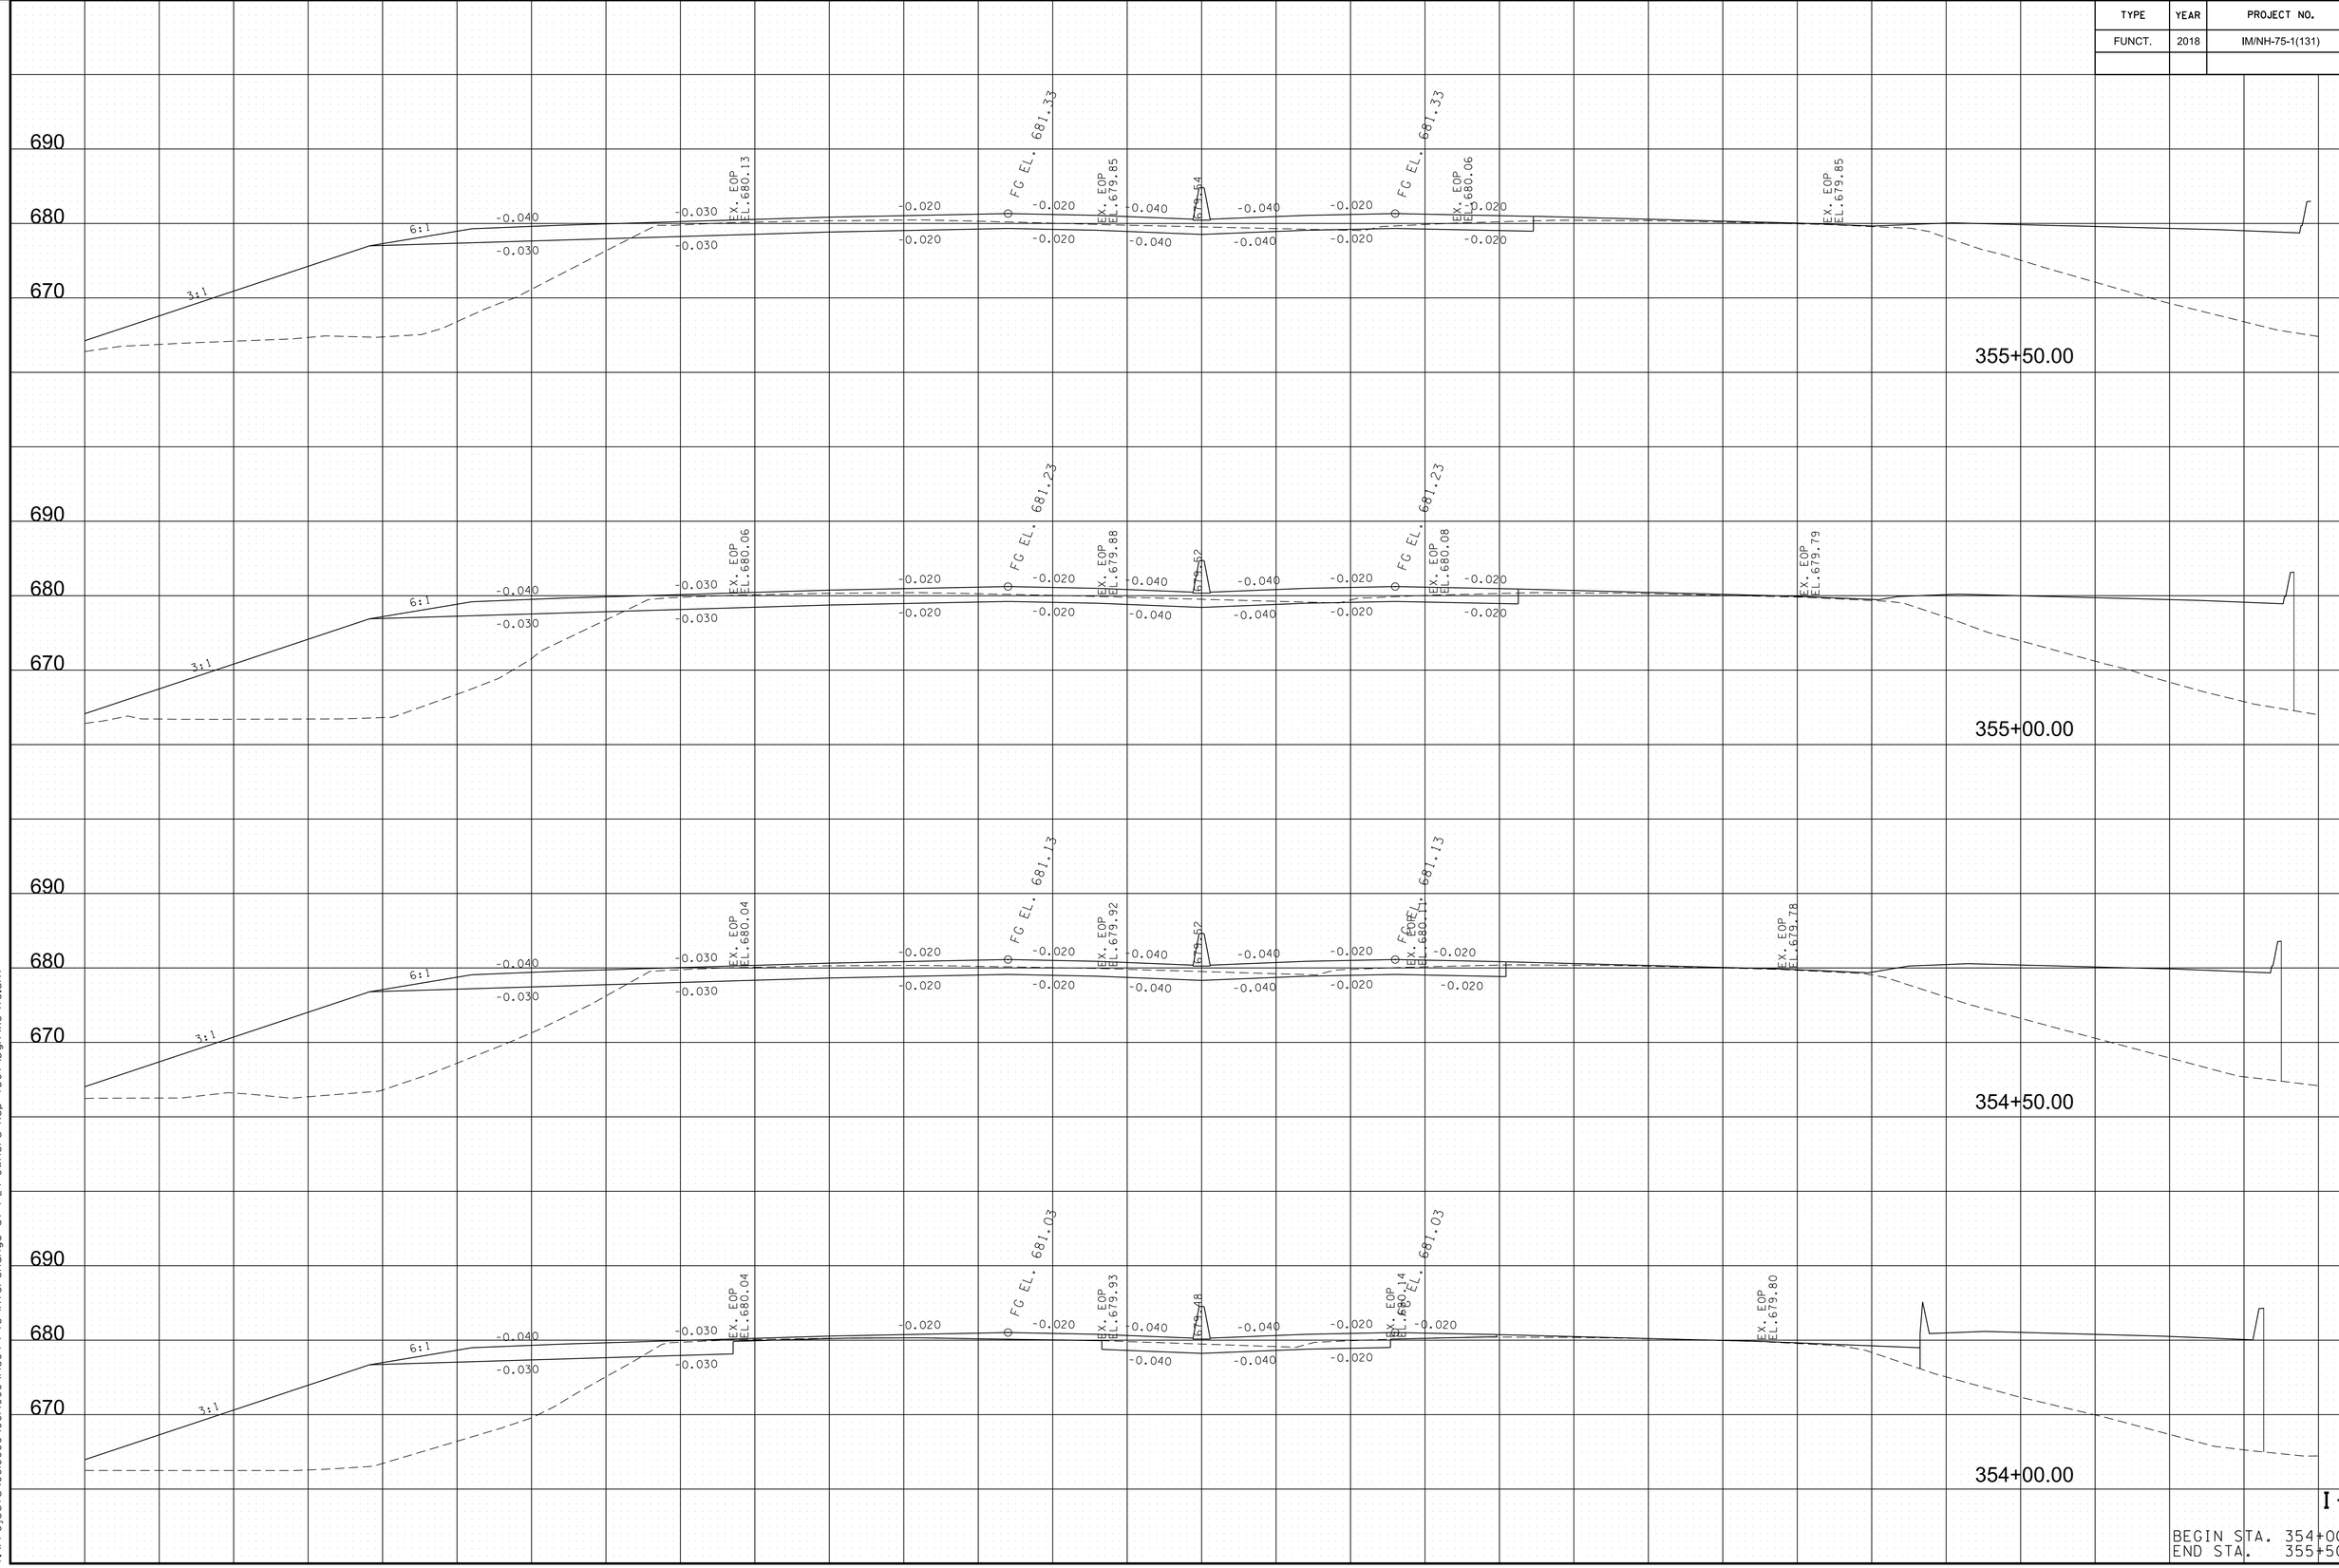


I-75

BEGIN STA. 354+00.00
END STA. 355+50.00

8/9/2018 5:36:15 PM
Y:\Projects\001000\001400\14304 I-75 Interchange at I-24 Owners Rep TDOT\Dgn\XS-I75.sht

TYPE	YEAR	PROJECT NO.	SHEET NO.
FUNCT.	2018	IM/NH-75-1(131)	79

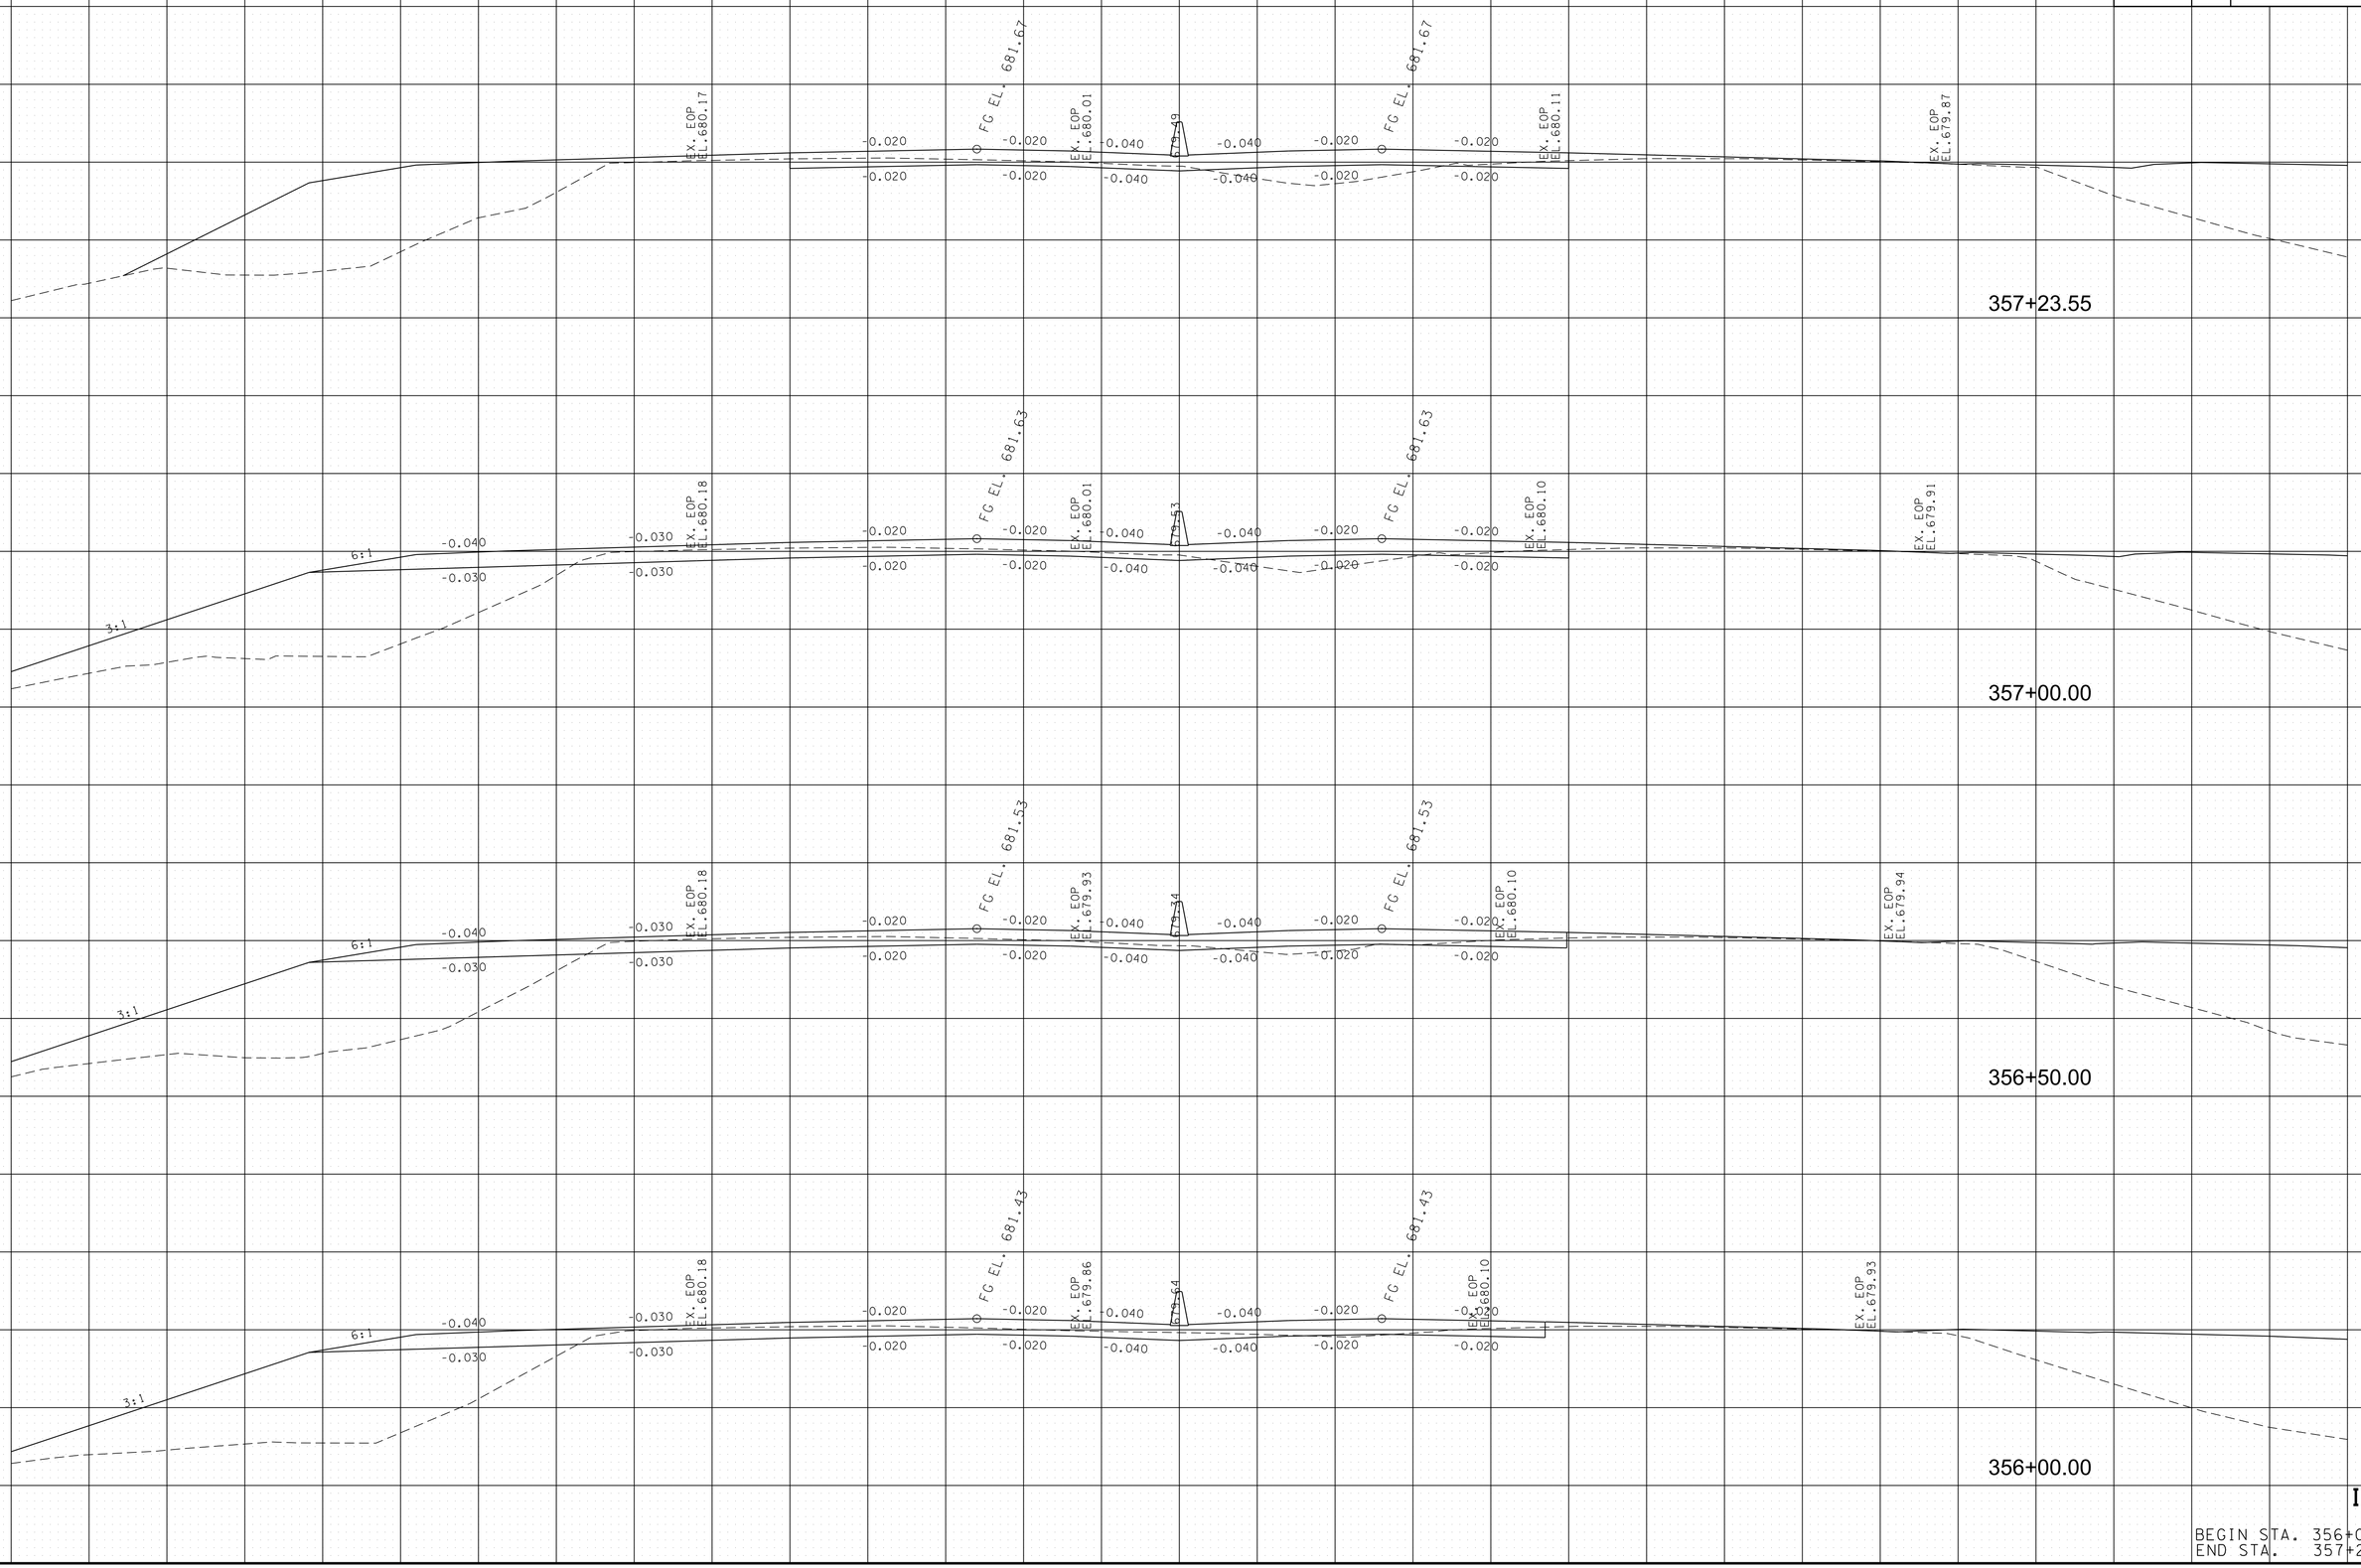


I-75

BEGIN STA. 356+00.00
END STA. 357+23.55

8/9/2018 5:36:18 PM
Y:\Projects\0010000\0014000\14304 I-75 Interchange at I-24 Owners Rep TDOT\Dgn\XS-I75.sht

TYPE	YEAR	PROJECT NO.	SHEET NO.
FUNCT.	2018	IM/NH-75-1(131)	80

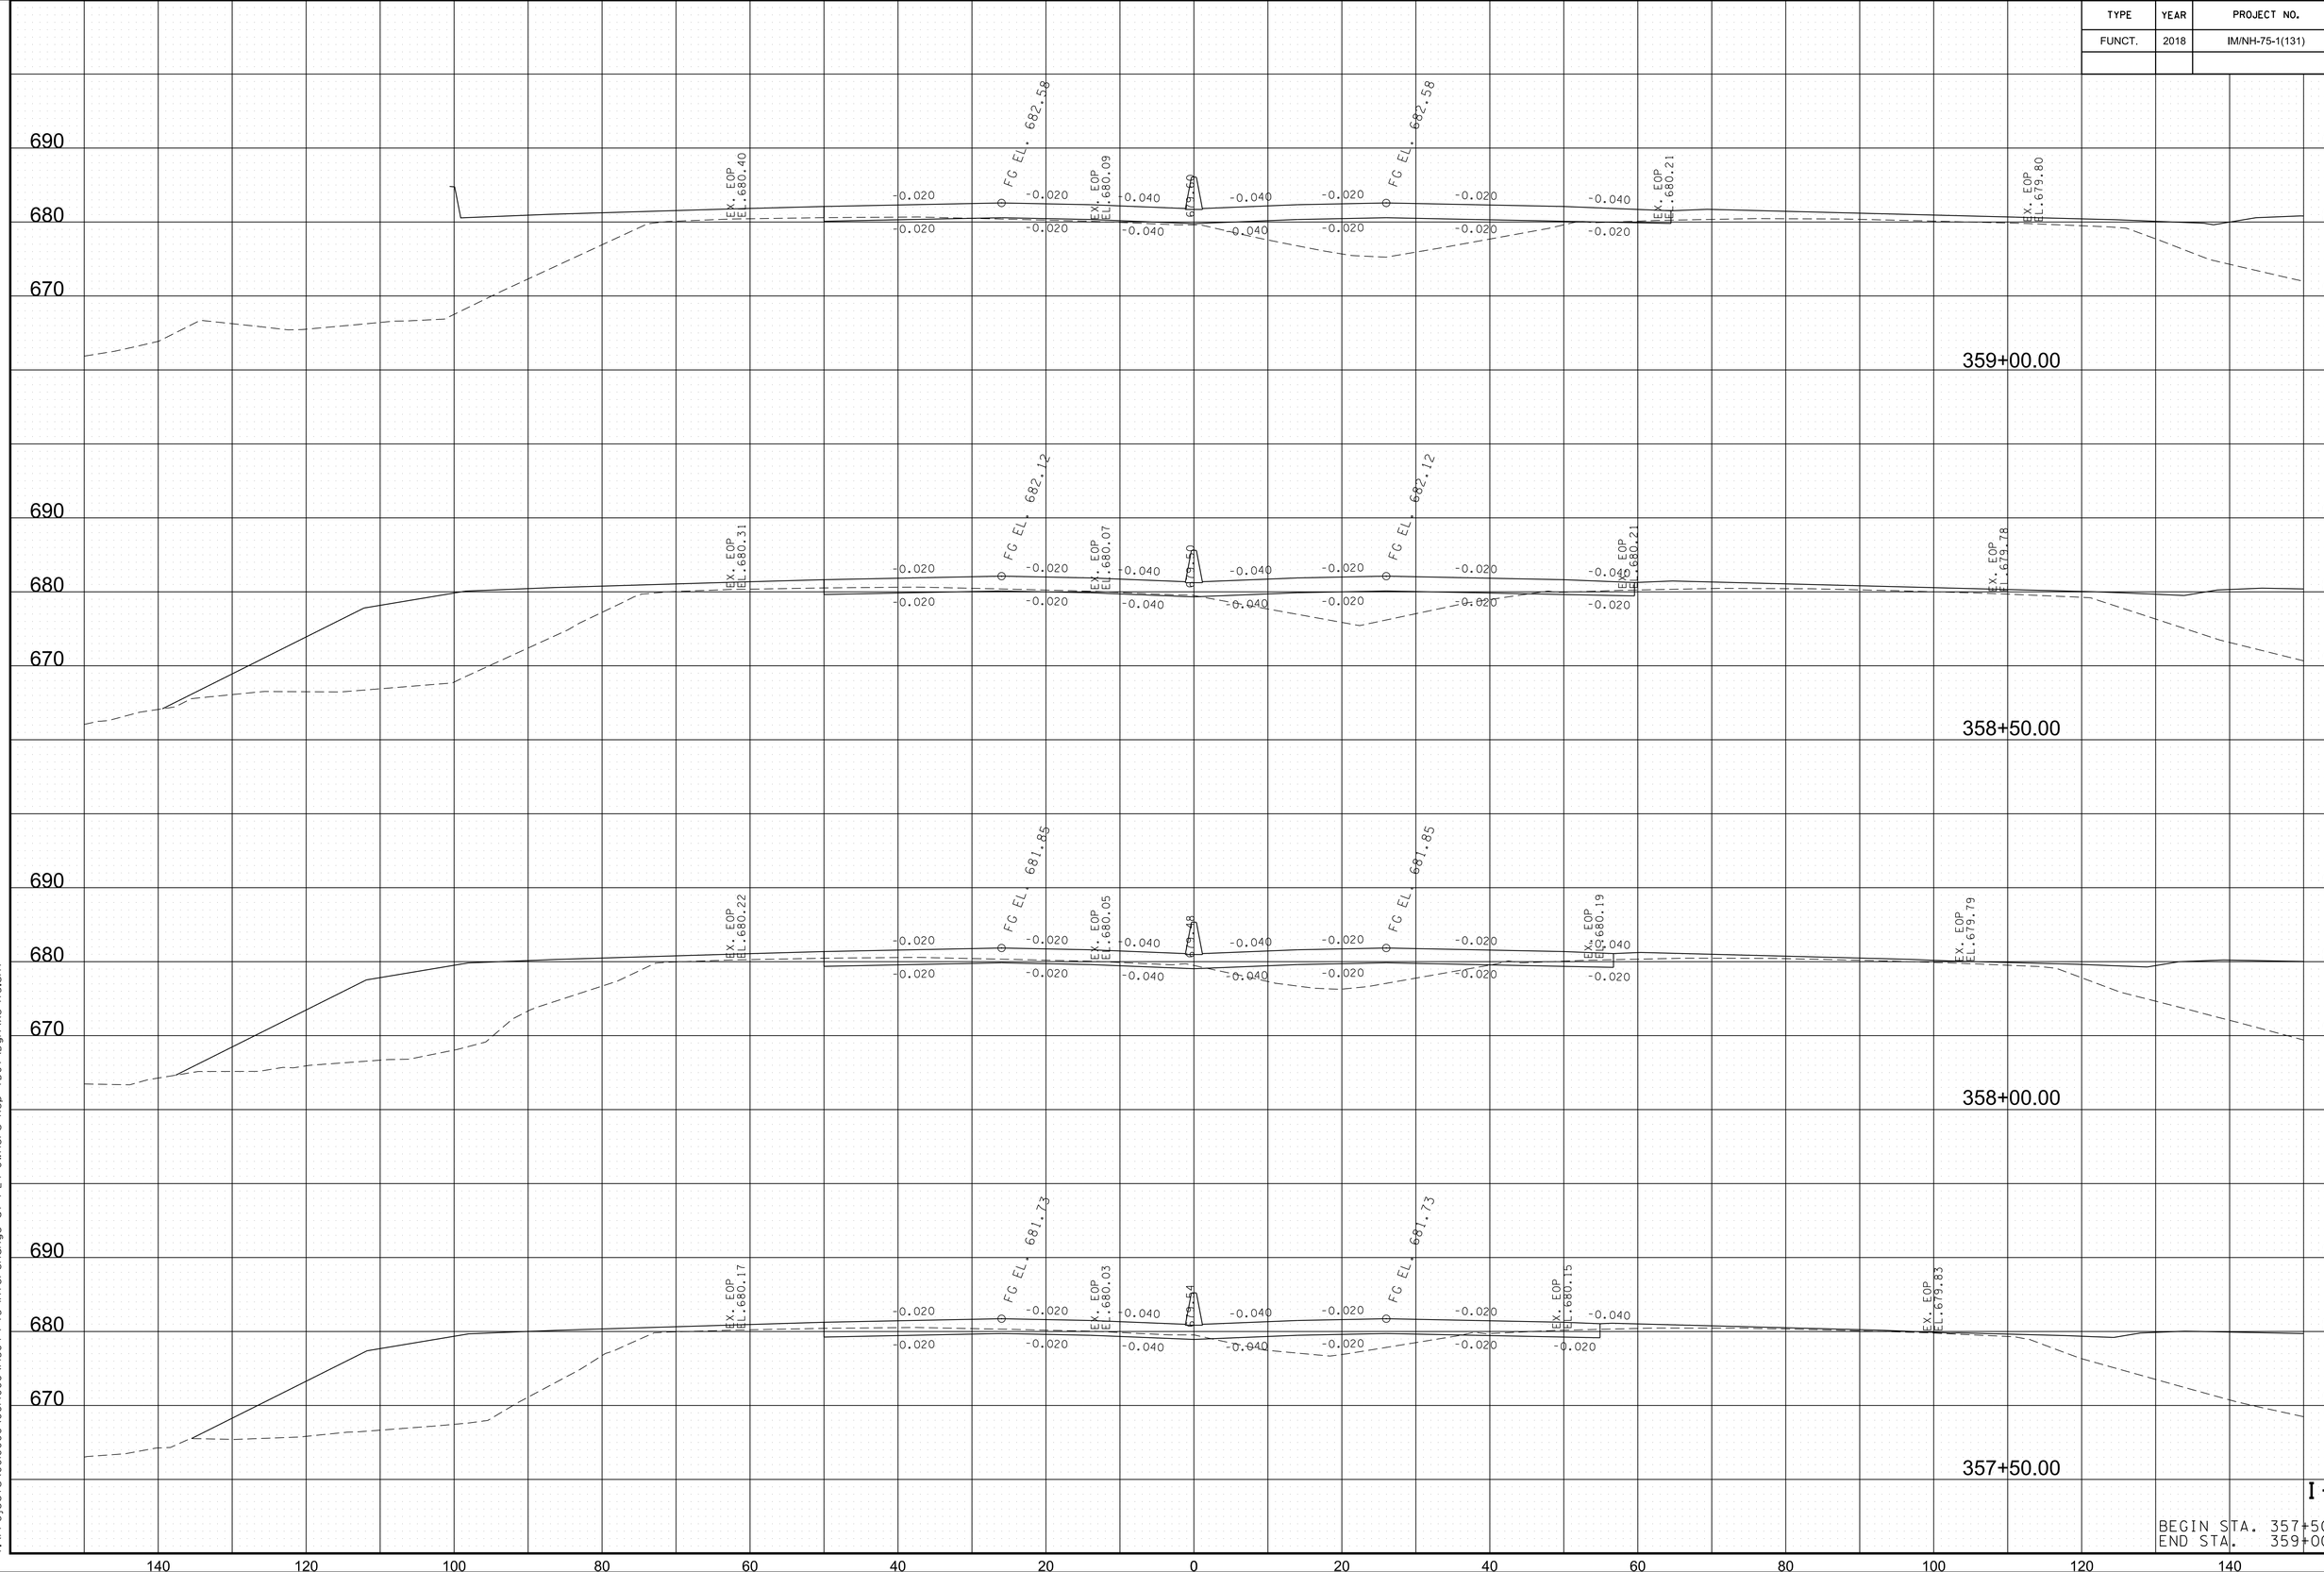


I-75

BEGIN STA. 357+50.00
END STA. 359+00.00

8/9/2018 5:36:21 PM
Y:\Projects\001000\001400\14304 I-75 Interchange at I-24 Owners Rep TDOT\Dgn\XS-I75.sht

TYPE	YEAR	PROJECT NO.	SHEET NO.
FUNCT.	2018	IM/NH-75-1(131)	81

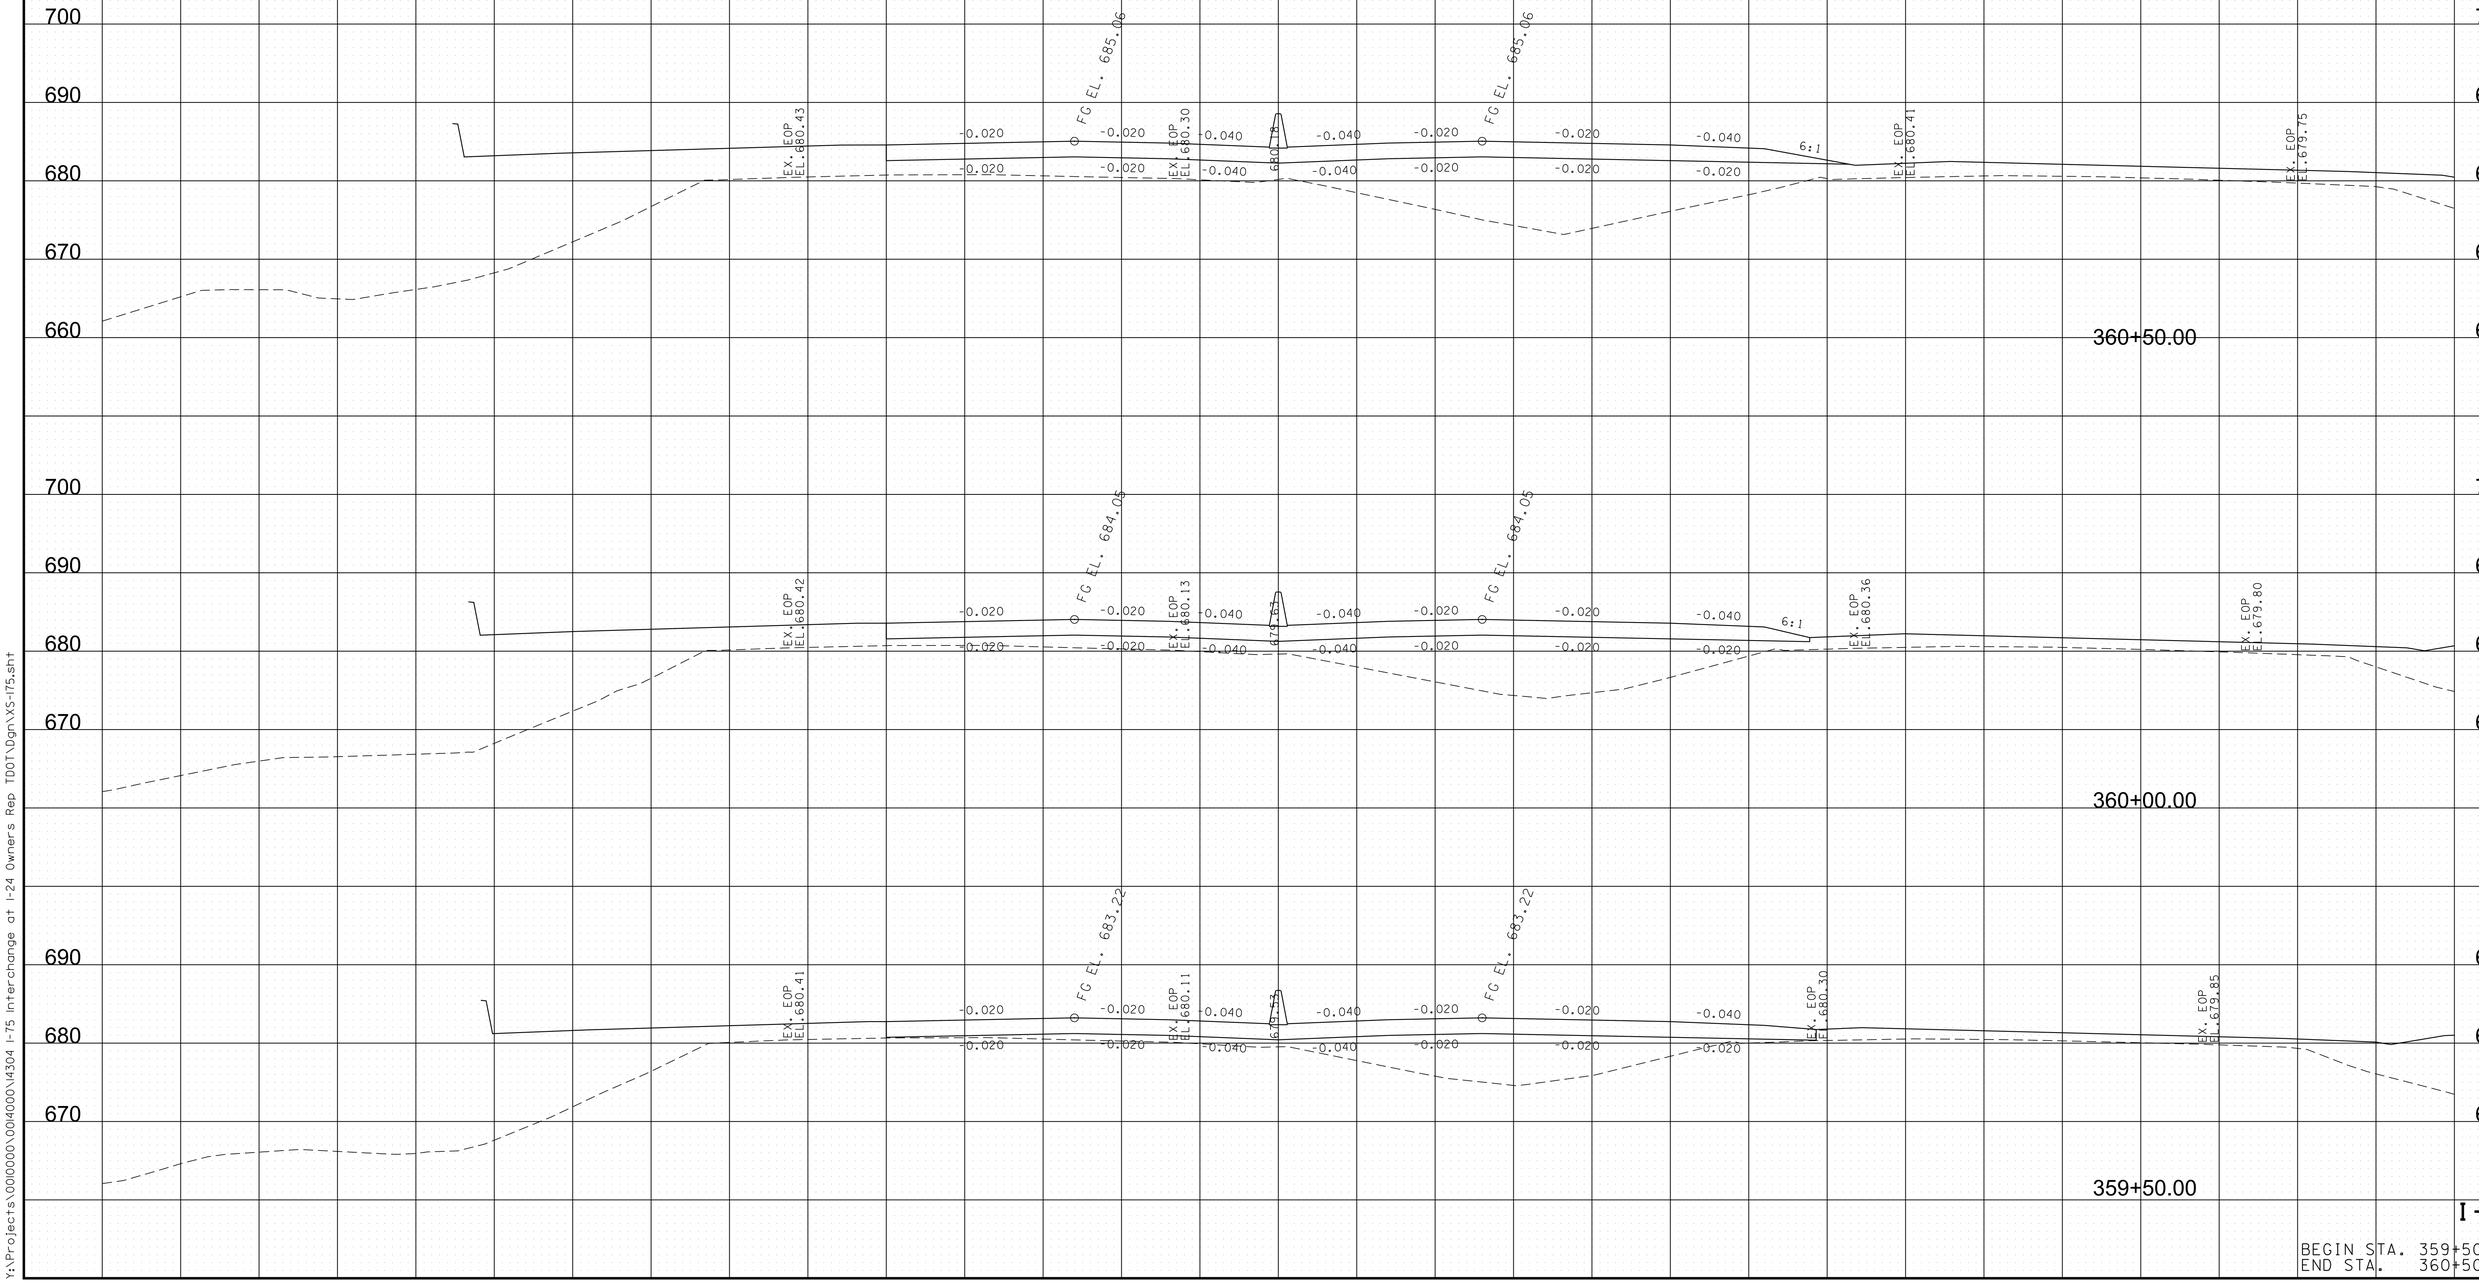


I-75

BEGIN STA. 359+50.00
END STA. 360+50.00

8/9/2018 5:36:25 PM
Y:\Projects\0010000\0014000\14304 I-75 Interchange at I-24 Owners Rep TDOT\Dgn\XS-I75.sht

TYPE	YEAR	PROJECT NO.	SHEET NO.
FUNCT.	2018	IM/NH-75-1(131)	82

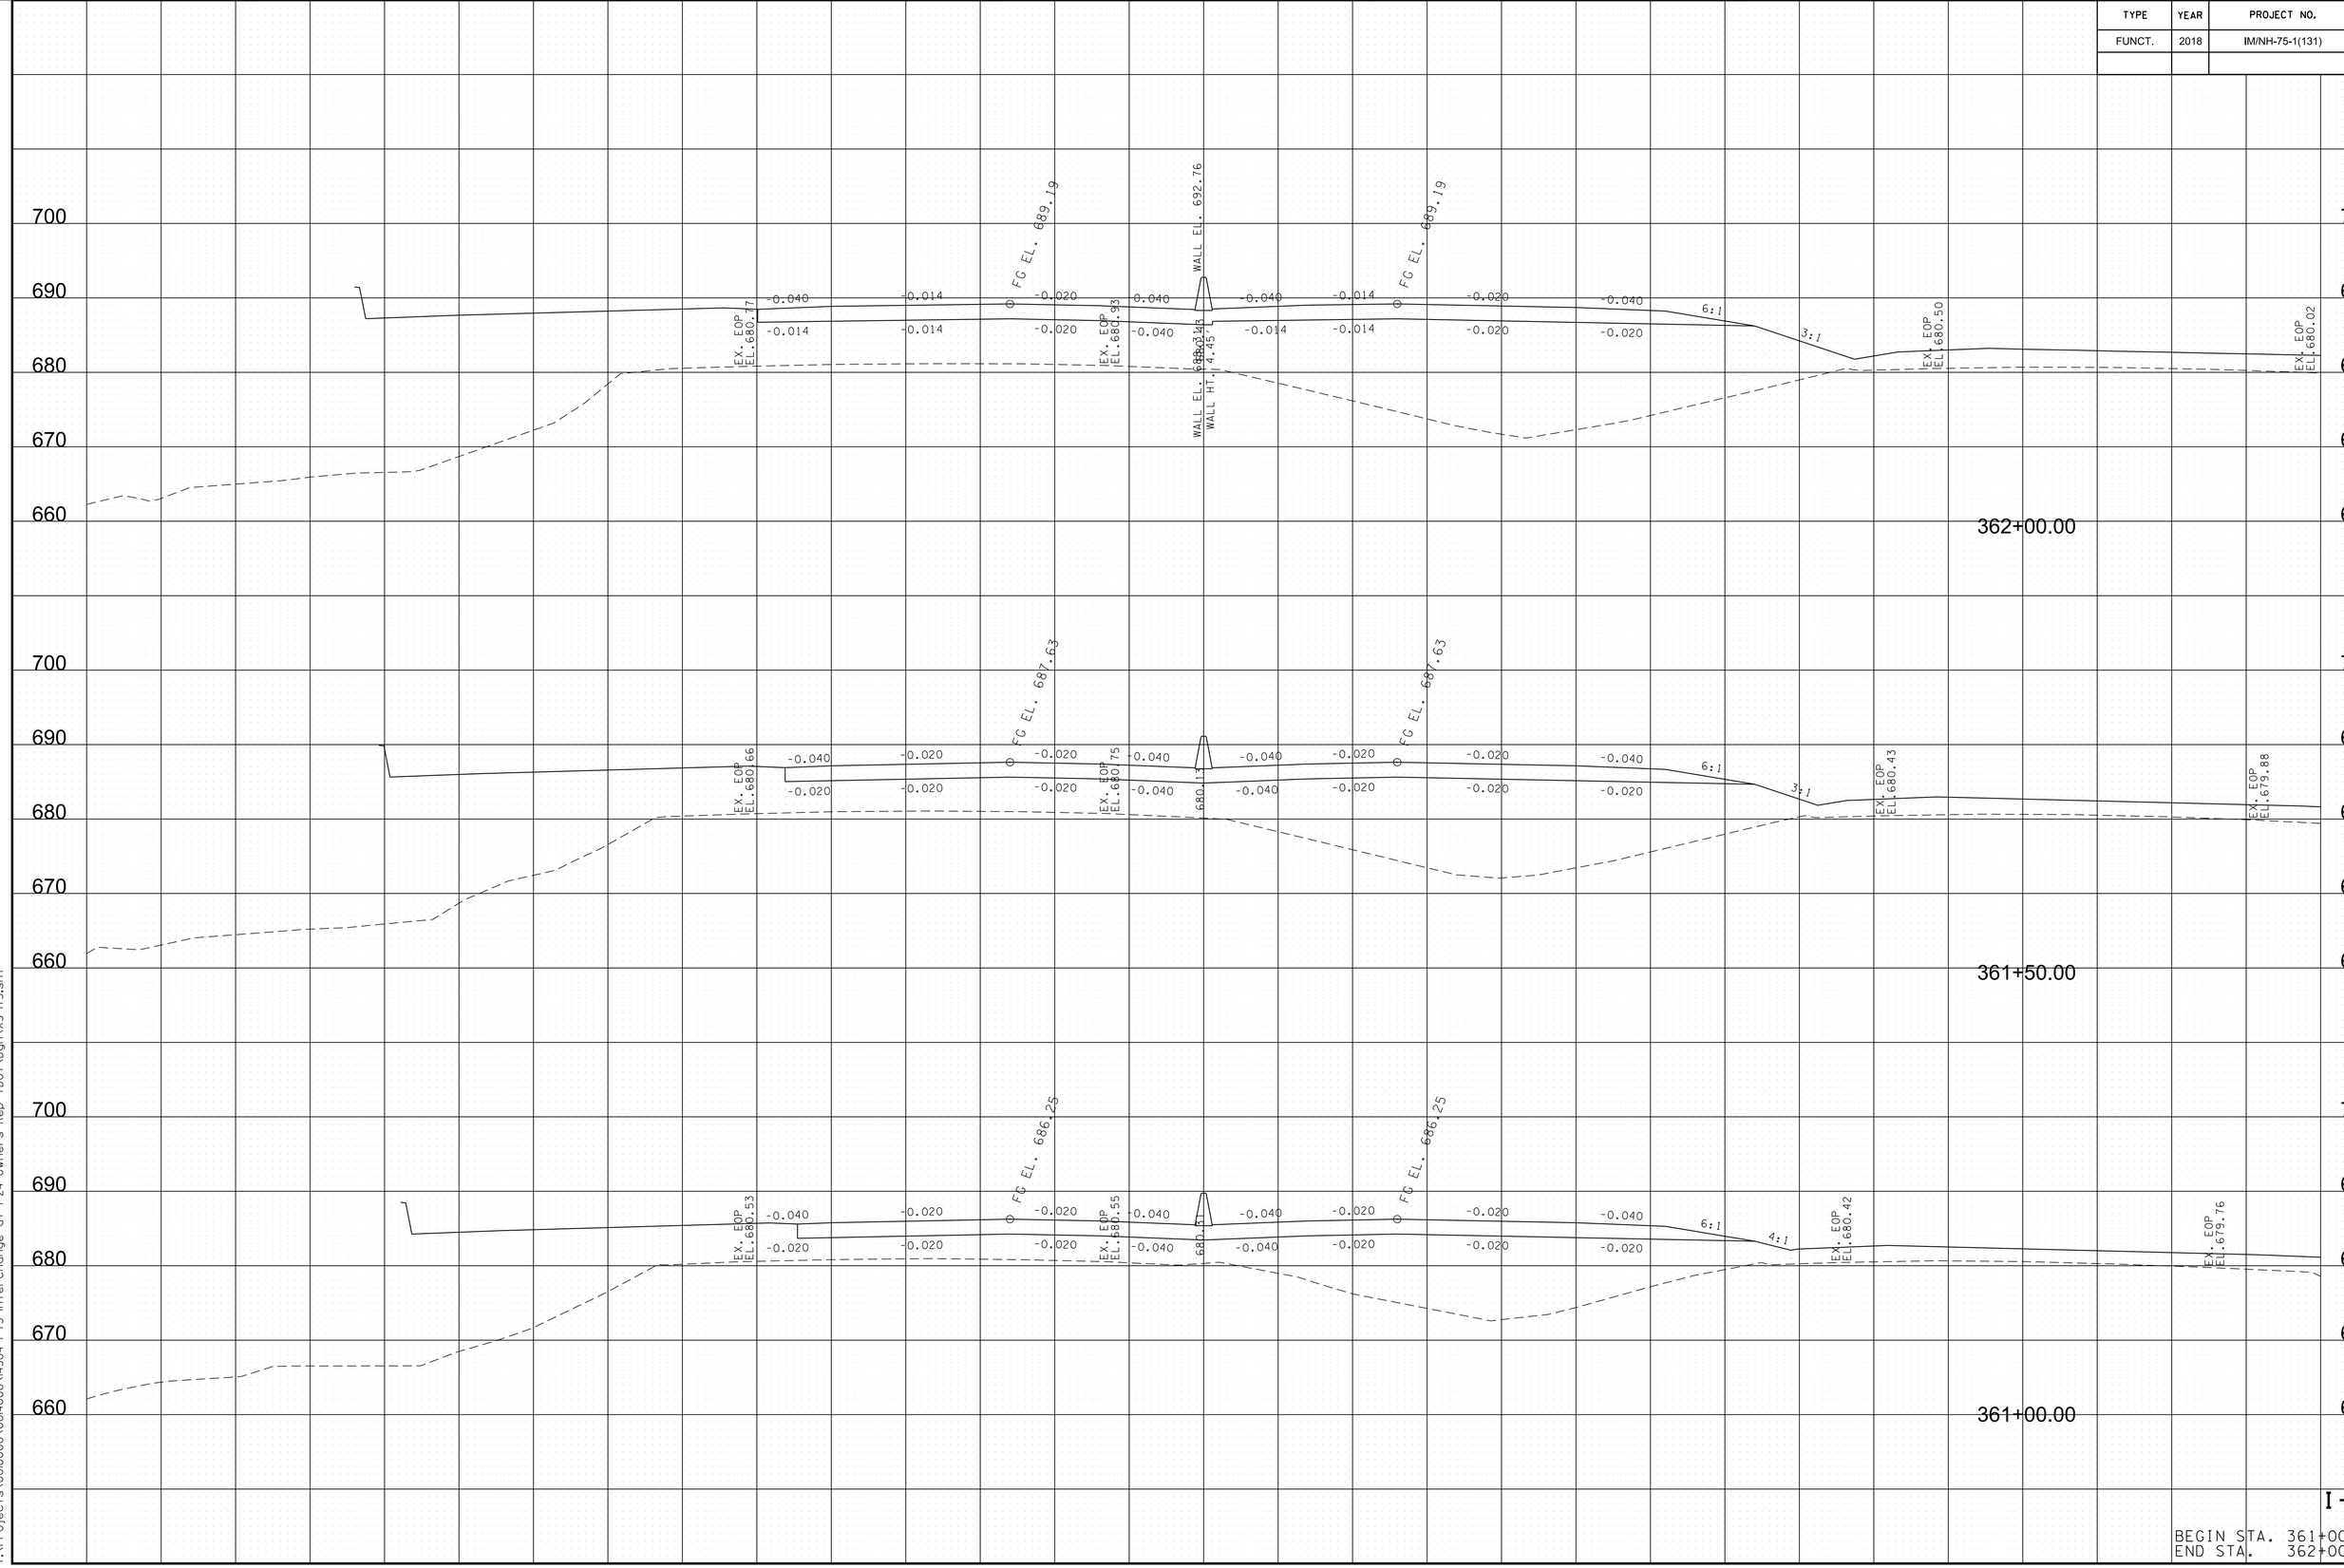


I-75

BEGIN STA. 361+00.00
END STA. 362+00.00

8/9/2018 5:36:28 PM
Y:\Projects\001000\001000\004000\v4304 I-75 interchange at I-24 Owners Rep TDOT\Dgn\XS-I75.sht

TYPE	YEAR	PROJECT NO.	SHEET NO.
FUNCT.	2018	IM/NH-75-1(131)	83

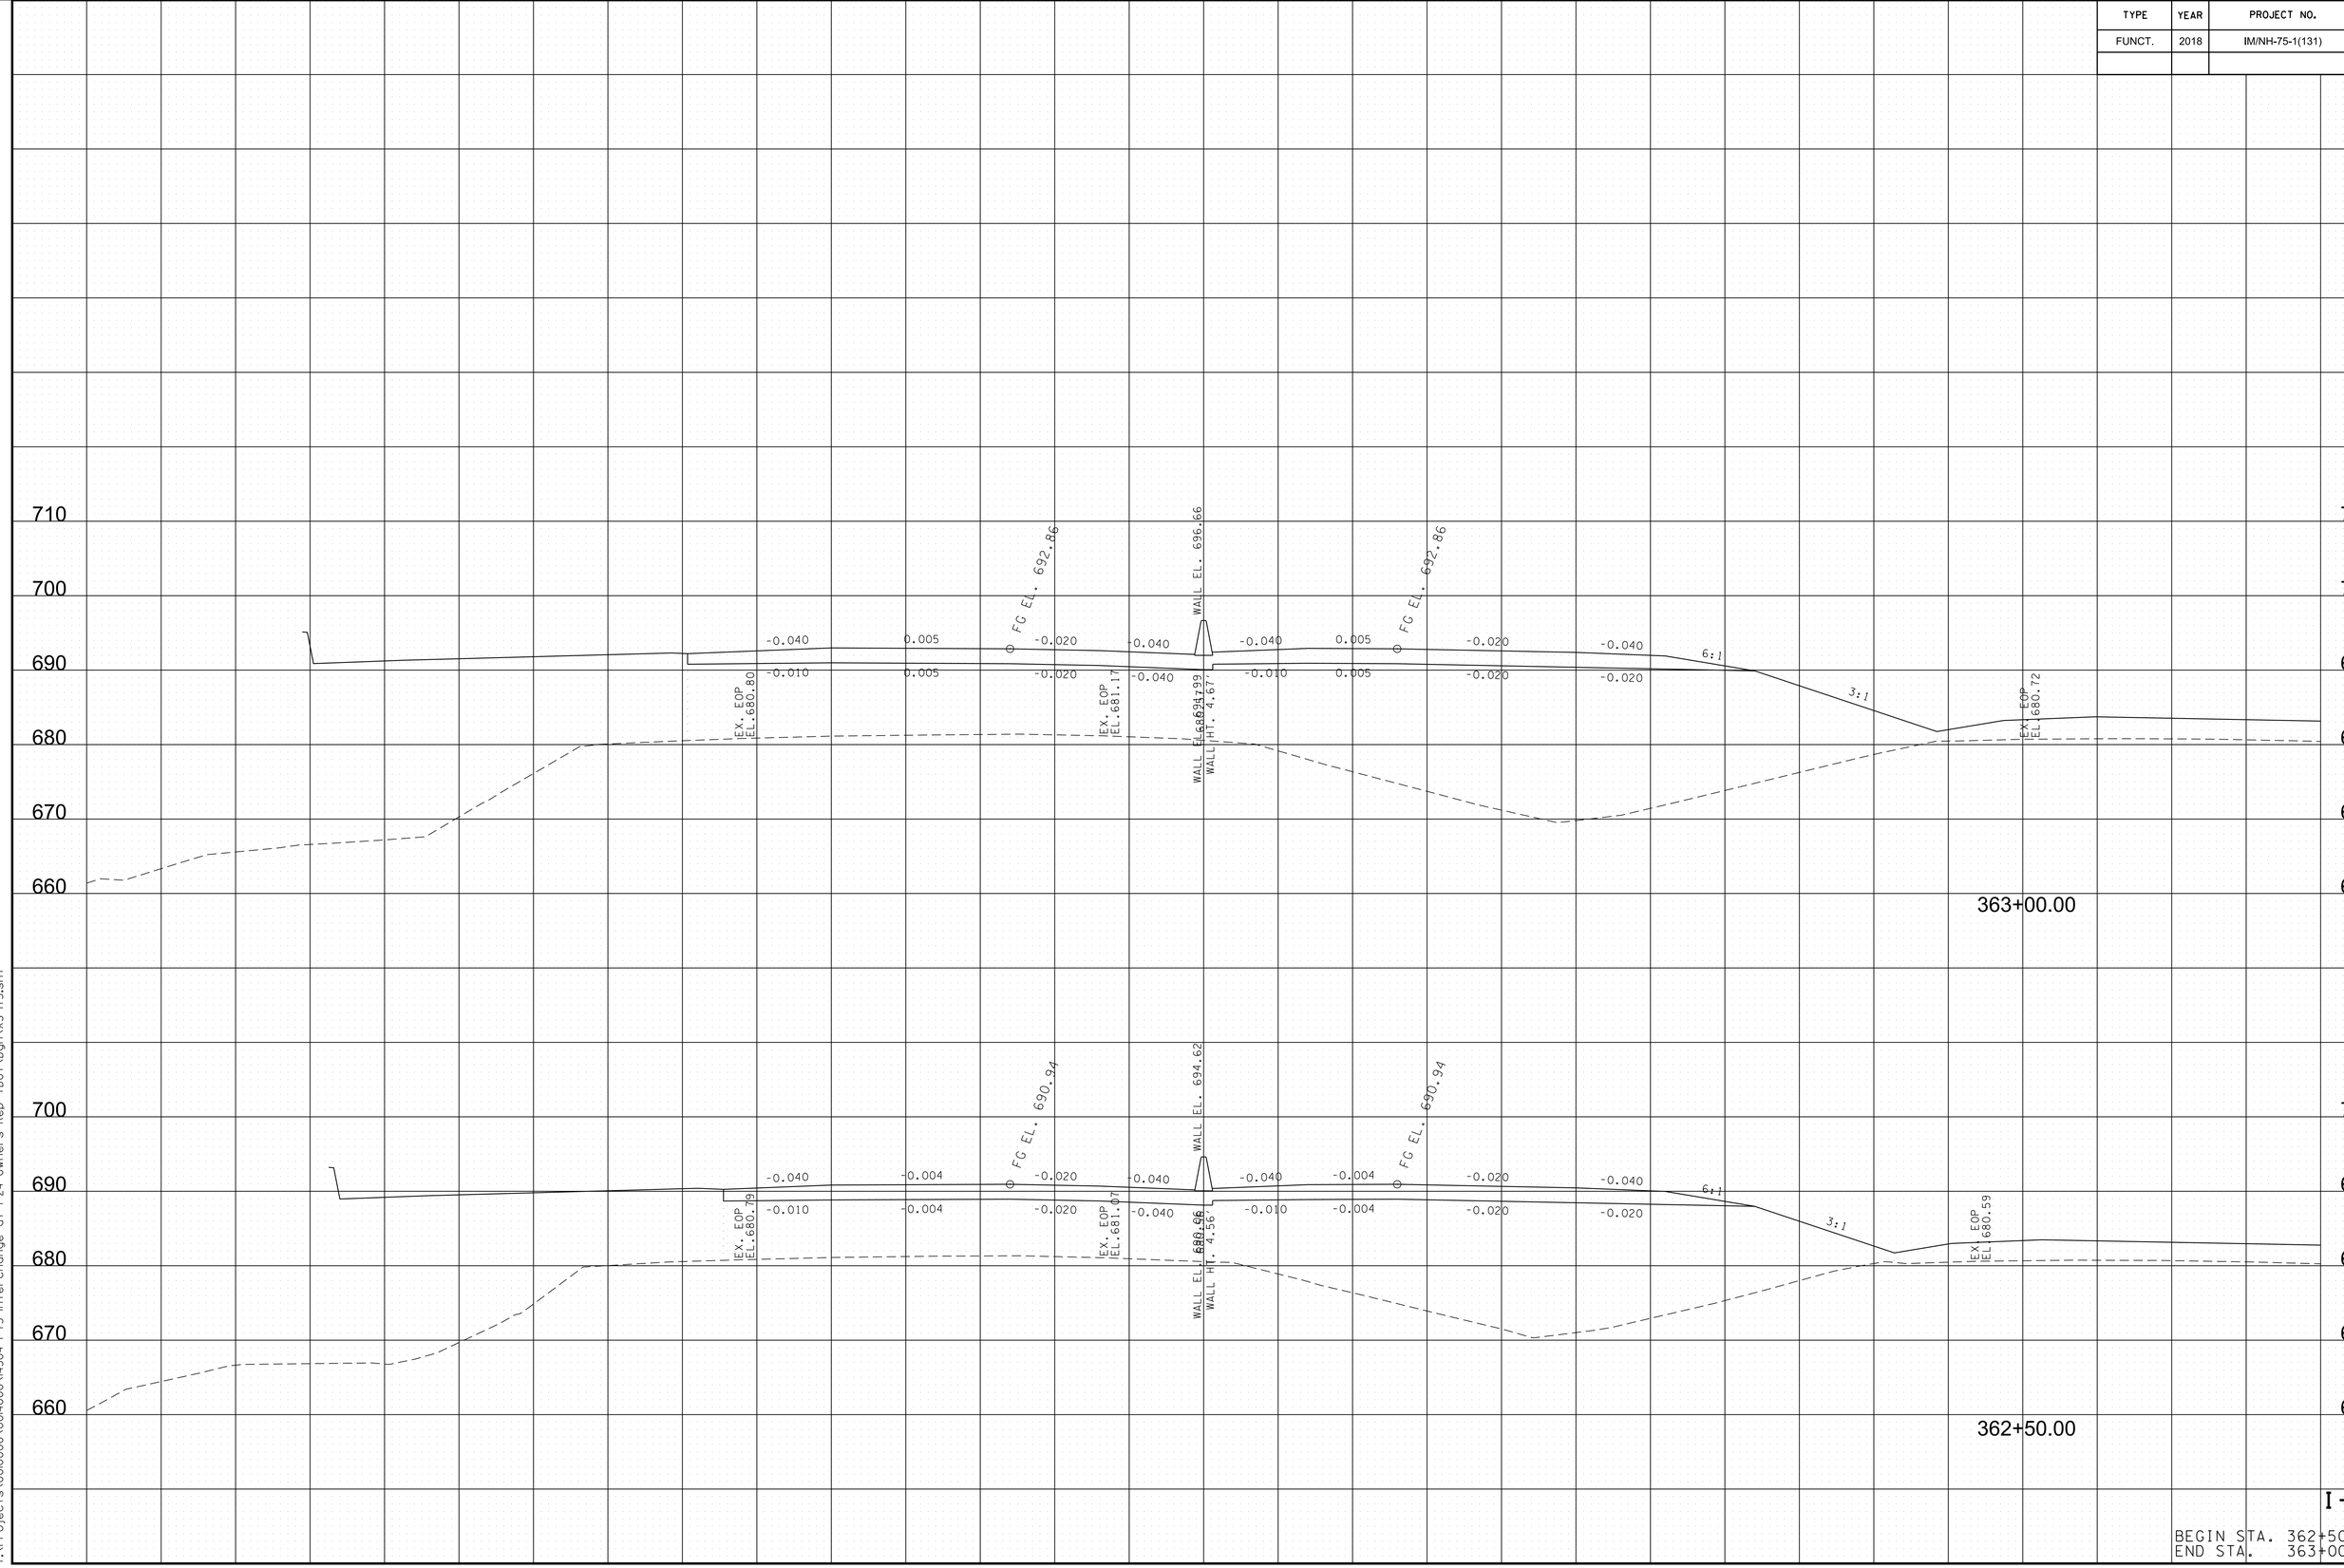


I-75

BEGIN STA. 362+50.00
END STA. 363+00.00


8/9/2018 5:36:31 PM
Y:\Projects\0010000\0014000\14304 I-75 Interchange at I-24 Owners Rep TDOT\Dgn\XS-I75.sht

TYPE	YEAR	PROJECT NO.	SHEET NO.
FUNCT.	2018	IM/NH-75-1(131)	84

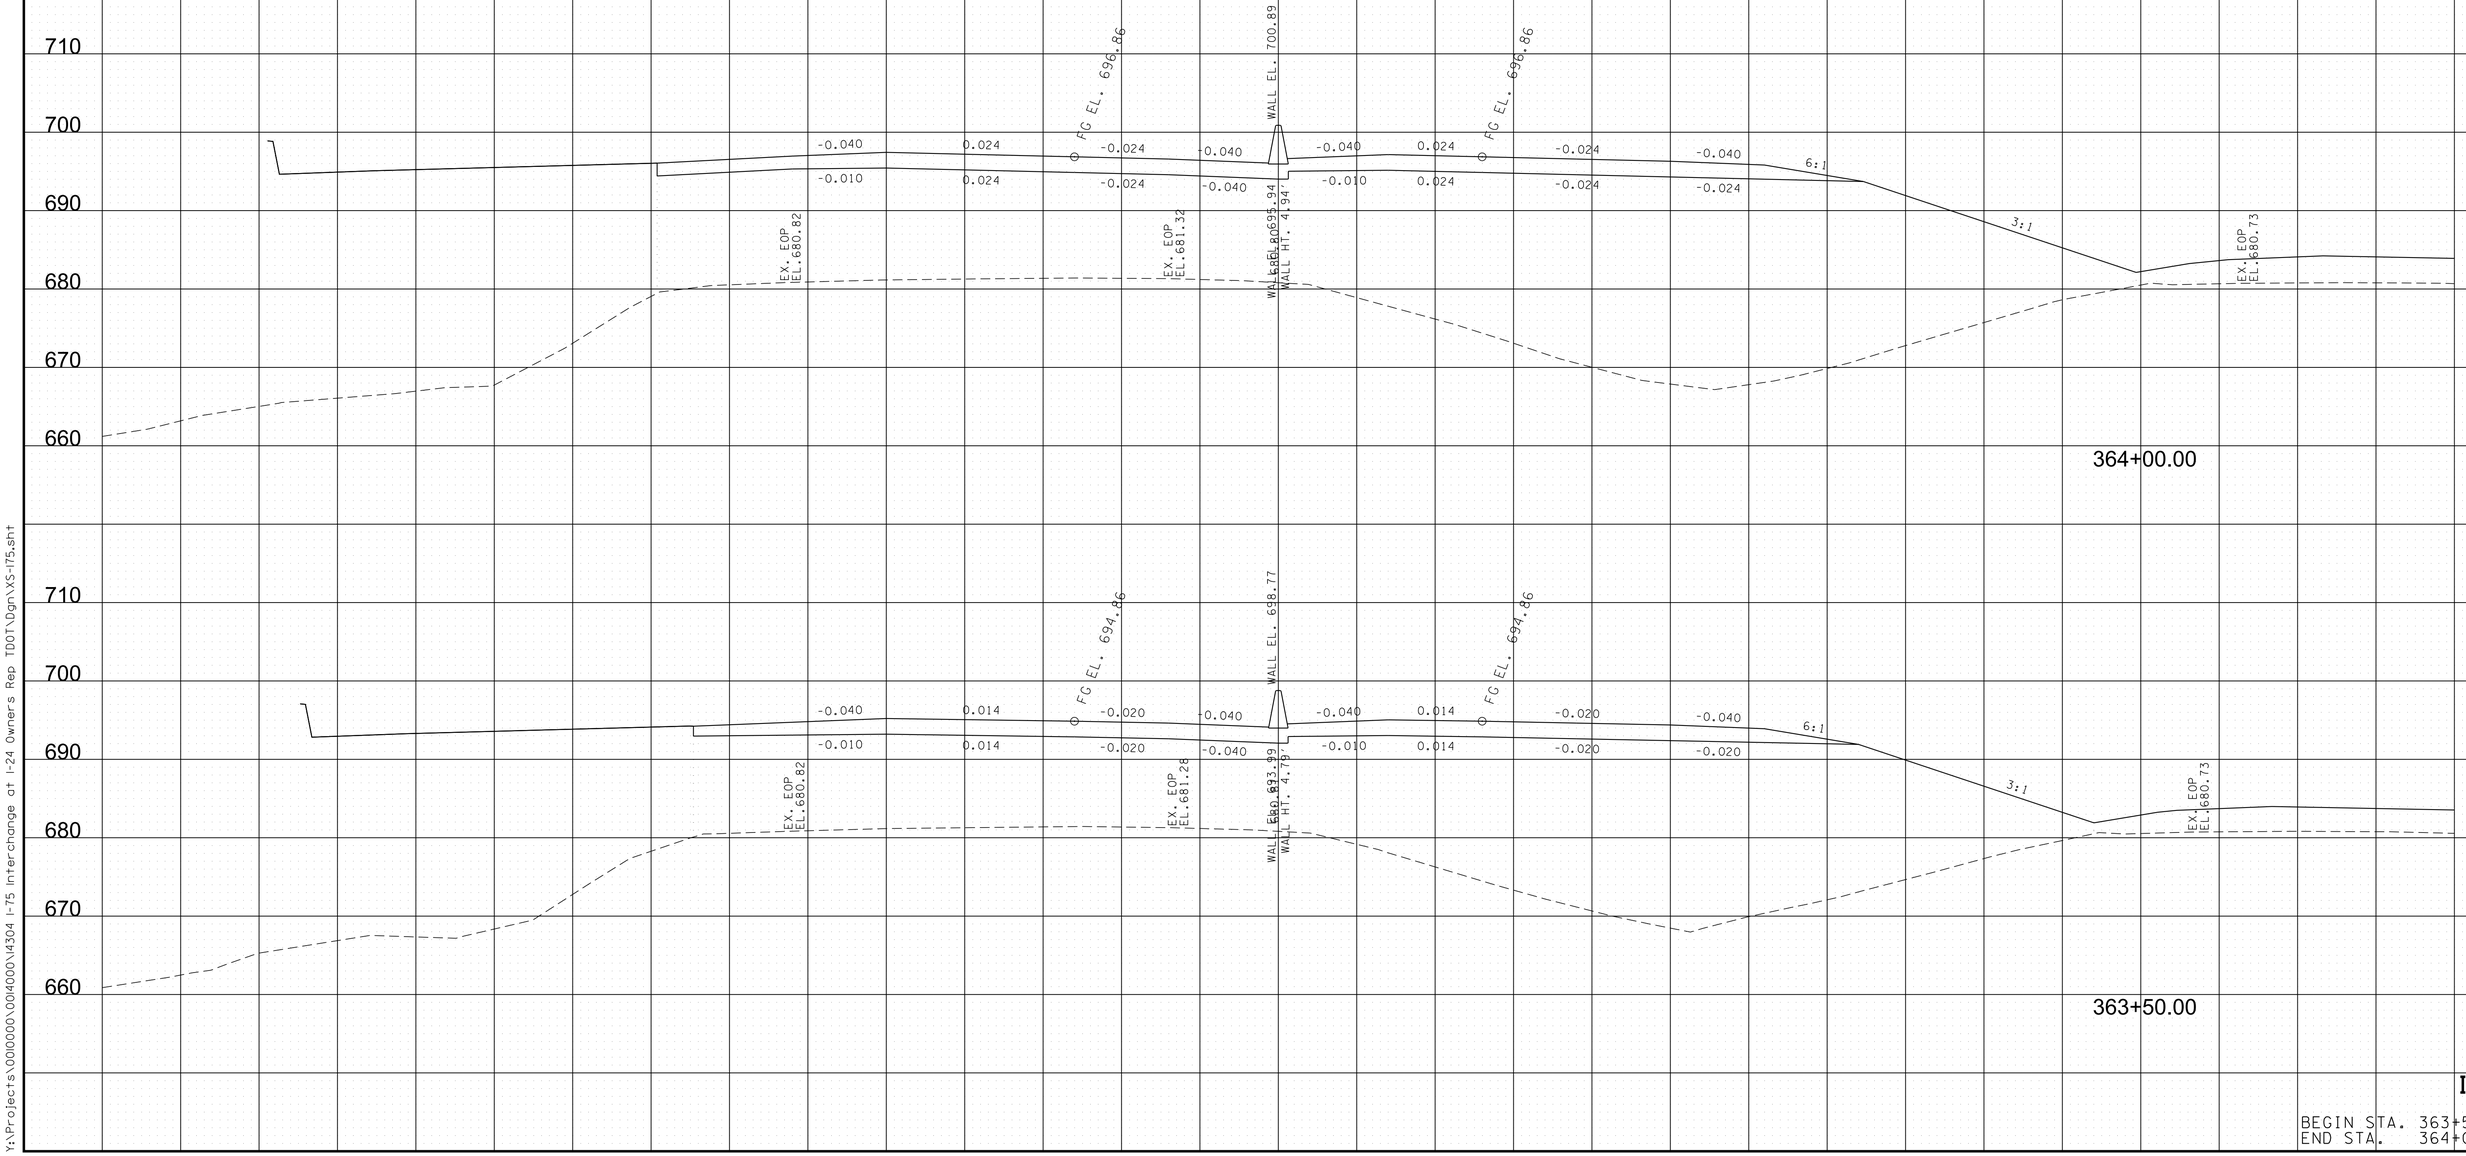

8/9/2018 5:36:34 PM
Y:\Projects\001000\004000\4304 I-75 Interchange at I-24 Owners Rep TDOT\Dgn\XS-I75.sht

TYPE	YEAR	PROJECT NO.	SHEET NO.
FUNCT.	2018	IM/NH-75-1(131)	85

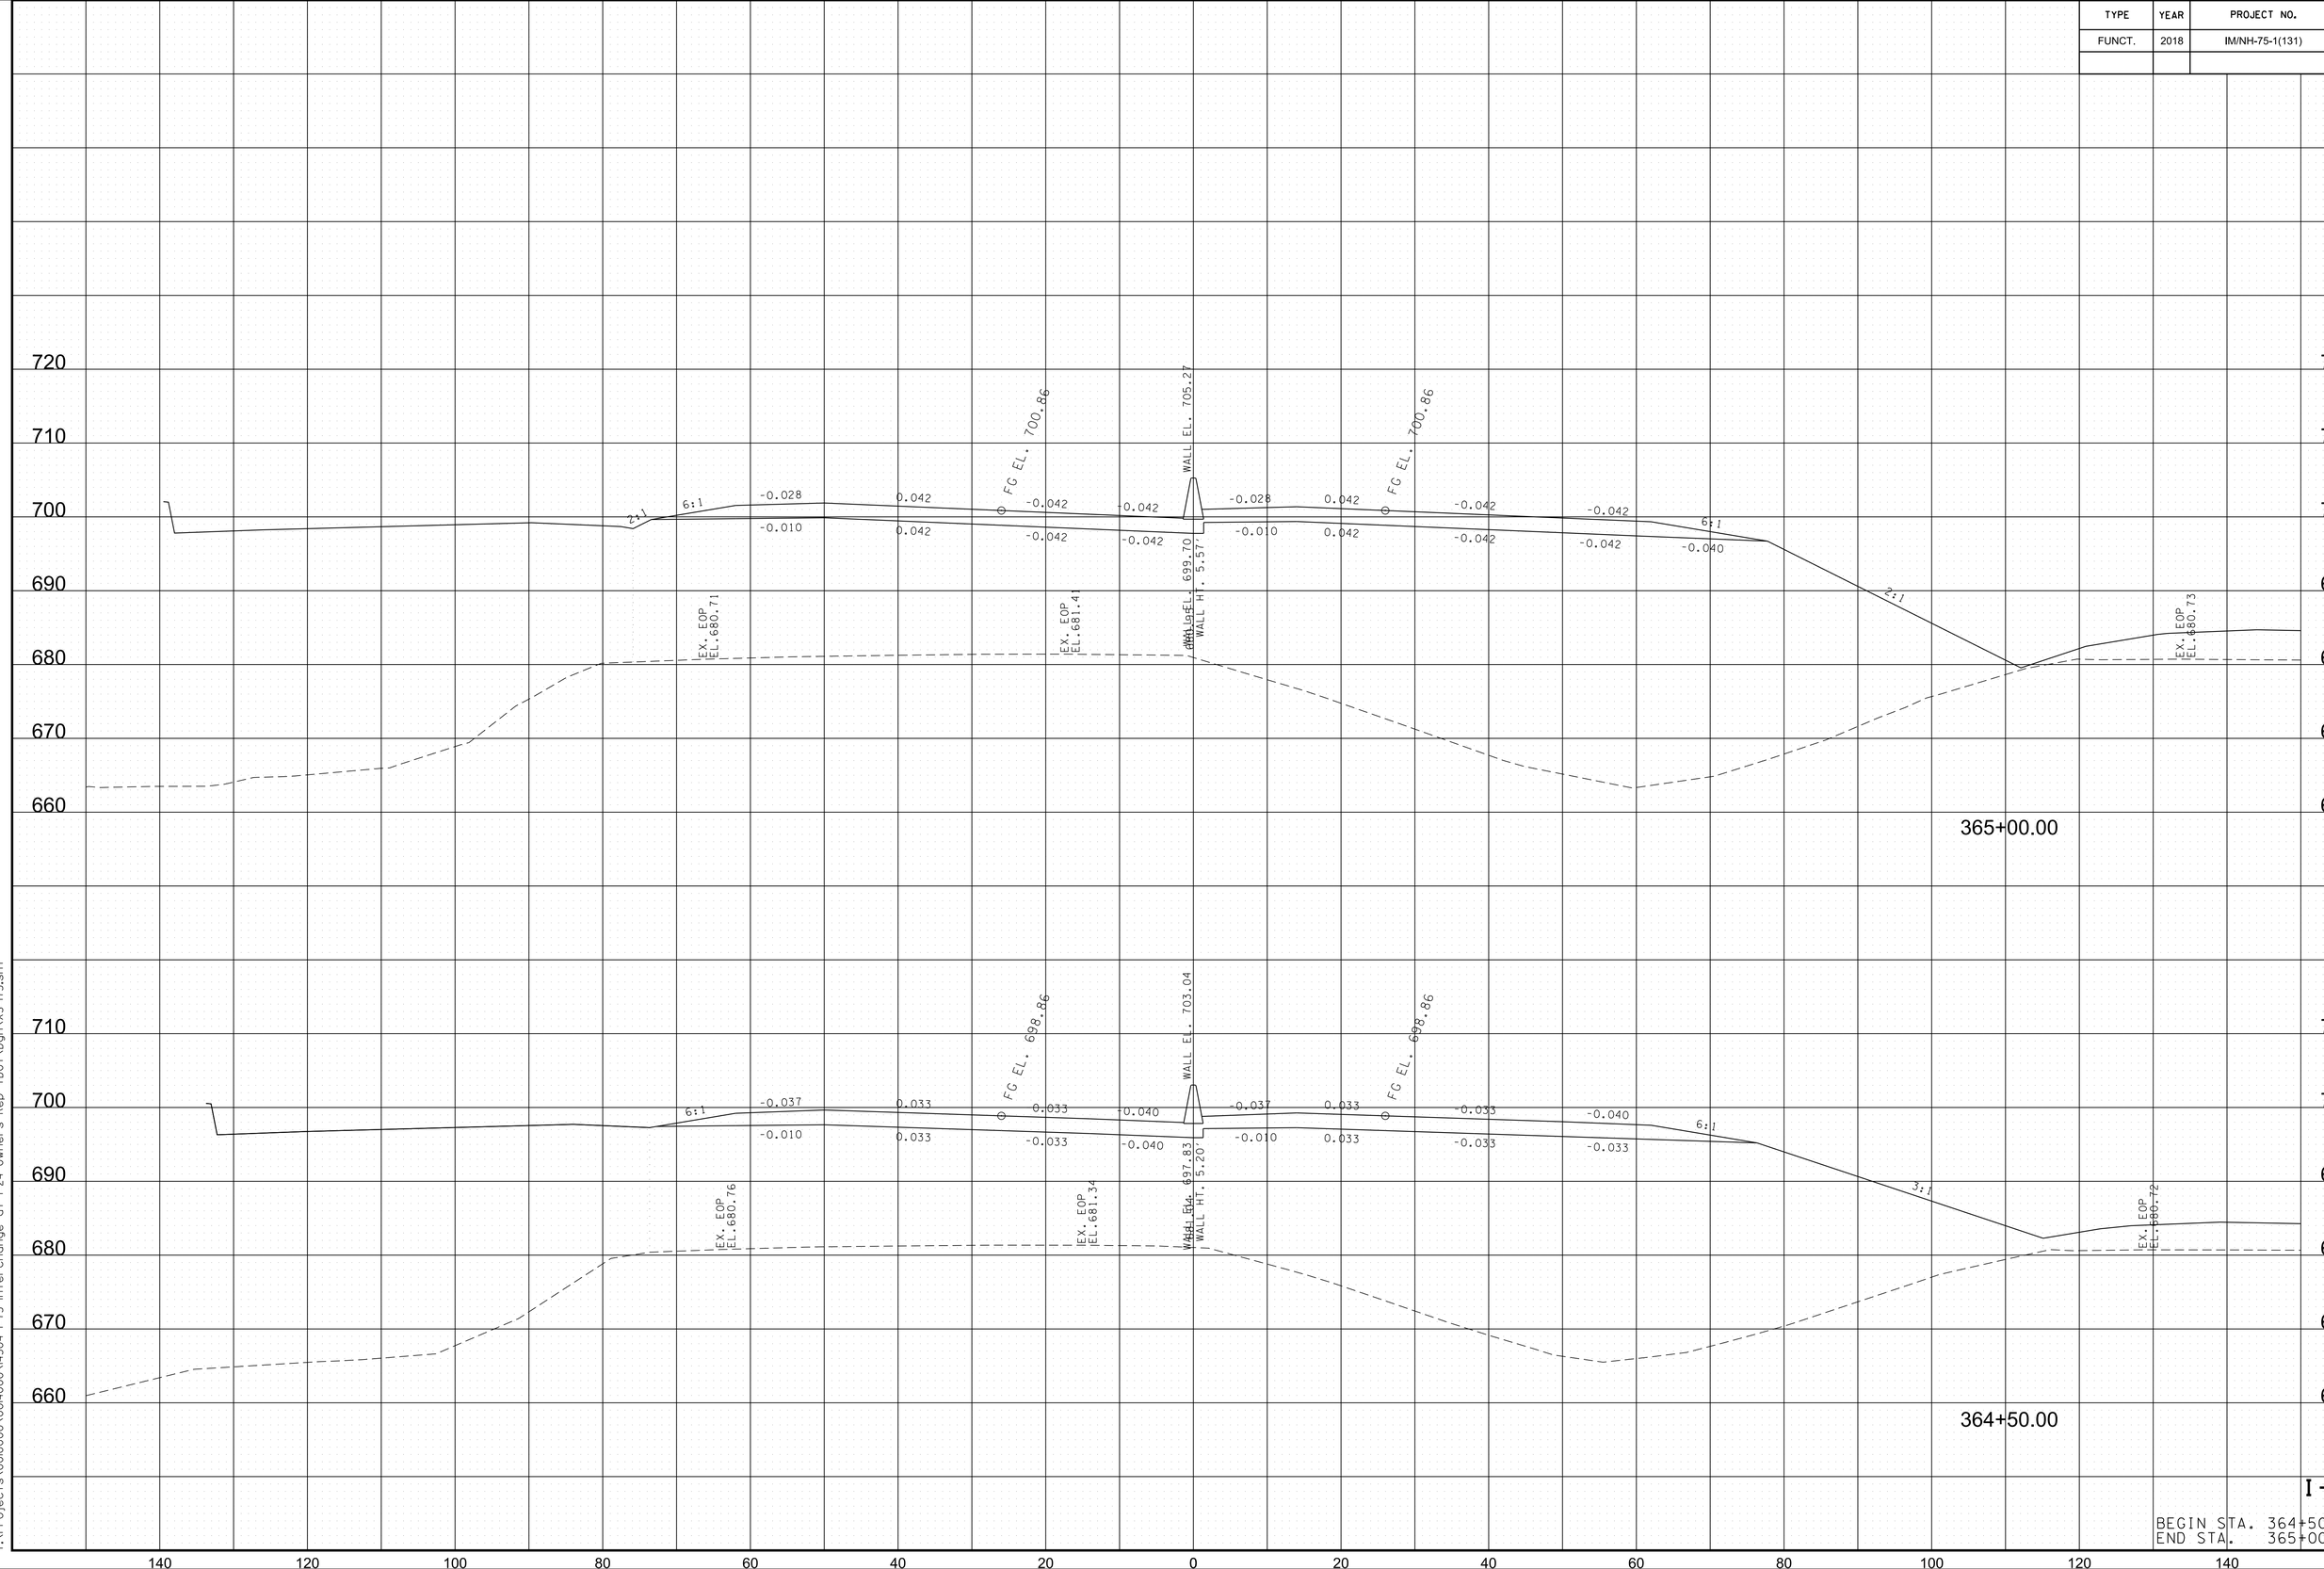


I-75

BEGIN STA. 364+50.00
END STA. 365+00.00

8/9/2018 5:36:38 PM
Y:\Projects\0010000\0040000\4304 I-75 Interchange at I-24 Owners Rep TDOT\Dgn\XS-I75.sht

TYPE	YEAR	PROJECT NO.	SHEET NO.
FUNCT.	2018	IM/NH-75-1(131)	86

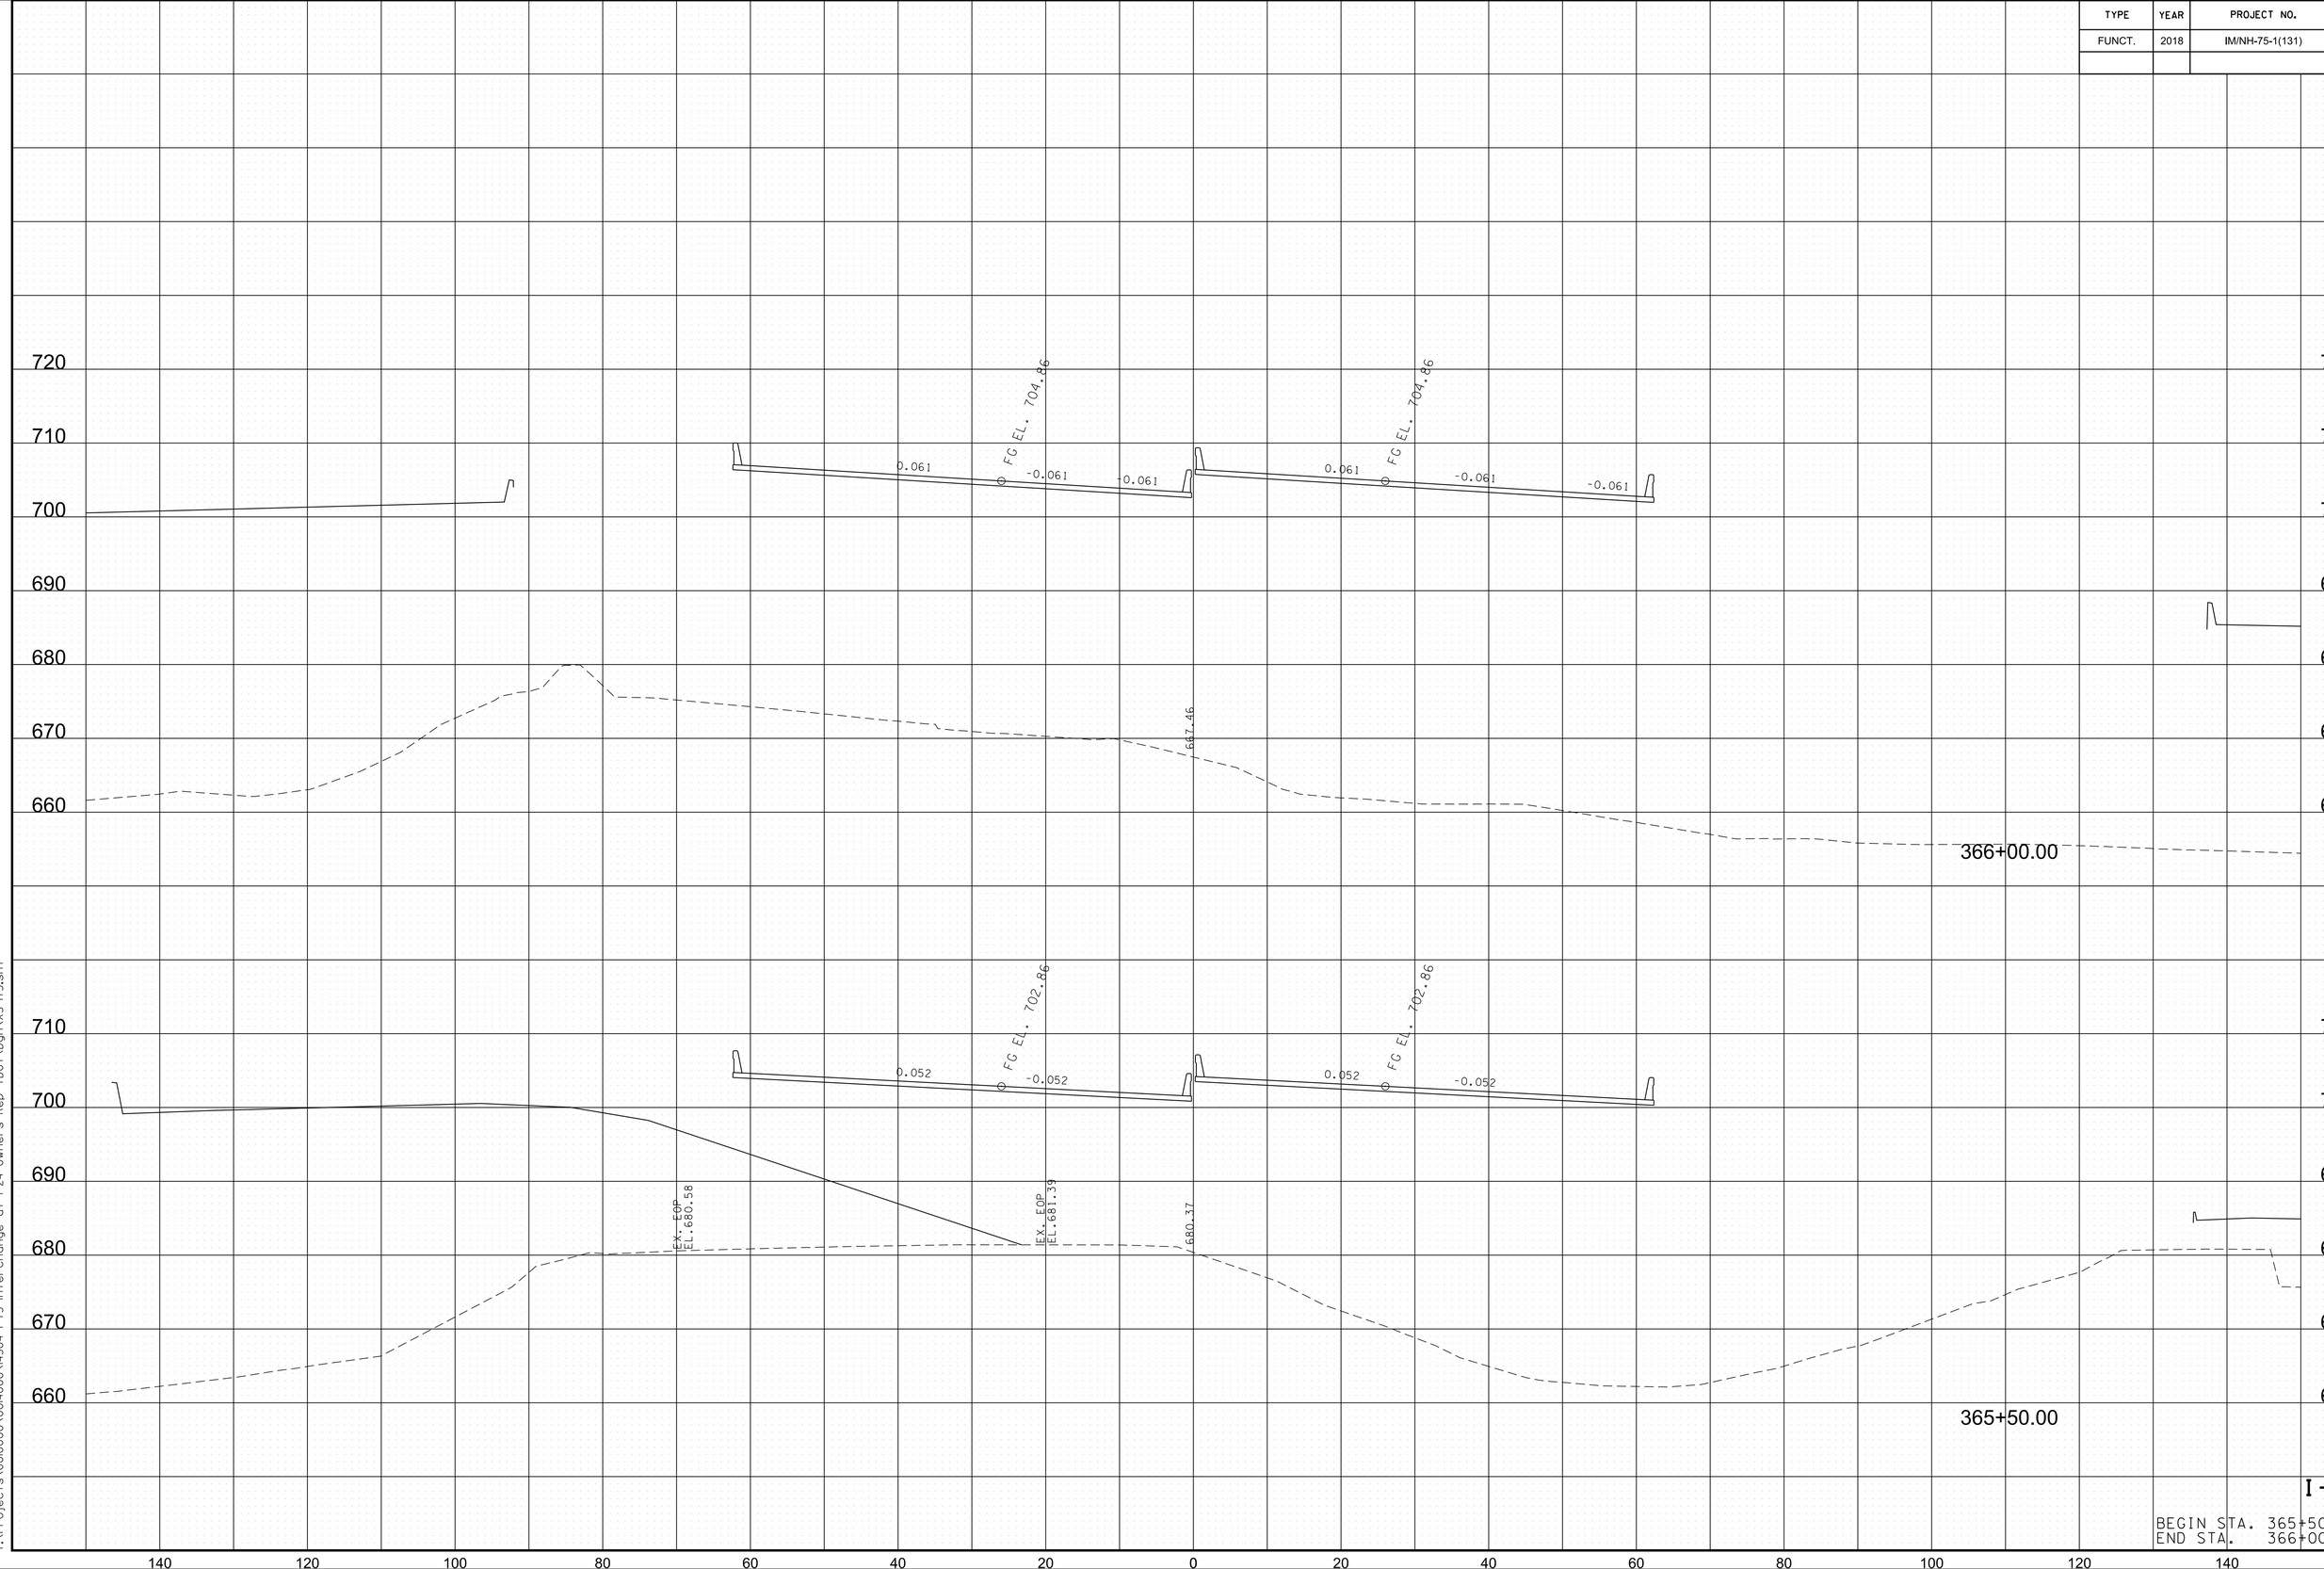


I-75

BEGIN STA. 365+50.00
END STA. 366+00.00

8/9/2018 5:36:41 PM
Y:\Projects\001000\001400\14304 I-75 Interchange at I-24 Owners Rep TDOT\Dgn\XS-I75.sht

TYPE	YEAR	PROJECT NO.	SHEET NO.
FUNCT.	2018	IM/NH-75-1(131)	87

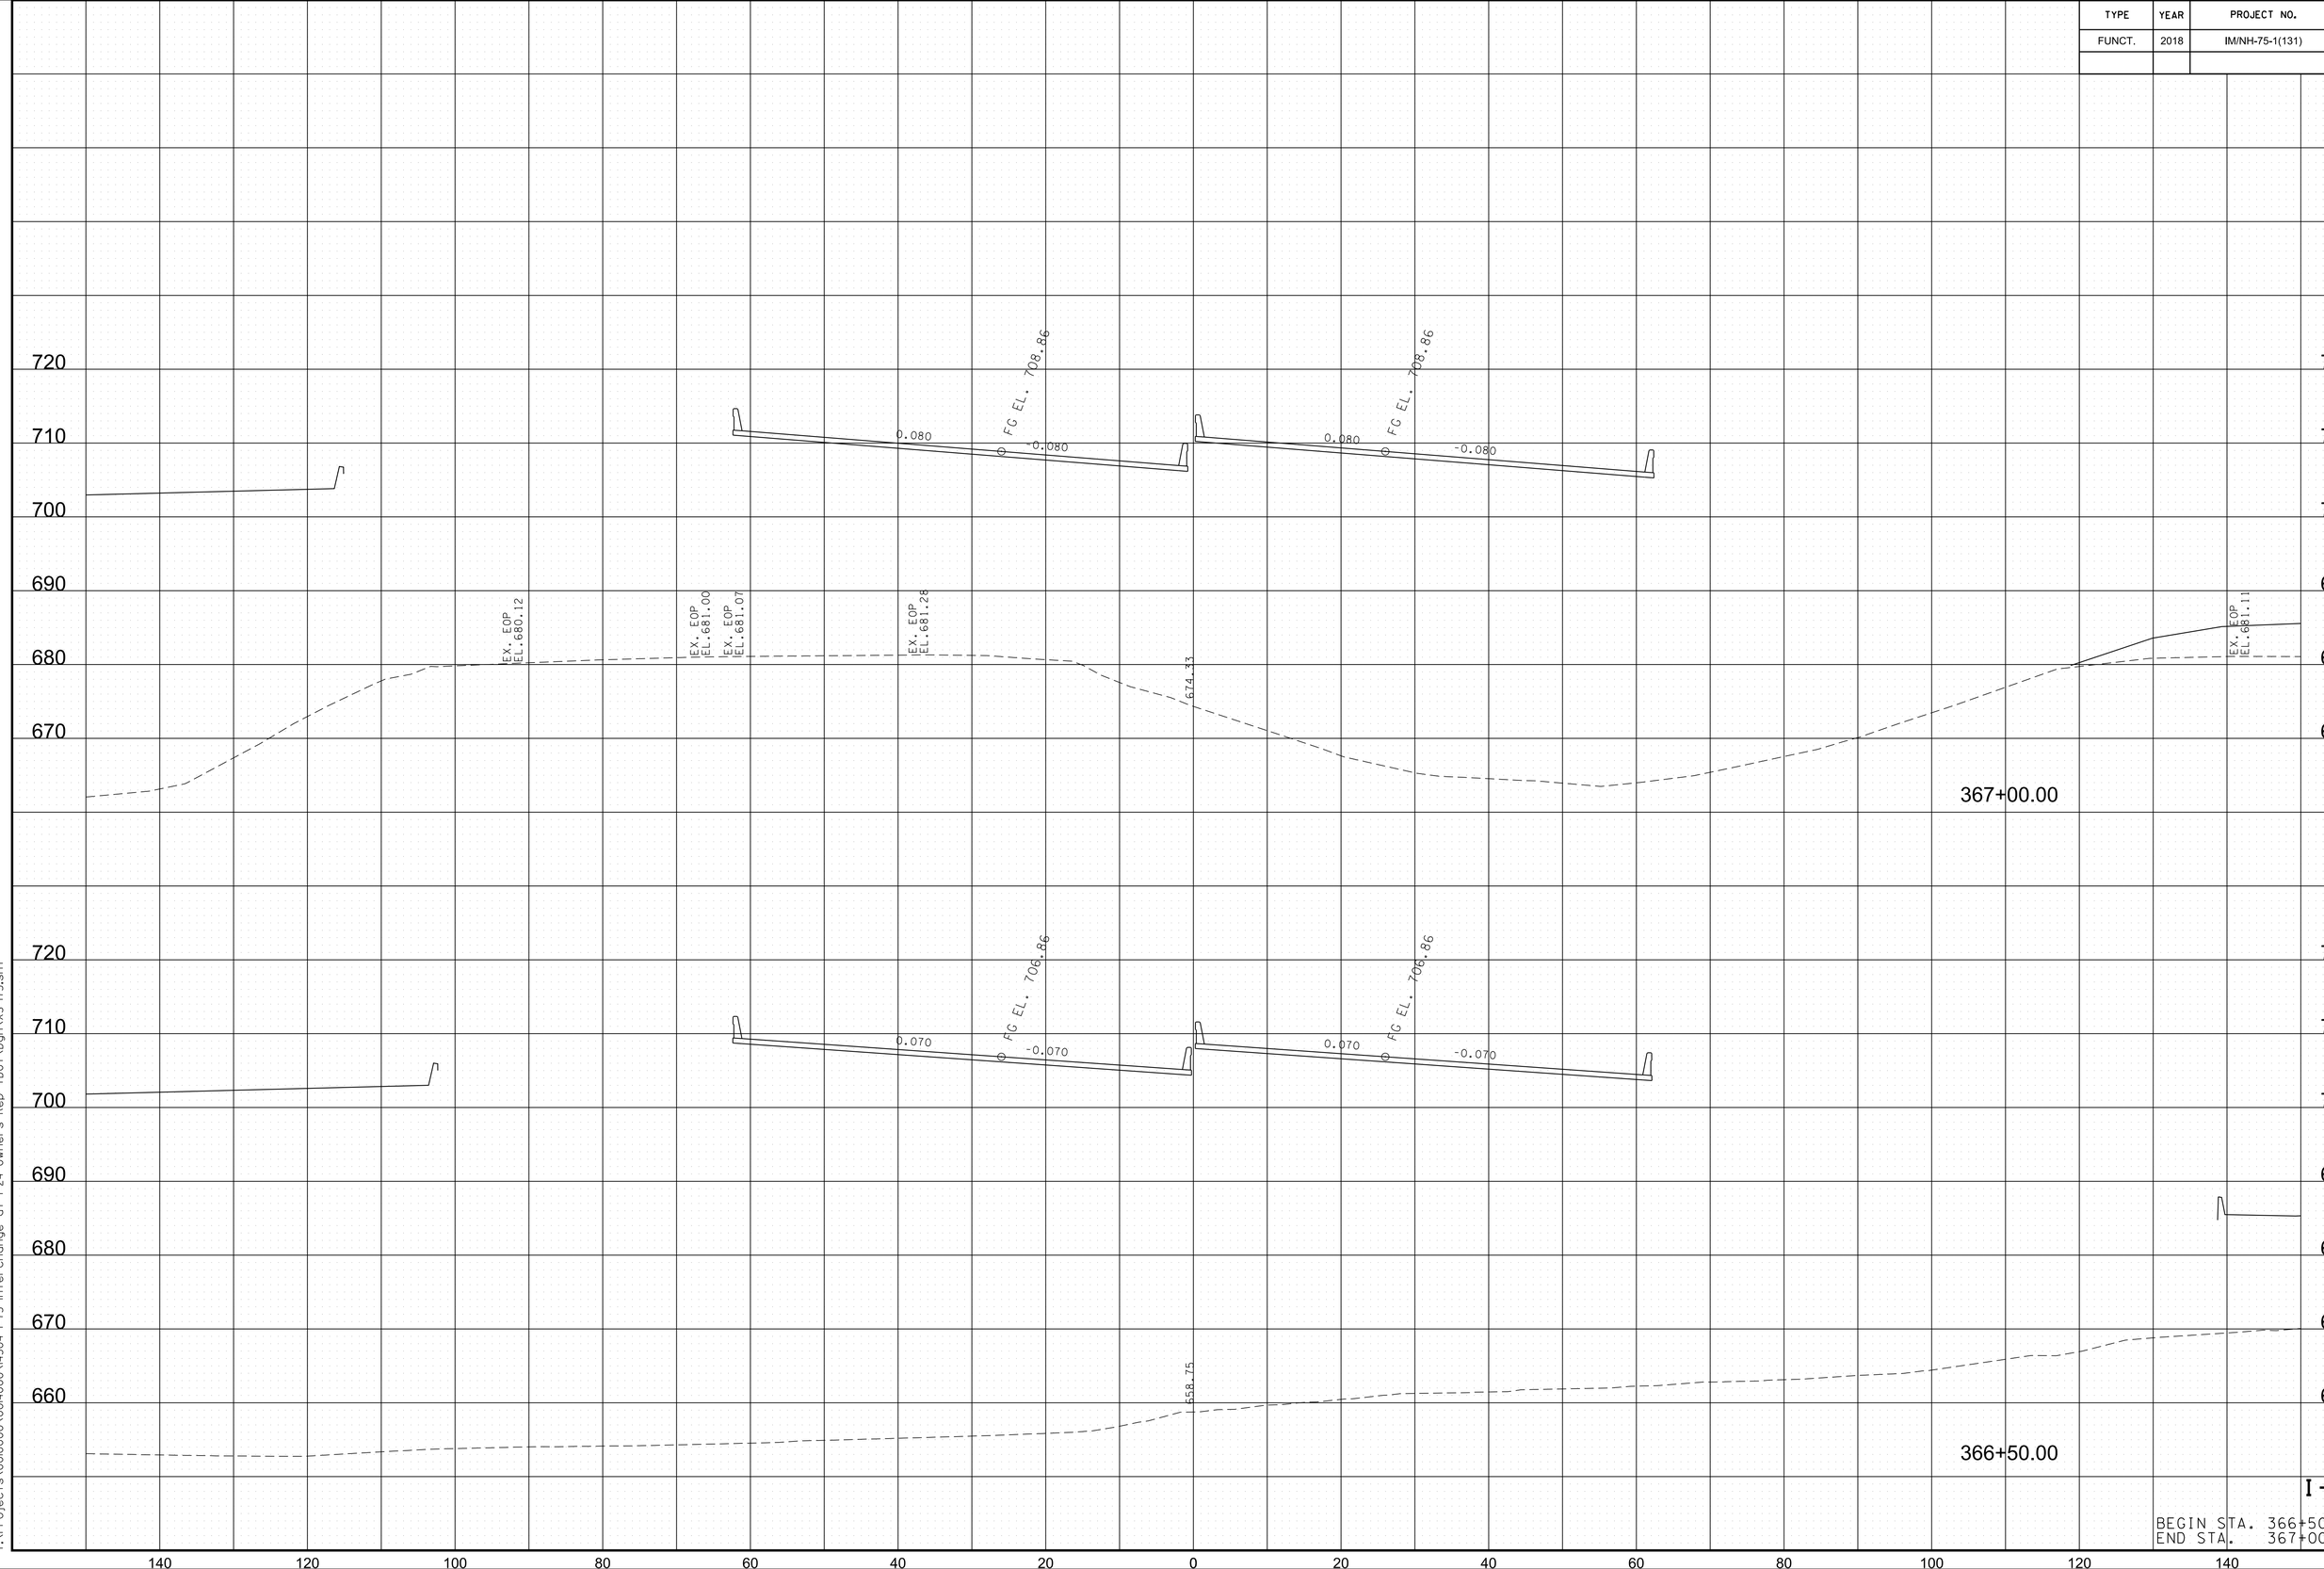


I-75

BEGIN STA. 366+50.00
END STA. 367+00.00

8/9/2018 5:36:44 PM
Y:\Projects\0010000\0014000\14304 I-75 Interchange at I-24 Owners Rep TDOT\Dgn\XS-I75.sht

TYPE	YEAR	PROJECT NO.	SHEET NO.
FUNCT.	2018	IM/NH-75-1(131)	88

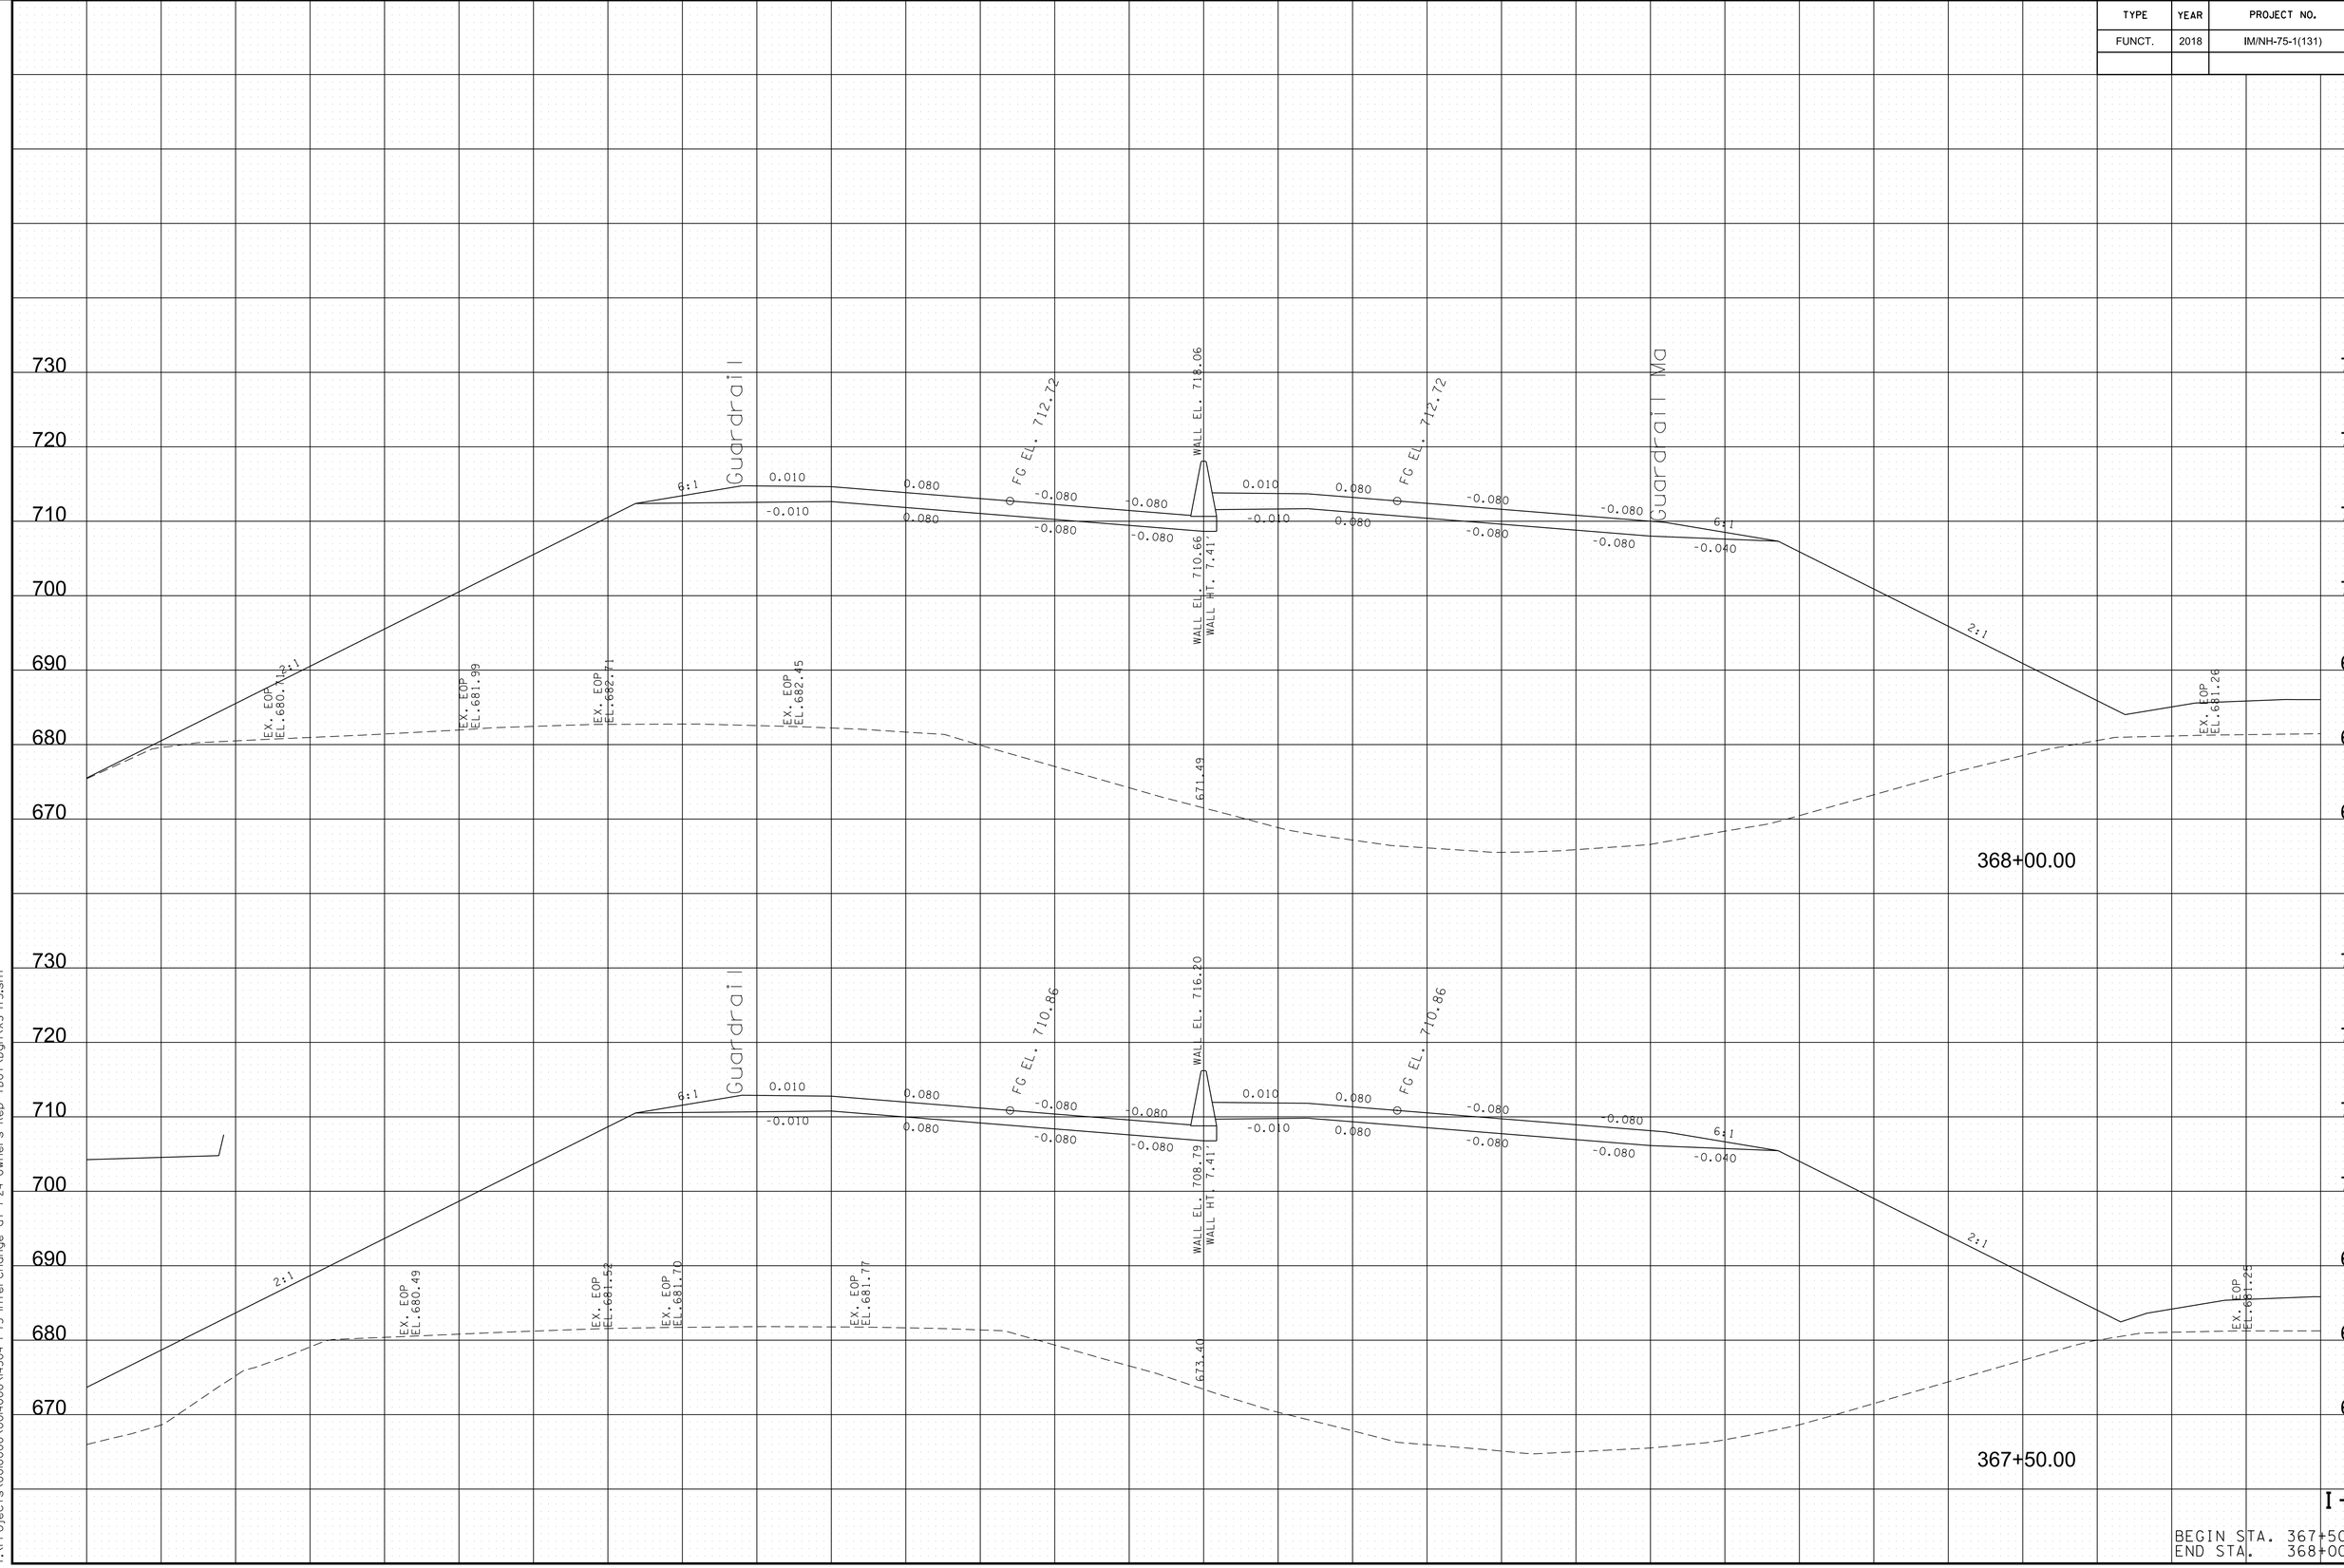


I-75

BEGIN STA. 367+50.00
END STA. 368+00.00

8/9/2018 5:36:47 PM
Y:\Projects\001000\001400\014304 I-75 Interchange at I-24 Owners Rep TDOT\Dgn\XS-I75.sht

TYPE	YEAR	PROJECT NO.	SHEET NO.
FUNCT.	2018	IM/NH-75-1(131)	89

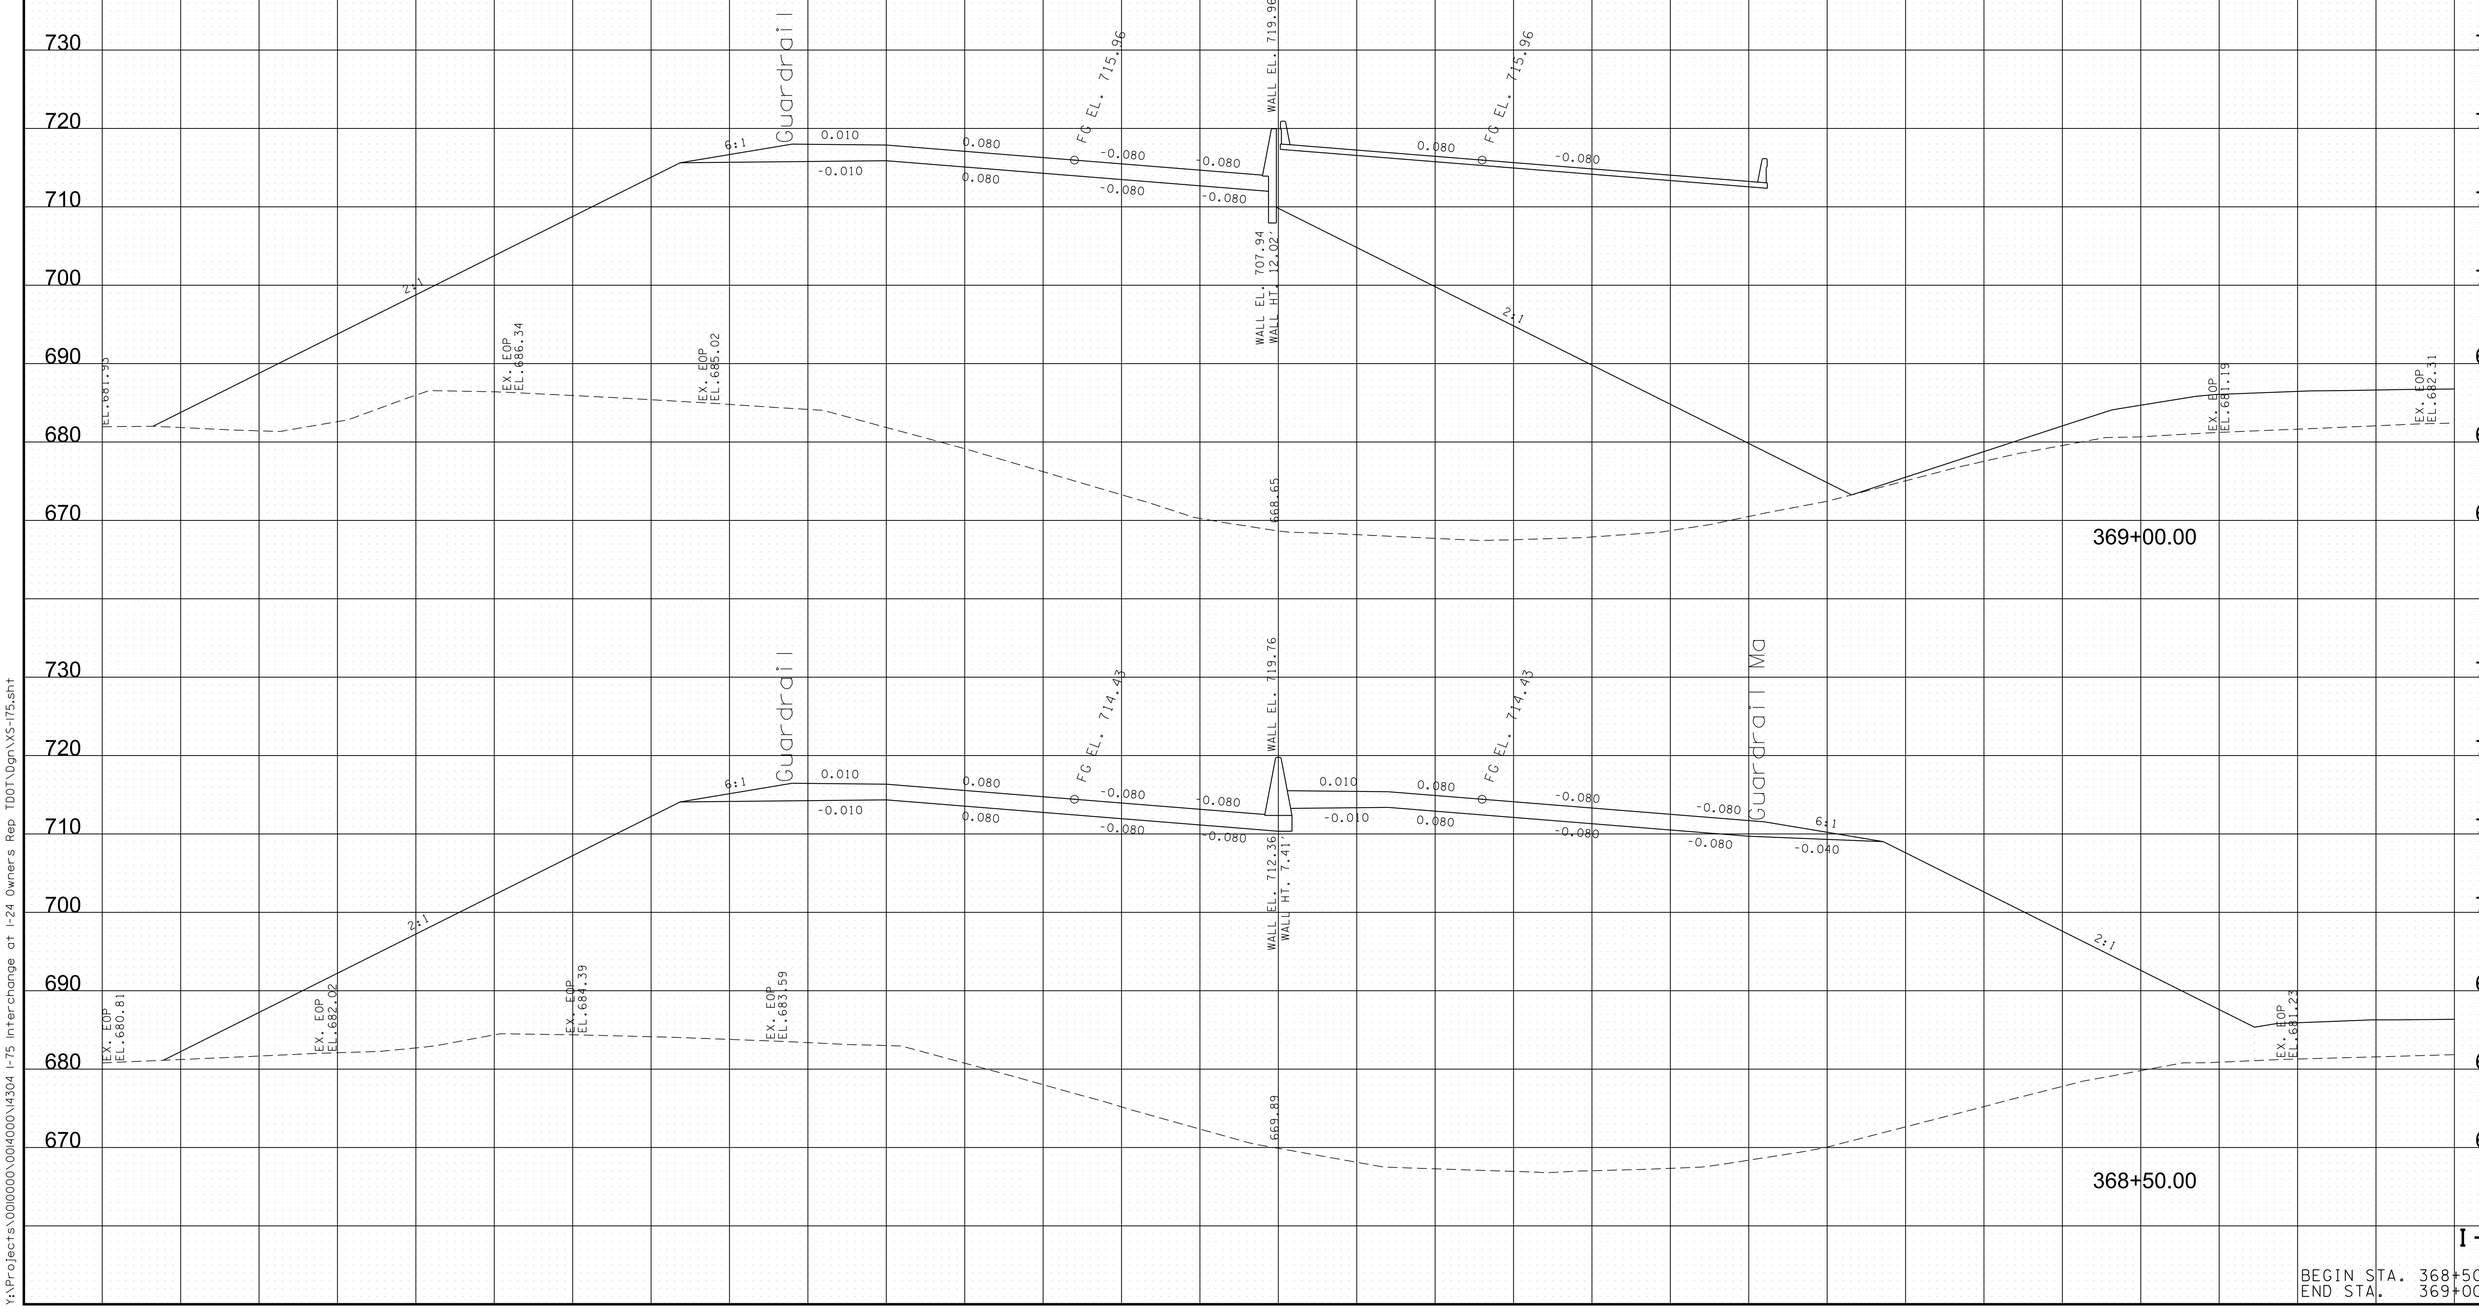


I-75

BEGIN STA. 368+50.00
END STA. 369+00.00

8/9/2018 5:36:50 PM
Y:\Projects\0010000\0014000\14304 I-75 Interchange at I-24 Owners Rep TDOT\Dgn\XS-I75.sht

TYPE	YEAR	PROJECT NO.	SHEET NO.
FUNCT.	2018	IM/NH-75-1(131)	90

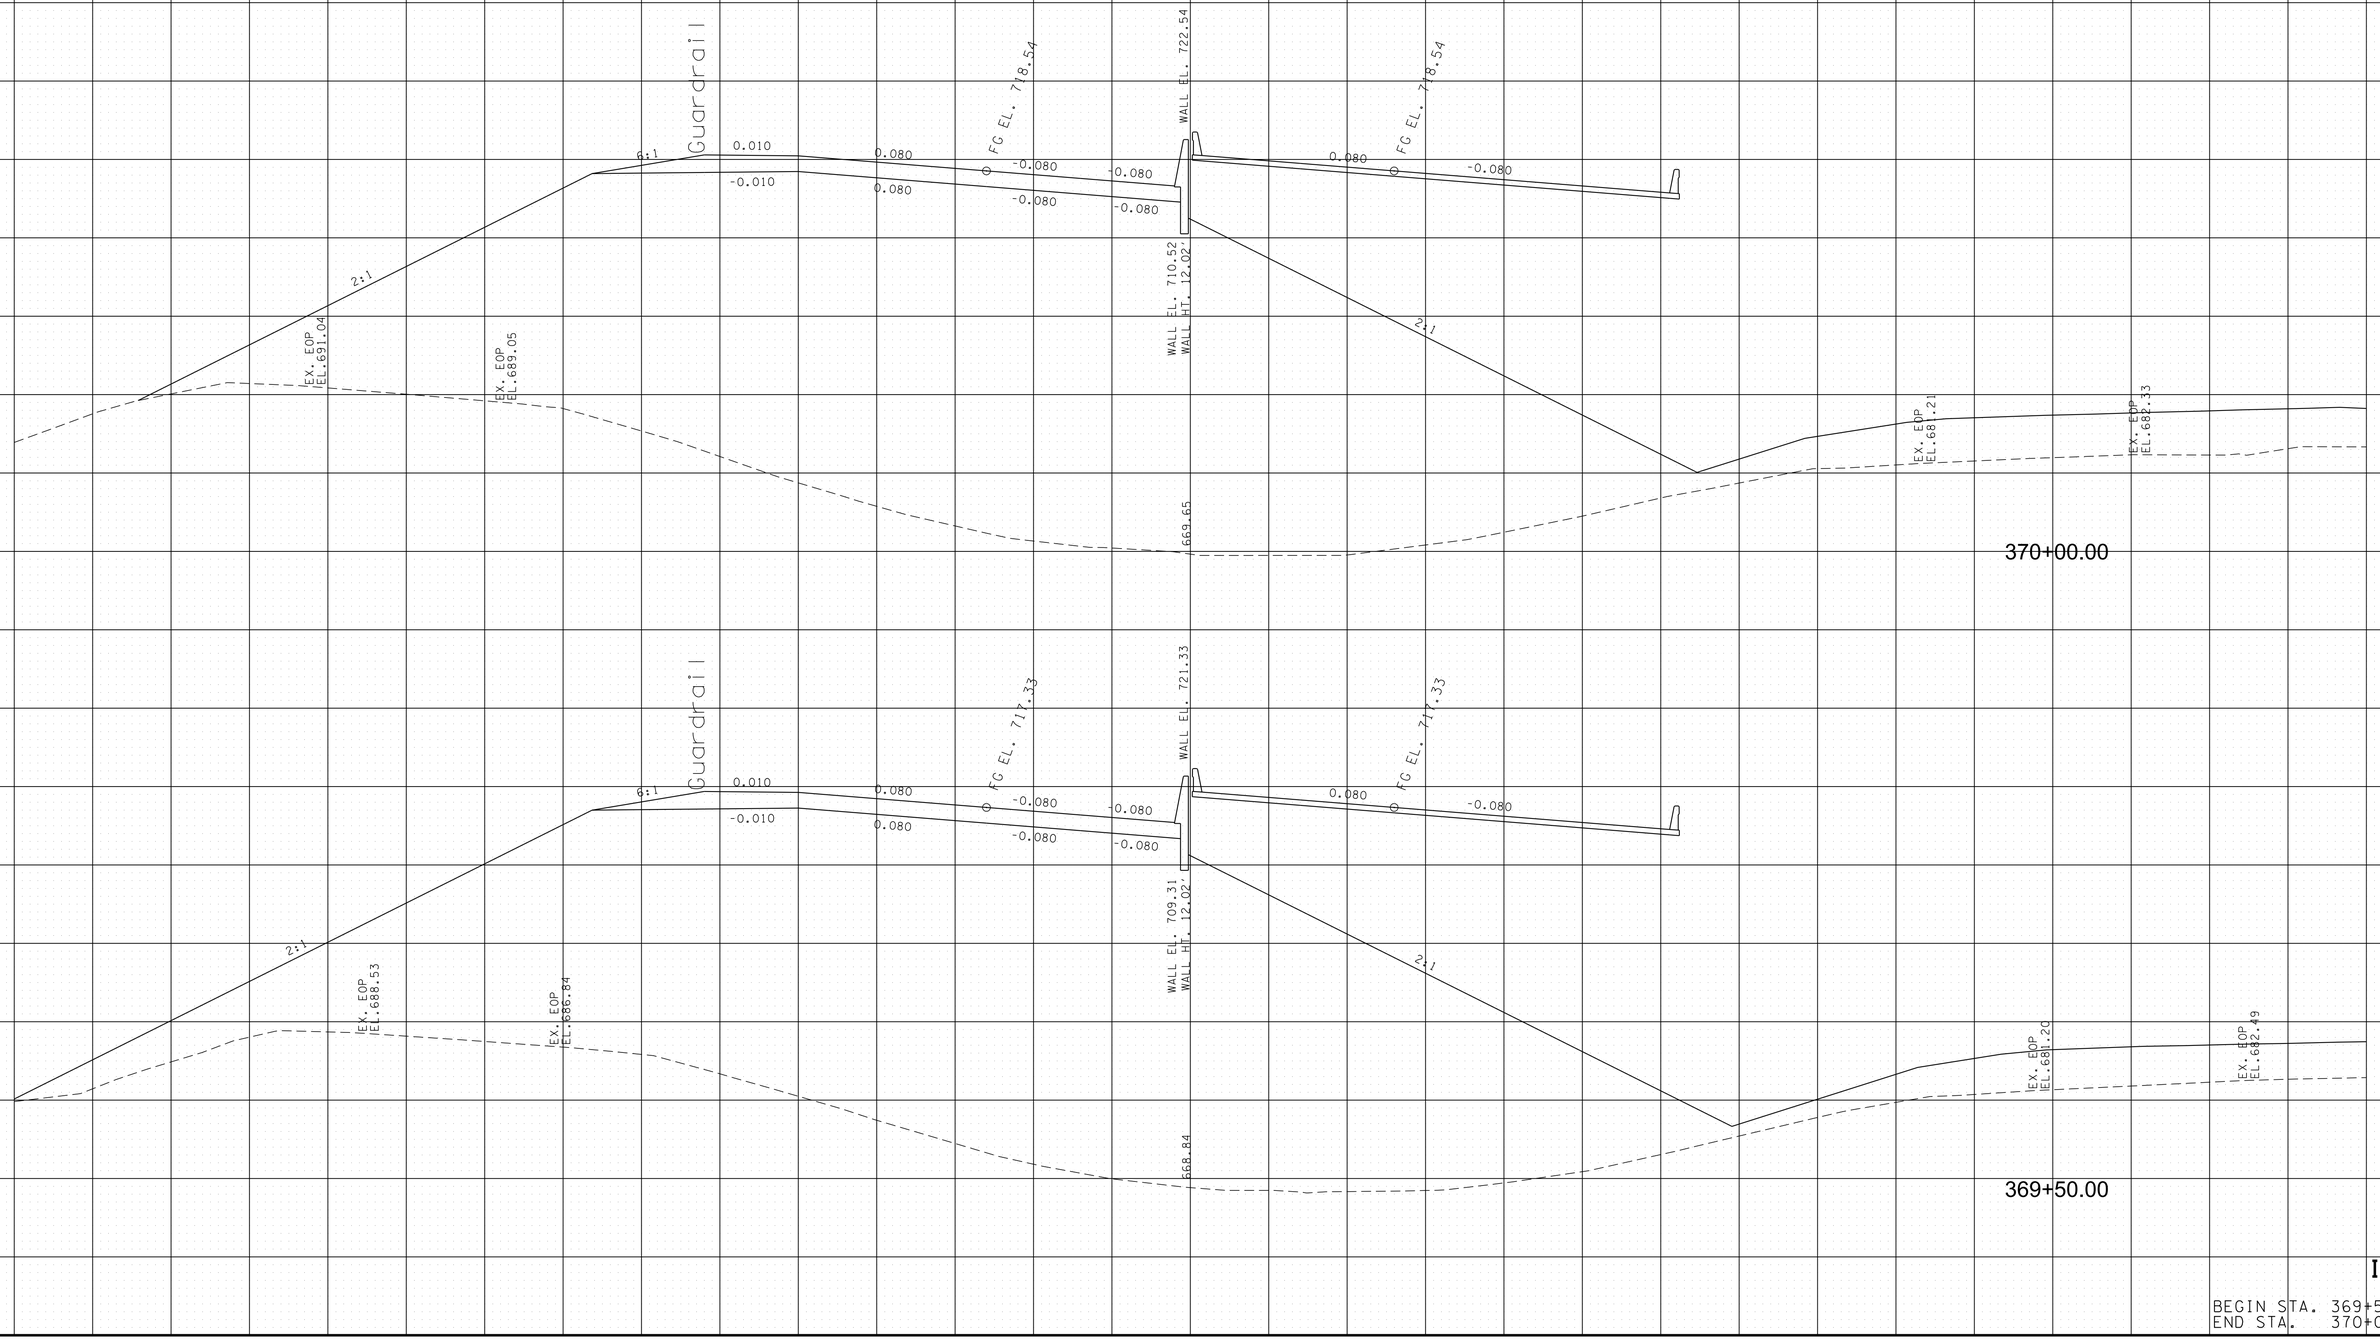


I-75

BEGIN STA. 369+50.00
END STA. 370+00.00

8/9/2018 5:36:53 PM
Y:\Projects\0010000\0014000\14304 I-75 Interchange at I-24 Owners Rep TDOT\Dgn\XS-I75.sht

TYPE	YEAR	PROJECT NO.	SHEET NO.
FUNCT.	2018	IM/NH-75-1(131)	91

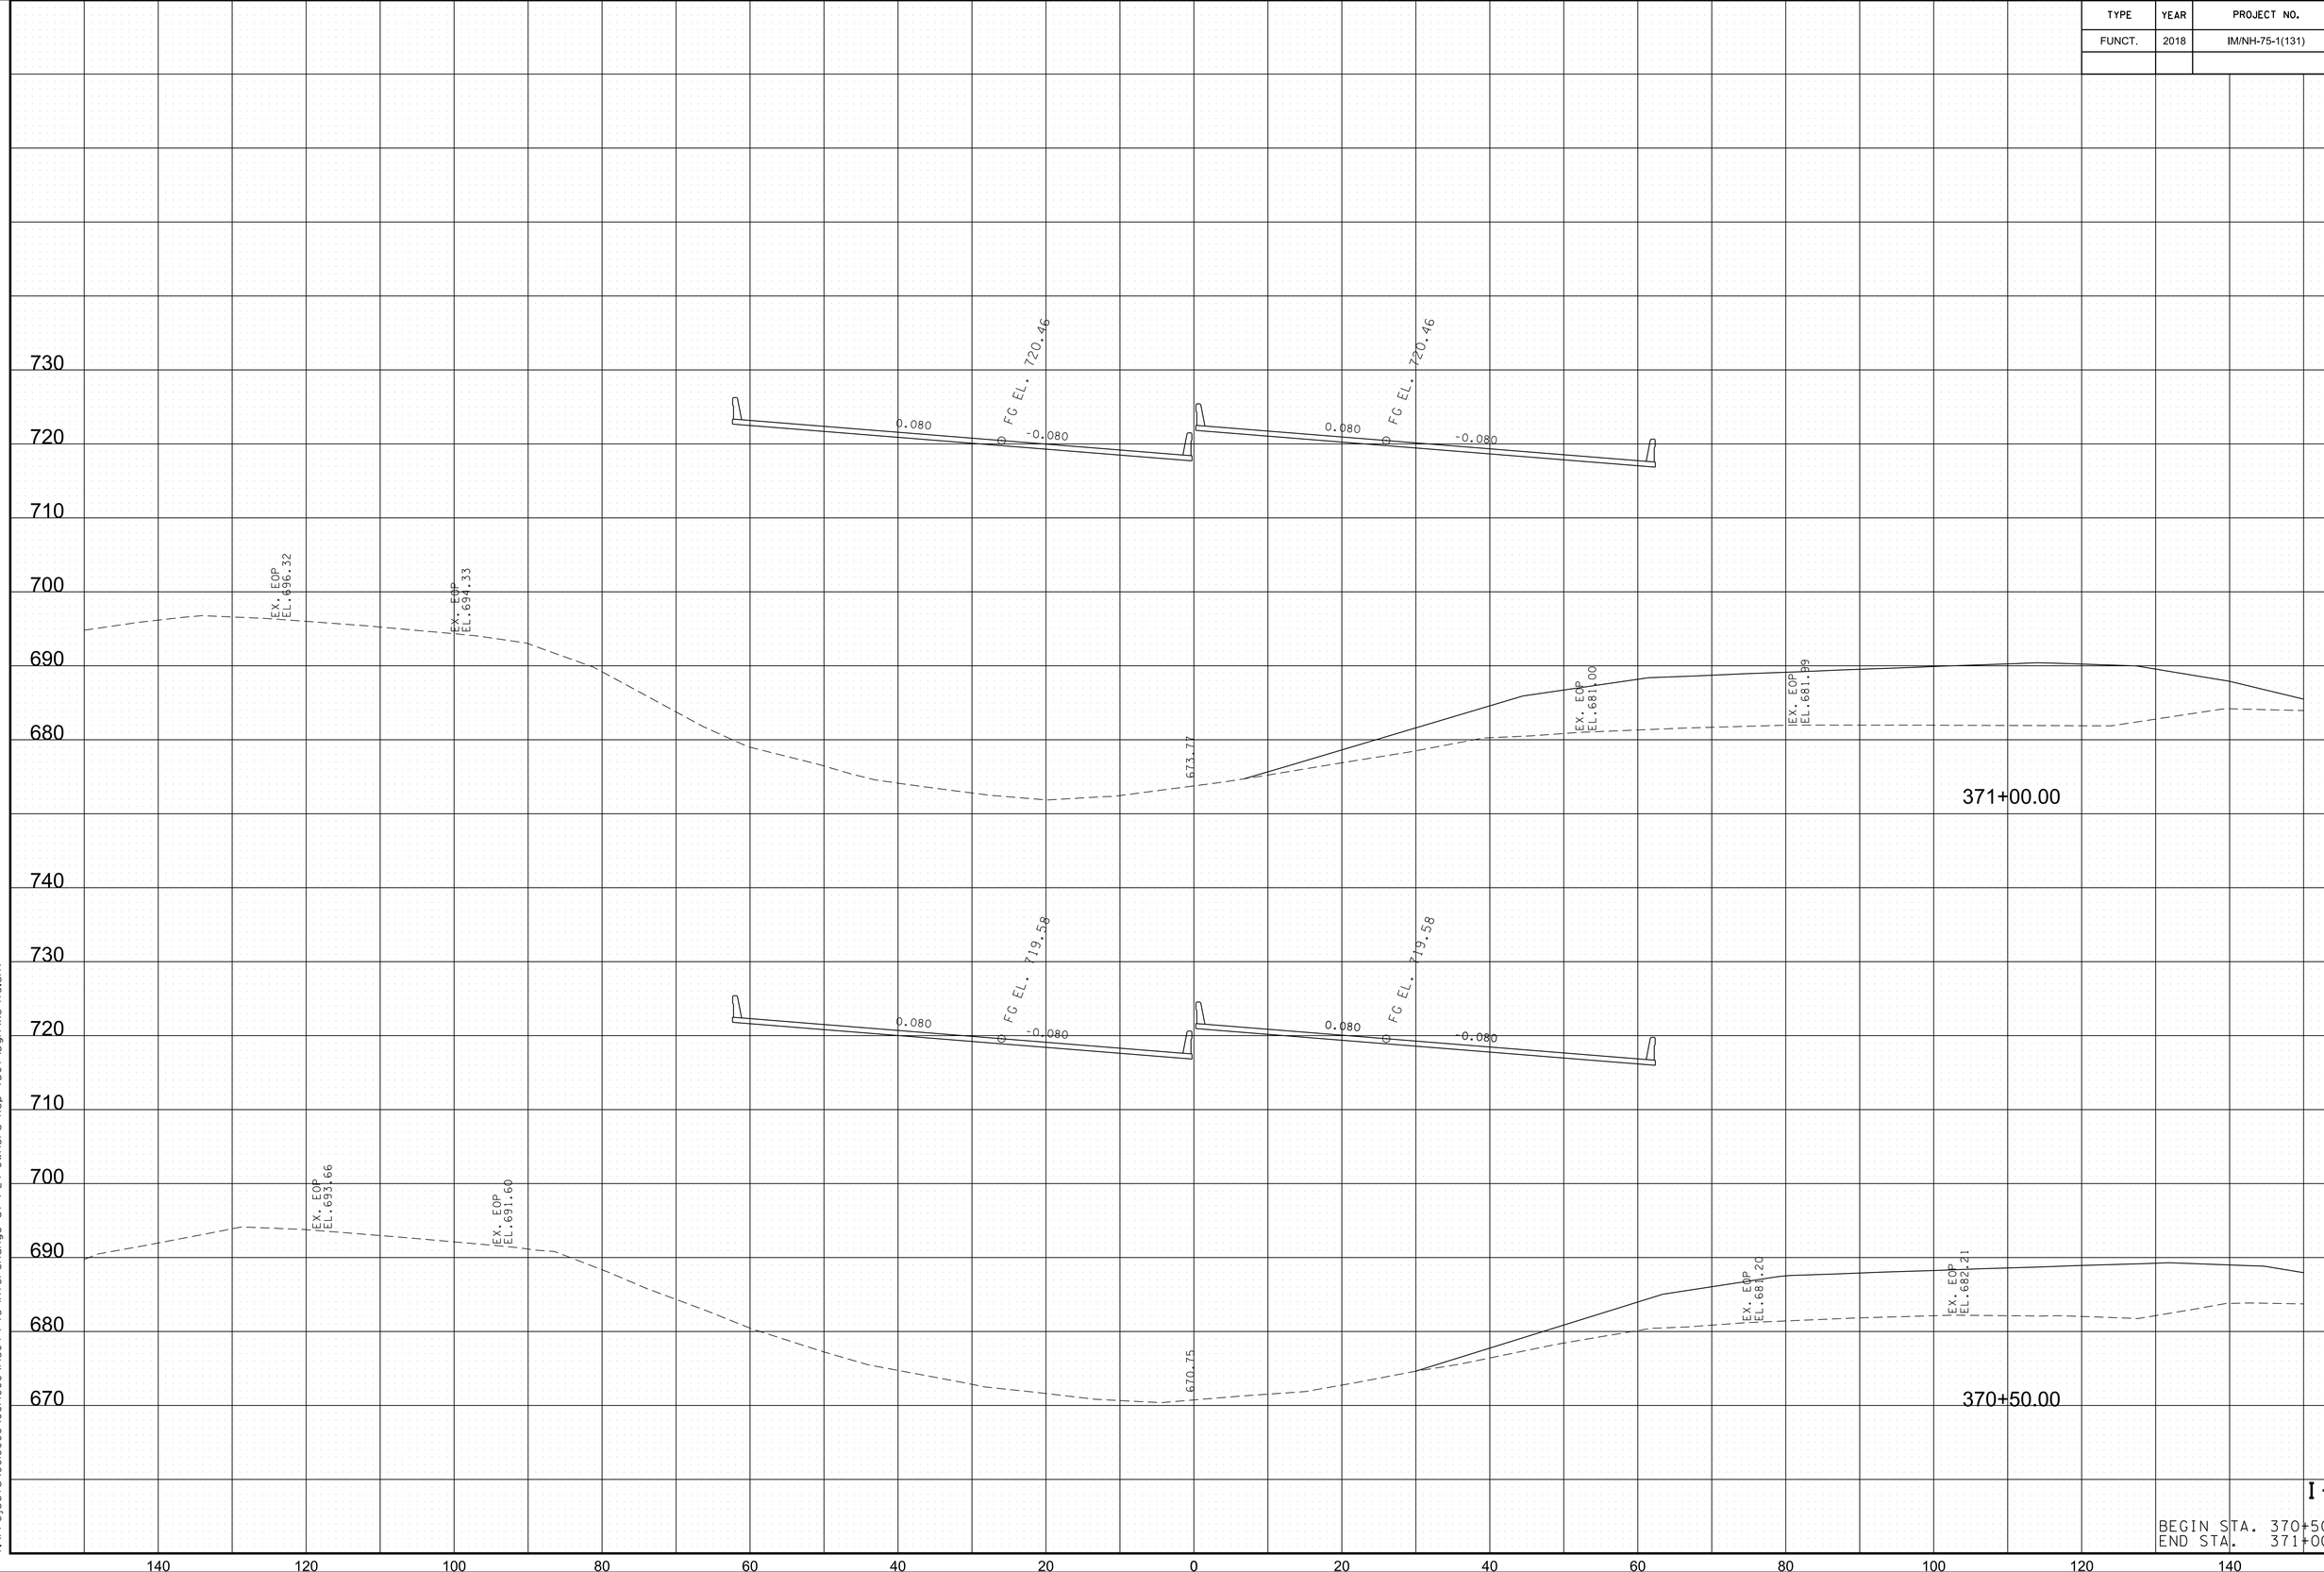


I-75

BEGIN STA. 370+50.00
END STA. 371+00.00

8/9/2018 5:36:57 PM
Y:\Projects\0010000\0014000\14304 I-75 Interchange at I-24 Owners Rep TDOT\Dgn\XS-I75.sht

TYPE	YEAR	PROJECT NO.	SHEET NO.
FUNCT.	2018	IM/NH-75-1(131)	92

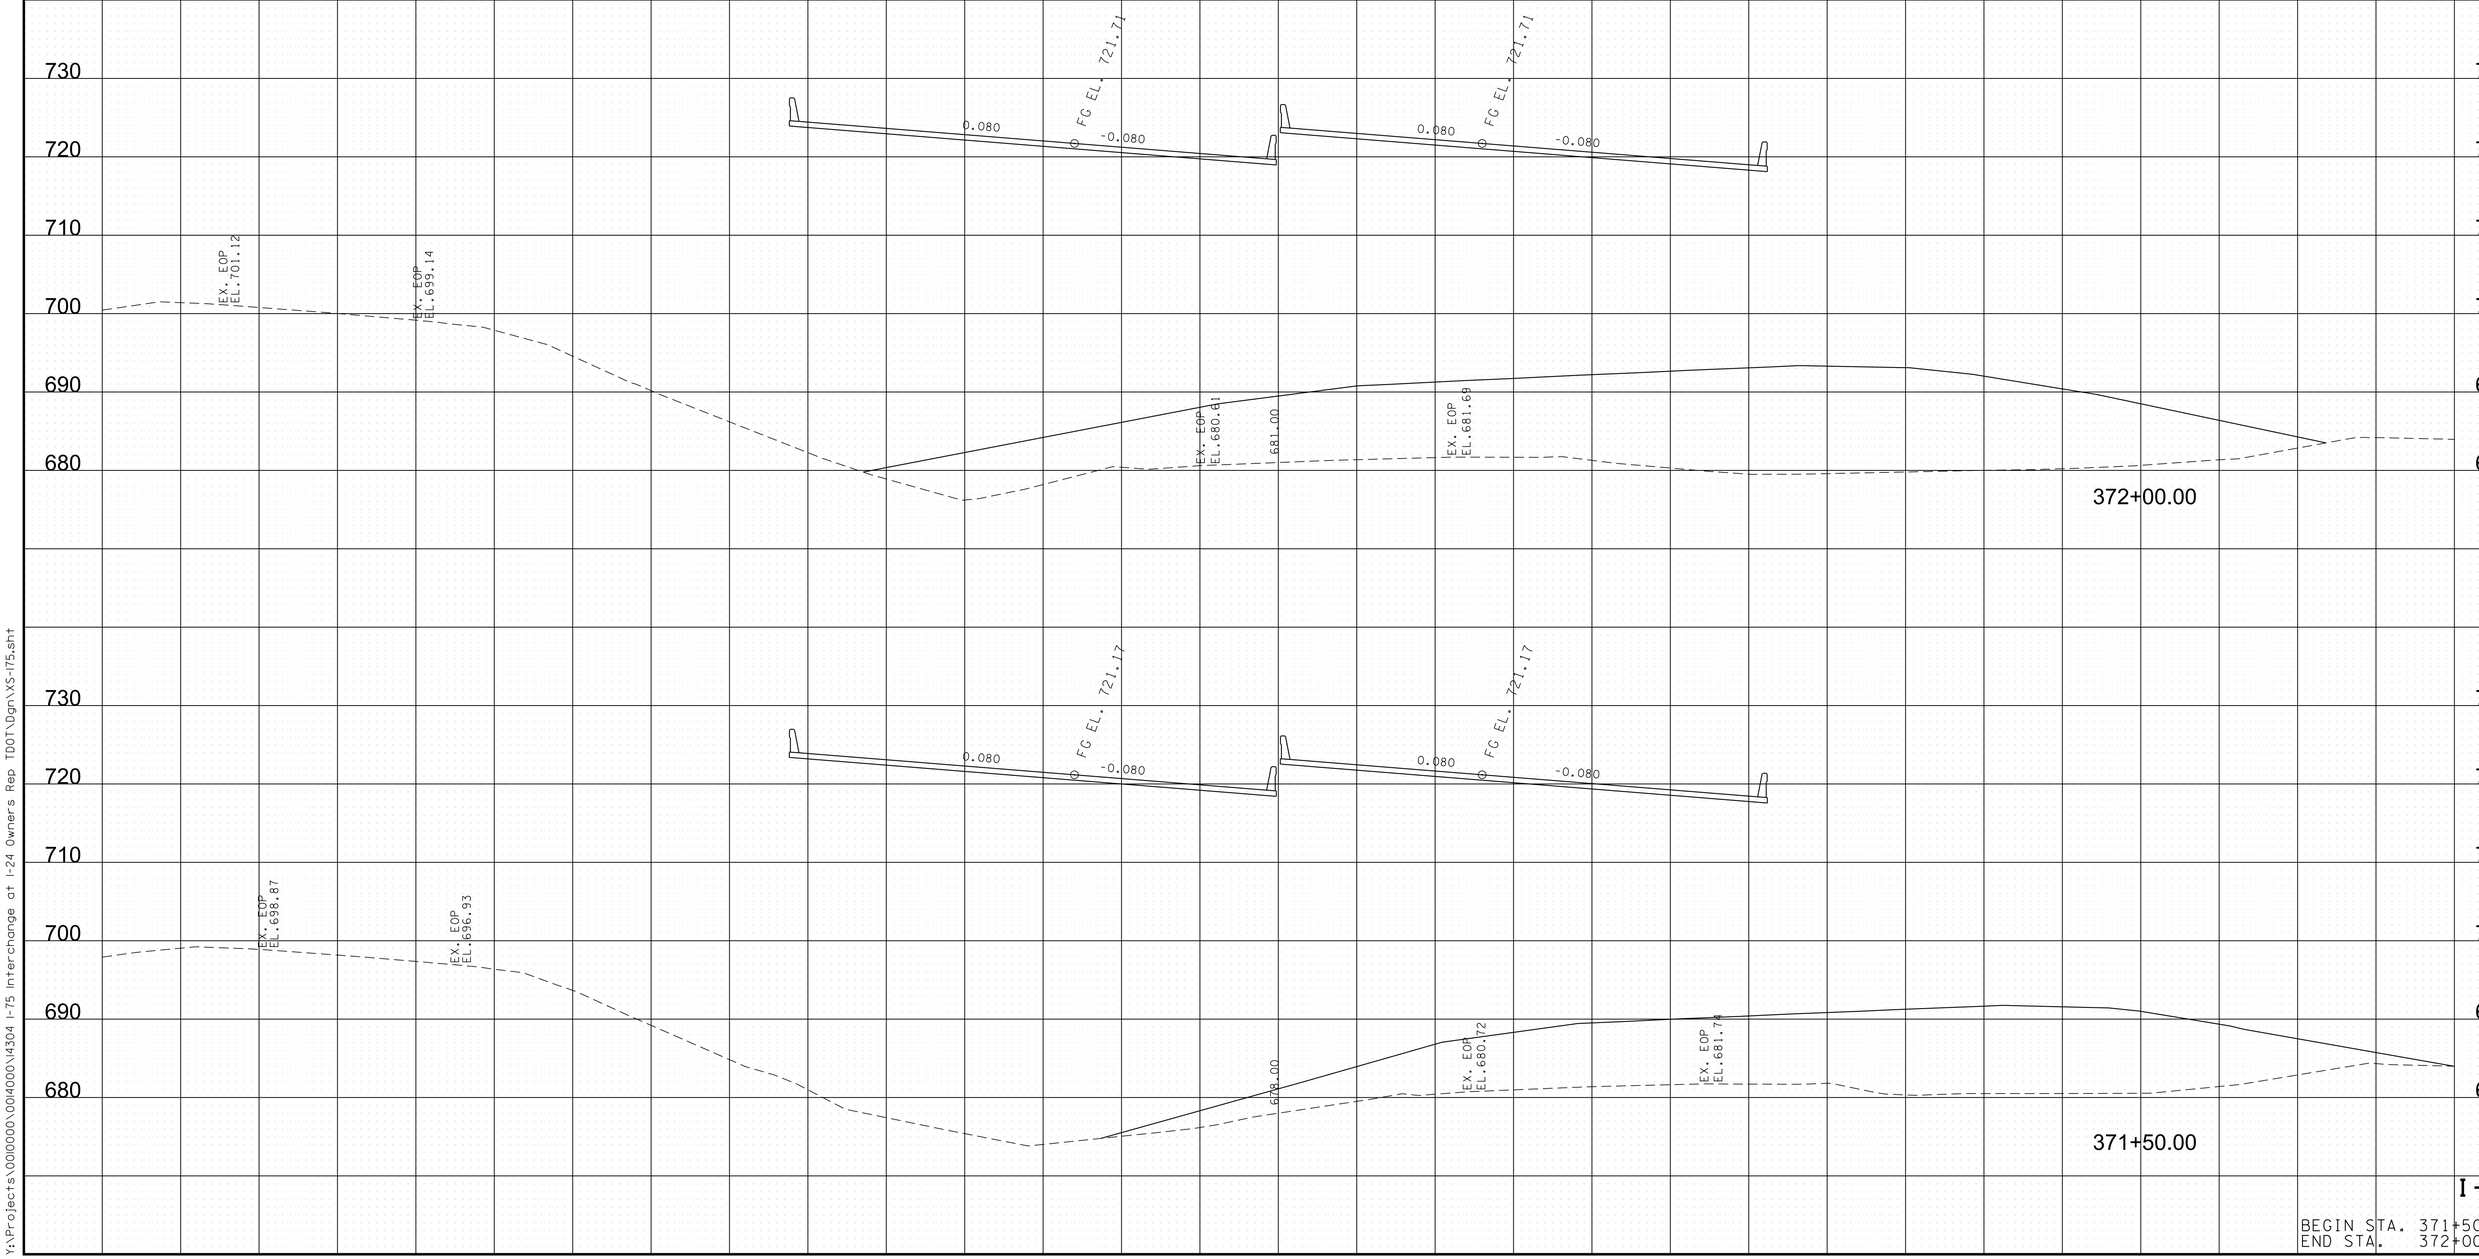


I-75

BEGIN STA. 371+50.00
END STA. 372+00.00

8/9/2018 5:37:00 PM
Y:\Projects\0010000\0014000\14304 I-75 Interchange at I-24 Owners Rep TDOT\Dgn\XS-I75.sht

TYPE	YEAR	PROJECT NO.	SHEET NO.
FUNCT.	2018	IM/NH-75-1(131)	93

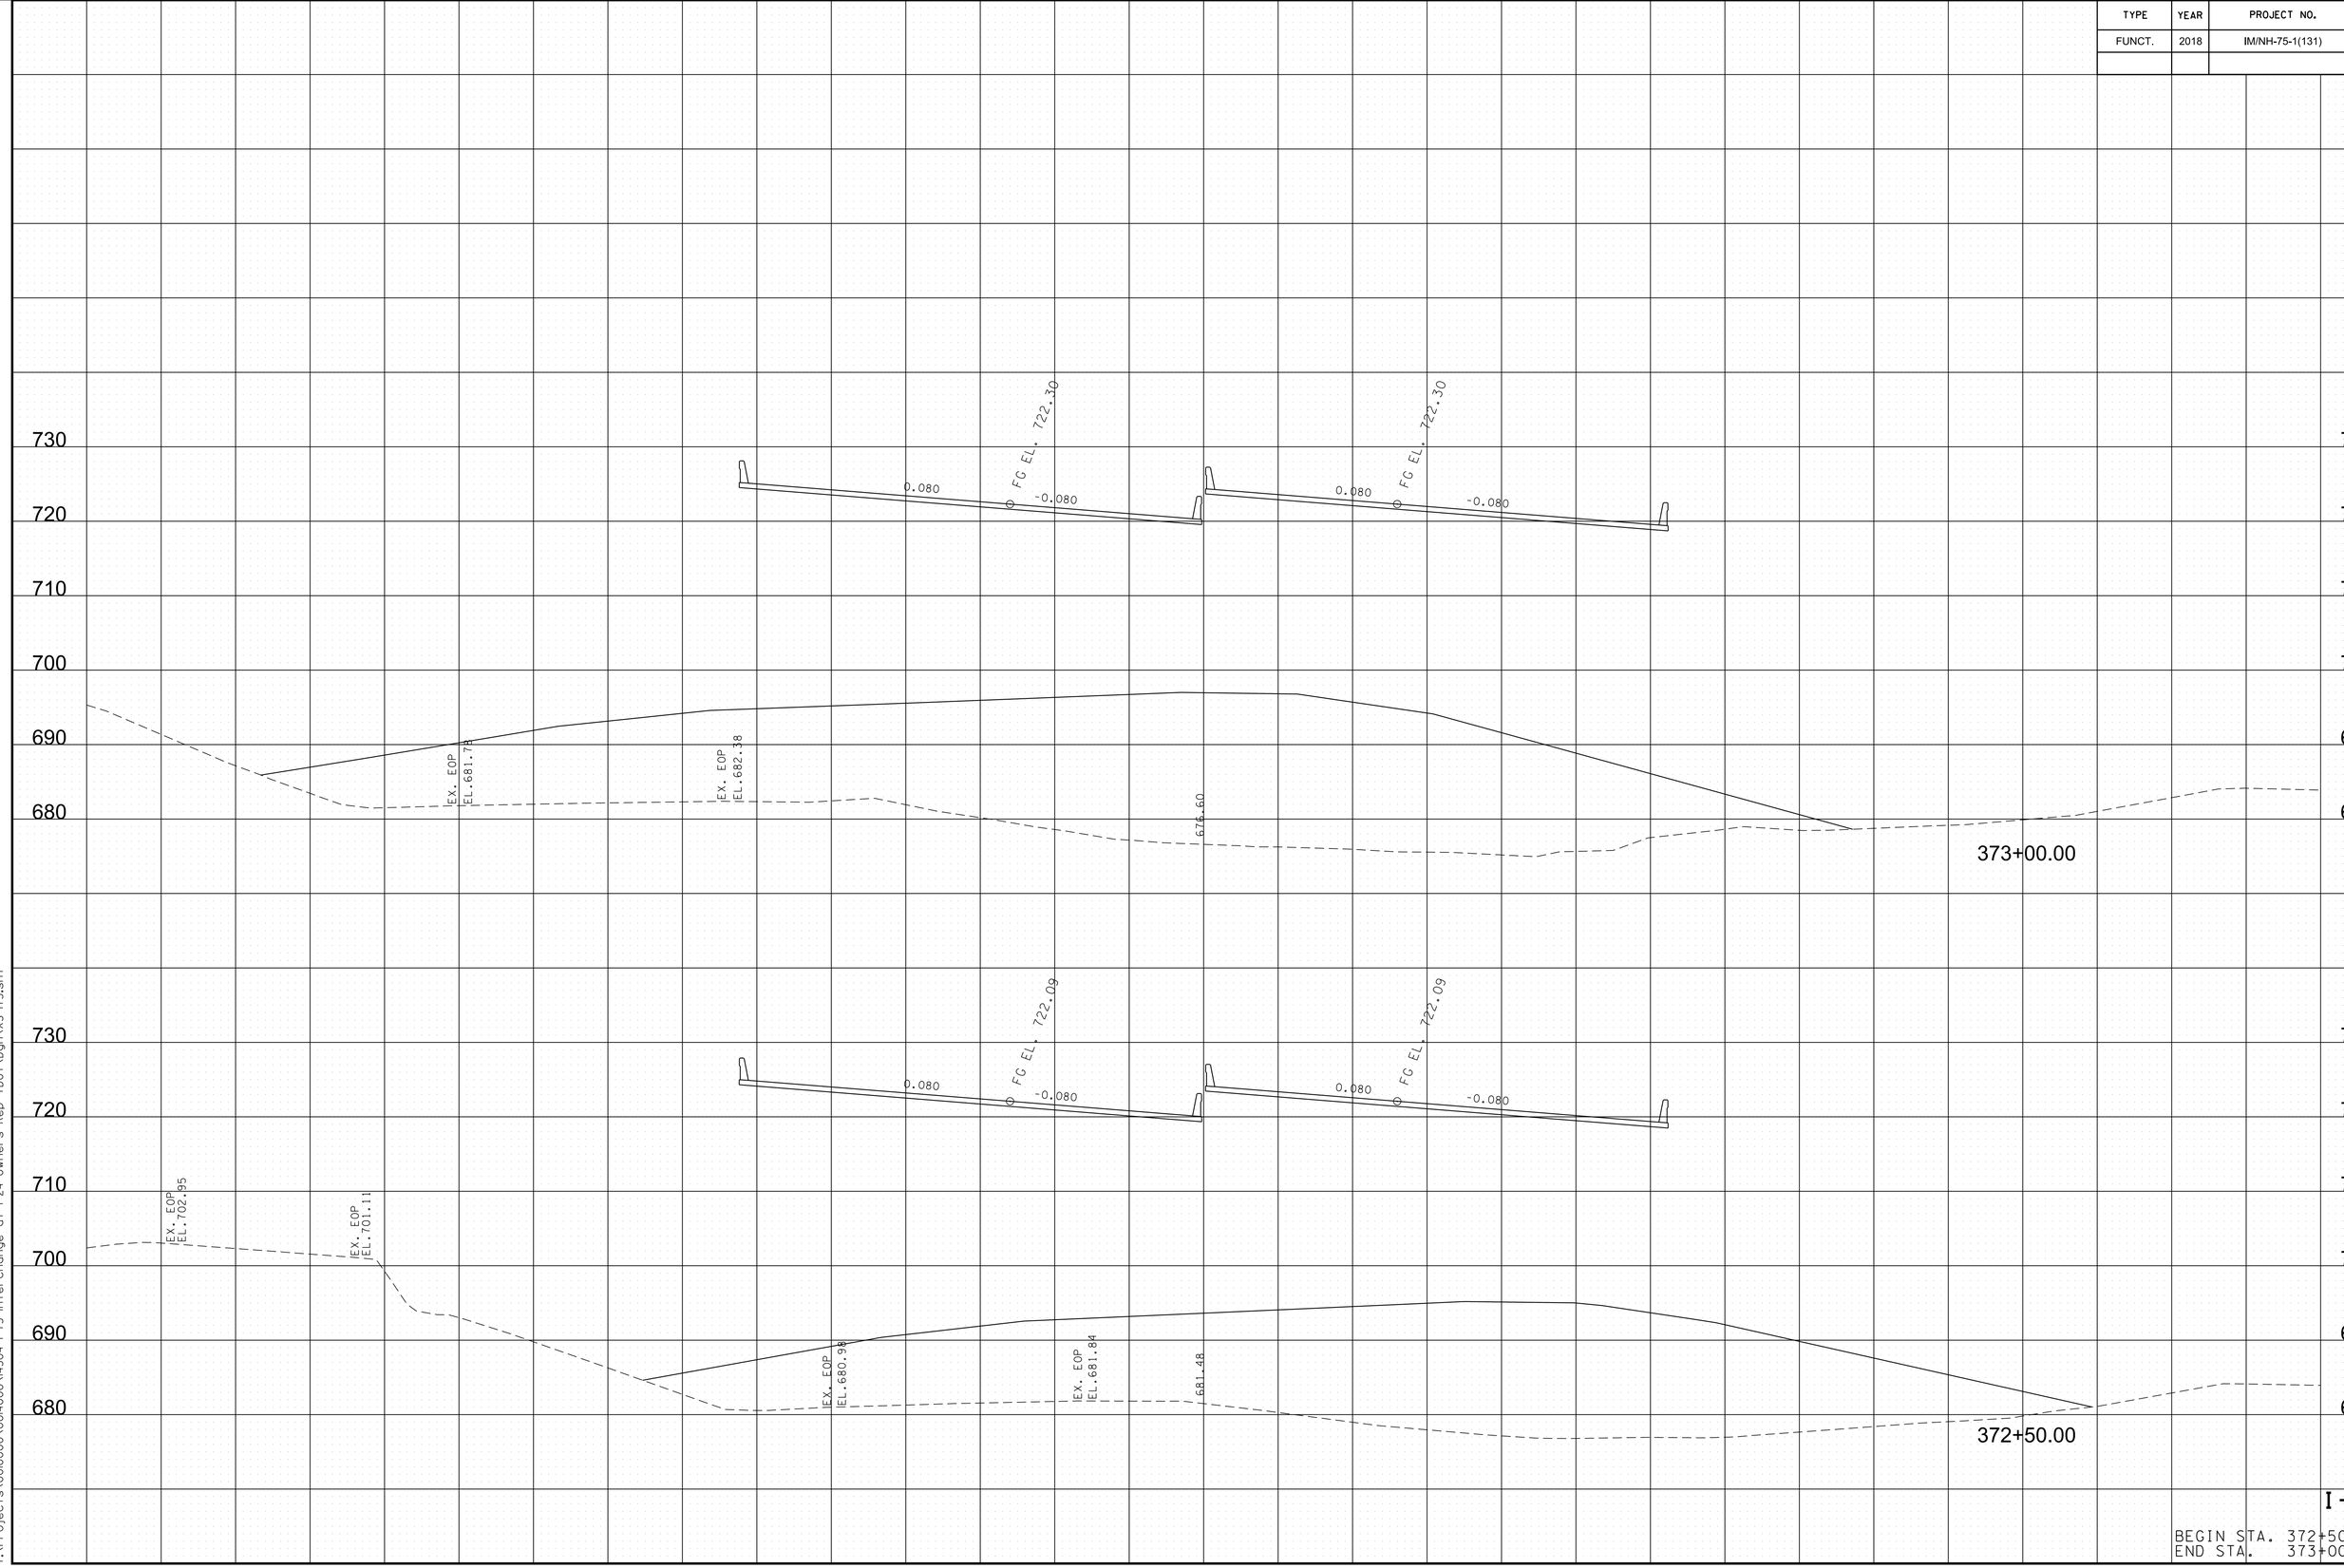


I-75

BEGIN STA. 372+50.00
END STA. 373+00.00


8/9/2018 5:37:03 PM
Y:\Projects\001000\001400\l4304 I-75 Interchange at I-24 Owners Rep TDOT\Dgn\XS-I75.sht

TYPE	YEAR	PROJECT NO.	SHEET NO.
FUNCT.	2018	IM/NH-75-1(131)	94

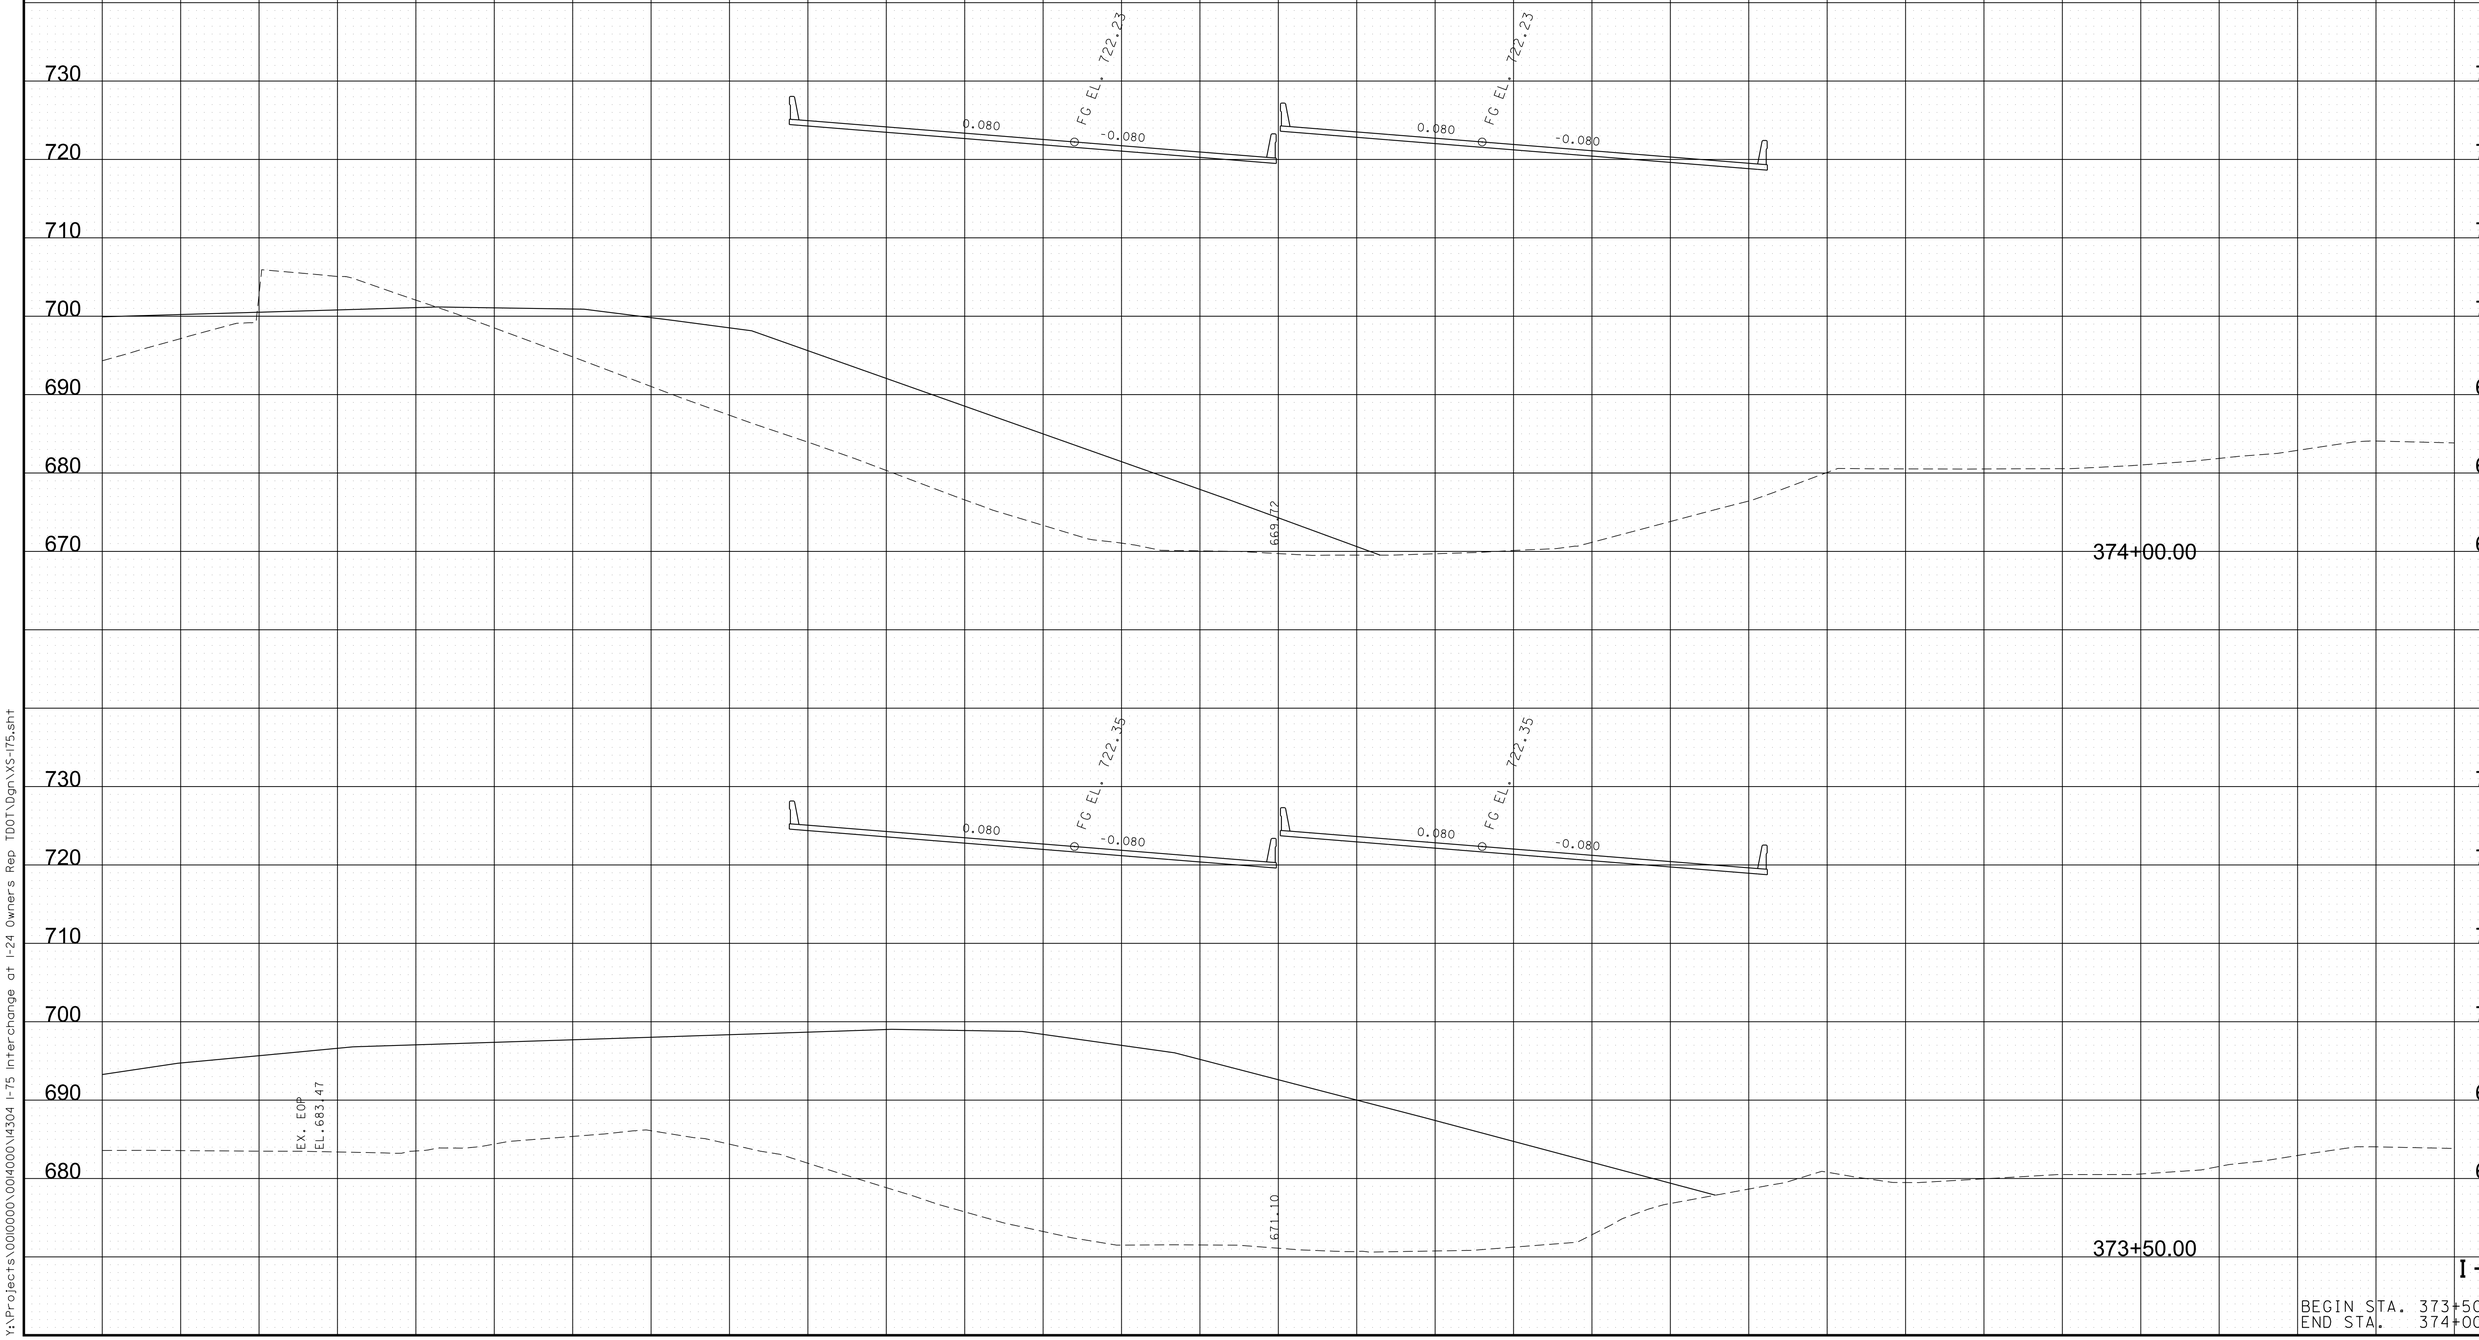

8/9/2018 5:37:06 PM
Y:\Projects\0010000\0040000\4304 I-75 Interchange at I-24 Owners Rep TDOT\Dgn\XS-I75.sht

TYPE	YEAR	PROJECT NO.	SHEET NO.
FUNCT.	2018	IM/NH-75-1(131)	95

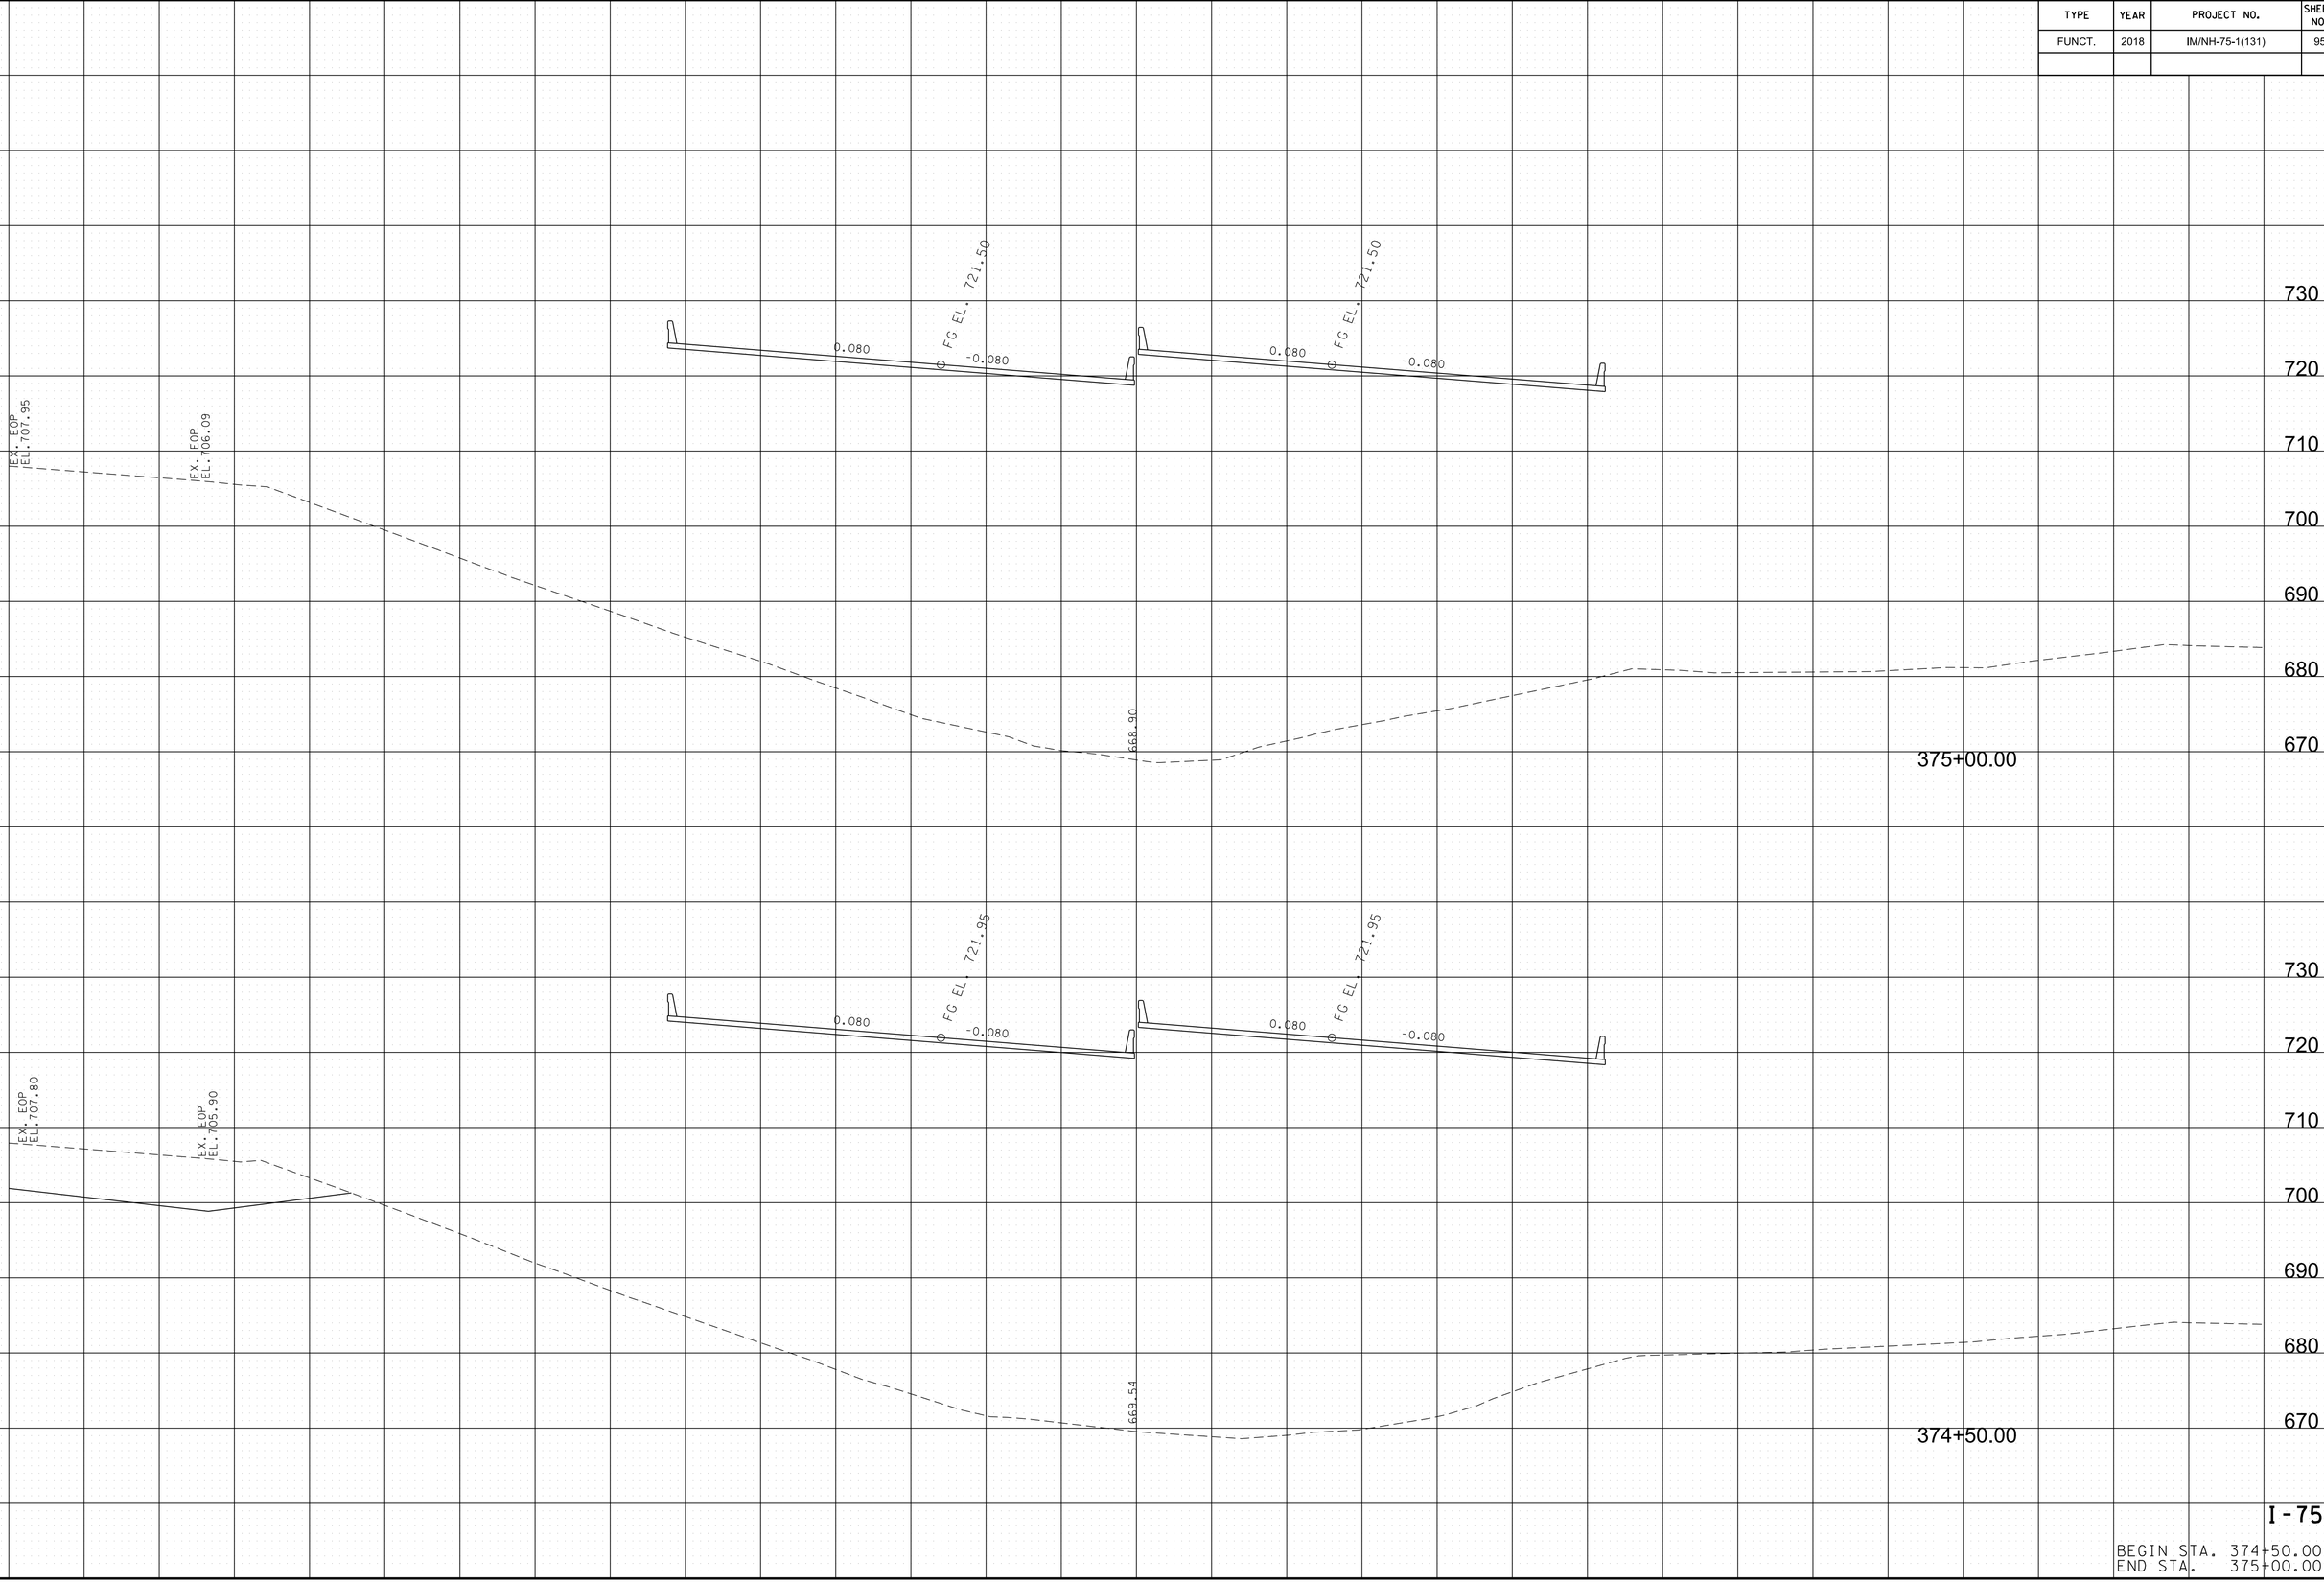


I-75

BEGIN STA. 374+50.00
END STA. 375+00.00

8/9/2018 5:37:09 PM
Y:\Projects\0010000\0014000\14304 I-75 Interchange at I-24 Owners Rep TDOT\Dgn\XS-I75.sht

TYPE	YEAR	PROJECT NO.	SHEET NO.
FUNCT.	2018	IM/NH-75-1(131)	96

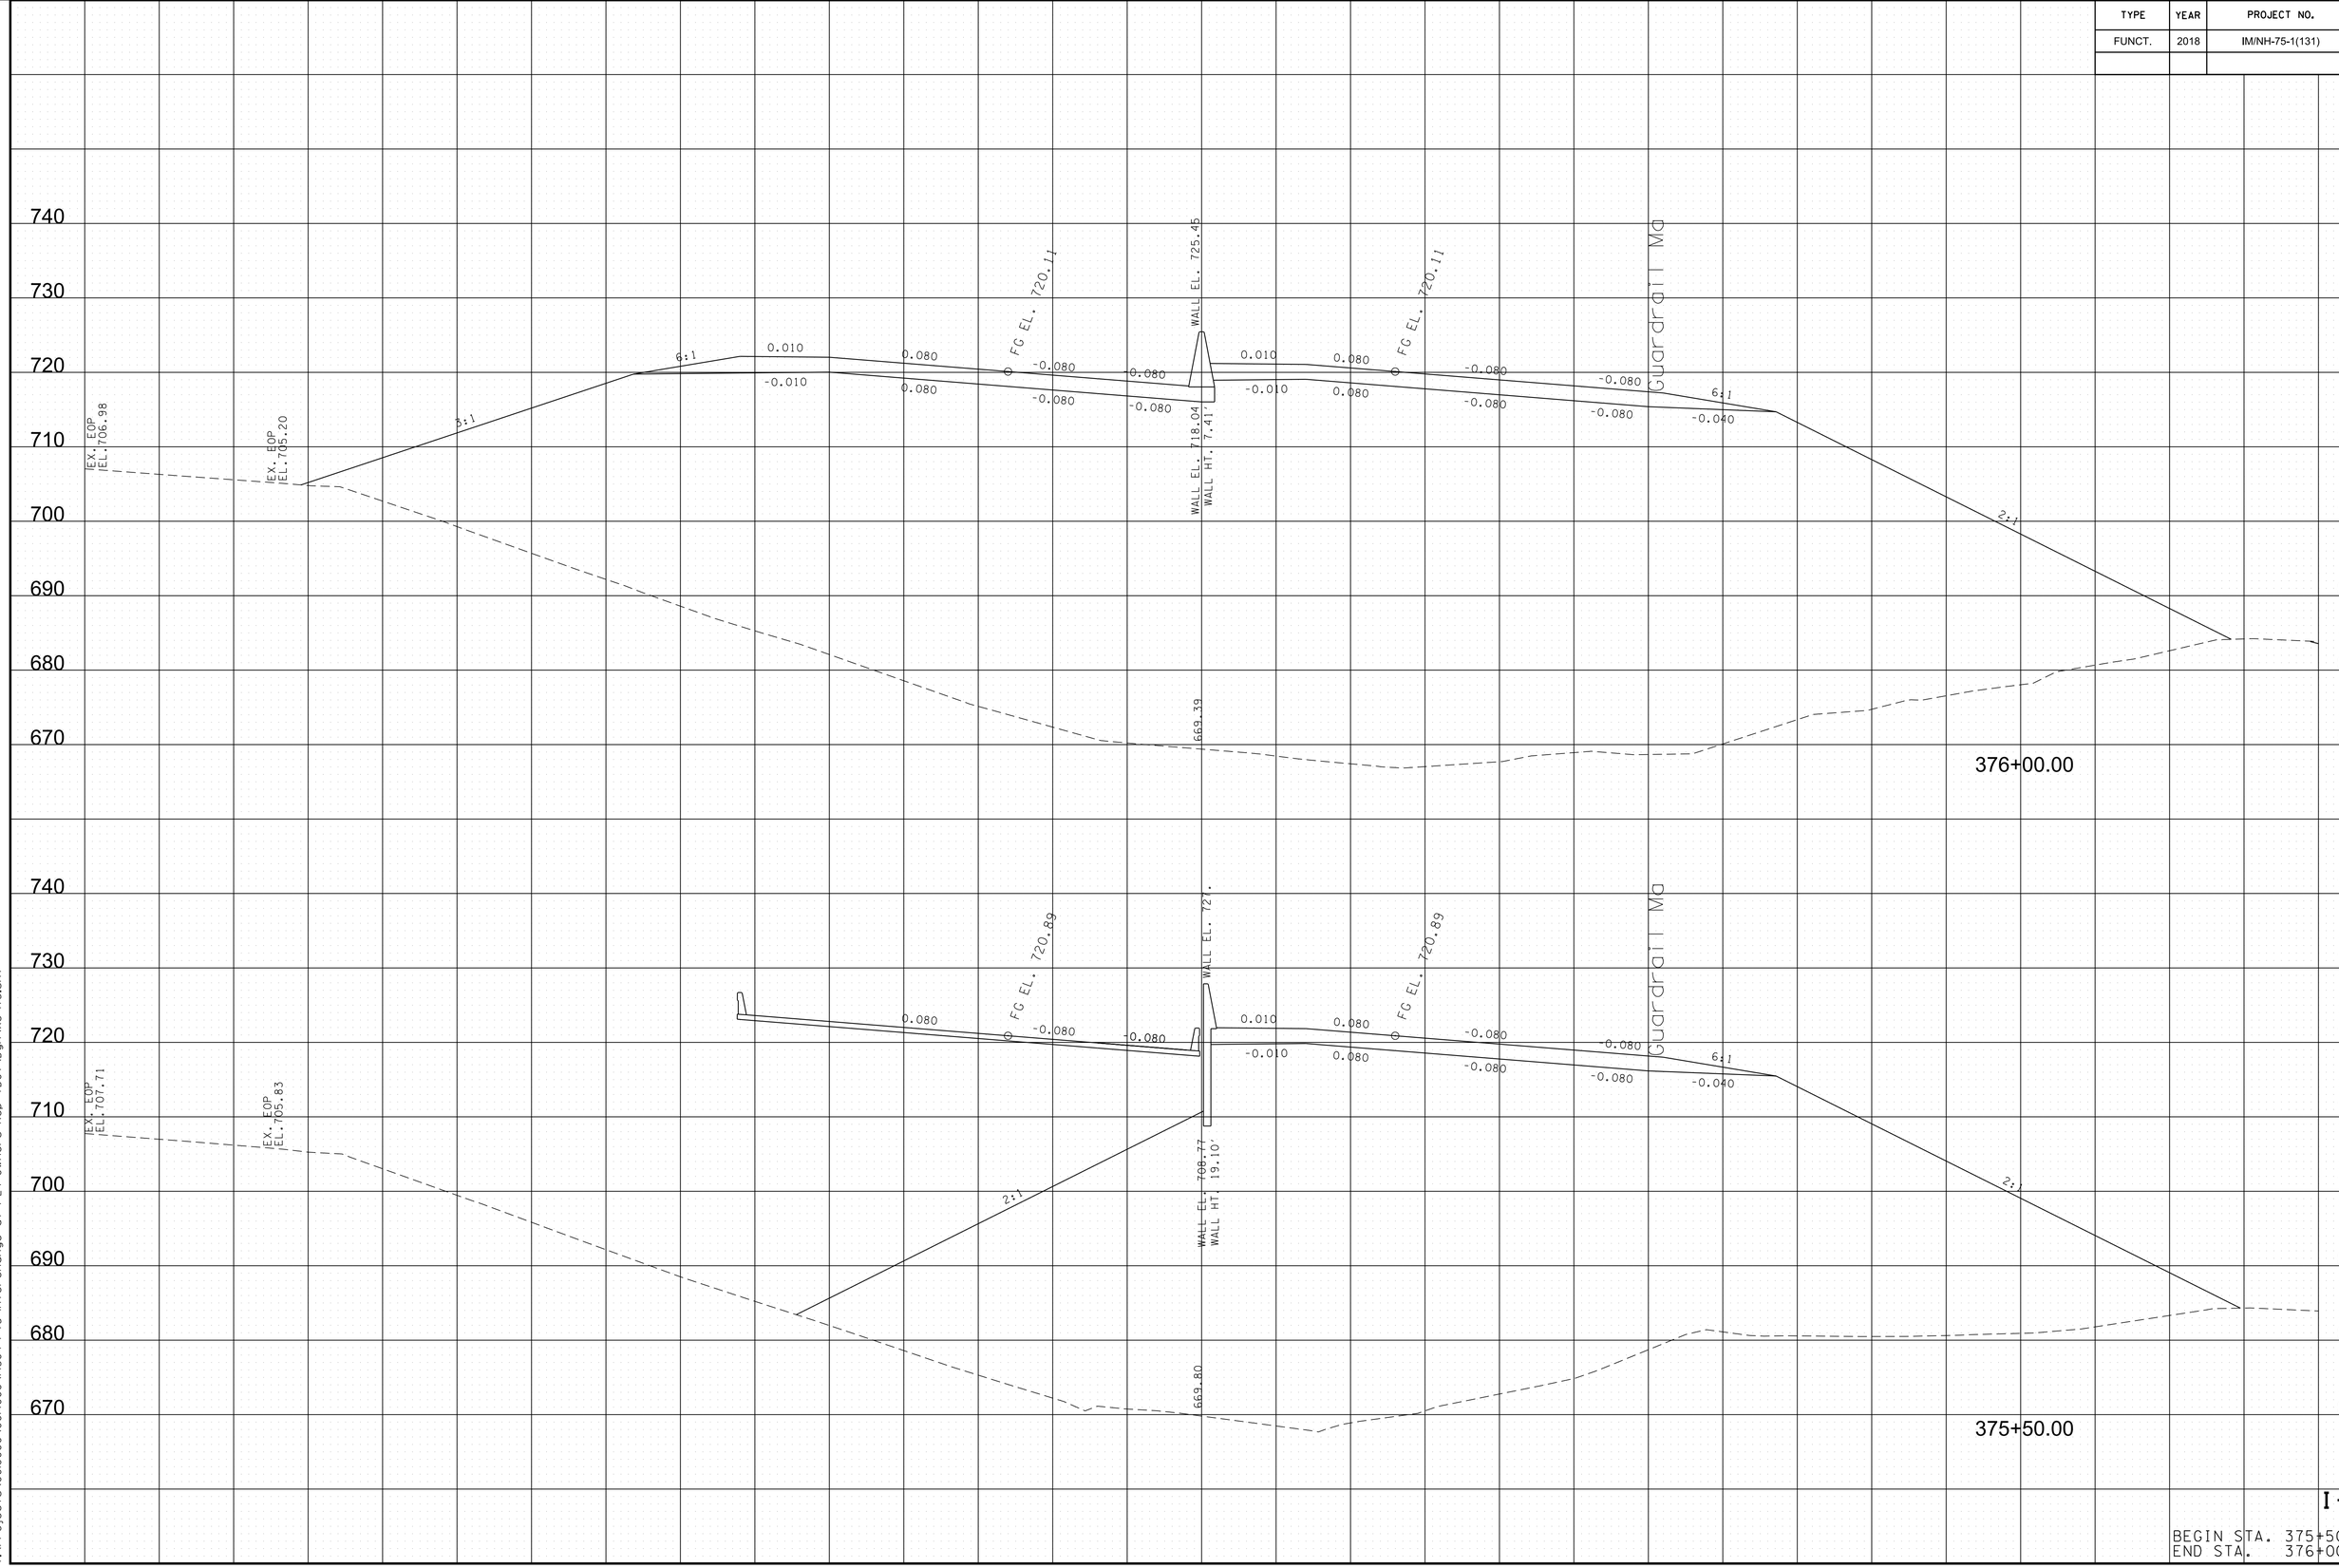


I-75

BEGIN STA. 375+50.00
END STA. 376+00.00

8/9/2018 5:37:12 PM
Y:\Projects\0010000\0014000\14304 I-75 Interchange at I-24 Owners Rep TDOT\Dgn\XS-I75.sht

TYPE	YEAR	PROJECT NO.	SHEET NO.
FUNCT.	2018	IM/NH-75-1(131)	97

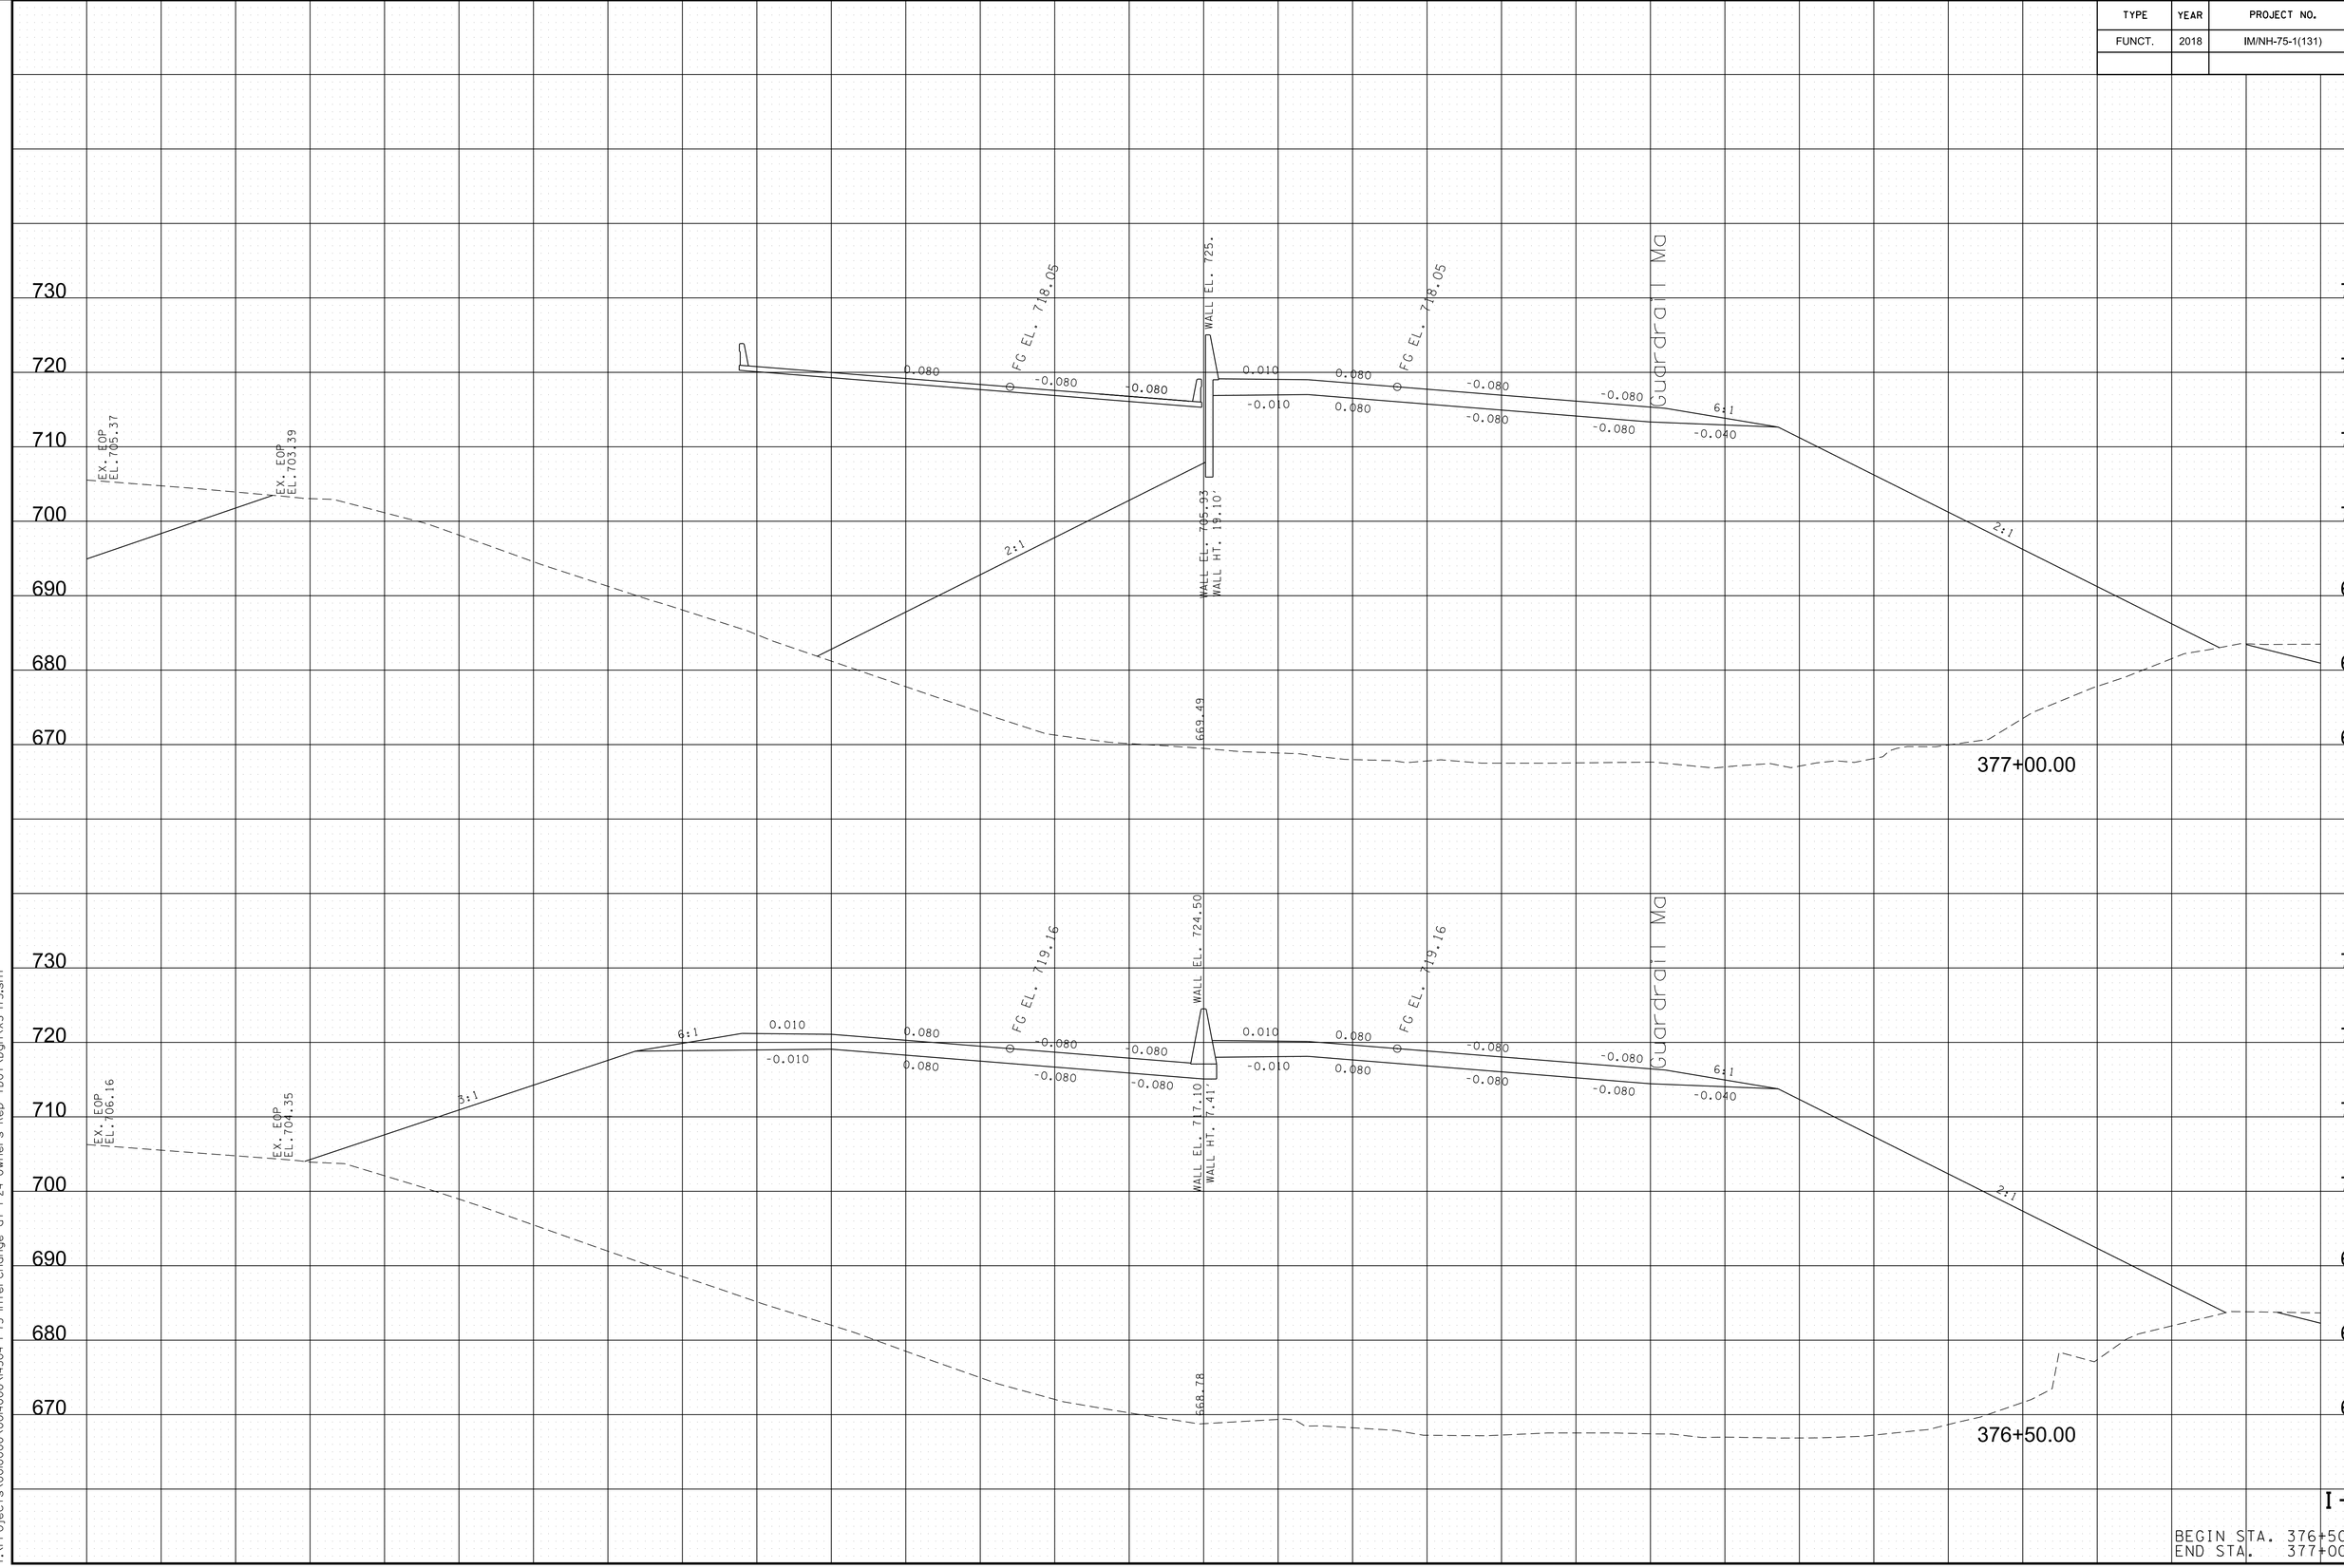


I-75

BEGIN STA. 376+50.00
END STA. 377+00.00

8/9/2018 5:37:16 PM
Y:\Projects\0010000\0014000\14304 I-75 Interchange at I-24 Owners Rep TDOT\Dgn\XS-I75.sht

TYPE	YEAR	PROJECT NO.	SHEET NO.
FUNCT.	2018	IM/NH-75-1(131)	98

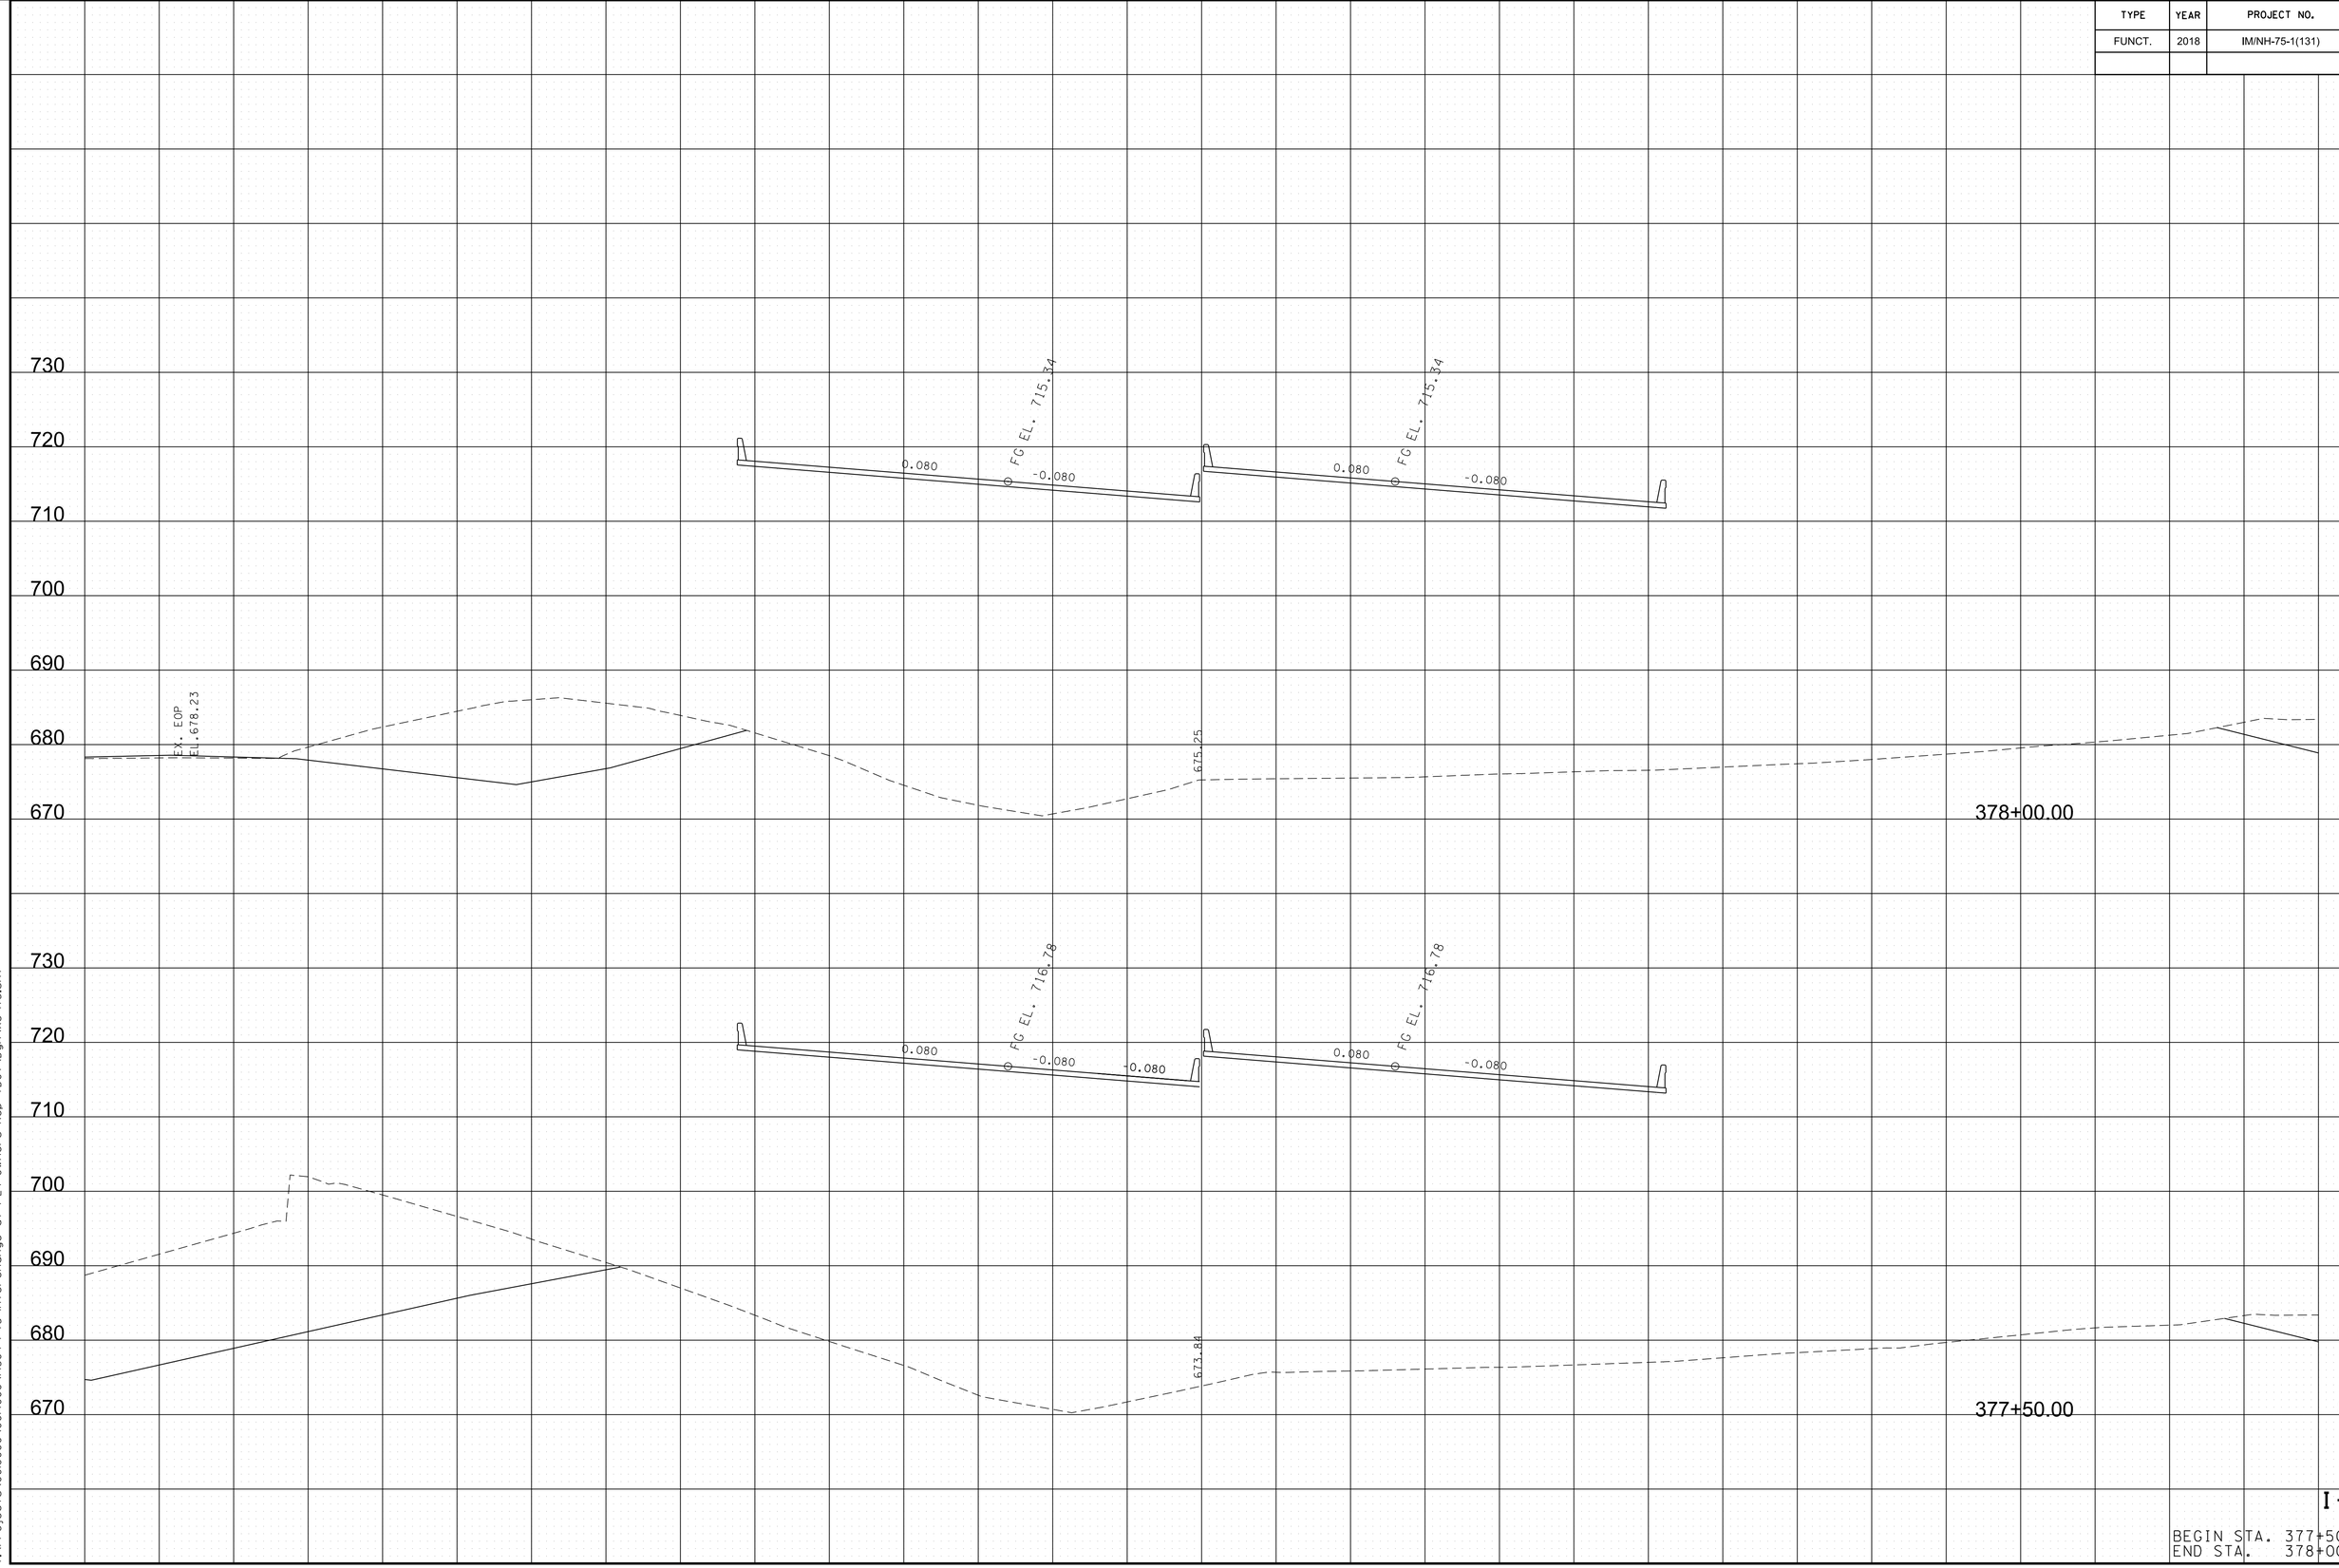


I-75

BEGIN STA. 377+50.00
END STA. 378+00.00

8/9/2018 5:37:19 PM
Y:\Projects\0010000\0040000\4304 I-75 Interchange at I-24 Owners Rep TDOT\Dgn\XS-I75.sht

TYPE	YEAR	PROJECT NO.	SHEET NO.
FUNCT.	2018	IM/NH-75-1(131)	99

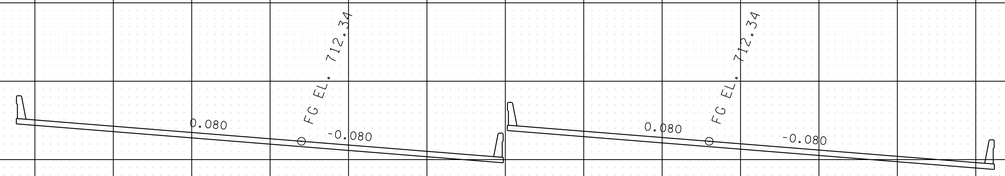

720
710
700
690
680




EX. EOP EL.678.12

EX. EOP EL.678.59

676.45

379+00.00

730
720
710
700
690
680

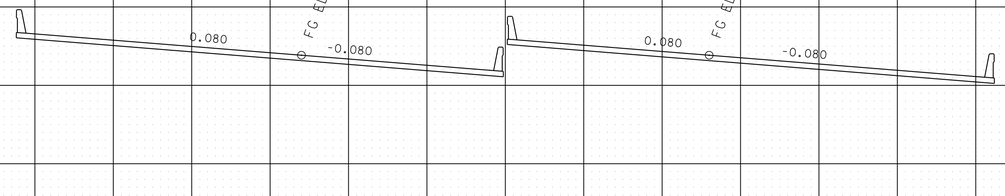

720
710
700
690
680

EX. EOP EL.677.93

EX. EOP EL.678.32

675.82

378+50.00


I-75

BEGIN STA. 378+50.00
END STA. 379+00.00

140 120 100 80 60 40 20 0 20 40 60 80 100 120 140

8/9/2018 5:37:22 PM
Y:\Projects\001000\001400\14304 I-75 Interchange at I-24 Owners Rep TDOT\Dgn\XS-I75.sht

TYPE	YEAR	PROJECT NO.	SHEET NO.
FUNCT.	2018	IM/NH-75-1(131)	100

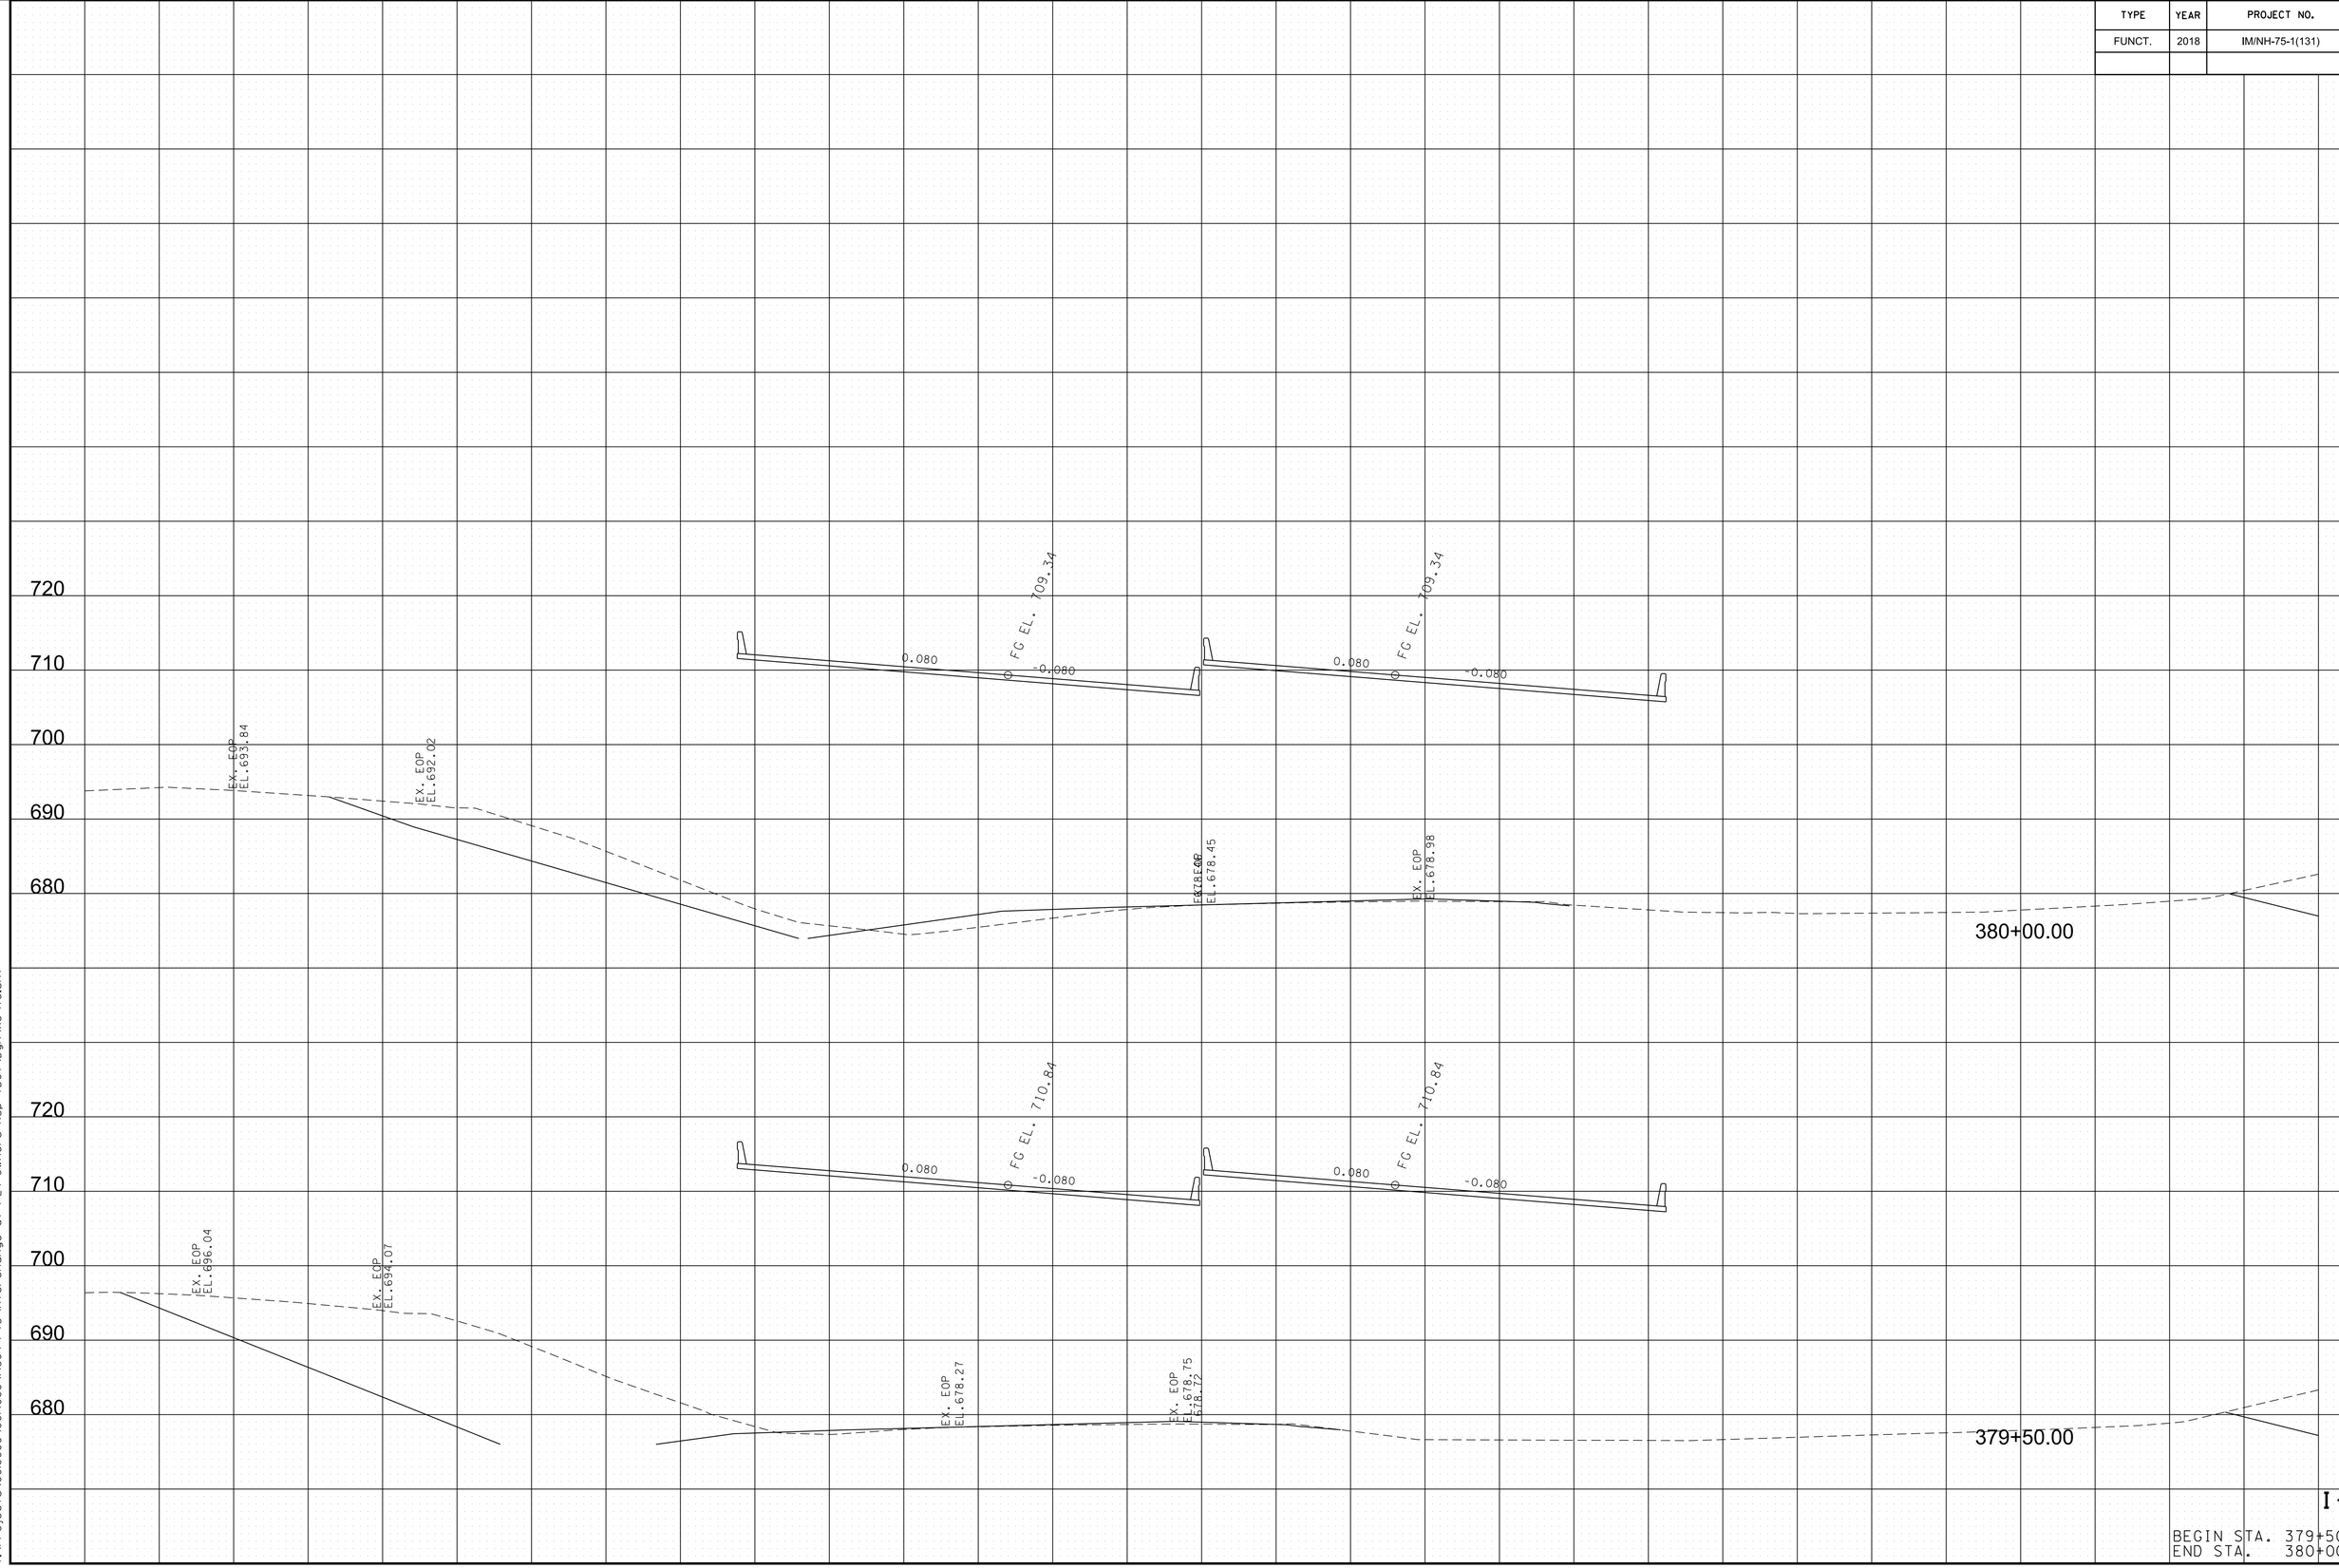


I-75

BEGIN STA. 379+50.00
END STA. 380+00.00

8/9/2018 5:37:25 PM
Y:\Projects\0010000\0040000\4304 I-75 Interchange at I-24 Owners Rep TDOT\Dgn\XS-I75.sht

TYPE	YEAR	PROJECT NO.	SHEET NO.
FUNCT.	2018	IM/NH-75-1(131)	101

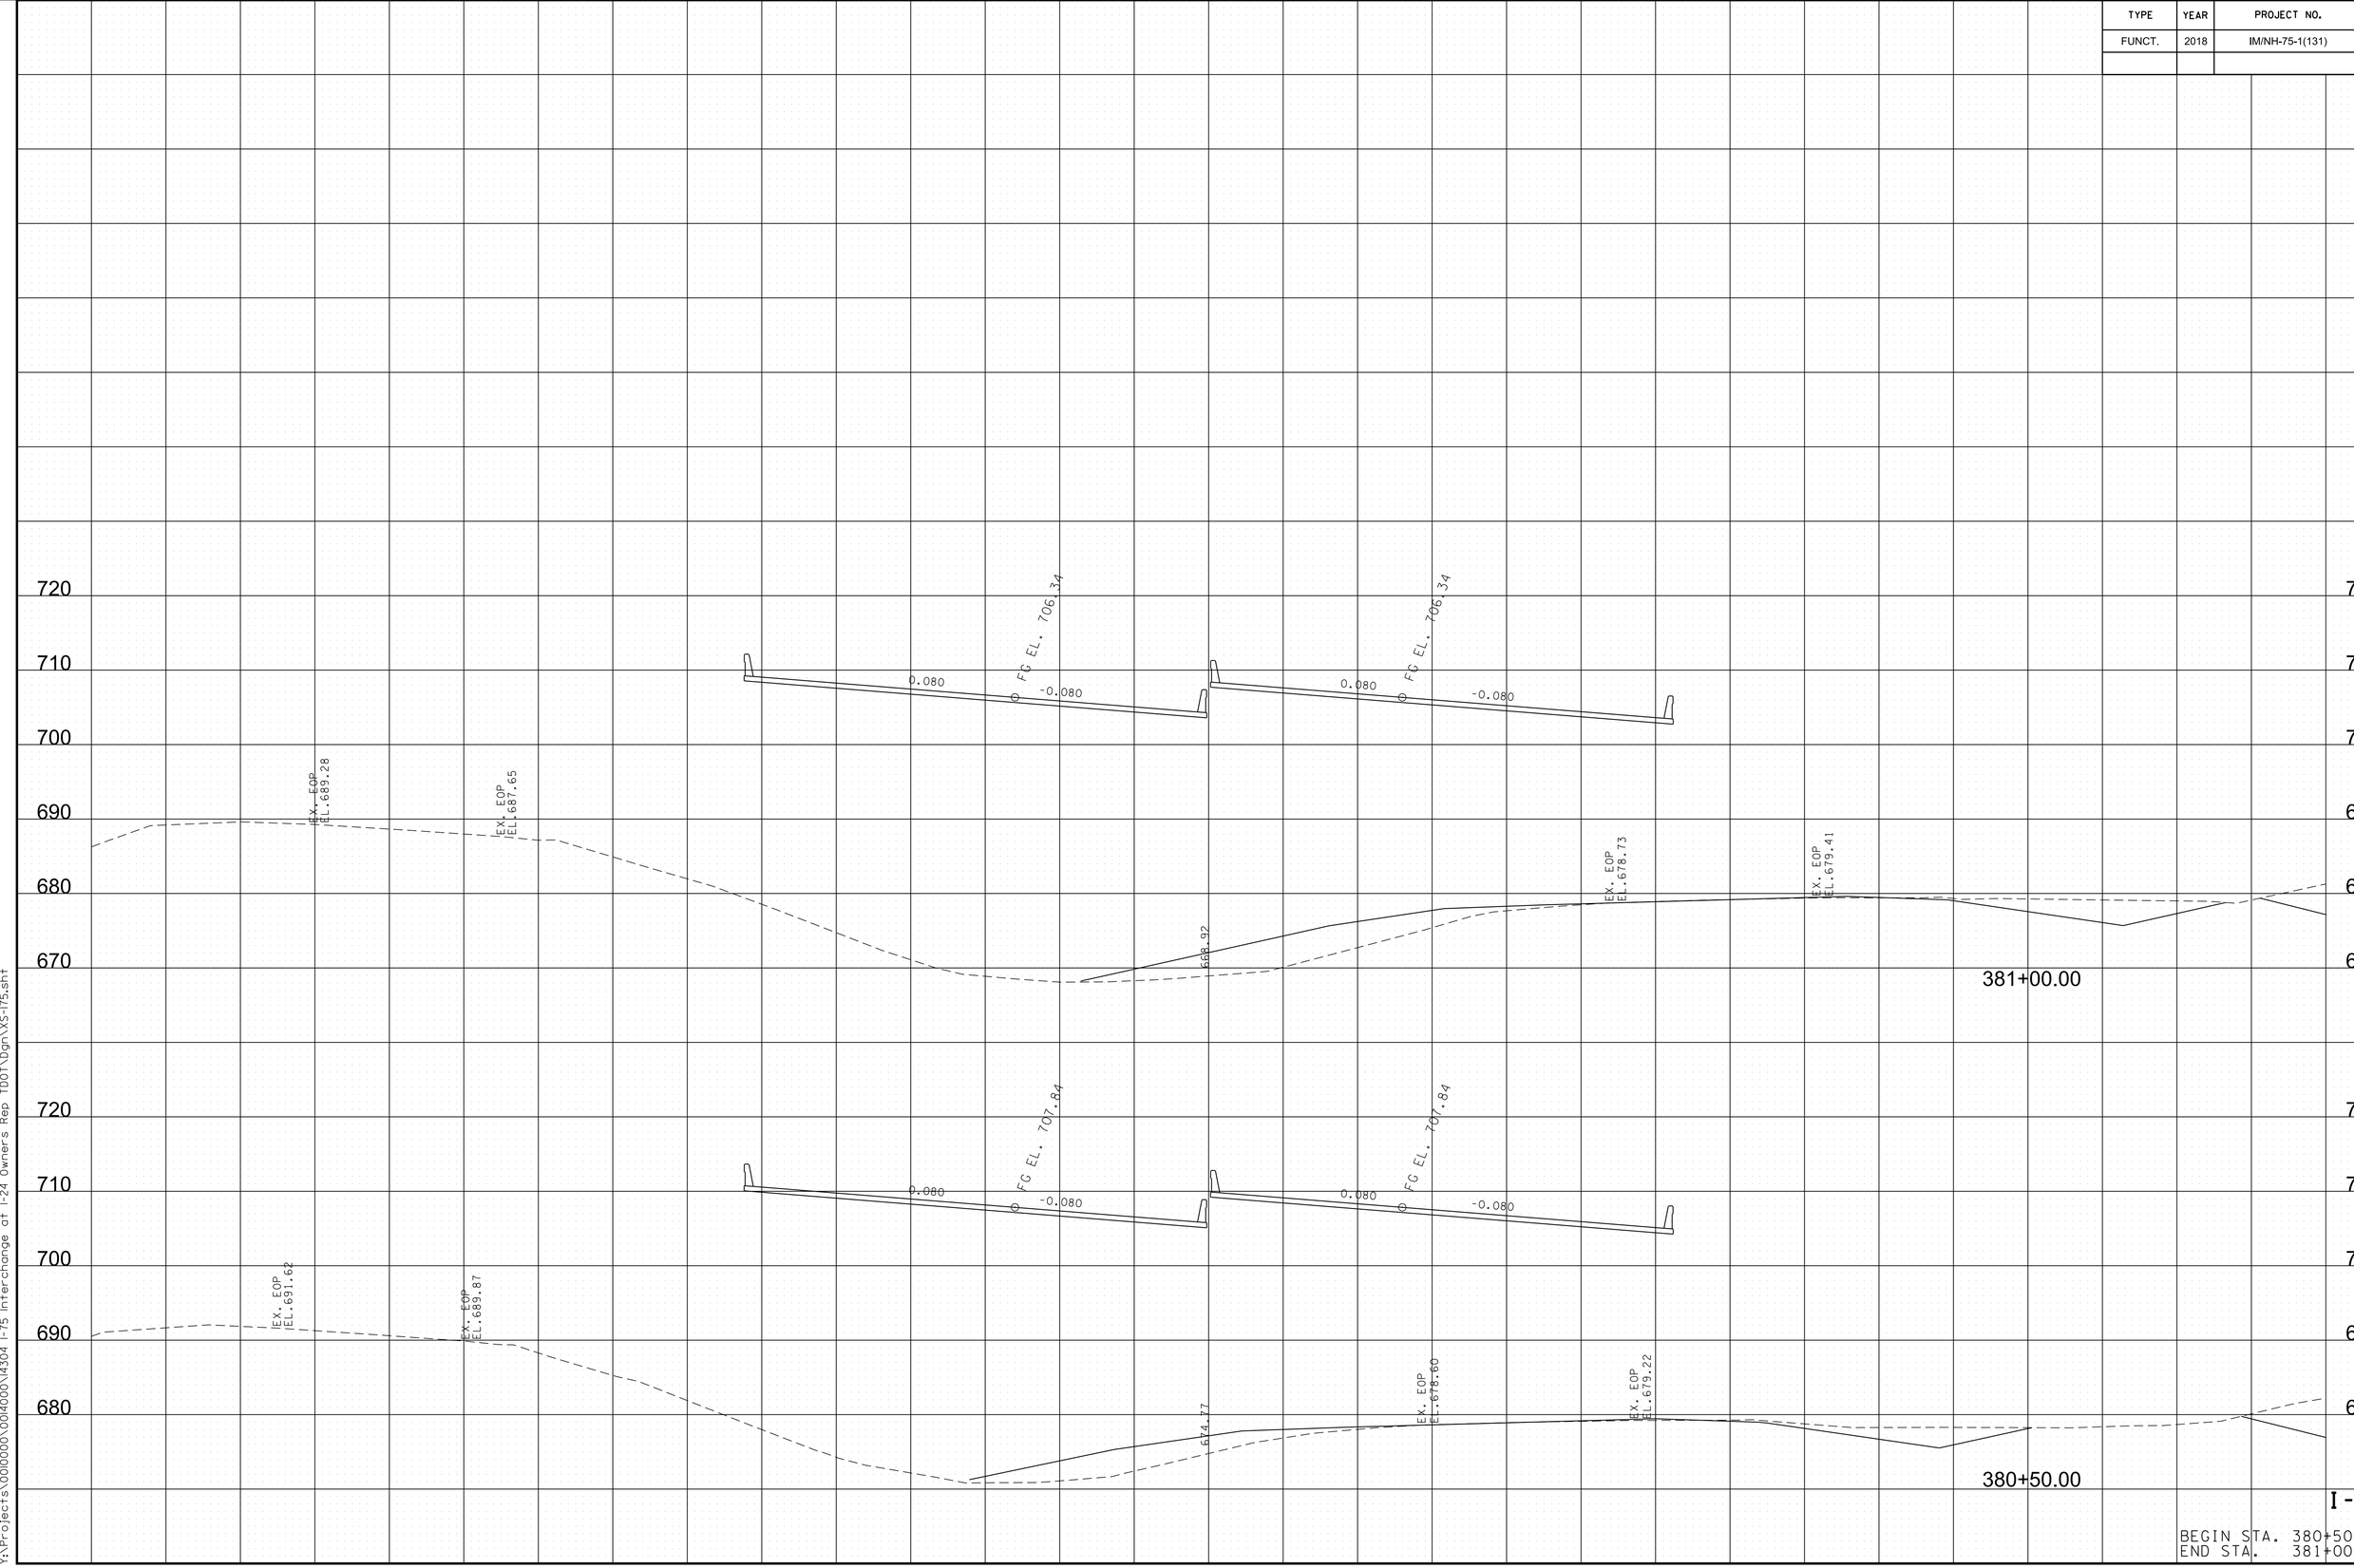



I-75

BEGIN STA. 380+50.00
END STA. 381+00.00

8/9/2018 5:37:28 PM
Y:\Projects\0010000\0014000\14304 I-75 Interchange at I-24 Owners Rep TDOT\Dgn\XS-I75.sht

TYPE	YEAR	PROJECT NO.	SHEET NO.
FUNCT.	2018	IM/NH-75-1(131)	102

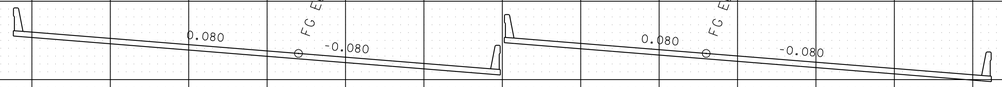

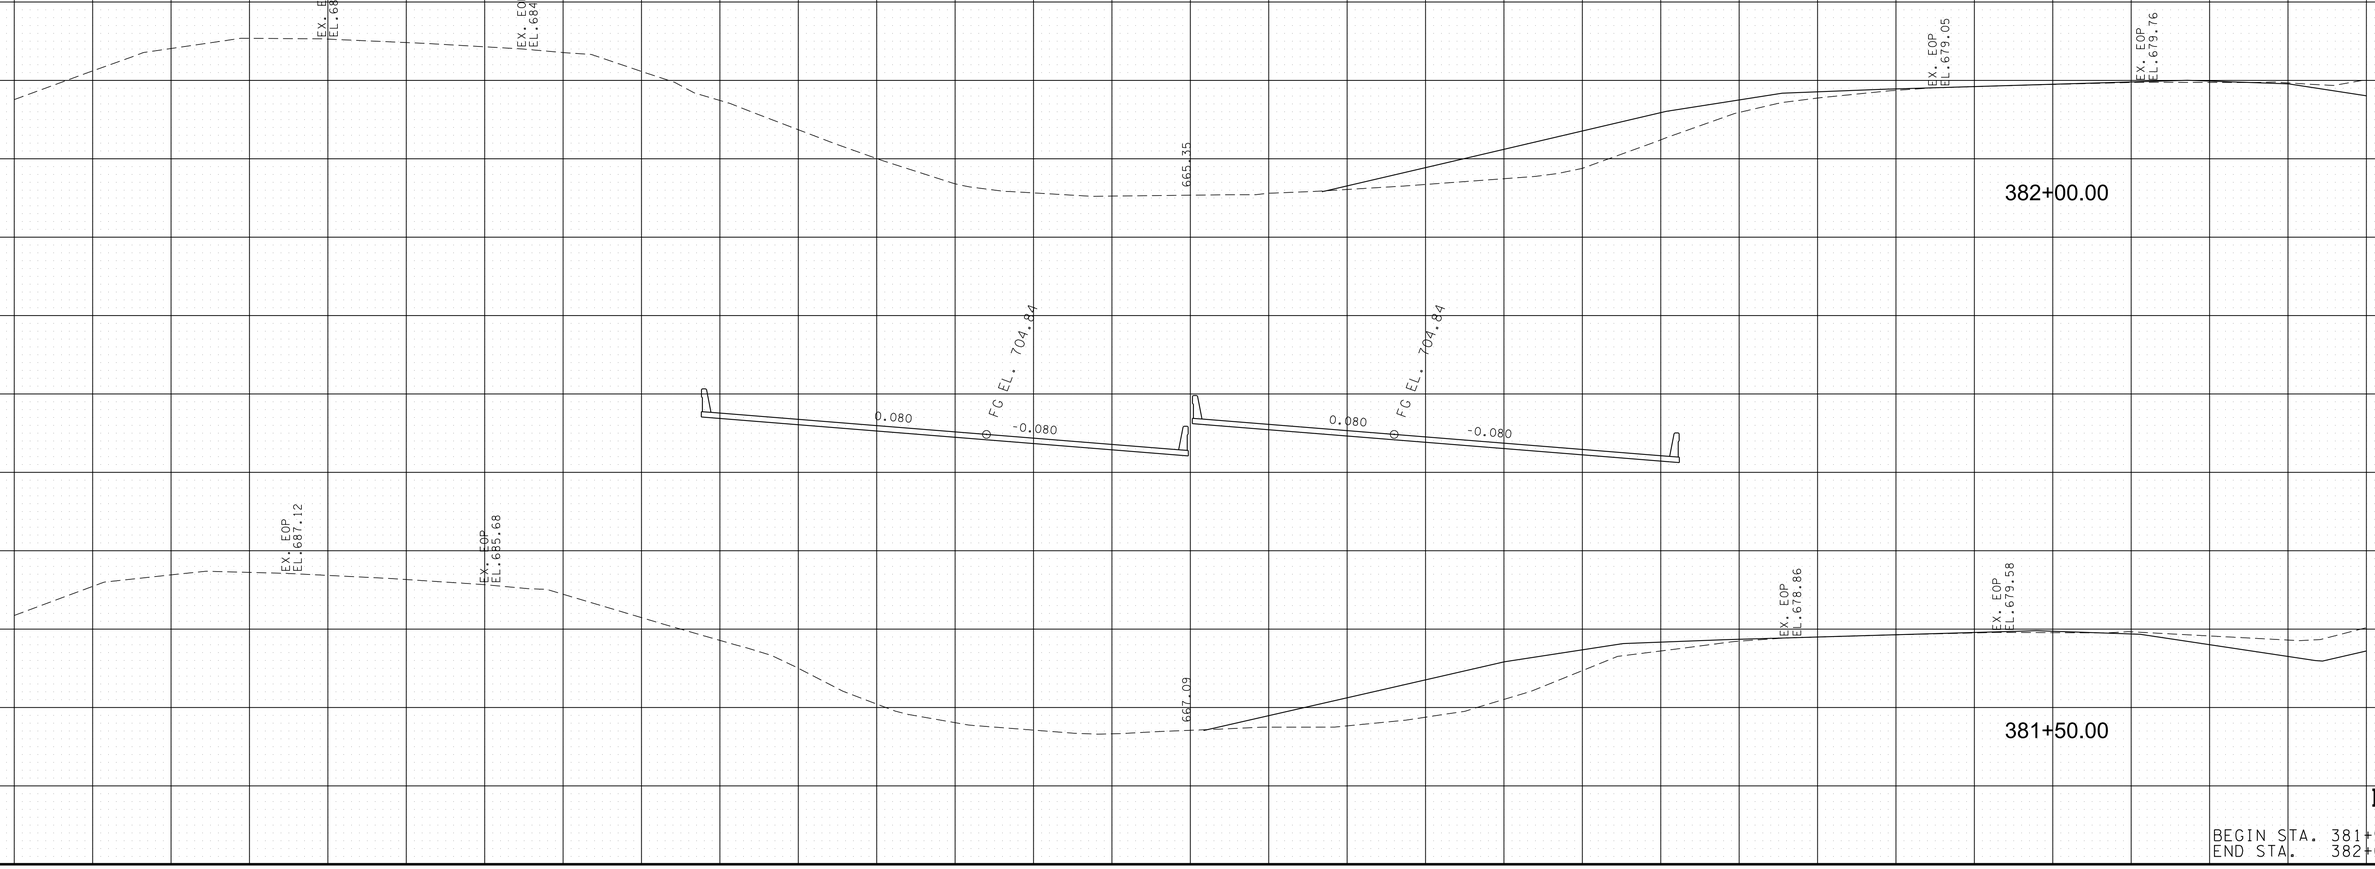


I-75

BEGIN STA. 381+50.00
END STA. 382+00.00


8/9/2018 5:37:31 PM
Y:\Projects\001000\001400\14304 I-75 Interchange at I-24 Owners Rep TDOT\Dgn\XS-I75.sht

TYPE	YEAR	PROJECT NO.	SHEET NO.
FUNCT.	2018	IM/NH-75-1(131)	103

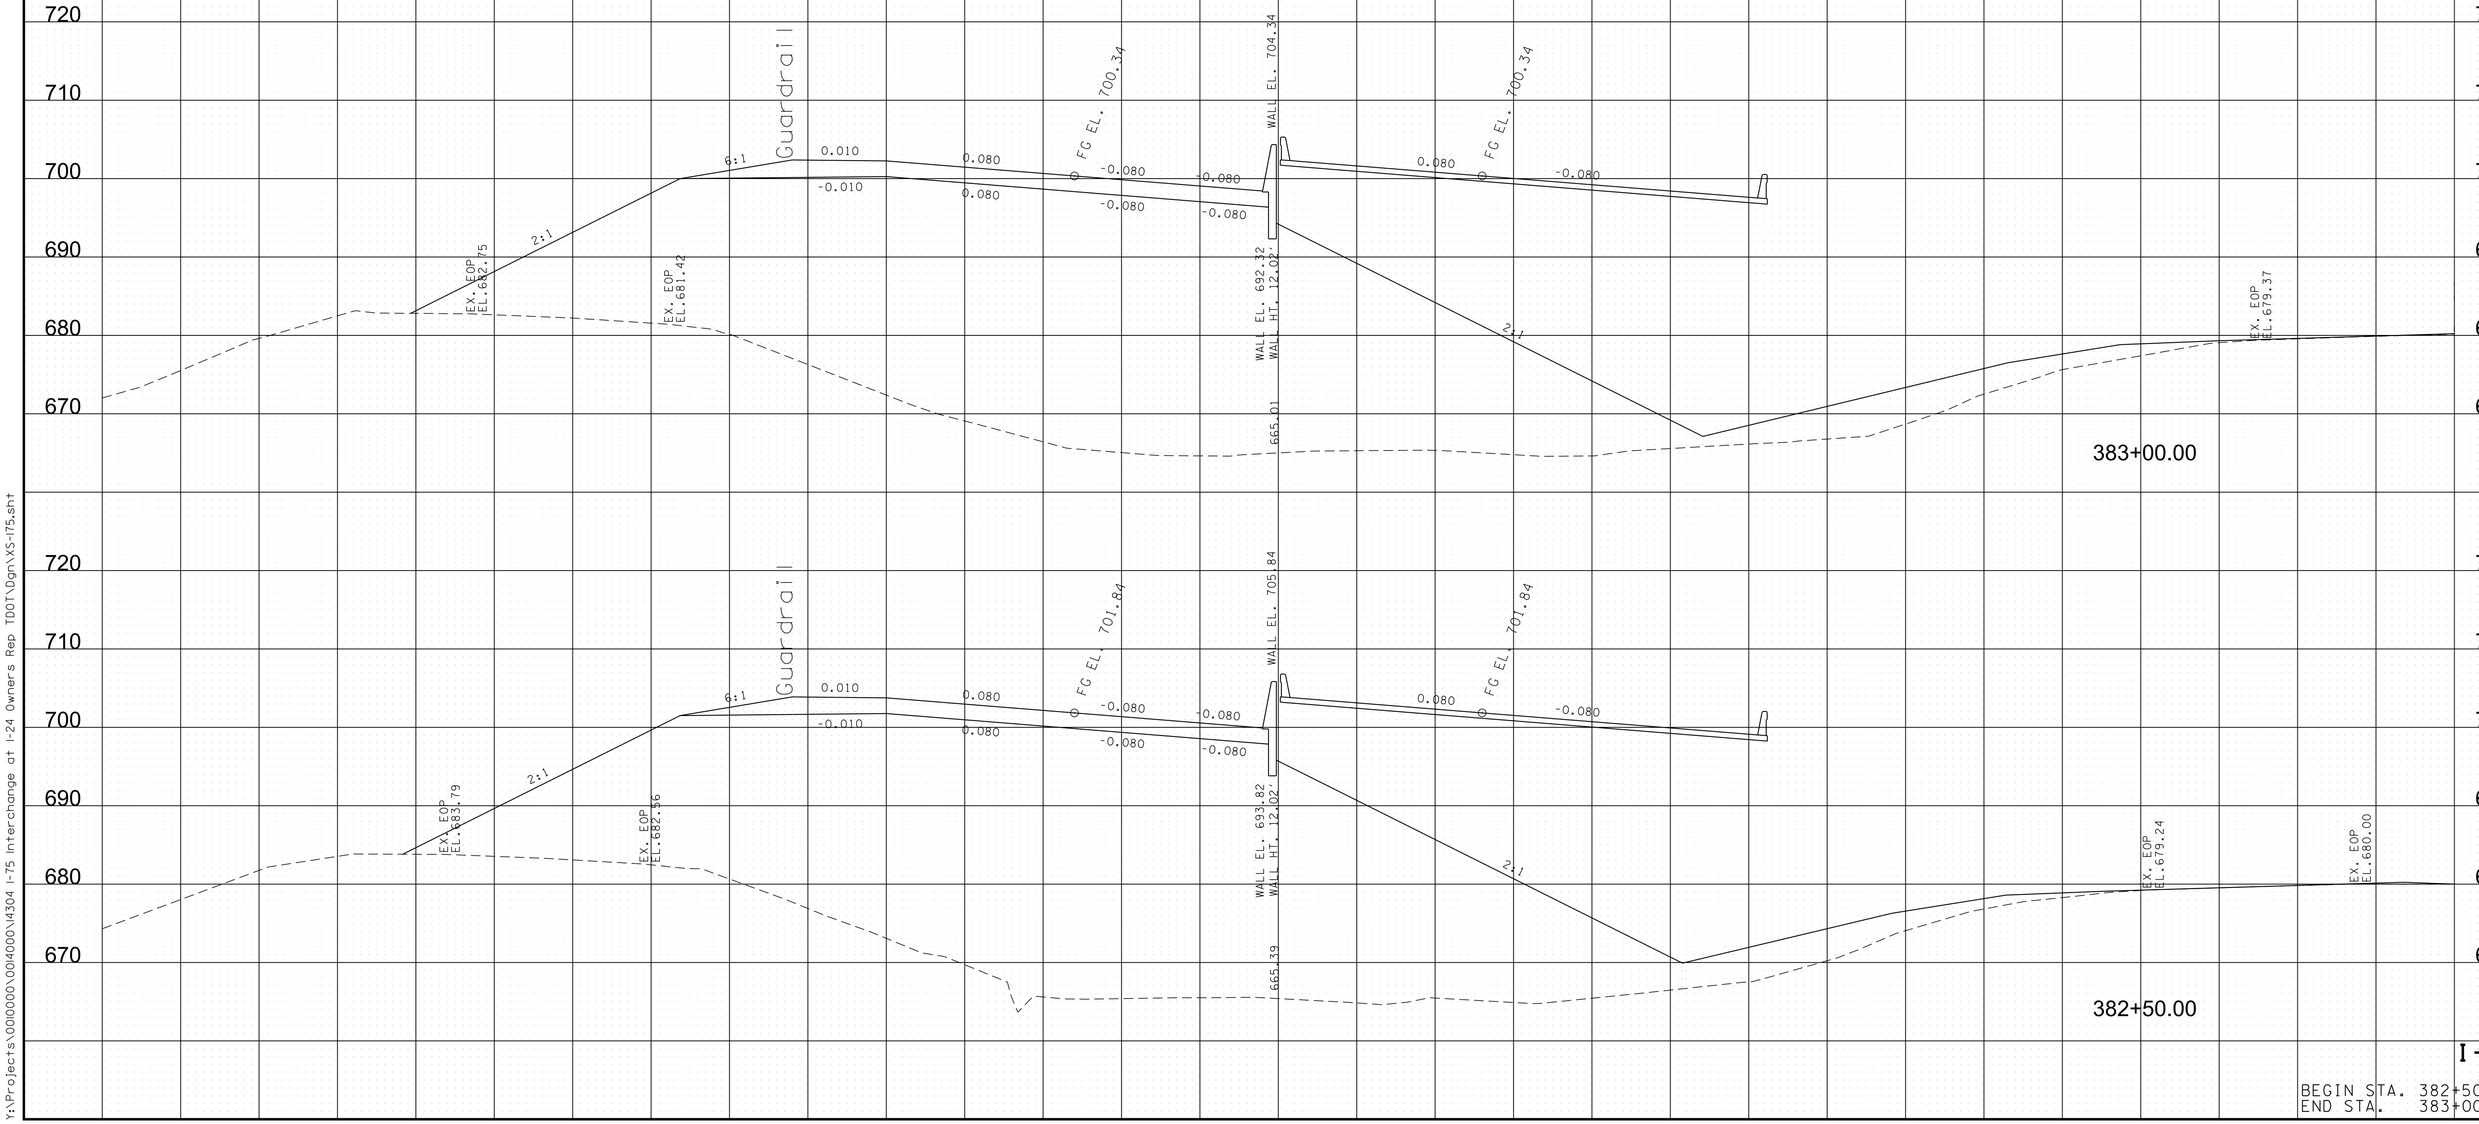


8/9/2018 5:37:35 PM
Y:\Projects\0010000\0014000\14304 I-75 Interchange at I-24 Owners Rep TDOT\Dgn\XS-I75.sht

TYPE	YEAR	PROJECT NO.	SHEET NO.
FUNCT.	2018	IM/NH-75-1(131)	104

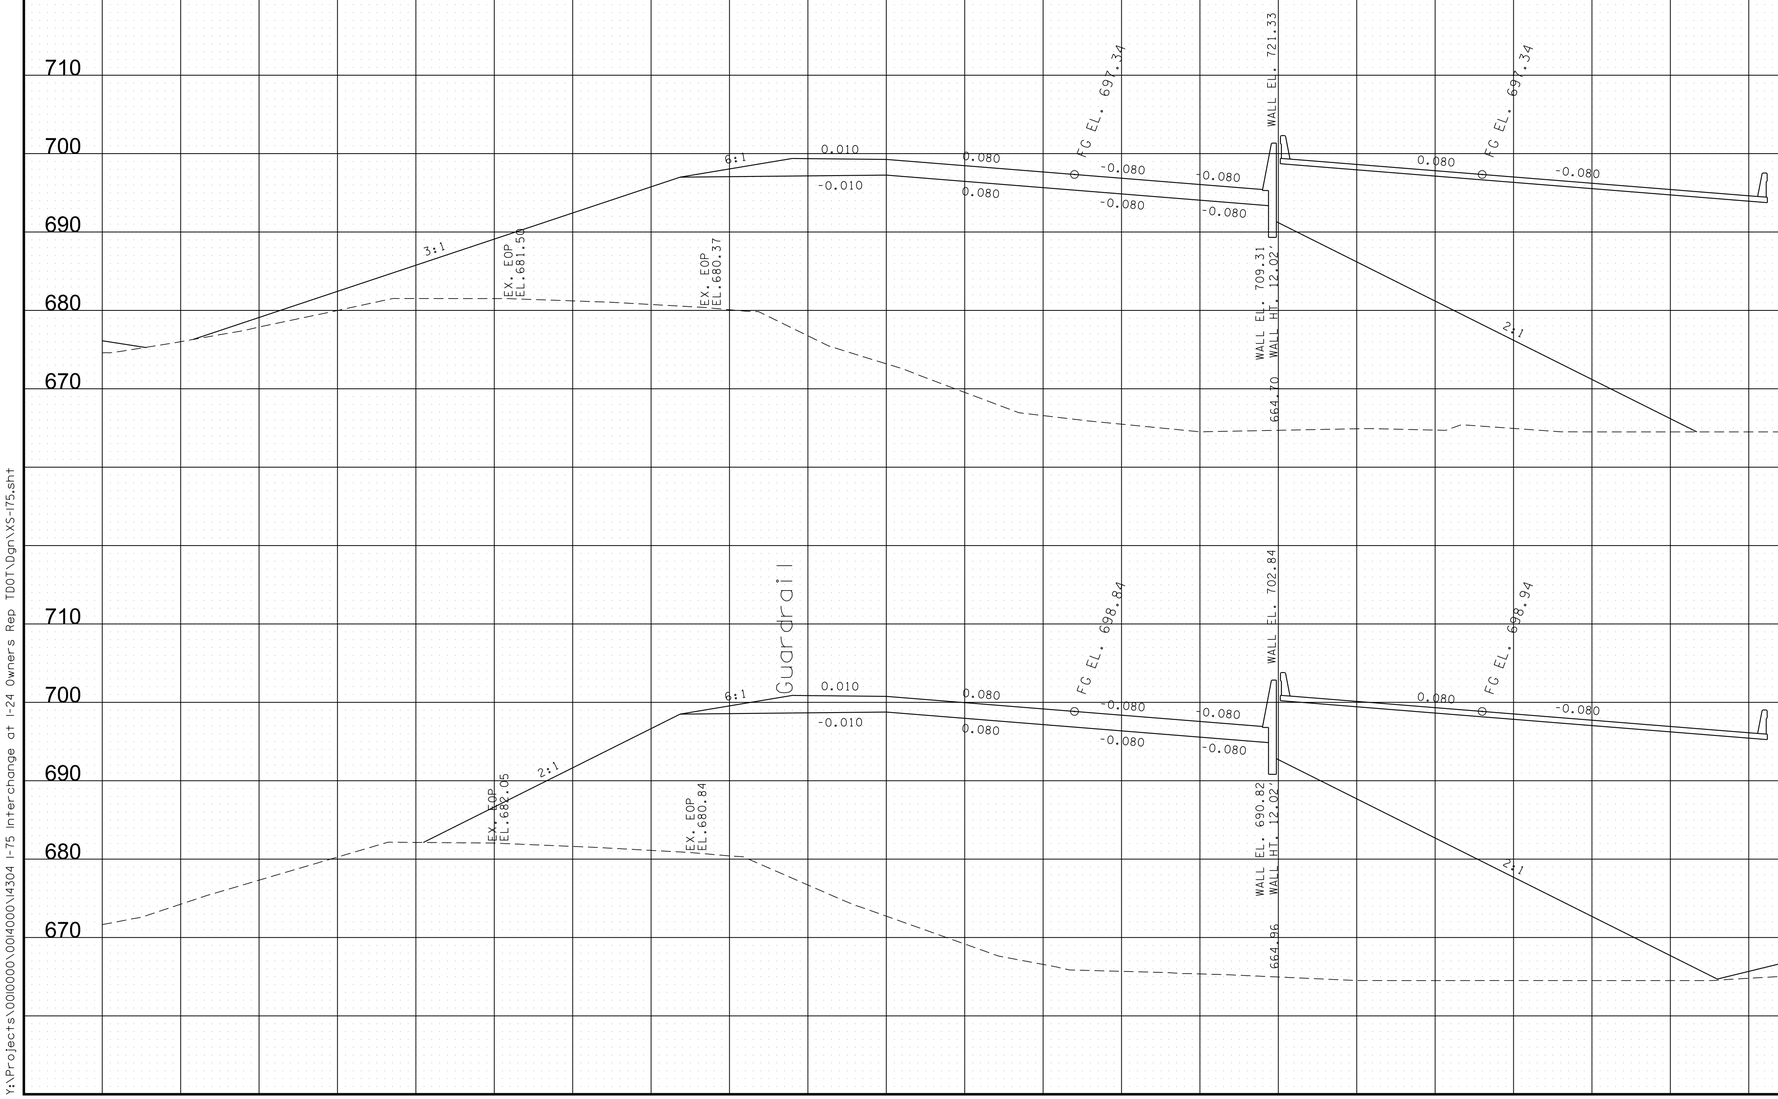

8/9/2018 5:37:38 PM
Y:\Projects\001000\001400\14304 I-75 Interchange at I-24 Owners Rep TDOT\Dgn\XS-175.sht

TYPE	YEAR	PROJECT NO.	SHEET NO.
FUNCT.	2018	IM/NH-75-1(131)	105

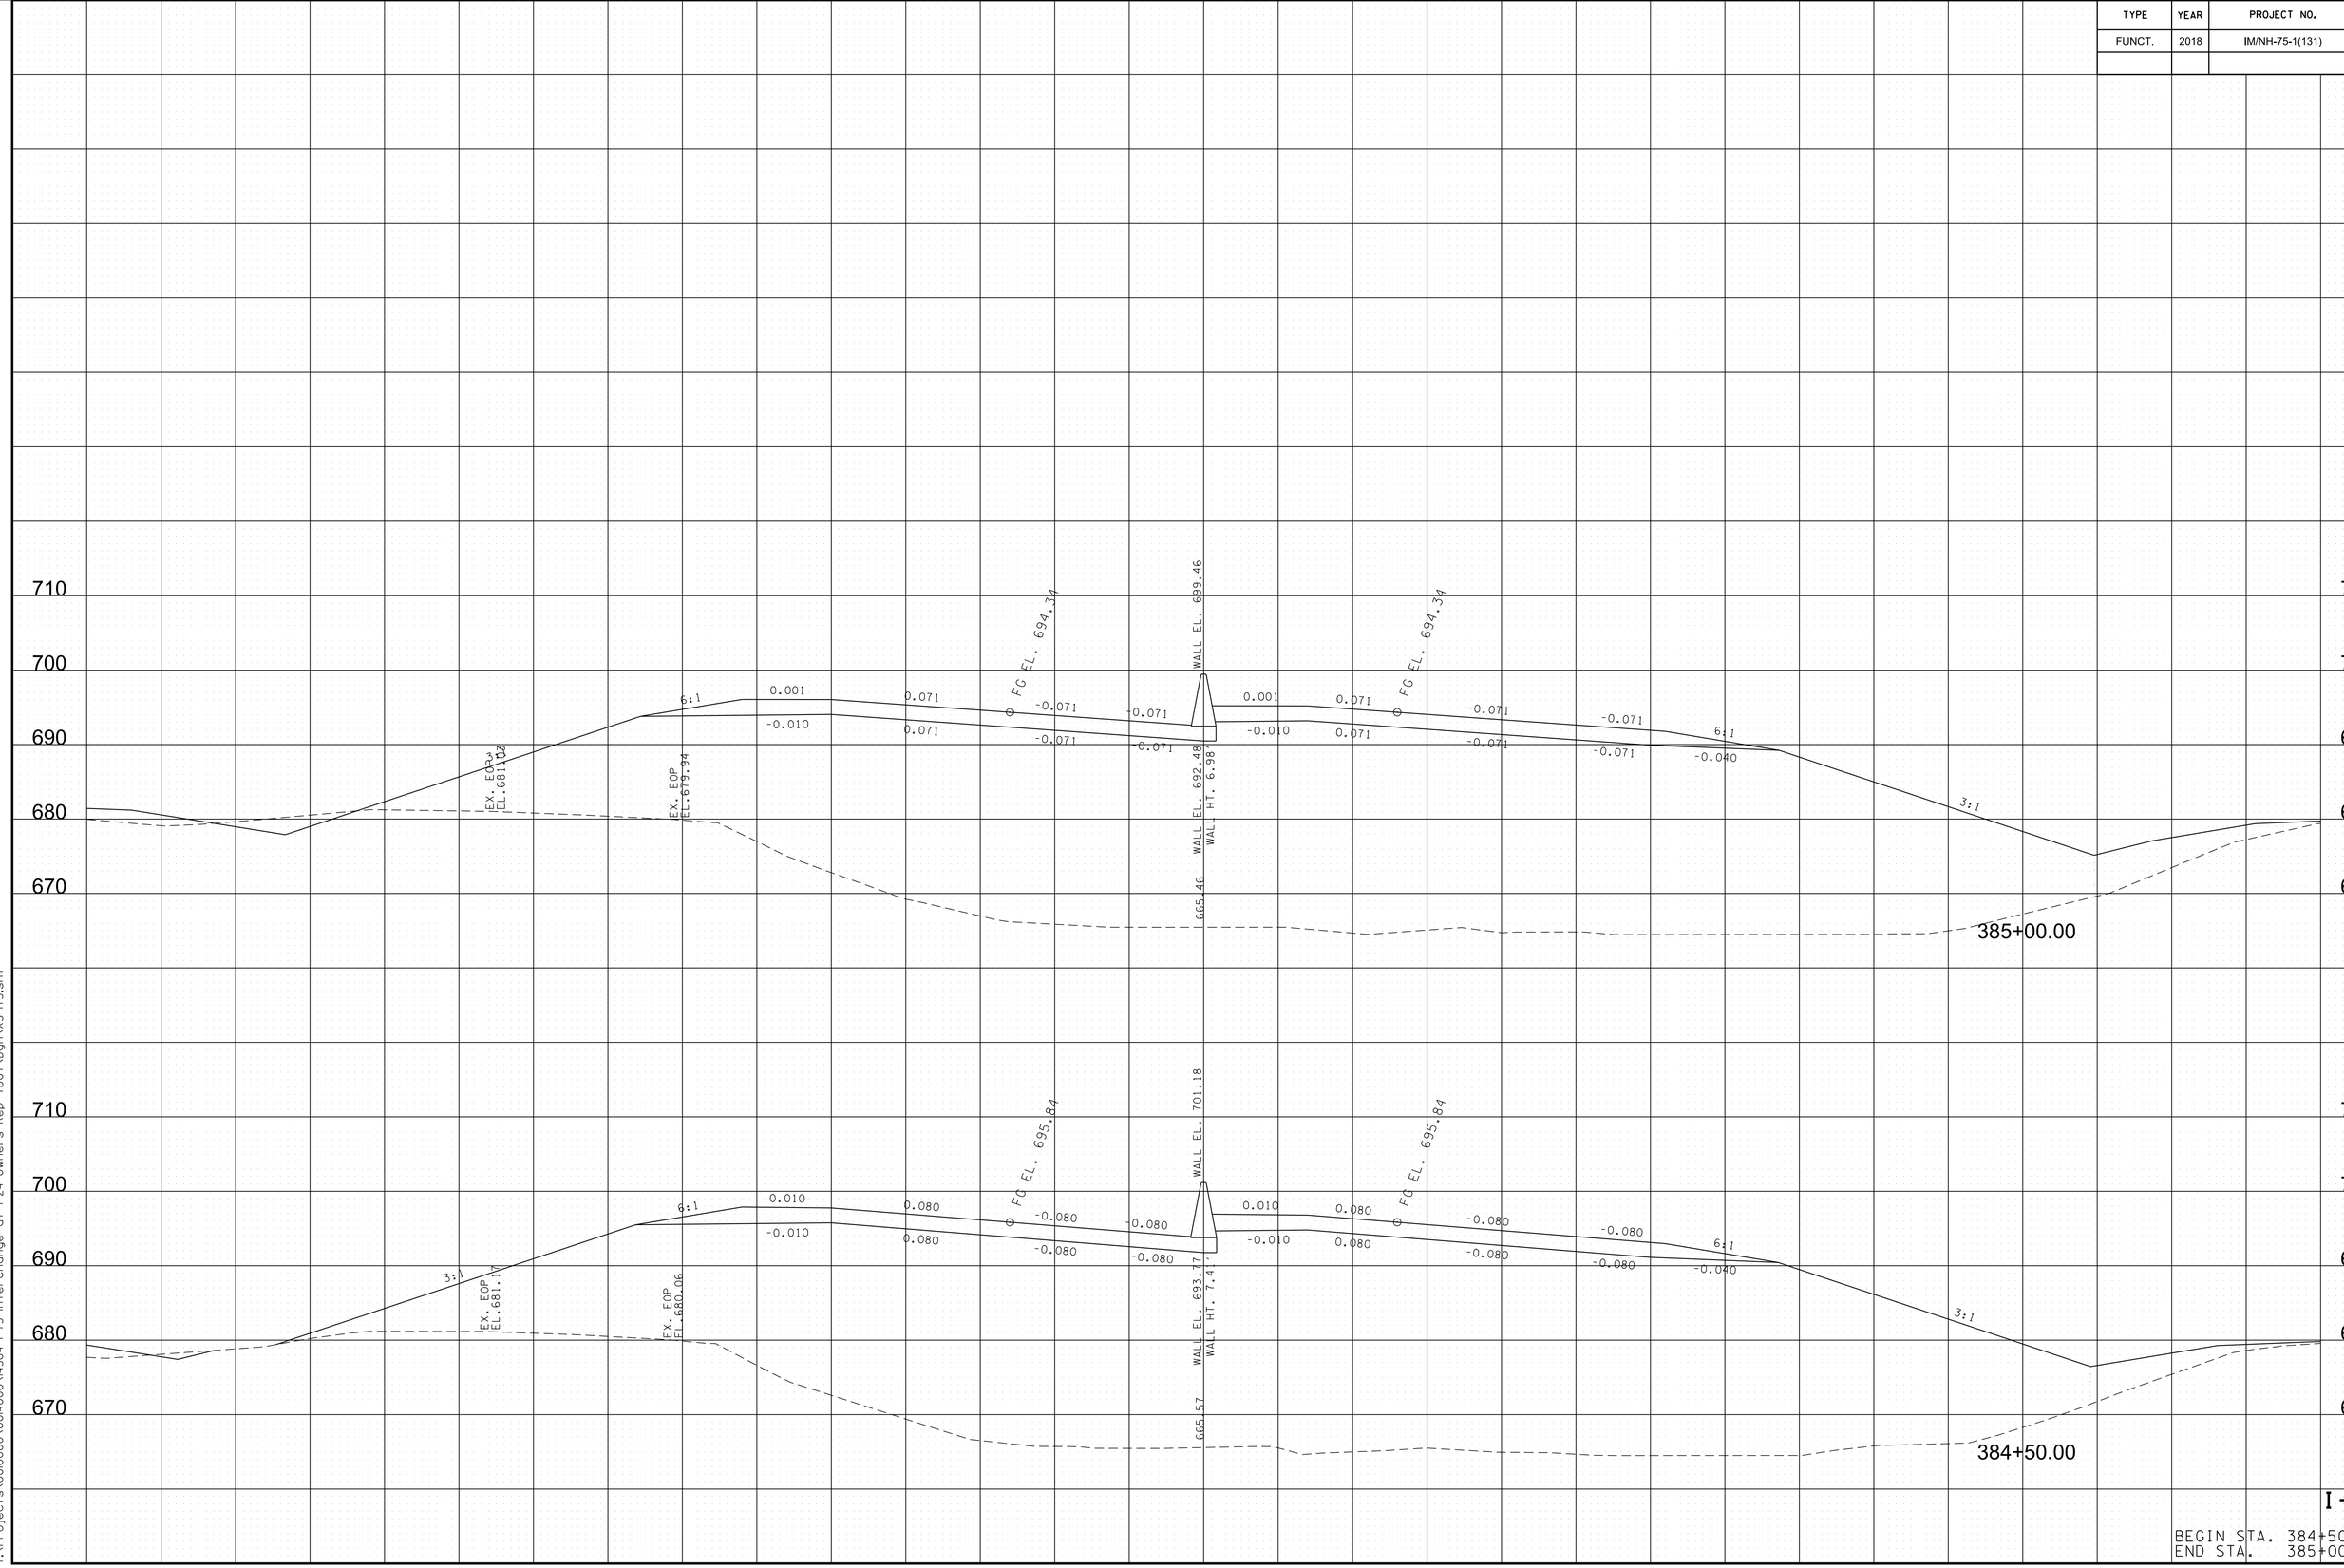


I-75

BEGIN STA. 384+50.00
END STA. 385+00.00


8/9/2018 5:37:41 PM
Y:\Projects\0010000\0014000\14304 I-75 Interchange at I-24 Owners Rep TDOT\Dgn\XS-I75.sht

TYPE	YEAR	PROJECT NO.	SHEET NO.
FUNCT.	2018	IM/NH-75-1(131)	106

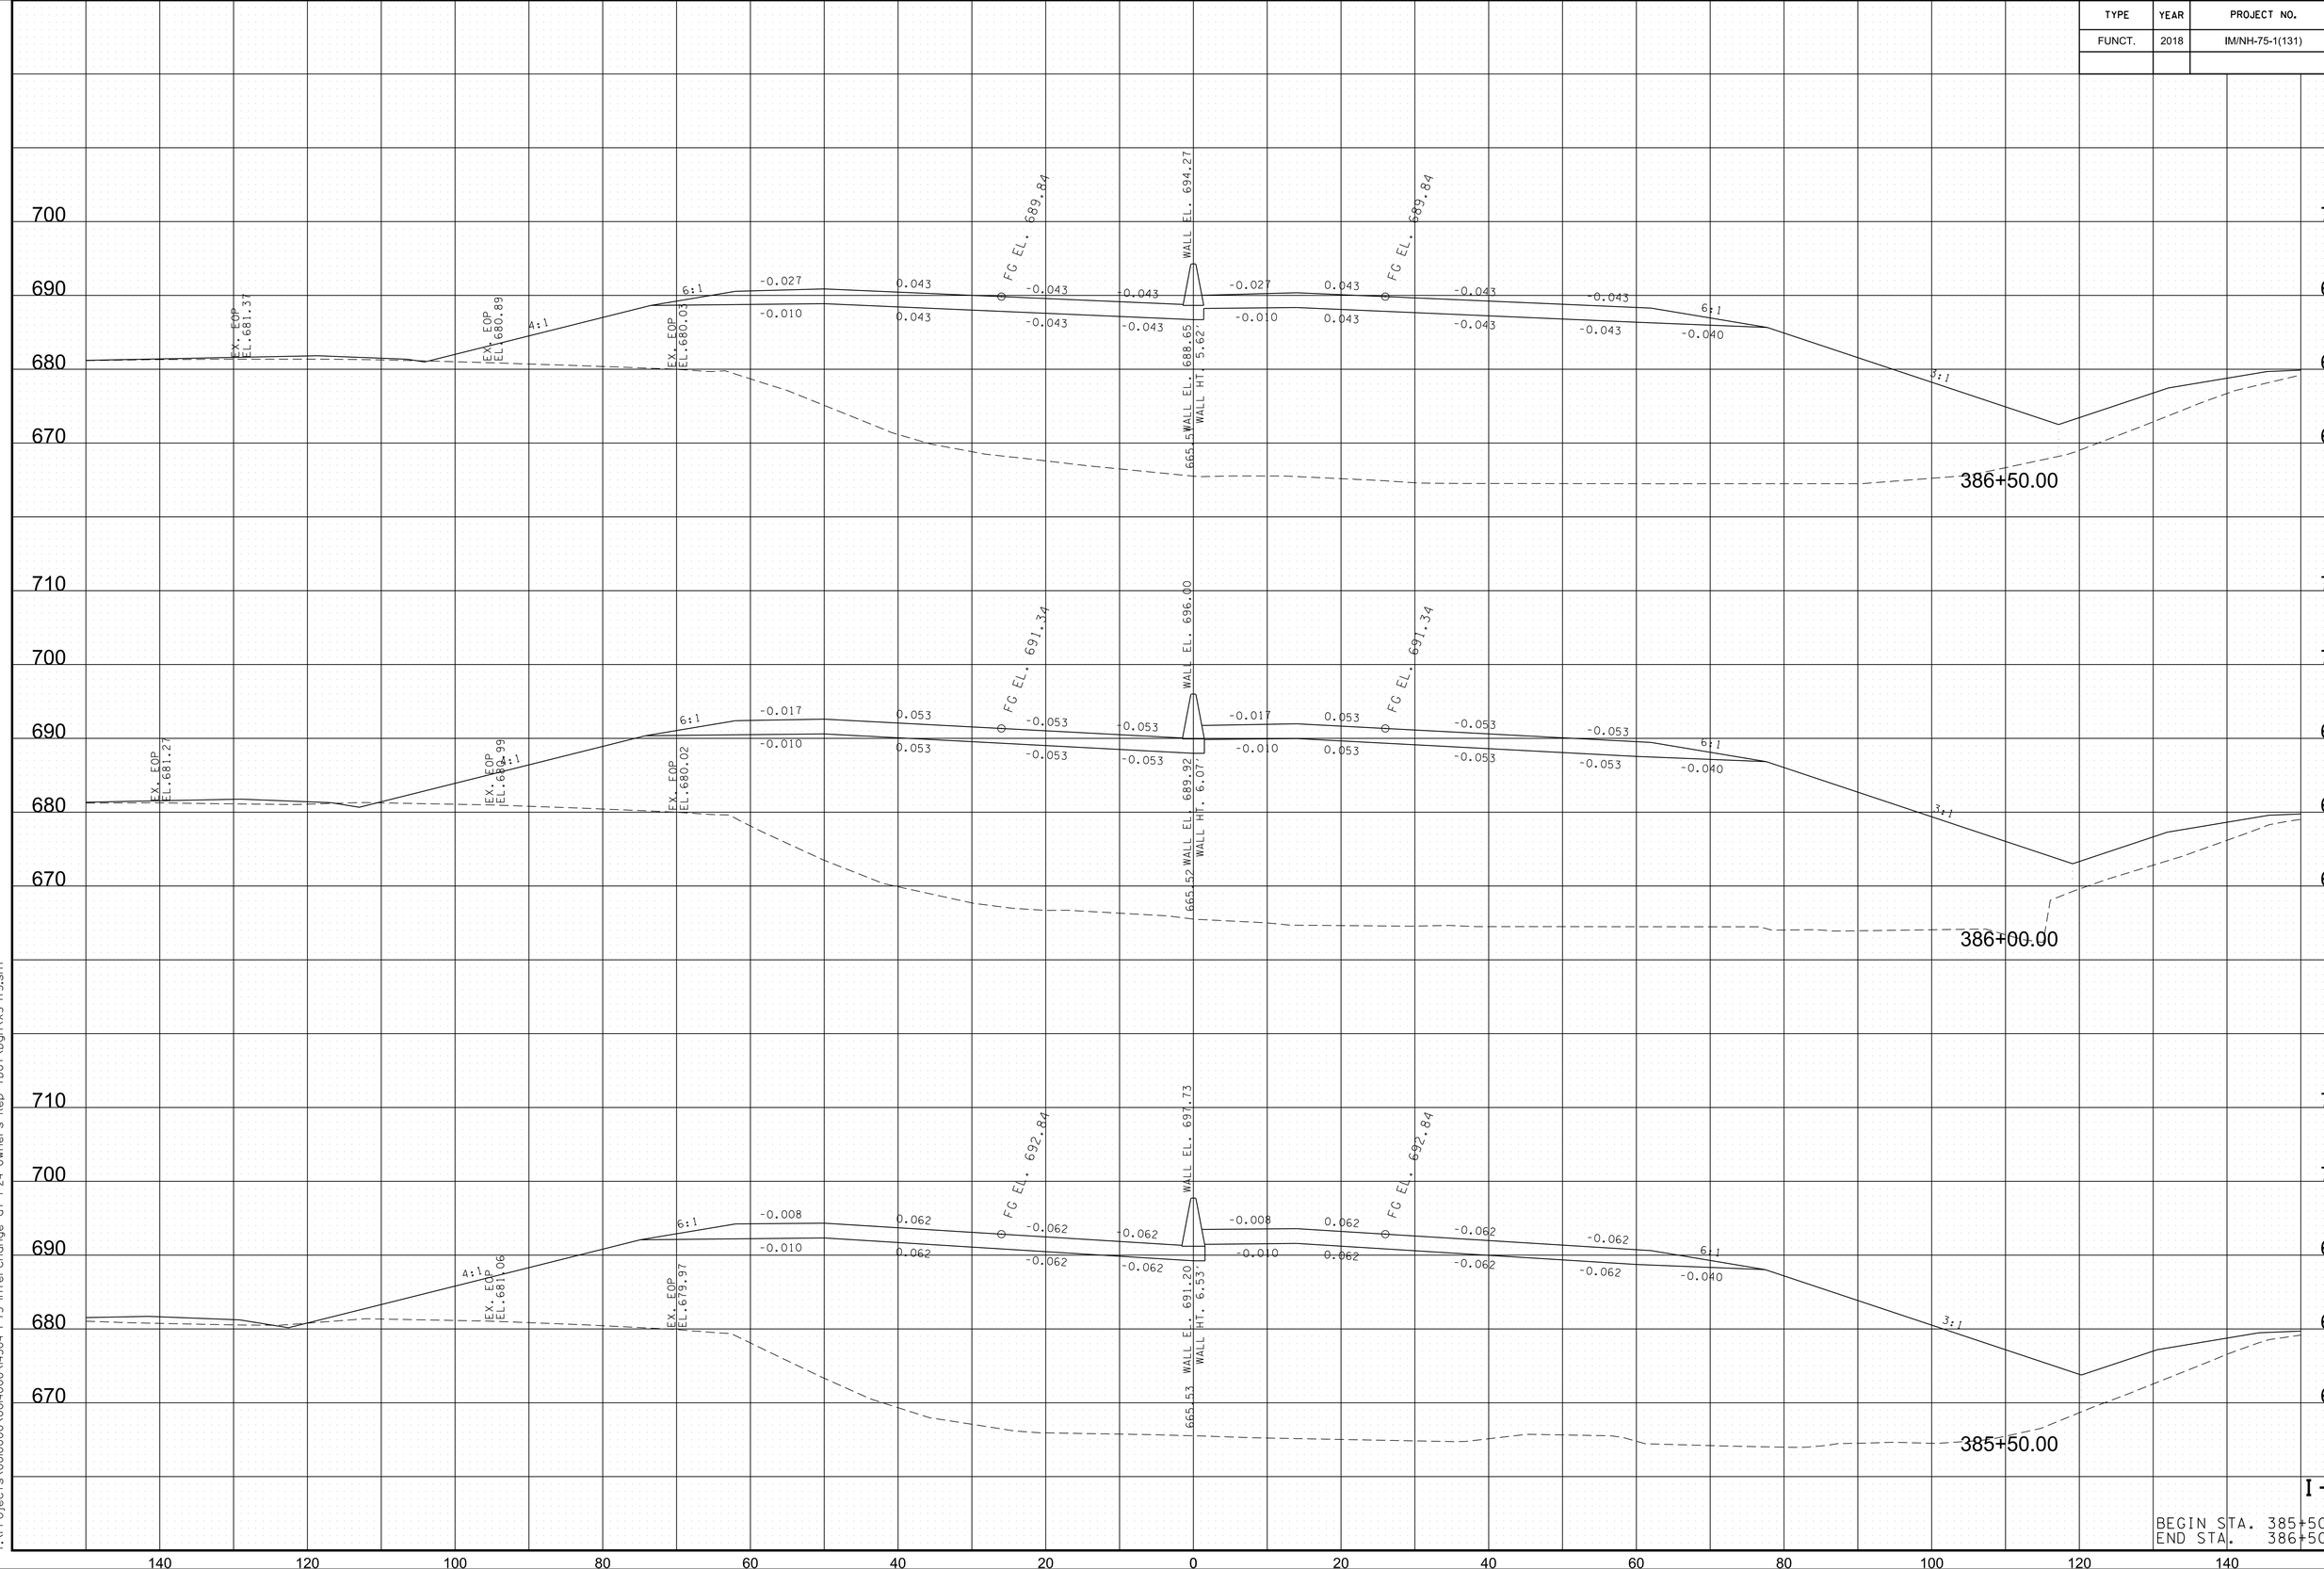


8/9/2018 5:37:44 PM
Y:\Projects\0010000\0014000\14304 I-75 Interchange at I-24 Owners Rep TDOT\Dgn\XS-I75.sht

TYPE	YEAR	PROJECT NO.	SHEET NO.
FUNCT.	2018	IM/NH-75-1(131)	107

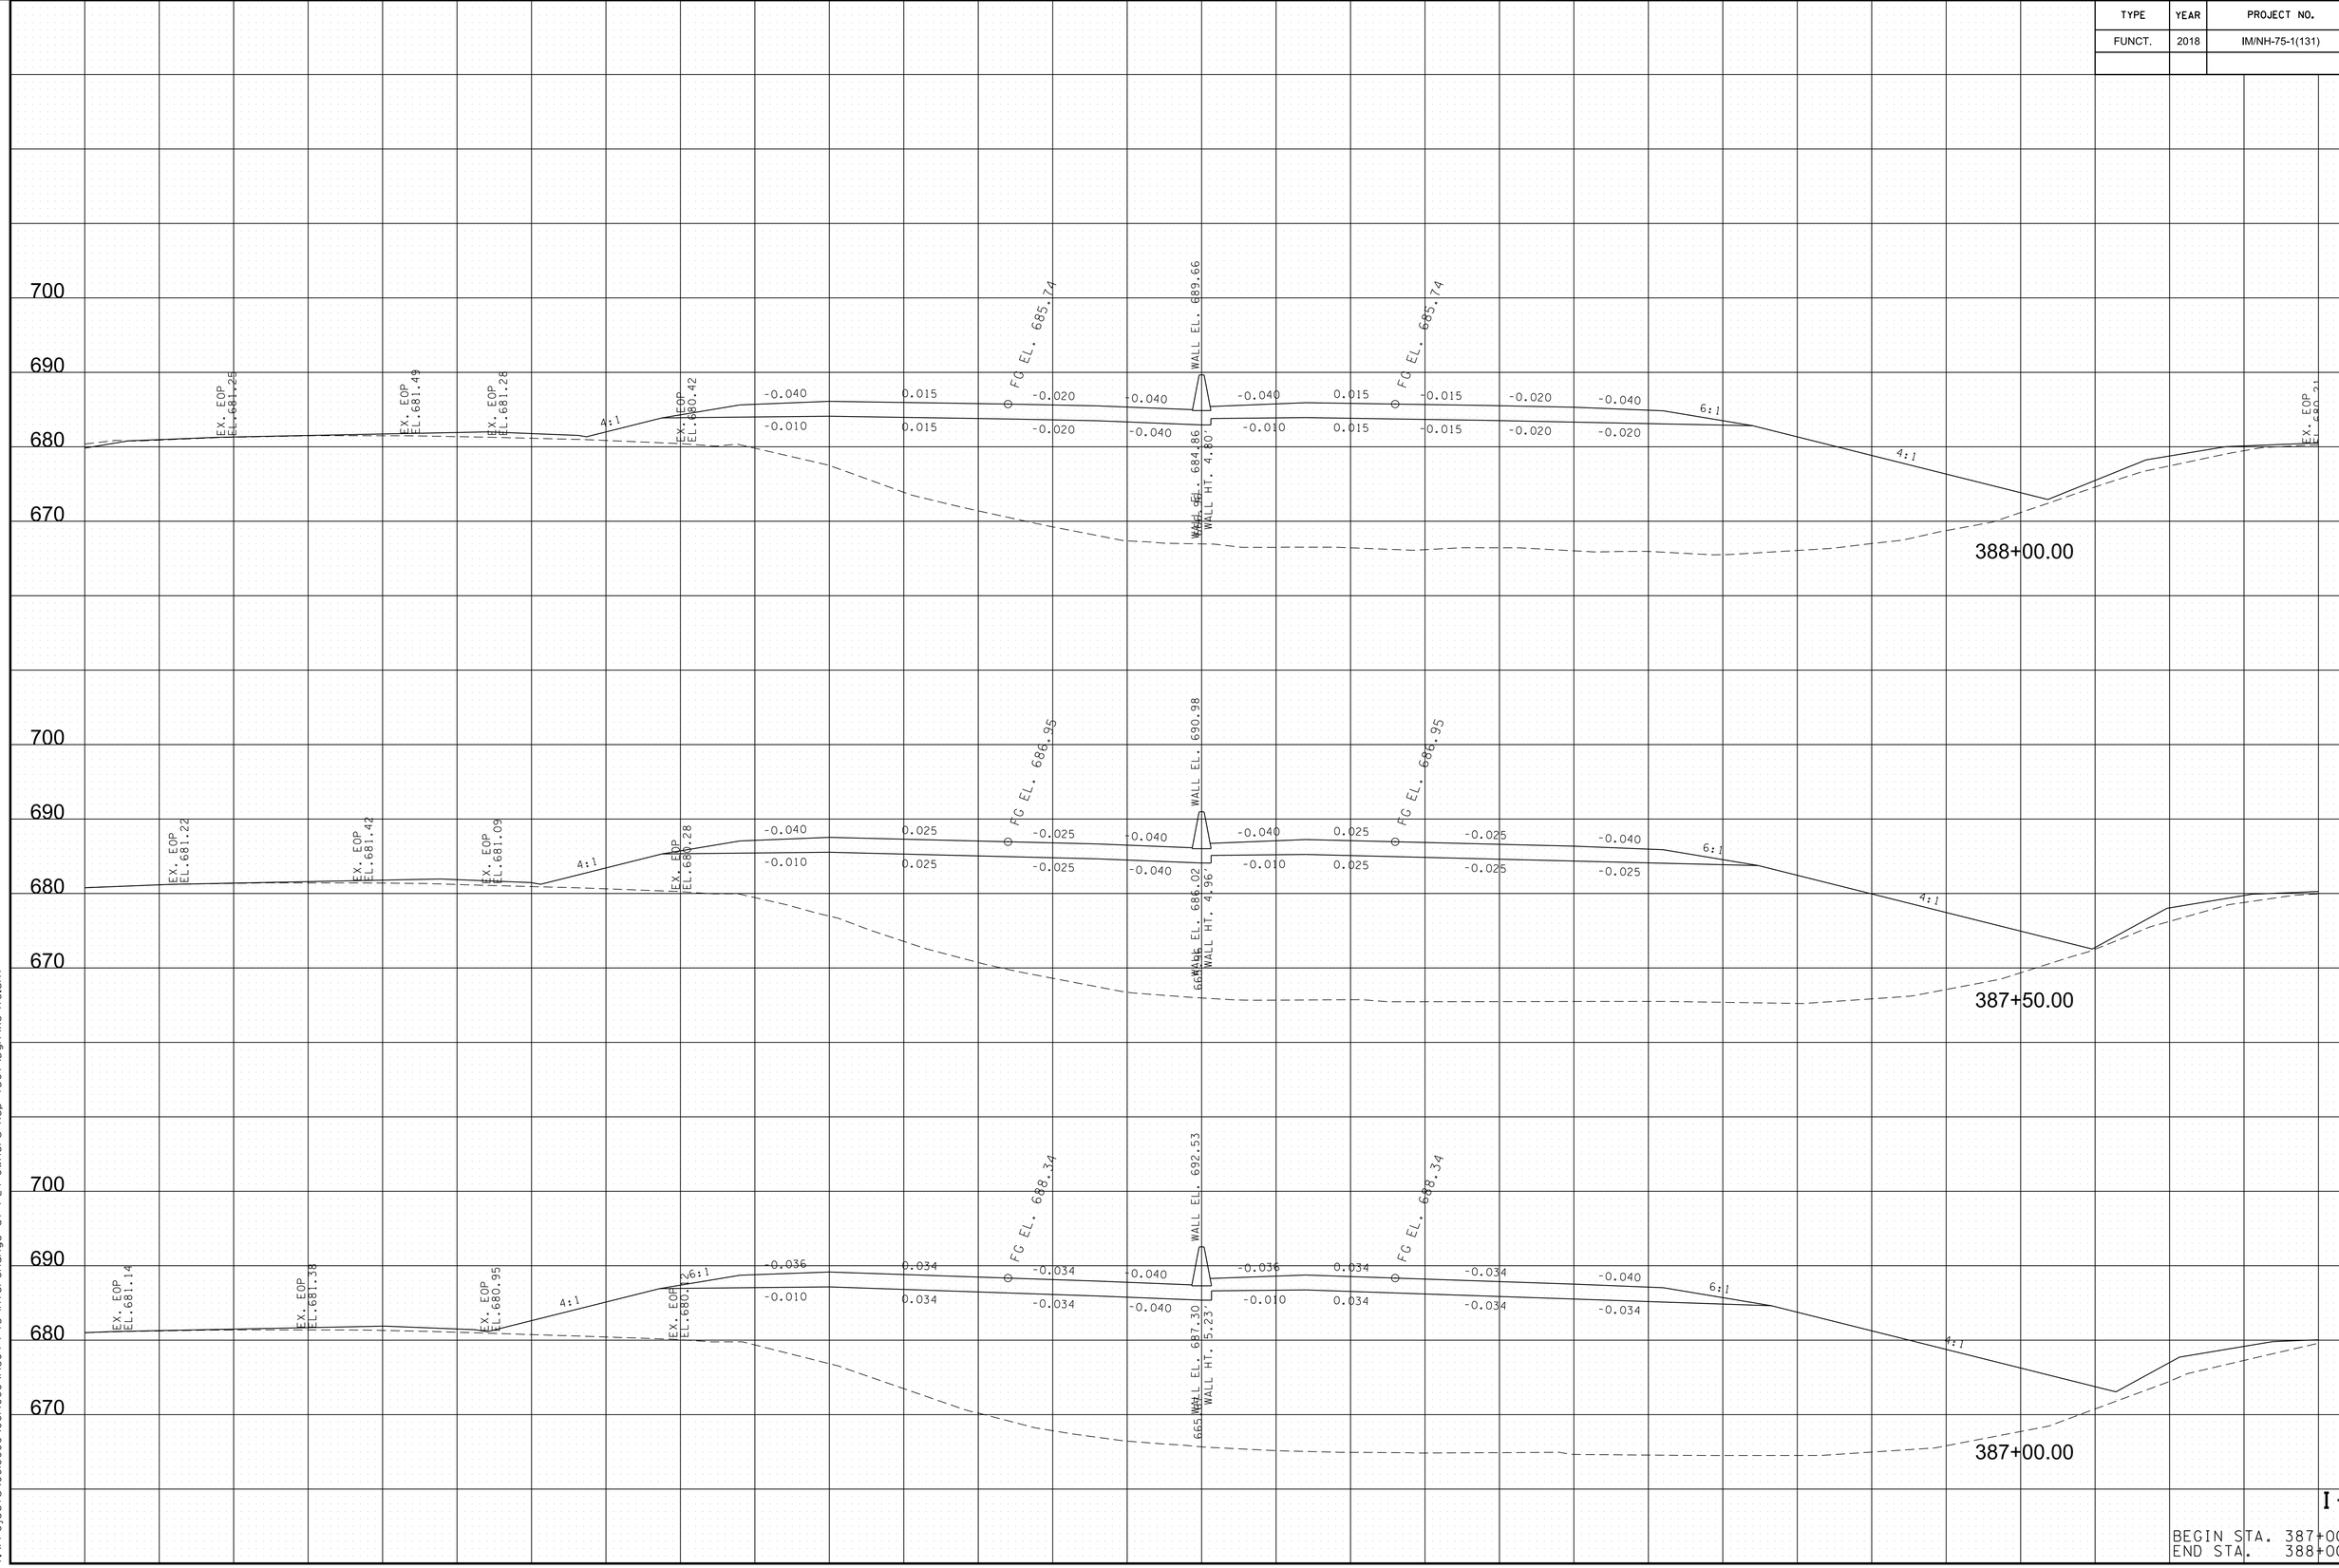

8/9/2018 5:37:48 PM
Y:\Projects\001000\001400\14304 I-75 Interchange at I-24 Owners Rep TDOT\Dgn\XS-I75.sht

TYPE	YEAR	PROJECT NO.	SHEET NO.
FUNCT.	2018	IM/NH-75-1(131)	108

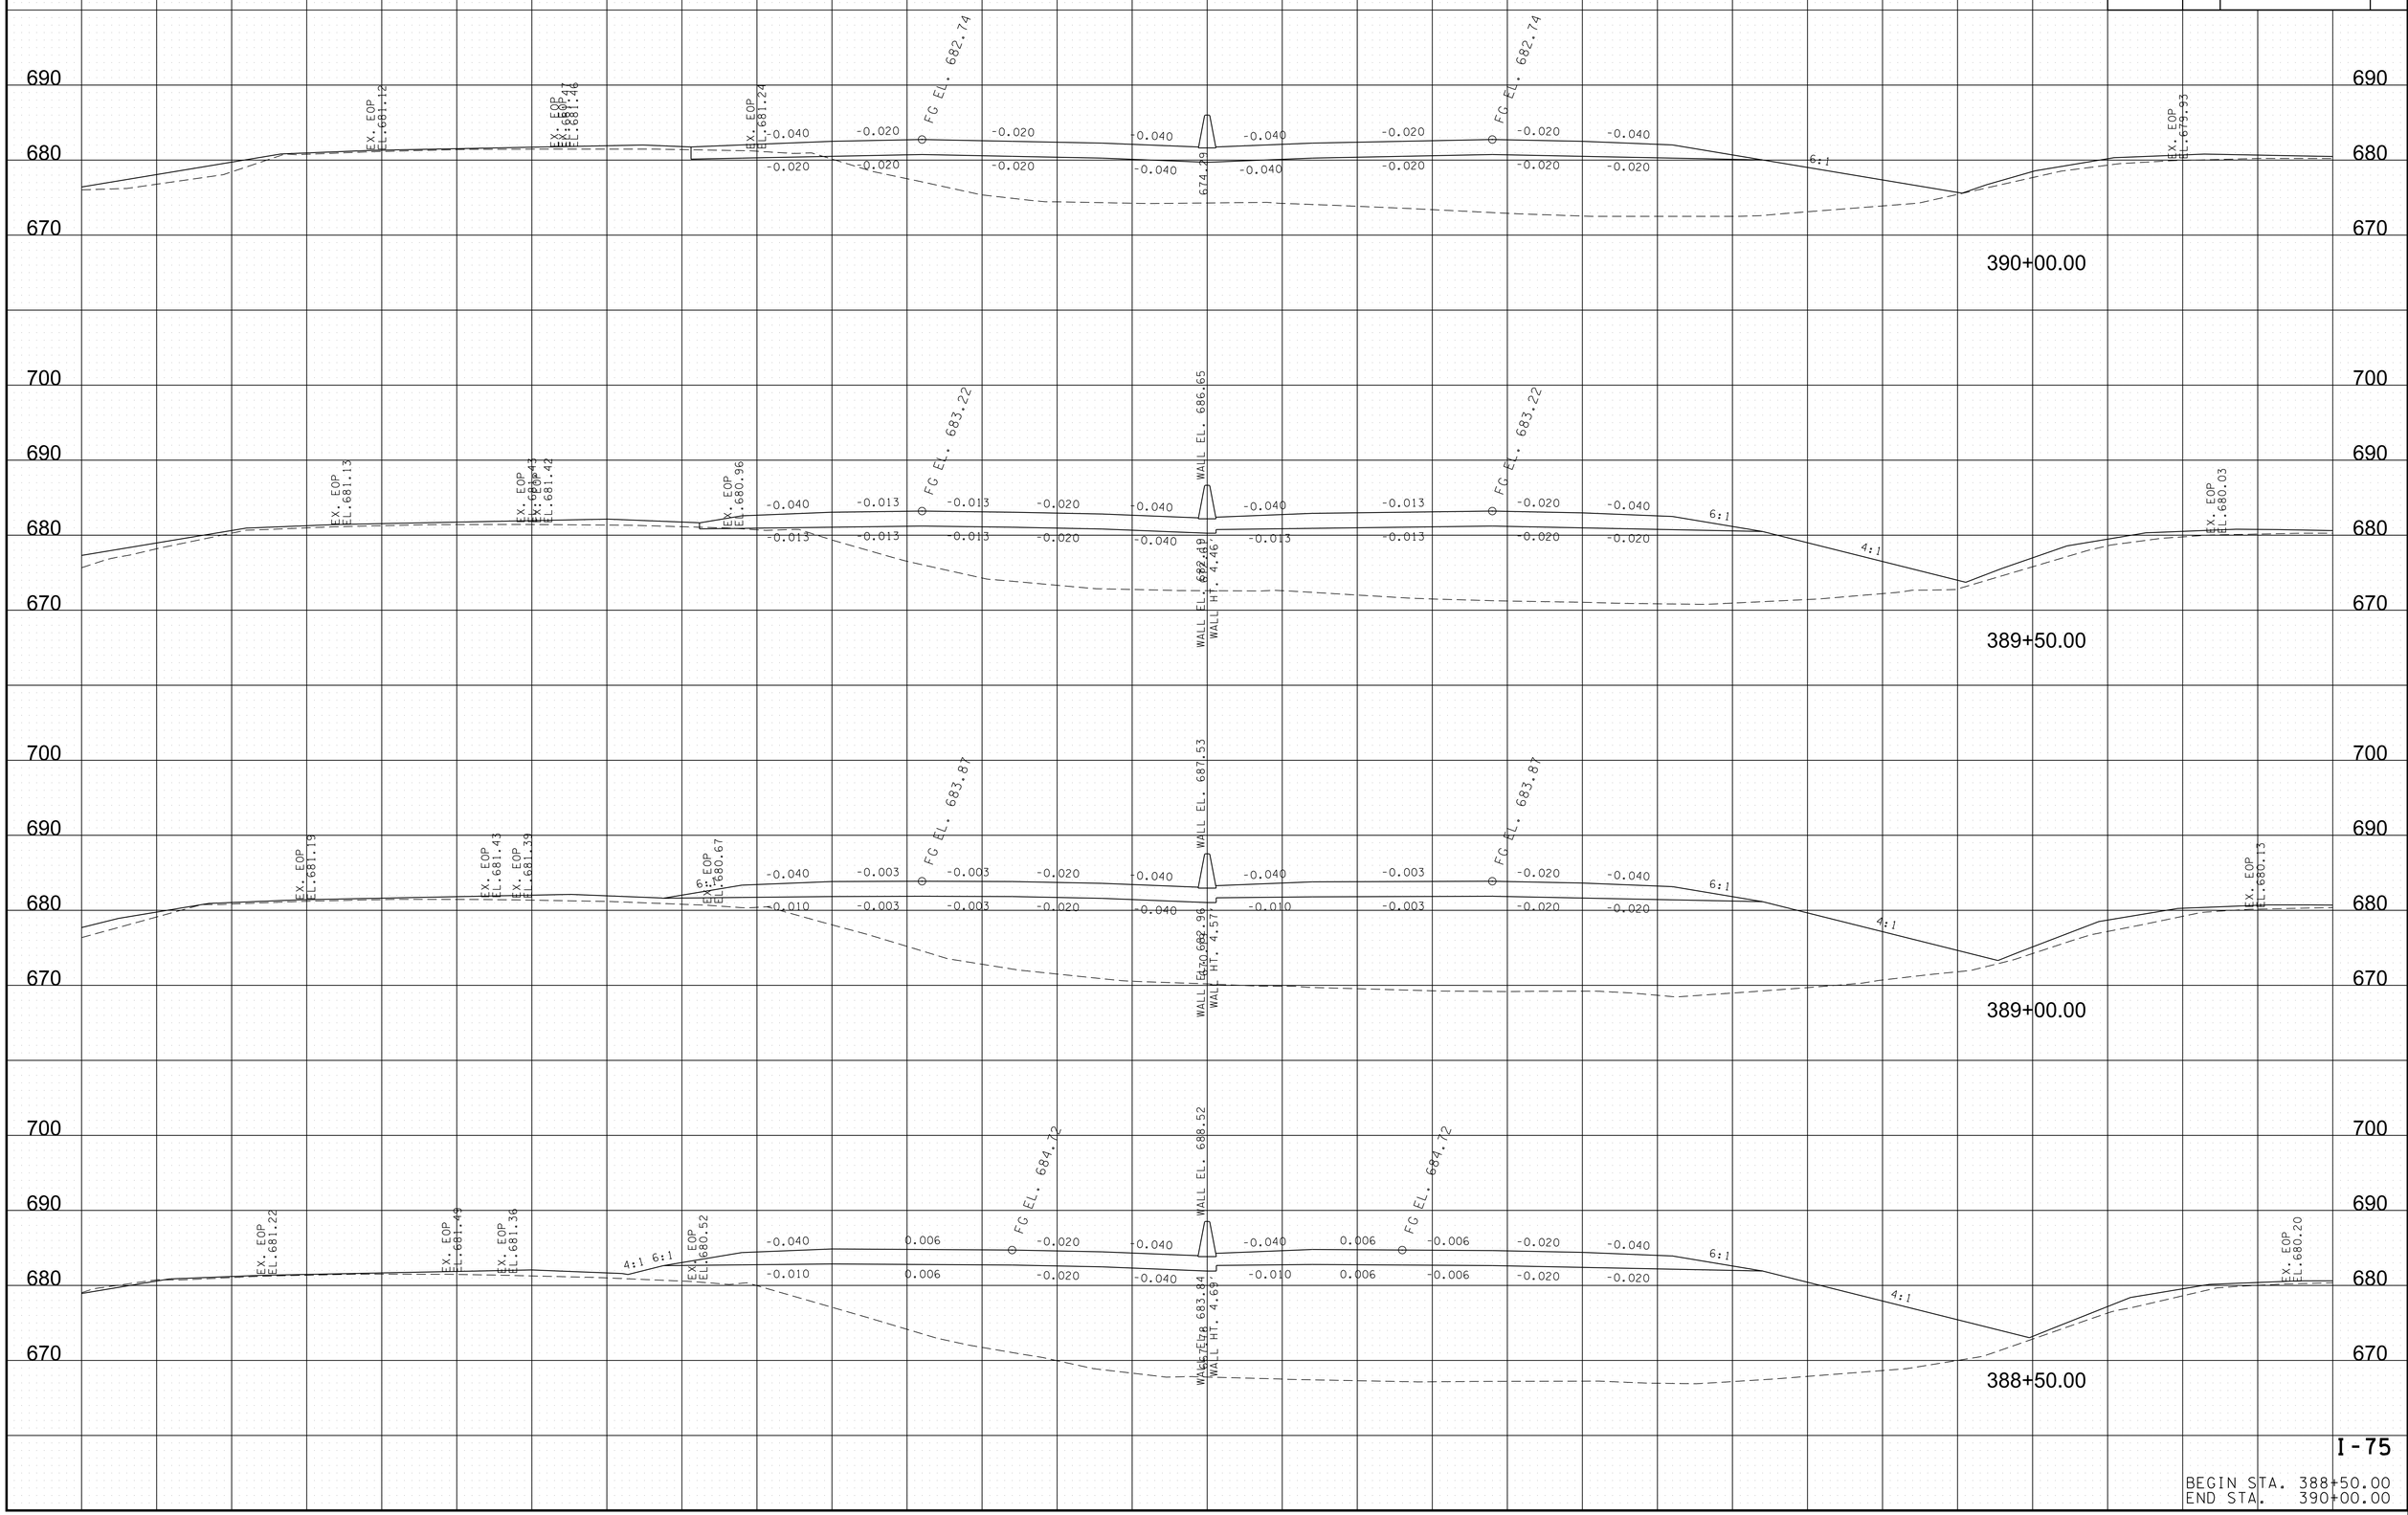


I-75

BEGIN STA. 388+50.00
END STA. 390+00.00

8/9/2018 5:37:51 PM
Y:\Projects\0010000\0014000\14304 I-75 Interchange at I-24 Owners Rep TDOT\Dgn\XS-I75.sht

TYPE	YEAR	PROJECT NO.	SHEET NO.
FUNCT.	2018	IM/NH-75-1(131)	109

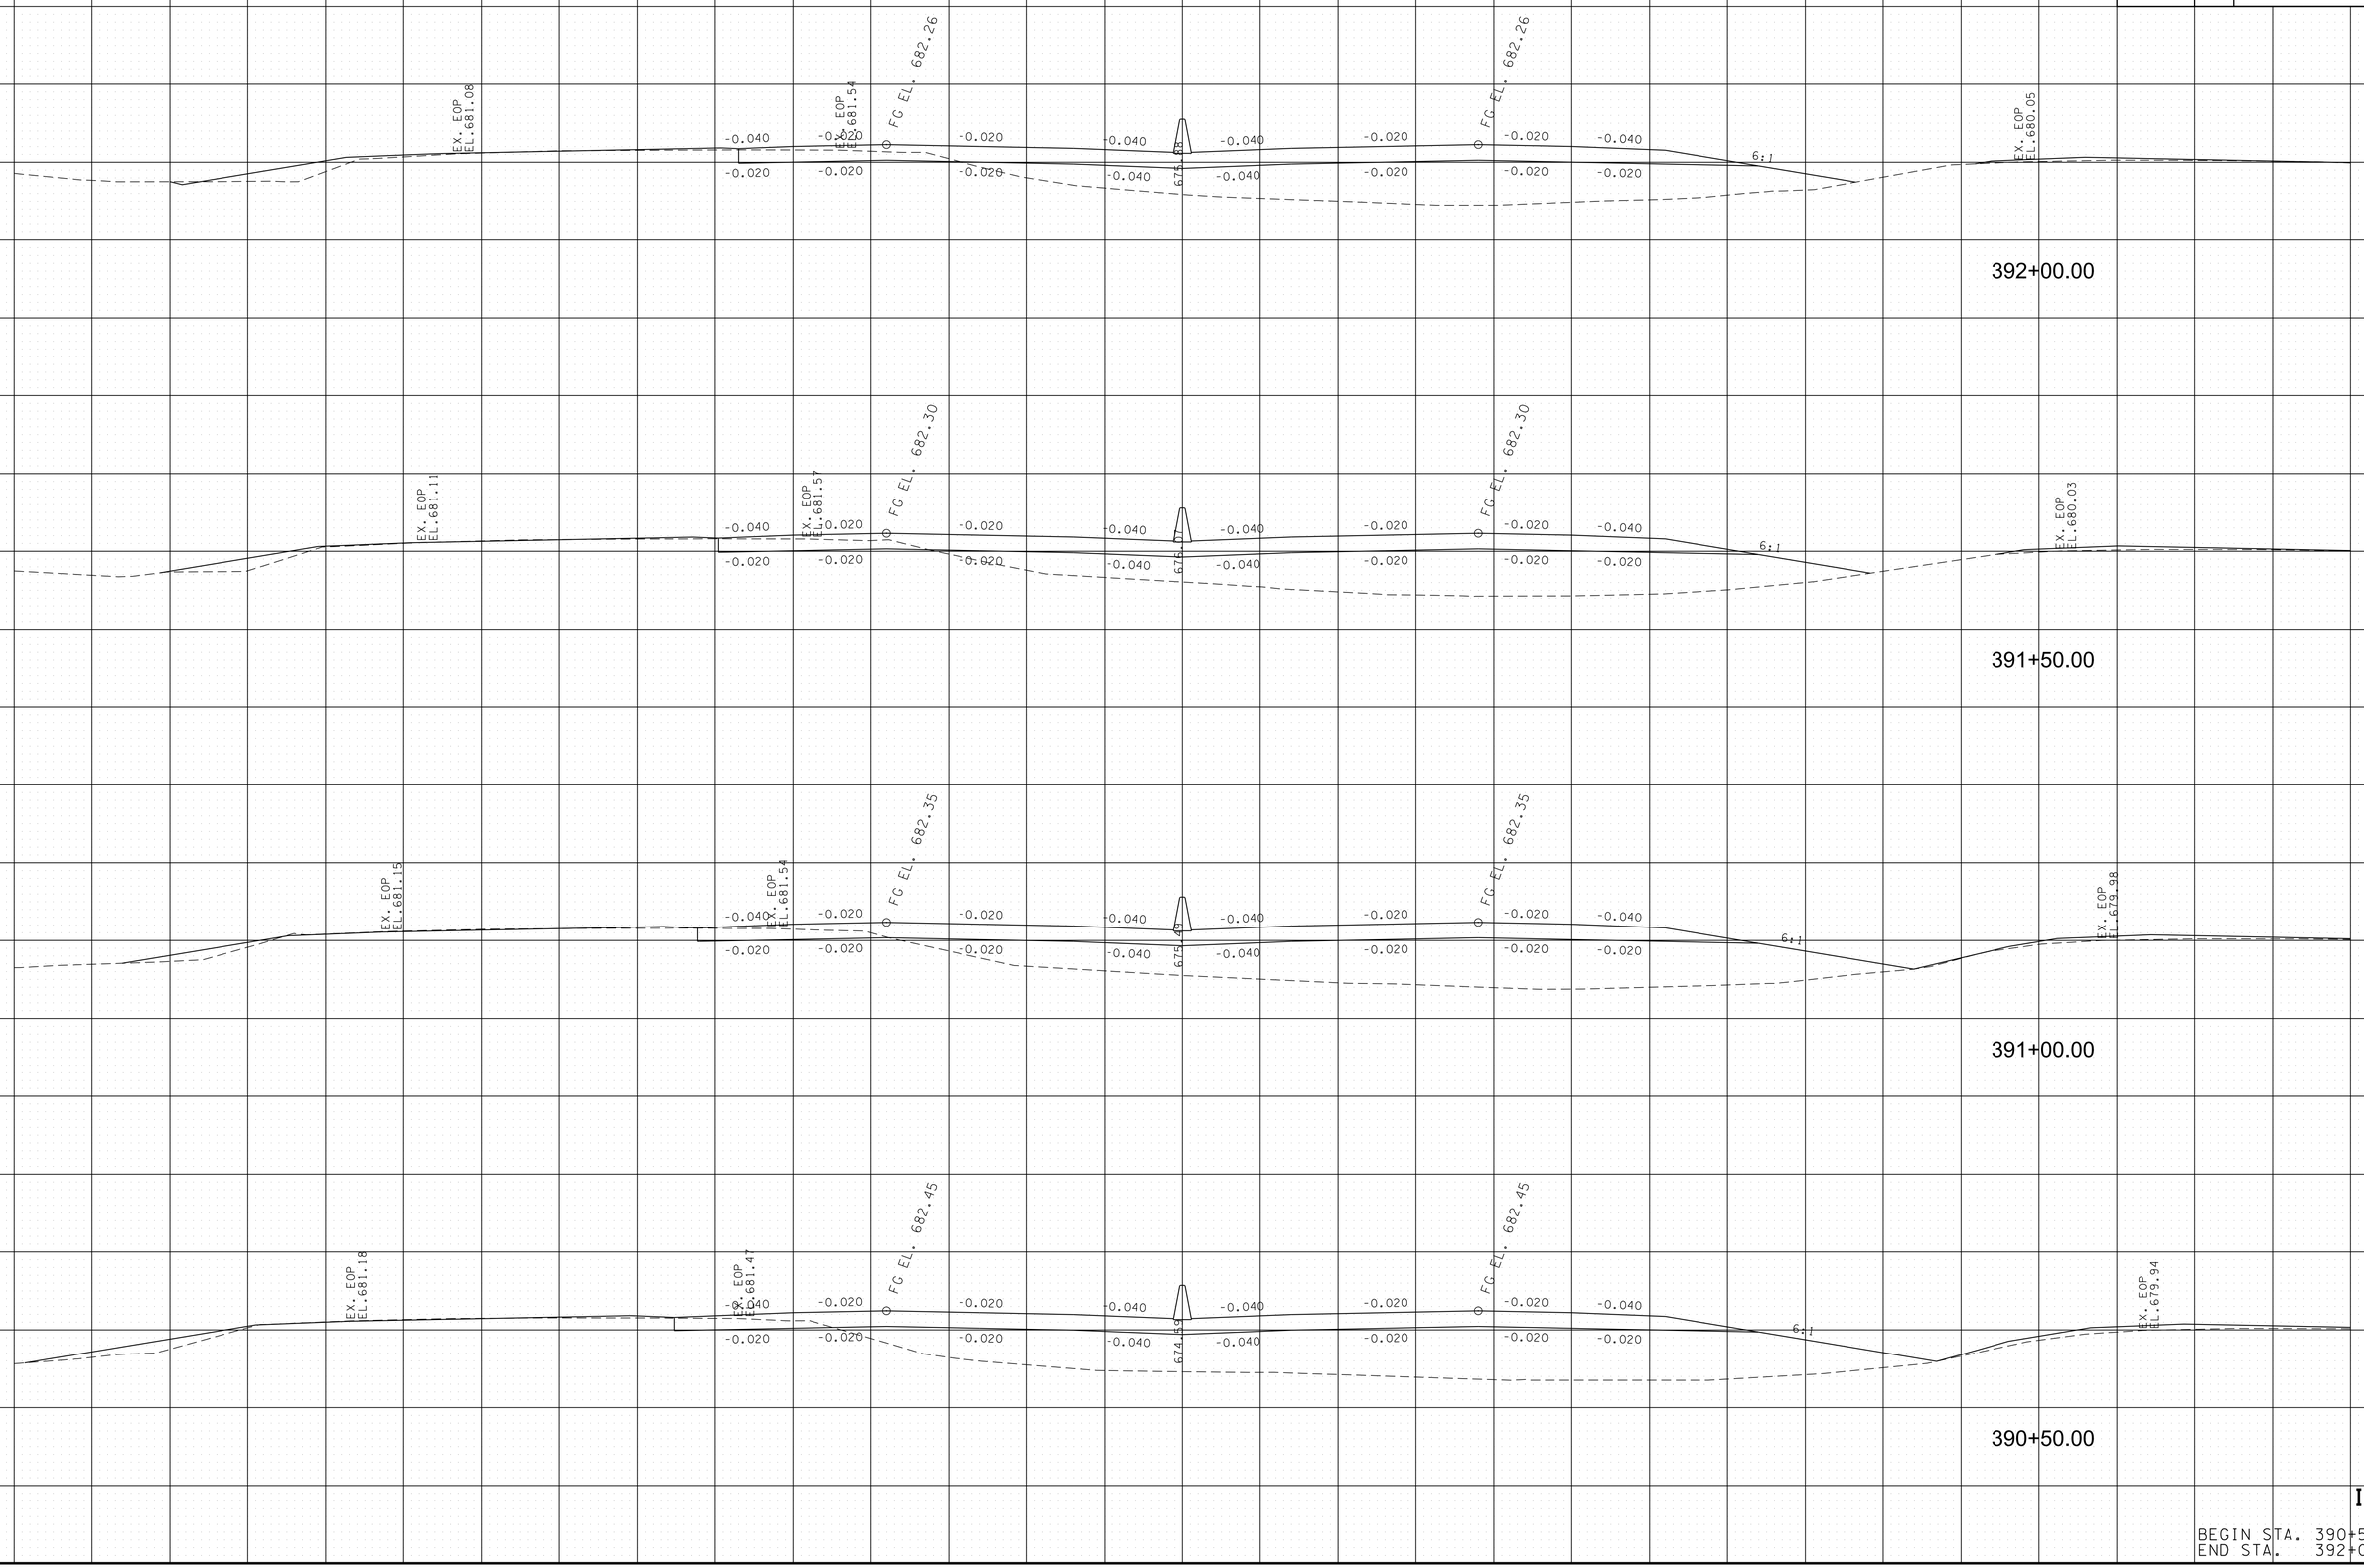


I-75

BEGIN STA. 390+50.00
END STA. 392+00.00

8/9/2018 5:37:54 PM
Y:\Projects\0010000\0014000\14304 I-75 Interchange at I-24 Owners Rep TDOT\Dgn\XS-I75.sht

TYPE	YEAR	PROJECT NO.	SHEET NO.
FUNCT.	2018	IM/NH-75-1(131)	110

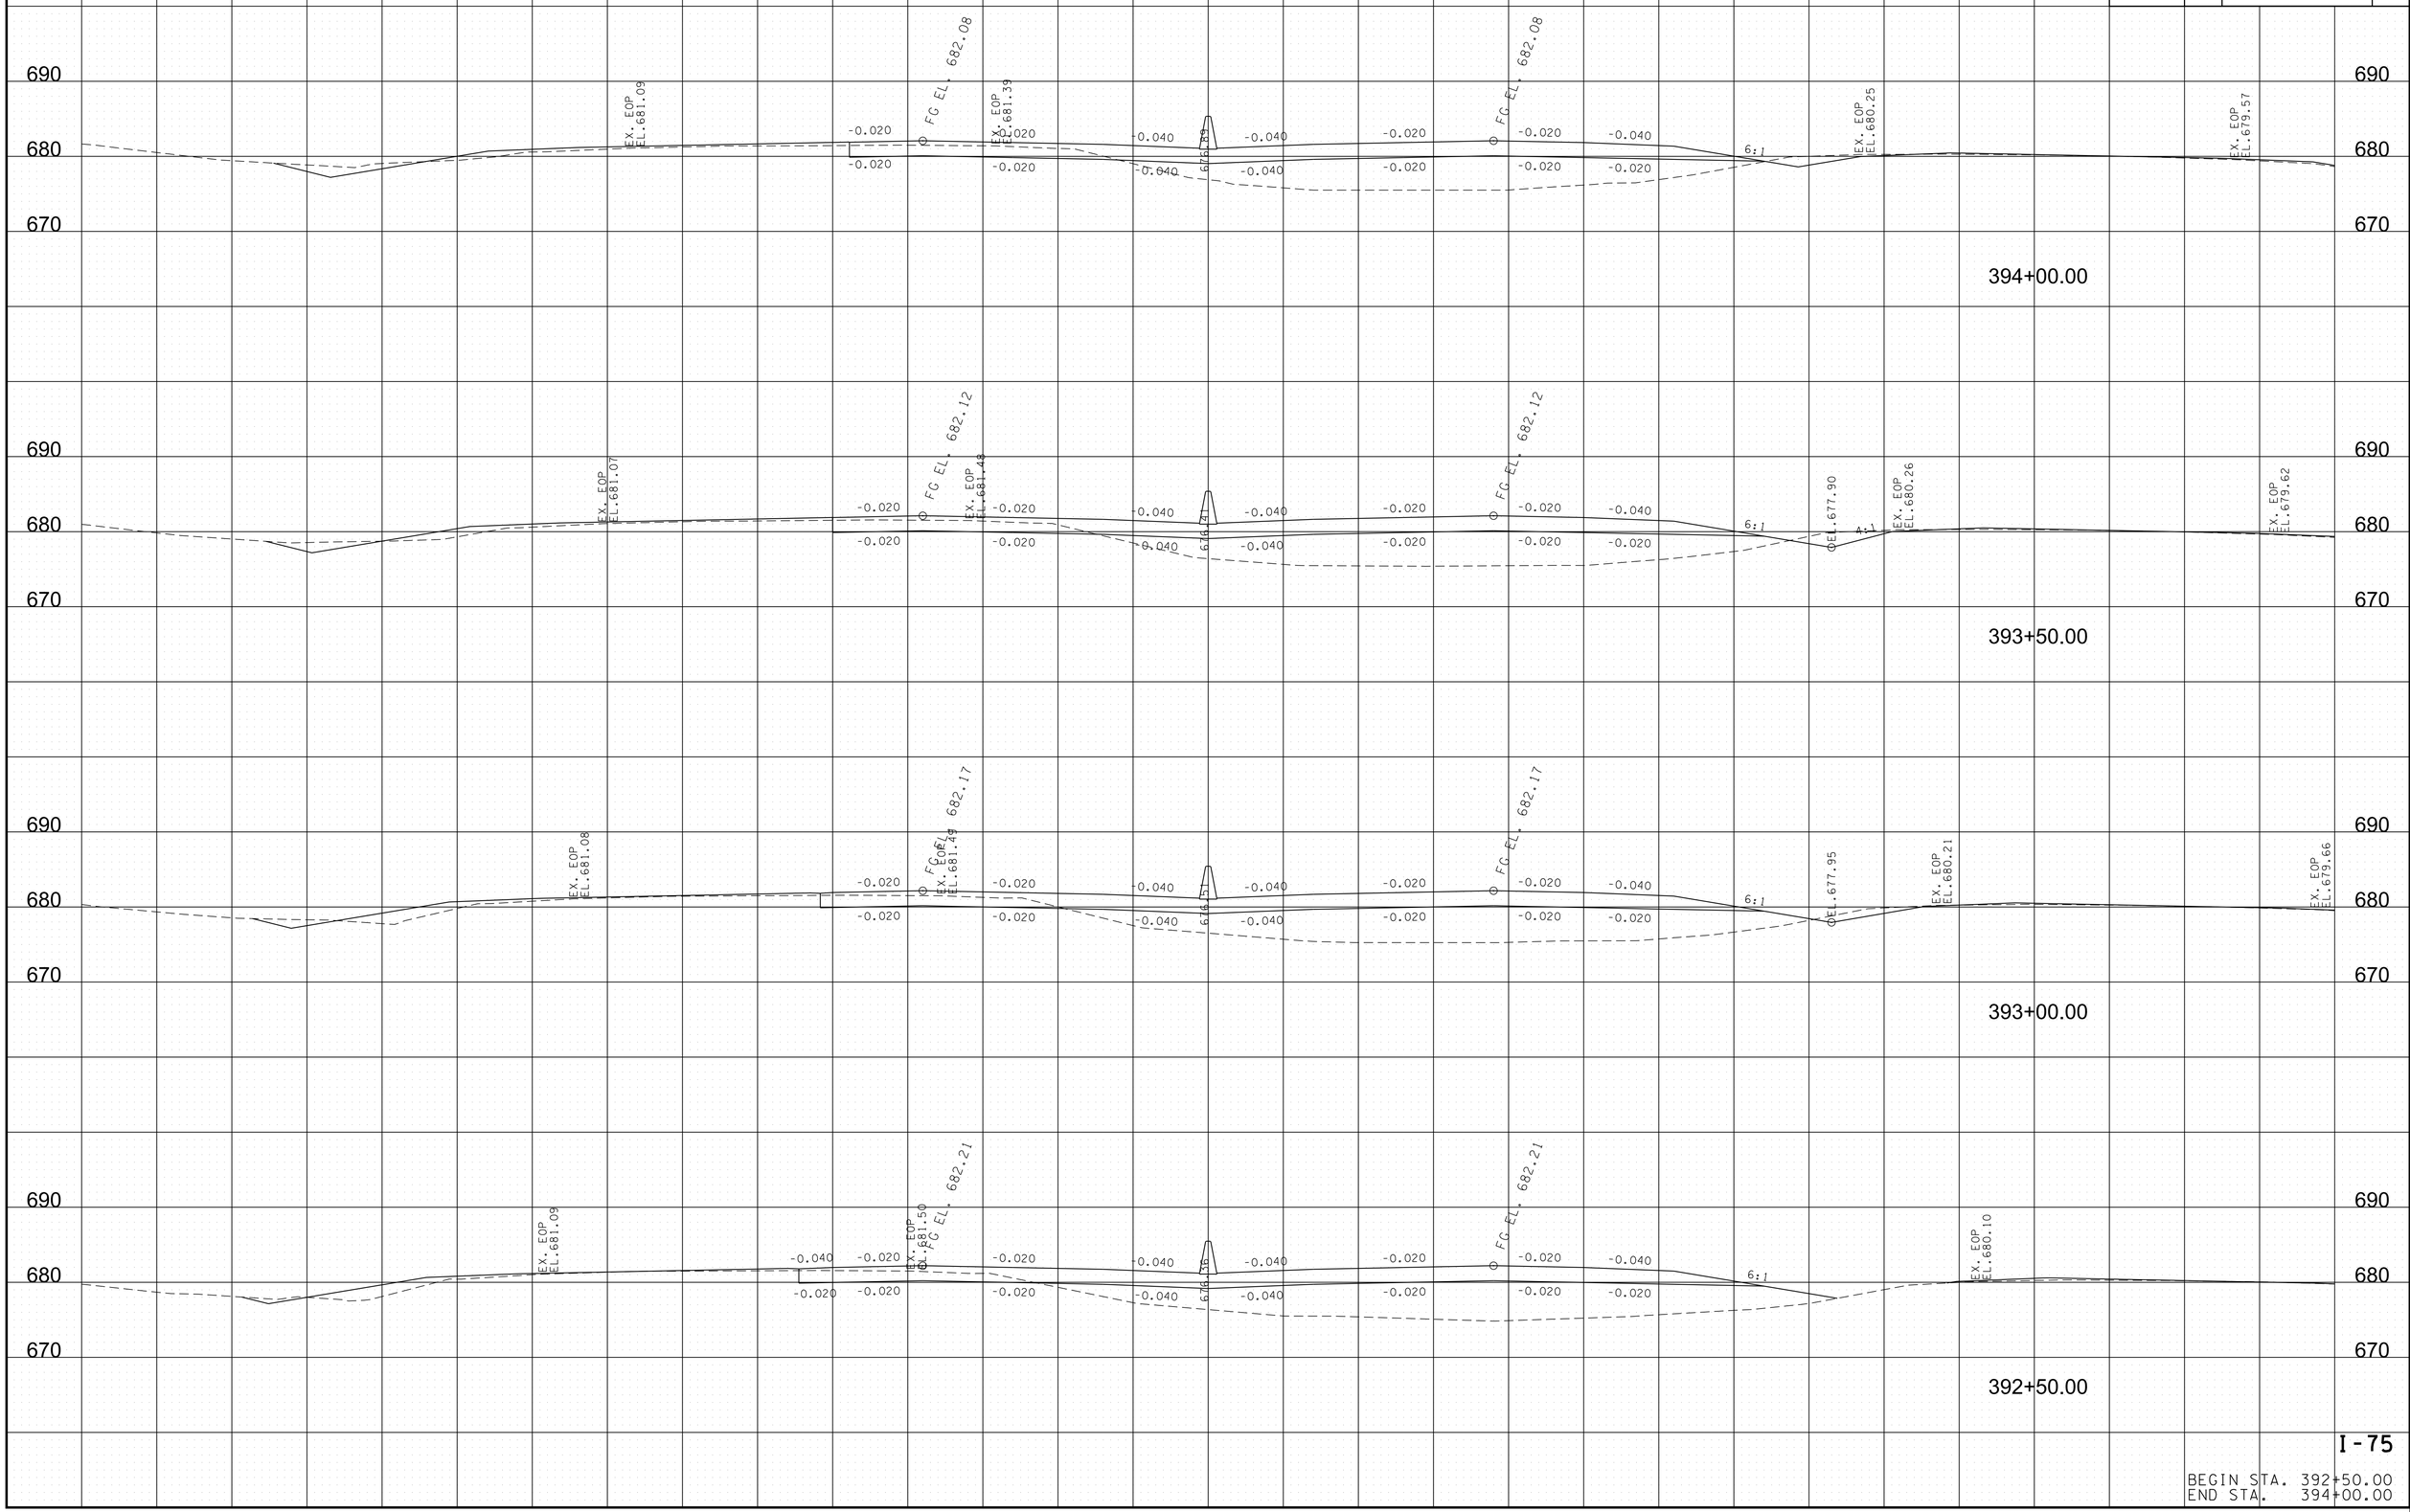


I-75

BEGIN STA. 392+50.00
END STA. 394+00.00

8/9/2018 5:37:57 PM
Y:\Projects\0010000\0014000\14304 I-75 Interchange at I-24 Owners Rep TDOT\Dgn\XS-I75.sht

TYPE	YEAR	PROJECT NO.	SHEET NO.
FUNCT.	2018	IM/NH-75-1(131)	111

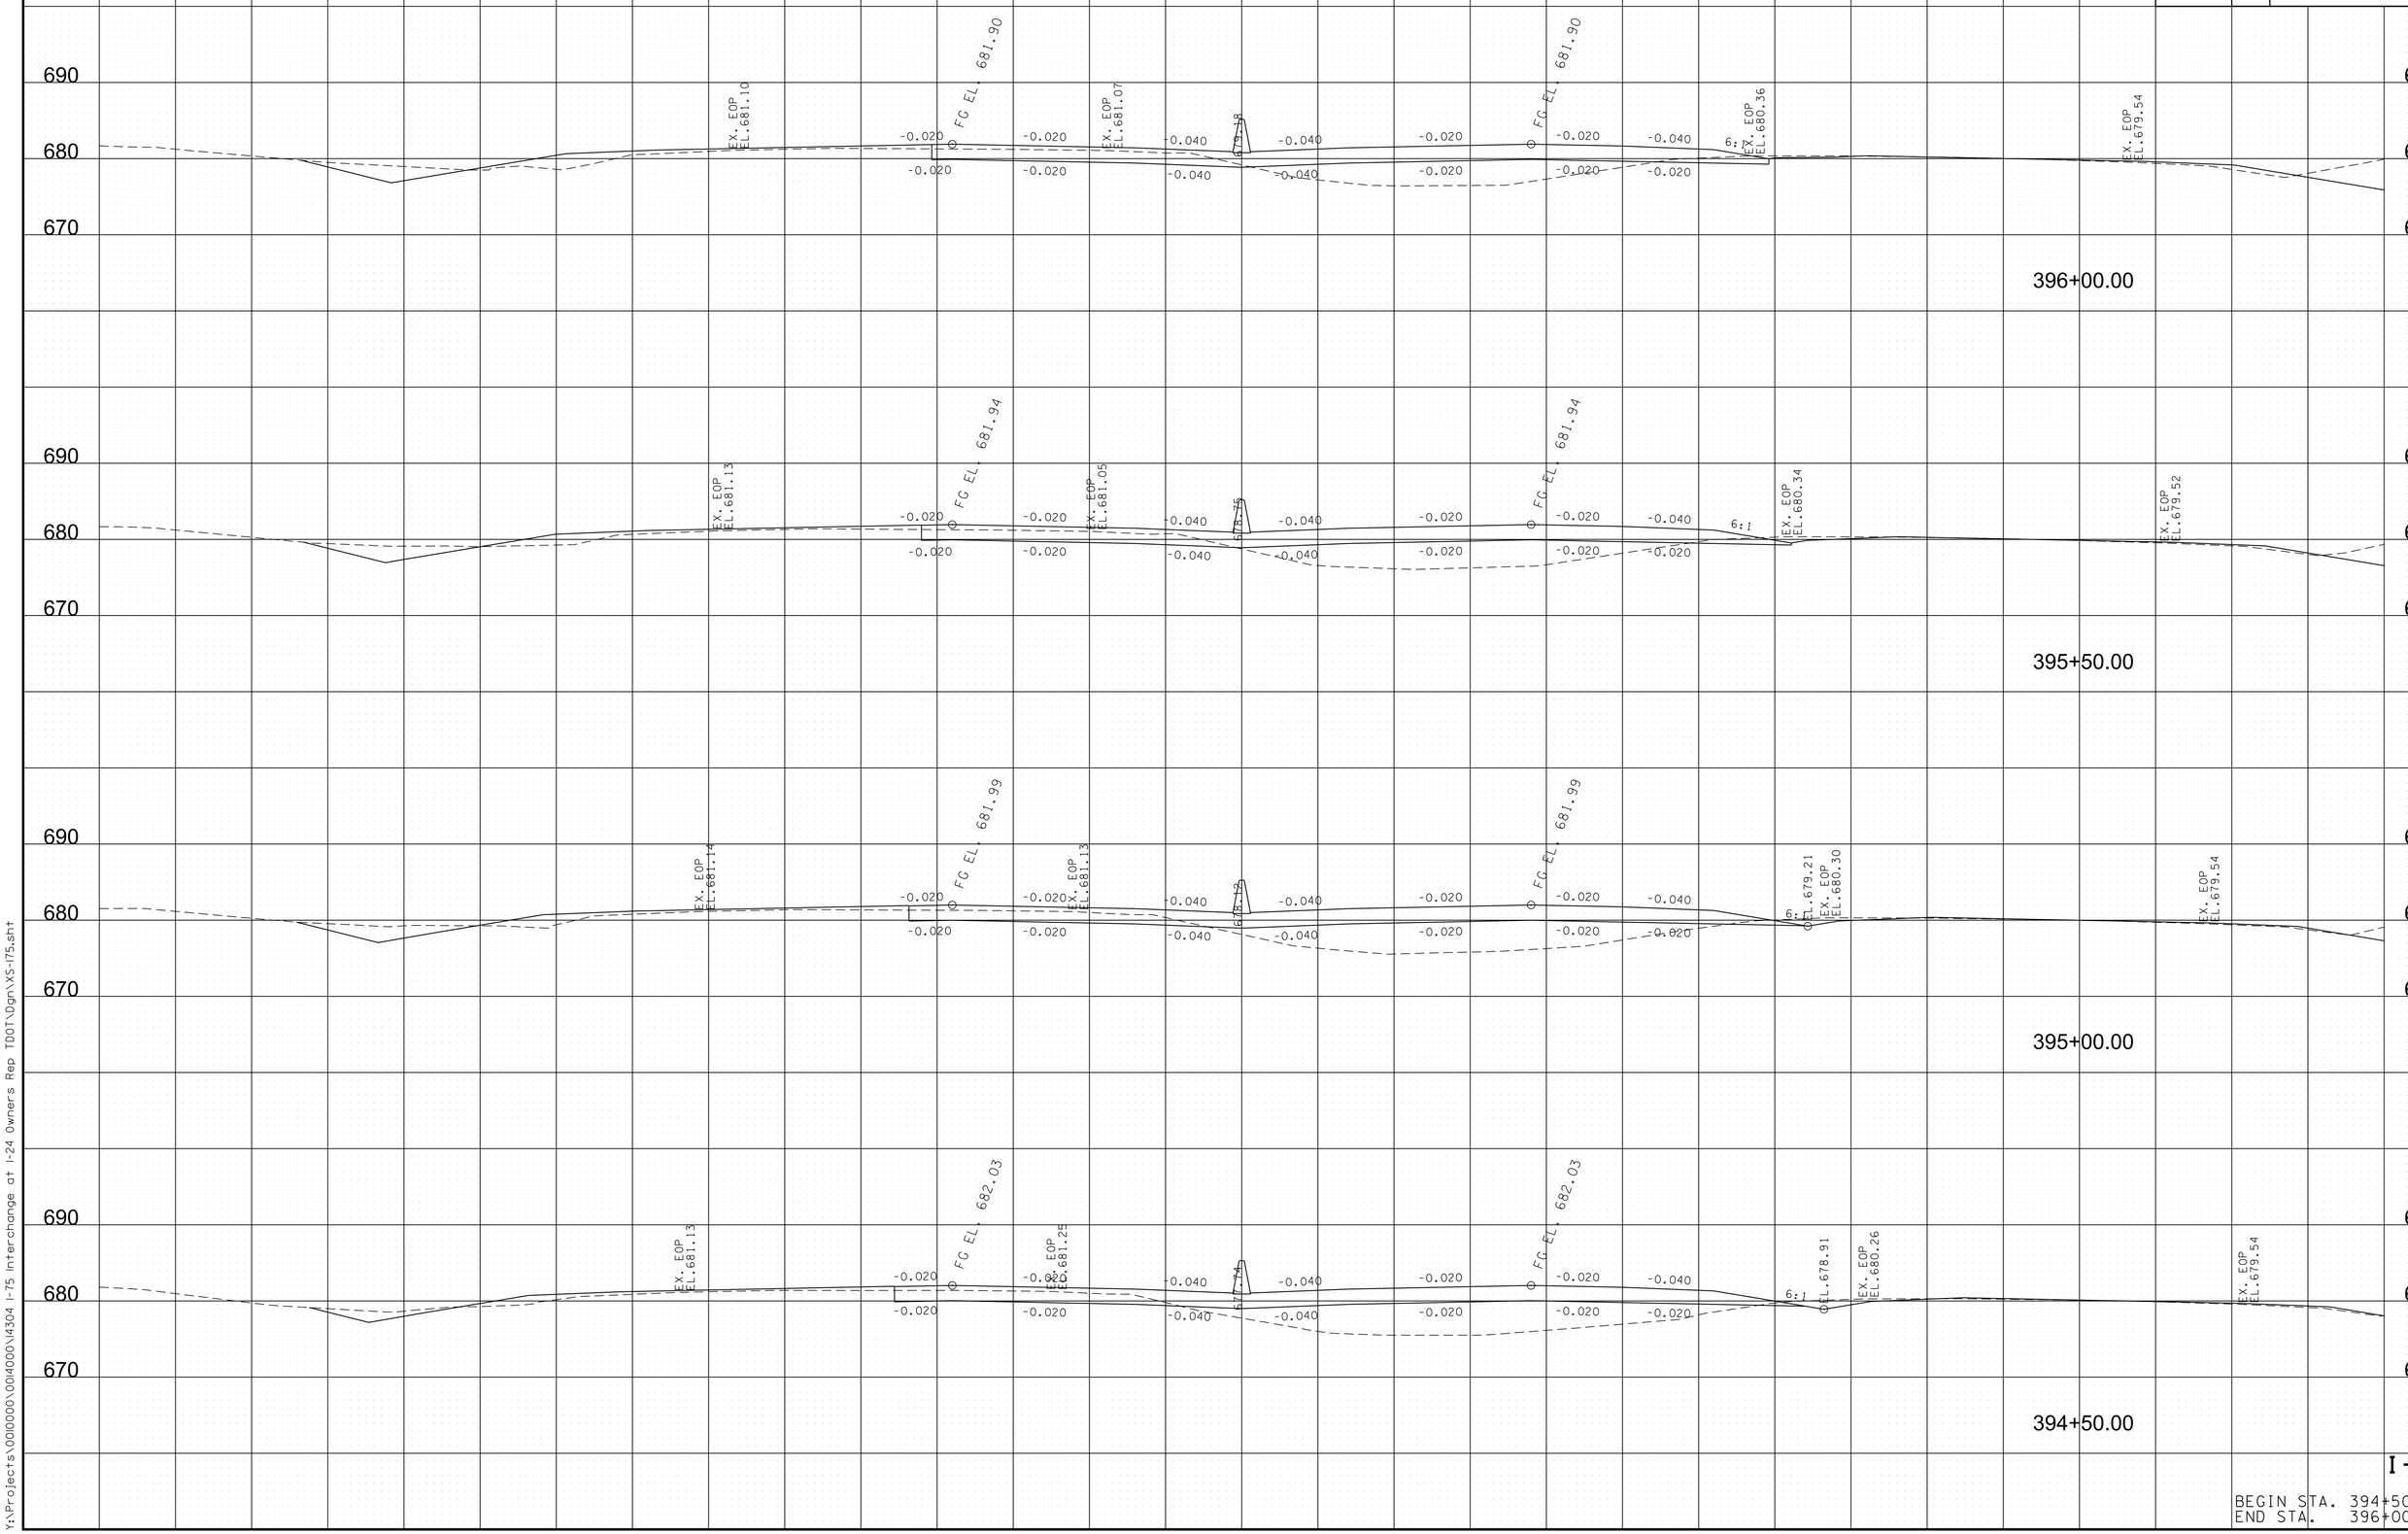


I-75

BEGIN STA. 394+50.00
END STA. 396+00.00

8/9/2018 5:38:00 PM
Y:\Projects\0010000\0014000\14304 I-75 Interchange at I-24 Owners Rep TDOT\Dgn\XS-I75.sht

TYPE	YEAR	PROJECT NO.	SHEET NO.
FUNCT.	2018	IM/NH-75-1(131)	112

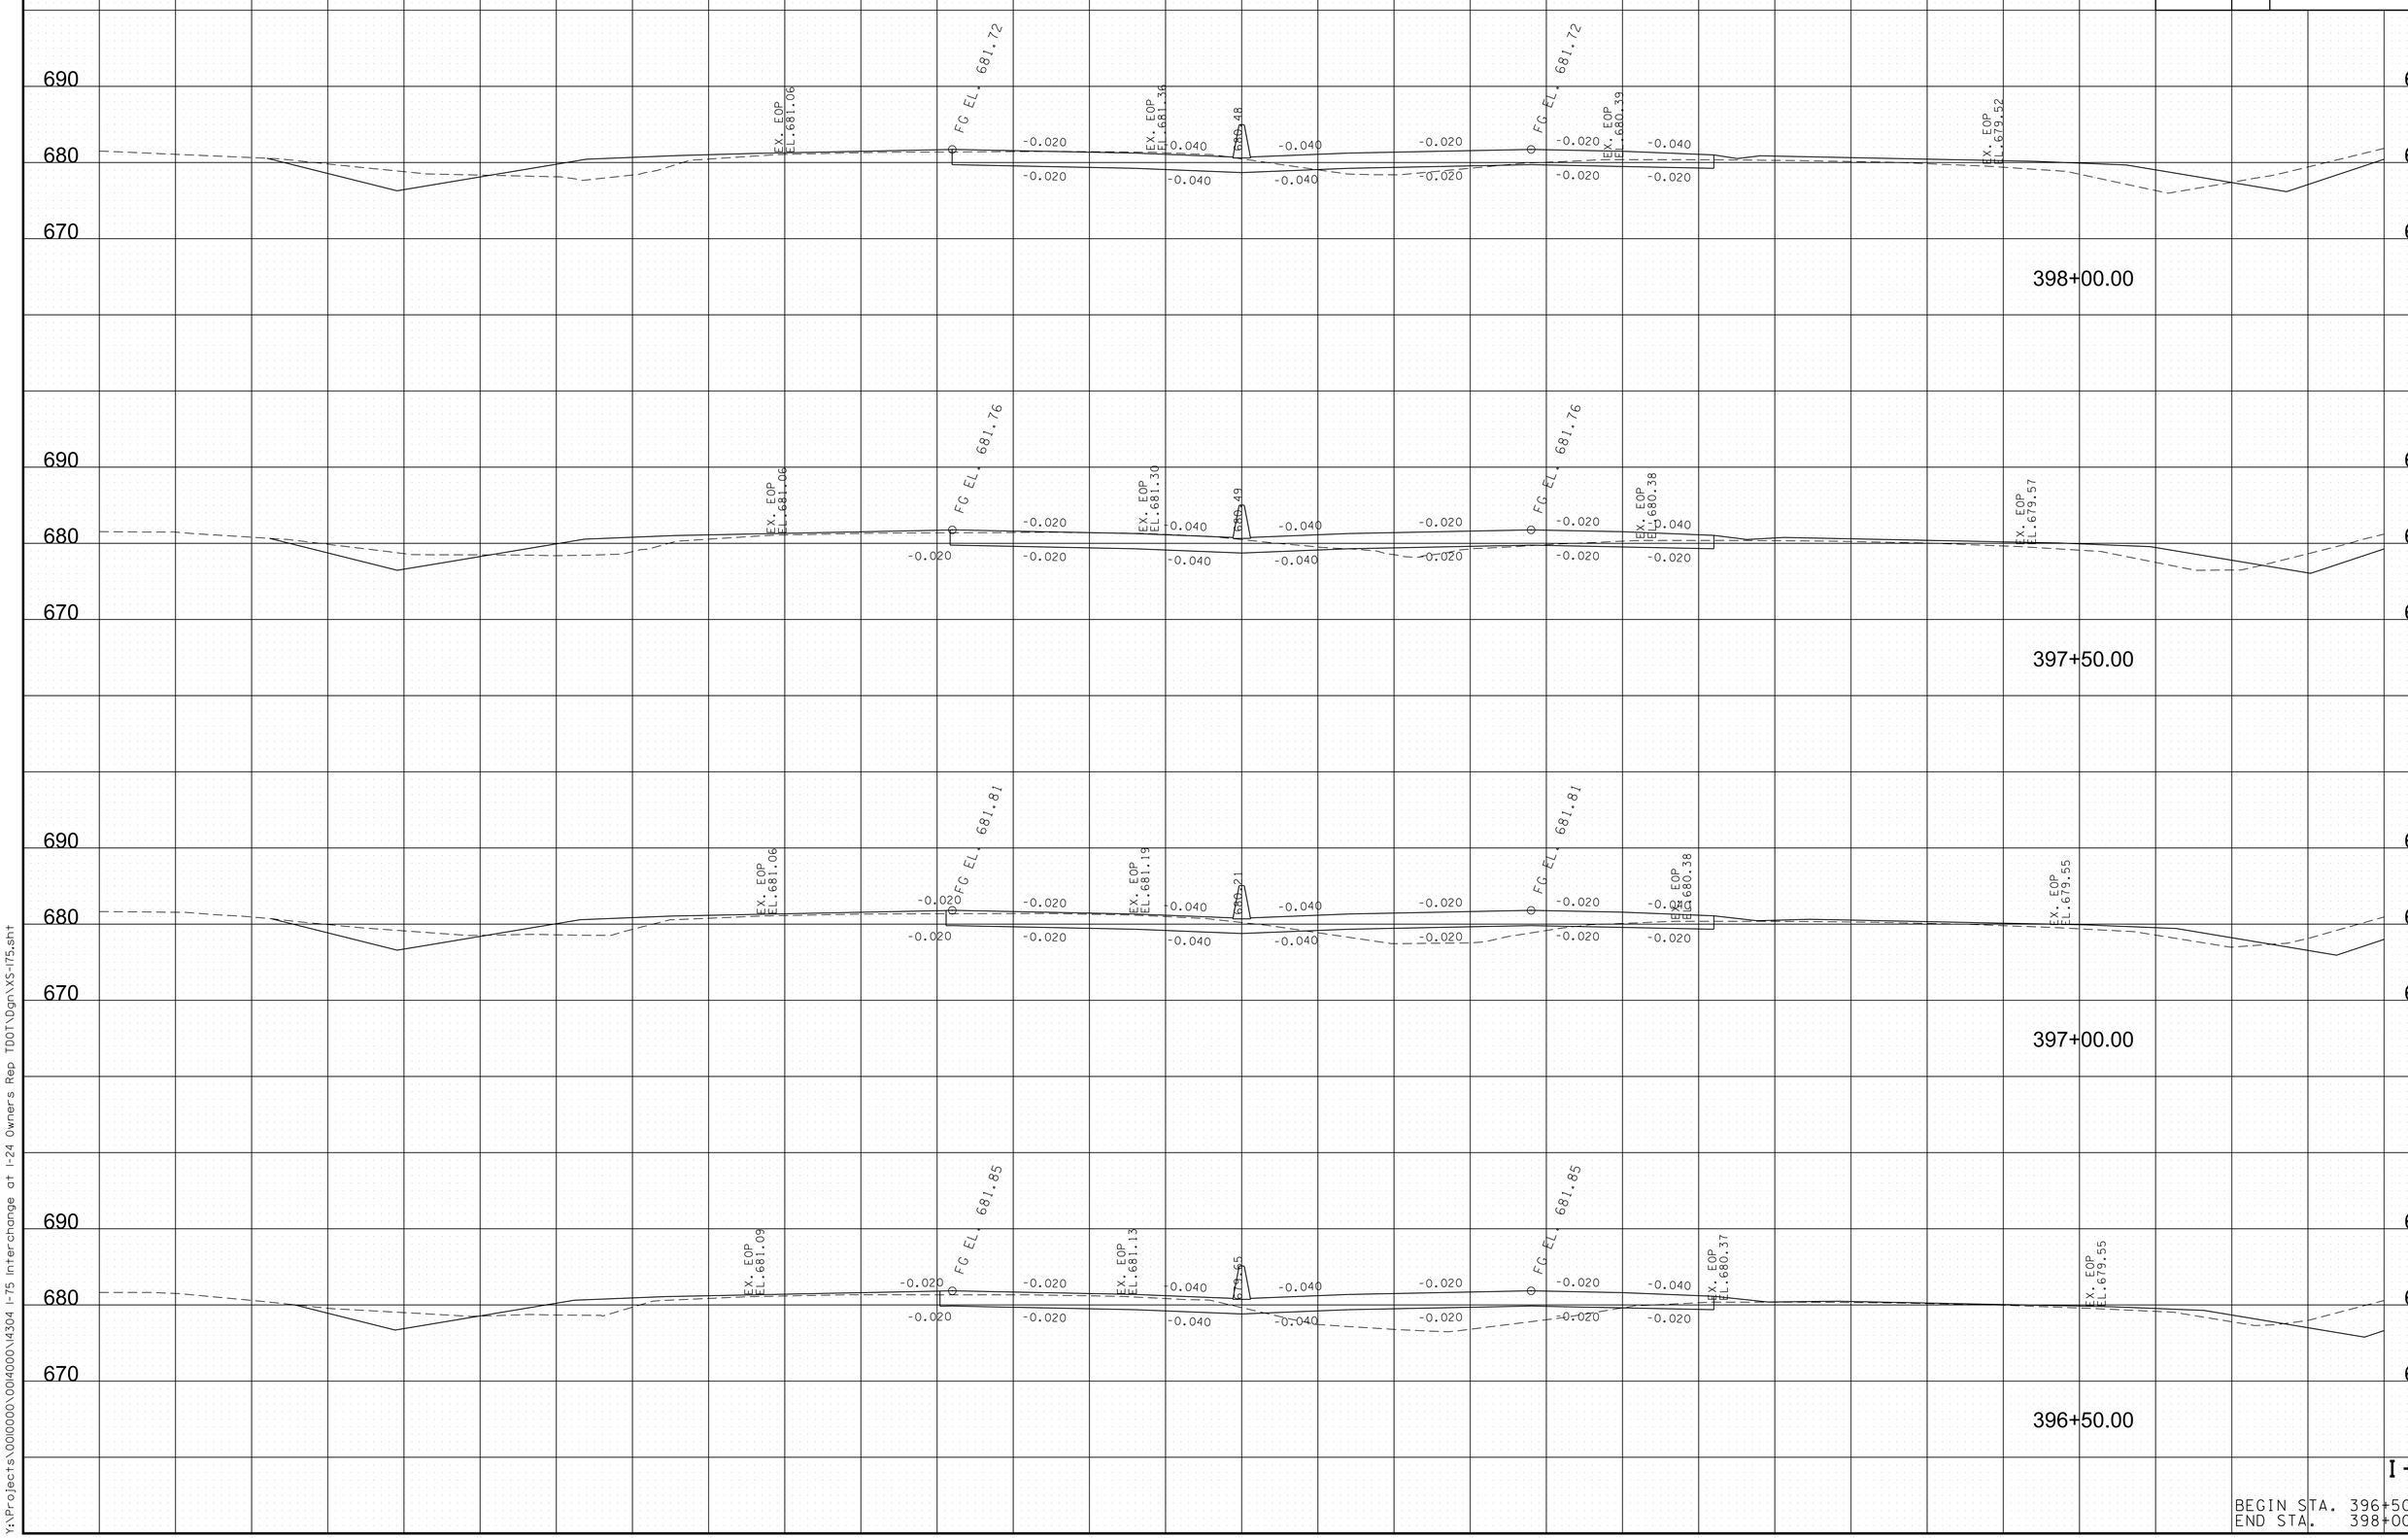


I-75

BEGIN STA. 396+50.00
END STA. 398+00.00

8/9/2018 5:38:03 PM
Y:\Projects\001000\001400\14304 I-75 Interchange at I-24 Owners Rep TDOT\Dgn\XS-I75.sht

TYPE	YEAR	PROJECT NO.	SHEET NO.
FUNCT.	2018	IM/NH-75-1(131)	113

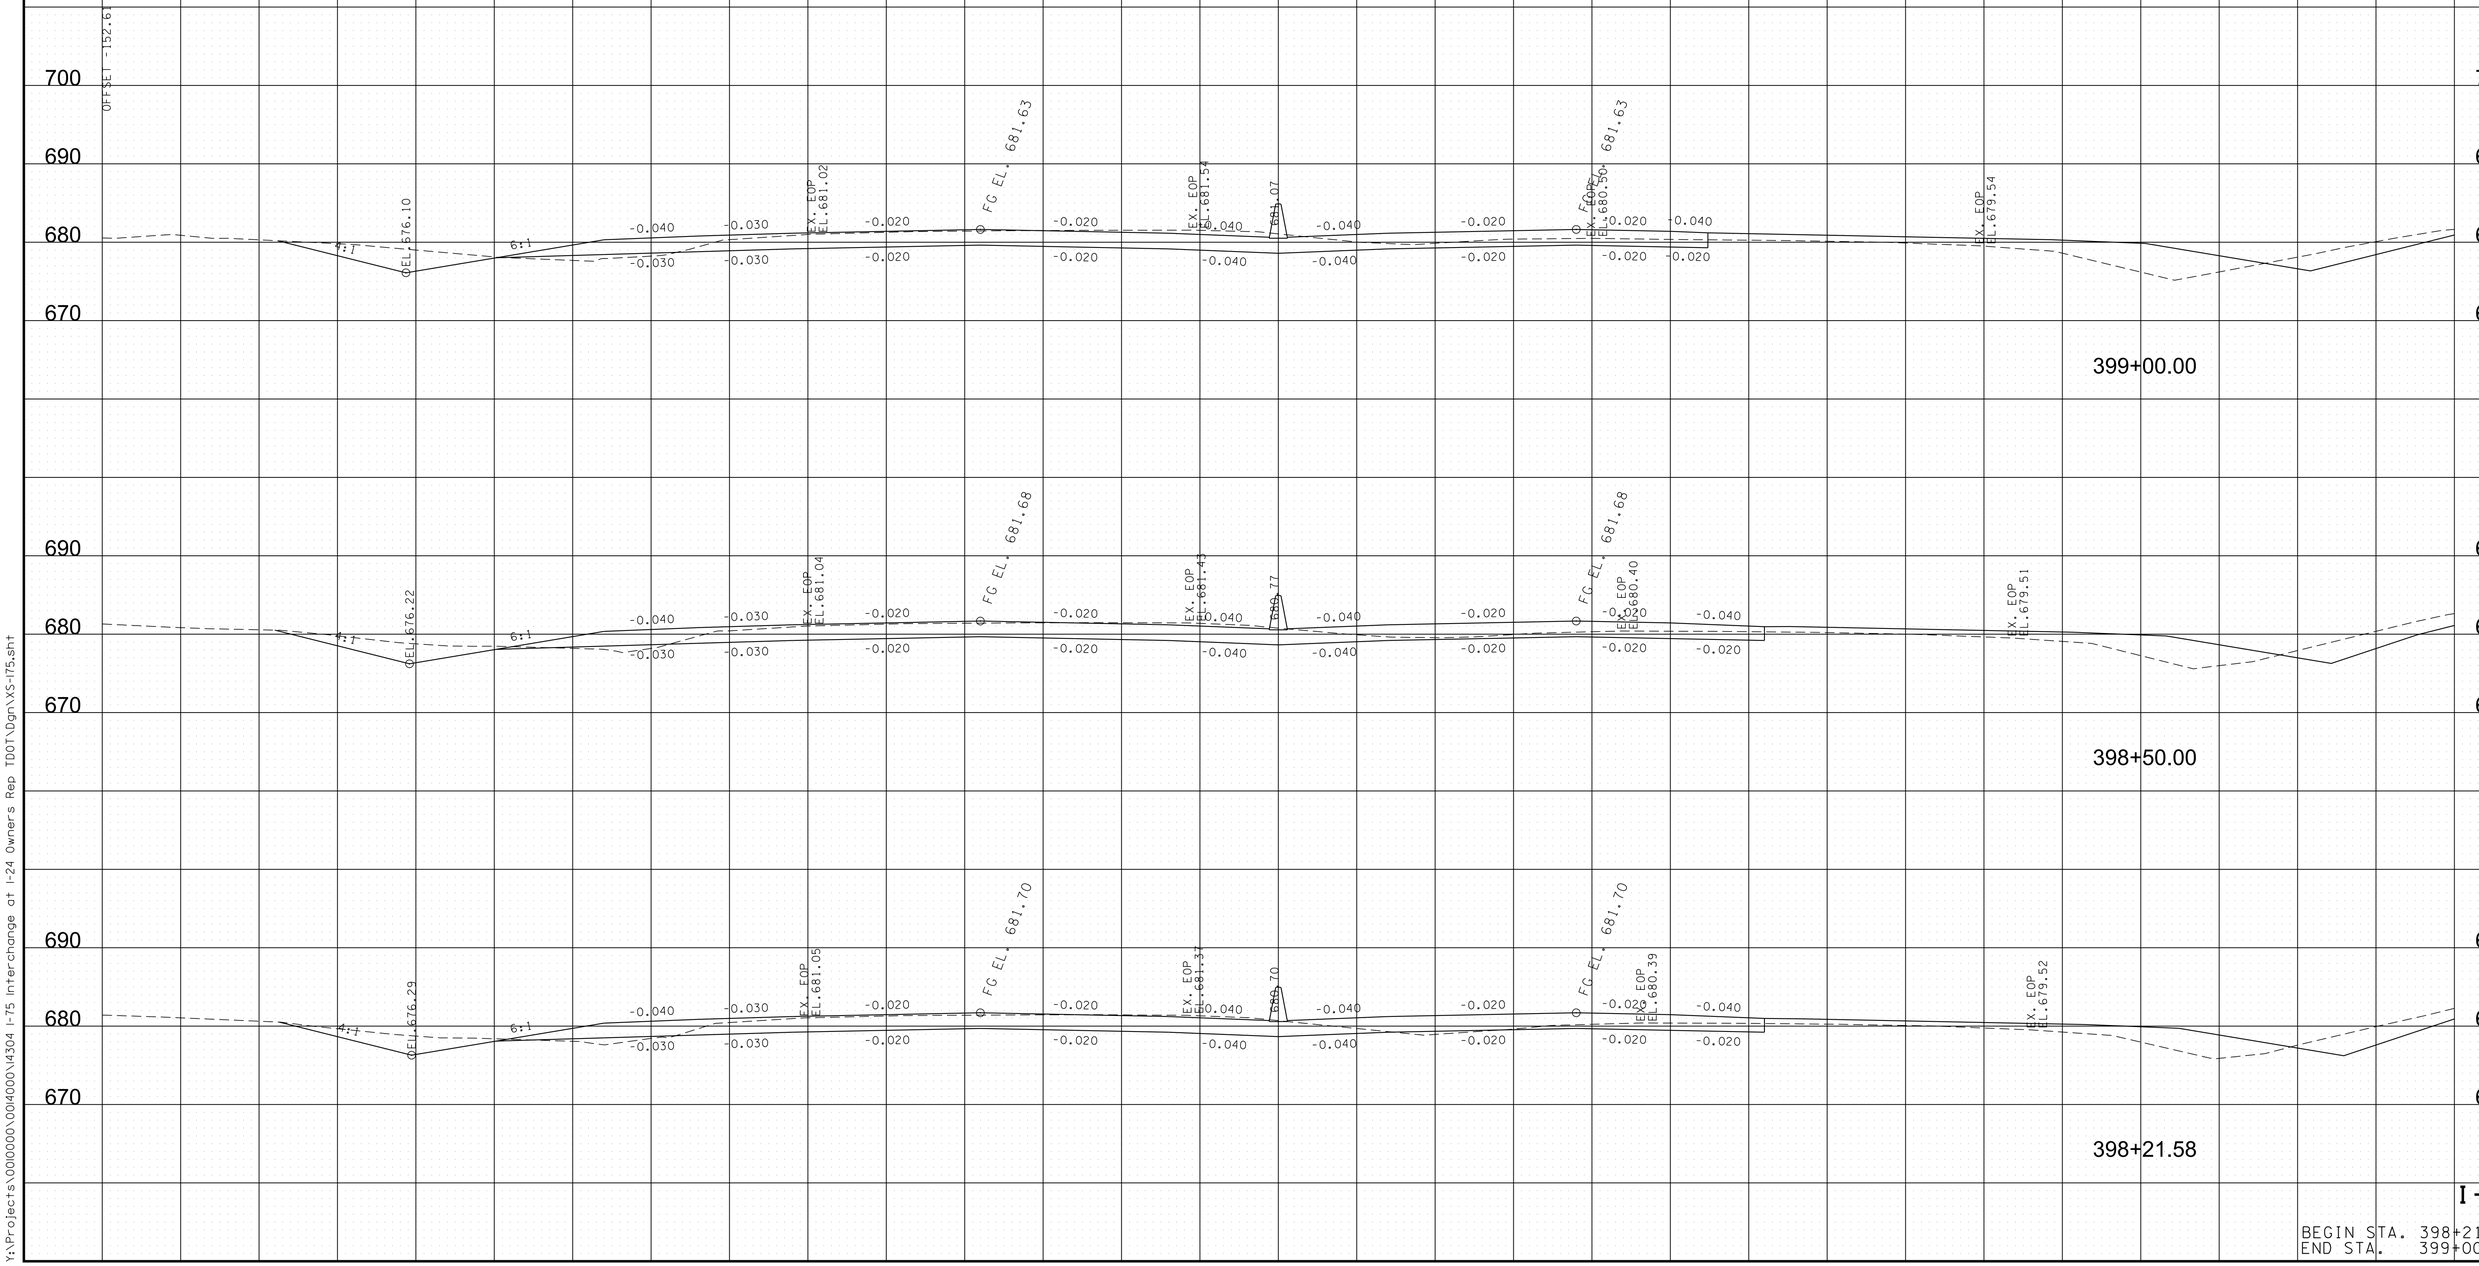


I-75

BEGIN STA. 398+21.58
END STA. 399+00.00

8/9/2018 5:38:07 PM
Y:\Projects\001000\001400\14304 I-75 Interchange at I-24 Owners Rep TDOT\Dgn\XS-I75.sht

TYPE	YEAR	PROJECT NO.	SHEET NO.
FUNCT.	2018	IM/NH-75-1(131)	114

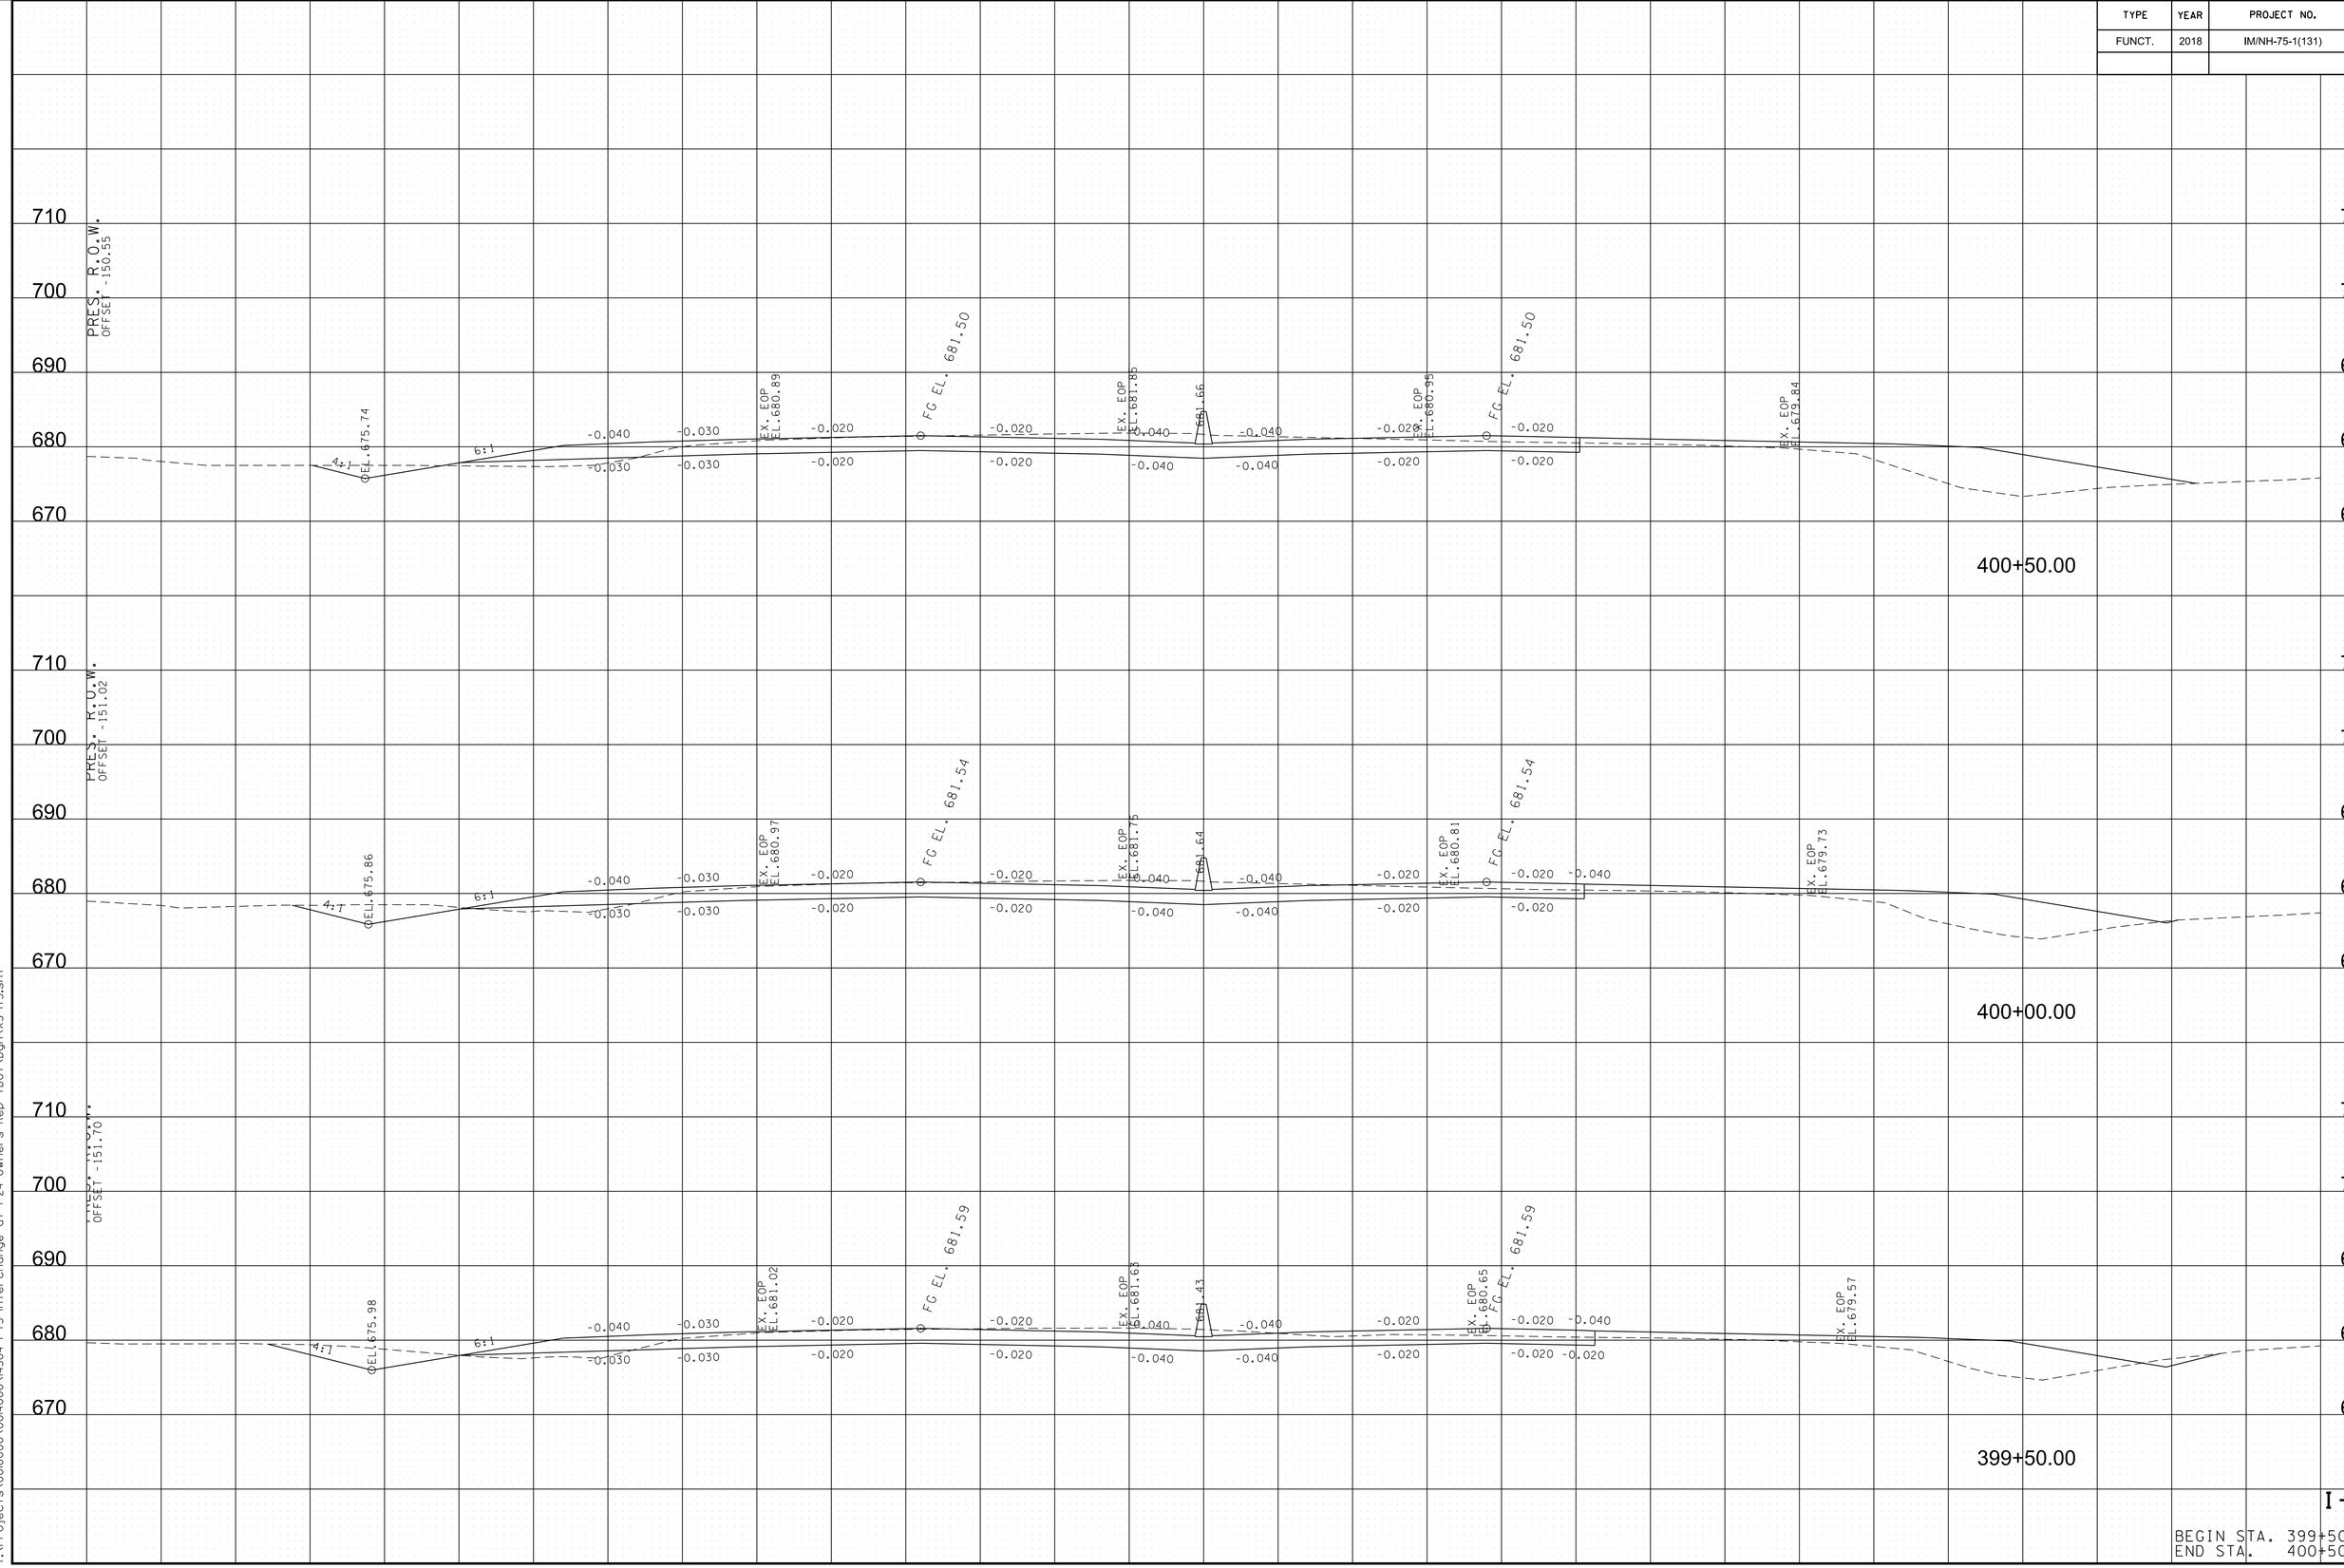


I-75

BEGIN STA. 399+50.00
END STA. 400+50.00

8/9/2018 5:38:10 PM
Y:\Projects\001000\001400\14304 I-75 Interchange at I-24 Owners Rep TDOT\Dgn\XS-I75.sht

TYPE	YEAR	PROJECT NO.	SHEET NO.
FUNCT.	2018	IM/NH-75-1(131)	115

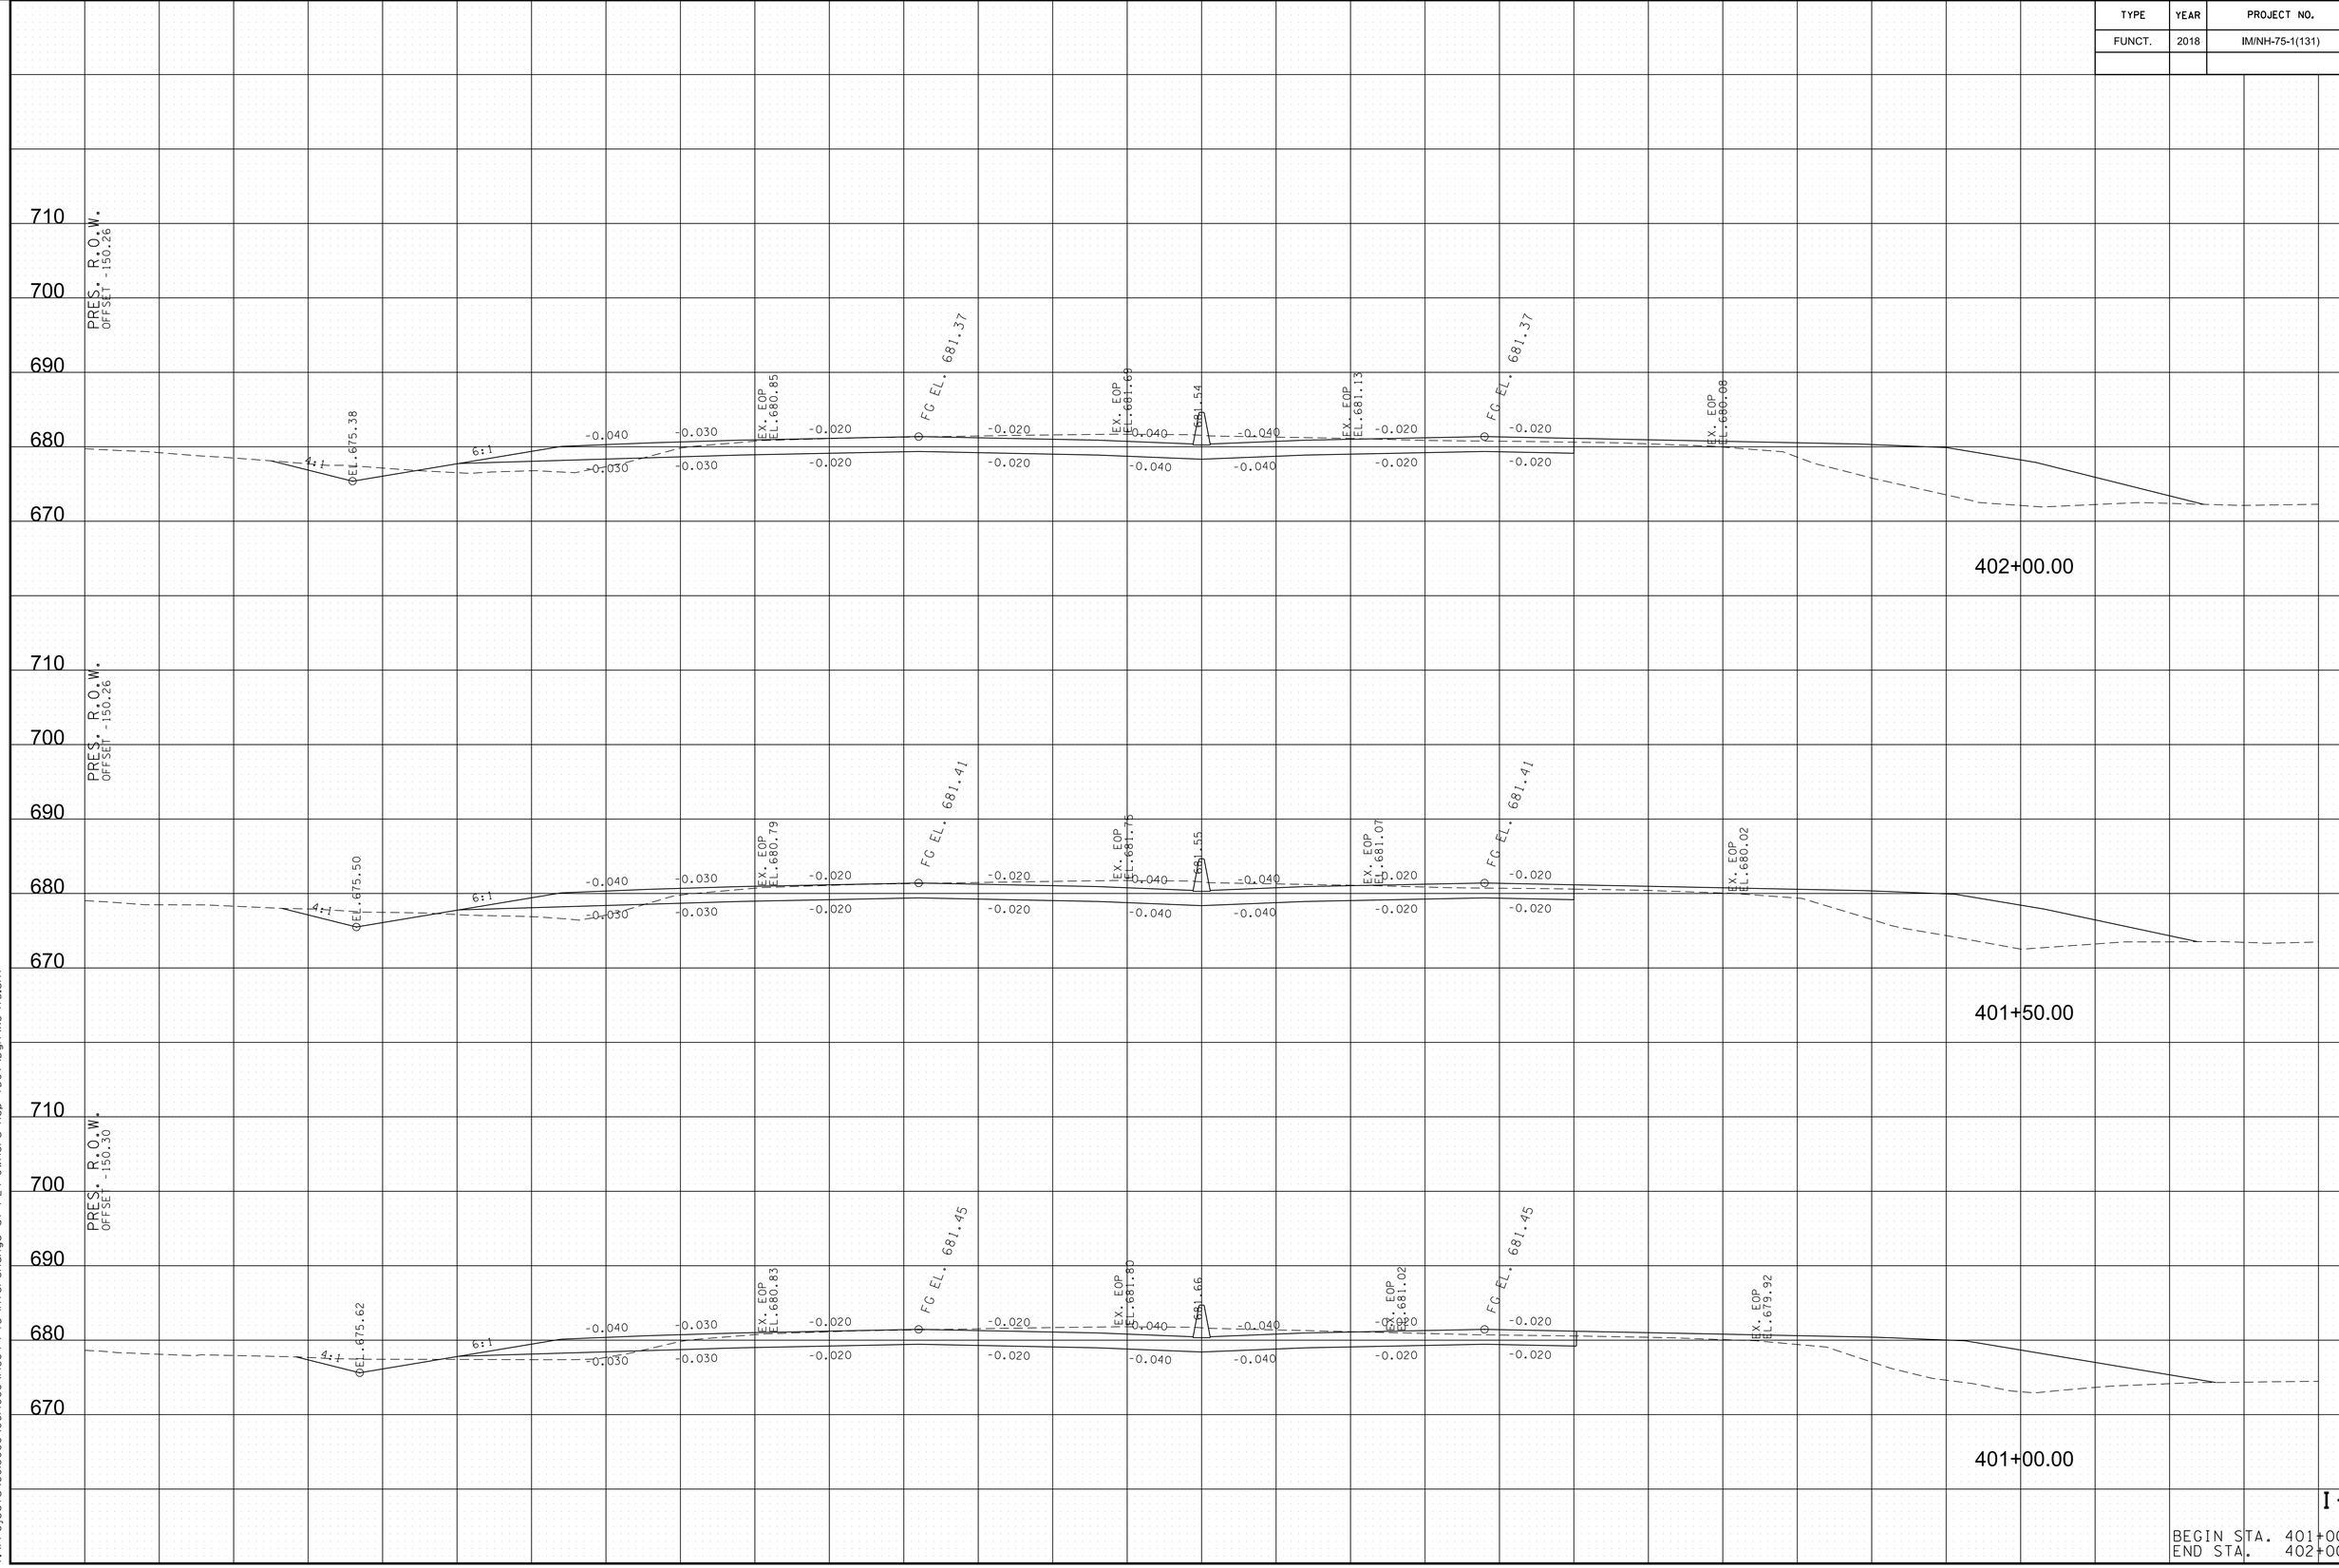


I-75

BEGIN STA. 401+00.00
END STA. 402+00.00

8/9/2018 5:38:13 PM
Y:\Projects\001000\001400\14304 I-75 Interchange at I-24 Owners Rep TDOT\Dgn\XS-I75.sht

TYPE	YEAR	PROJECT NO.	SHEET NO.
FUNCT.	2018	IM/NH-75-1(131)	116

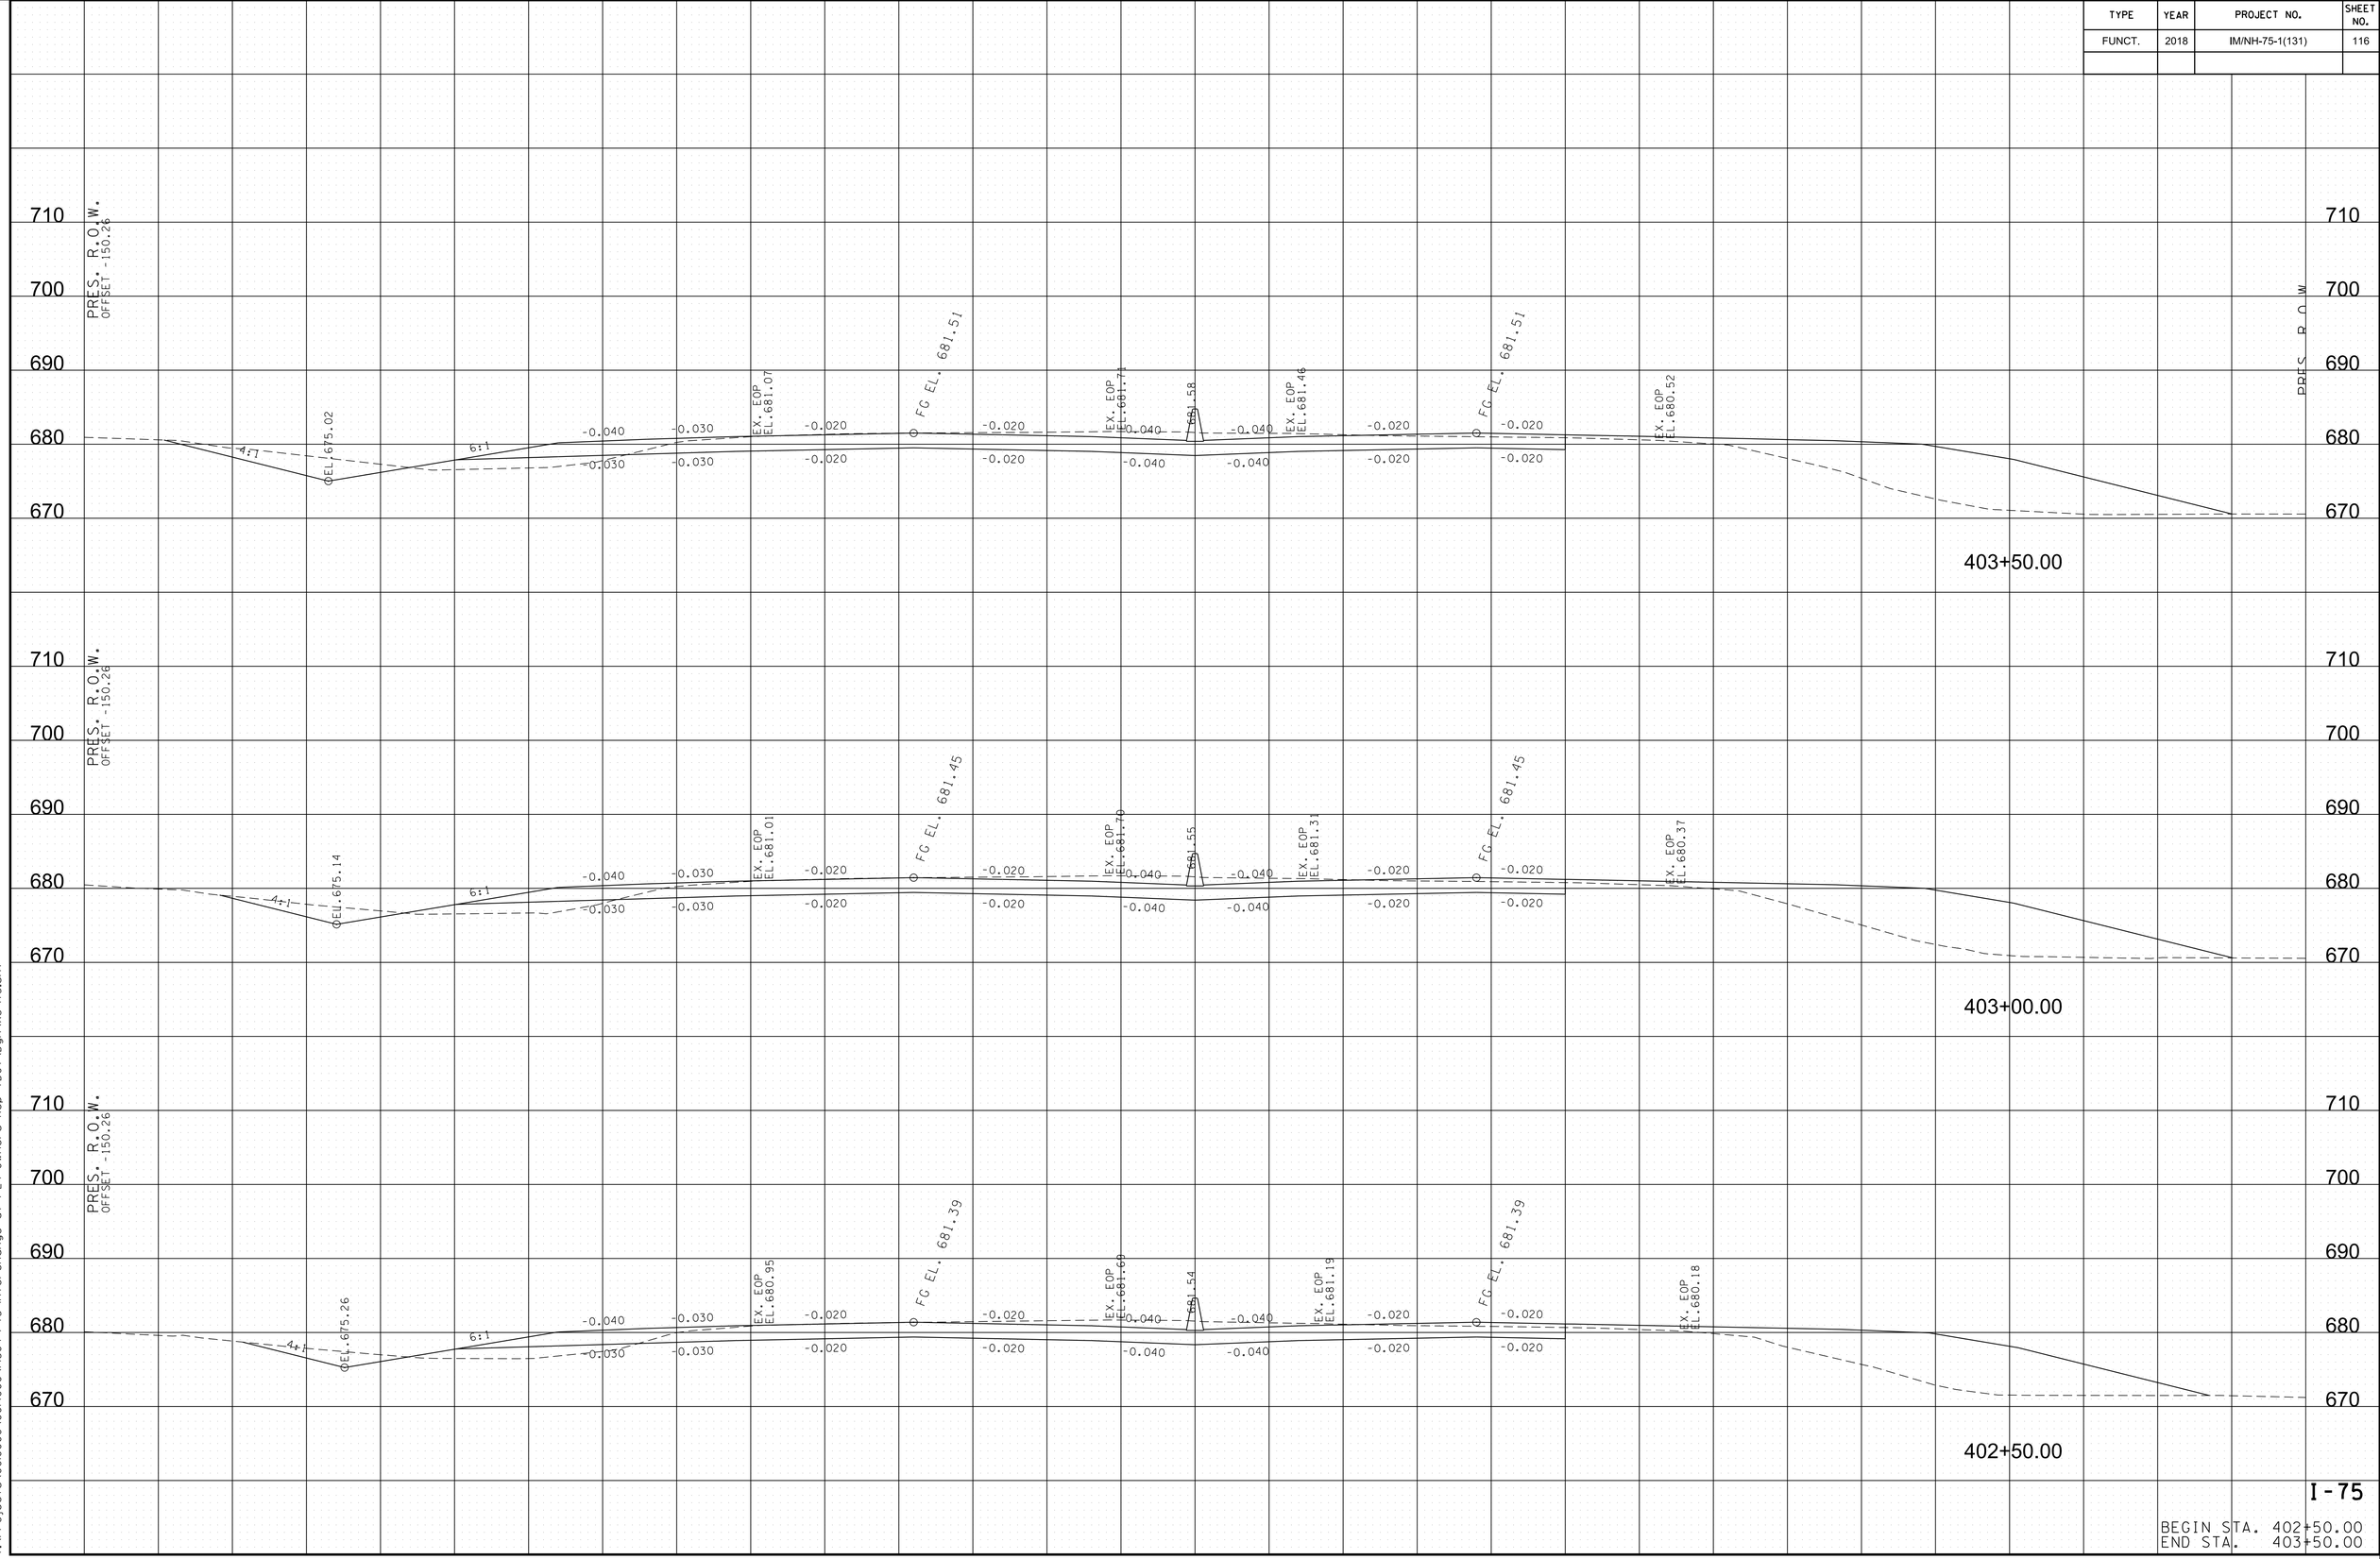


I-75

BEGIN STA. 402+50.00
END STA. 403+50.00


8/9/2018 5:38:16 PM
Y:\Projects\0010000\0014000\4304 I-75 Interchange at I-24 Owners Rep TDOT\Dgn\XS-I75.sht

TYPE	YEAR	PROJECT NO.	SHEET NO.
FUNCT.	2018	IM/NH-75-1(131)	117

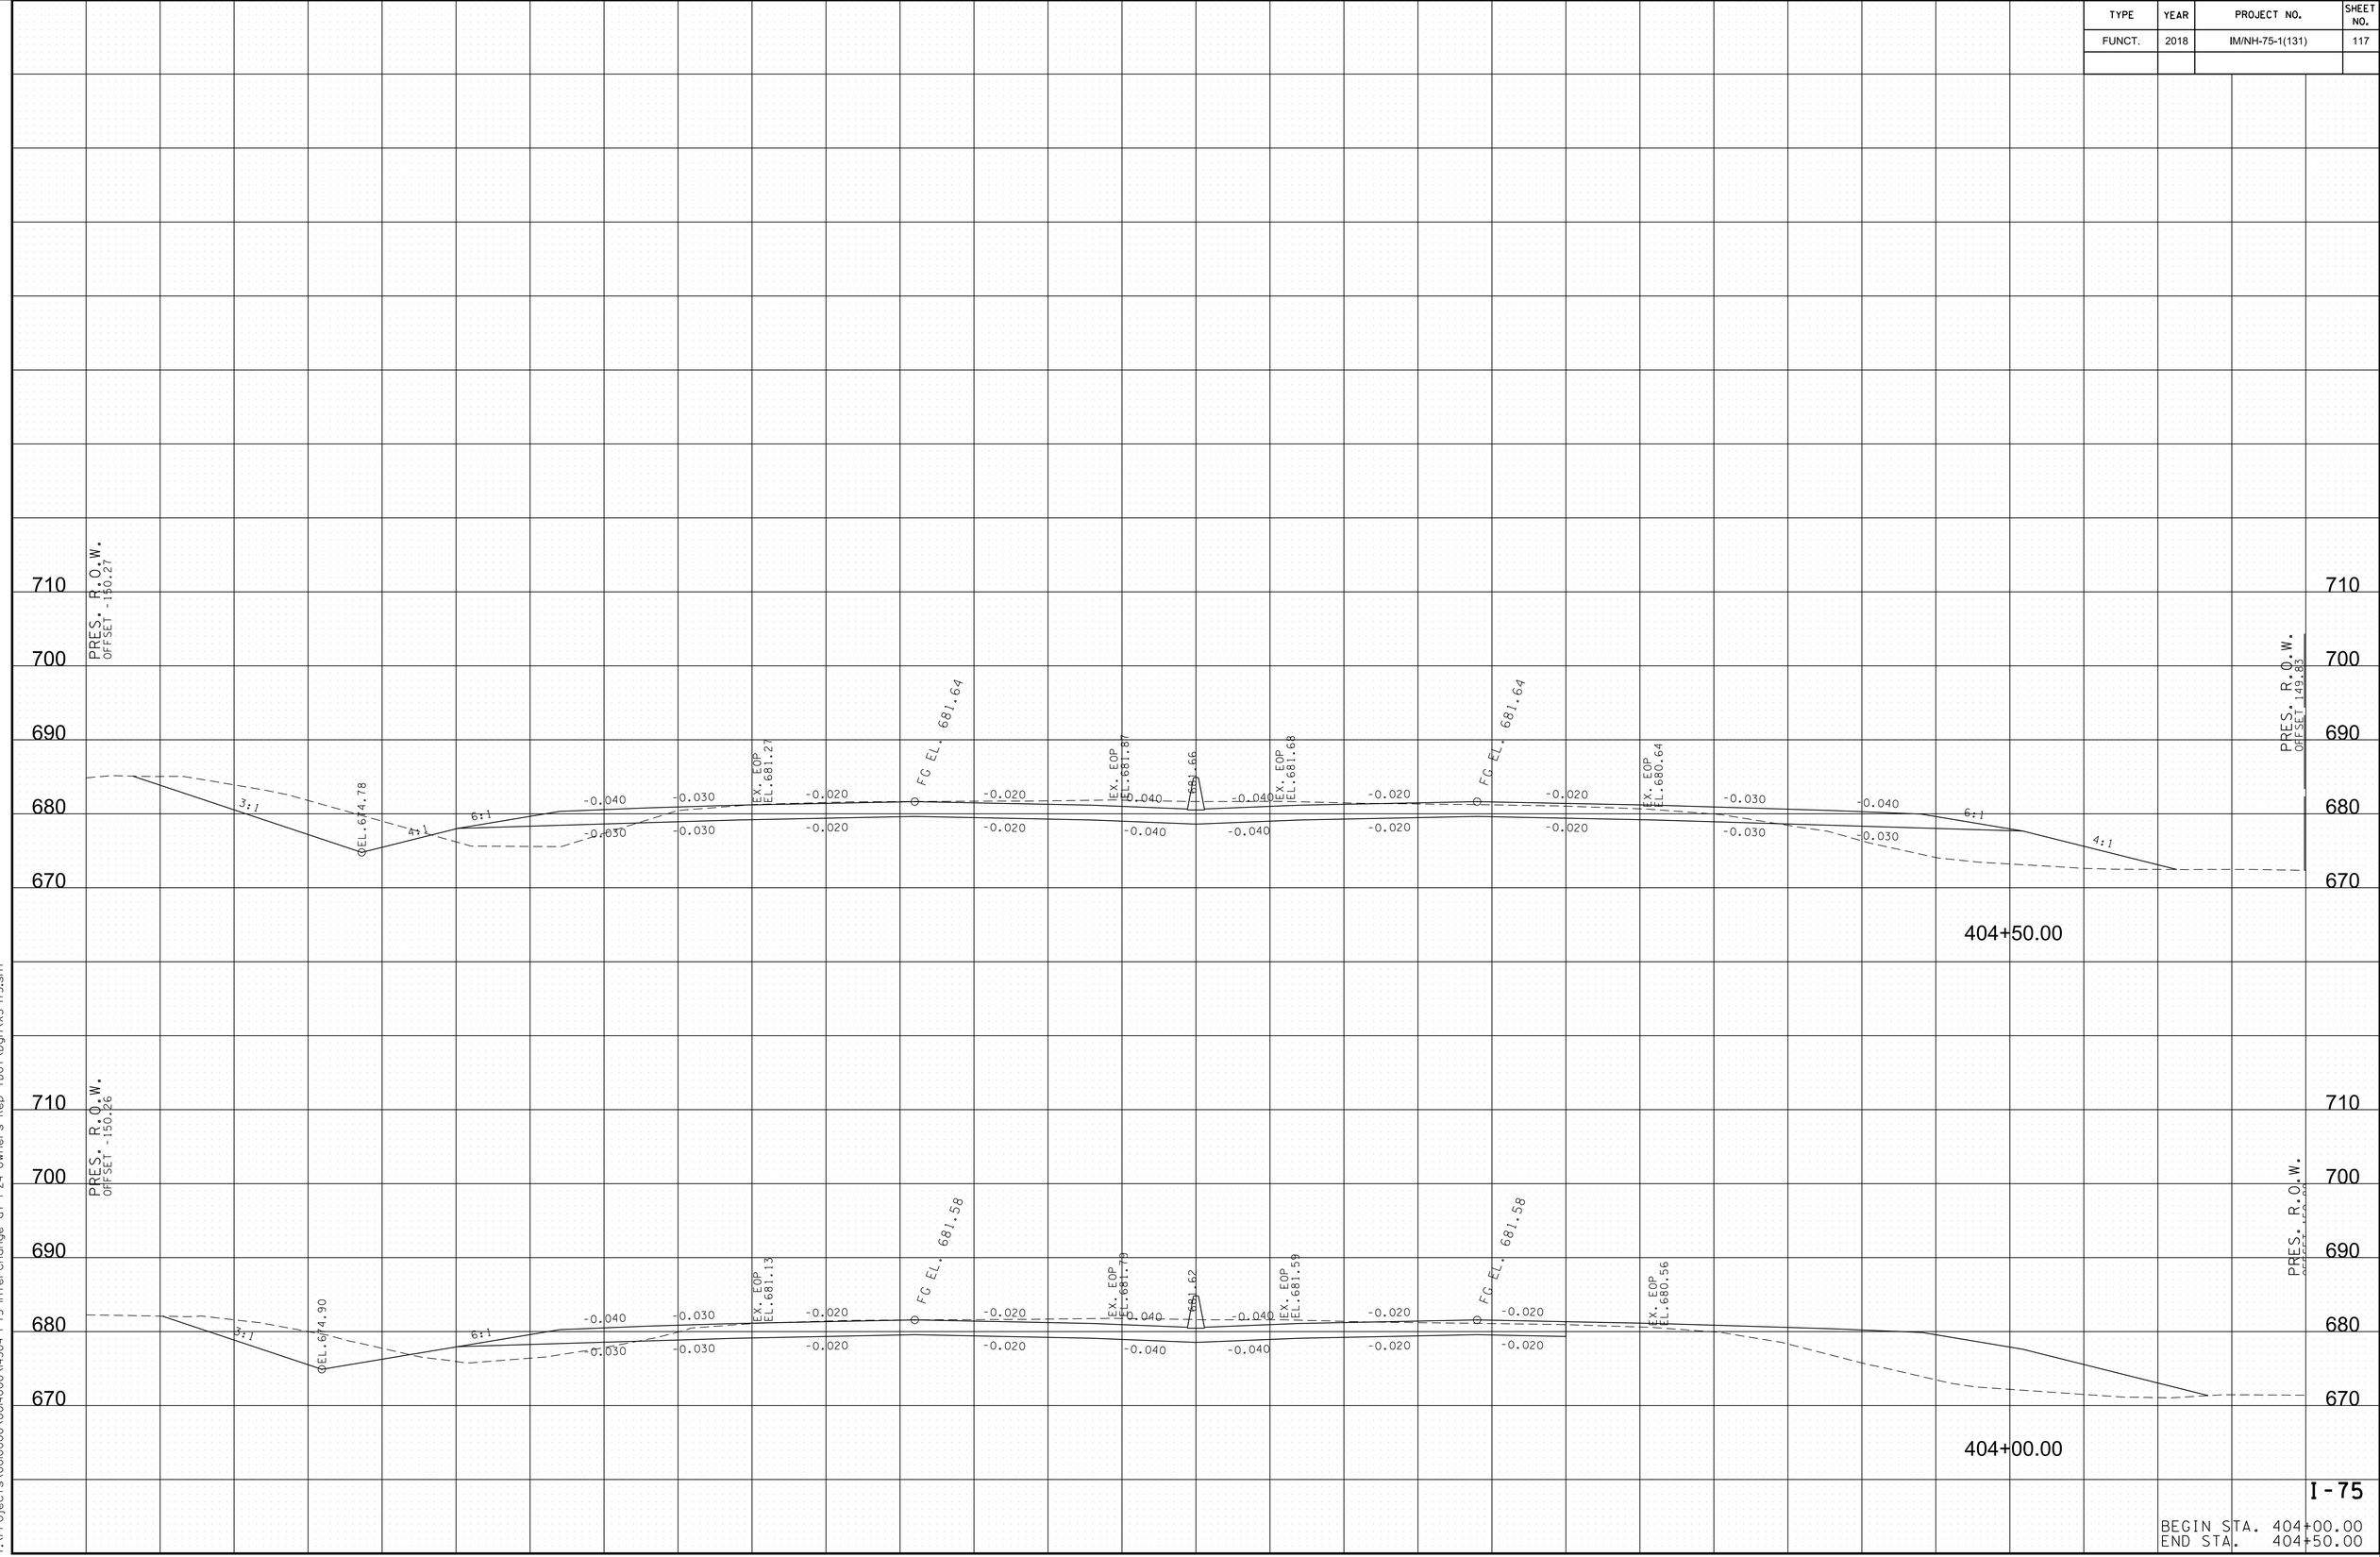

8/9/2018 5:38:19 PM
Y:\Projects\001000\001000\001000\v4304 I-75 Interchange at I-24 Owners Rep TDOT\Dgn\XS-I75.sht

TYPE	YEAR	PROJECT NO.	SHEET NO.
FUNCT.	2018	IM/NH-75-1(131)	118

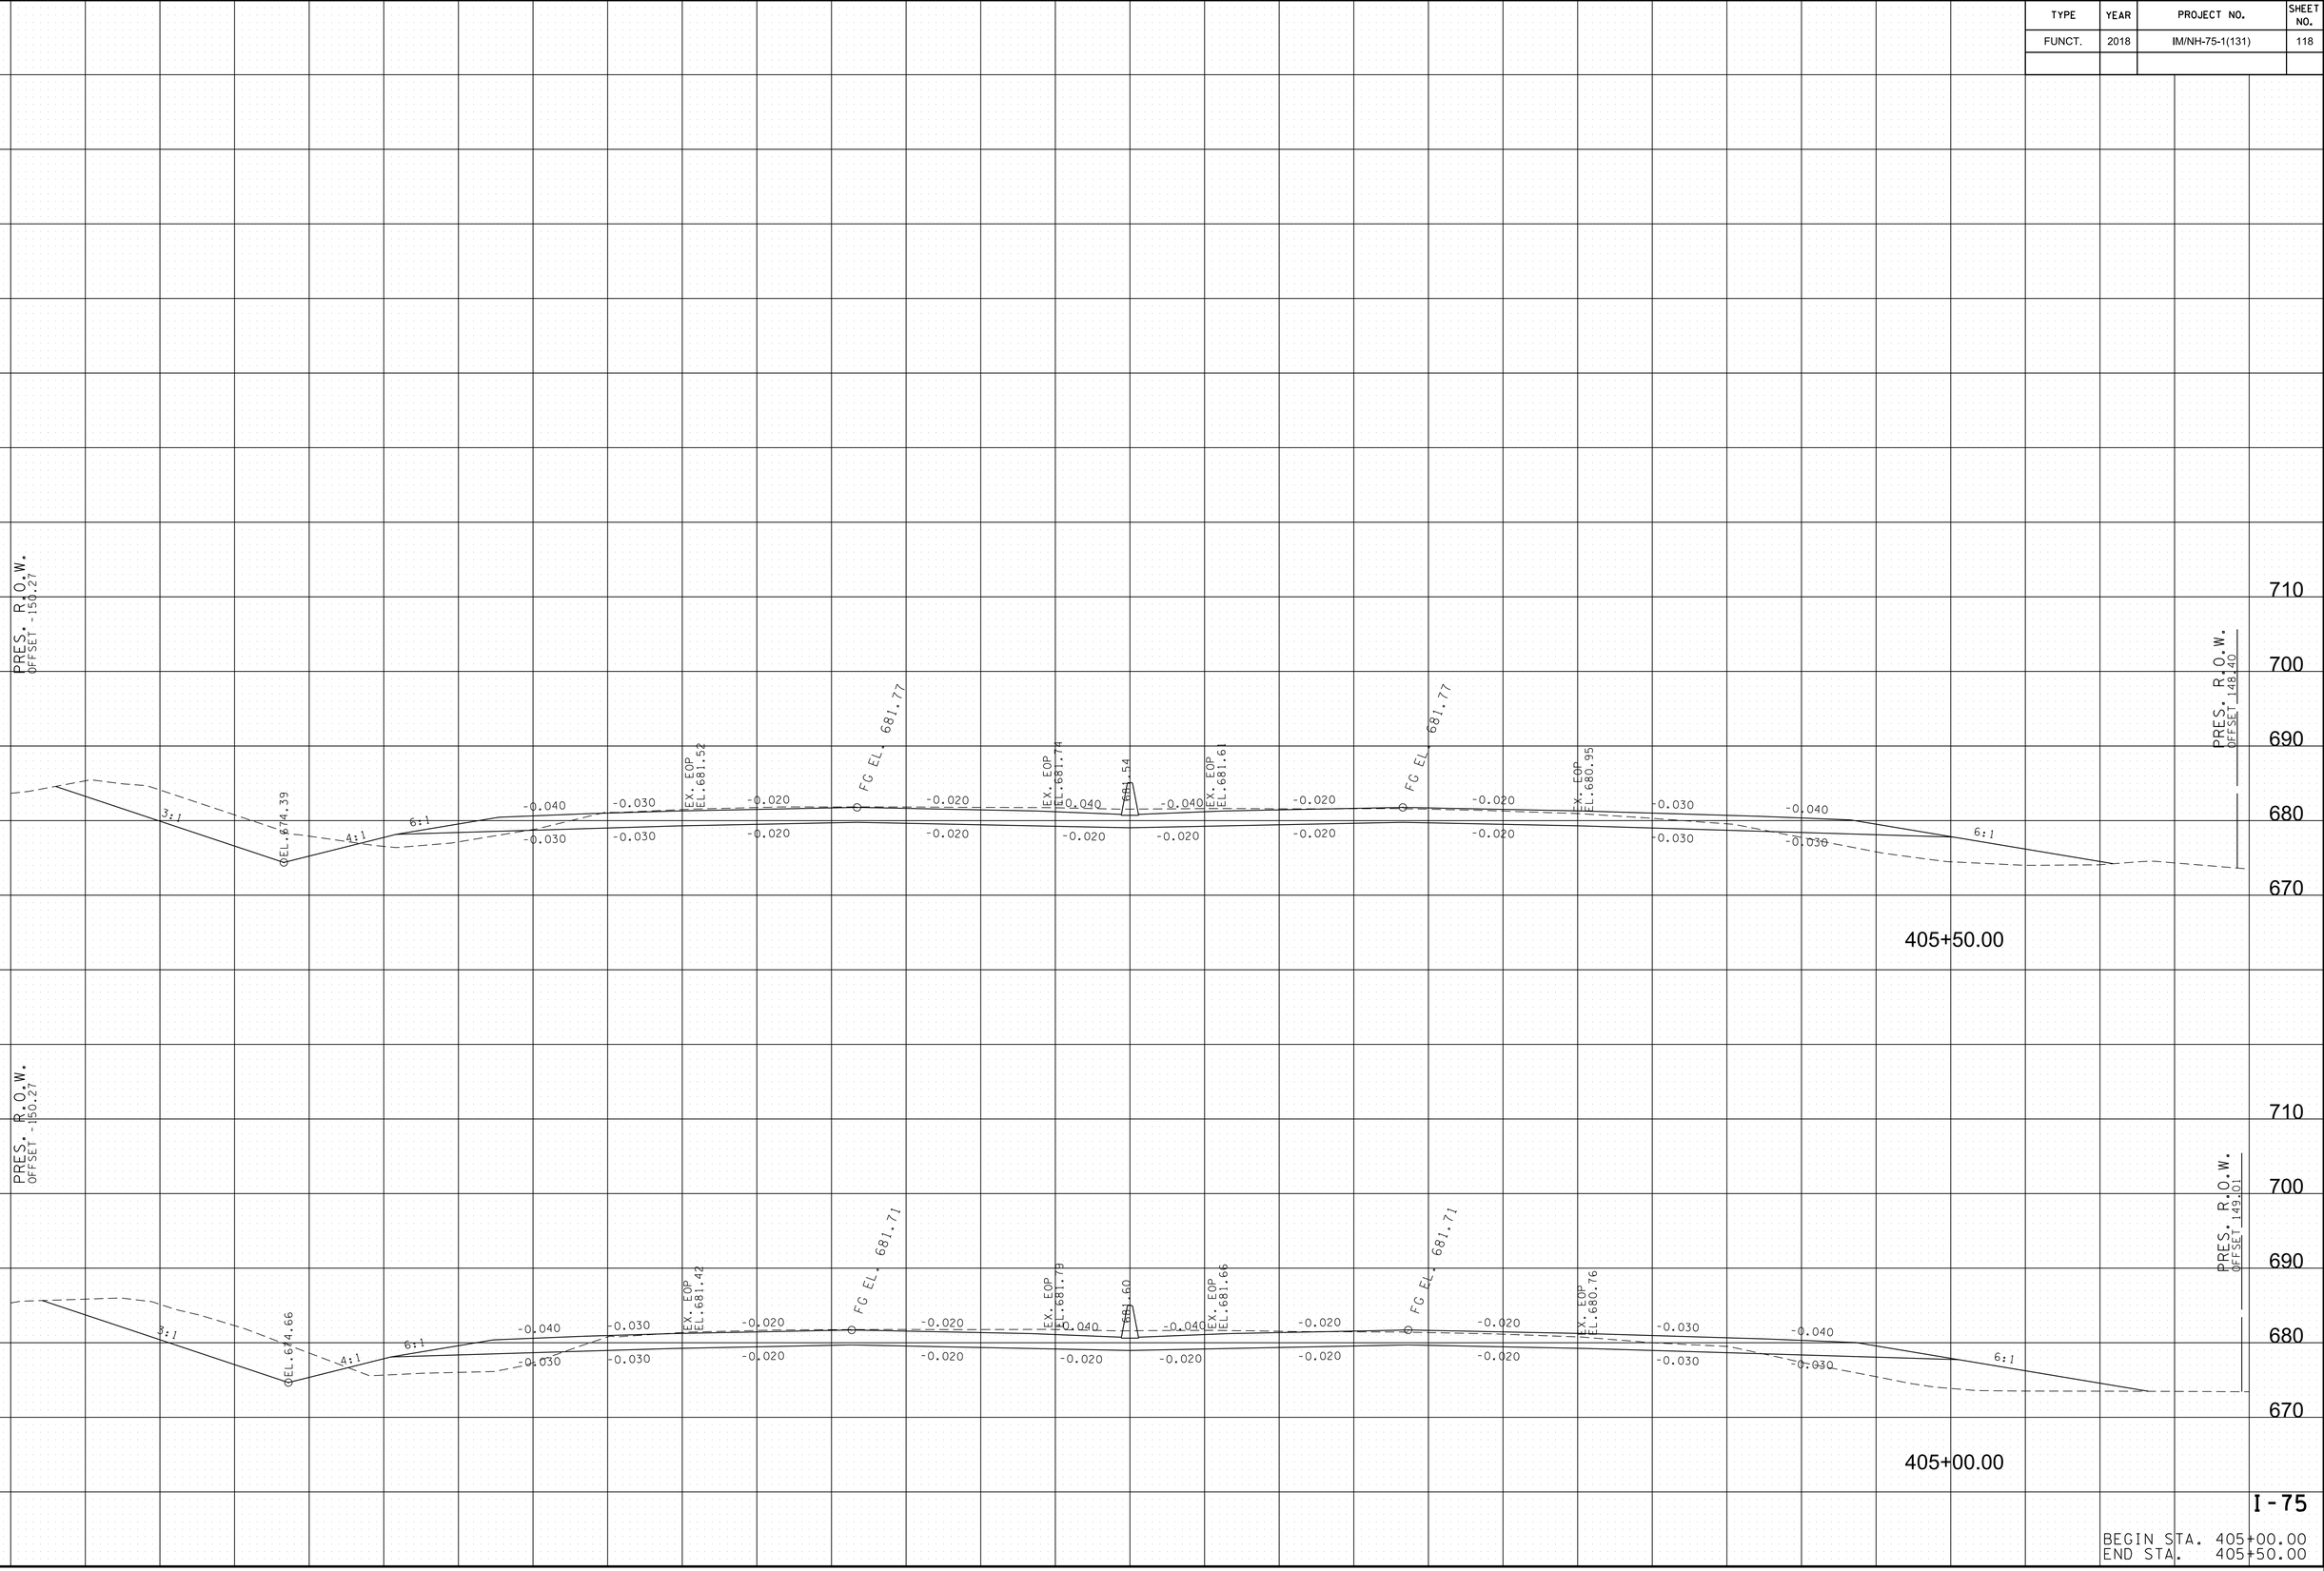


I-75

BEGIN STA. 405+00.00
END STA. 405+50.00

8/9/2018 5:38:23 PM
Y:\Projects\001000\001400\l4304 I-75 Interchange at I-24 Owners Rep TDOT\Dgn\XS-I75.sht

TYPE	YEAR	PROJECT NO.	SHEET NO.
FUNCT.	2018	IM/NH-75-1(131)	119

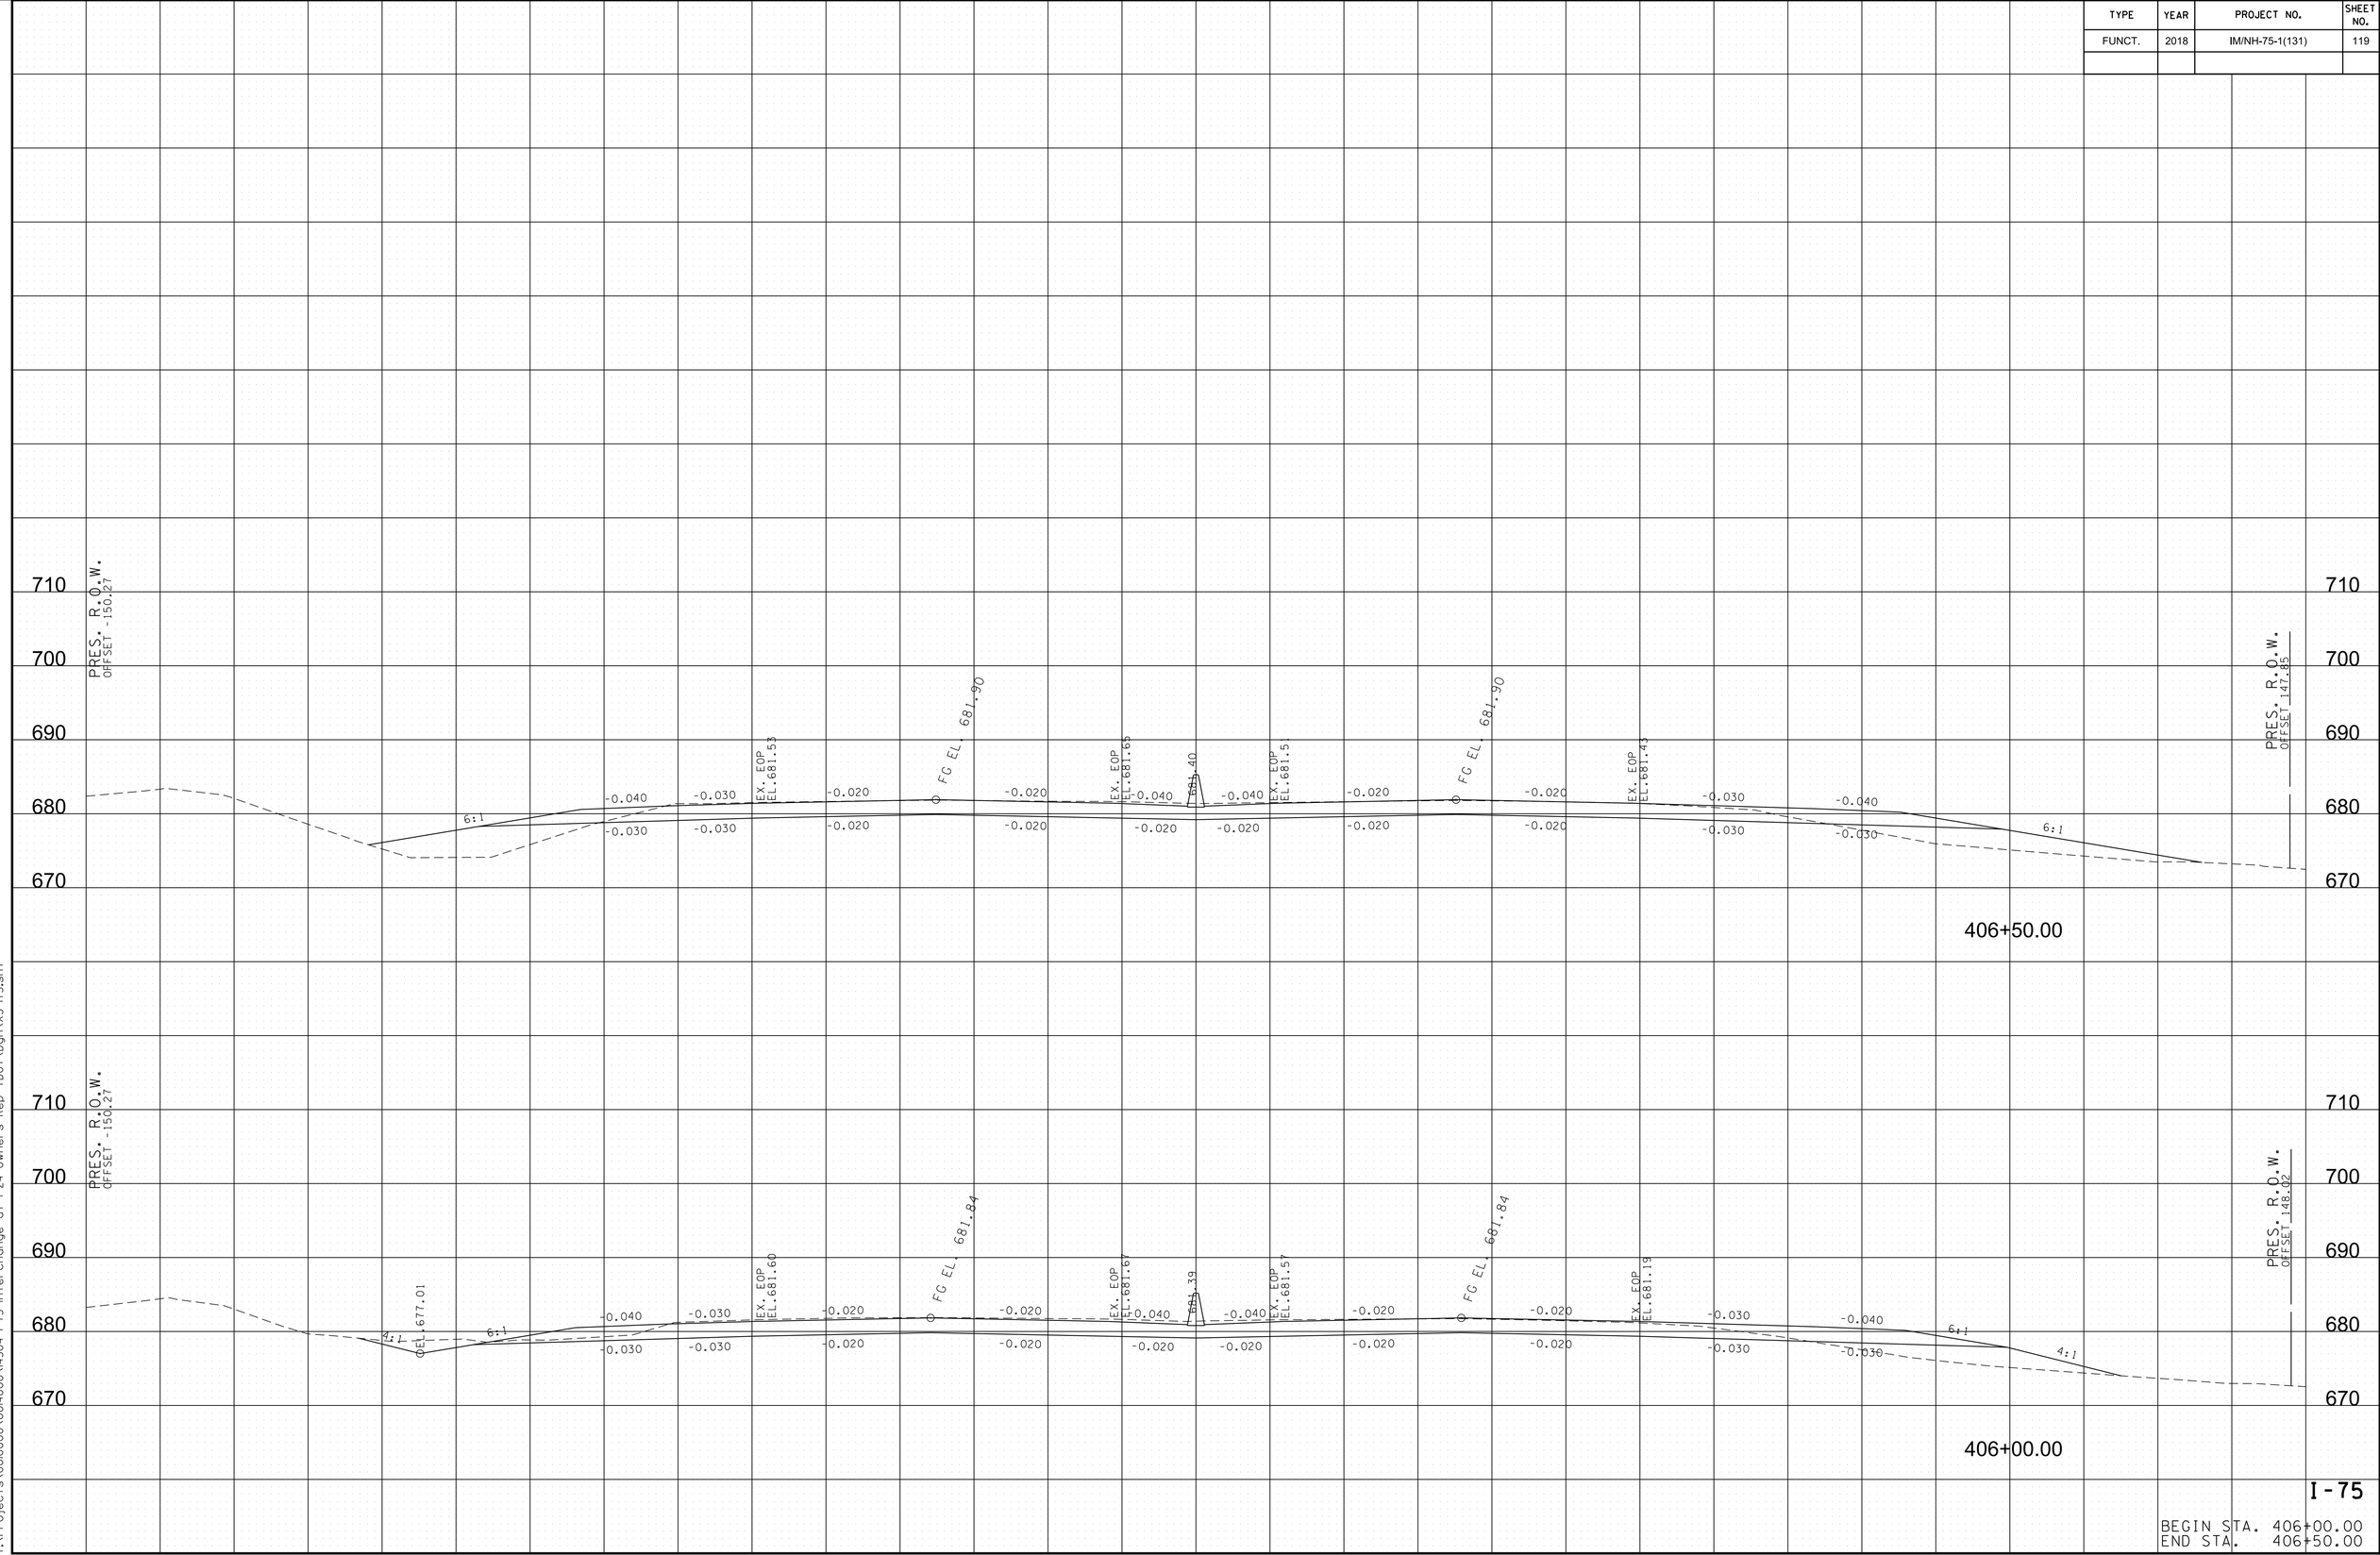


I-75

BEGIN STA. 406+00.00
END STA. 406+50.00

8/9/2018 5:38:26 PM
Y:\Projects\001000\001400\14304 I-75 Interchange at I-24 Owners Rep TDOT\Dgn\XS-I75.sht

TYPE	YEAR	PROJECT NO.	SHEET NO.
FUNCT.	2018	IM/NH-75-1(131)	120

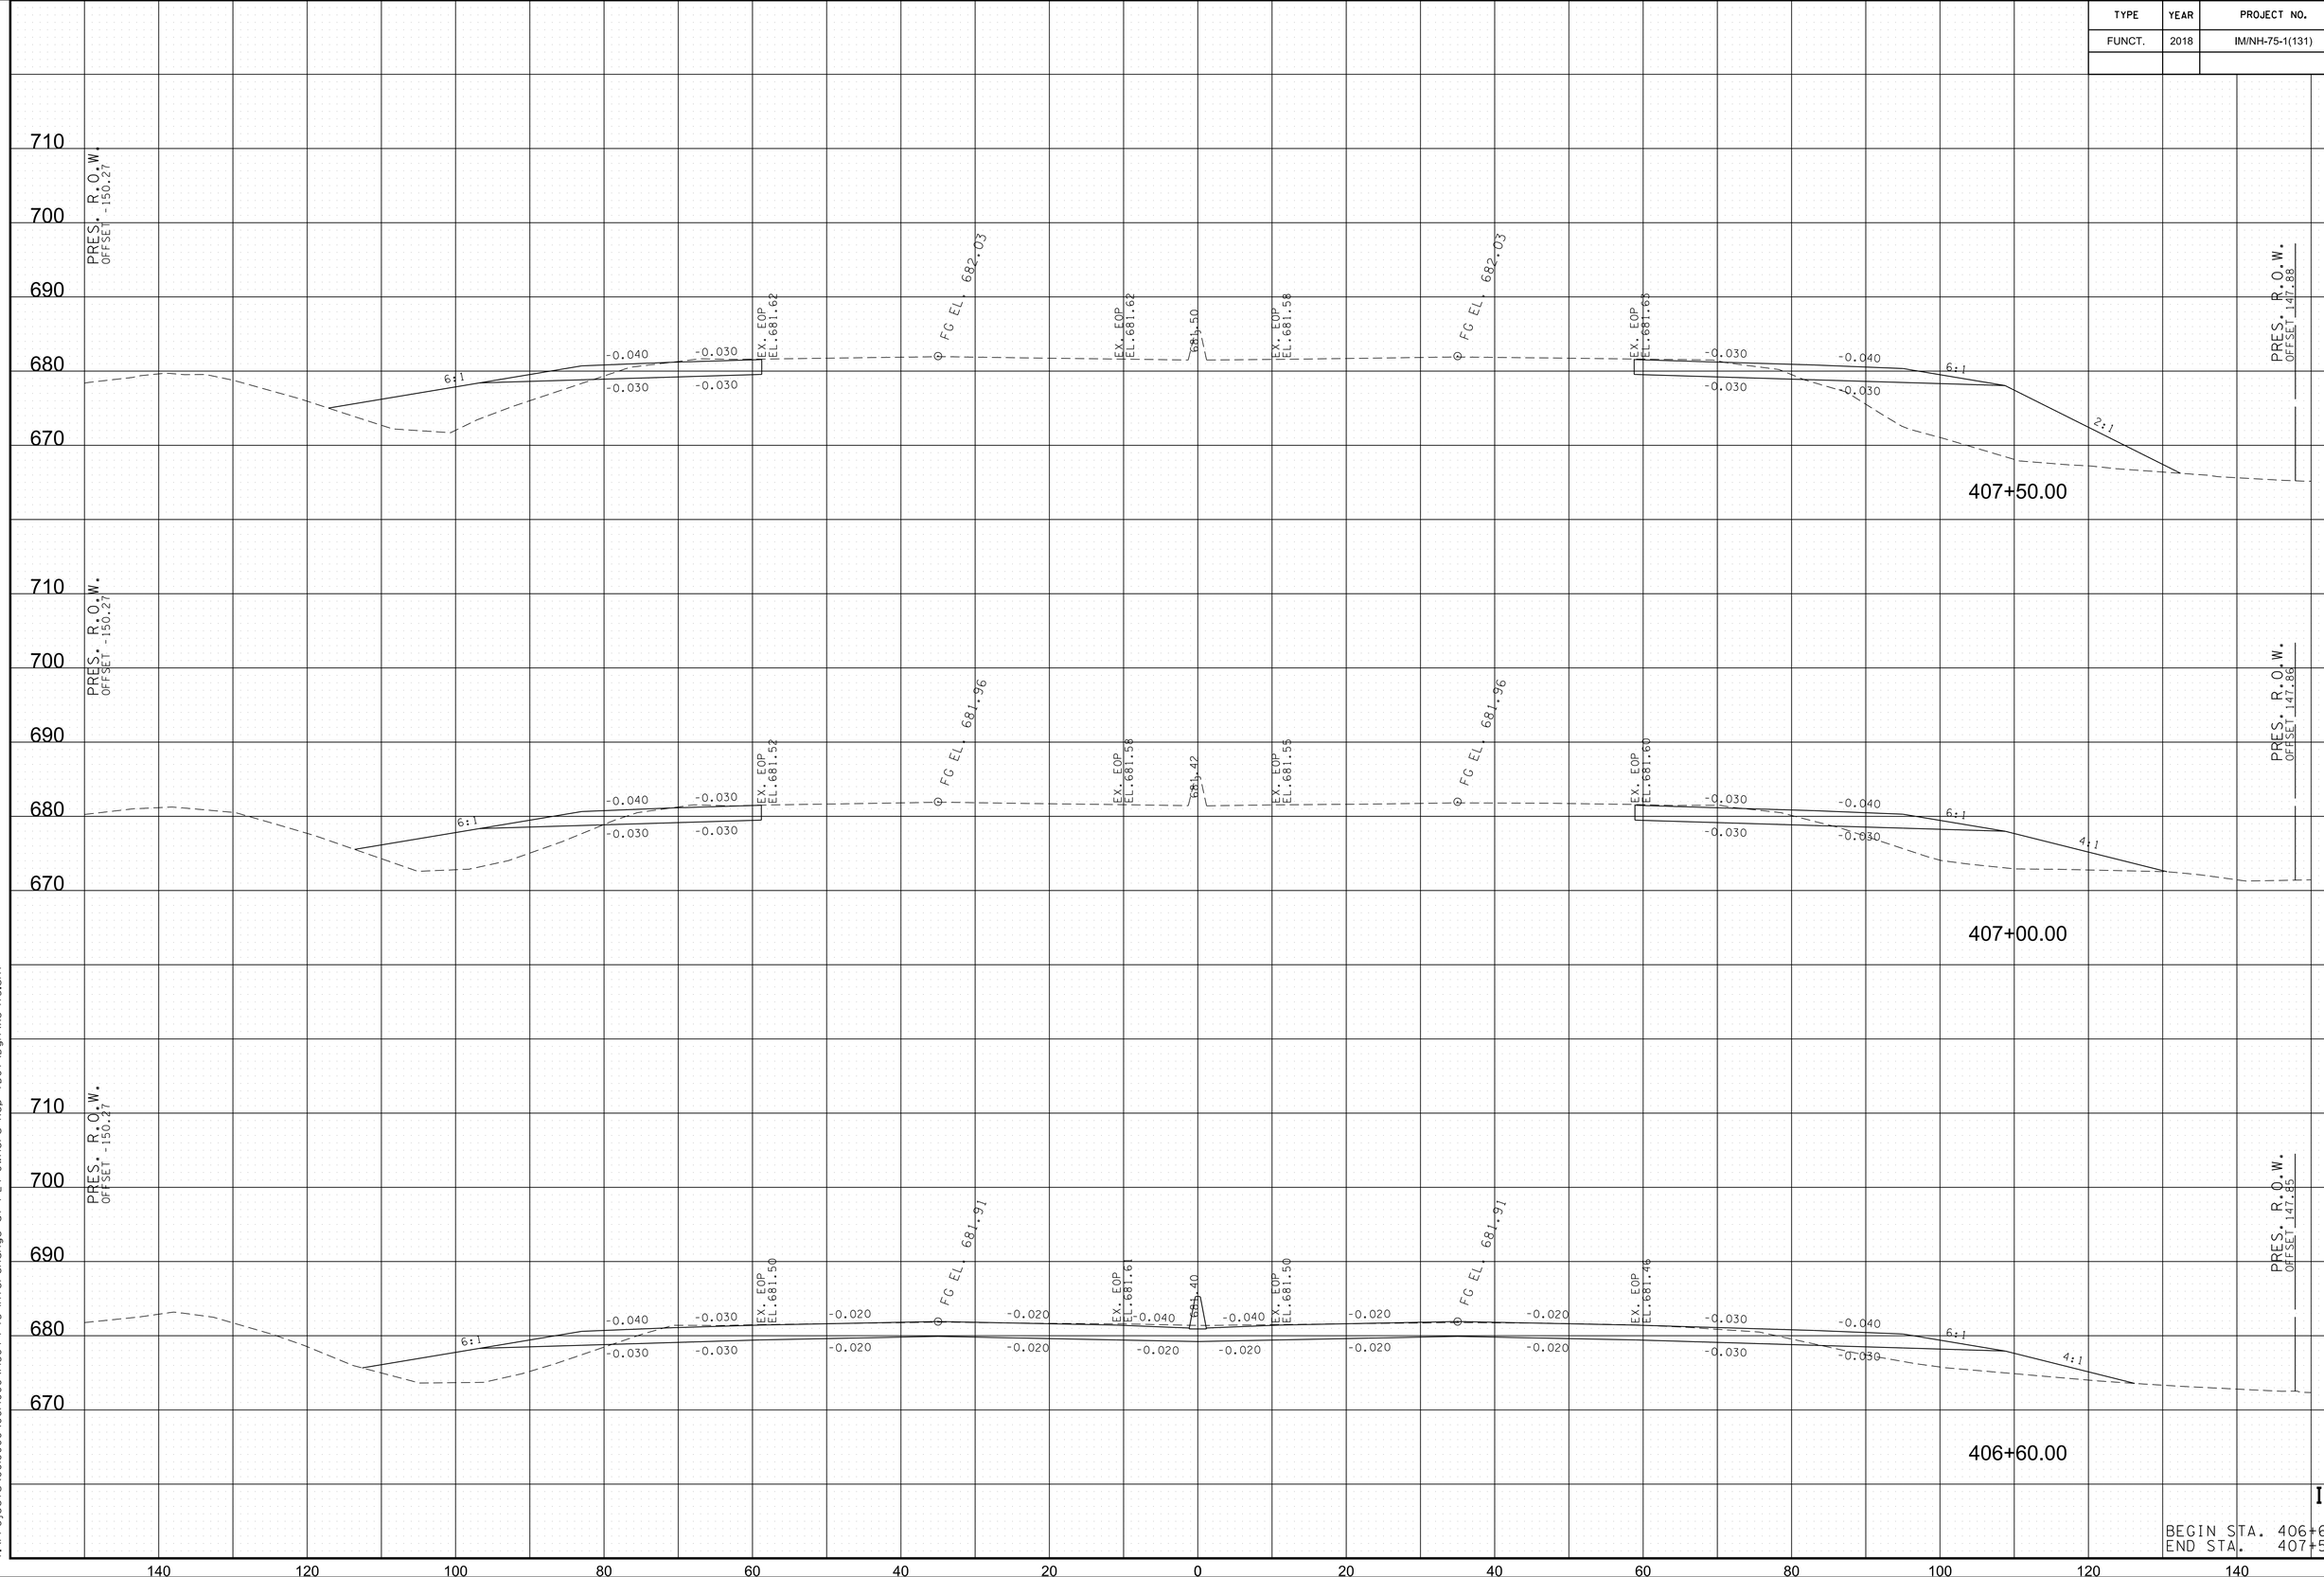


I-75

BEGIN STA. 406+60.00
END STA. 407+50.00


8/9/2018 5:38:29 PM
Y:\Projects\001000\001000\001400\1430 I-75 Interchange at I-24 Owners Rep TDOT\Dgn\XS-I75.sht

TYPE	YEAR	PROJECT NO.	SHEET NO.
FUNCT.	2018	IM/NH-75-1(131)	121

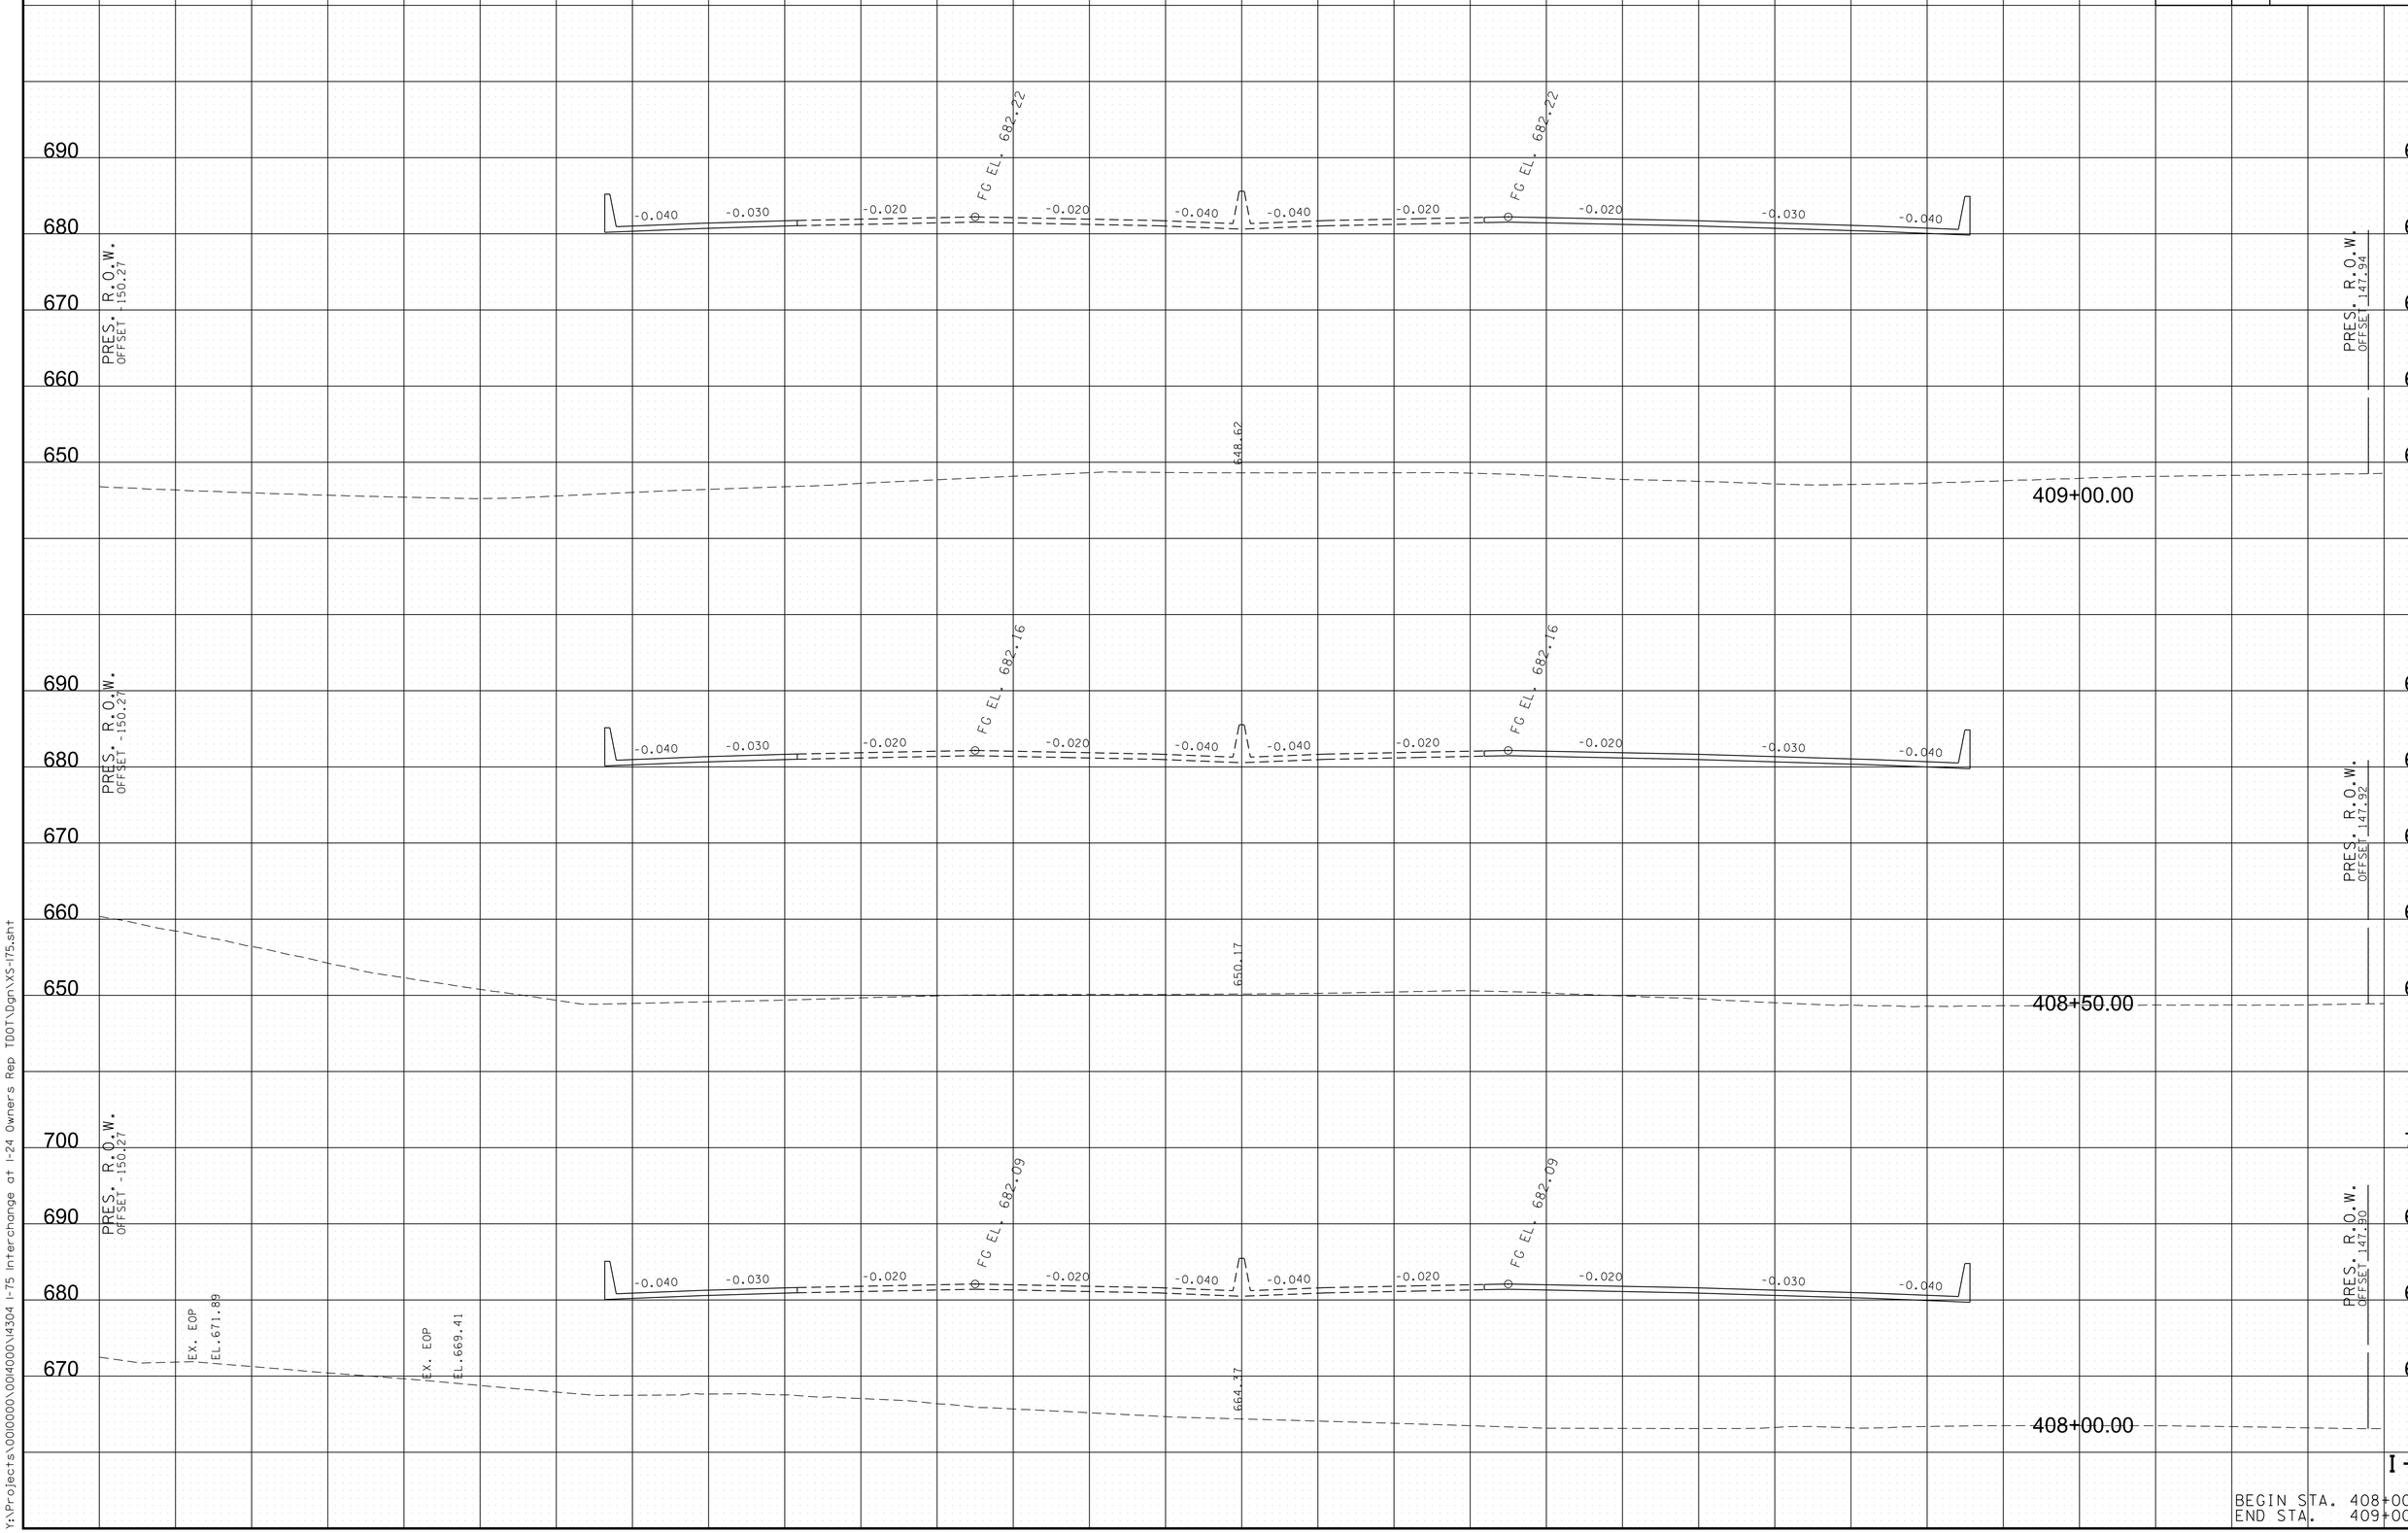

8/9/2018 5:38:32 PM
Y:\Projects\001000\001400\14304 I-75 Interchange at I-24 Owners Rep TDOT\Dgn\XS-I75.sht

TYPE	YEAR	PROJECT NO.	SHEET NO.
FUNCT.	2018	IM/NH-75-1(131)	122

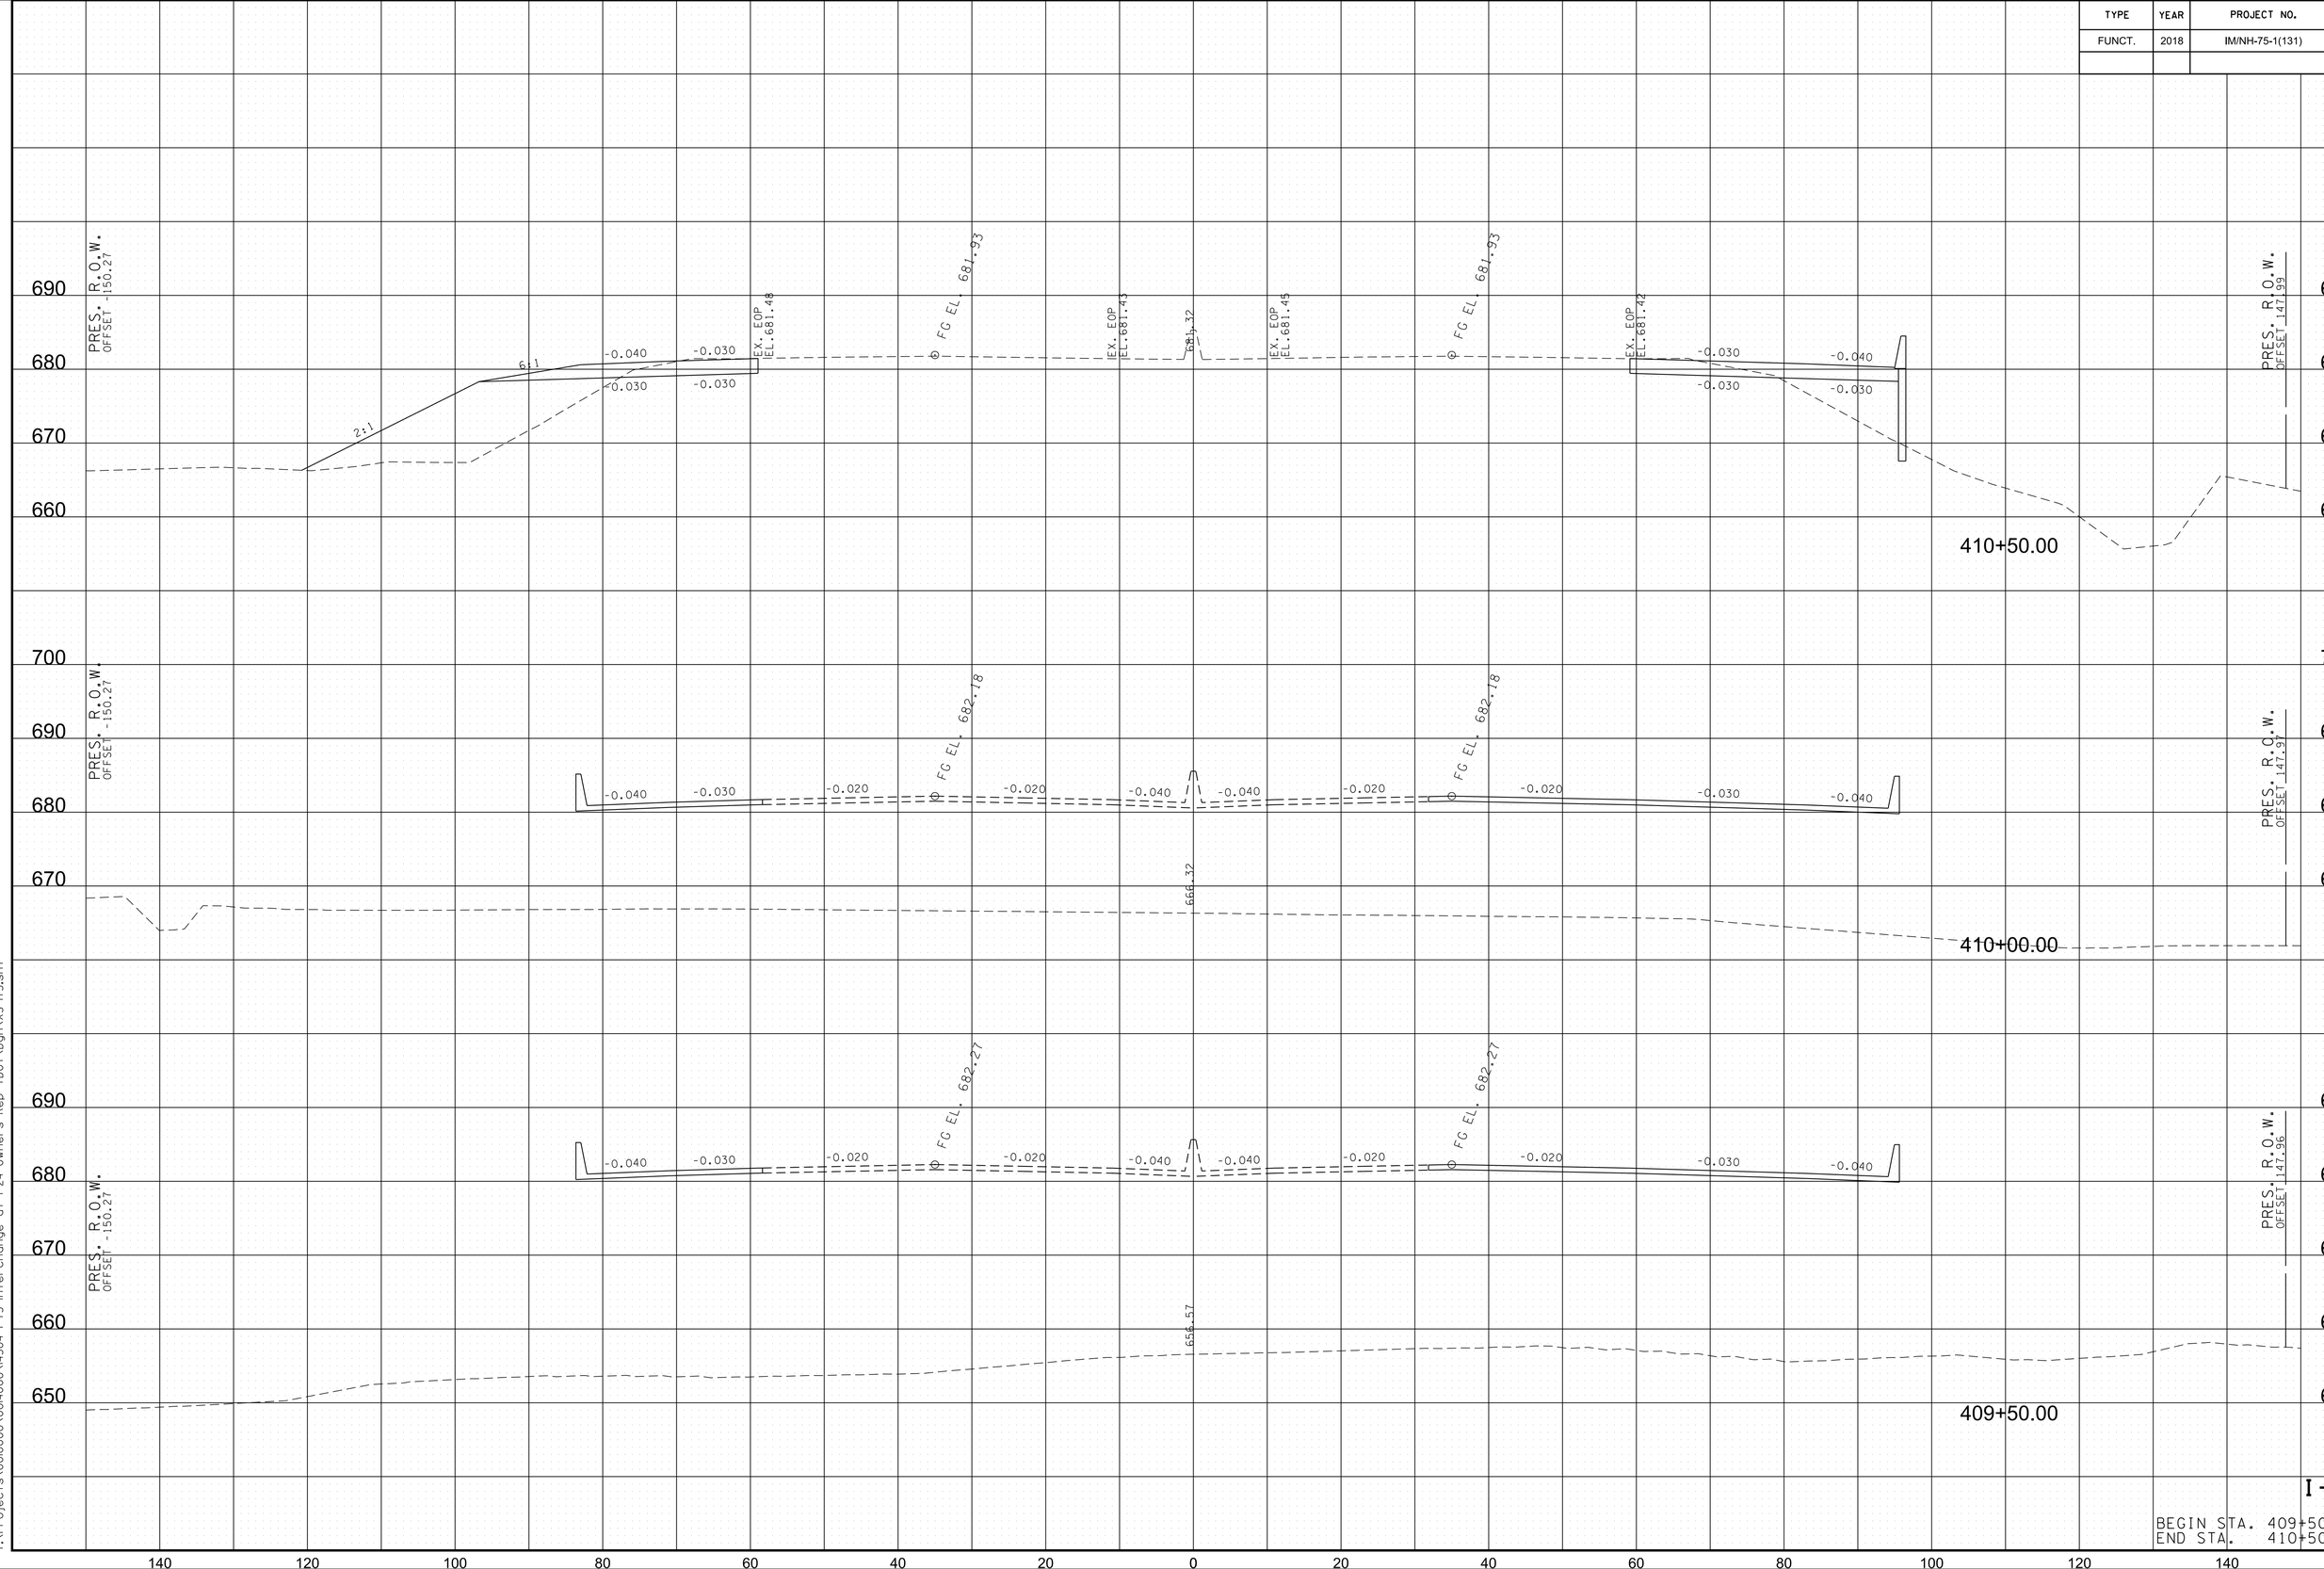


I-75

BEGIN STA. 409+50.00
END STA. 410+50.00

8/9/2018 5:38:35 PM
Y:\Projects\001000\001400\004304 I-75 Interchange at I-24 Owners Rep TDOT\Dgn\XS-I75.sht

TYPE	YEAR	PROJECT NO.	SHEET NO.
FUNCT.	2018	IM/NH-75-1(131)	123

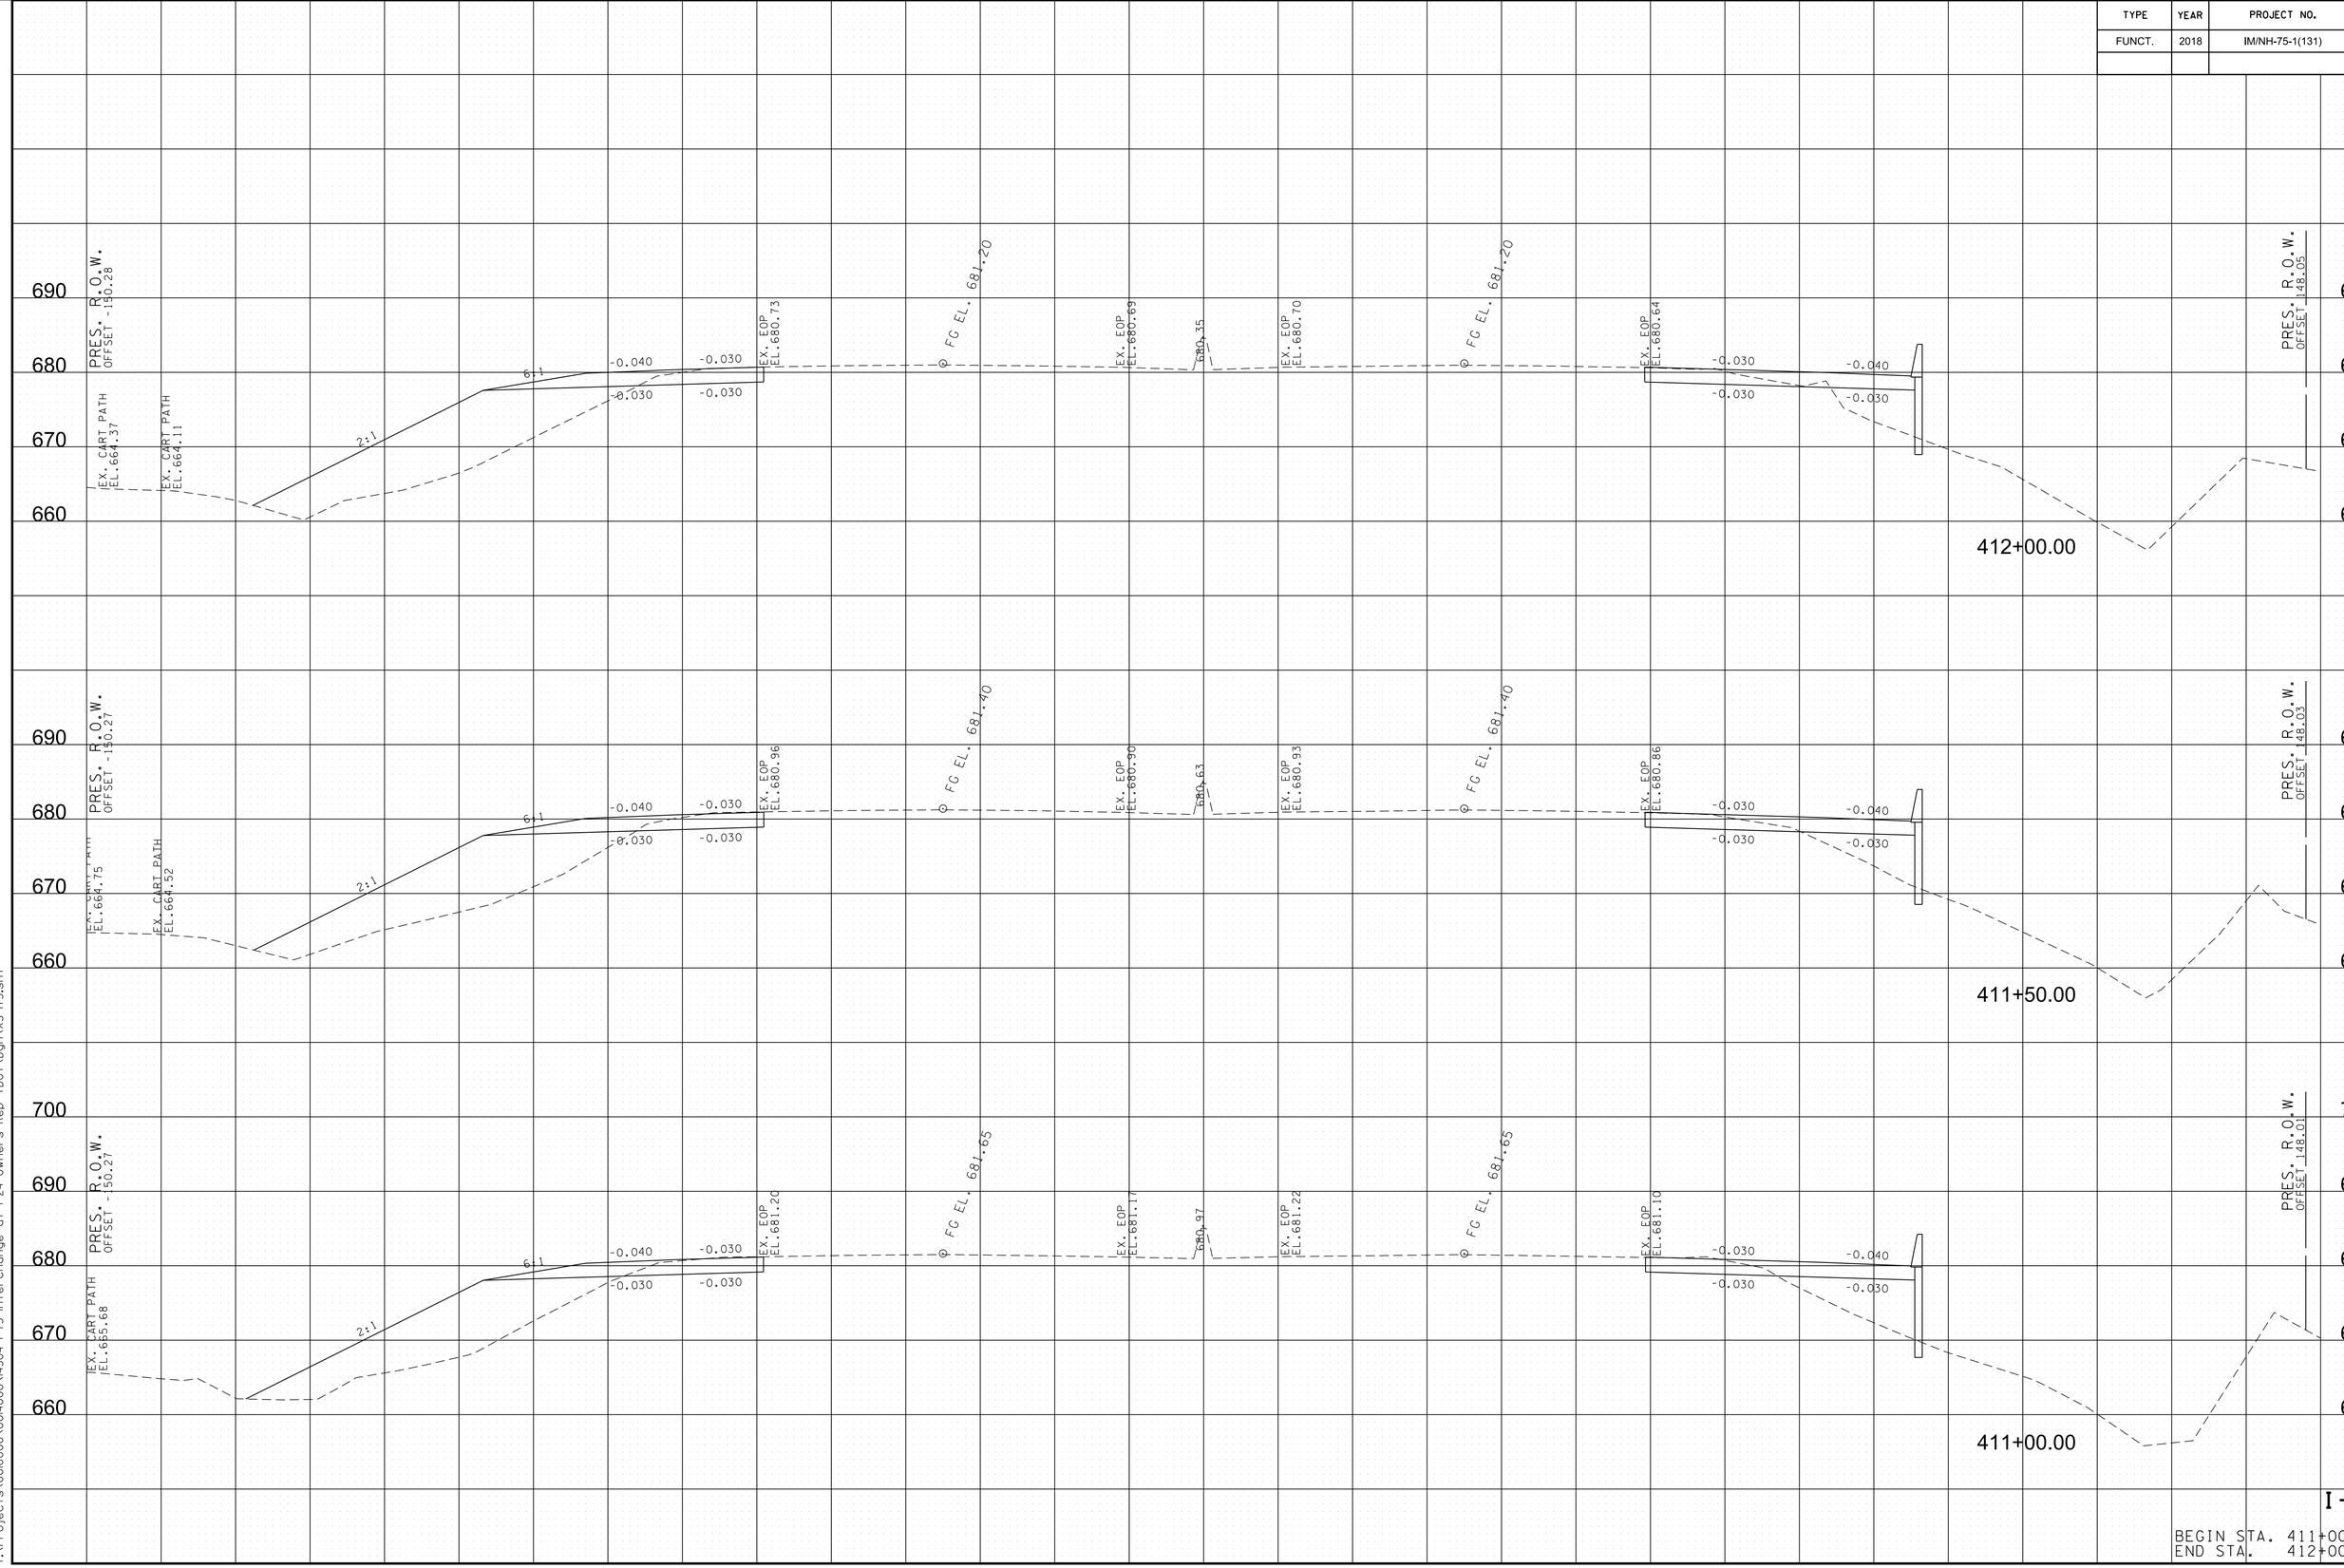


I-75

BEGIN STA. 411+00.00
END STA. 412+00.00

8/9/2018 5:38:38 PM
Y:\Projects\000000\004000\N4304 I-75 Interchange at I-24 Owners Rep TDOT\Dgn\XS-I75.sht

TYPE	YEAR	PROJECT NO.	SHEET NO.
FUNCT.	2018	IM/NH-75-1(131)	124

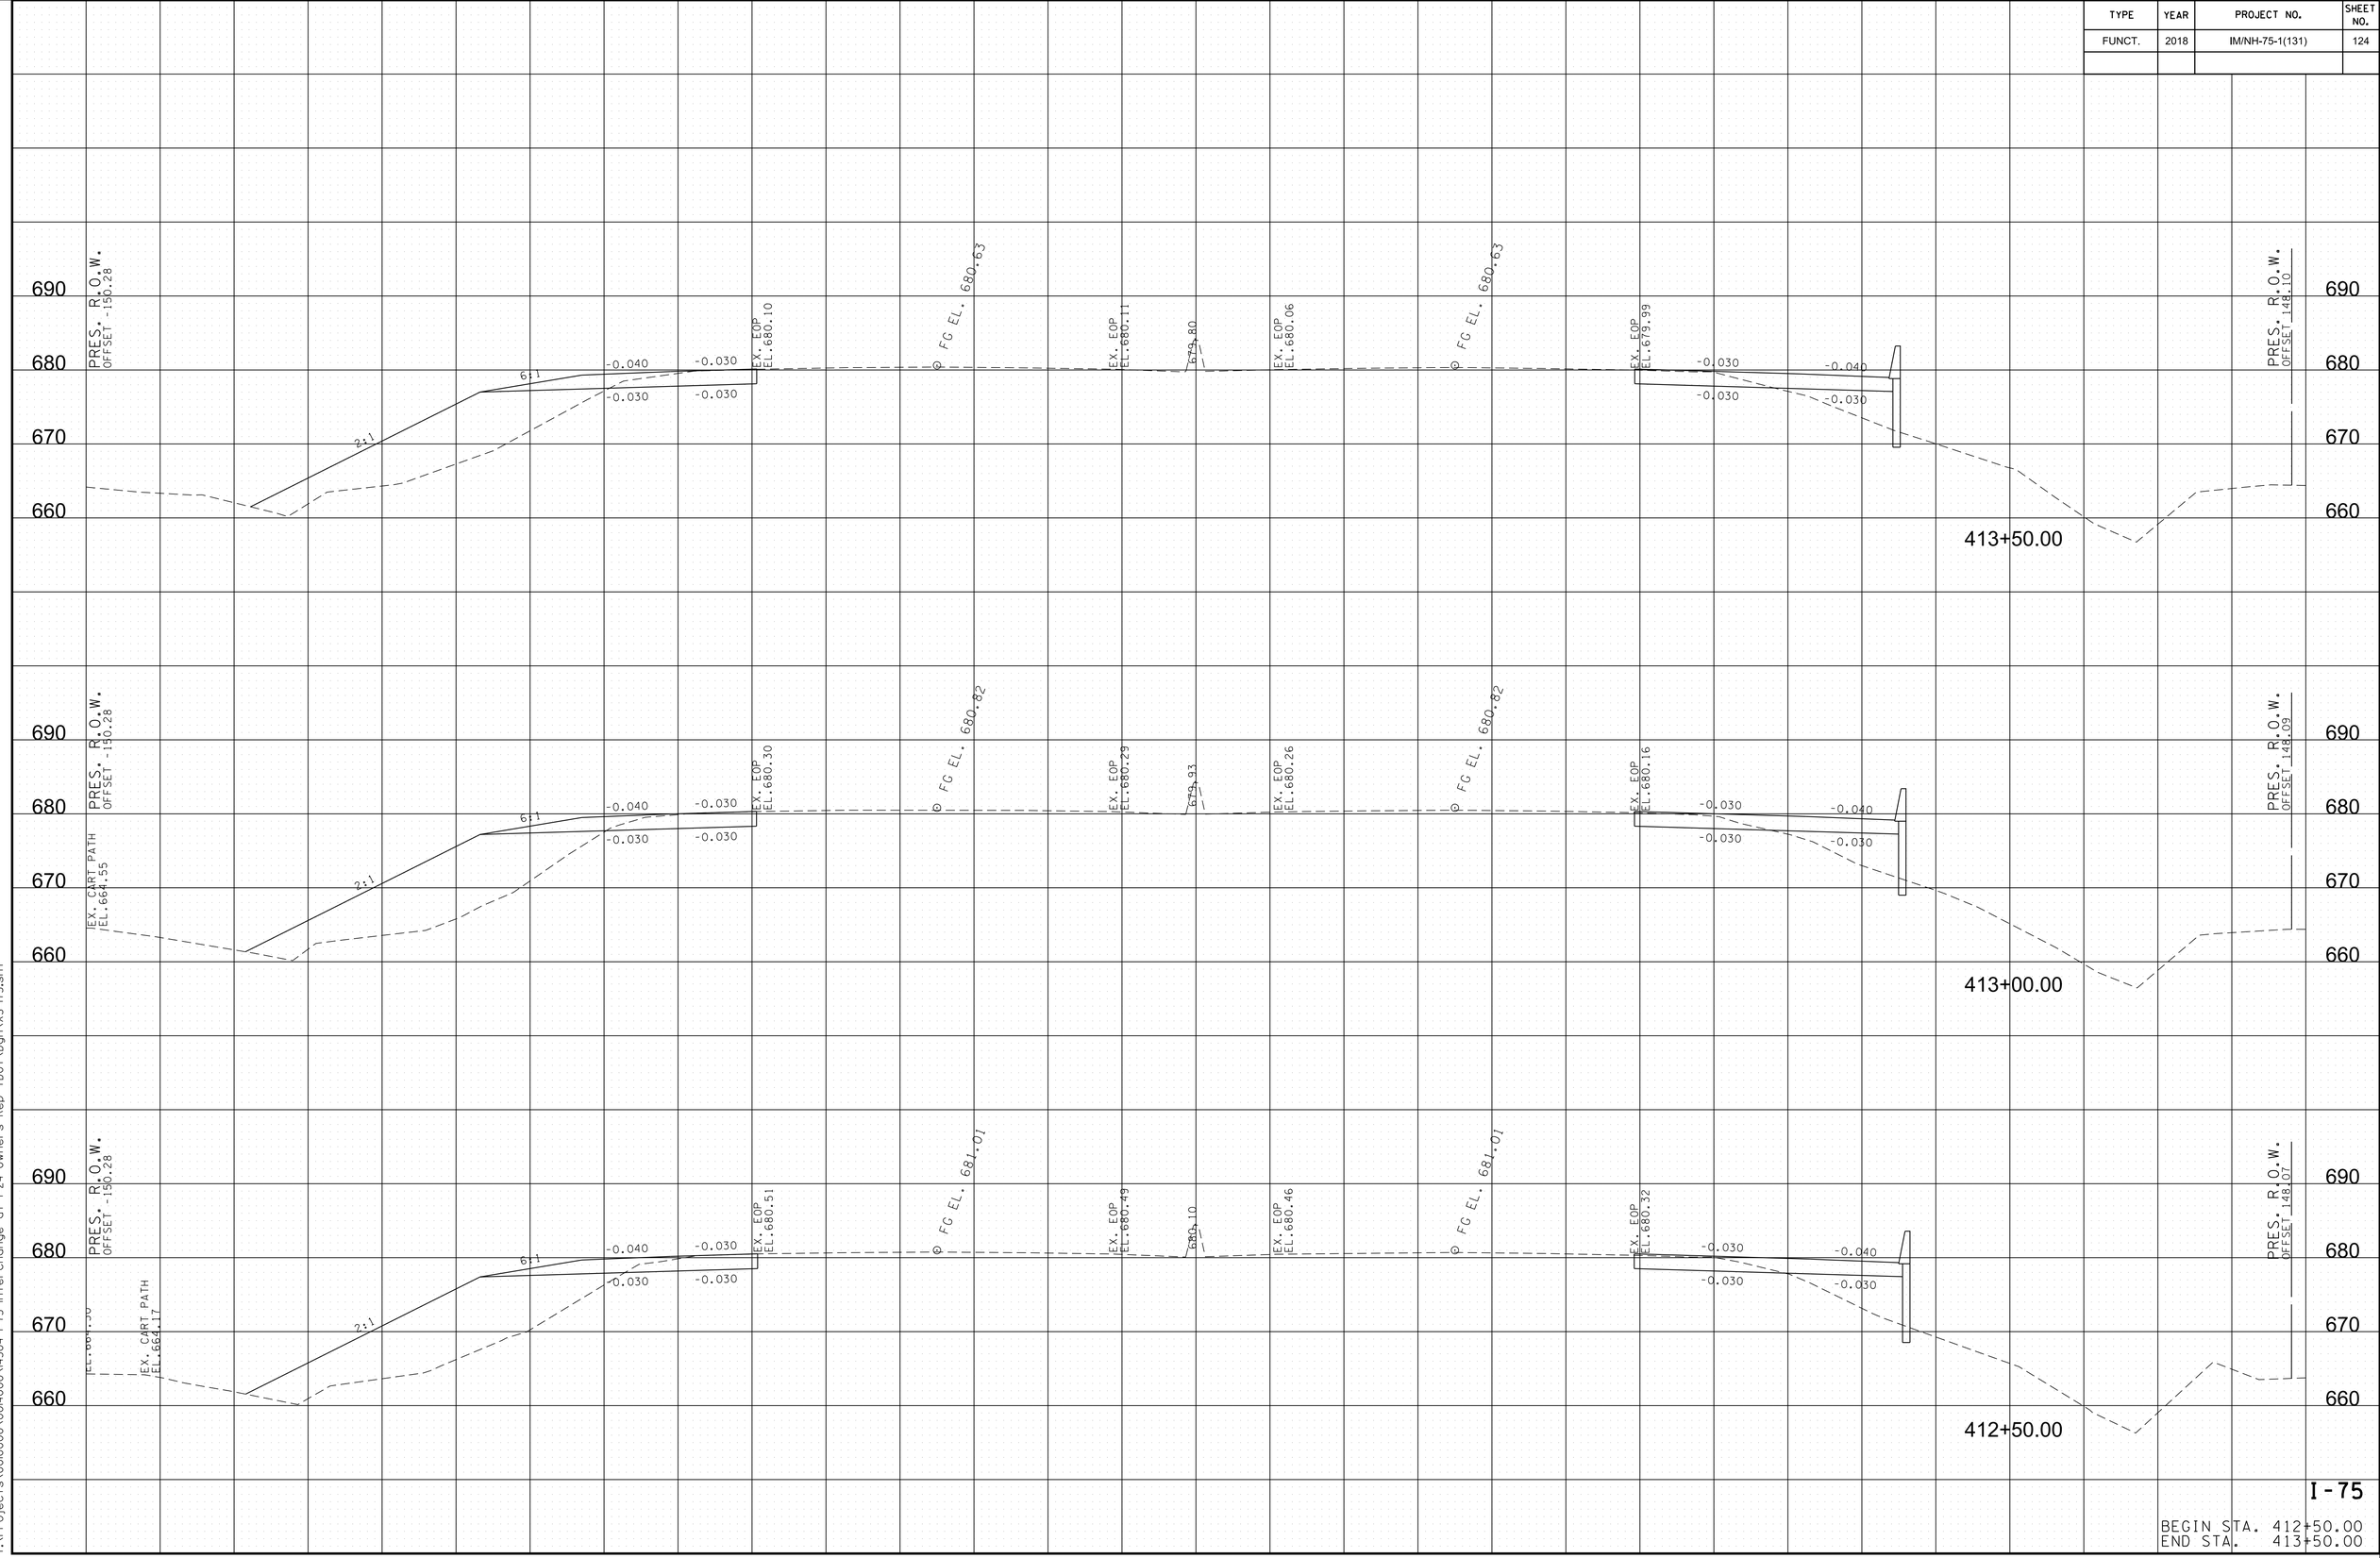


I-75

BEGIN STA. 412+50.00
END STA. 413+50.00

8/9/2018 5:38:42 PM
Y:\Projects\001000\001400\l4304 I-75 Interchange at I-24 Owners Rep TDOT\Dgn\XS-175.sht

TYPE	YEAR	PROJECT NO.	SHEET NO.
FUNCT.	2018	IM/NH-75-1(131)	125

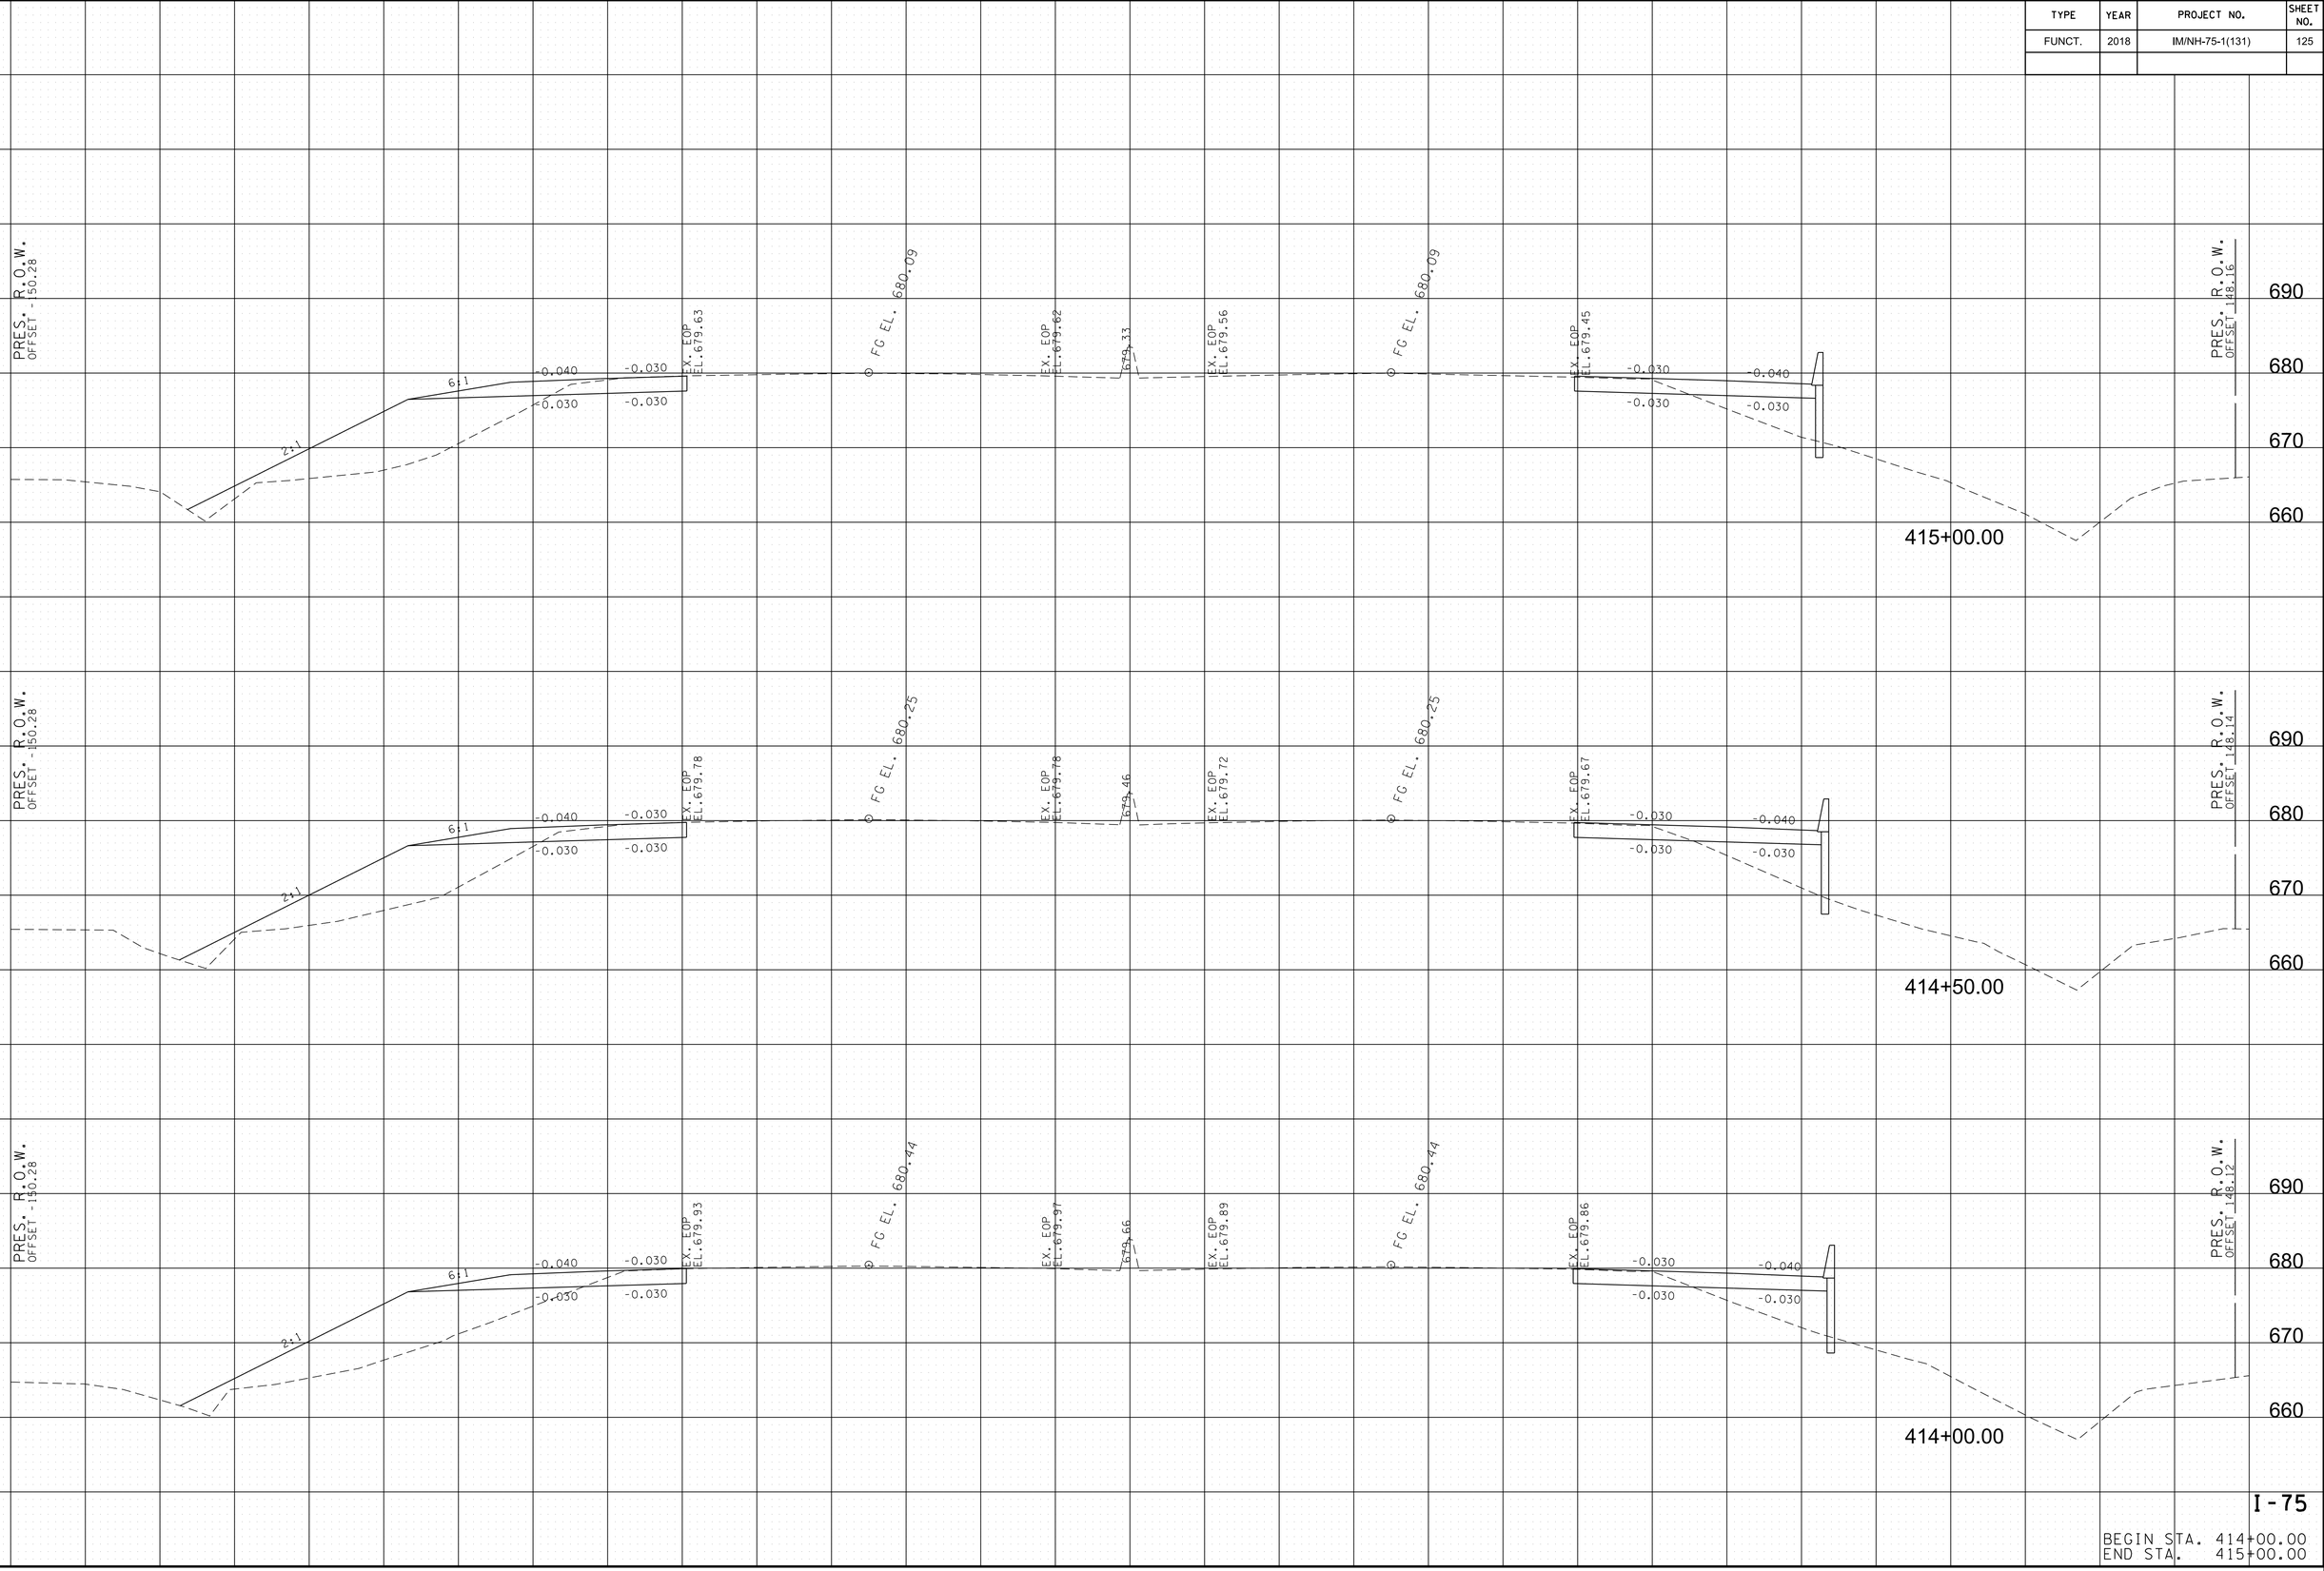


I-75

BEGIN STA. 414+00.00
END STA. 415+00.00

8/9/2018 5:38:45 PM
Y:\Projects\0010000\0014000\14304 I-75 Interchange at I-24 Owners Rep TDOT\Dgn\XS-I75.sht

TYPE	YEAR	PROJECT NO.	SHEET NO.
FUNCT.	2018	IM/NH-75-1(131)	126

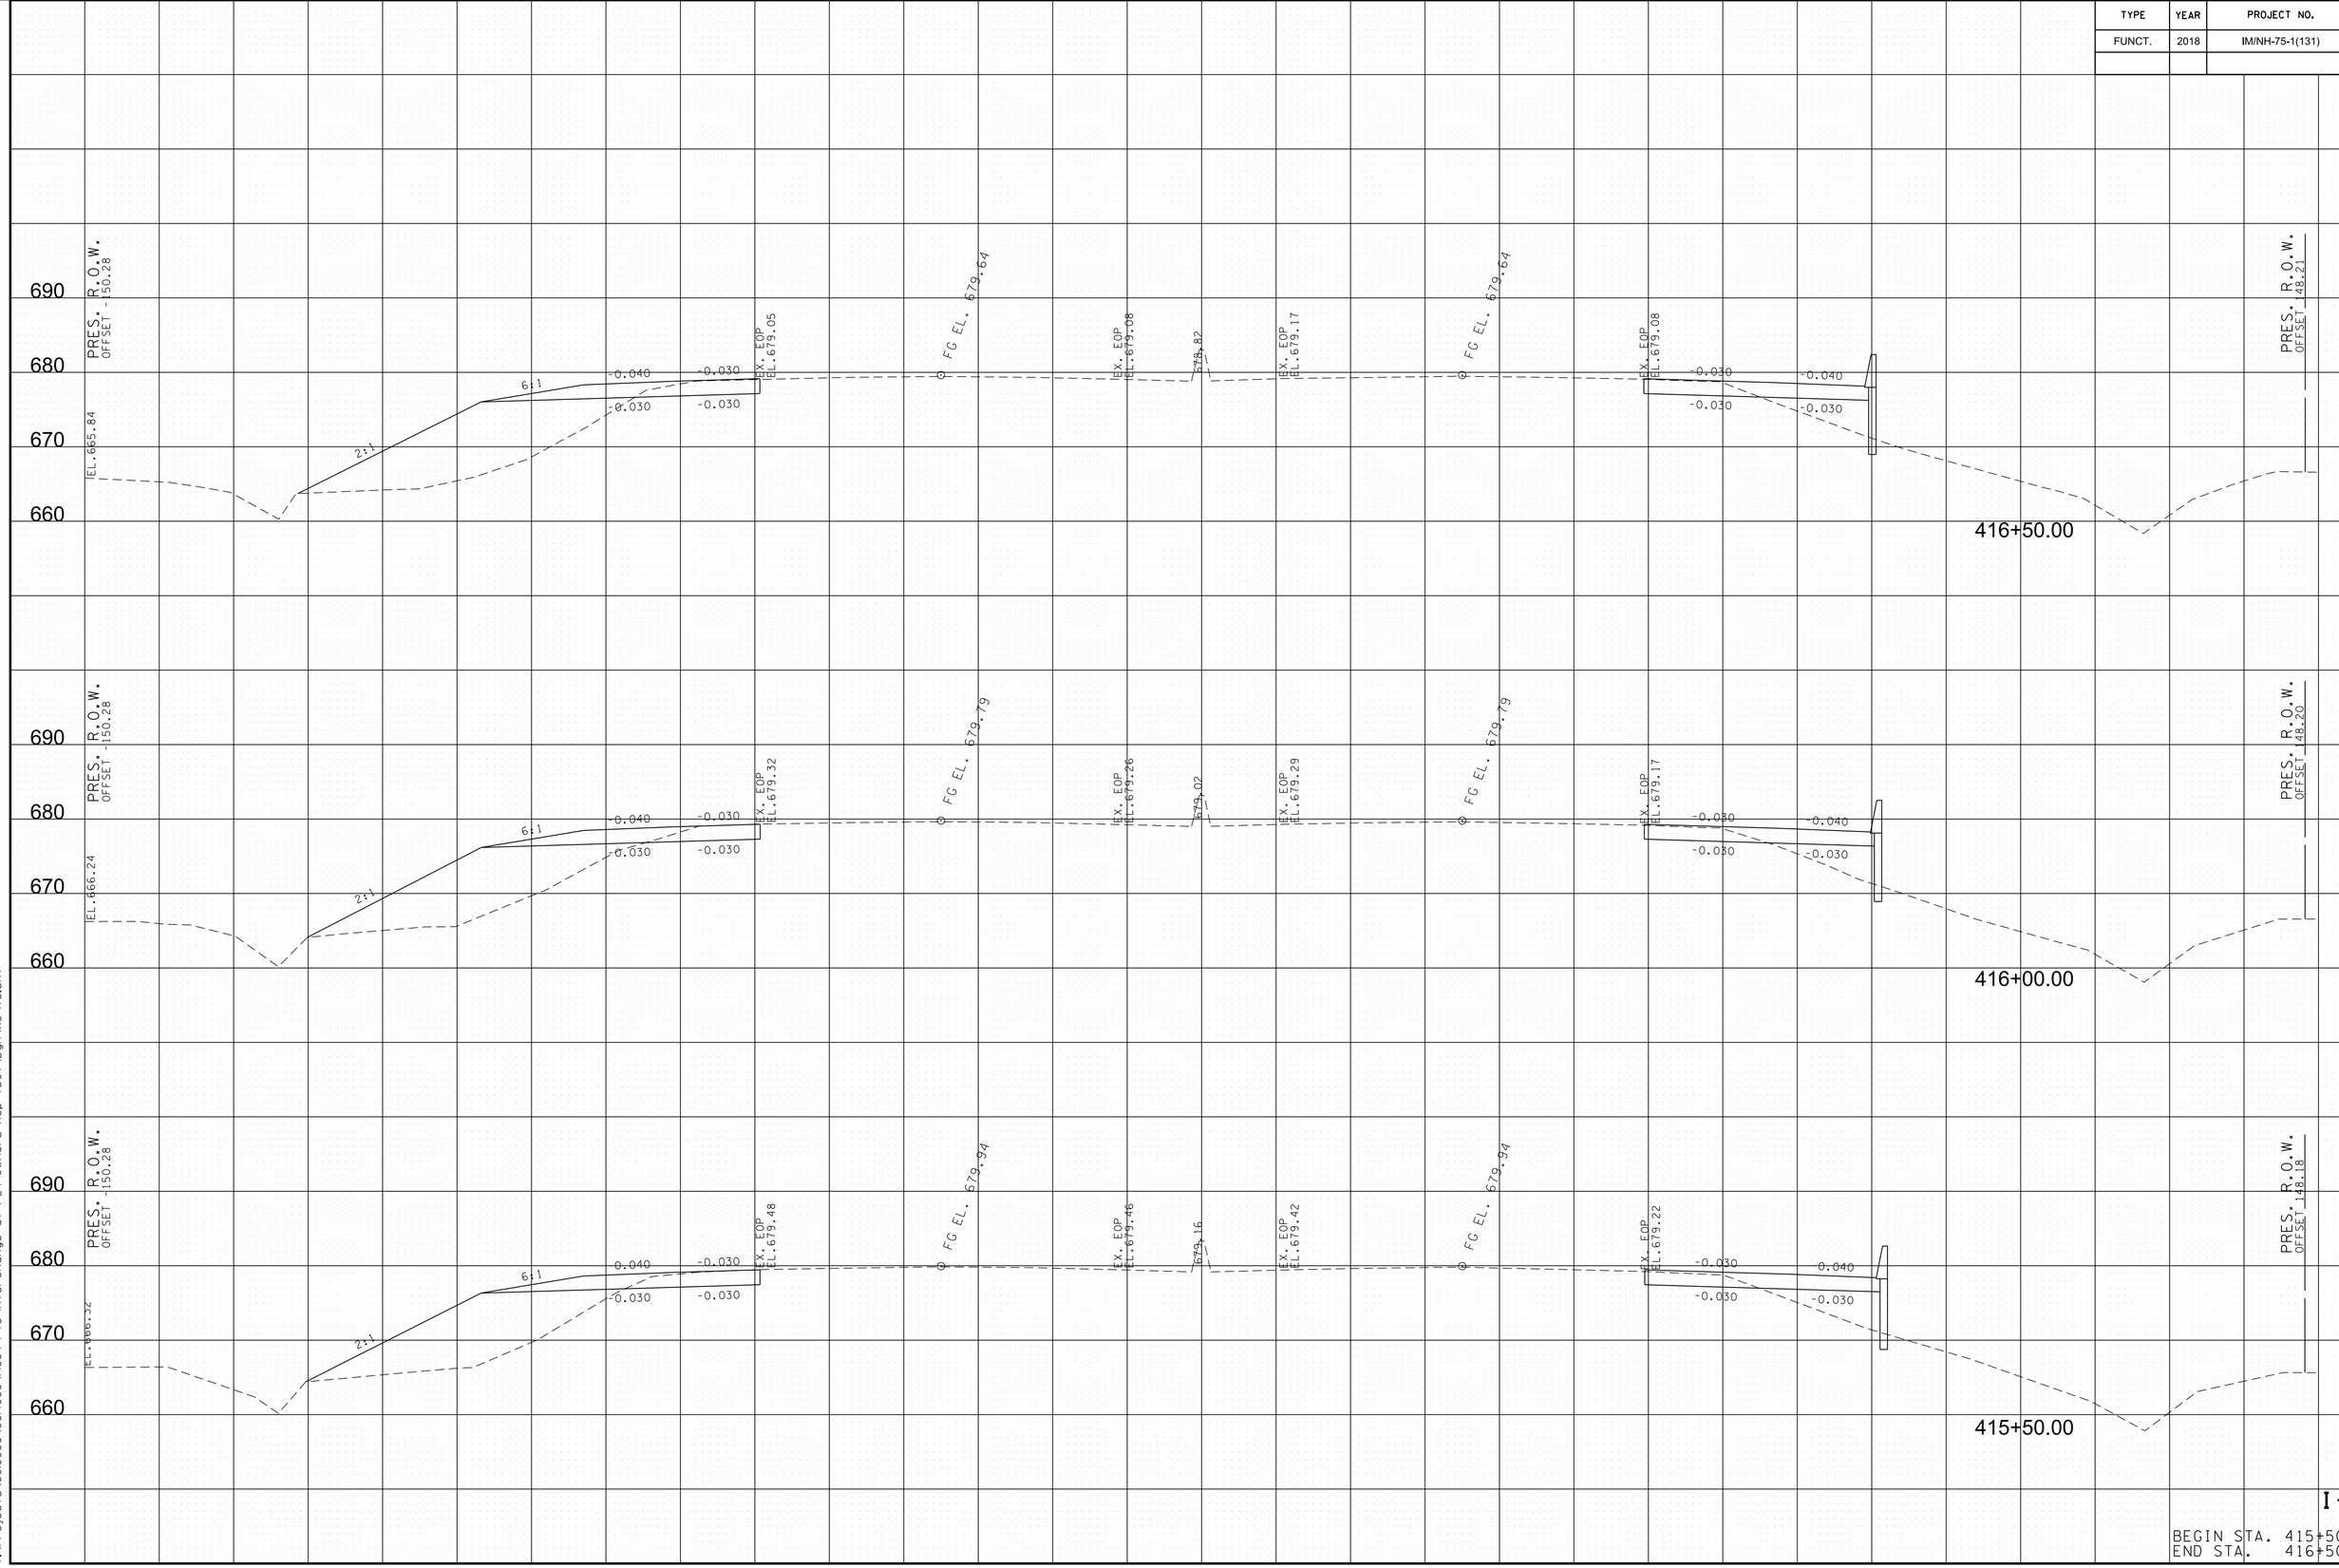


I-75

BEGIN STA. 415+50.00
END STA. 416+50.00

8/9/2018 5:38:48 PM
Y:\Projects\000000\004000\N4304 I-75 Interchange at I-24 Owners Rep TDOT\Dgn\XS-I75.sht

TYPE	YEAR	PROJECT NO.	SHEET NO.
FUNCT.	2018	IM/NH-75-1(131)	127

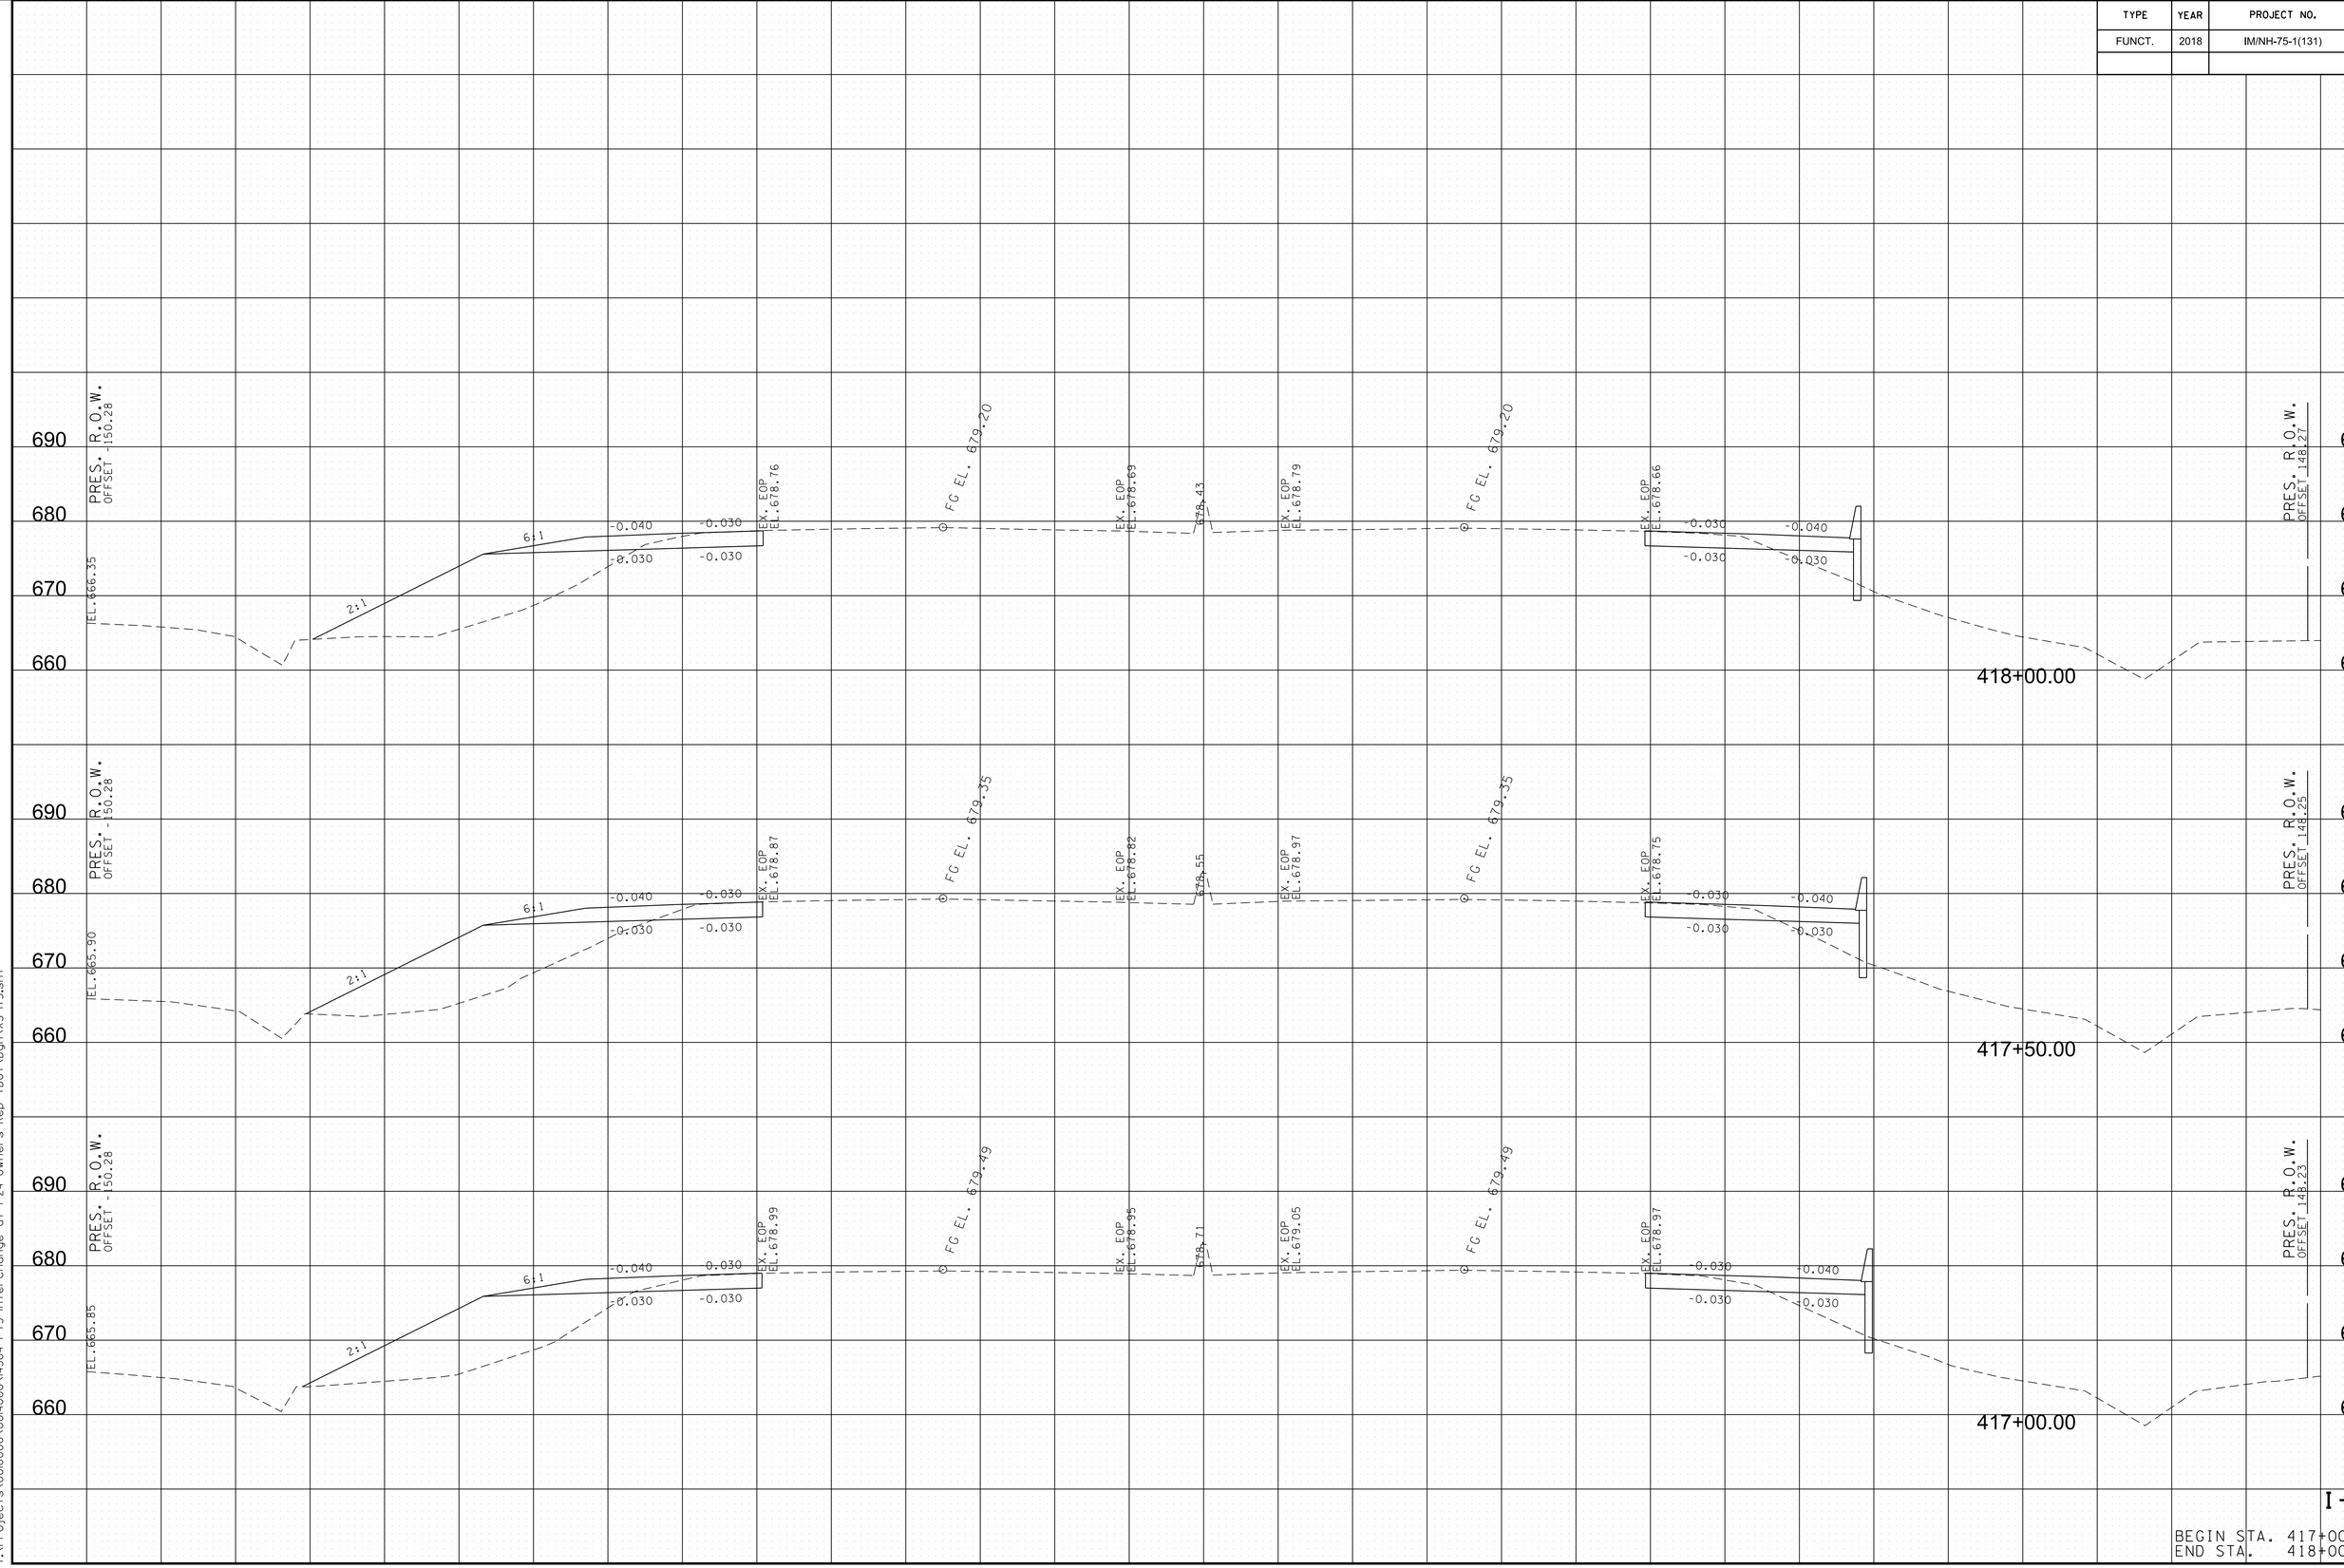


I-75

BEGIN STA. 417+00.00
END STA. 418+00.00

8/9/2018 5:38:51 PM
Y:\Projects\001000\001400\14304 I-75 Interchange at I-24 Owners Rep TDOT\Dgn\XS-I75.sht

TYPE	YEAR	PROJECT NO.	SHEET NO.
FUNCT.	2018	IM/NH-75-1(131)	128

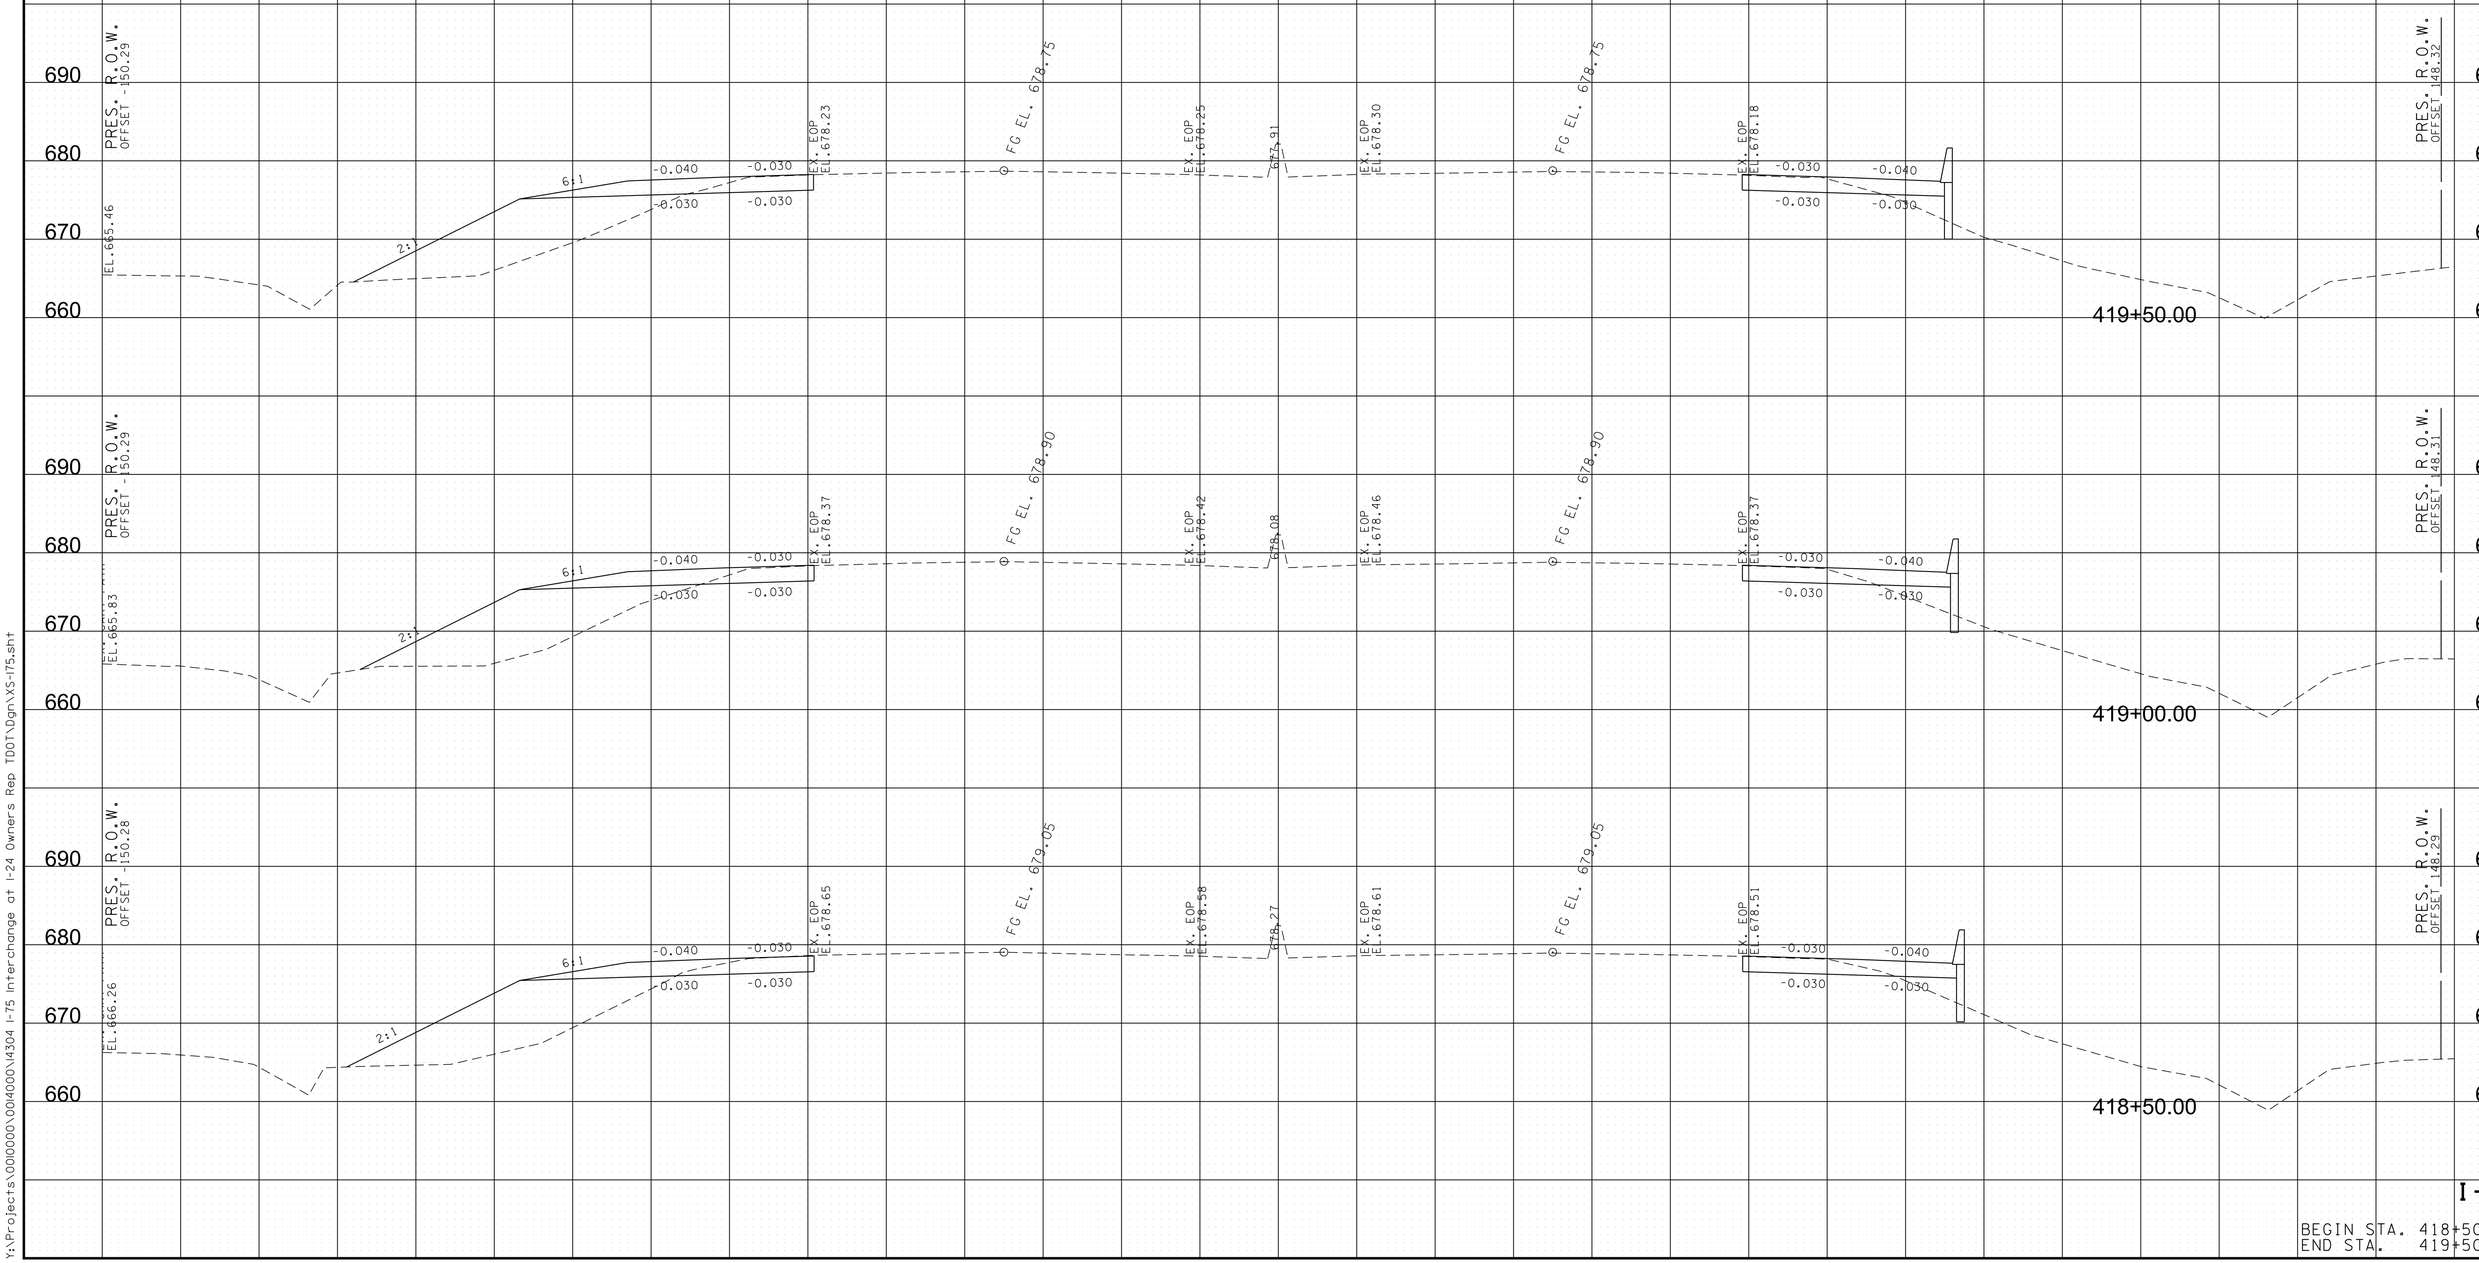


I-75

BEGIN STA. 418+50.00
END STA. 419+50.00

8/9/2018 5:38:55 PM
Y:\Projects\0010000\0014000\14304 I-75 Interchange at I-24 Owners Rep TDOT\Dgn\XS-I75.sht

TYPE	YEAR	PROJECT NO.	SHEET NO.
FUNCT.	2018	IM/NH-75-1(131)	129

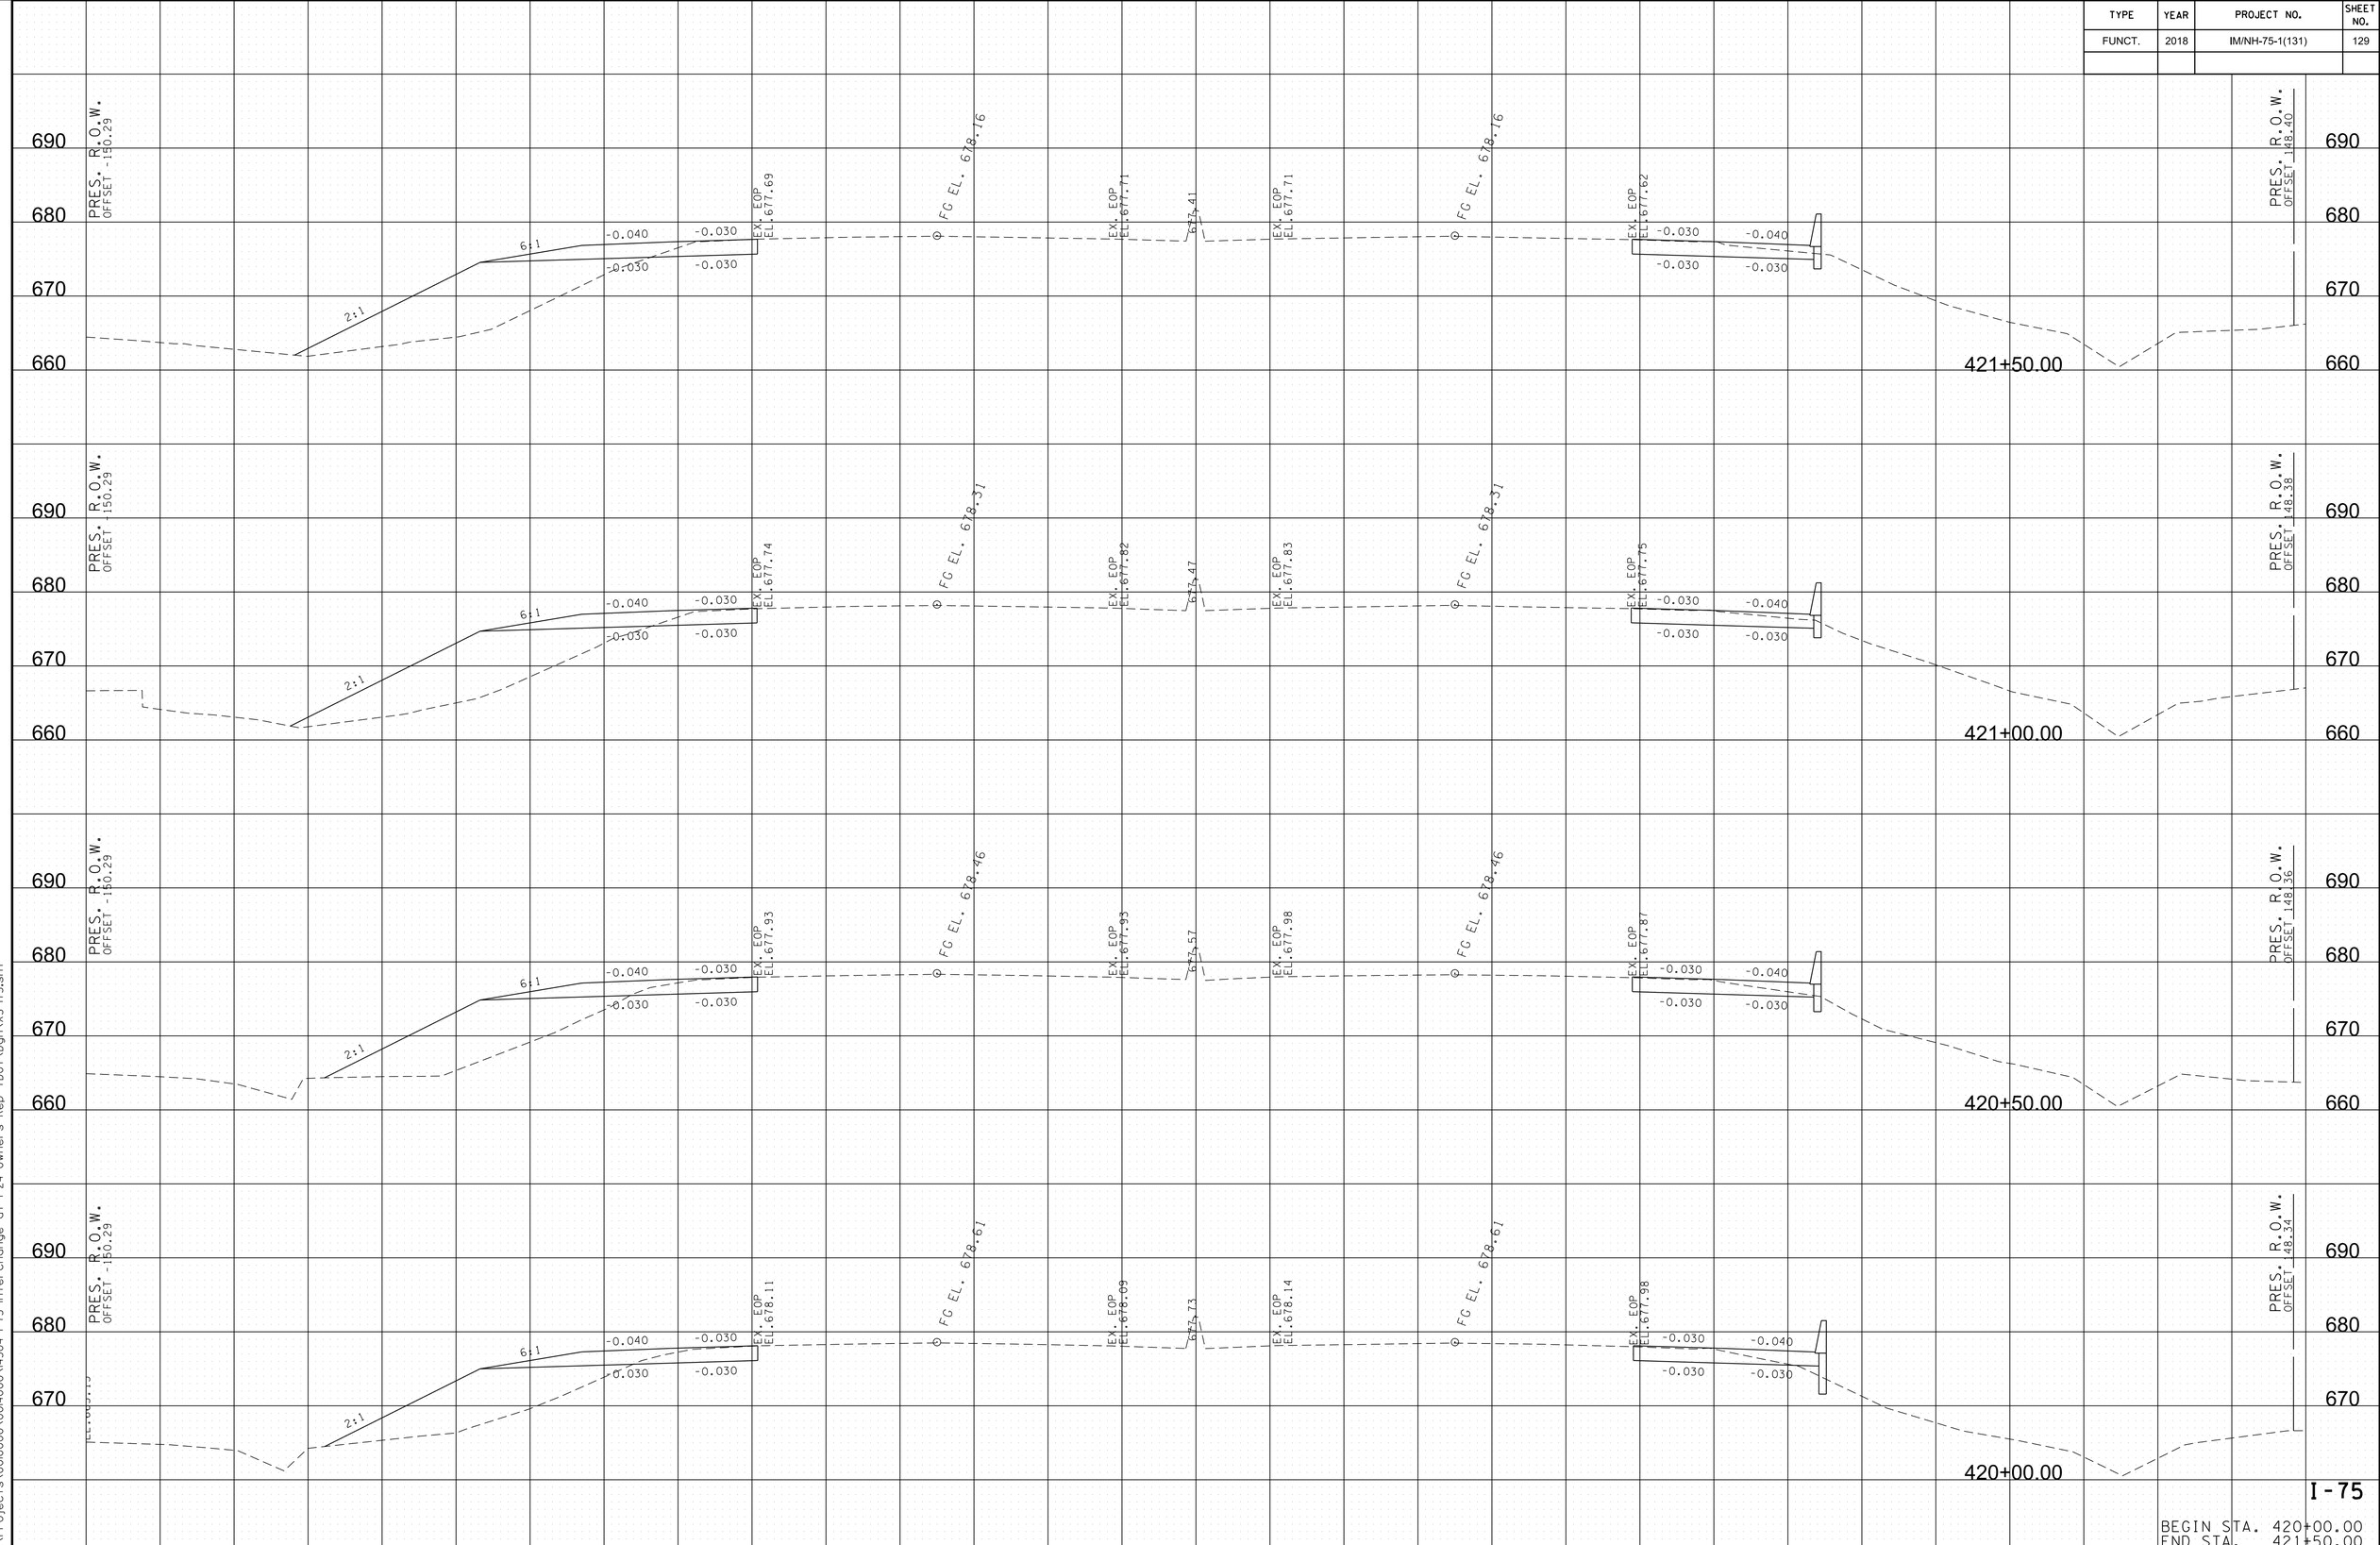

I-75

BEGIN STA. 420+00.00
END STA. 421+50.00

8/9/2018 5:38:58 PM
Y:\Projects\0010000\0010400\14304 I-75 Interchange at I-24 Owners Rep TDOT\Dgn\XS-I75.sht


TYPE	YEAR	PROJECT NO.	SHEET NO.
FUNCT.	2018	IM/NH-75-1(131)	130

I-75

BEGIN STA. 422+00.00
END STA. 423+00.00

8/9/2018 5:39:01 PM
Y:\Projects\001000\001400\14304 I-75 Interchange at I-24 Owners Rep TDOT\Dgn\XS-I75.sht

TYPE	YEAR	PROJECT NO.	SHEET NO.
FUNCT.	2018	IM/NH-75-1(131)	131

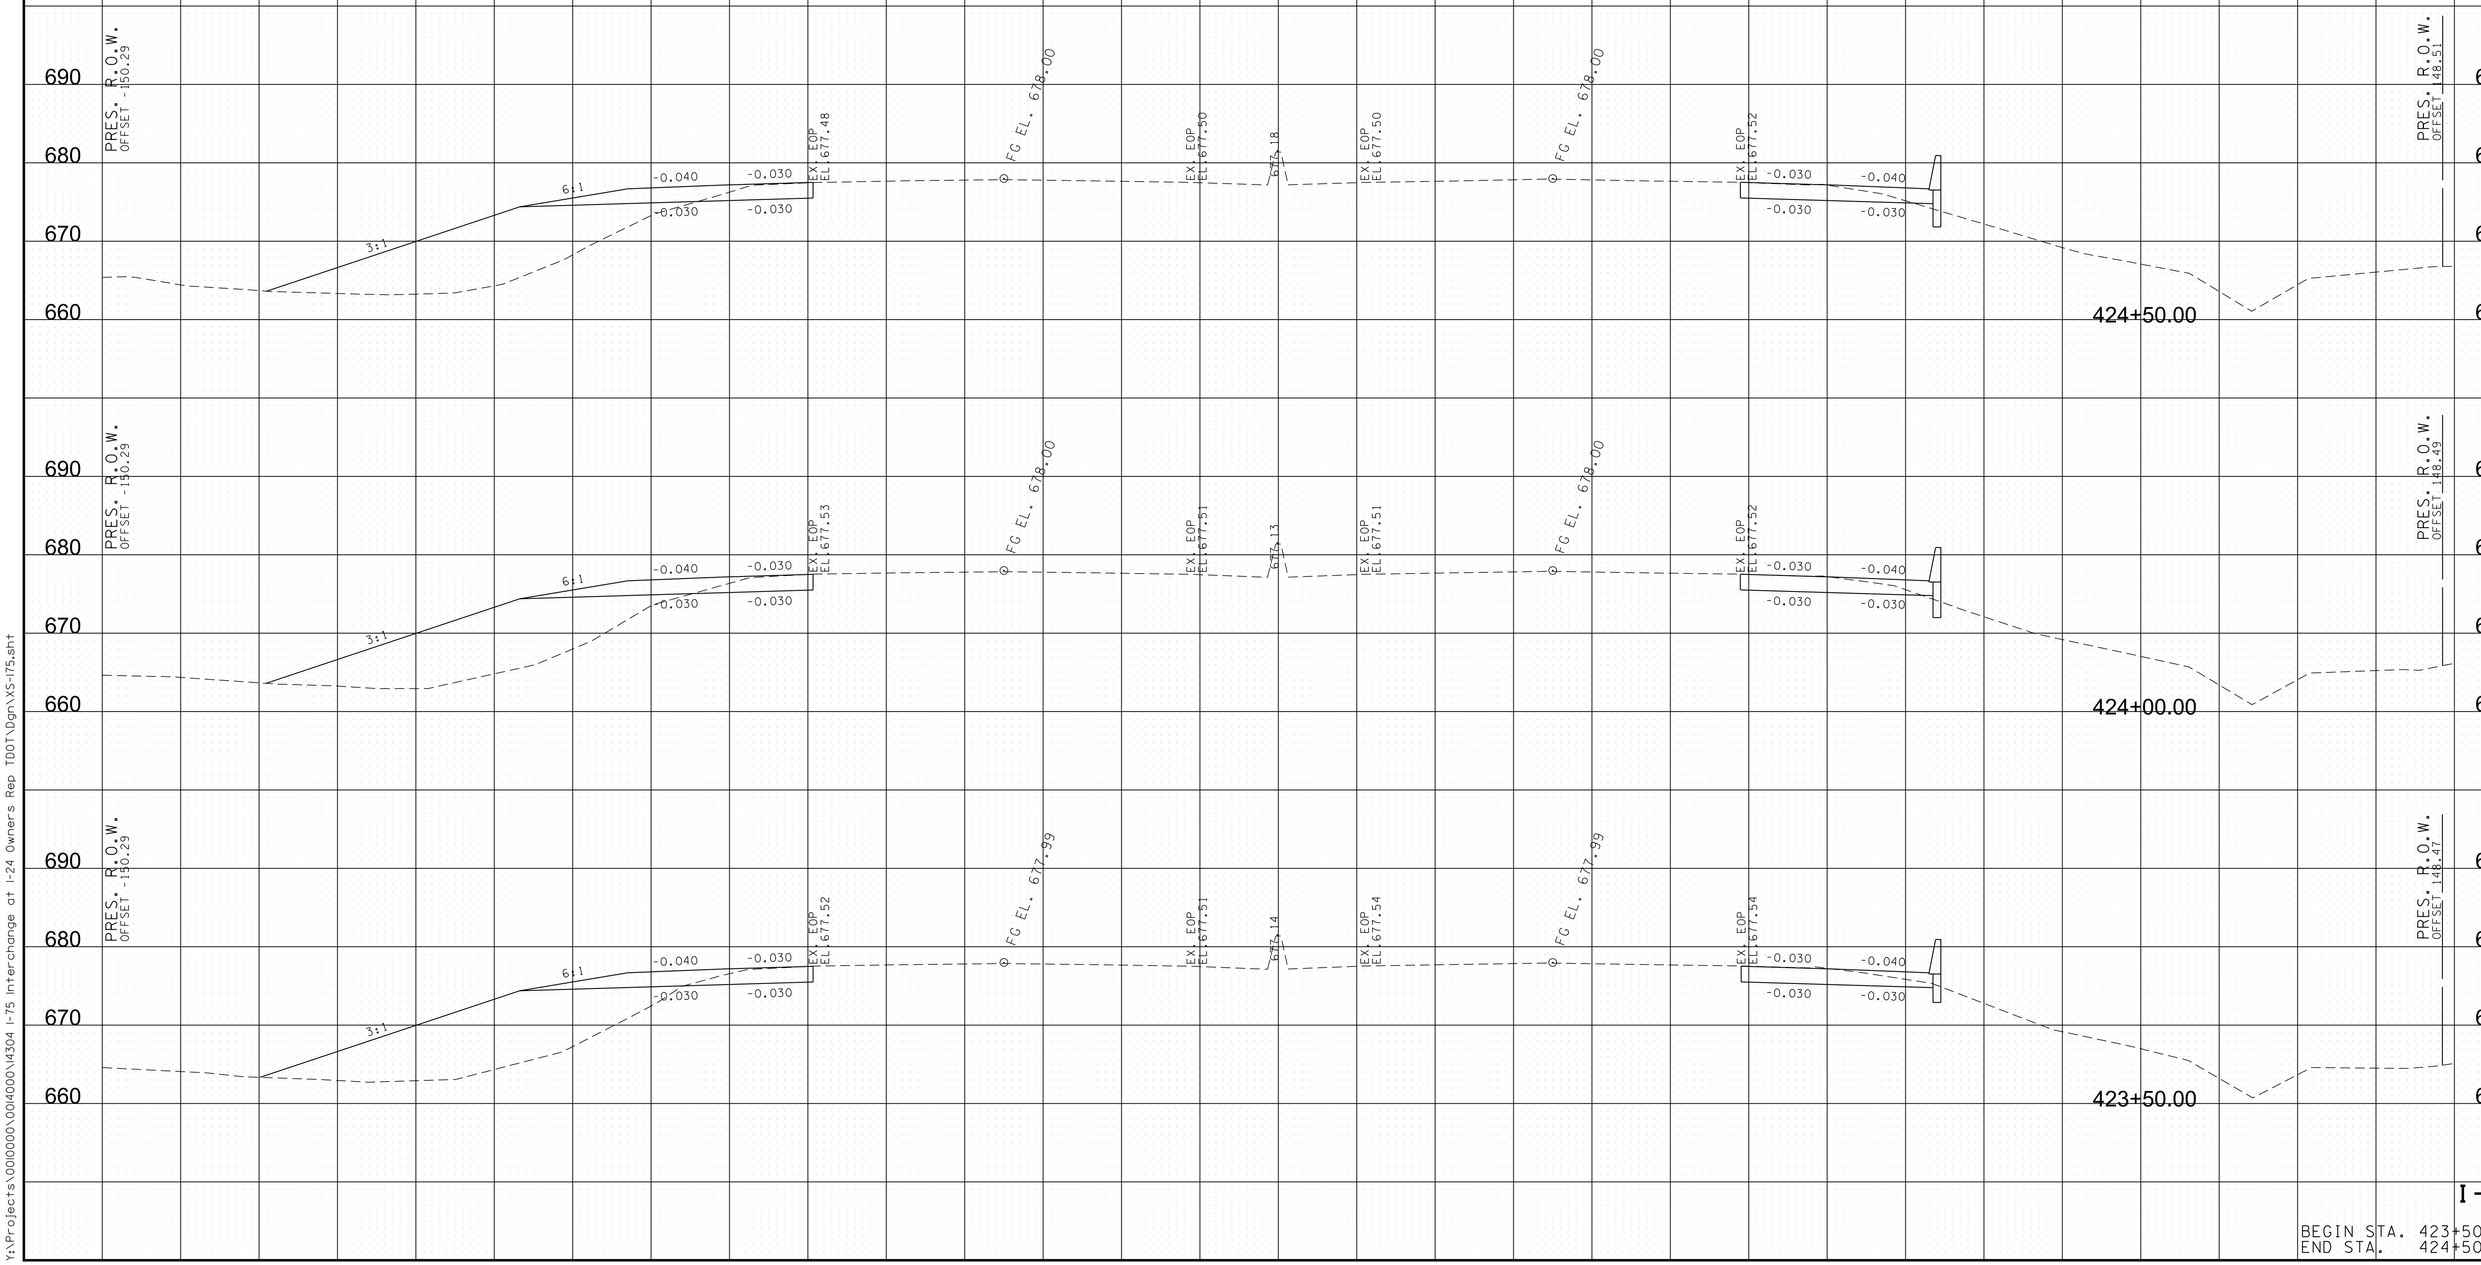

I-75

BEGIN STA. 423+50.00
END STA. 424+50.00

8/9/2018 5:39:04 PM
Y:\Projects\001000\001400\14304 I-75 Interchange at I-24 Owners Rep TDOT\Dgn\XS-I75.sht


TYPE	YEAR	PROJECT NO.	SHEET NO.
FUNCT.	2018	IM/NH-75-1(131)	132

I-75

BEGIN STA. 425+00.00
END STA. 426+00.00

8/9/2018 5:39:07 PM
Y:\Projects\001000\001400\14304 I-75 Interchange at I-24 Owners Rep TDOT\Dgn\XS-I75.sht

TYPE	YEAR	PROJECT NO.	SHEET NO.
FUNCT.	2018	IM/NH-75-1(131)	133

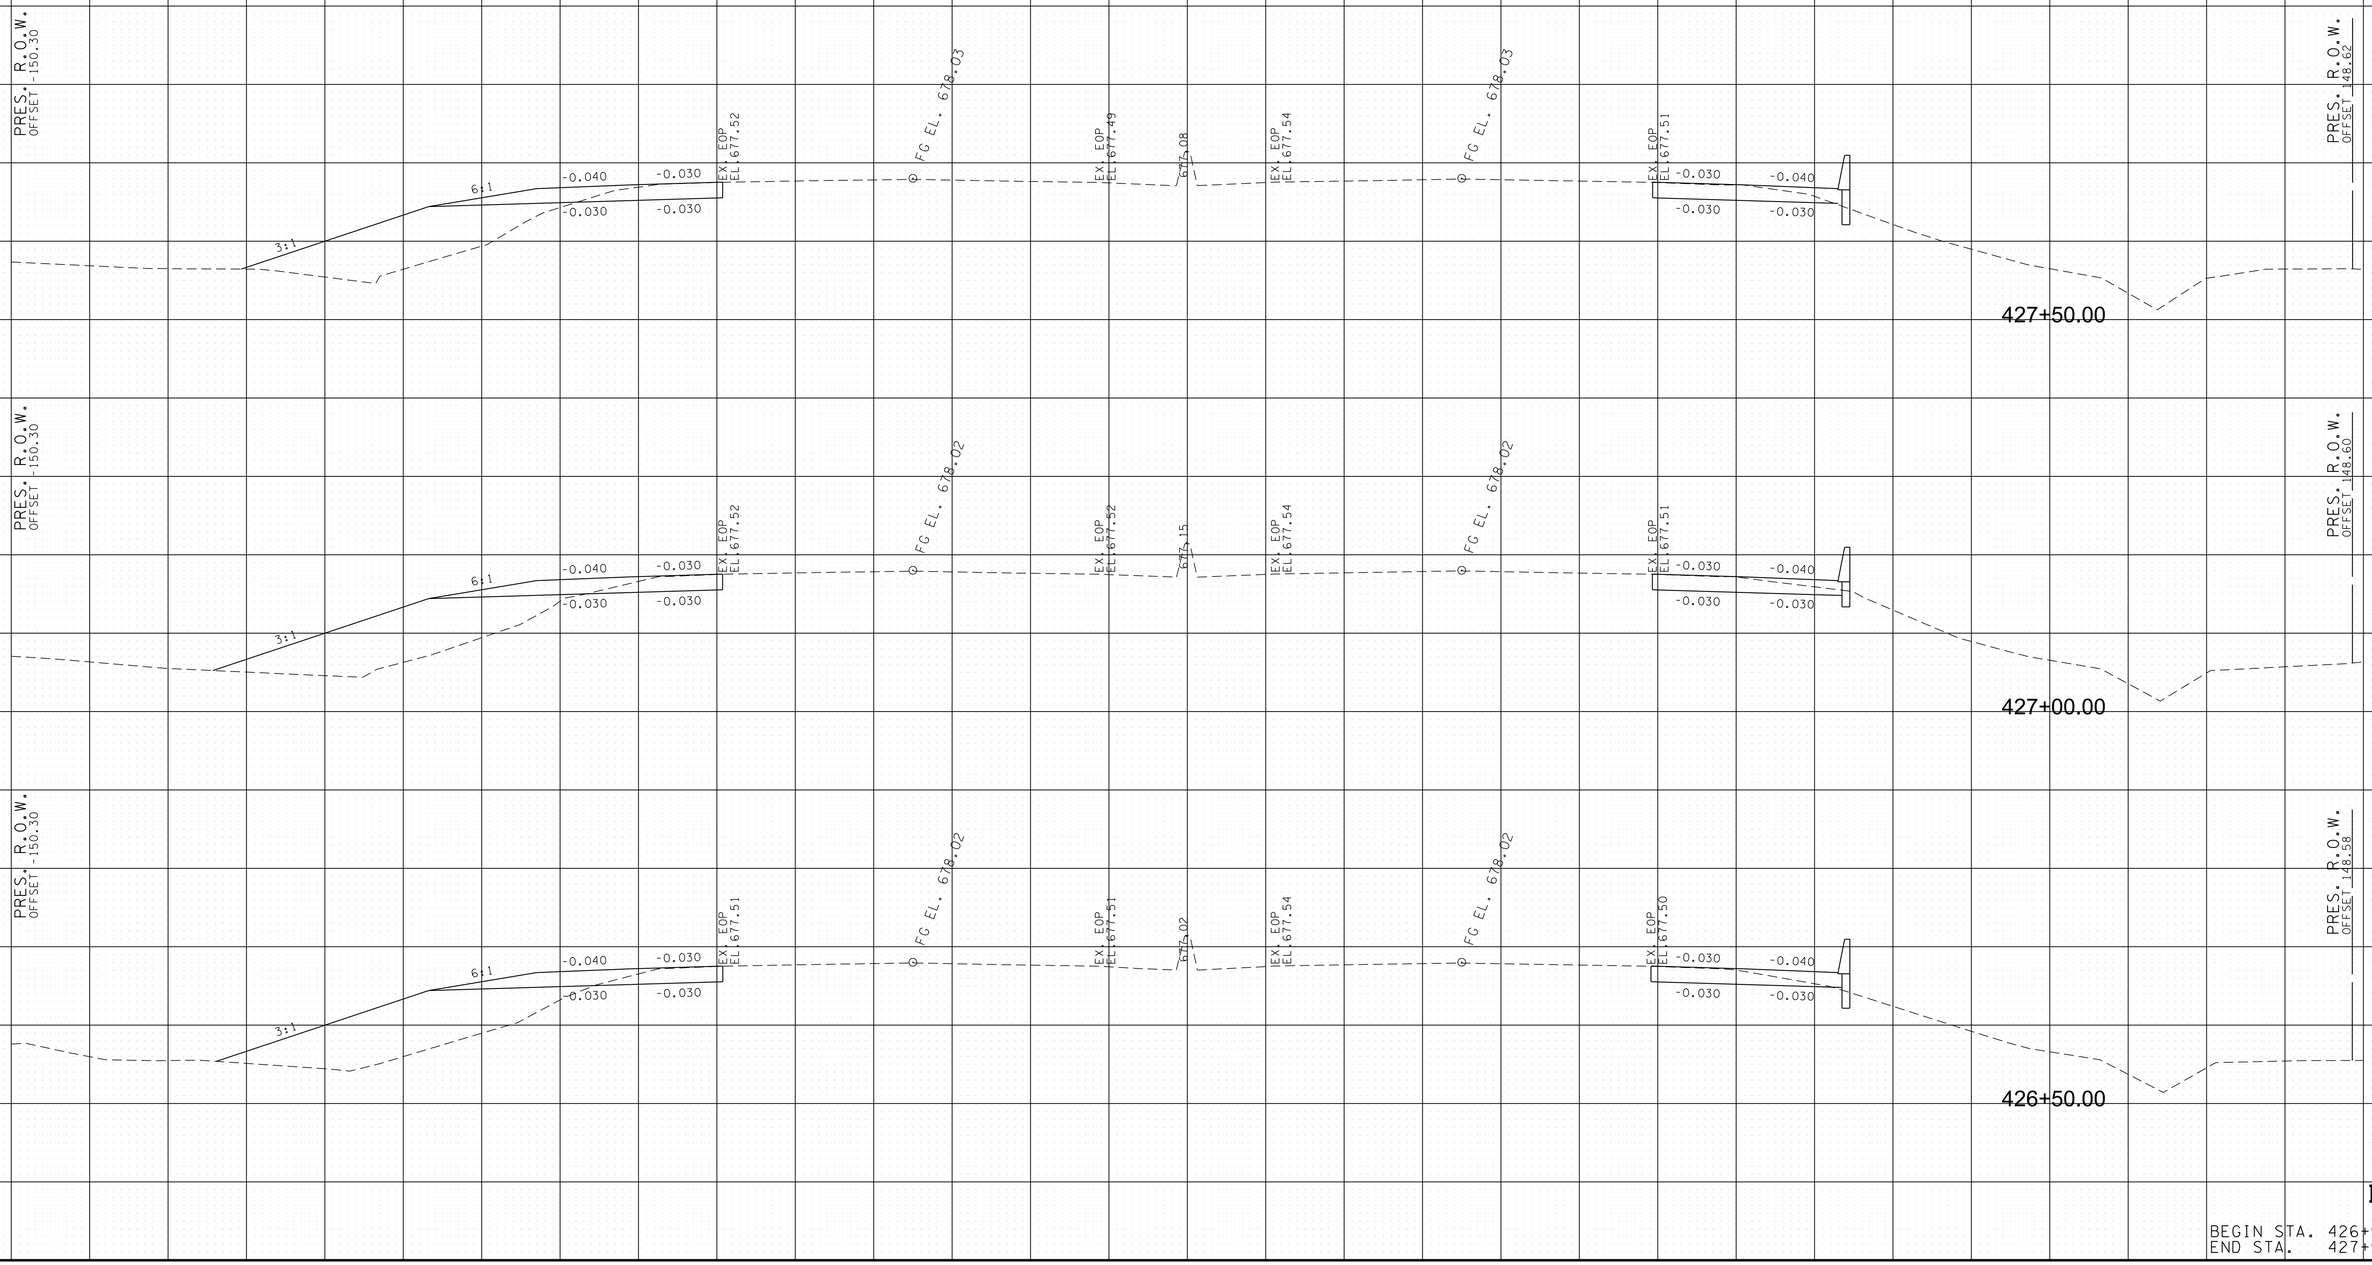


I-75

BEGIN STA. 426+50.00
END STA. 427+50.00

8/9/2018 5:39:11 PM
Y:\Projects\0010000\0014000\14304 I-75 Interchange at I-24 Owners Rep TDOT\Dgn\XS-I75.sht

TYPE	YEAR	PROJECT NO.	SHEET NO.
FUNCT.	2018	IM/NH-75-1(131)	134

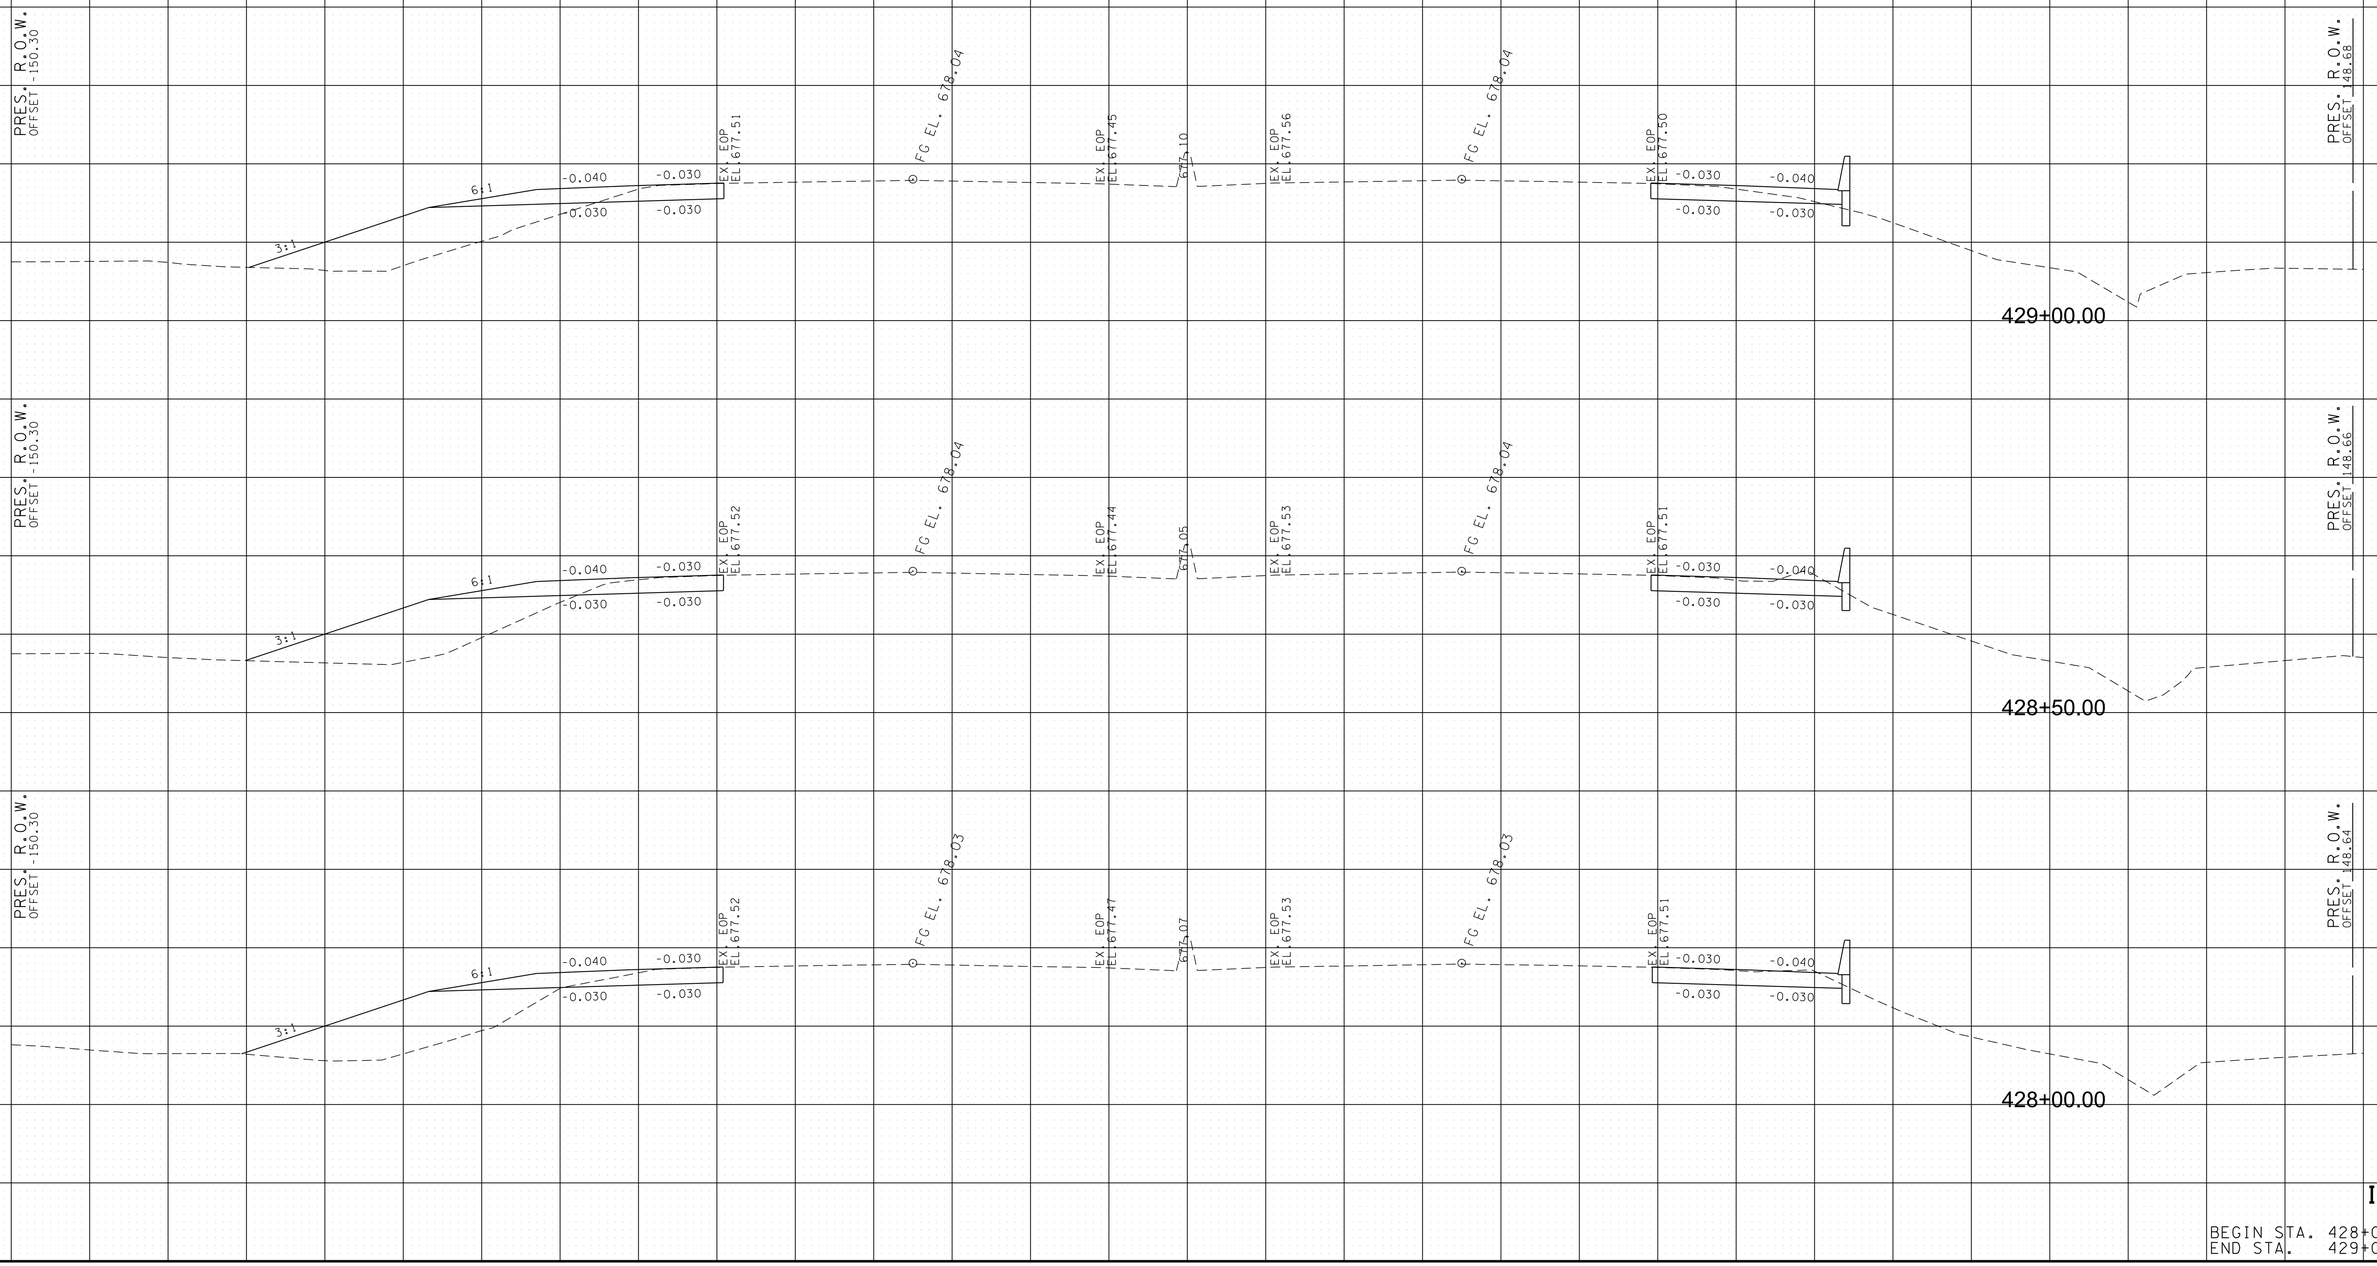

I-75


BEGIN STA. 428+00.00
END STA. 429+00.00

8/9/2018 5:39:4 PM
Y:\Projects\001000\001400\14304 I-75 Interchange at I-24 Owners Rep TDOT\Dgn\XS-I75.sht

TYPE	YEAR	PROJECT NO.	SHEET NO.
FUNCT.	2018	IM/NH-75-1(131)	135

8/9/2018 5:39:17 PM
Y:\Projects\001000\001400\14304 I-75 Interchange at I-24 Owners Rep TDOT\Dgn\XS-I75.sht

TYPE	YEAR	PROJECT NO.	SHEET NO.
FUNCT.	2018	IM/NH-75-1(131)	136

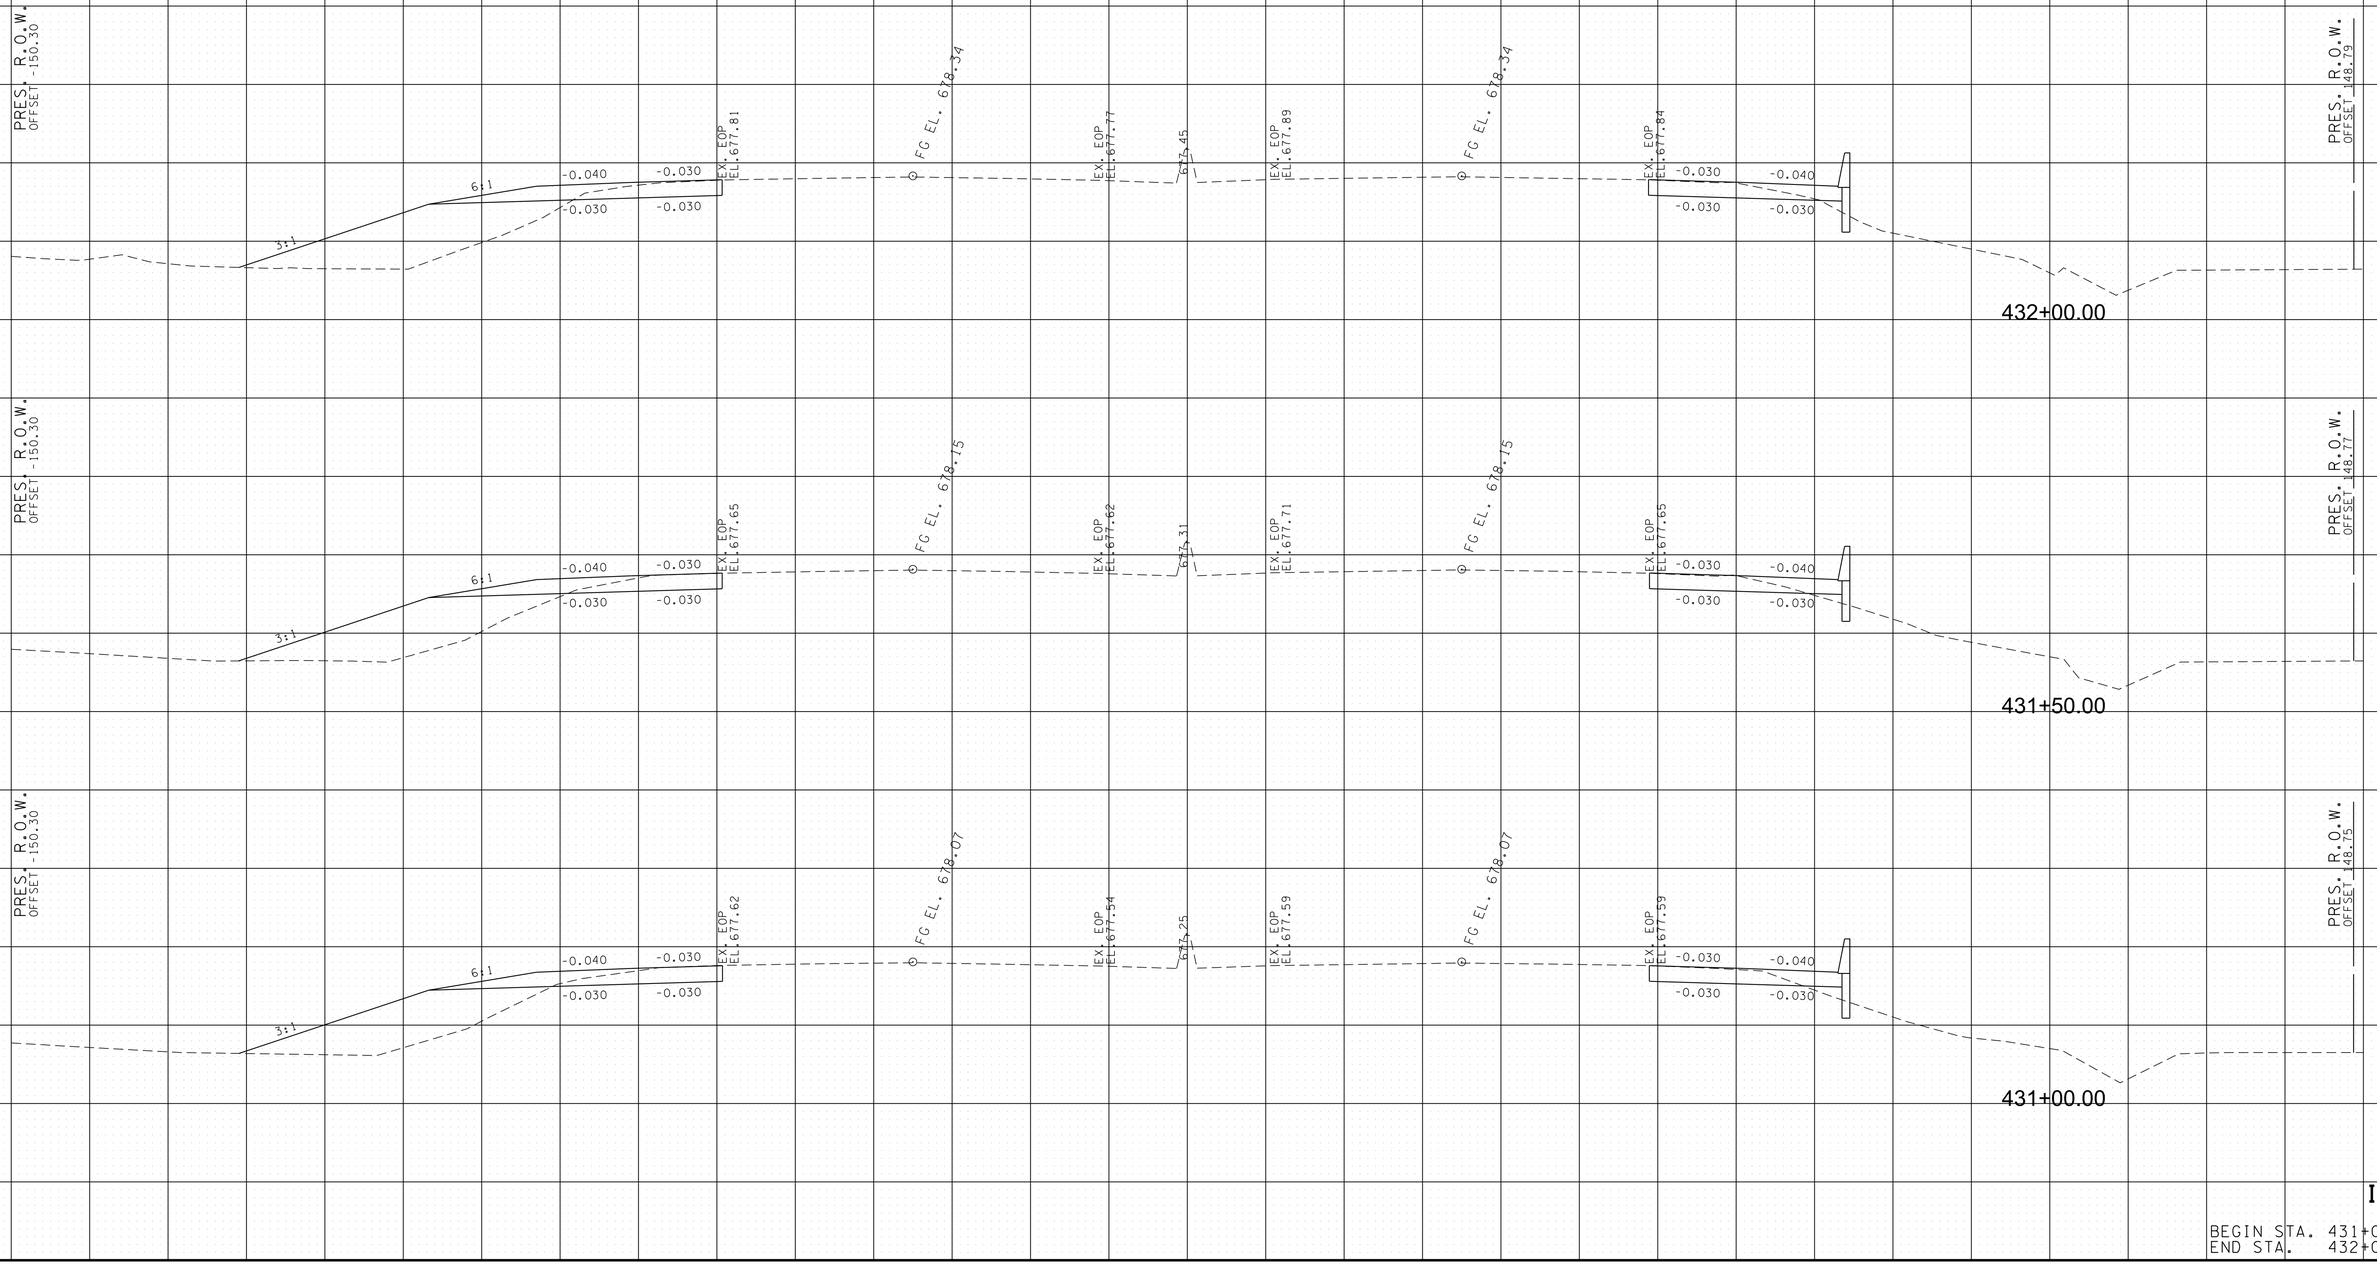


I-75

BEGIN STA. 431+00.00
END STA. 432+00.00

8/9/2018 5:39:20 PM
Y:\Projects\001000\001400\14304 I-75 Interchange at I-24 Owners Rep TDOT\Dgn\XS-I75.sht

TYPE	YEAR	PROJECT NO.	SHEET NO.
FUNCT.	2018	IM/NH-75-1(131)	137

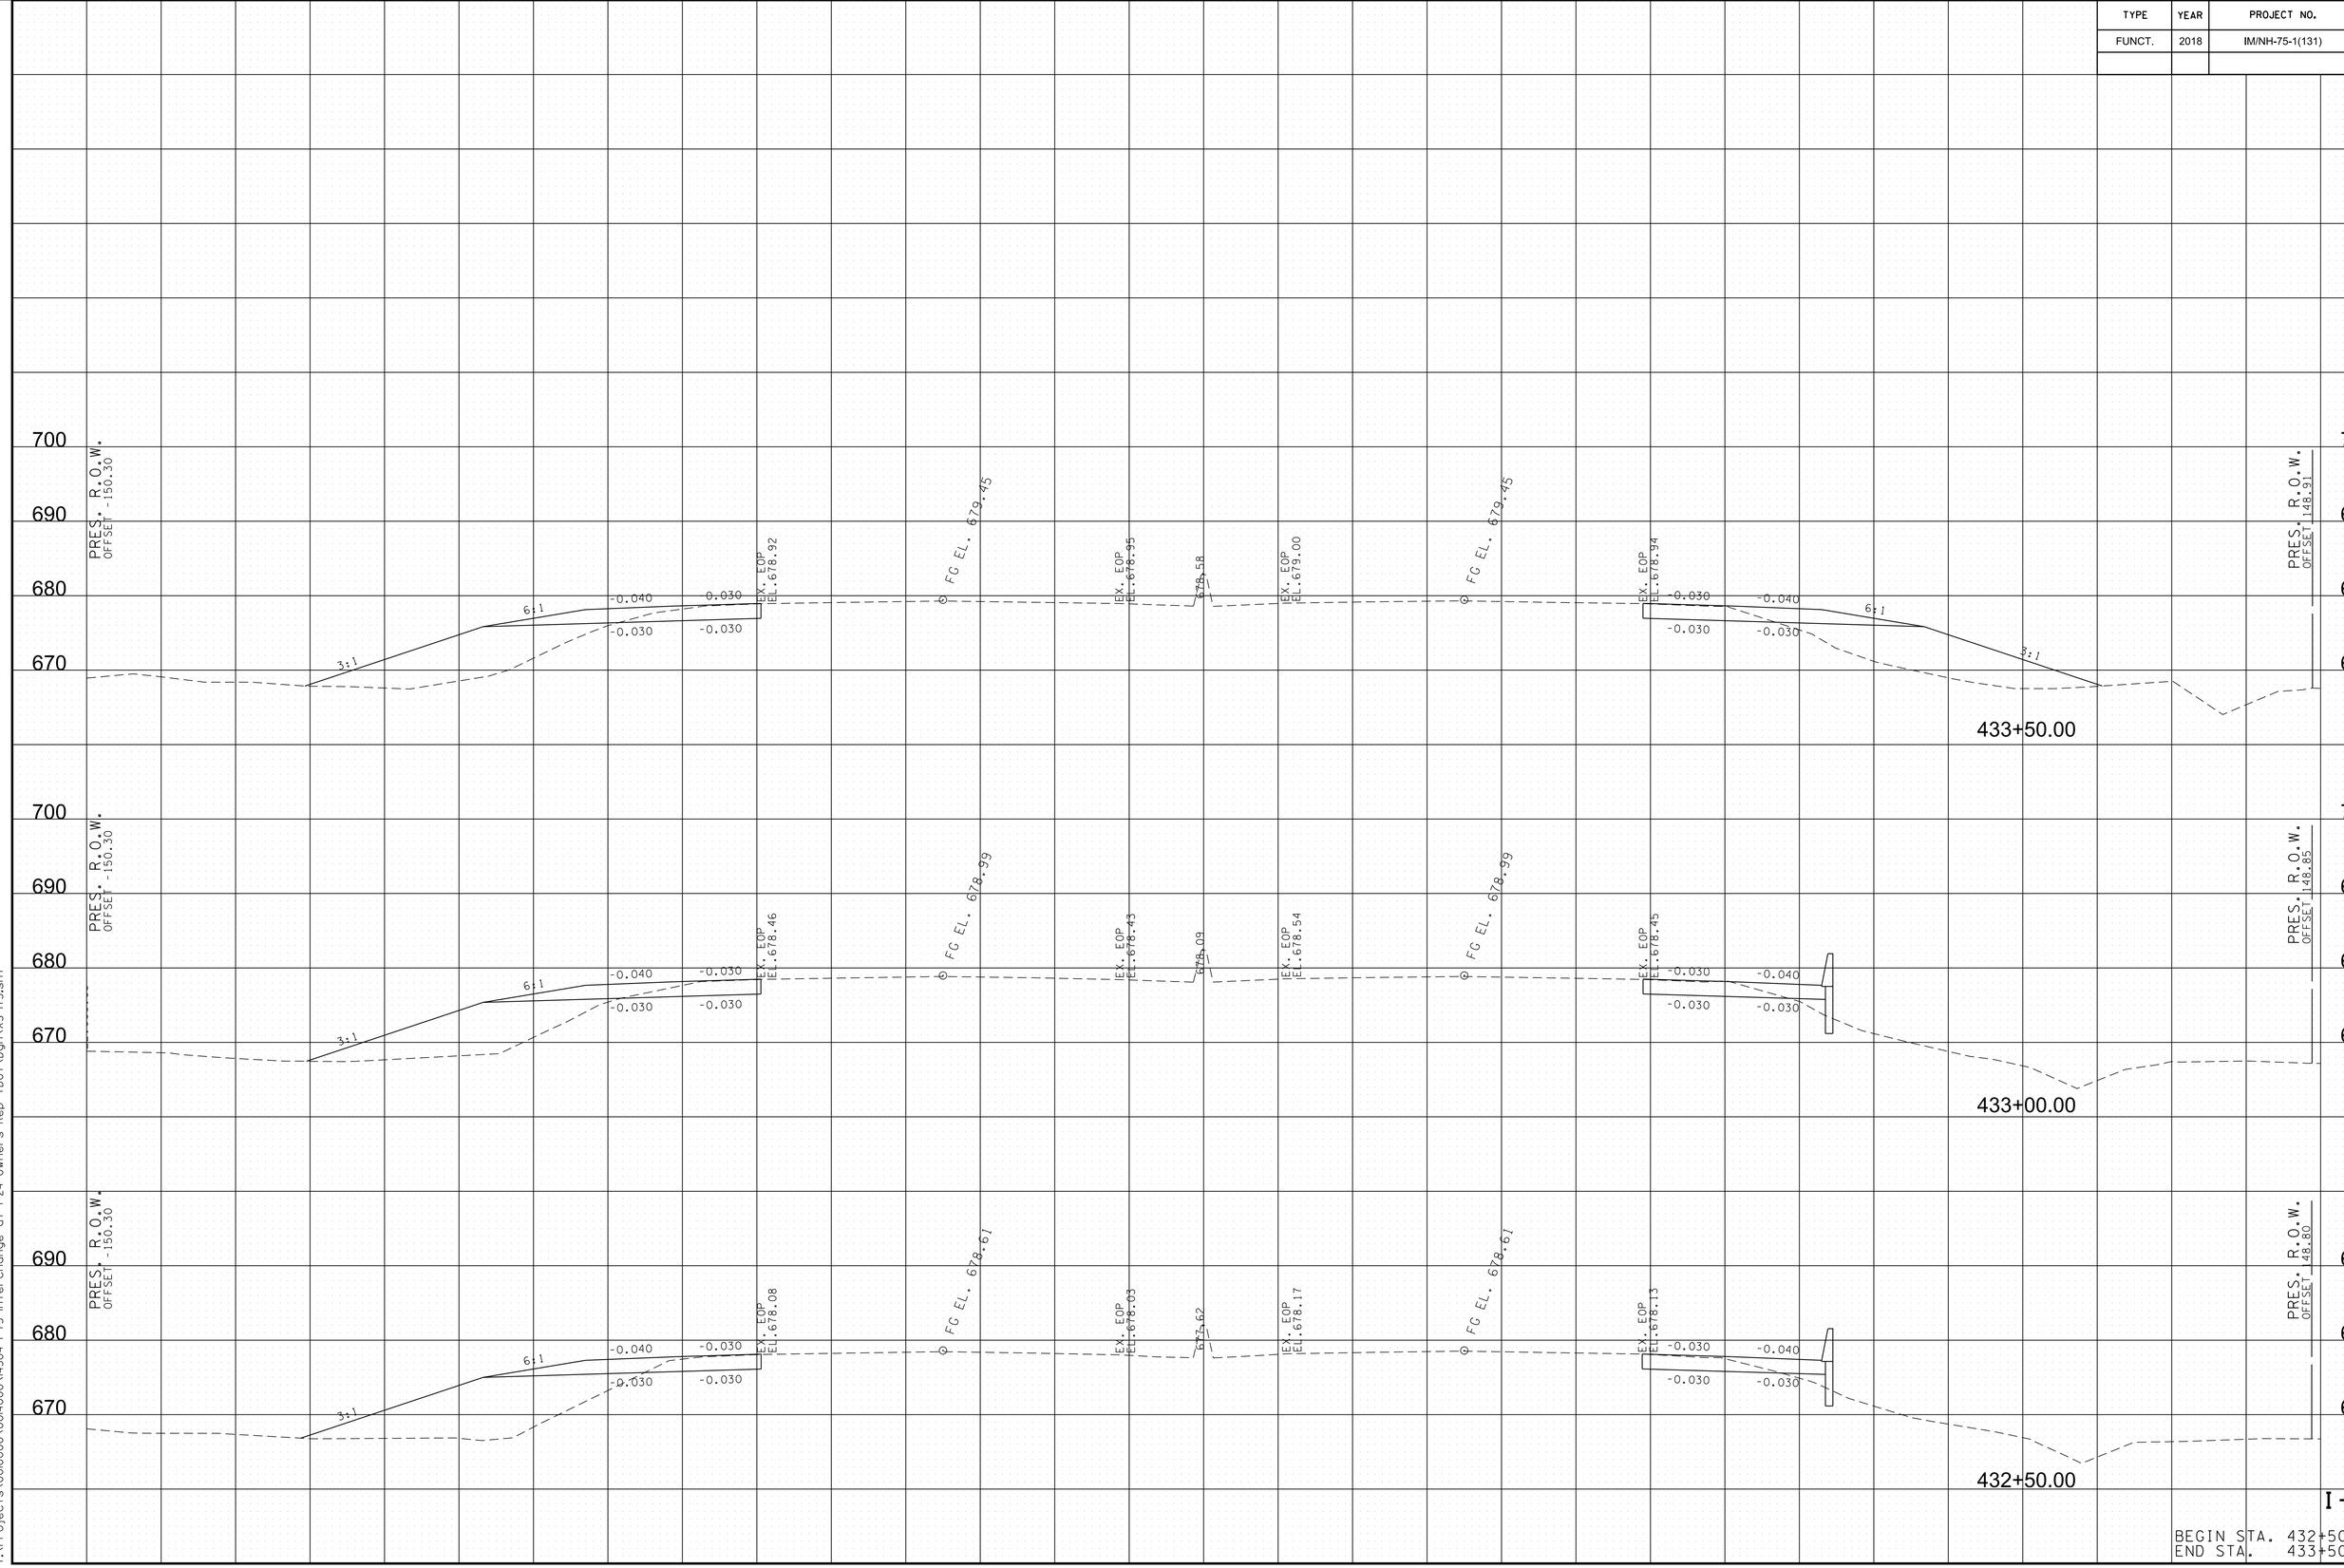

I-75

BEGIN STA. 432+50.00
END STA. 433+50.00

8/9/2018 5:39:23 PM
Y:\Projects\0010000\0014000\14304 I-75 Interchange at I-24 Owners Rep TDOT\Dgn\XS-I75.sht

TYPE	YEAR	PROJECT NO.	SHEET NO.
FUNCT.	2018	IM/NH-75-1(131)	138

8/9/2018 5:39:27 PM
Y:\Projects\001000\001400\14304 I-75 Interchange at I-24 Owners Rep TDOT\Dgn\XS-I75.sht


TYPE	YEAR	PROJECT NO.	SHEET NO.
FUNCT.	2018	IM/NH-75-1(131)	139

I-75

BEGIN STA. 435+50.00
END STA. 436+50.00

8/9/2018 5:39:30 PM
Y:\Projects\0010000\0014000\14304 I-75 Interchange at I-24 Owners Rep TDOT\Dgn\XS-I75.sht

TYPE	YEAR	PROJECT NO.	SHEET NO.
FUNCT.	2018	IM/NH-75-1(131)	140

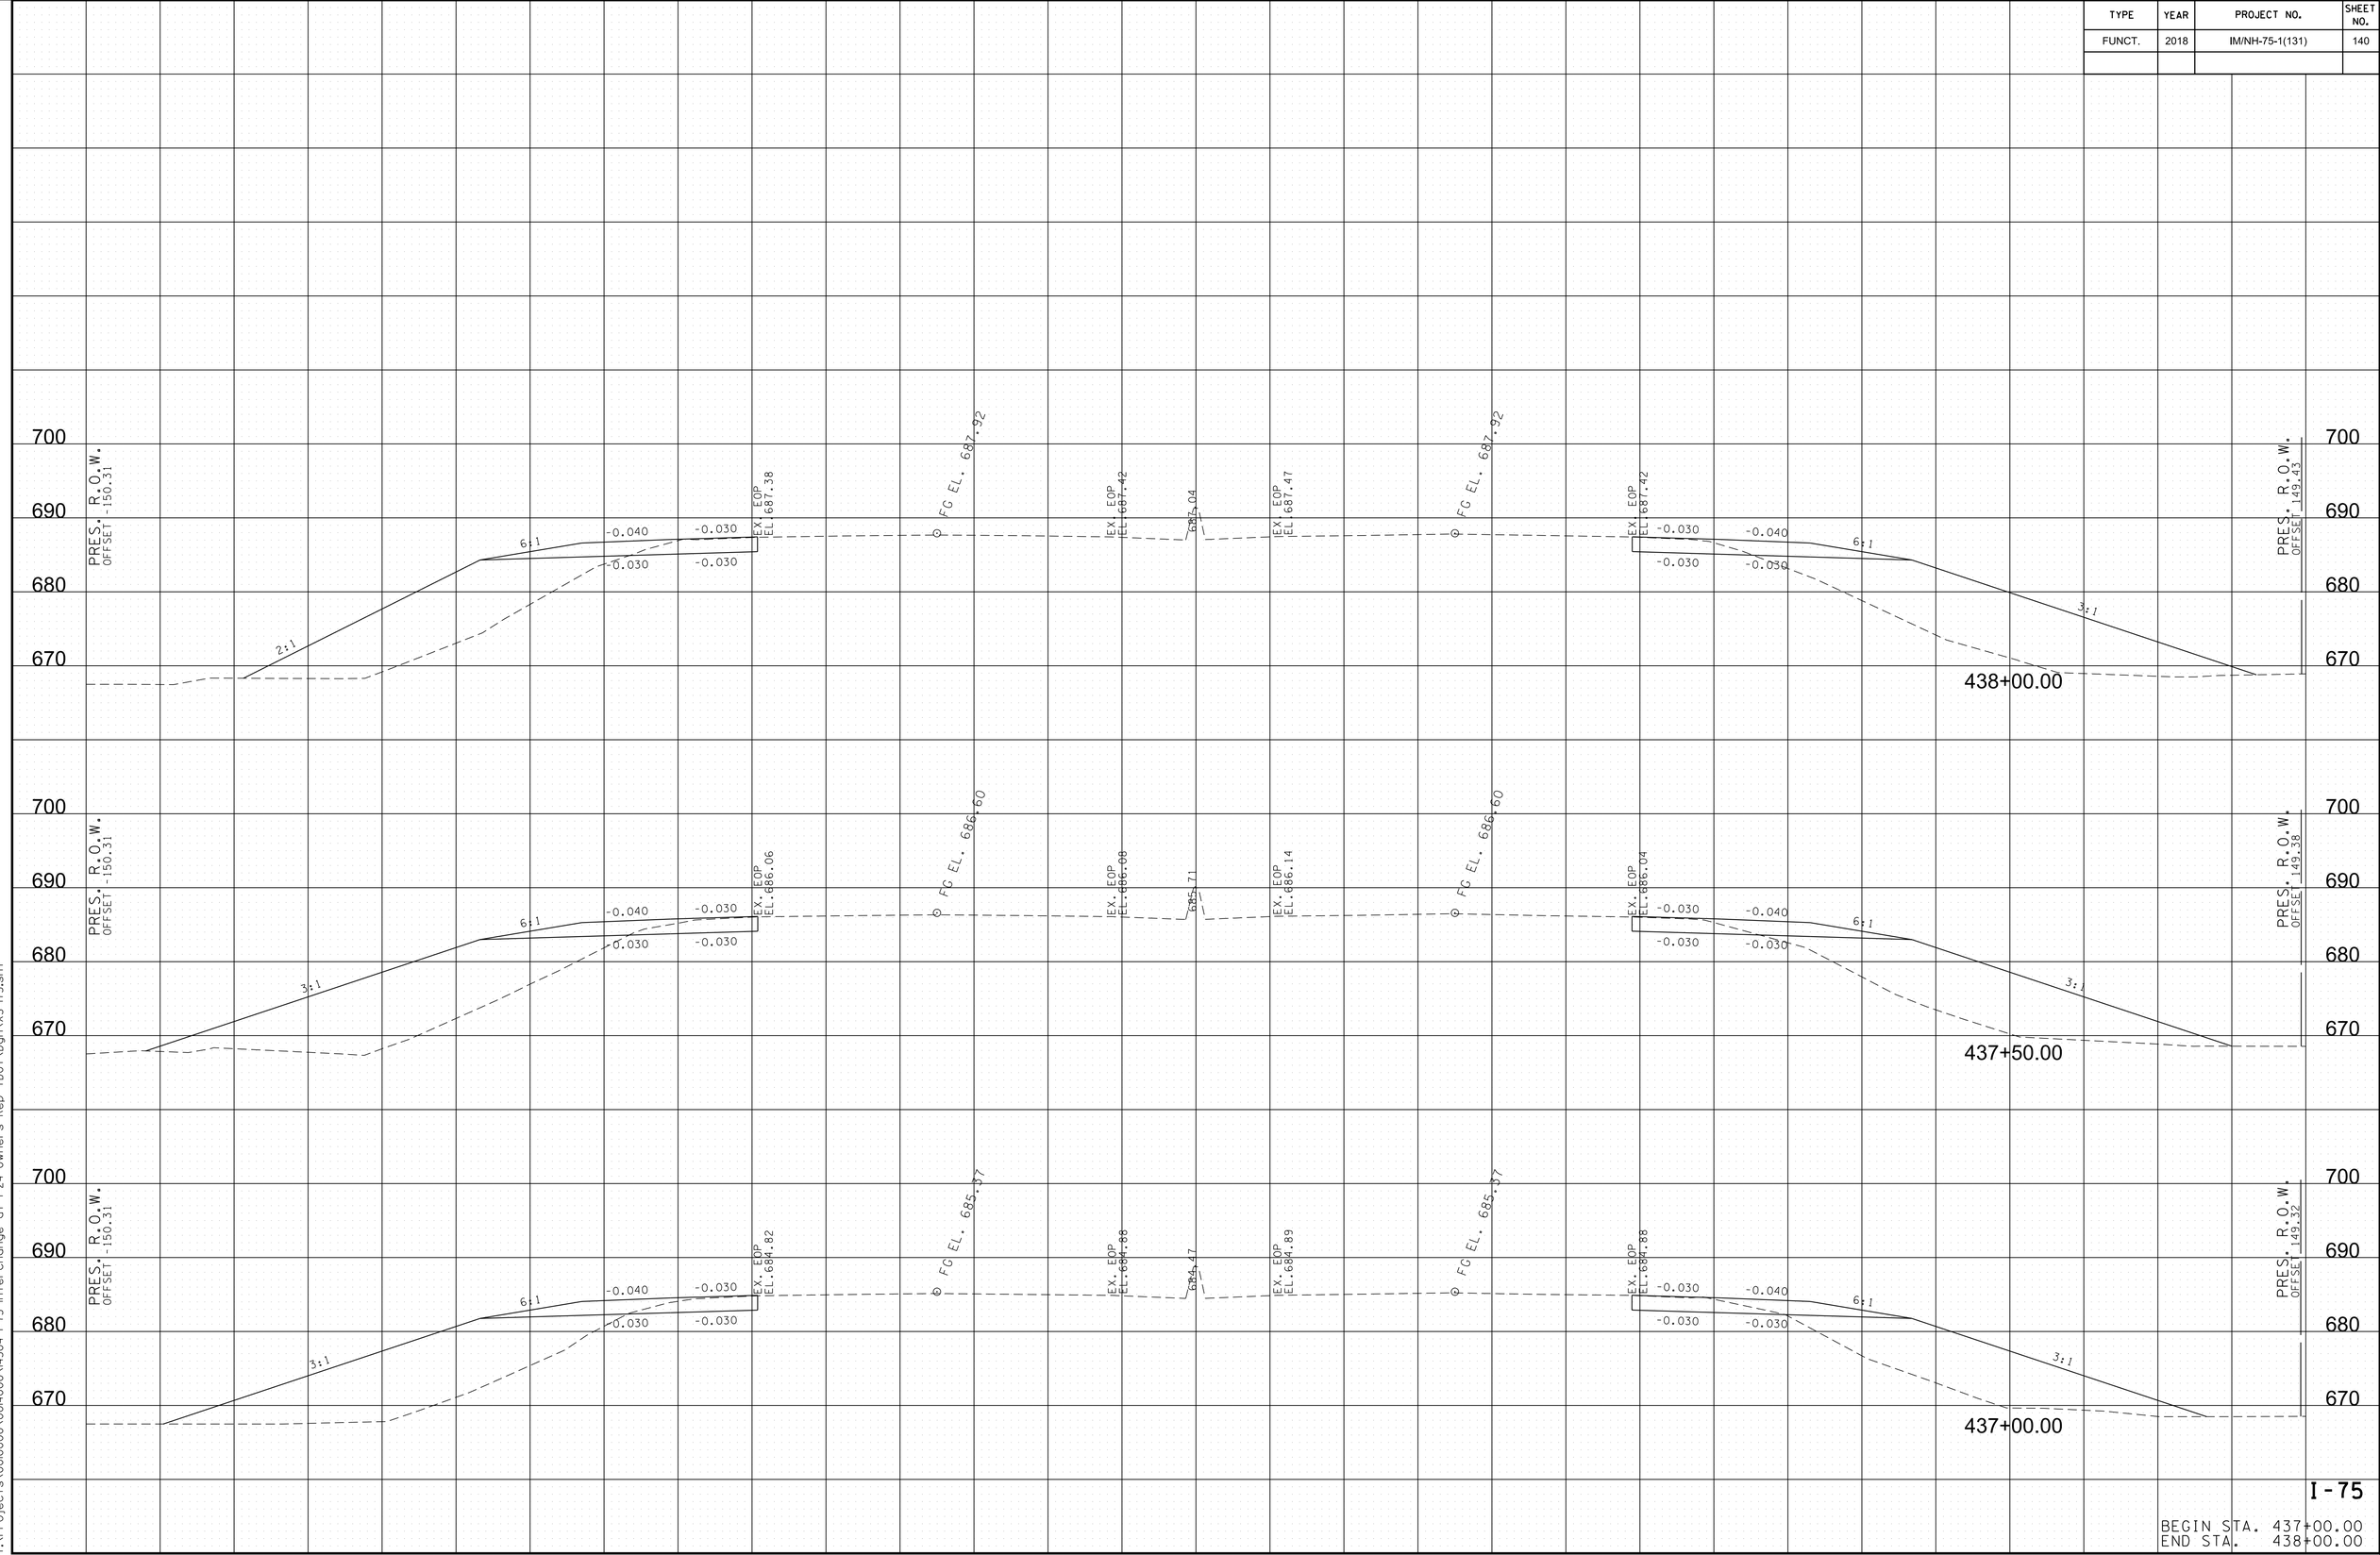


I-75

BEGIN STA. 437+00.00
END STA. 438+00.00

8/9/2018 5:39:33 PM
Y:\Projects\001000\001400\14304 I-75 Interchange at I-24 Owners Rep TDOT\Dgn\XS-I75.sht

TYPE	YEAR	PROJECT NO.	SHEET NO.
FUNCT.	2018	IM/NH-75-1(131)	141

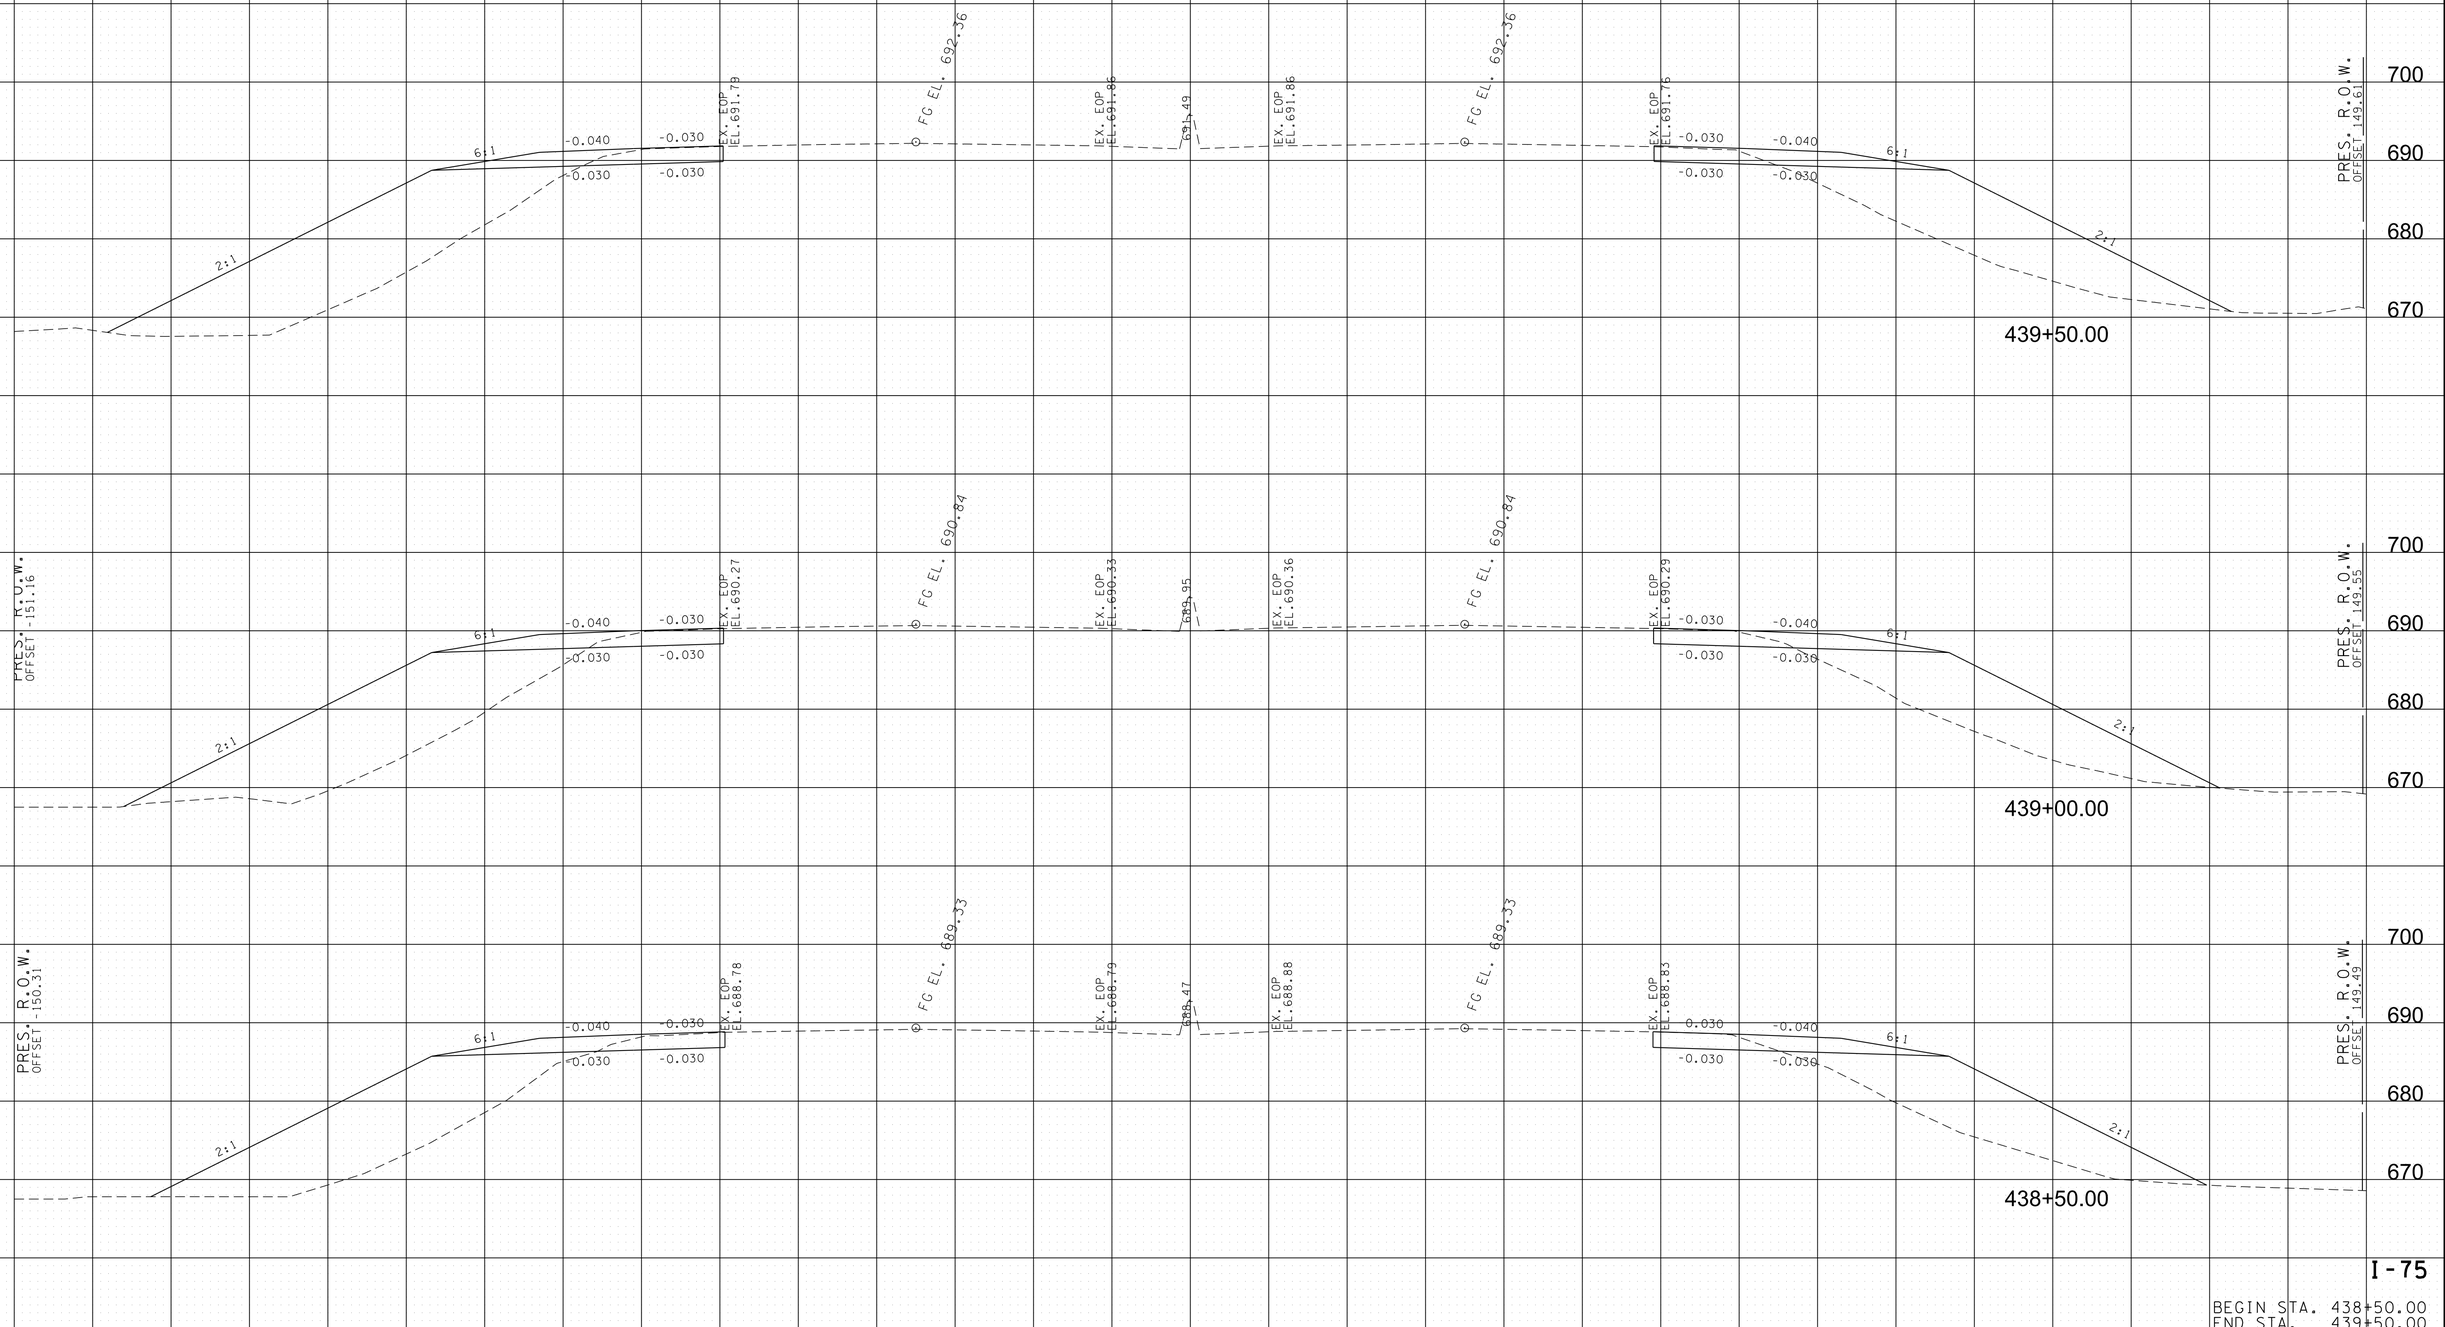


I-75

BEGIN STA. 438+50.00
END STA. 439+50.00

8/9/2018 5:39:36 PM
Y:\Projects\001000\001400\14304 I-75 Interchange at I-24 Owners Rep TDOT\Dgn\XS-I75.sht

TYPE	YEAR	PROJECT NO.	SHEET NO.
FUNCT.	2018	IM/NH-75-1(131)	142

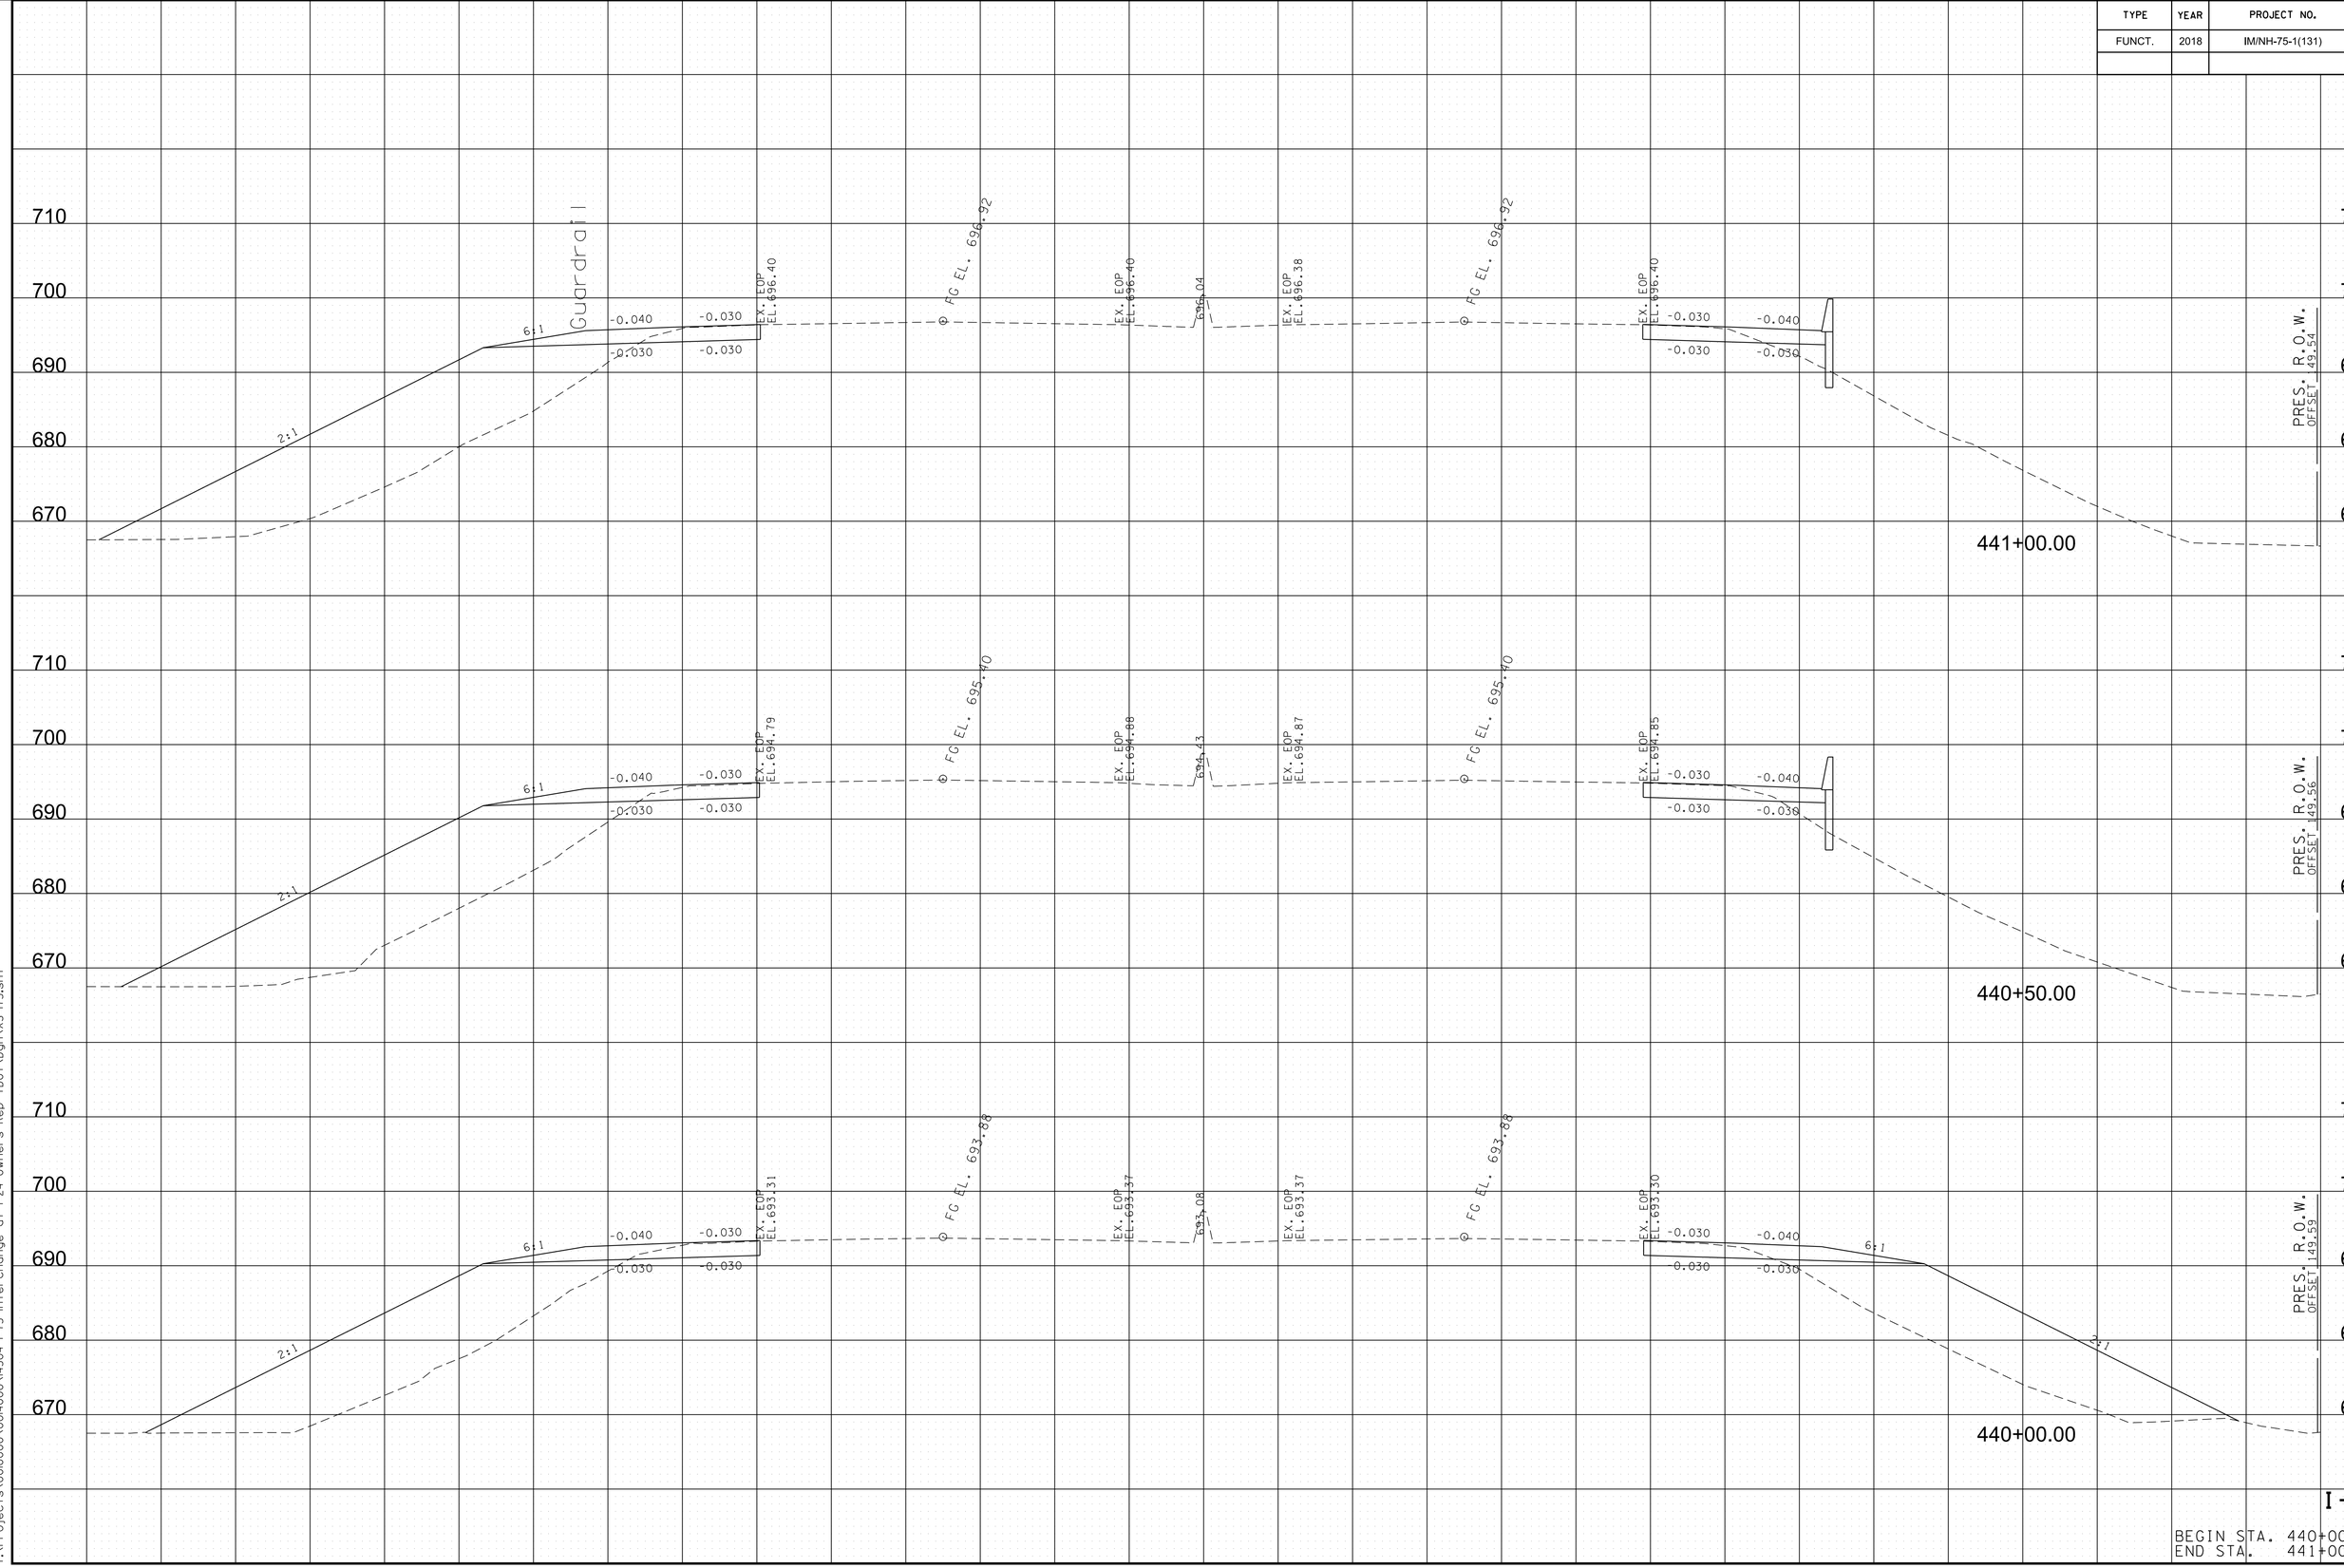


I-75

BEGIN STA. 440+00.00
END STA. 441+00.00

8/9/2018 5:39:39 PM
Y:\Projects\001000\001400\14304 I-75 Interchange at I-24 Owners Rep TDOT\Dgn\XS-I75.sht

TYPE	YEAR	PROJECT NO.	SHEET NO.
FUNCT.	2018	IM/NH-75-1(131)	143

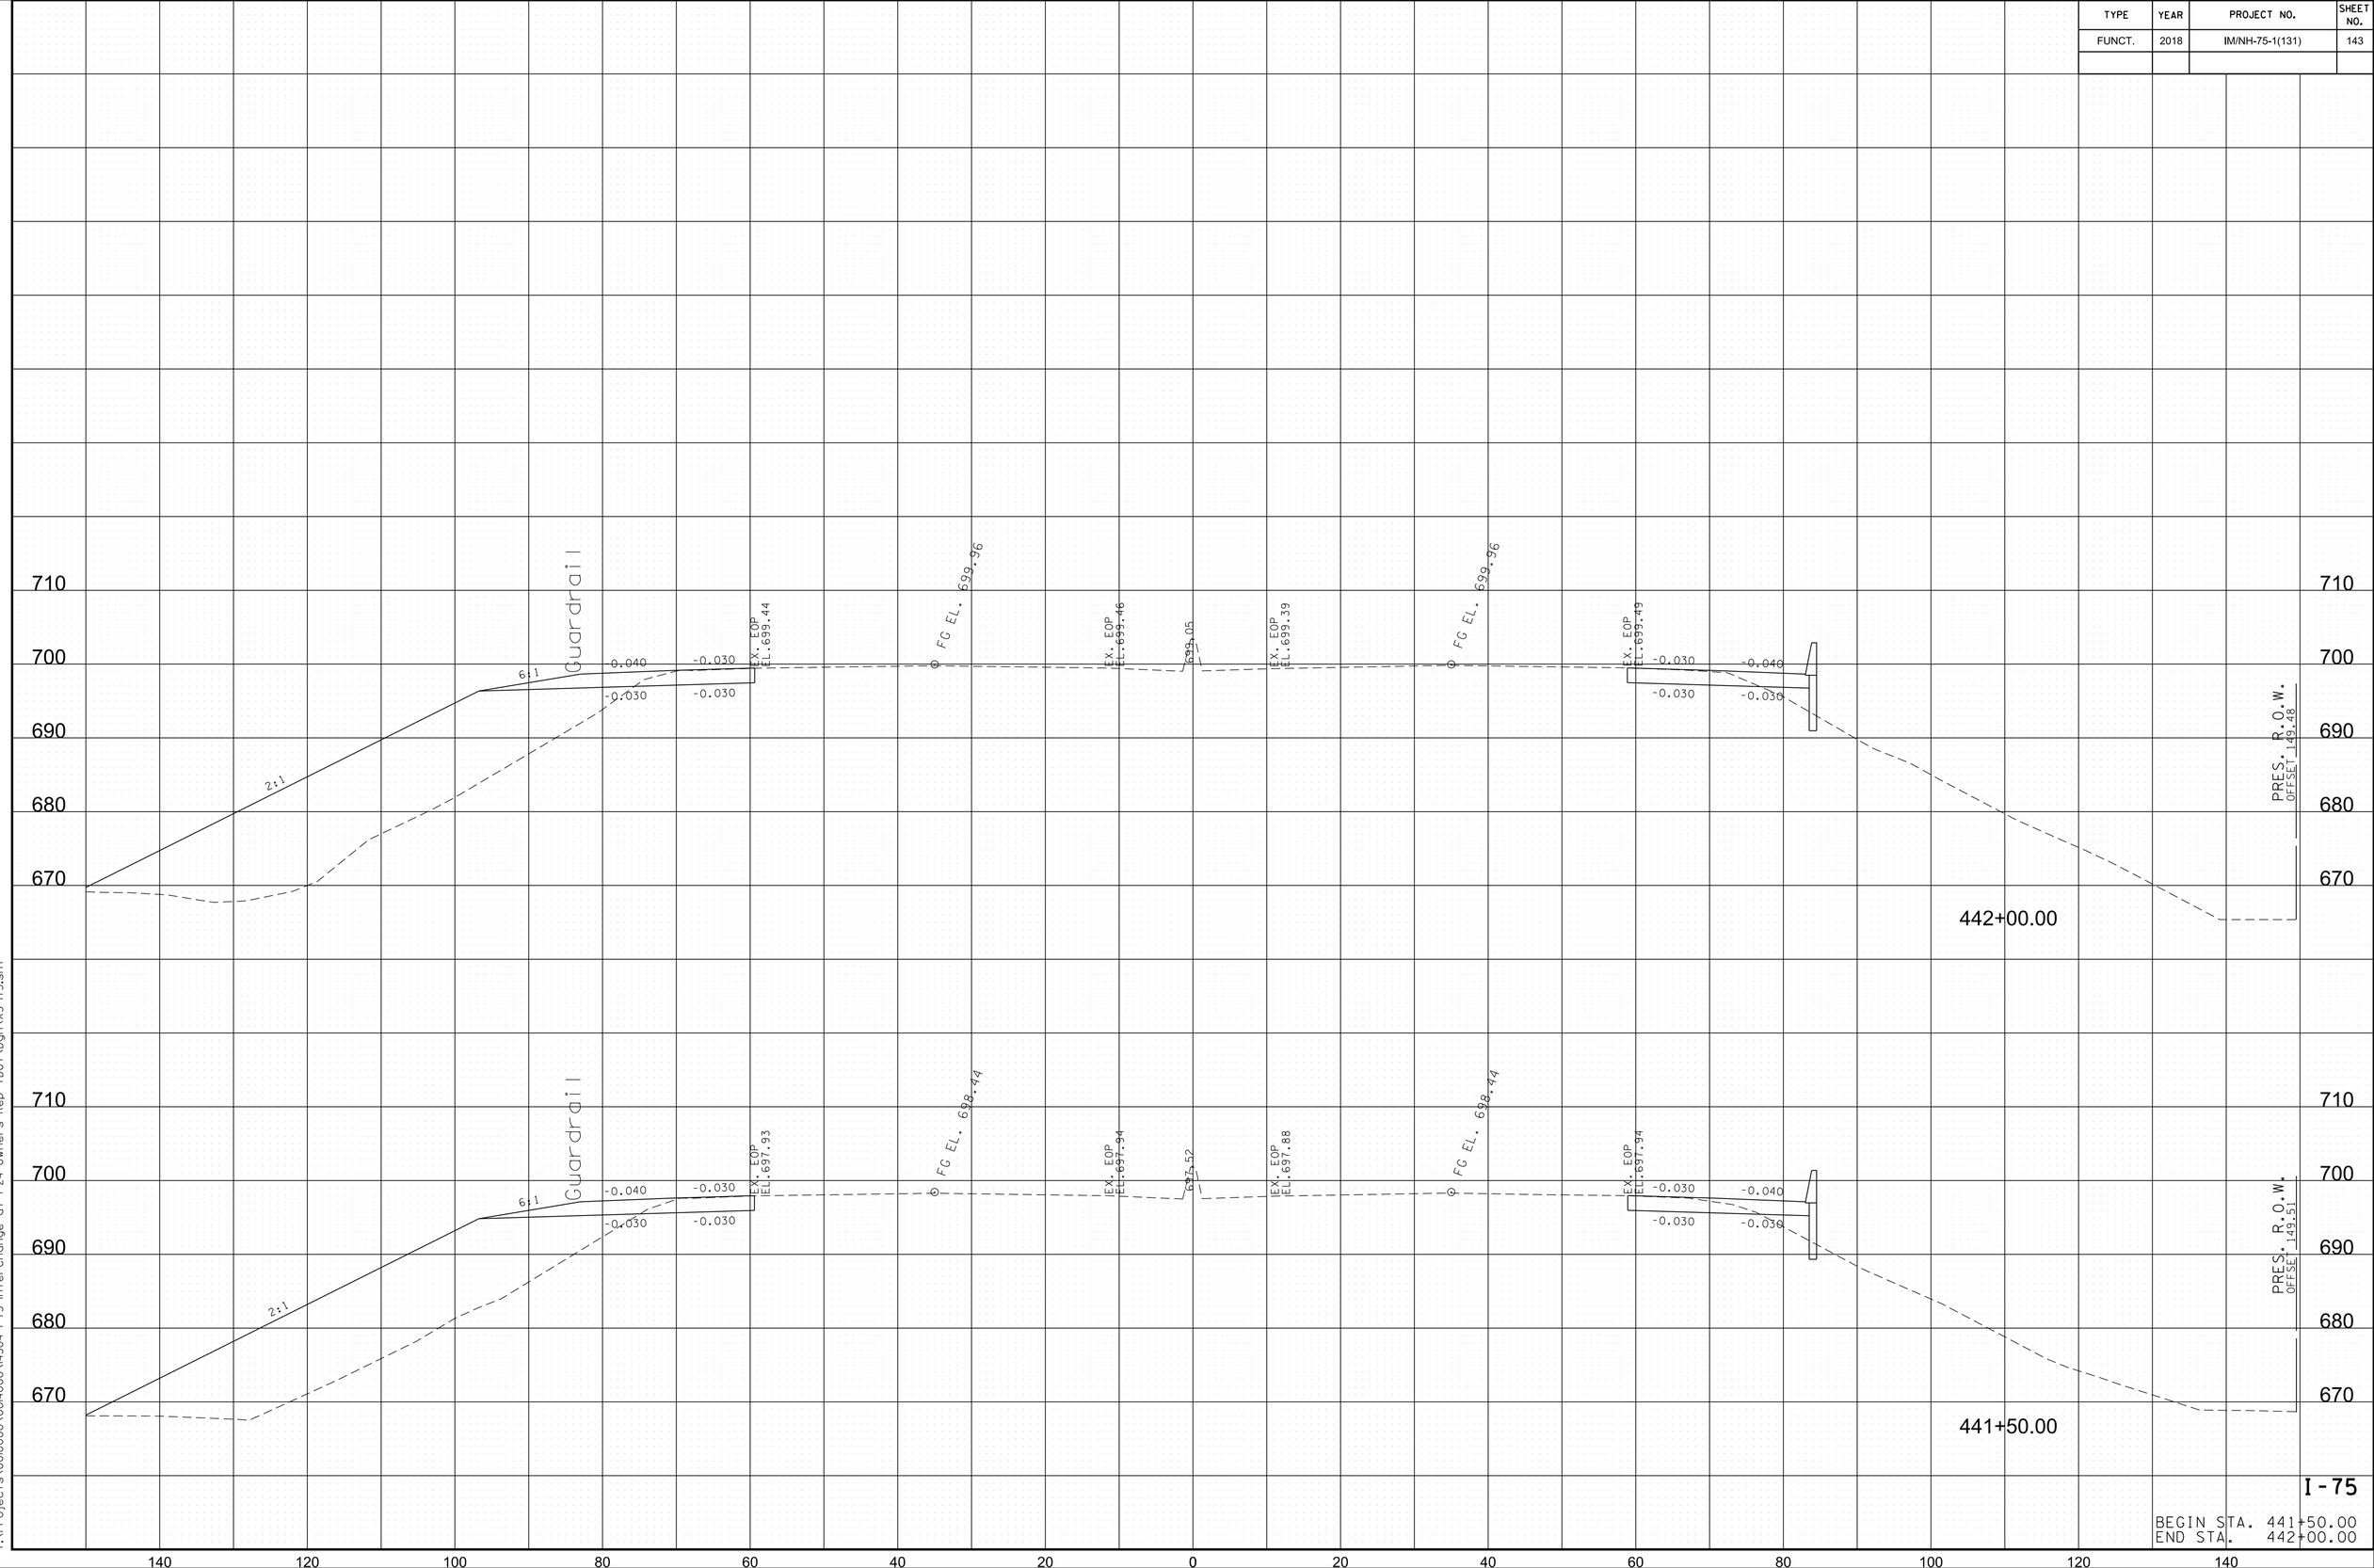


I-75

BEGIN STA. 441+50.00
END STA. 442+00.00

8/9/2018 5:39:42 PM
Y:\Projects\001000\004000\4304 I-75 Interchange at I-24 Owners Rep TDOT\Dgn\XS-I75.sht

TYPE	YEAR	PROJECT NO.	SHEET NO.
FUNCT.	2018	IM/NH-75-1(131)	144

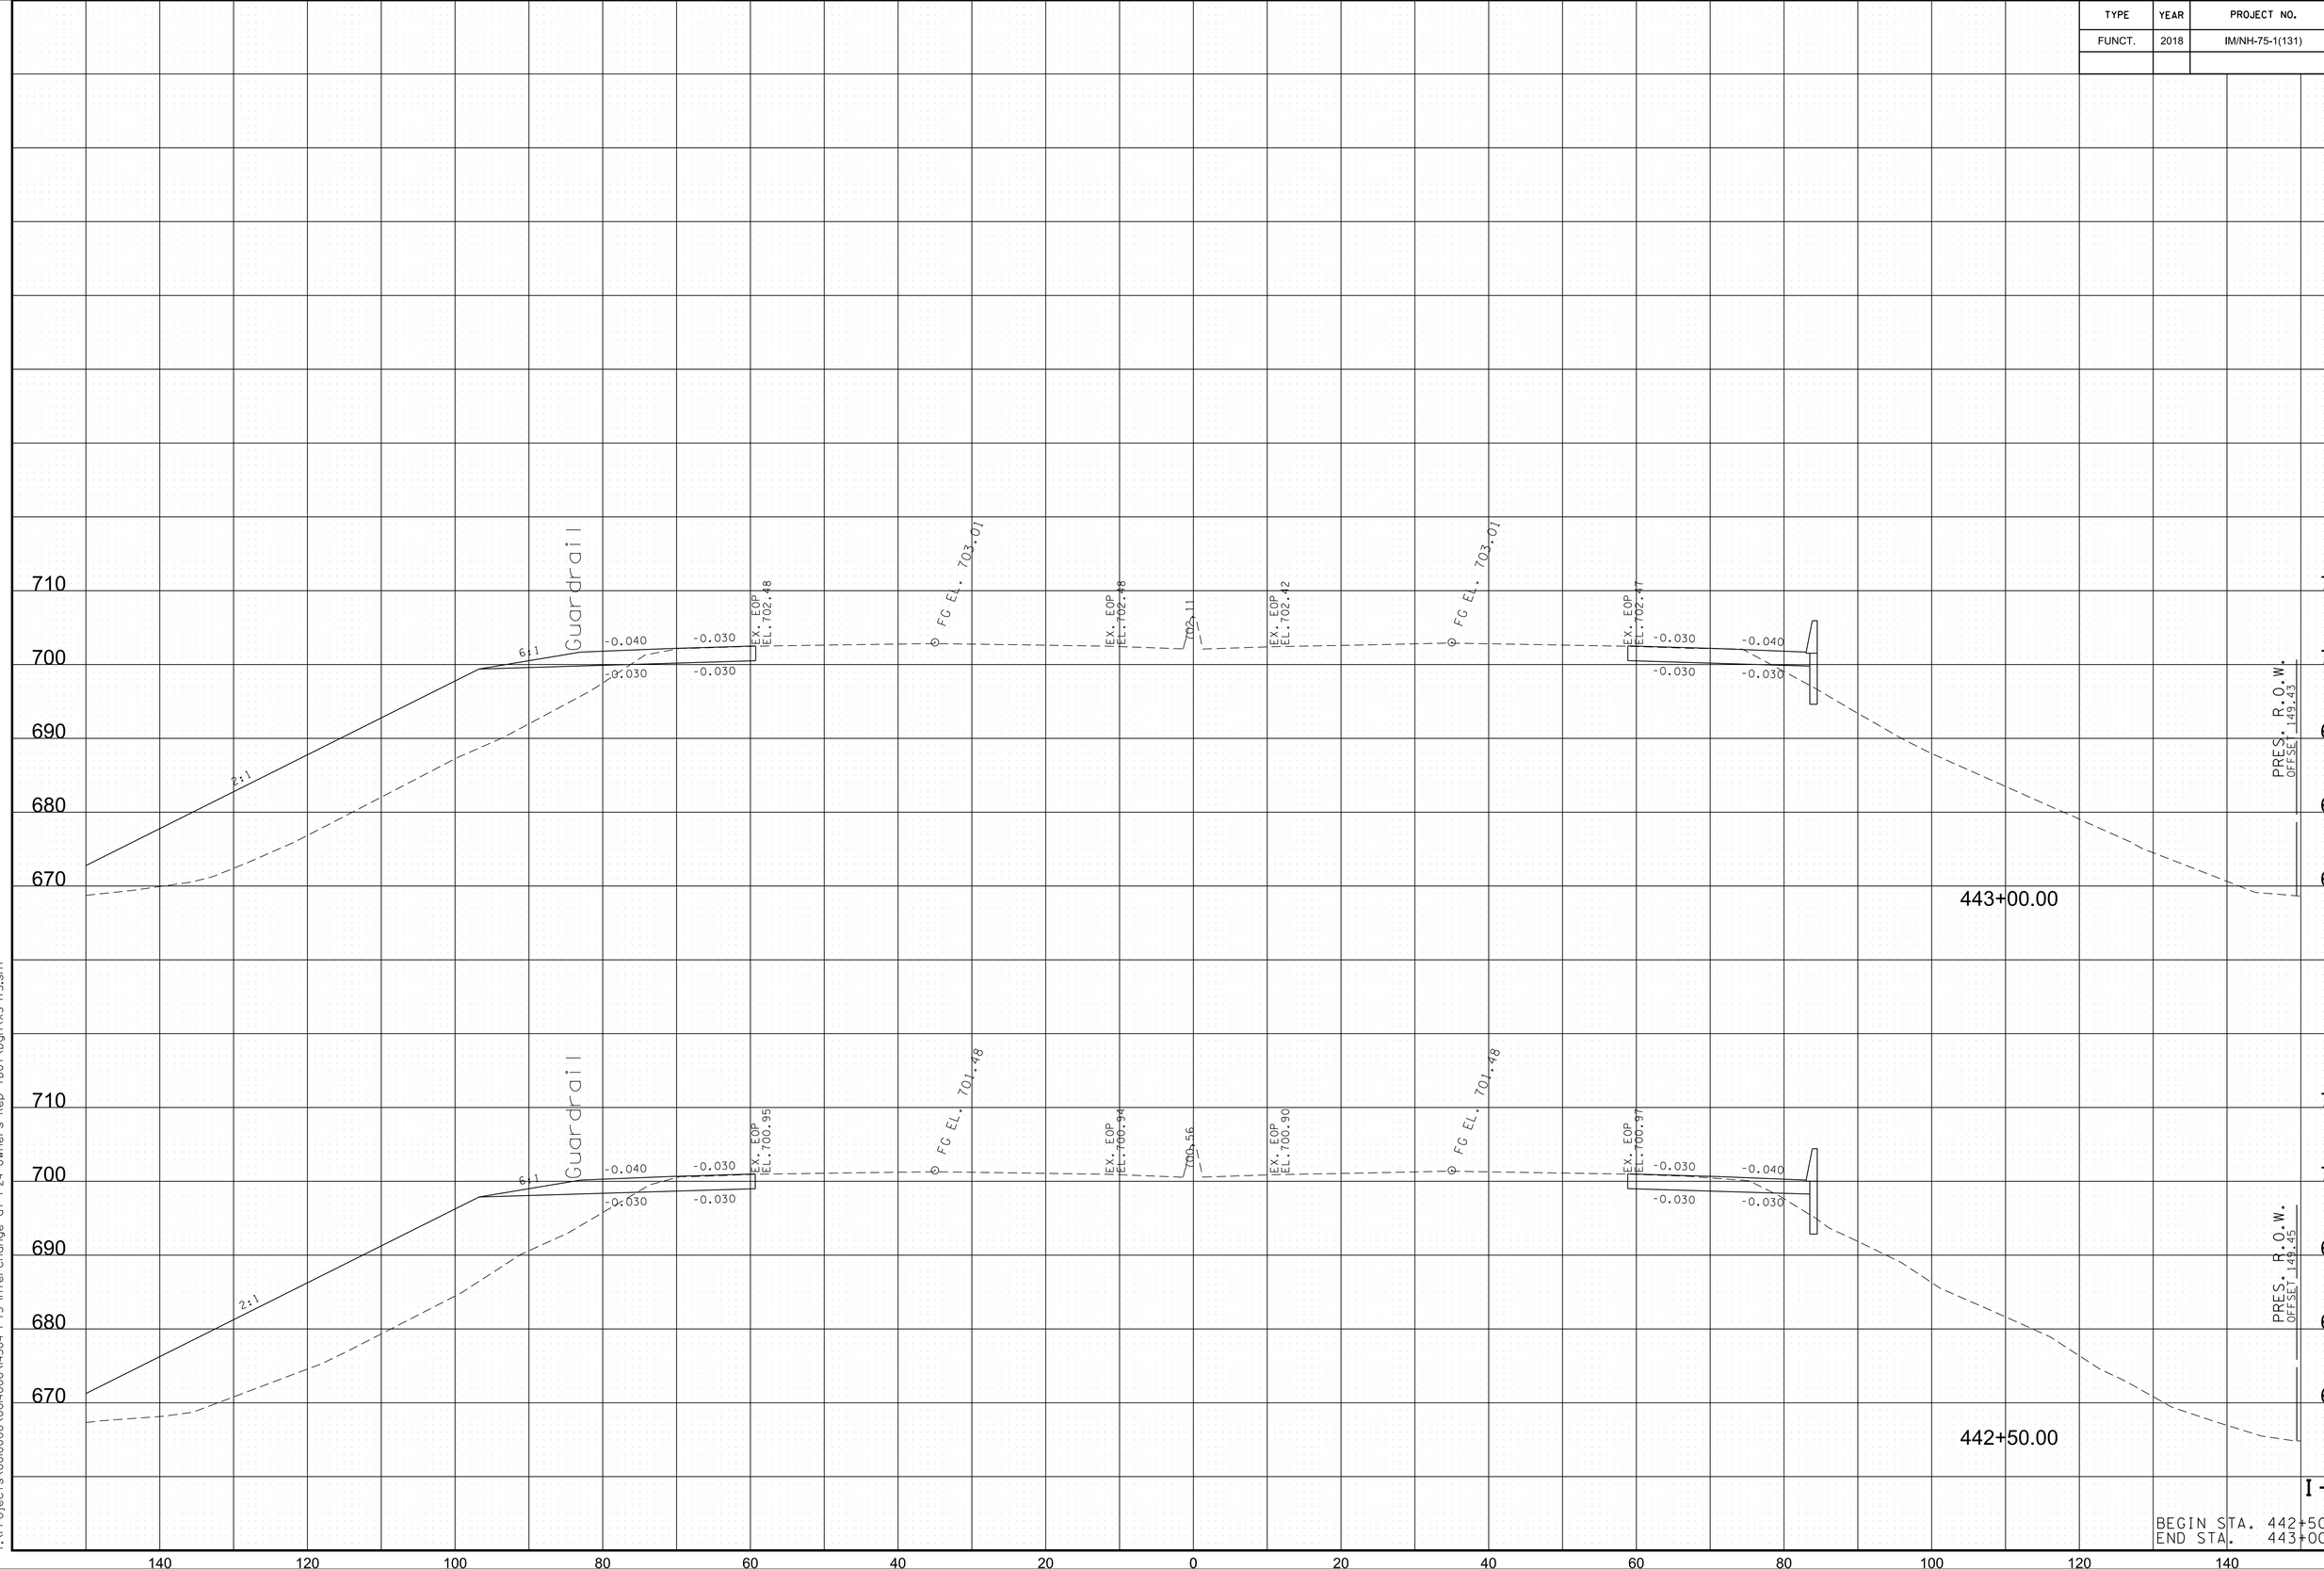

8/9/2018 5:39:46 PM
Y:\Projects\0010000\0040000\4304 I-75 Interchange at I-24 Owners Rep TDOT\Dgn\XS-I75.sht

TYPE	YEAR	PROJECT NO.	SHEET NO.
FUNCT.	2018	IM/NH-75-1(131)	145

EX. EOP EL.707.09
EX. EOP EL.707.09
705.77
EX. EOP EL.707.11
EX. EOP EL.707.15
PRES. R.O.W. OFFSET 149.34
444+50.00

EX. EOP EL.705.56
EX. EOP EL.705.58
705.23
EX. EOP EL.705.56
EX. EOP EL.705.52
PRES. R.O.W. OFFSET 149.37

444+00.00

2:1
-0.040
-0.030
-0.030
-0.030
EX. EOP EL.704.04
℄ FG EL. 704.53
EX. EOP EL.704.06
703.70
EX. EOP EL.704.00
℄ FG EL. 704.53
EX. EOP EL.704.00
-0.030
-0.040
-0.030
-0.030
PRES. R.O.W. OFFSET 149.40

443+50.00

I-75


BEGIN STA. 443+50.00
END STA. 444+50.00

710 700 690 680 670 720 710 700 690 680 670

140 120 100 80 60 40 20 0 20 40 60 80 100 120 140

11/8/2018 11:43:37 AM
Y:\Projects\0010000\0014000\14304 I-75 Interchange at I-24 Owners Rep TDOT\Dgn\XS-I75.sht

TYPE	YEAR	PROJECT NO.	SHEET NO.
FUNCT.	2018	IM/NH-75-1(131)	146

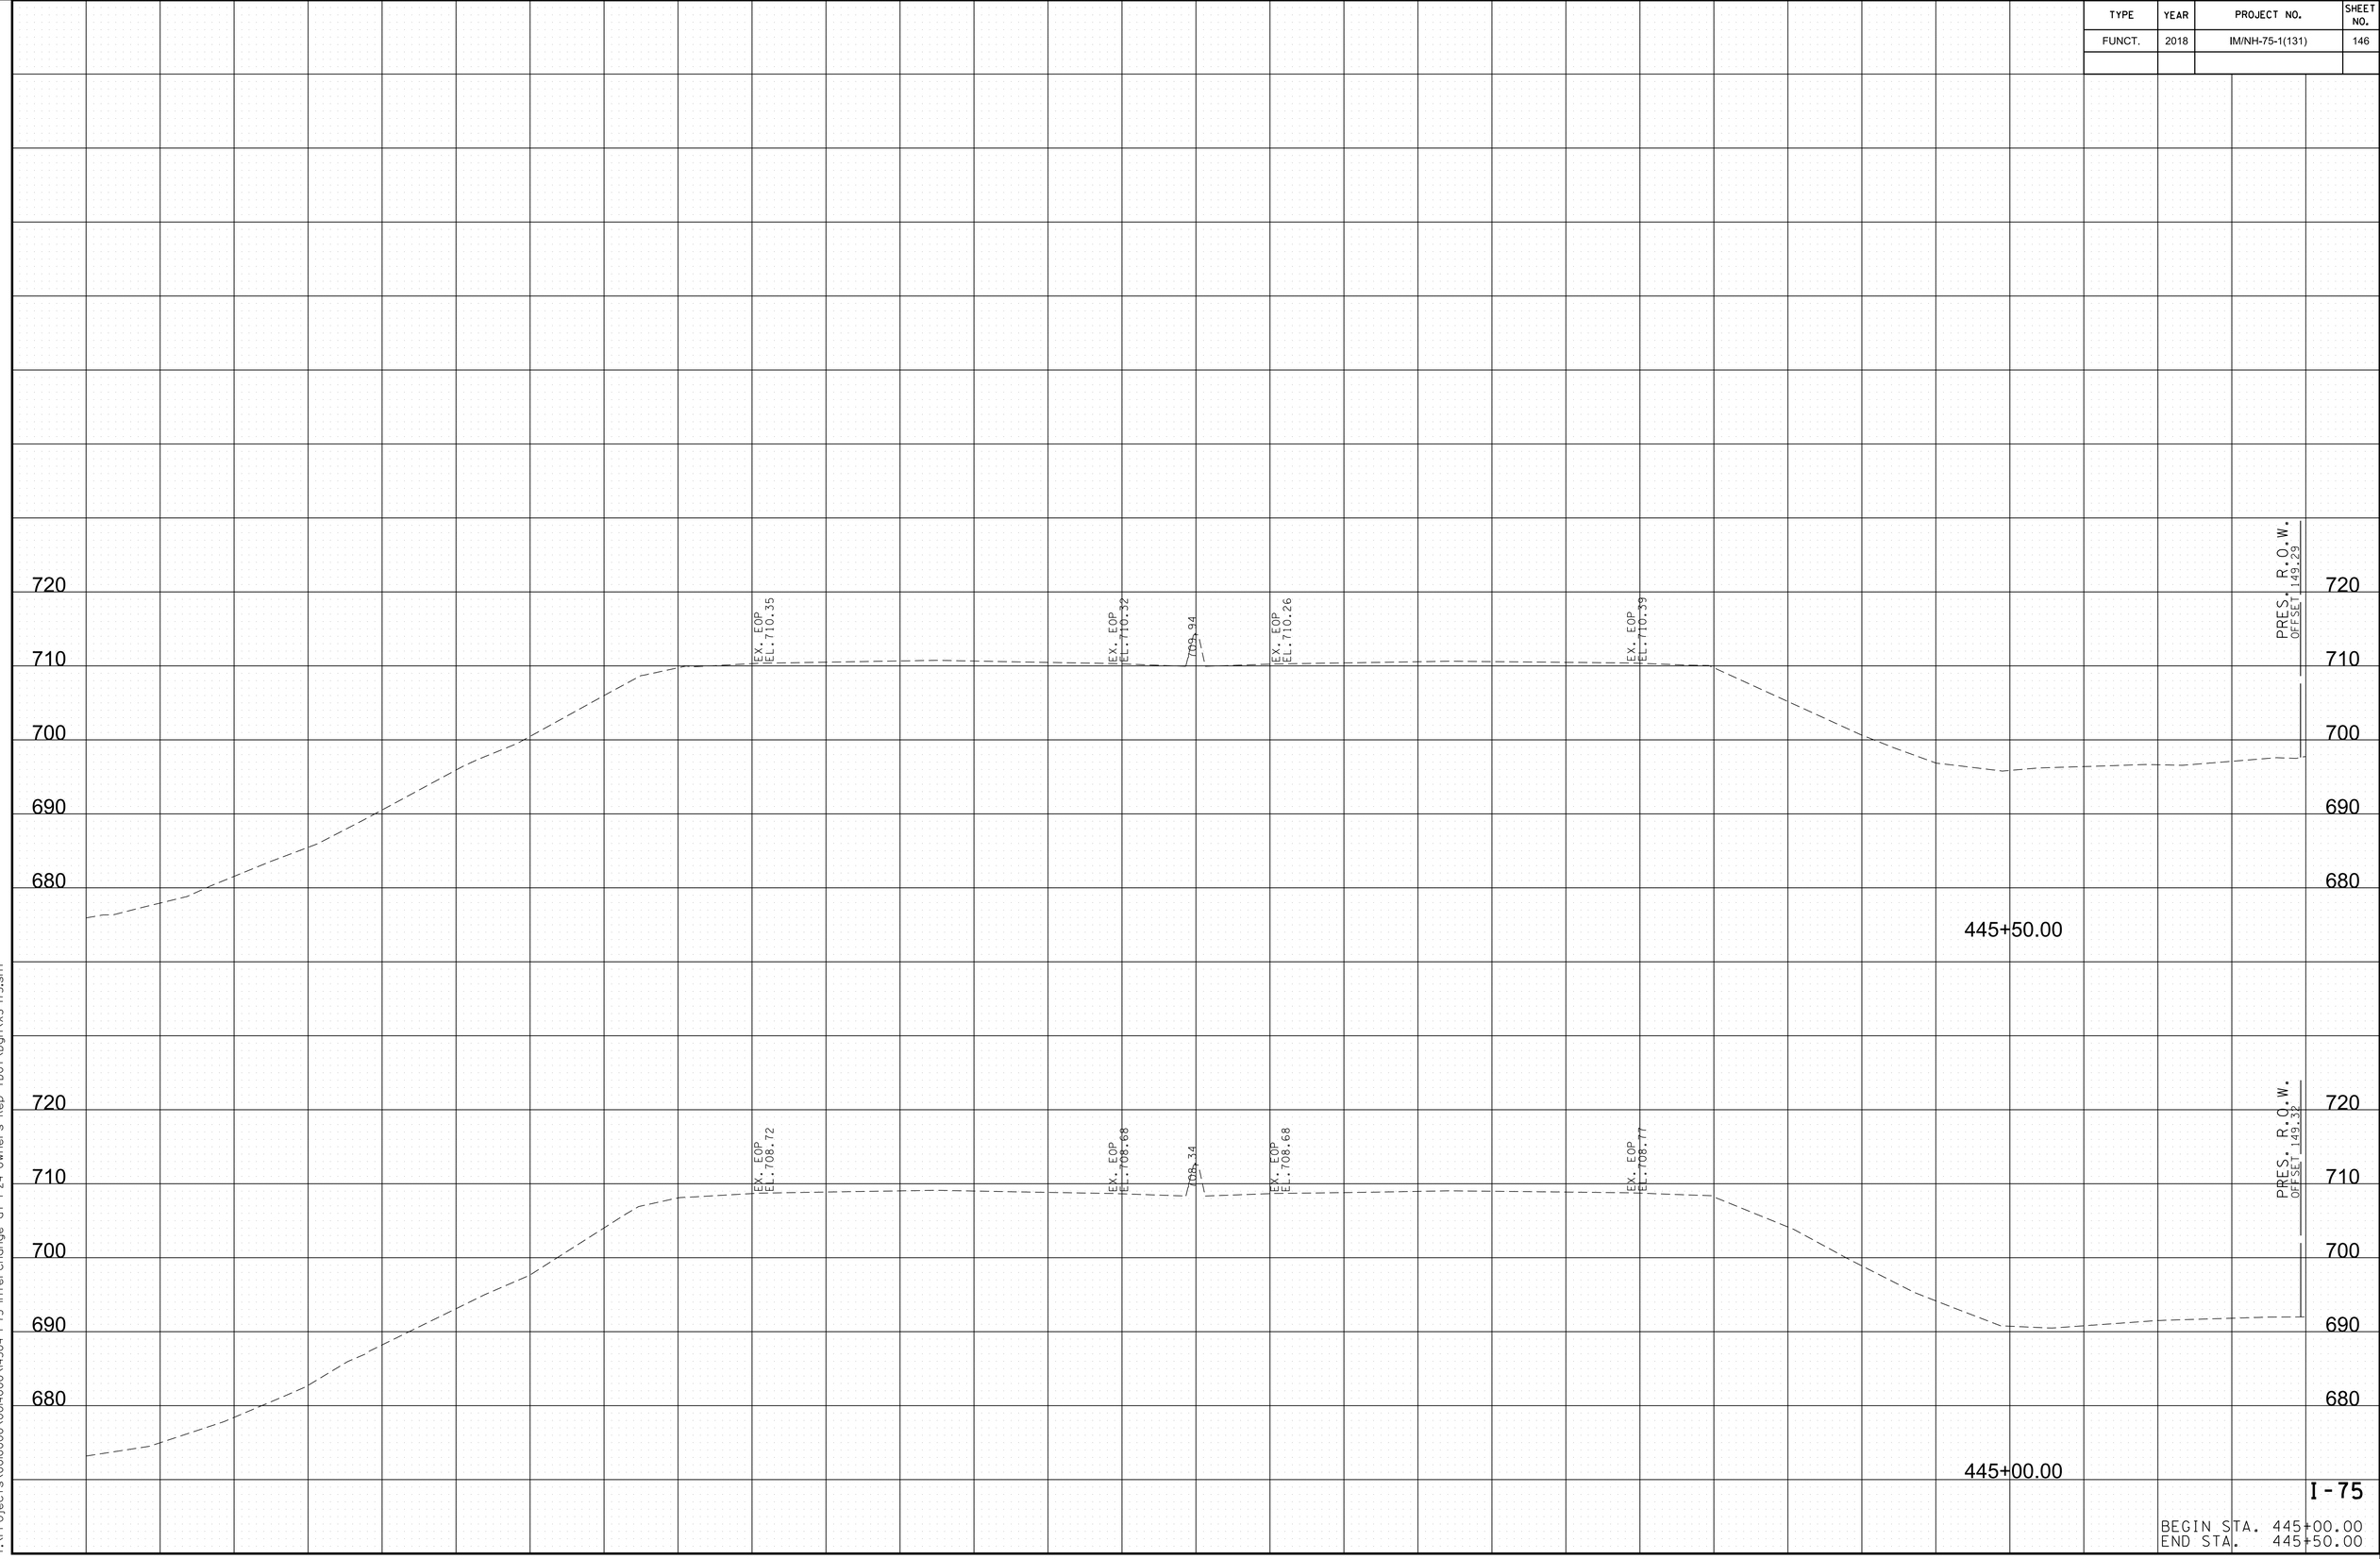


I-75

BEGIN STA. 445+00.00
END STA. 445+50.00

8/9/2018 5:39:52 PM
Y:\Projects\001000\001400\1430 I-75 Interchange at I-24 Owners Rep TDOT\Dgn\XS-I75.sht

TYPE	YEAR	PROJECT NO.	SHEET NO.
FUNCT.	2018	IM/NH-75-1(131)	147

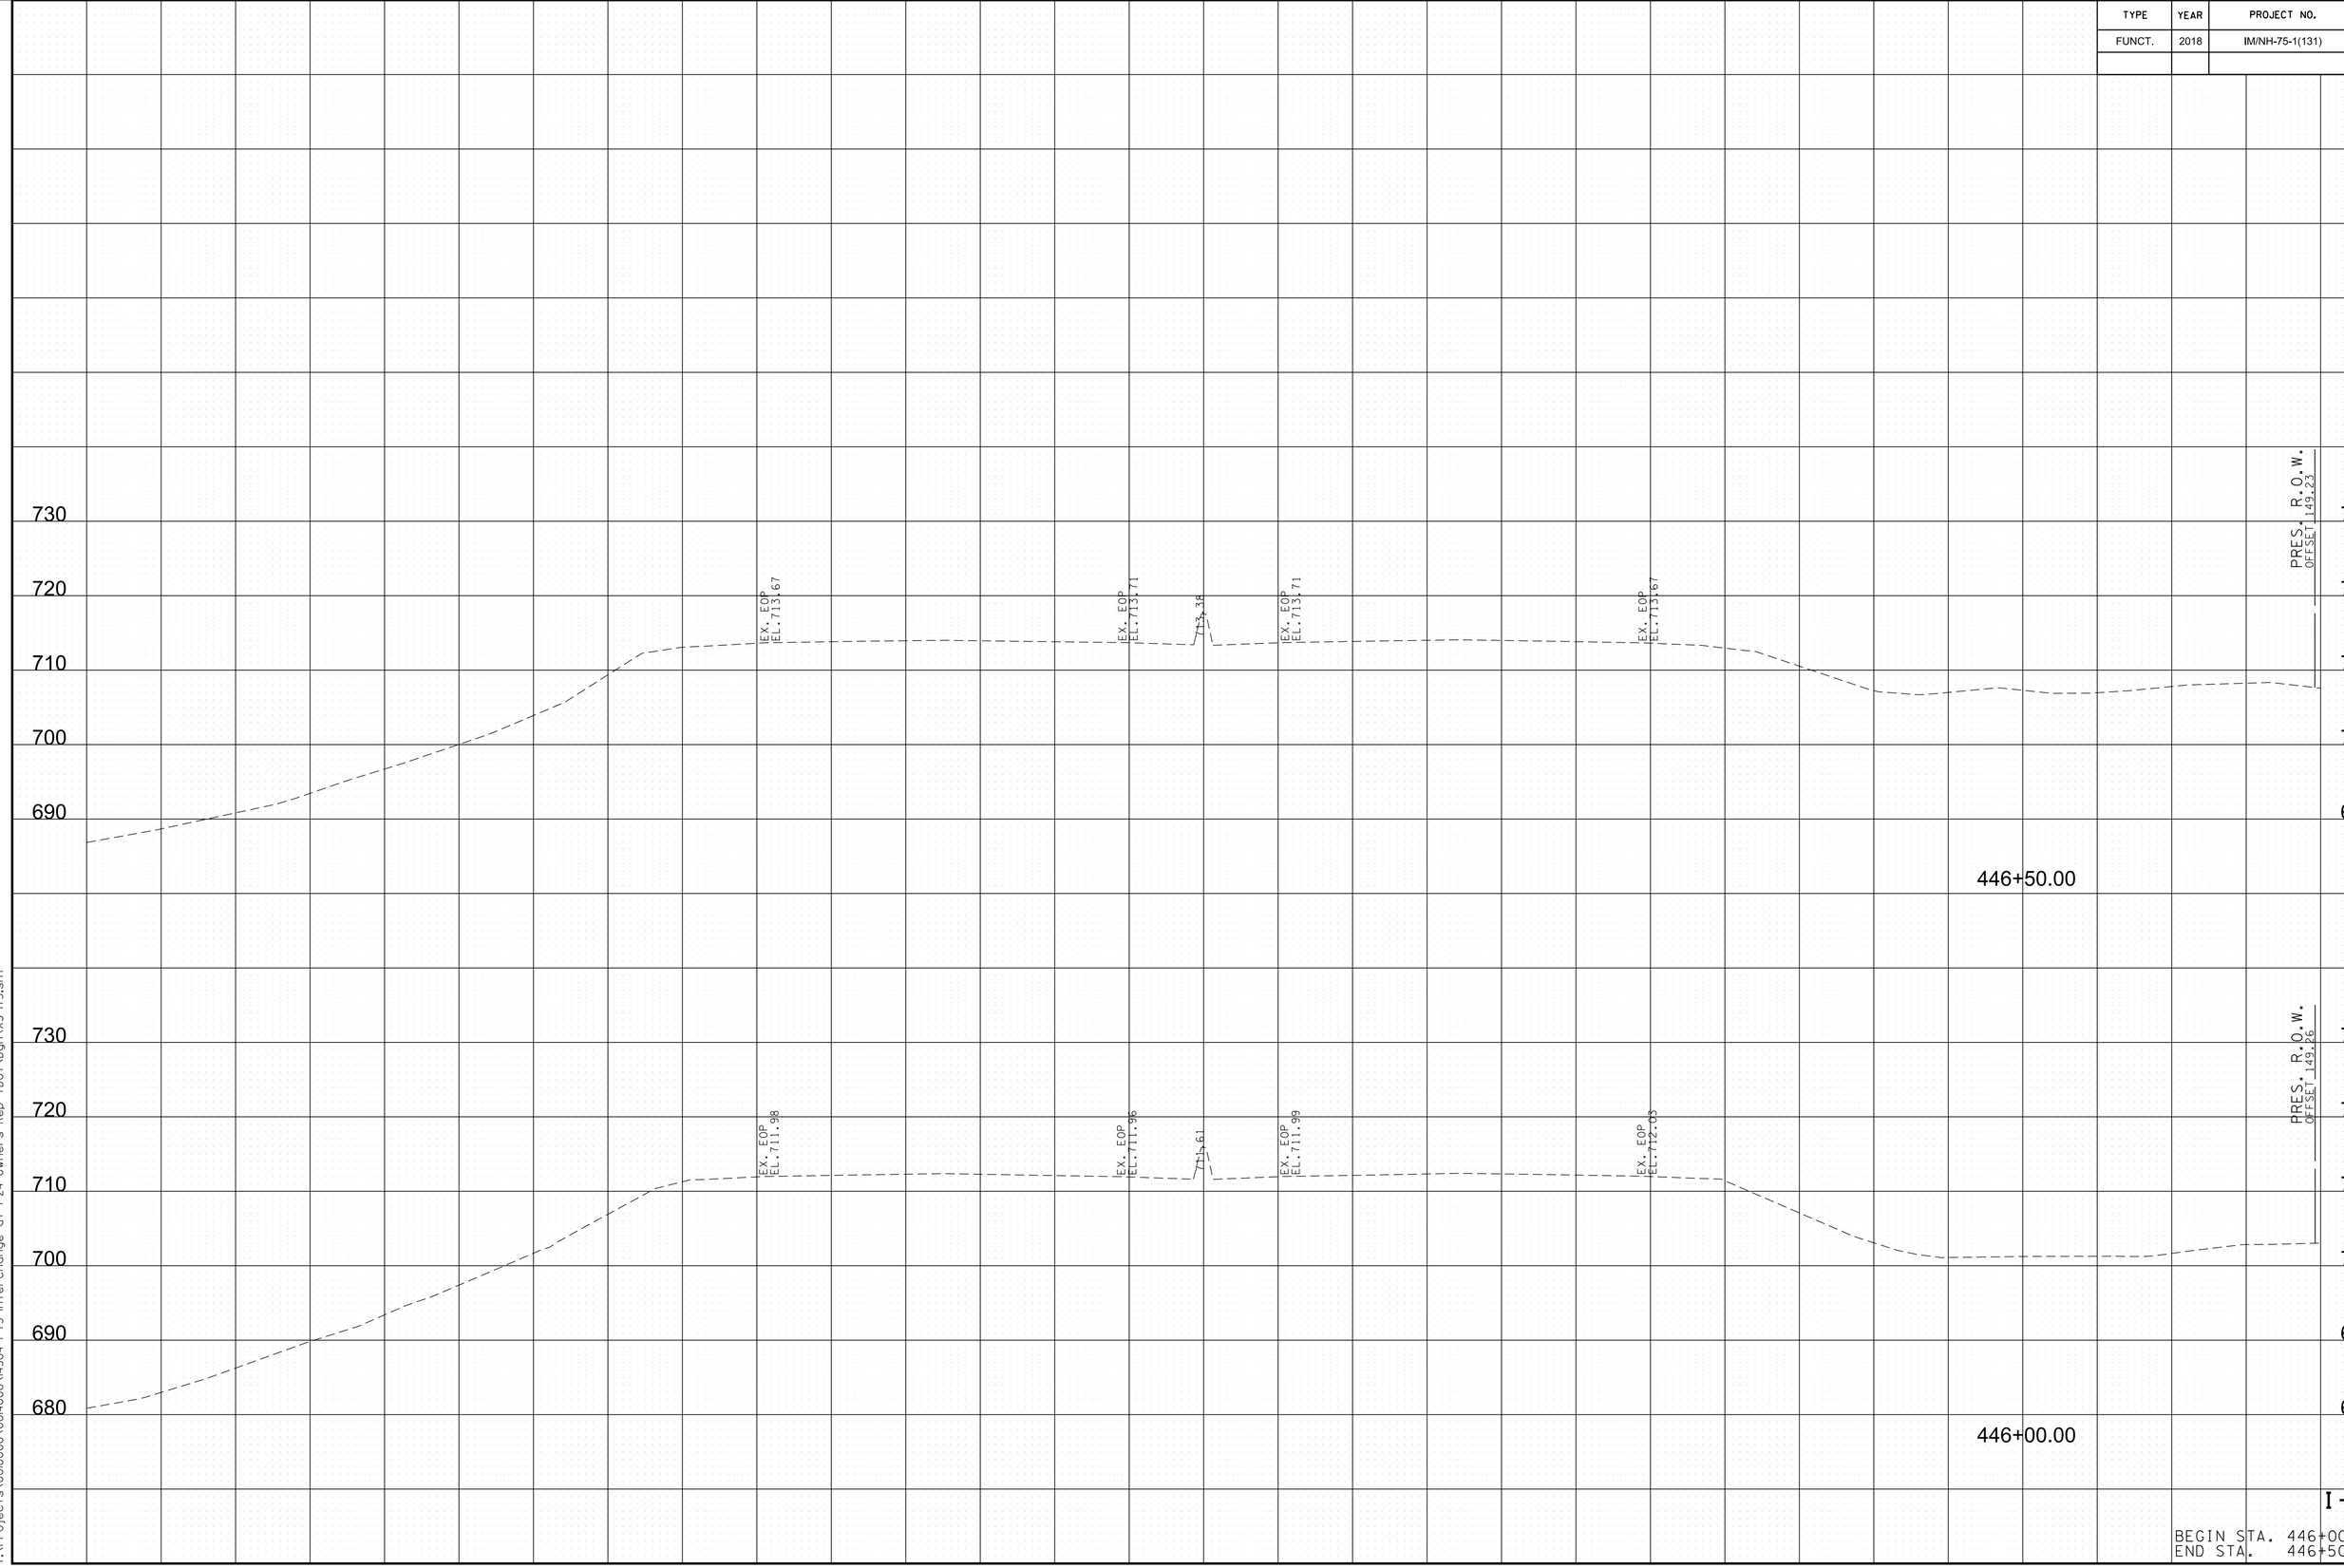


I-75

BEGIN STA. 446+00.00
END STA. 446+50.00


8/9/2018 5:39:55 PM
Y:\Projects\0010000\0014000\4304 I-75 Interchange at I-24 Owners Rep TDOT\Dgn\XS-I75.sht

TYPE	YEAR	PROJECT NO.	SHEET NO.
FUNCT.	2018	IM/NH-75-1(131)	148

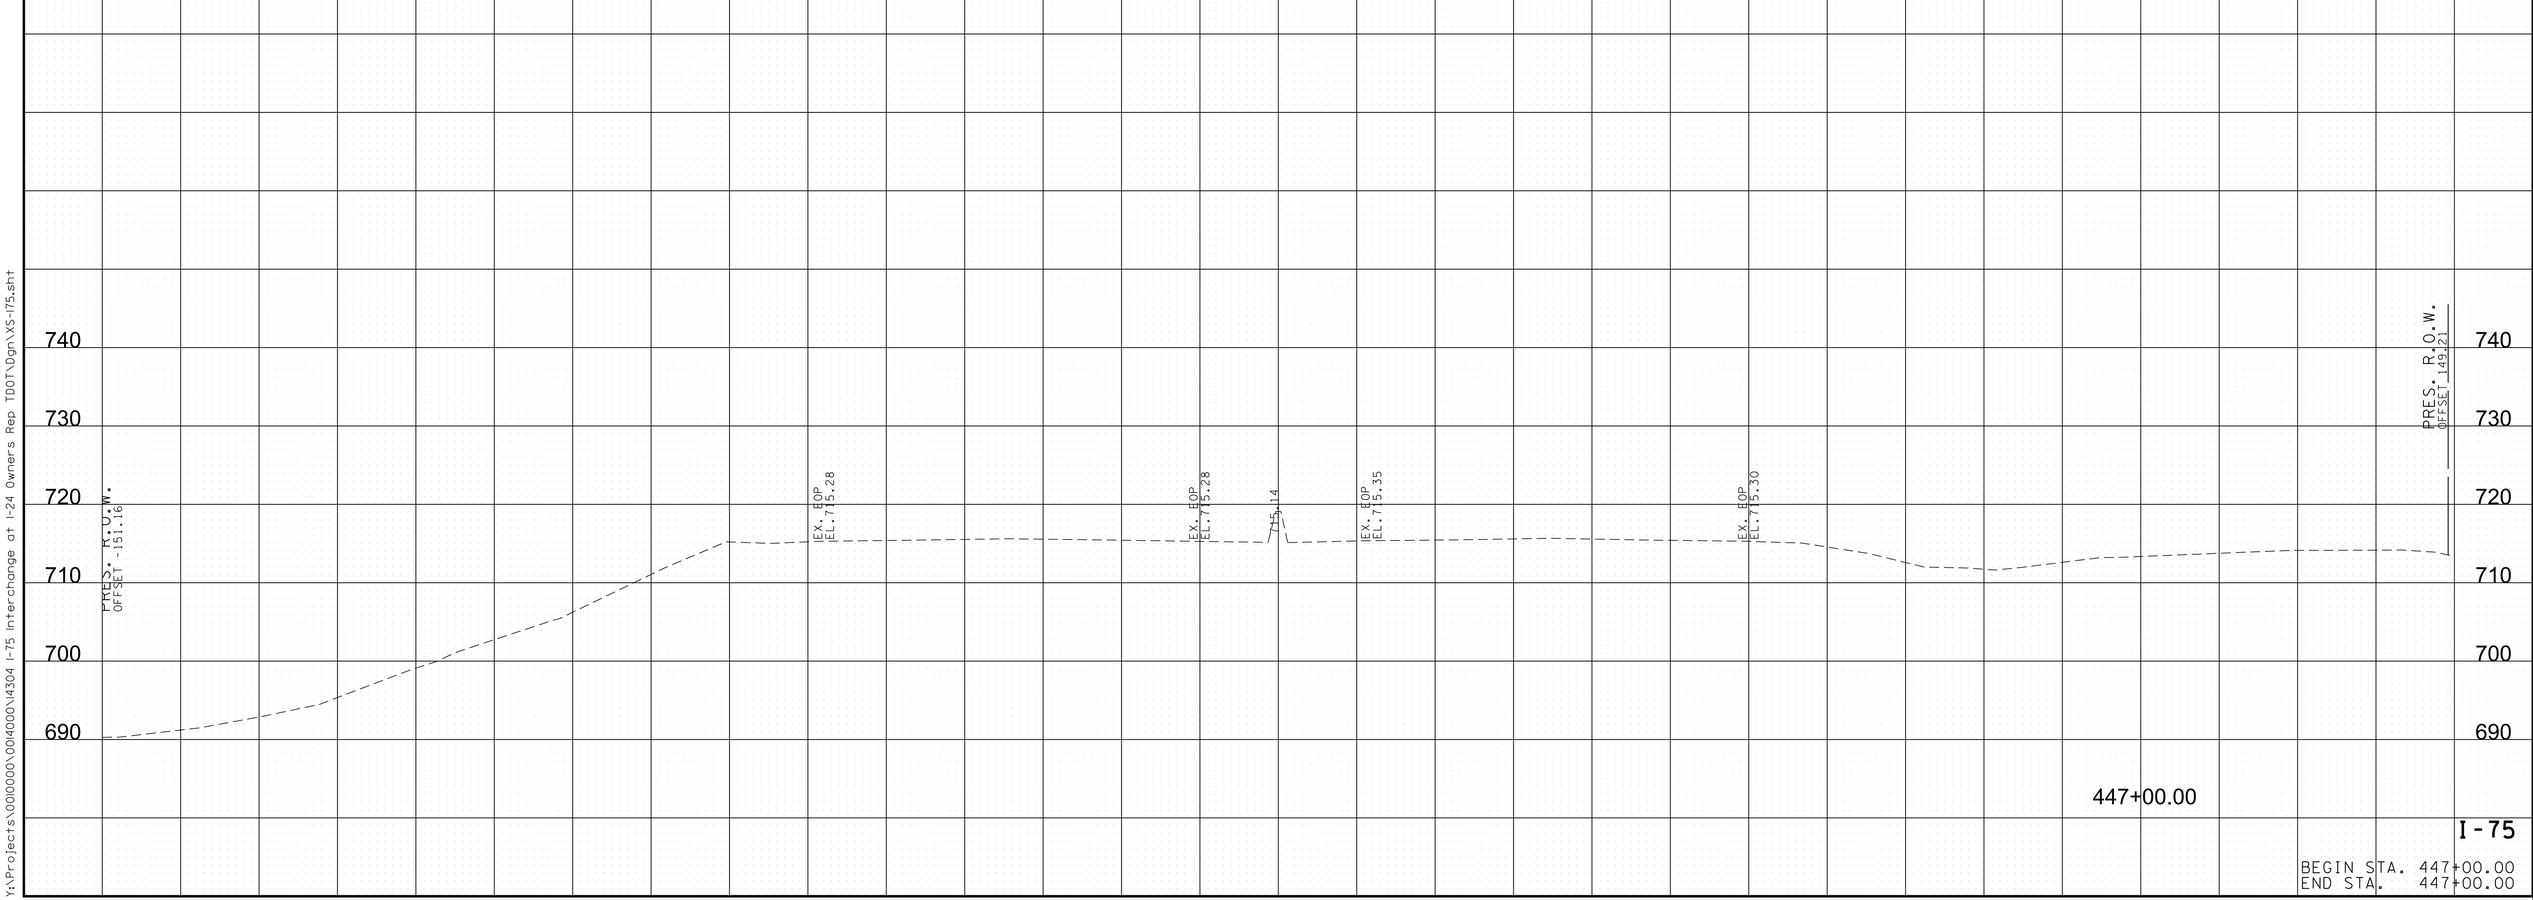

8/9/2018 5:39:59 PM
Y:\Projects\0010000\0014000\14304 I-75 Interchange at I-24 Owners Rep TDOT\Dgn\XS-I75.sht

TYPE	YEAR	PROJECT NO.	SHEET NO.
FUNCT.	2018	IM/NH-75-1(131)	149

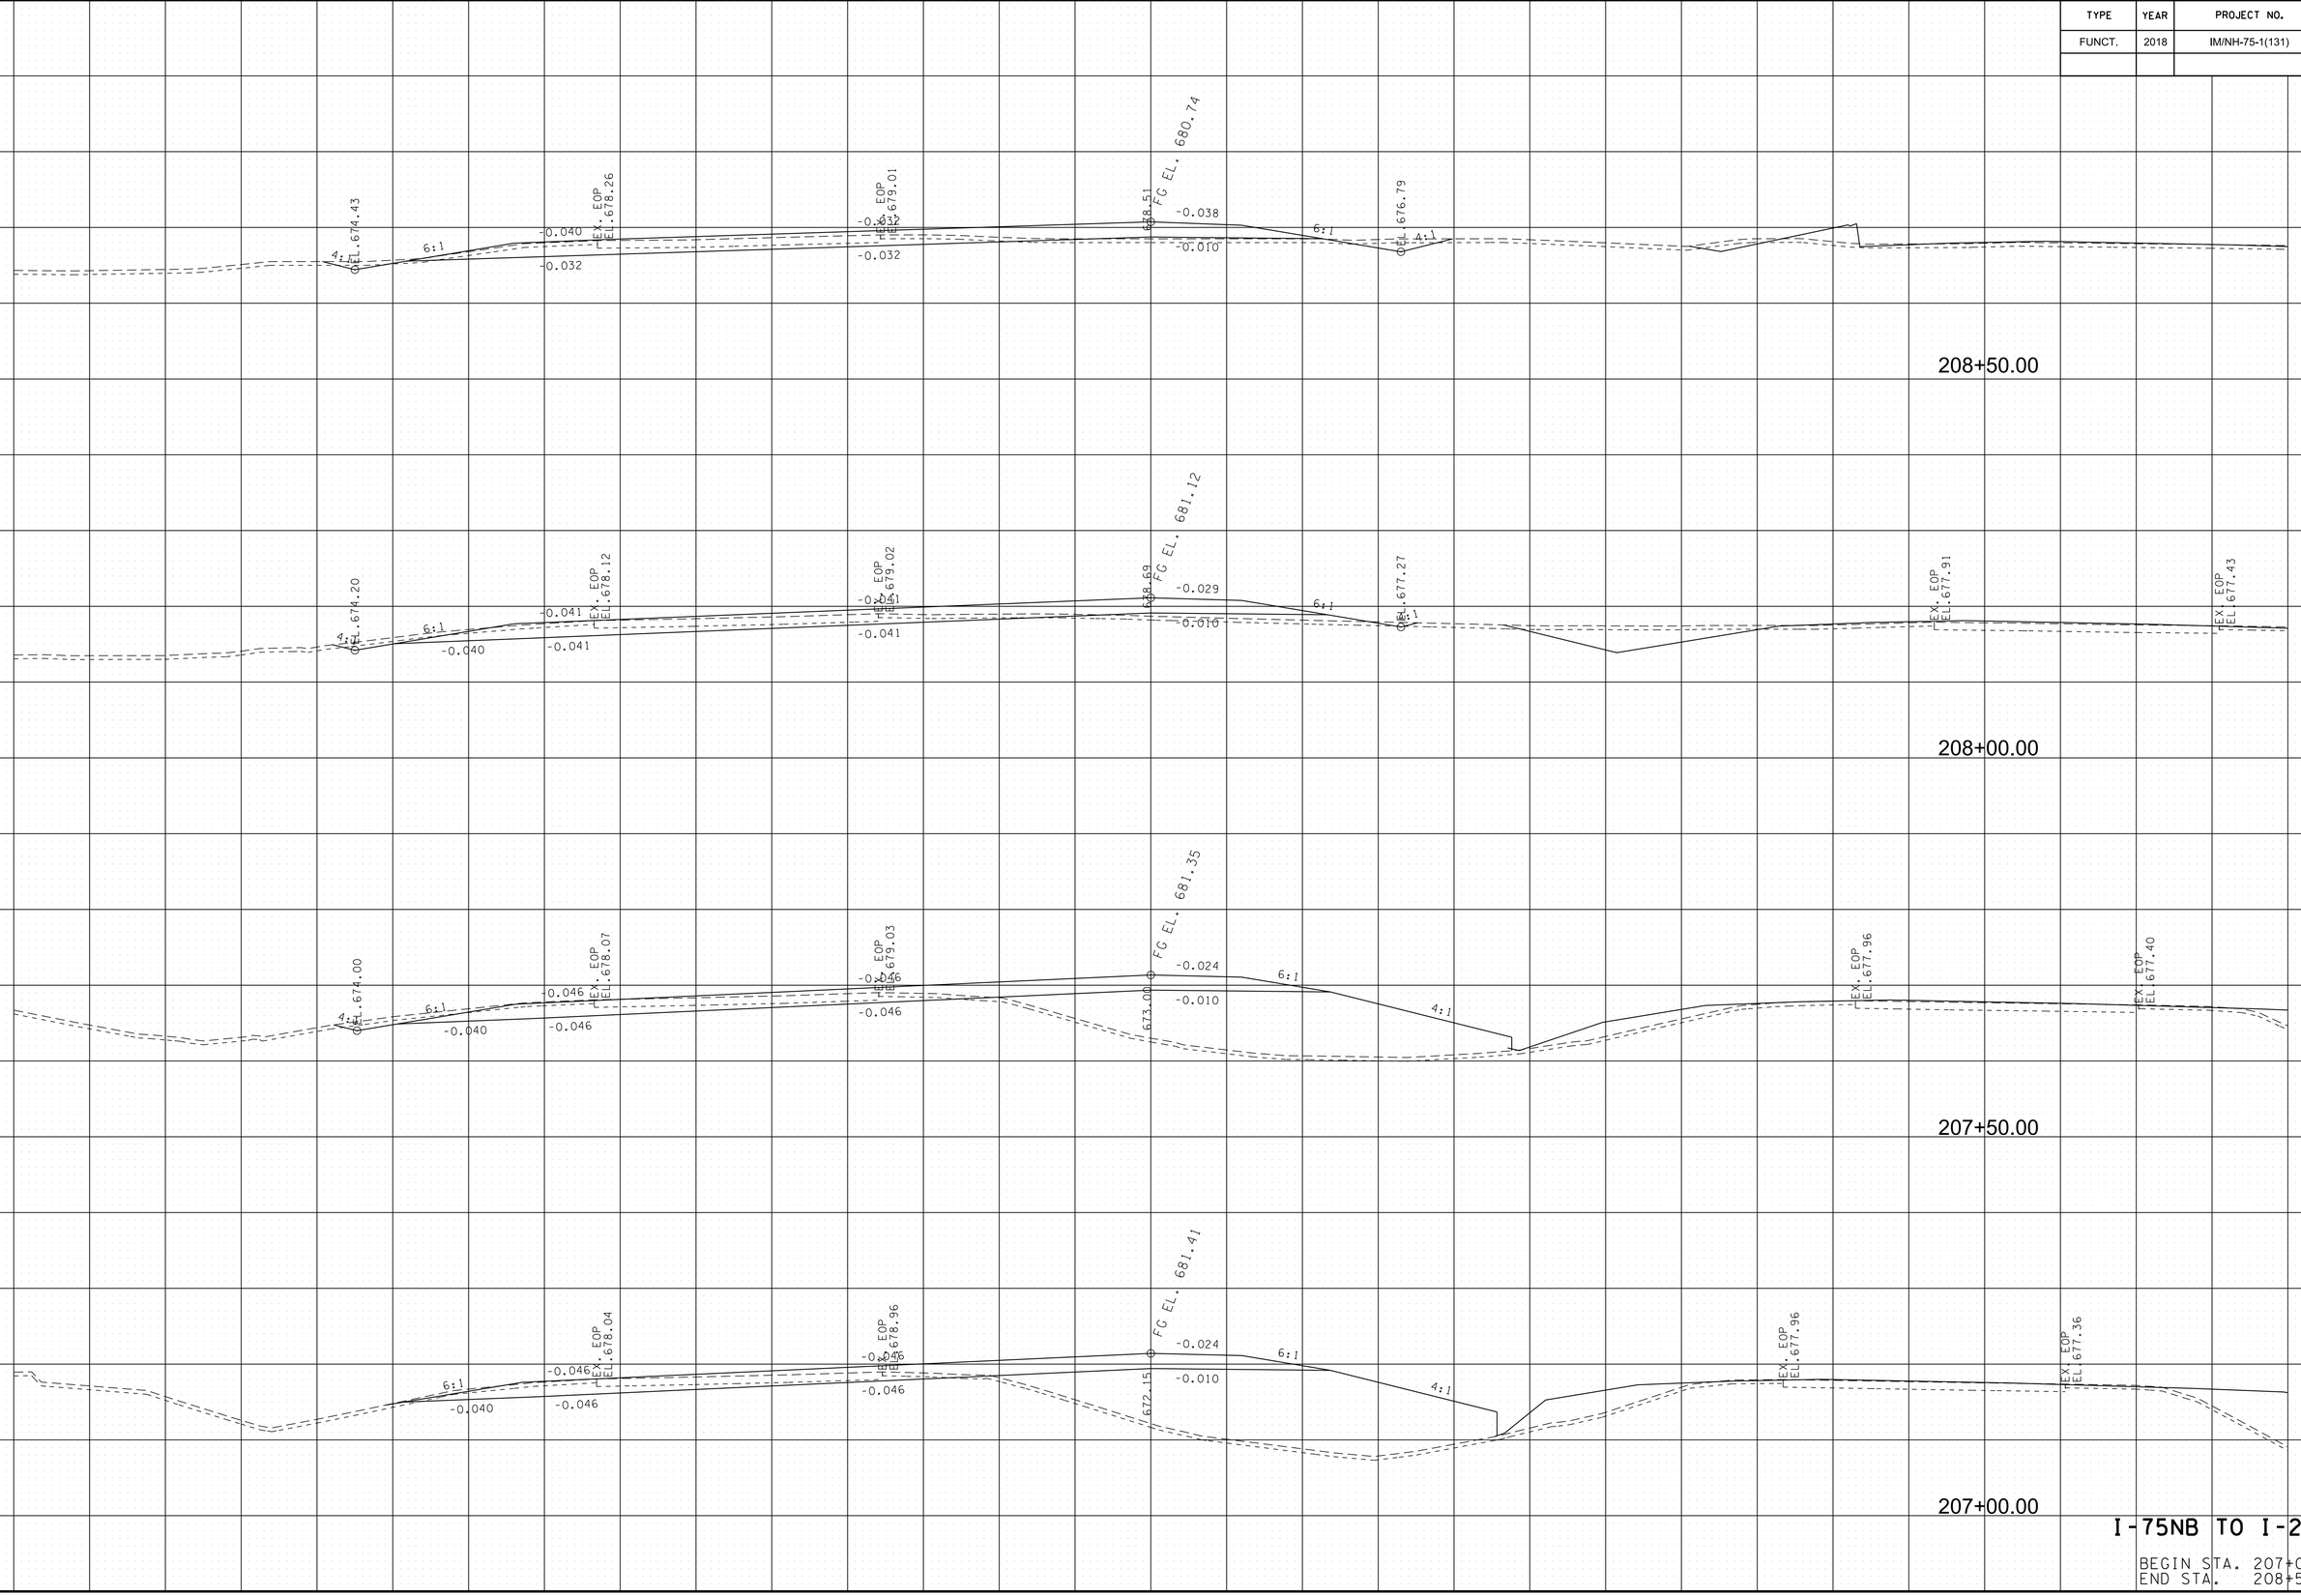


I-75NB TO I-24WB

BEGIN STA. 207+00.00
END STA. 208+50.00

8/9/2018 5:40:01 PM
Y:\Projects\001000\001400\l4304 I-75 Interchange at I-24 Owners Rep TDOT\Dgn\XS-I75NBtoI24WB.sht

TYPE	YEAR	PROJECT NO.	SHEET NO.
FUNCT.	2018	IM/NH-75-1(131)	150

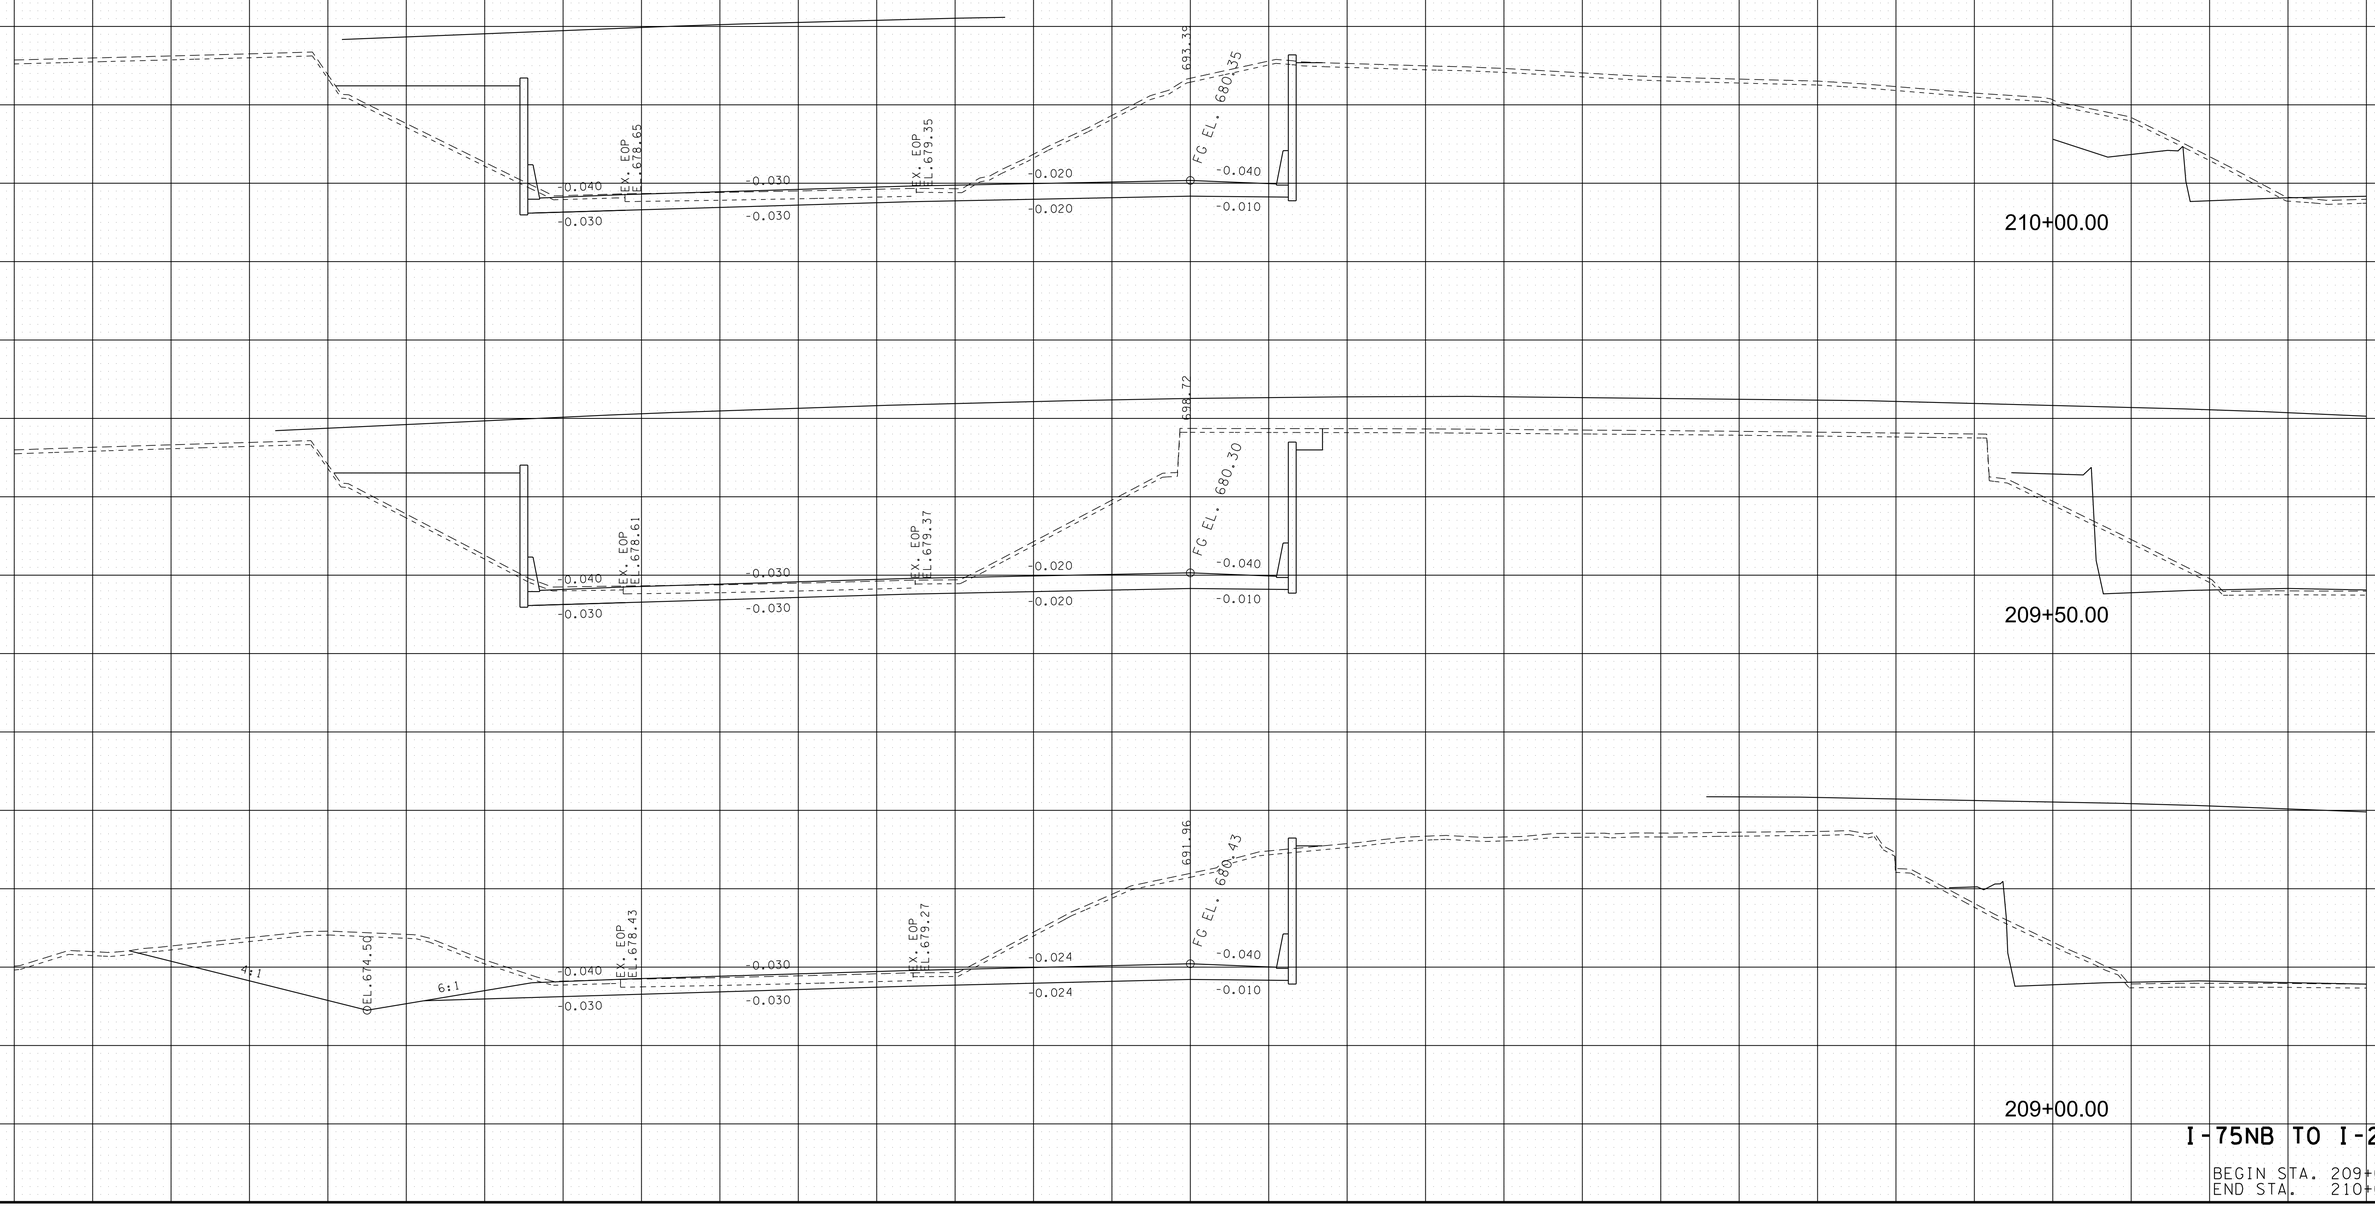


I-75NB TO I-24WB

BEGIN STA. 209+00.00
END STA. 210+00.00

8/9/2018 5:40:03 PM
Y:\Projects\001000\001400\14304 I-75 Interchange at I-24 Owners Rep TDOT\Dgn\XS-I75NBtoI24WB.sht

TYPE	YEAR	PROJECT NO.	SHEET NO.
FUNCT.	2018	IM/NH-75-1(131)	151

REV. 10-18-18: CROSS SECTIONS WERE CHANGED DUE TO REVISED NOISE WALL/BARRIER LOCATION.

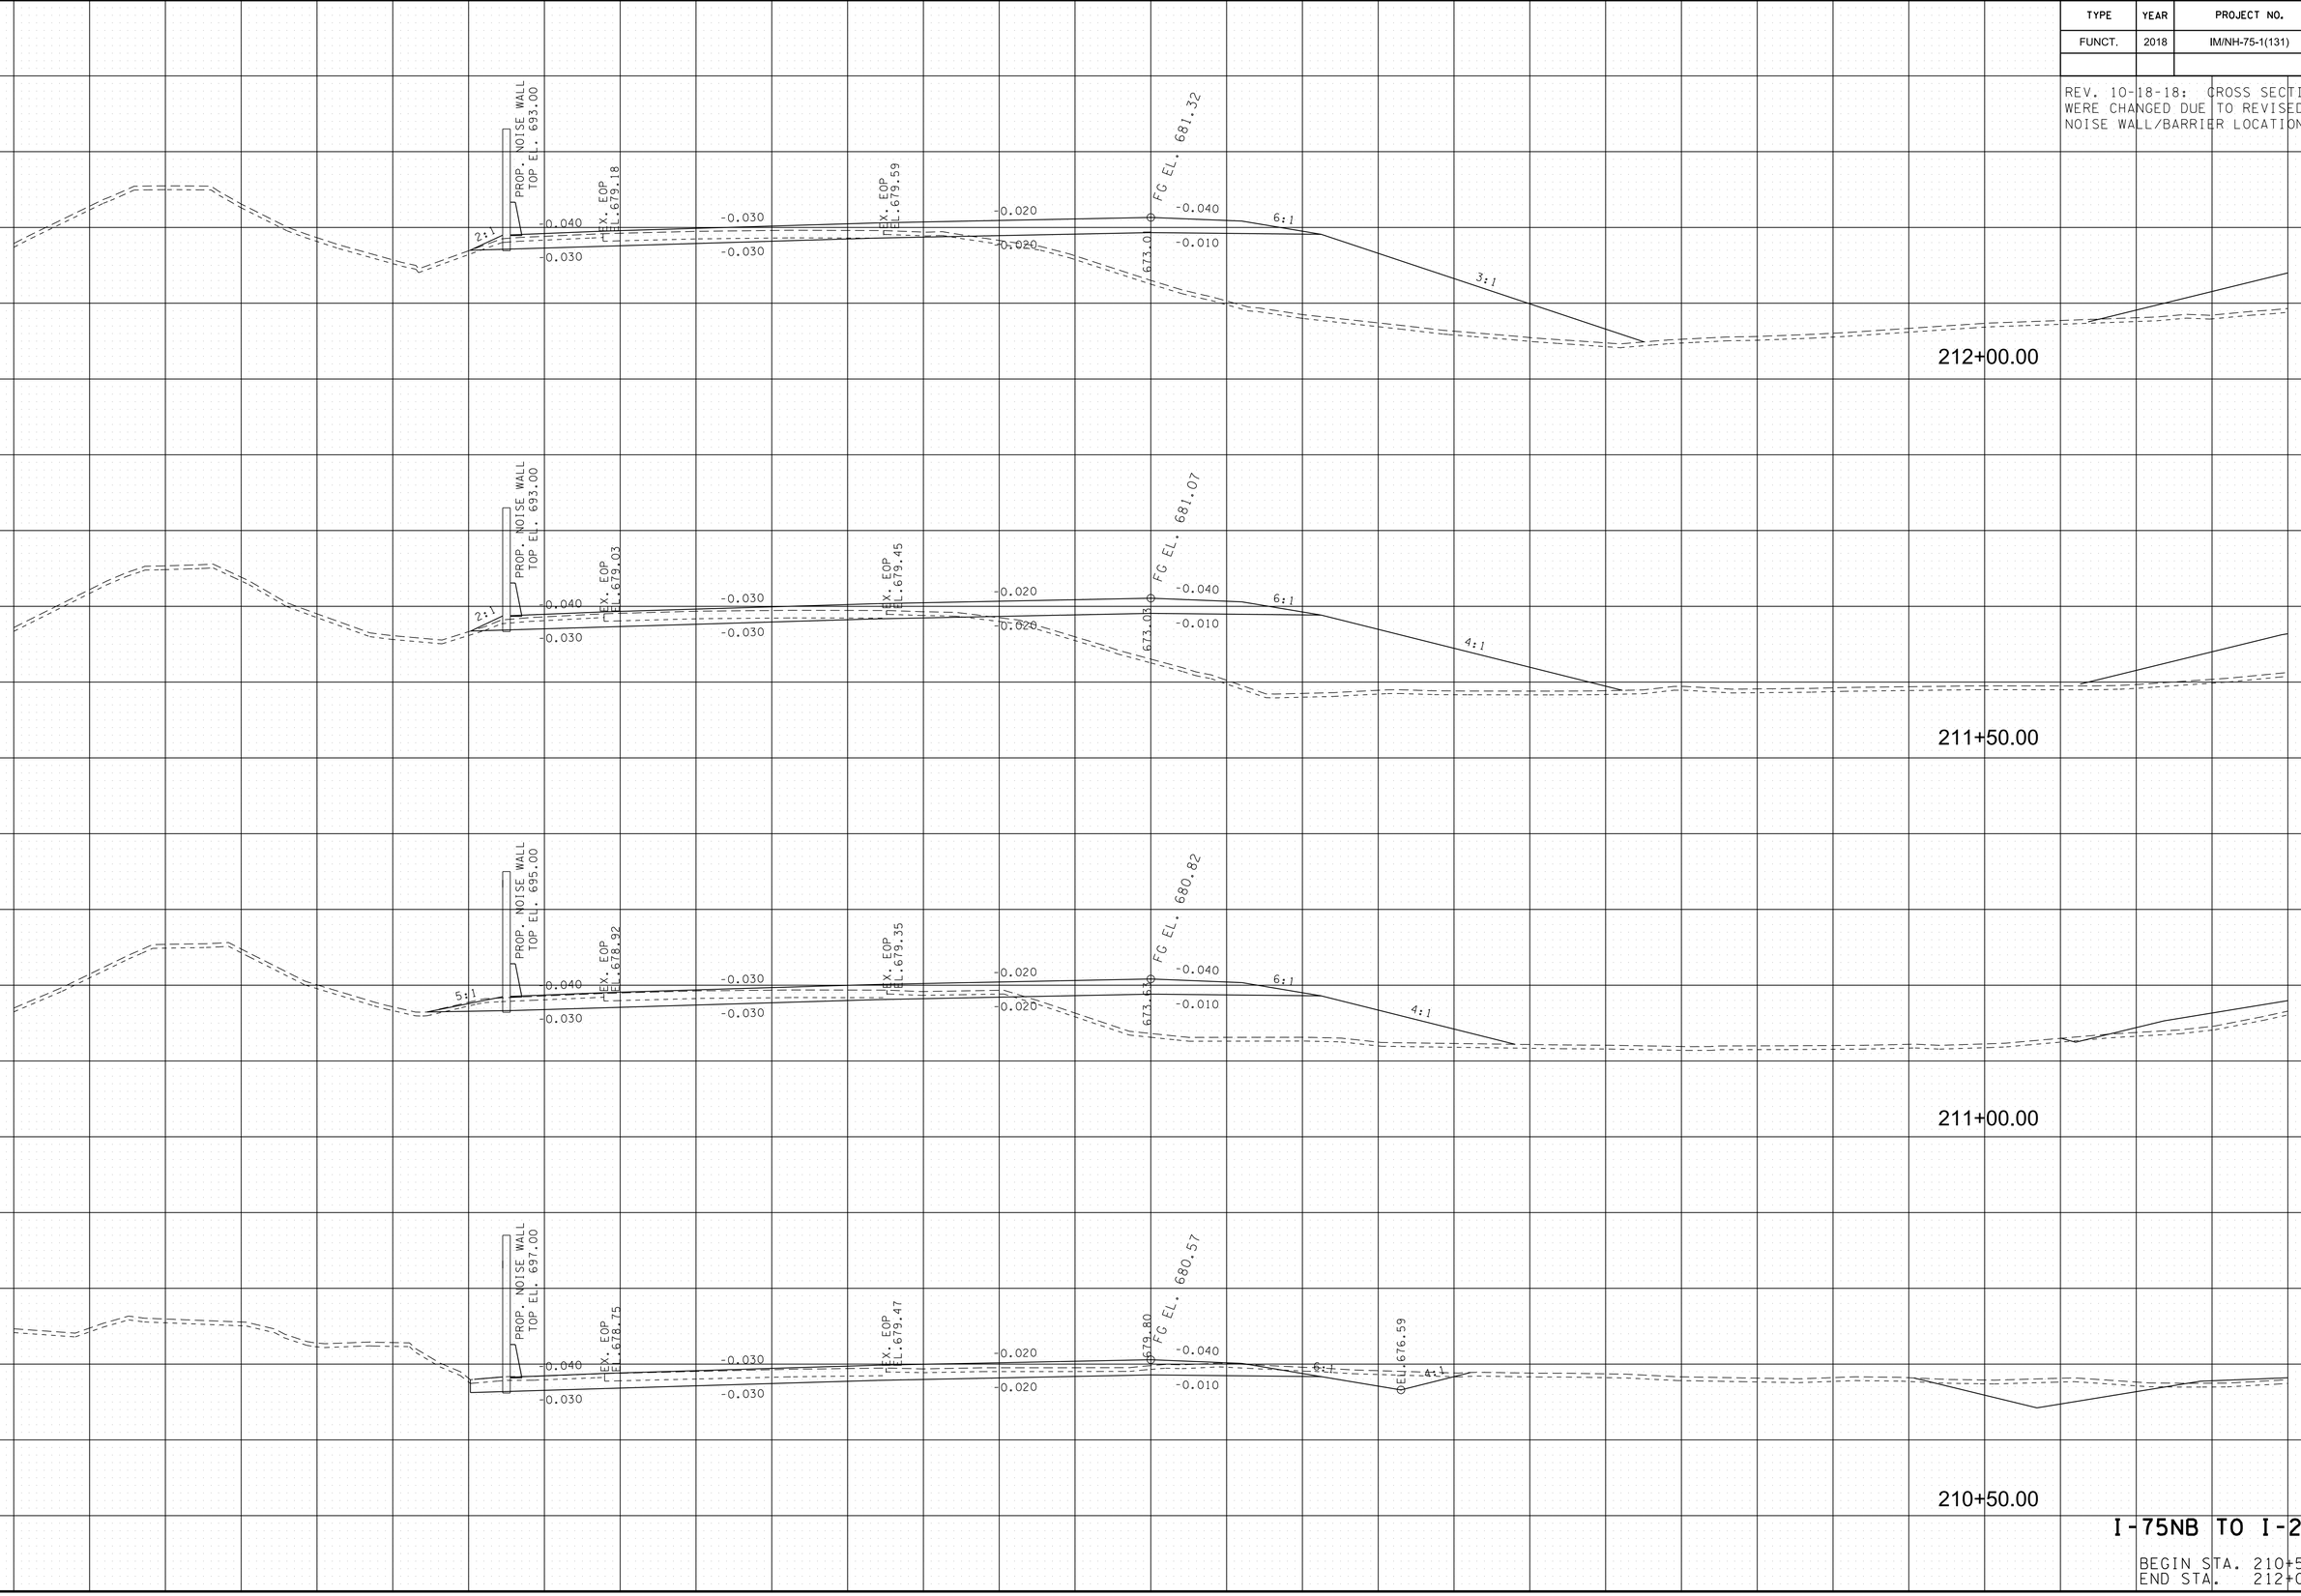


I-75NB TO I-24WB

BEGIN STA. 210+50.00
END STA. 212+00.00

10/18/2018 7:42:11 PM
Y:\Projects\0010000\0014000\14304 I-75 Interchange at I-24 Owners Rep TDOT\Dgn\XS-I75NBtoI24WB.sht

TYPE	YEAR	PROJECT NO.	SHEET NO.
FUNCT.	2018	IM/NH-75-1(131)	152

REV. 10-18-18: CROSS SECTIONS WERE CHANGED DUE TO REVISED NOISE WALL/BARRIER LOCATION.

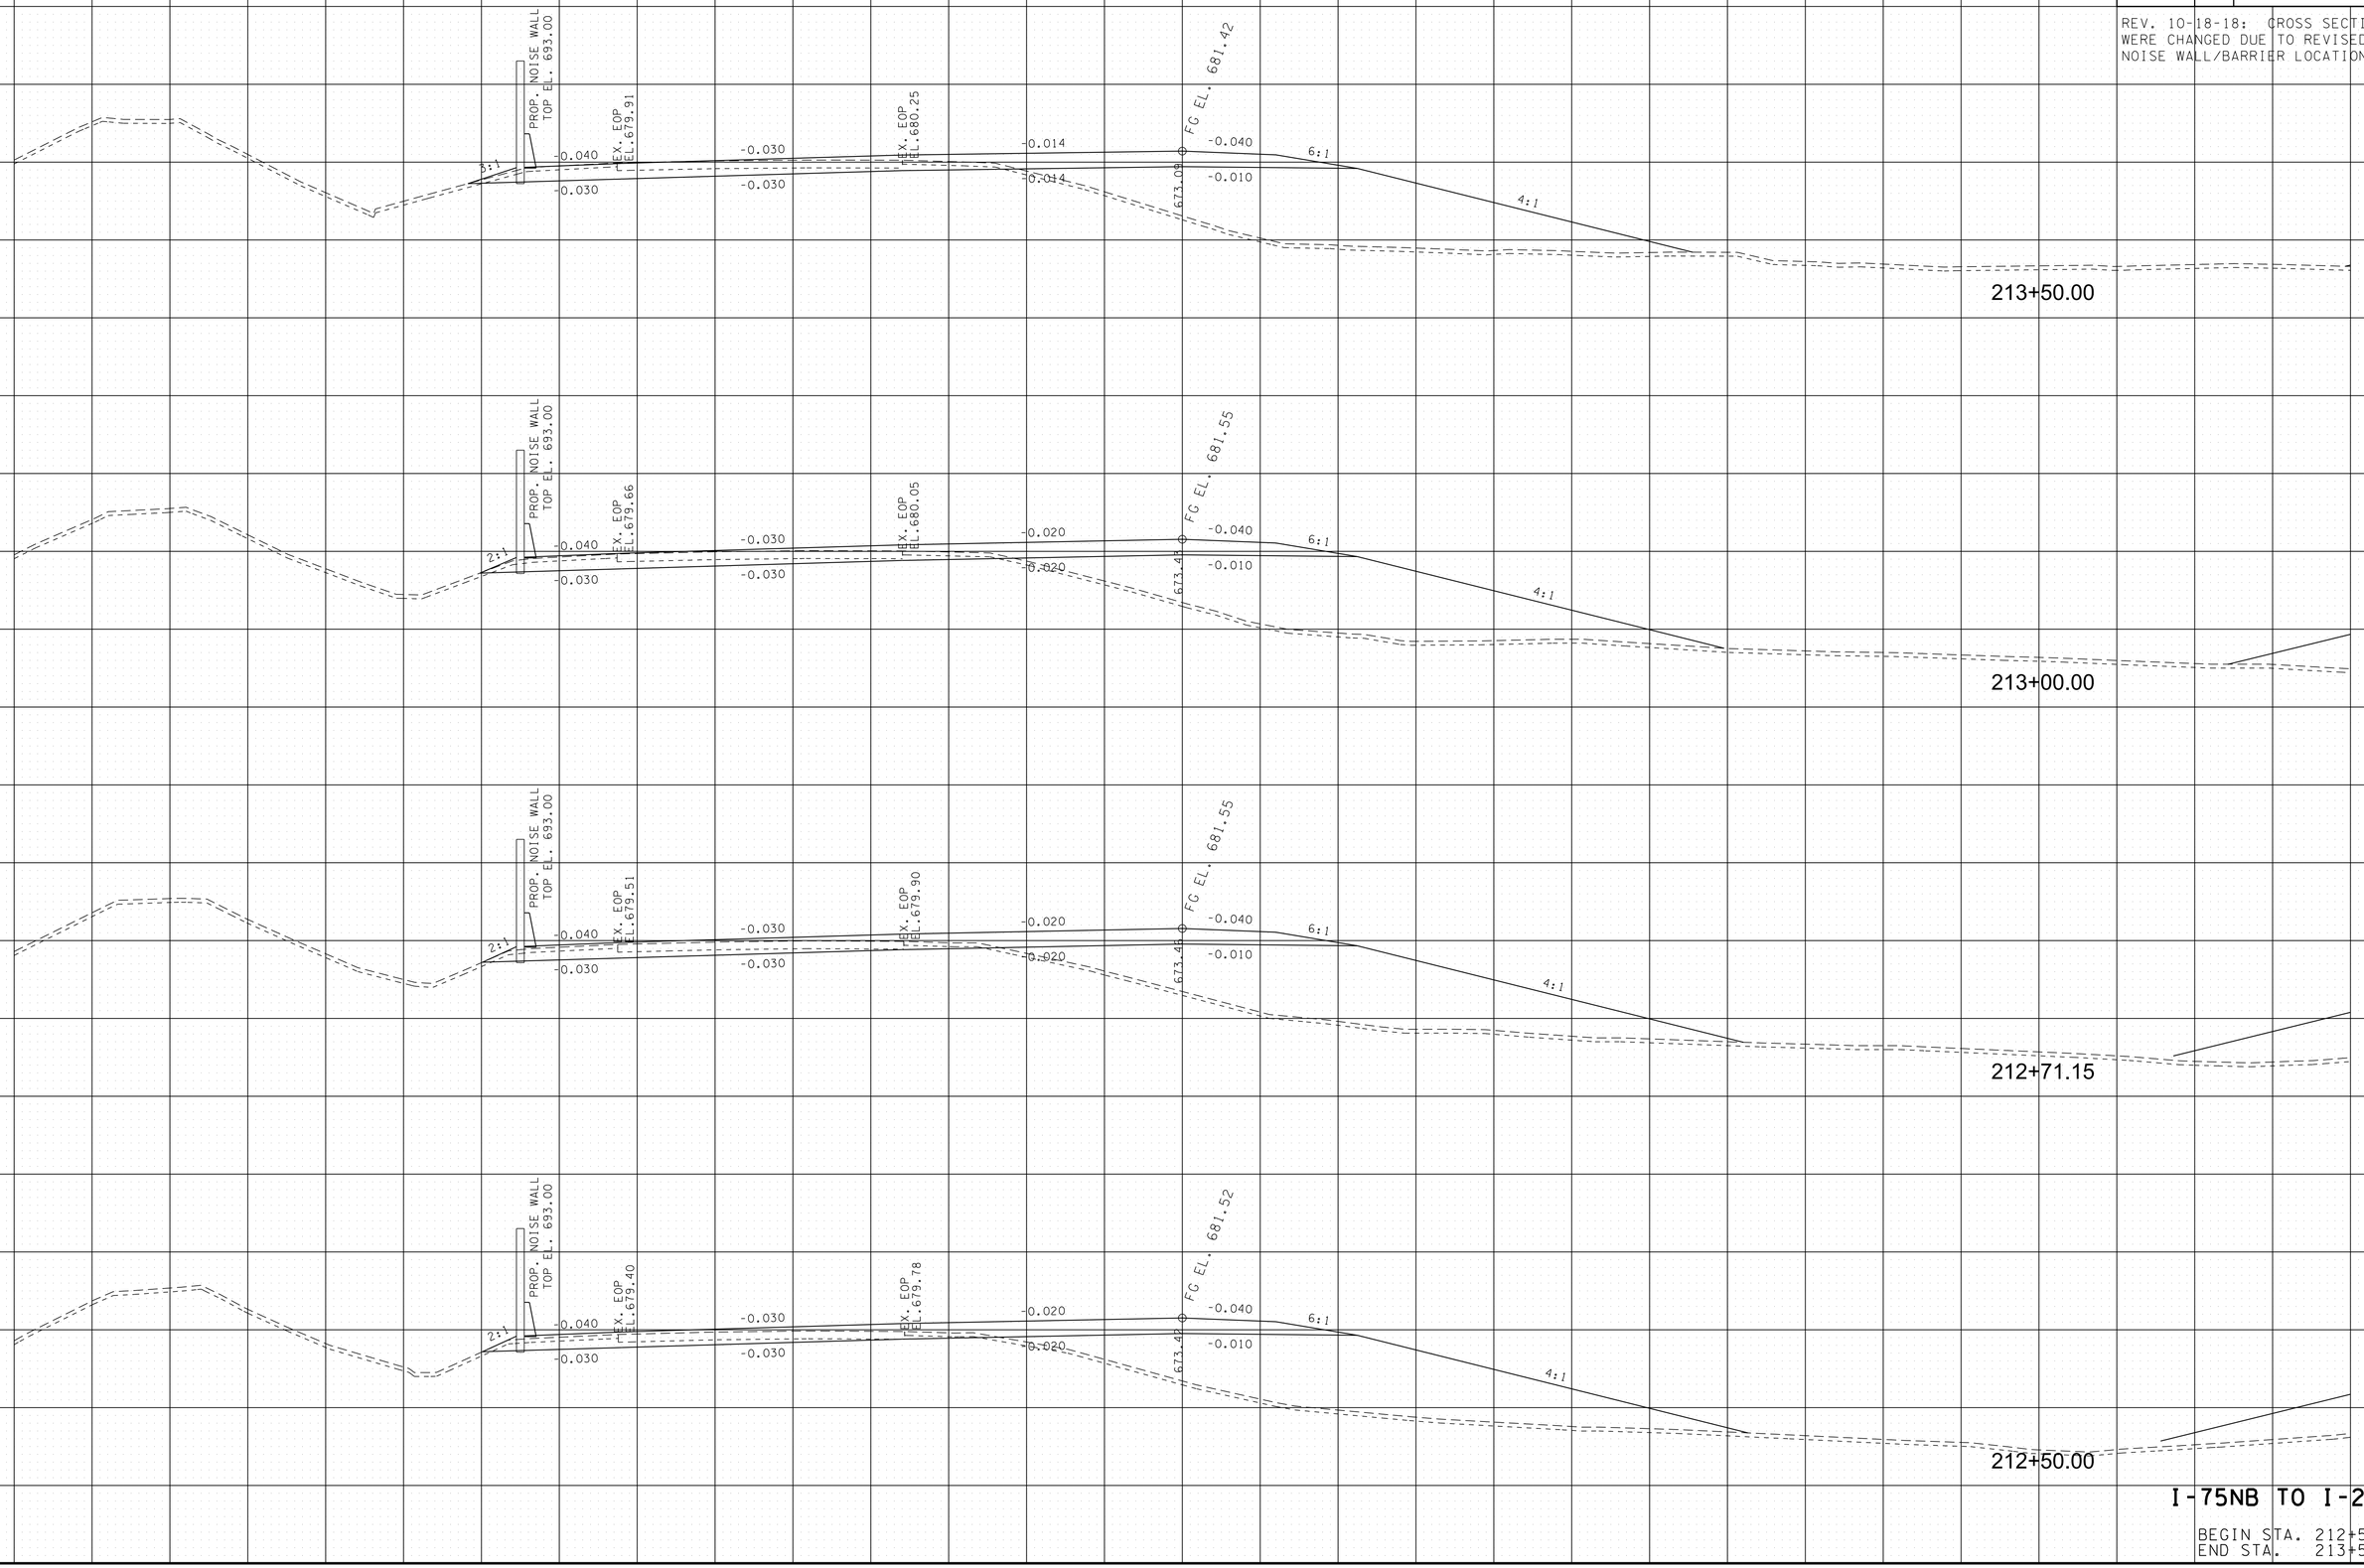


I-75NB TO I-24WB

BEGIN STA. 212+50.00
END STA. 213+50.00

10/18/2018 1:42:12 PM
Y:\Projects\001000\001400\14304 I-75 Interchange at I-24 Owners Rep TDOT\Dgn\XS-I75NBtoI24WB.sht

TYPE	YEAR	PROJECT NO.	SHEET NO.
FUNCT.	2018	IM/NH-75-1(131)	153

REV. 10-18-18: CROSS SECTIONS WERE CHANGED DUE TO REVISED NOISE WALL/BARRIER LOCATION.

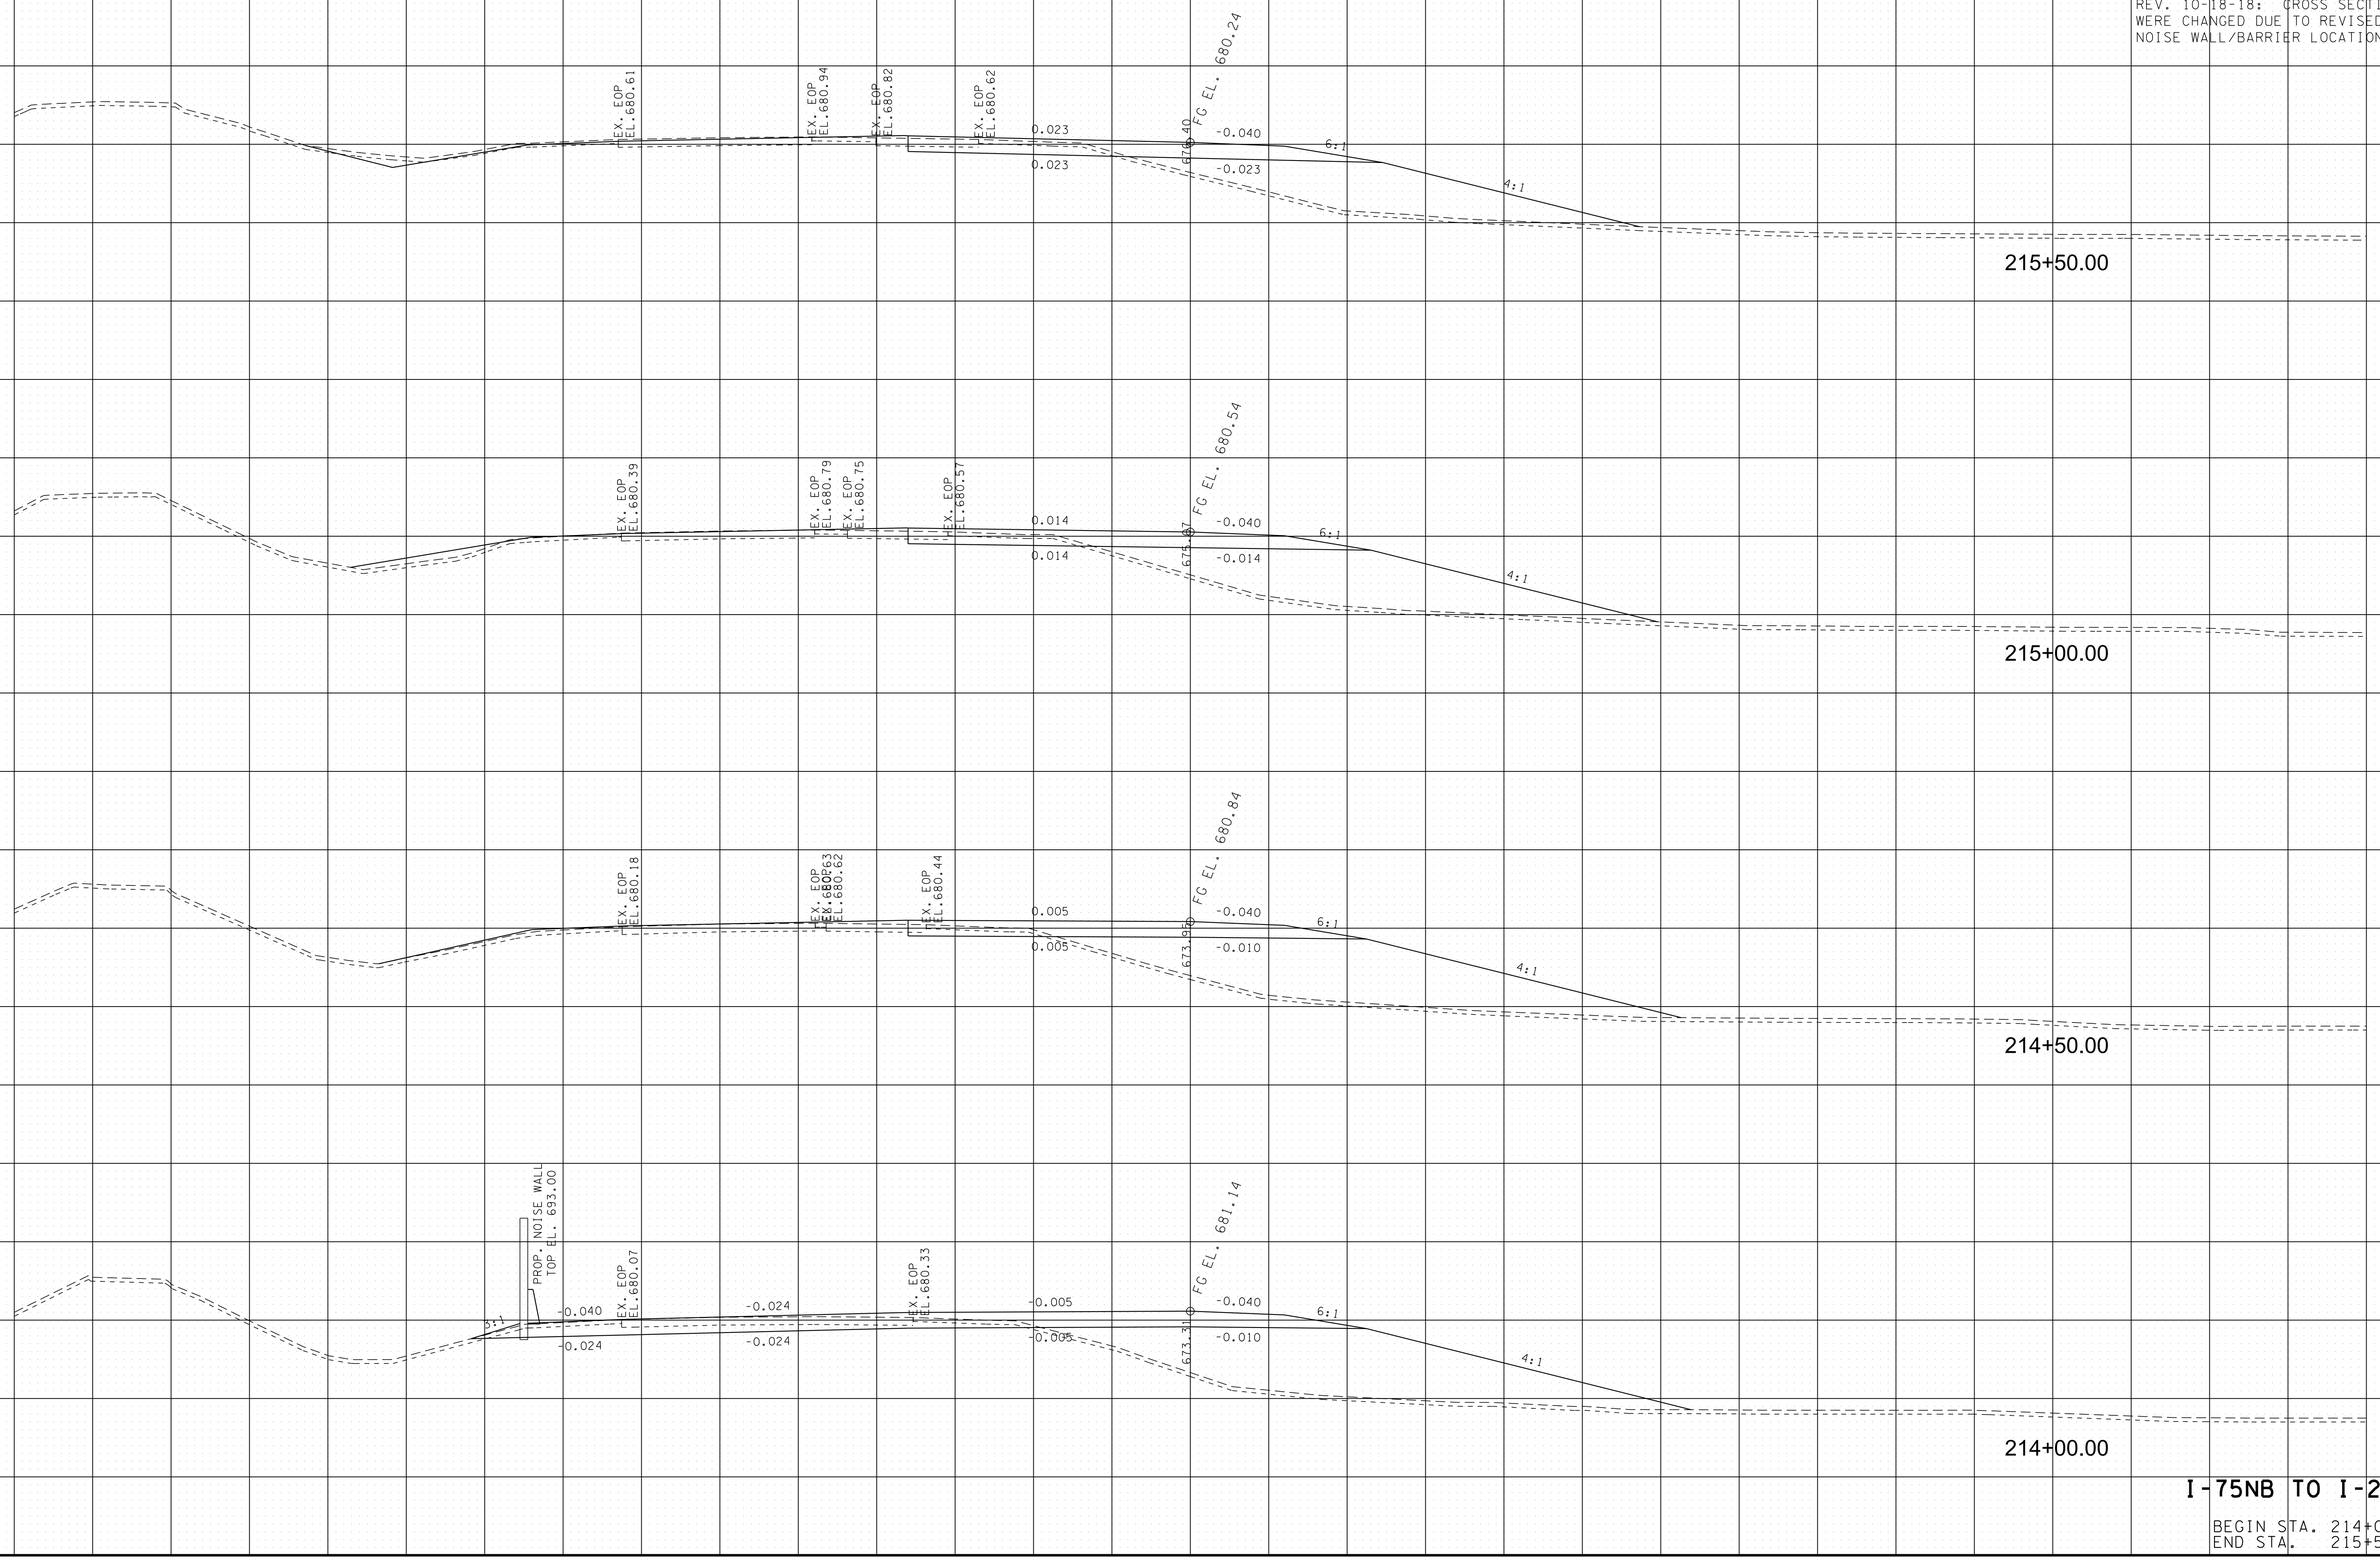


I-75NB TO I-24WB

BEGIN STA. 214+00.00
END STA. 215+50.00

140 120 100 80 60 40 20 0 20 40 60 80 100 120 140

10/18/2018 7:42:14 PM
Y:\Projects\001000\001400\14304 I-75 Interchange at I-24 Owners Rep TDOT\Dgn\XS-I75NBtoI24WB.sht

TYPE	YEAR	PROJECT NO.	SHEET NO.
FUNCT.	2018	IM/NH-75-1(131)	154

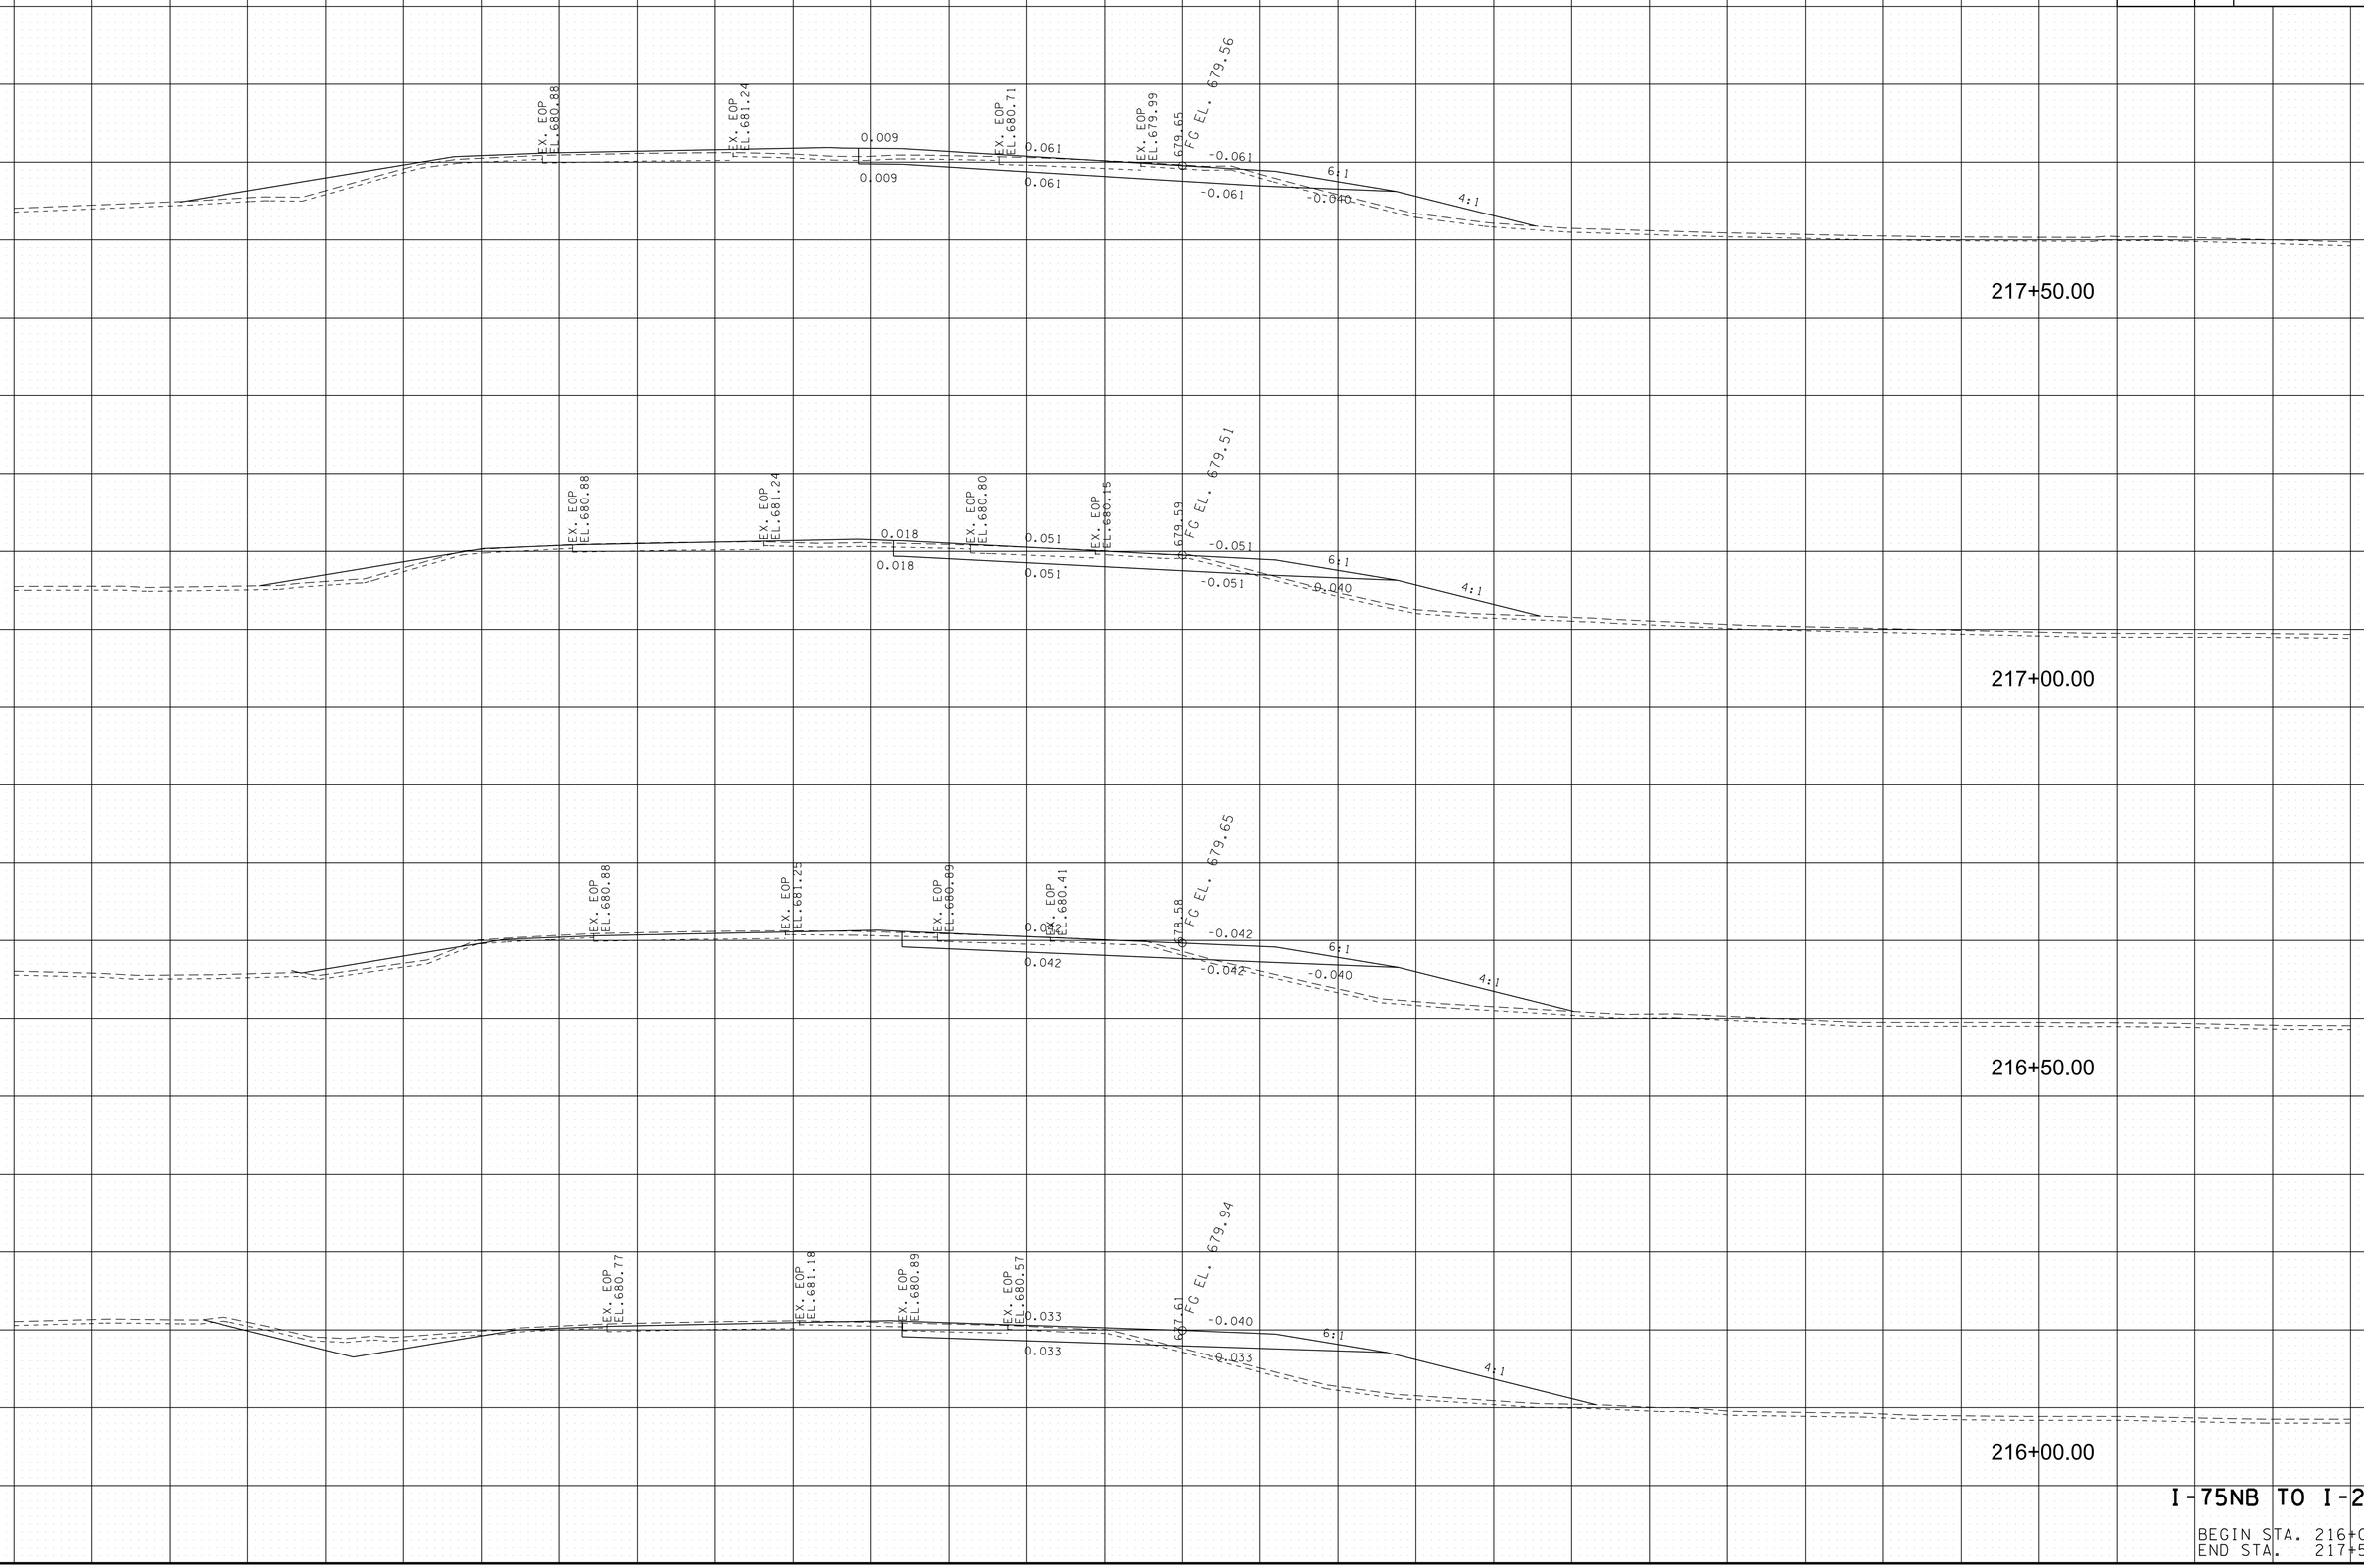


I-75NB TO I-24WB

BEGIN STA. 216+00.00
END STA. 217+50.00

8/9/2018 5:40:08 PM
Y:\Projects\001000\001400\14304 I-75 Interchange at I-24 Owners Rep TDOT\Dgn\XS-I75NBtoI24WB.sht

TYPE	YEAR	PROJECT NO.	SHEET NO.
FUNCT.	2018	IM/NH-75-1(131)	155

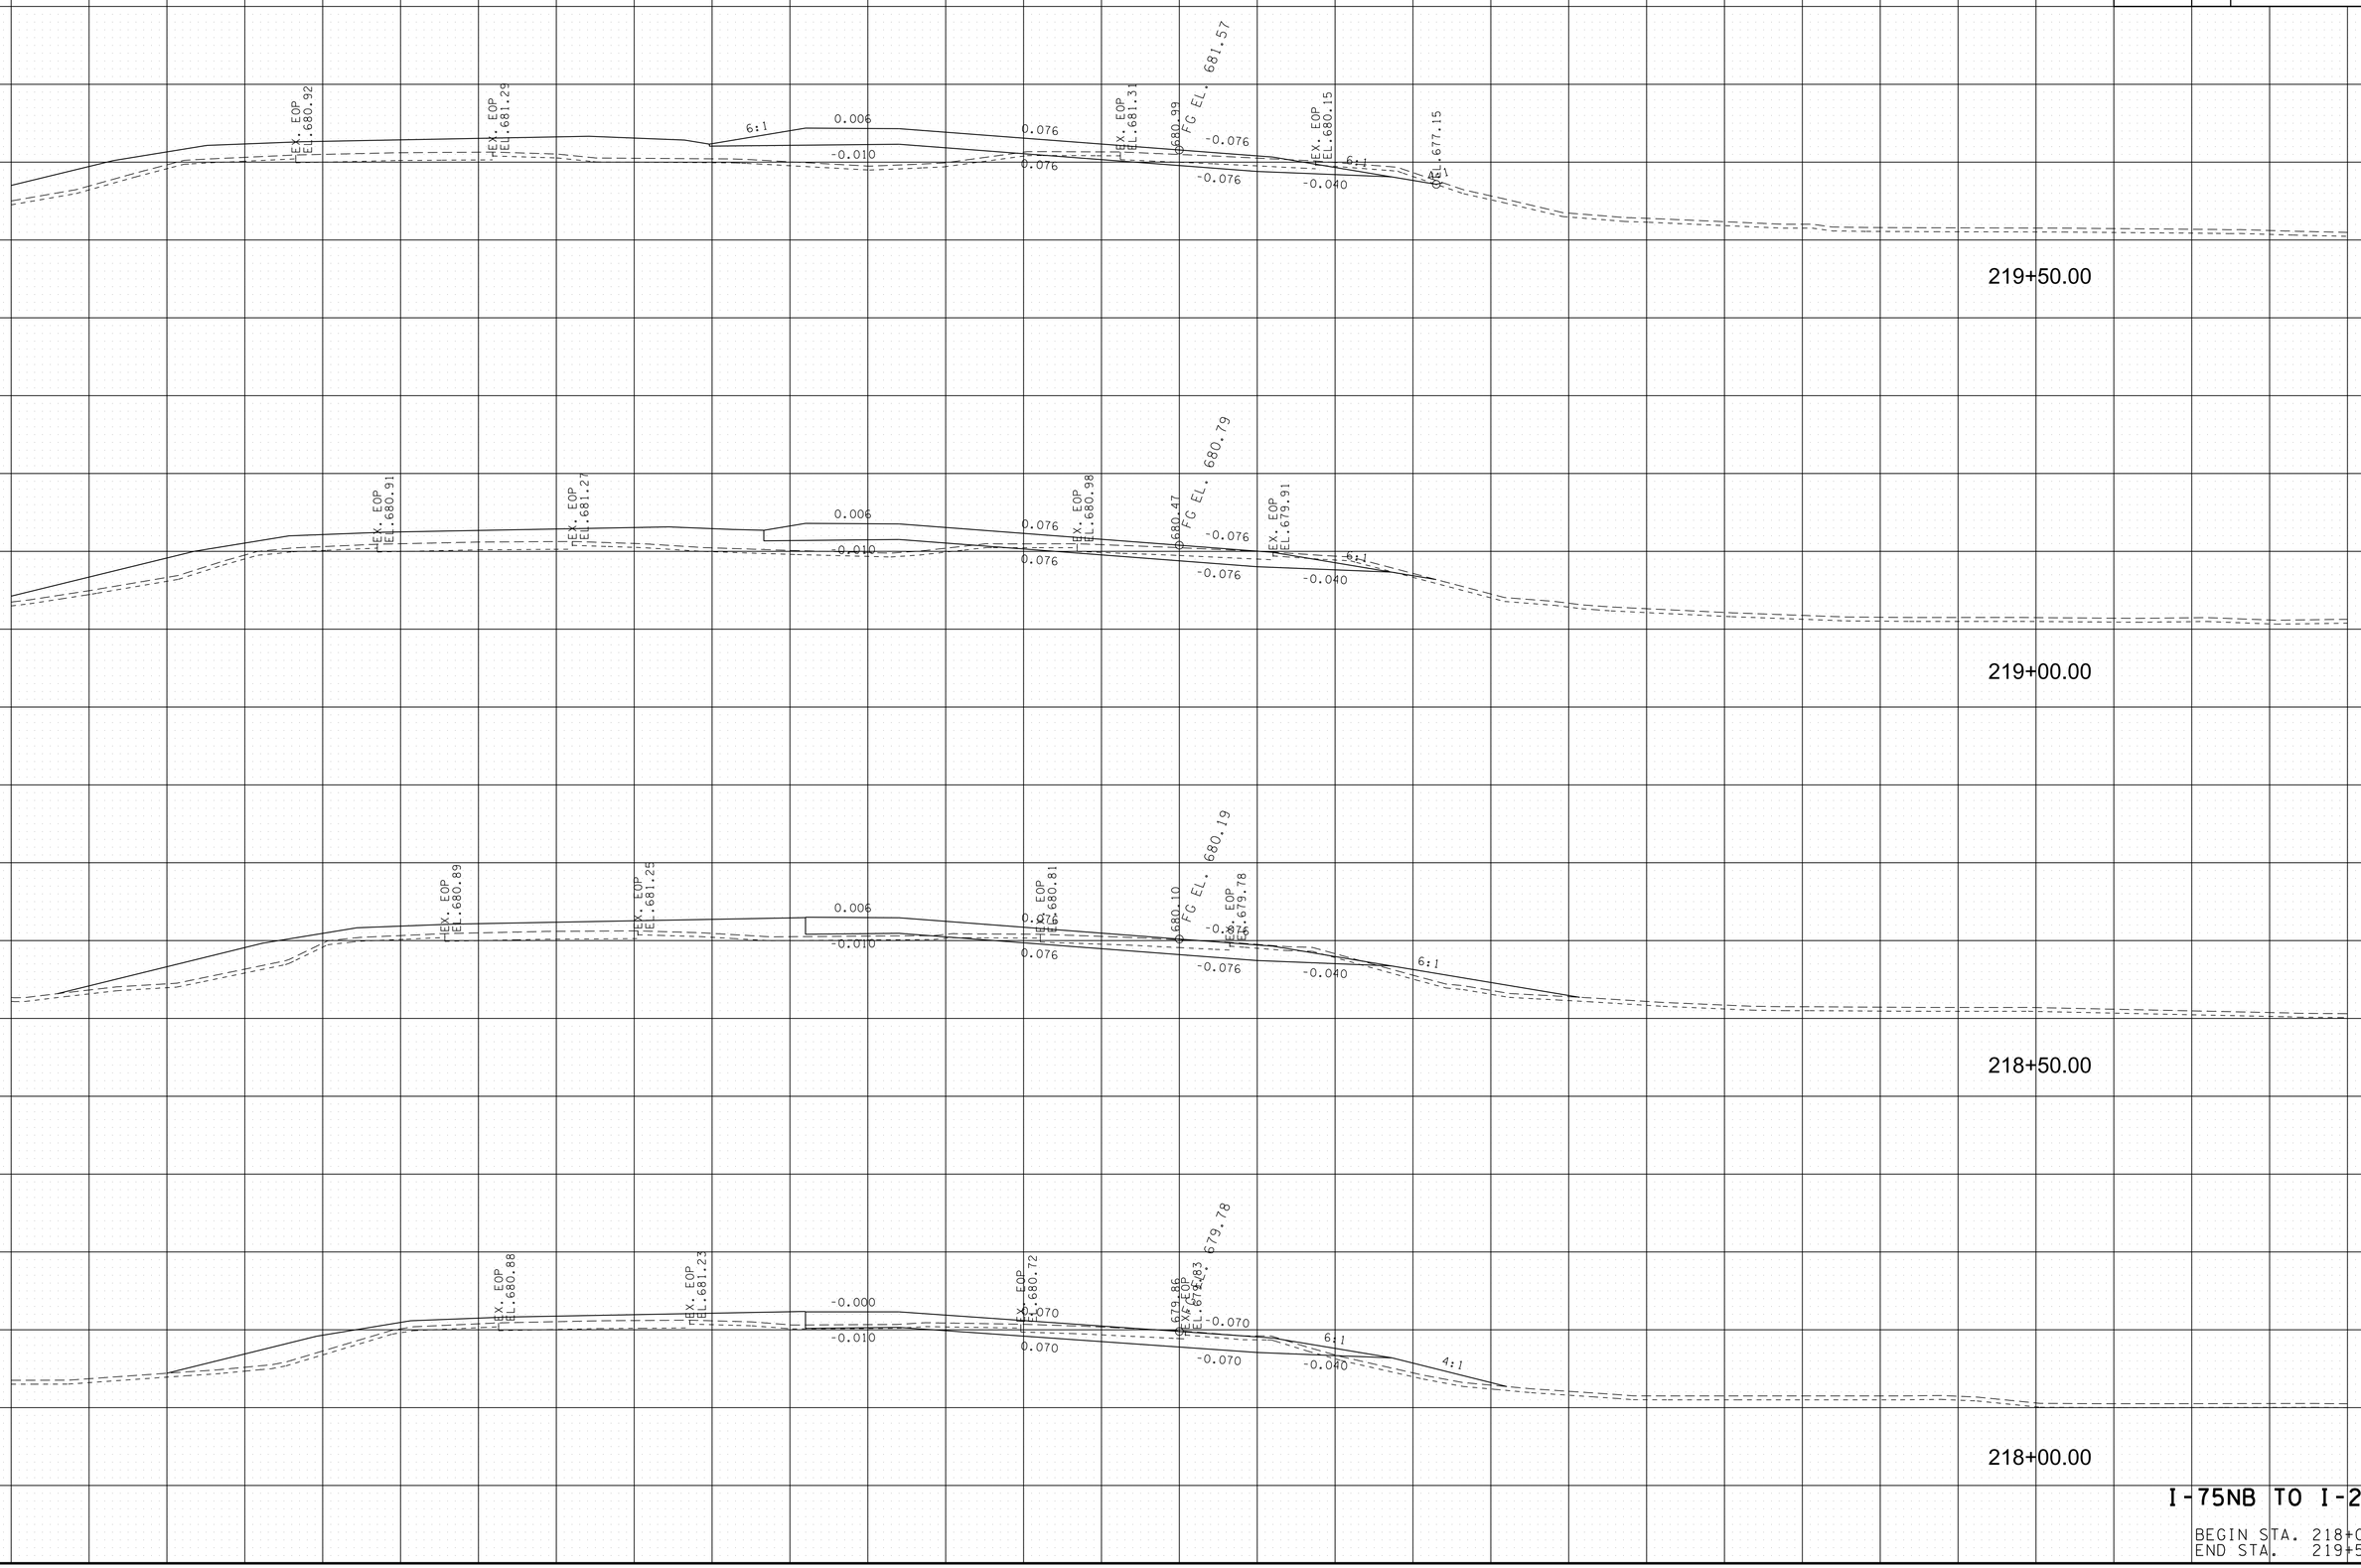


I-75NB TO I-24WB

BEGIN STA. 218+00.00
END STA. 219+50.00

8/9/2018 5:40:0 PM
Y:\Projects\001000\001400\14304 I-75 Interchange at I-24 Owners Rep TDOT\Dgn\XS-I75NBtoI24WB.sht

TYPE	YEAR	PROJECT NO.	SHEET NO.
FUNCT.	2018	IM/NH-75-1(131)	156

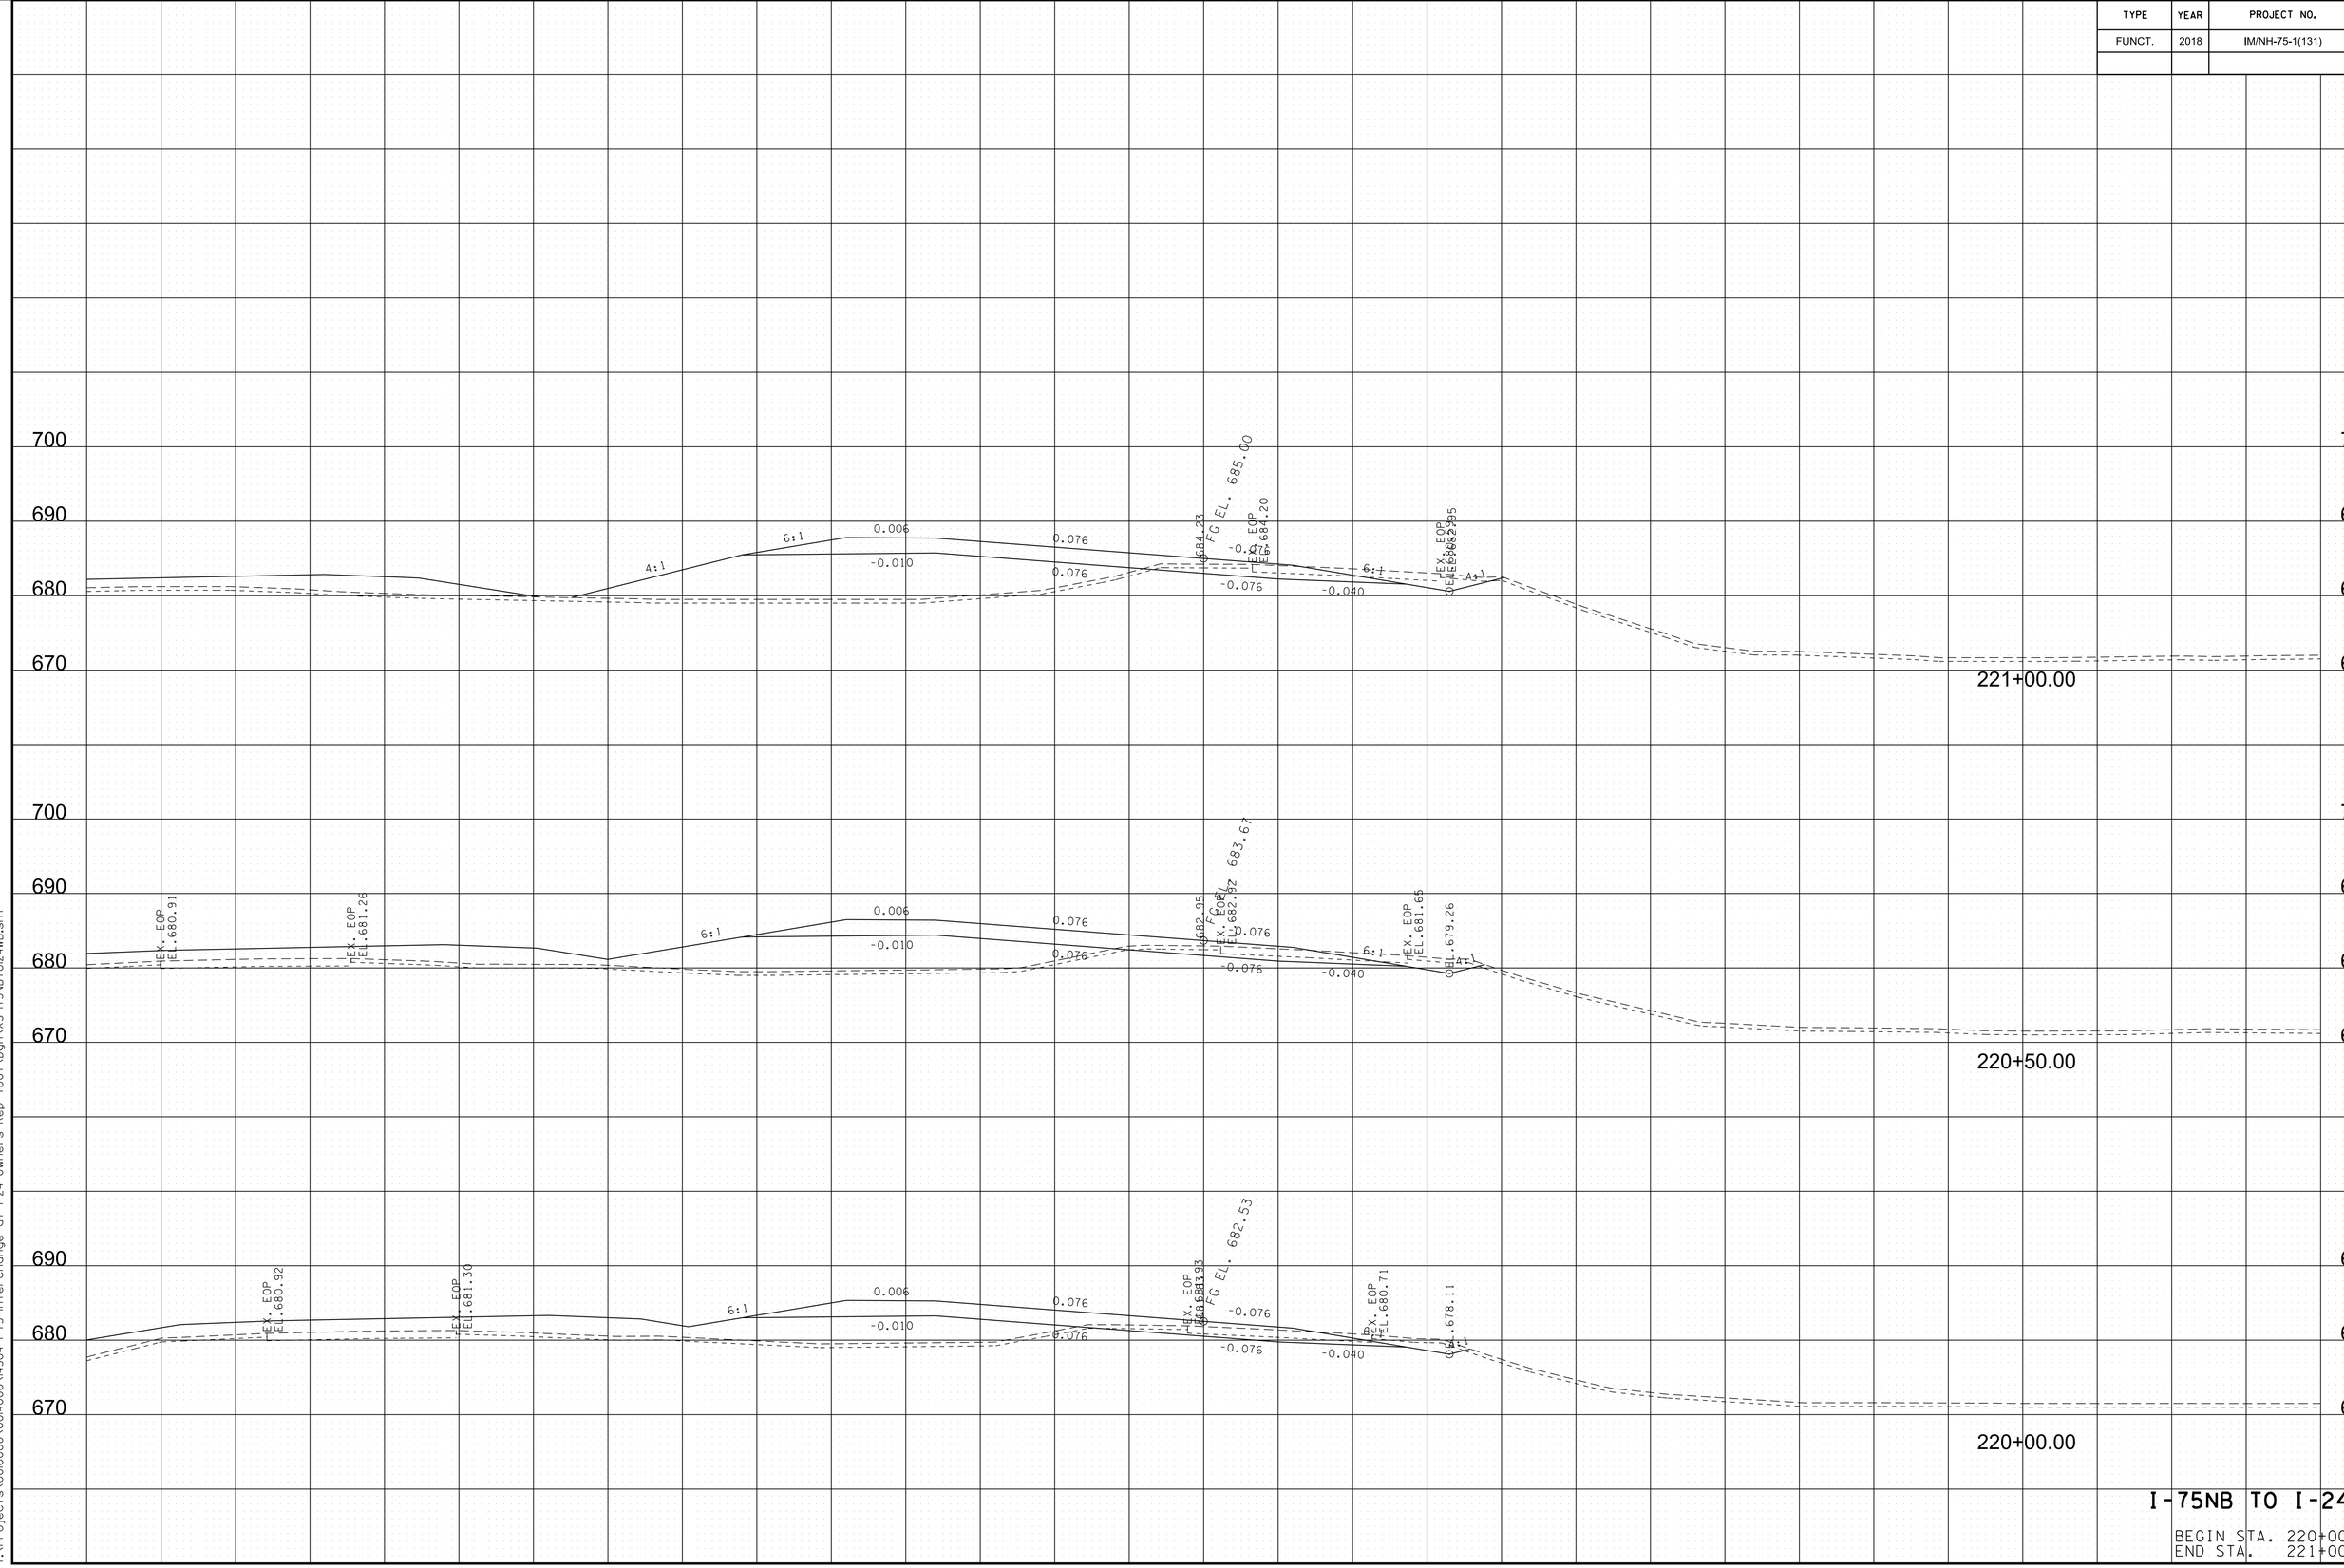


I-75NB TO I-24WB

BEGIN STA. 220+00.00
END STA. 221+00.00

8/9/2018 5:40:11 PM
Y:\Projects\001000\001400\14304 I-75 Interchange at I-24 Owners Rep TDOT\Dgn\XS-I75NBtoI24WB.sht

TYPE	YEAR	PROJECT NO.	SHEET NO.
FUNCT.	2018	IM/NH-75-1(131)	157

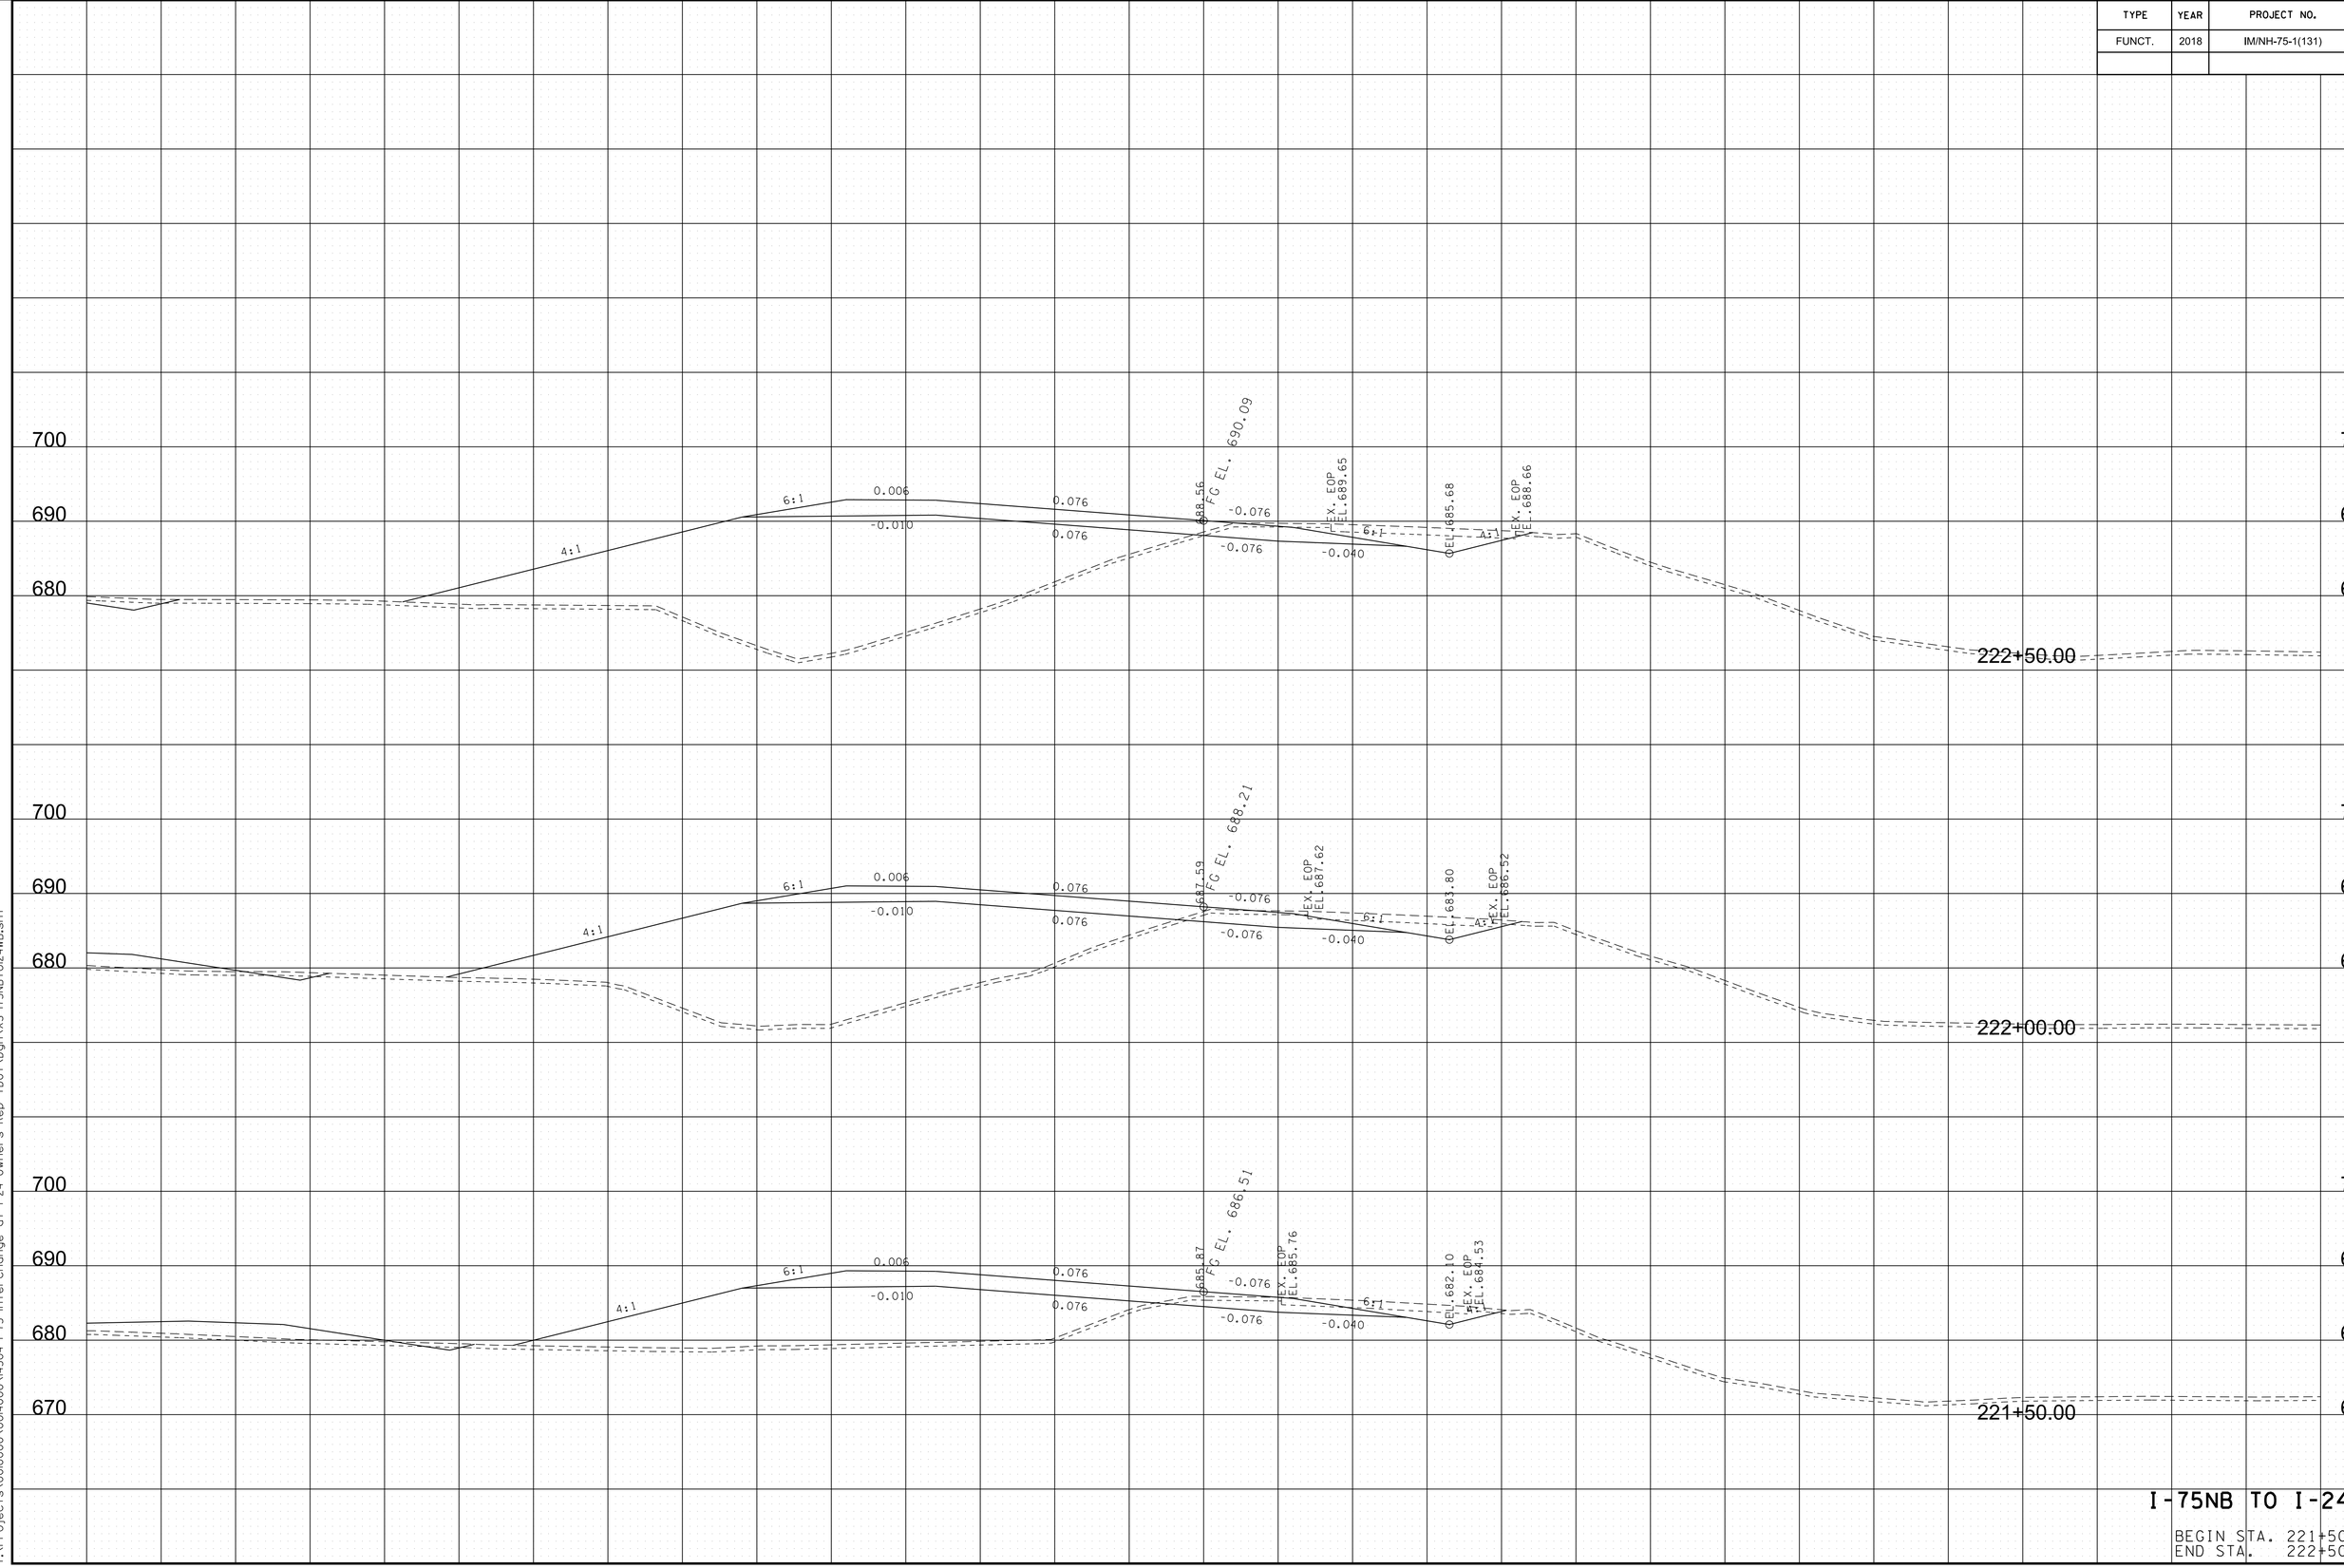


I-75NB TO I-24WB

BEGIN STA. 221+50.00
END STA. 222+50.00

8/9/2018 5:40:13 PM
Y:\Projects\001000\001400\14304 I-75 Interchange at I-24 Owners Rep TDOT\Dgn\XS-I75NBtoI24WB.sht

TYPE	YEAR	PROJECT NO.	SHEET NO.
FUNCT.	2018	IM/NH-75-1(131)	158

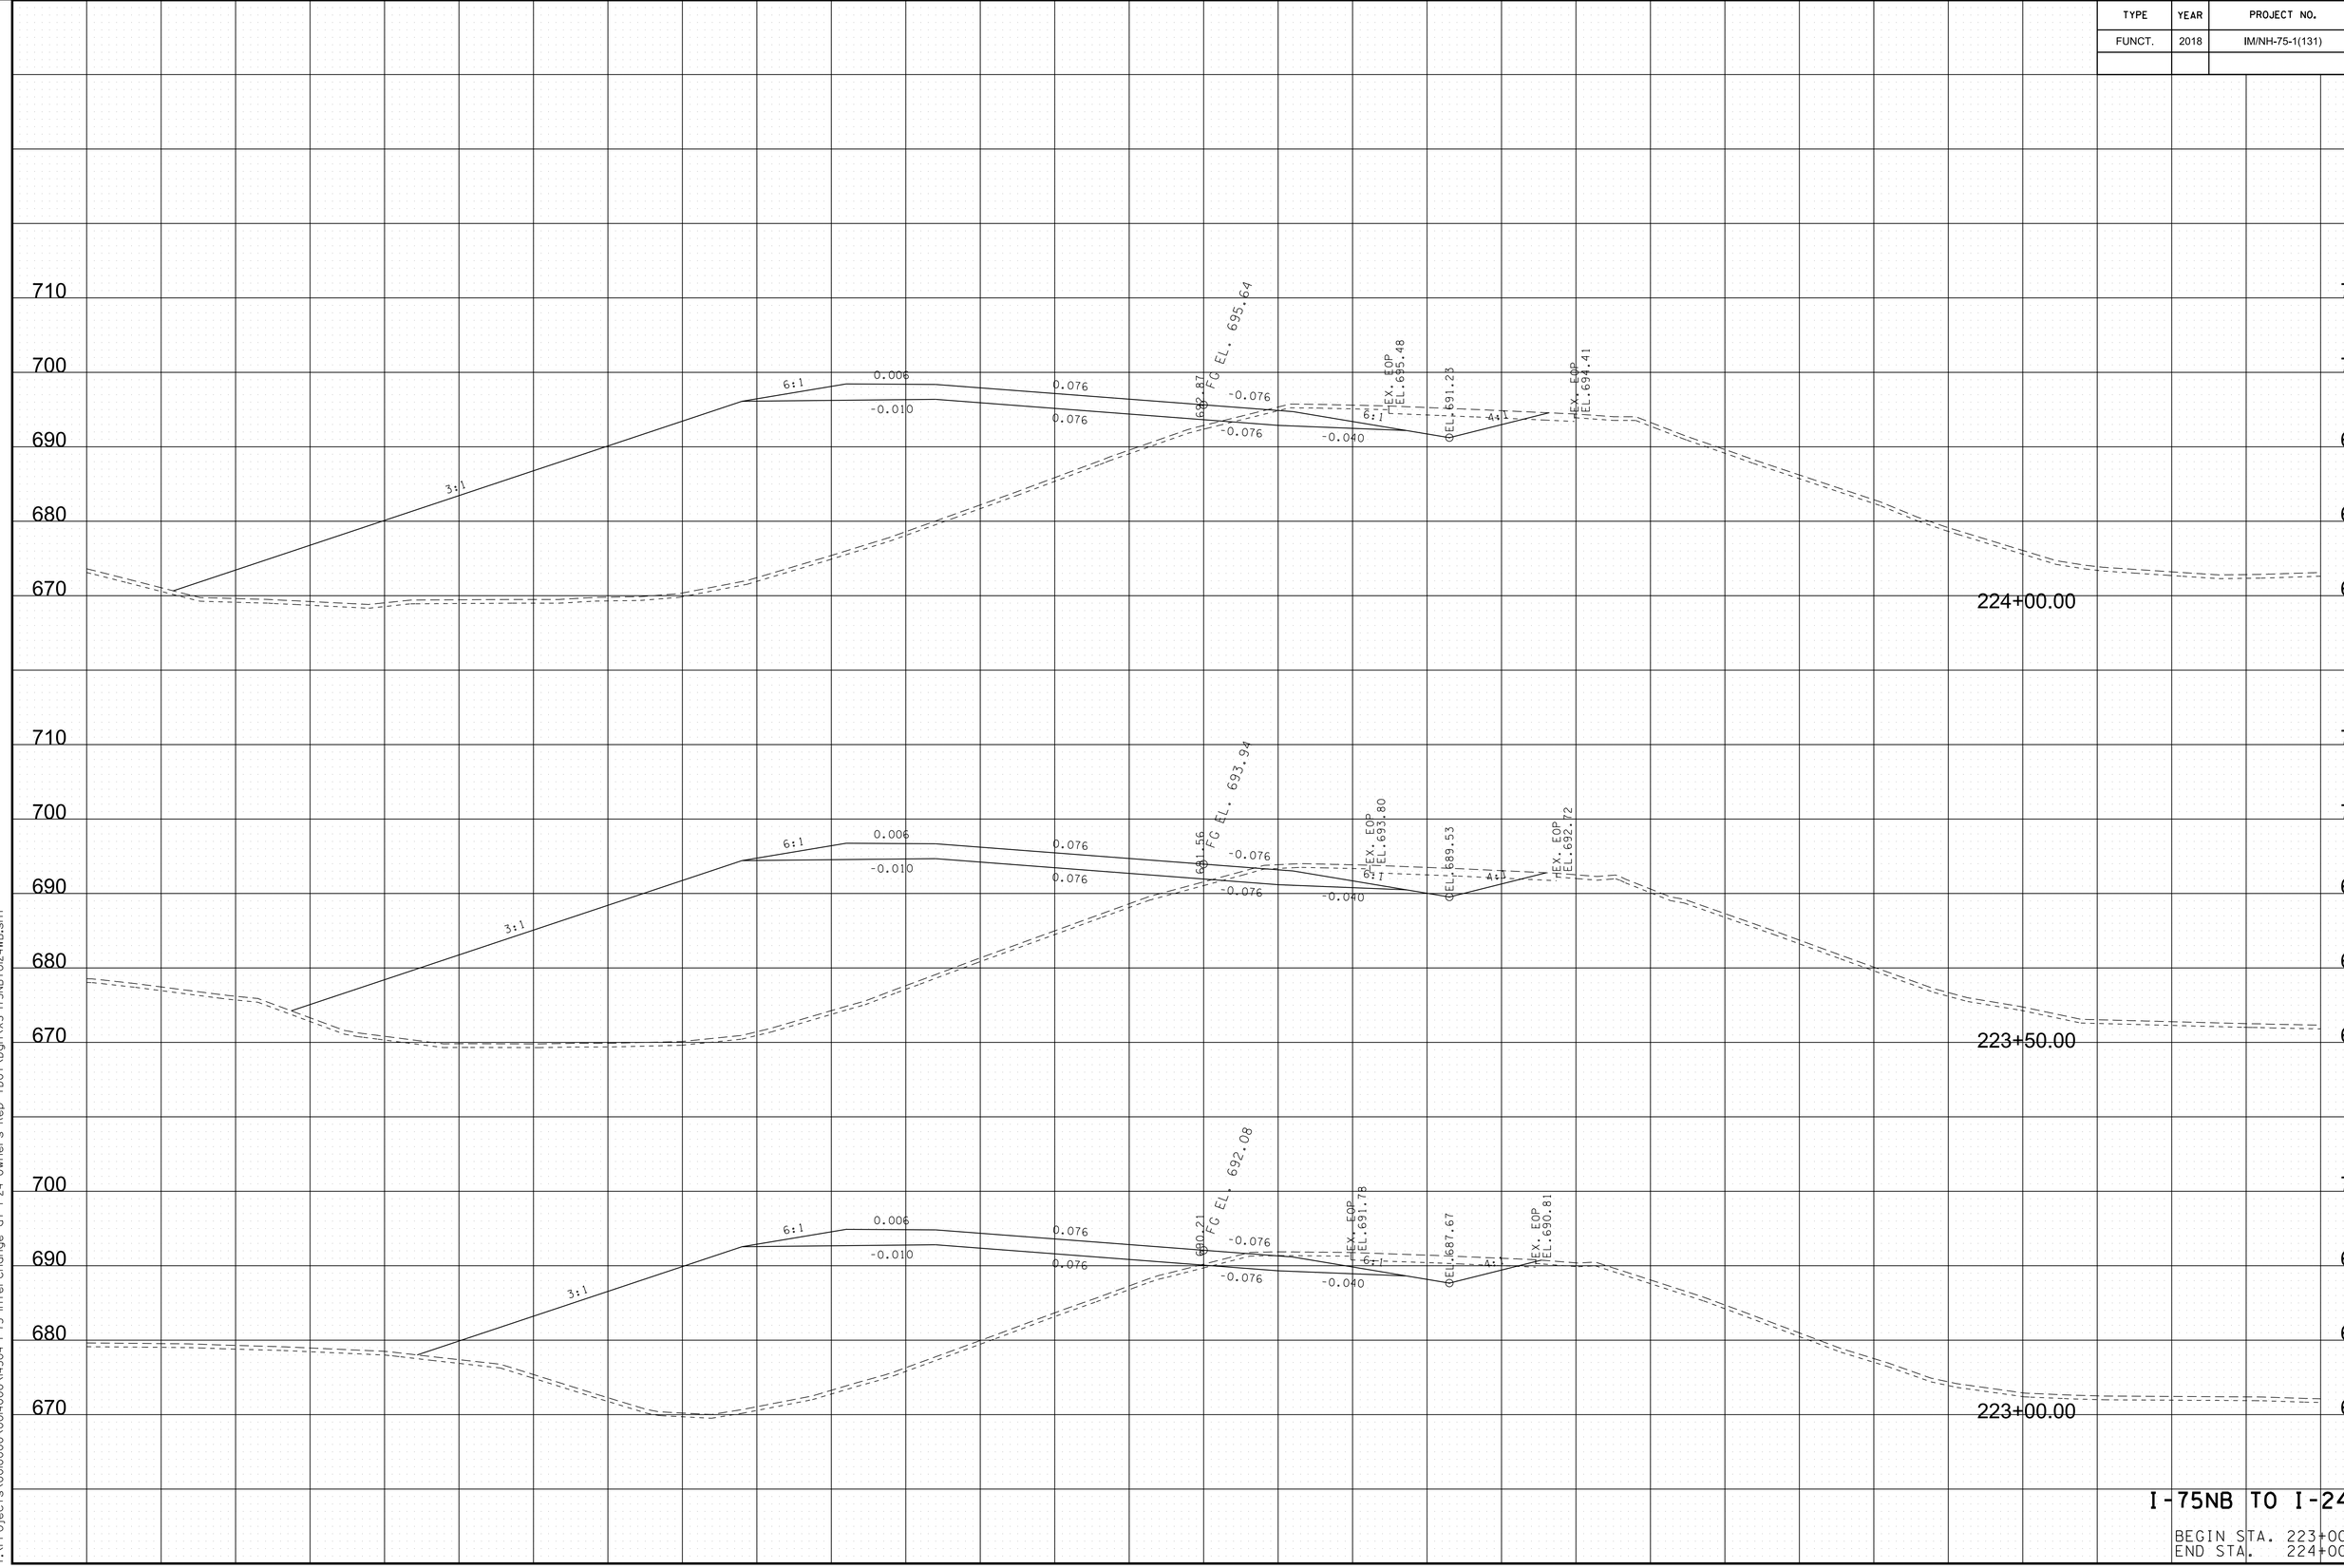


I-75NB TO I-24WB

BEGIN STA. 223+00.00
END STA. 224+00.00

8/9/2018 5:40:14 PM
Y:\Projects\001000\001400\14304 I-75 Interchange at I-24 Owners Rep TDOT\Dgn\XS-I75NBtoI24WB.sht

TYPE	YEAR	PROJECT NO.	SHEET NO.
FUNCT.	2018	IM/NH-75-1(131)	159

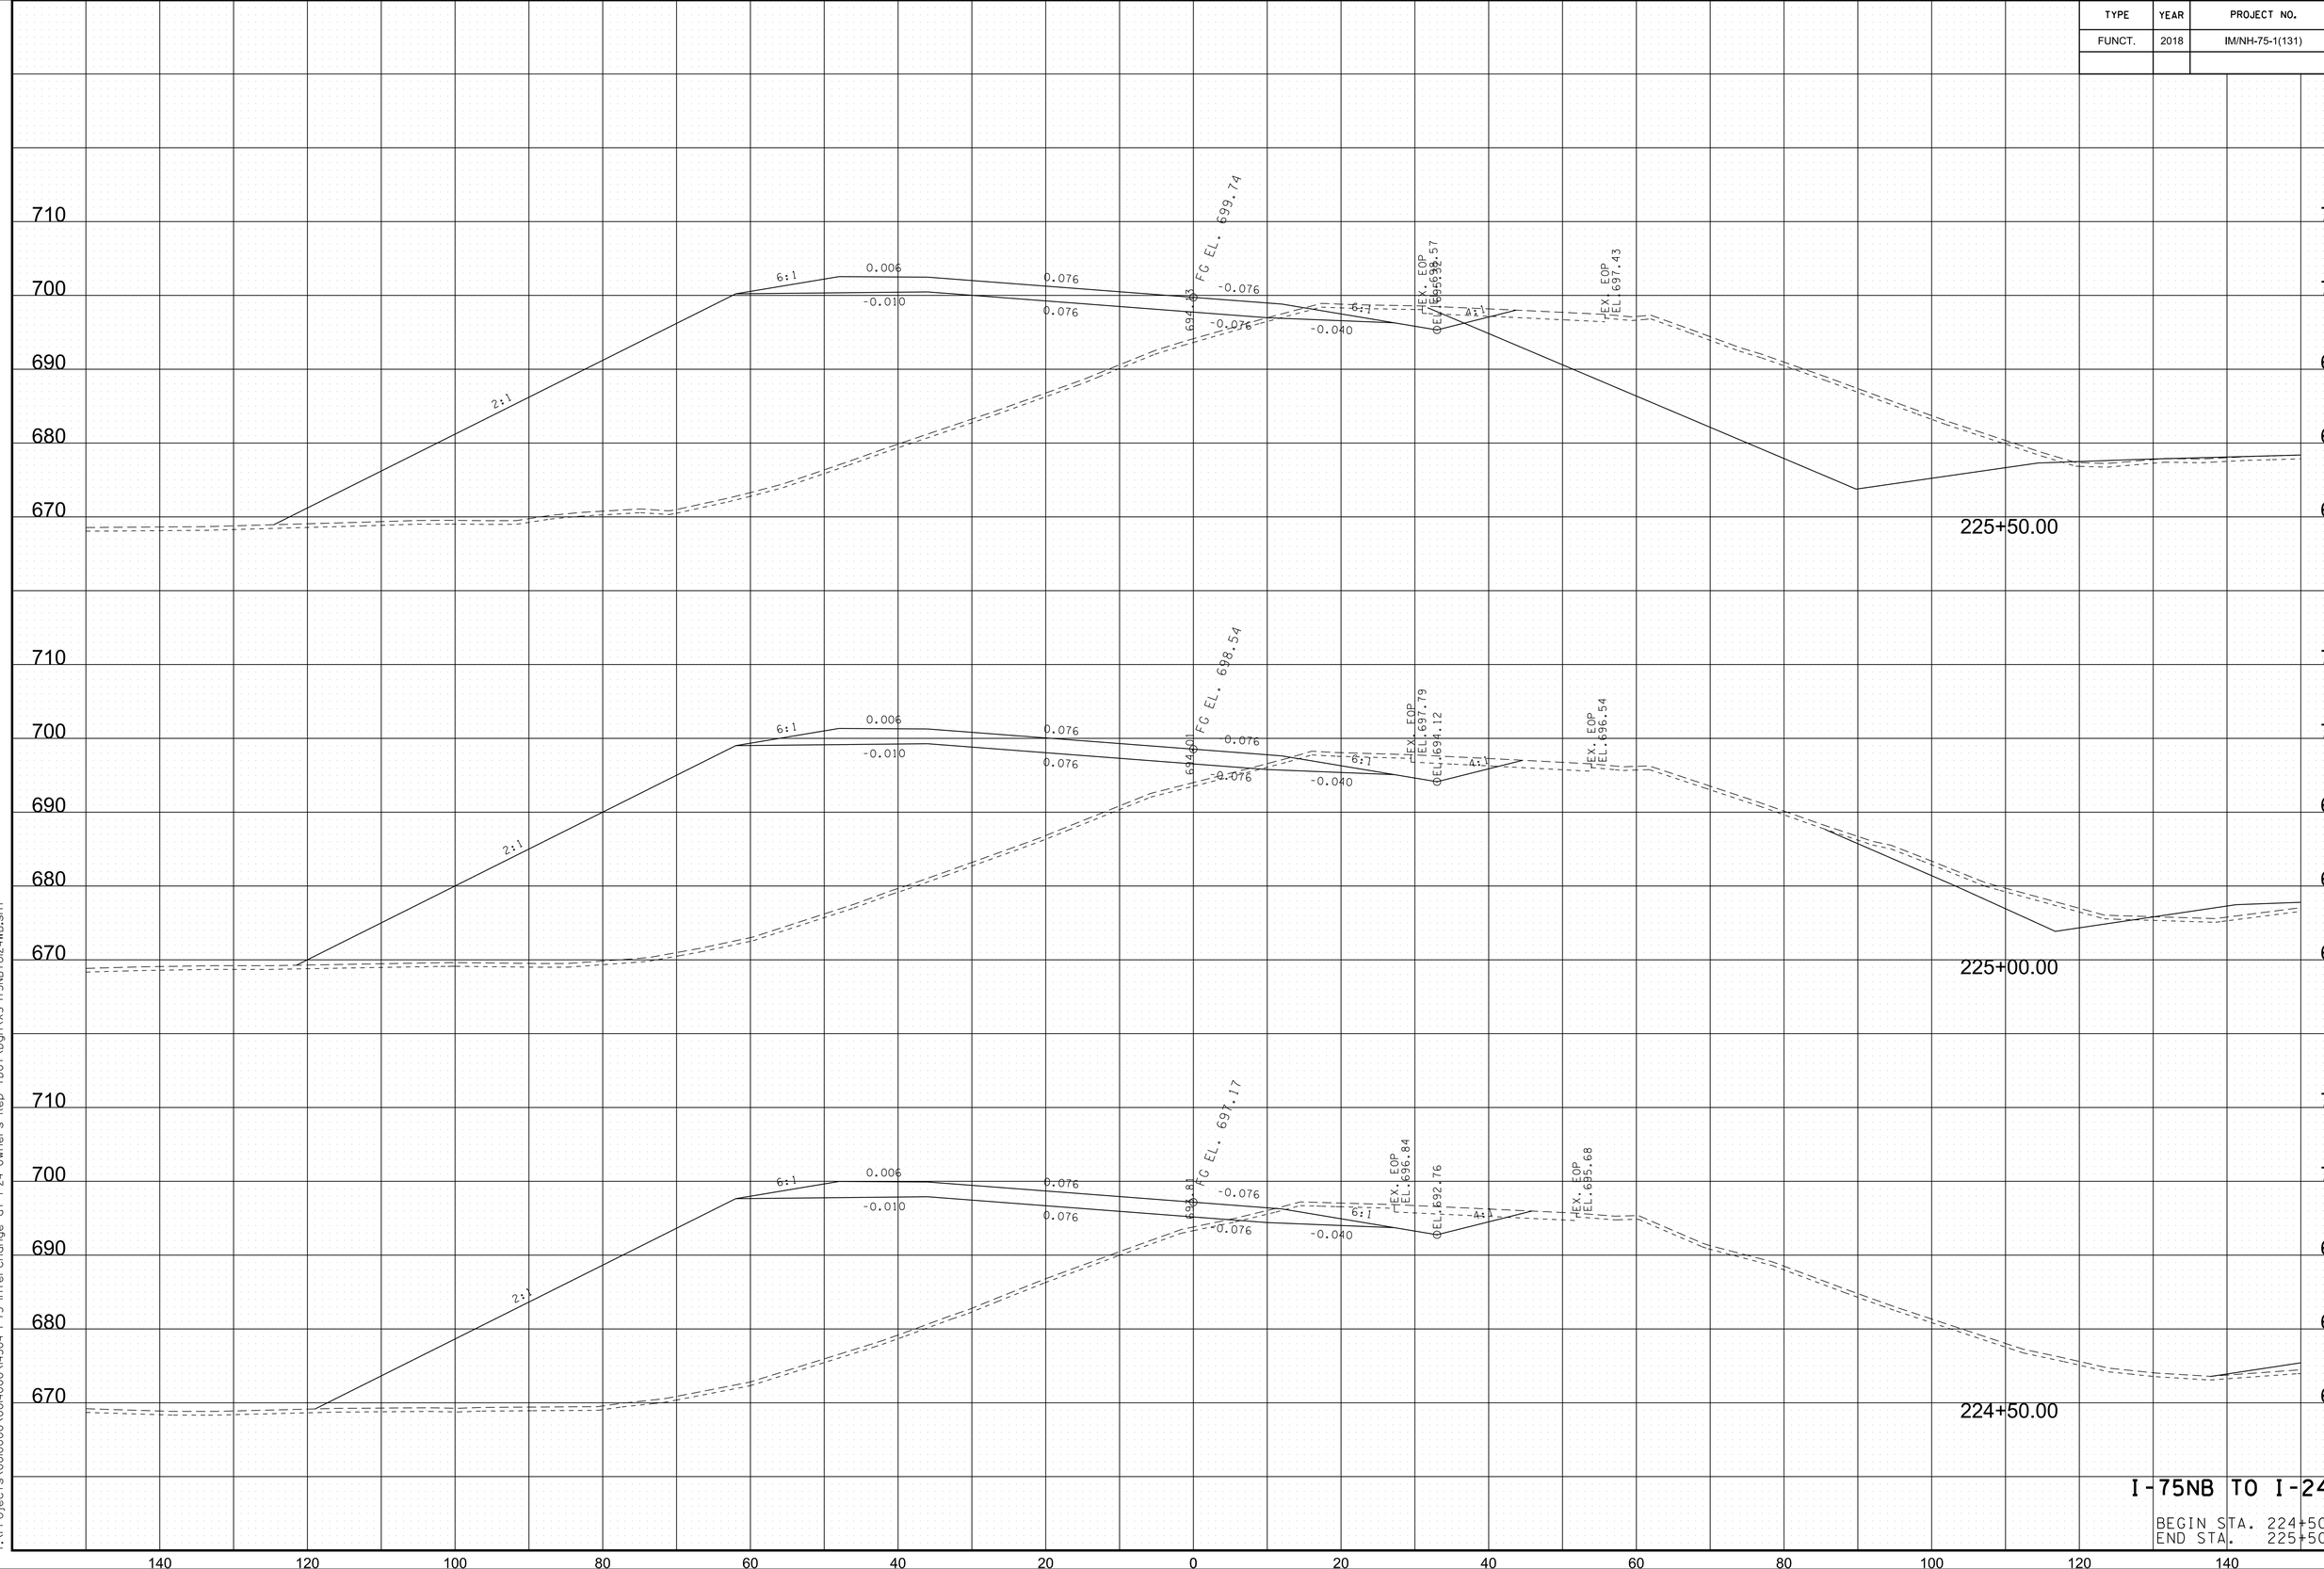


I-75NB TO I-24WB

BEGIN STA. 224+50.00
END STA. 225+50.00

8/9/2018 5:40:16 PM
Y:\Projects\001000\004000\14304 I-75 Interchange at I-24 Owners Rep TDOT\Dgn\XS-I75NB+ol24WB.sht

TYPE	YEAR	PROJECT NO.	SHEET NO.
FUNCT.	2018	IM/NH-75-1(131)	160

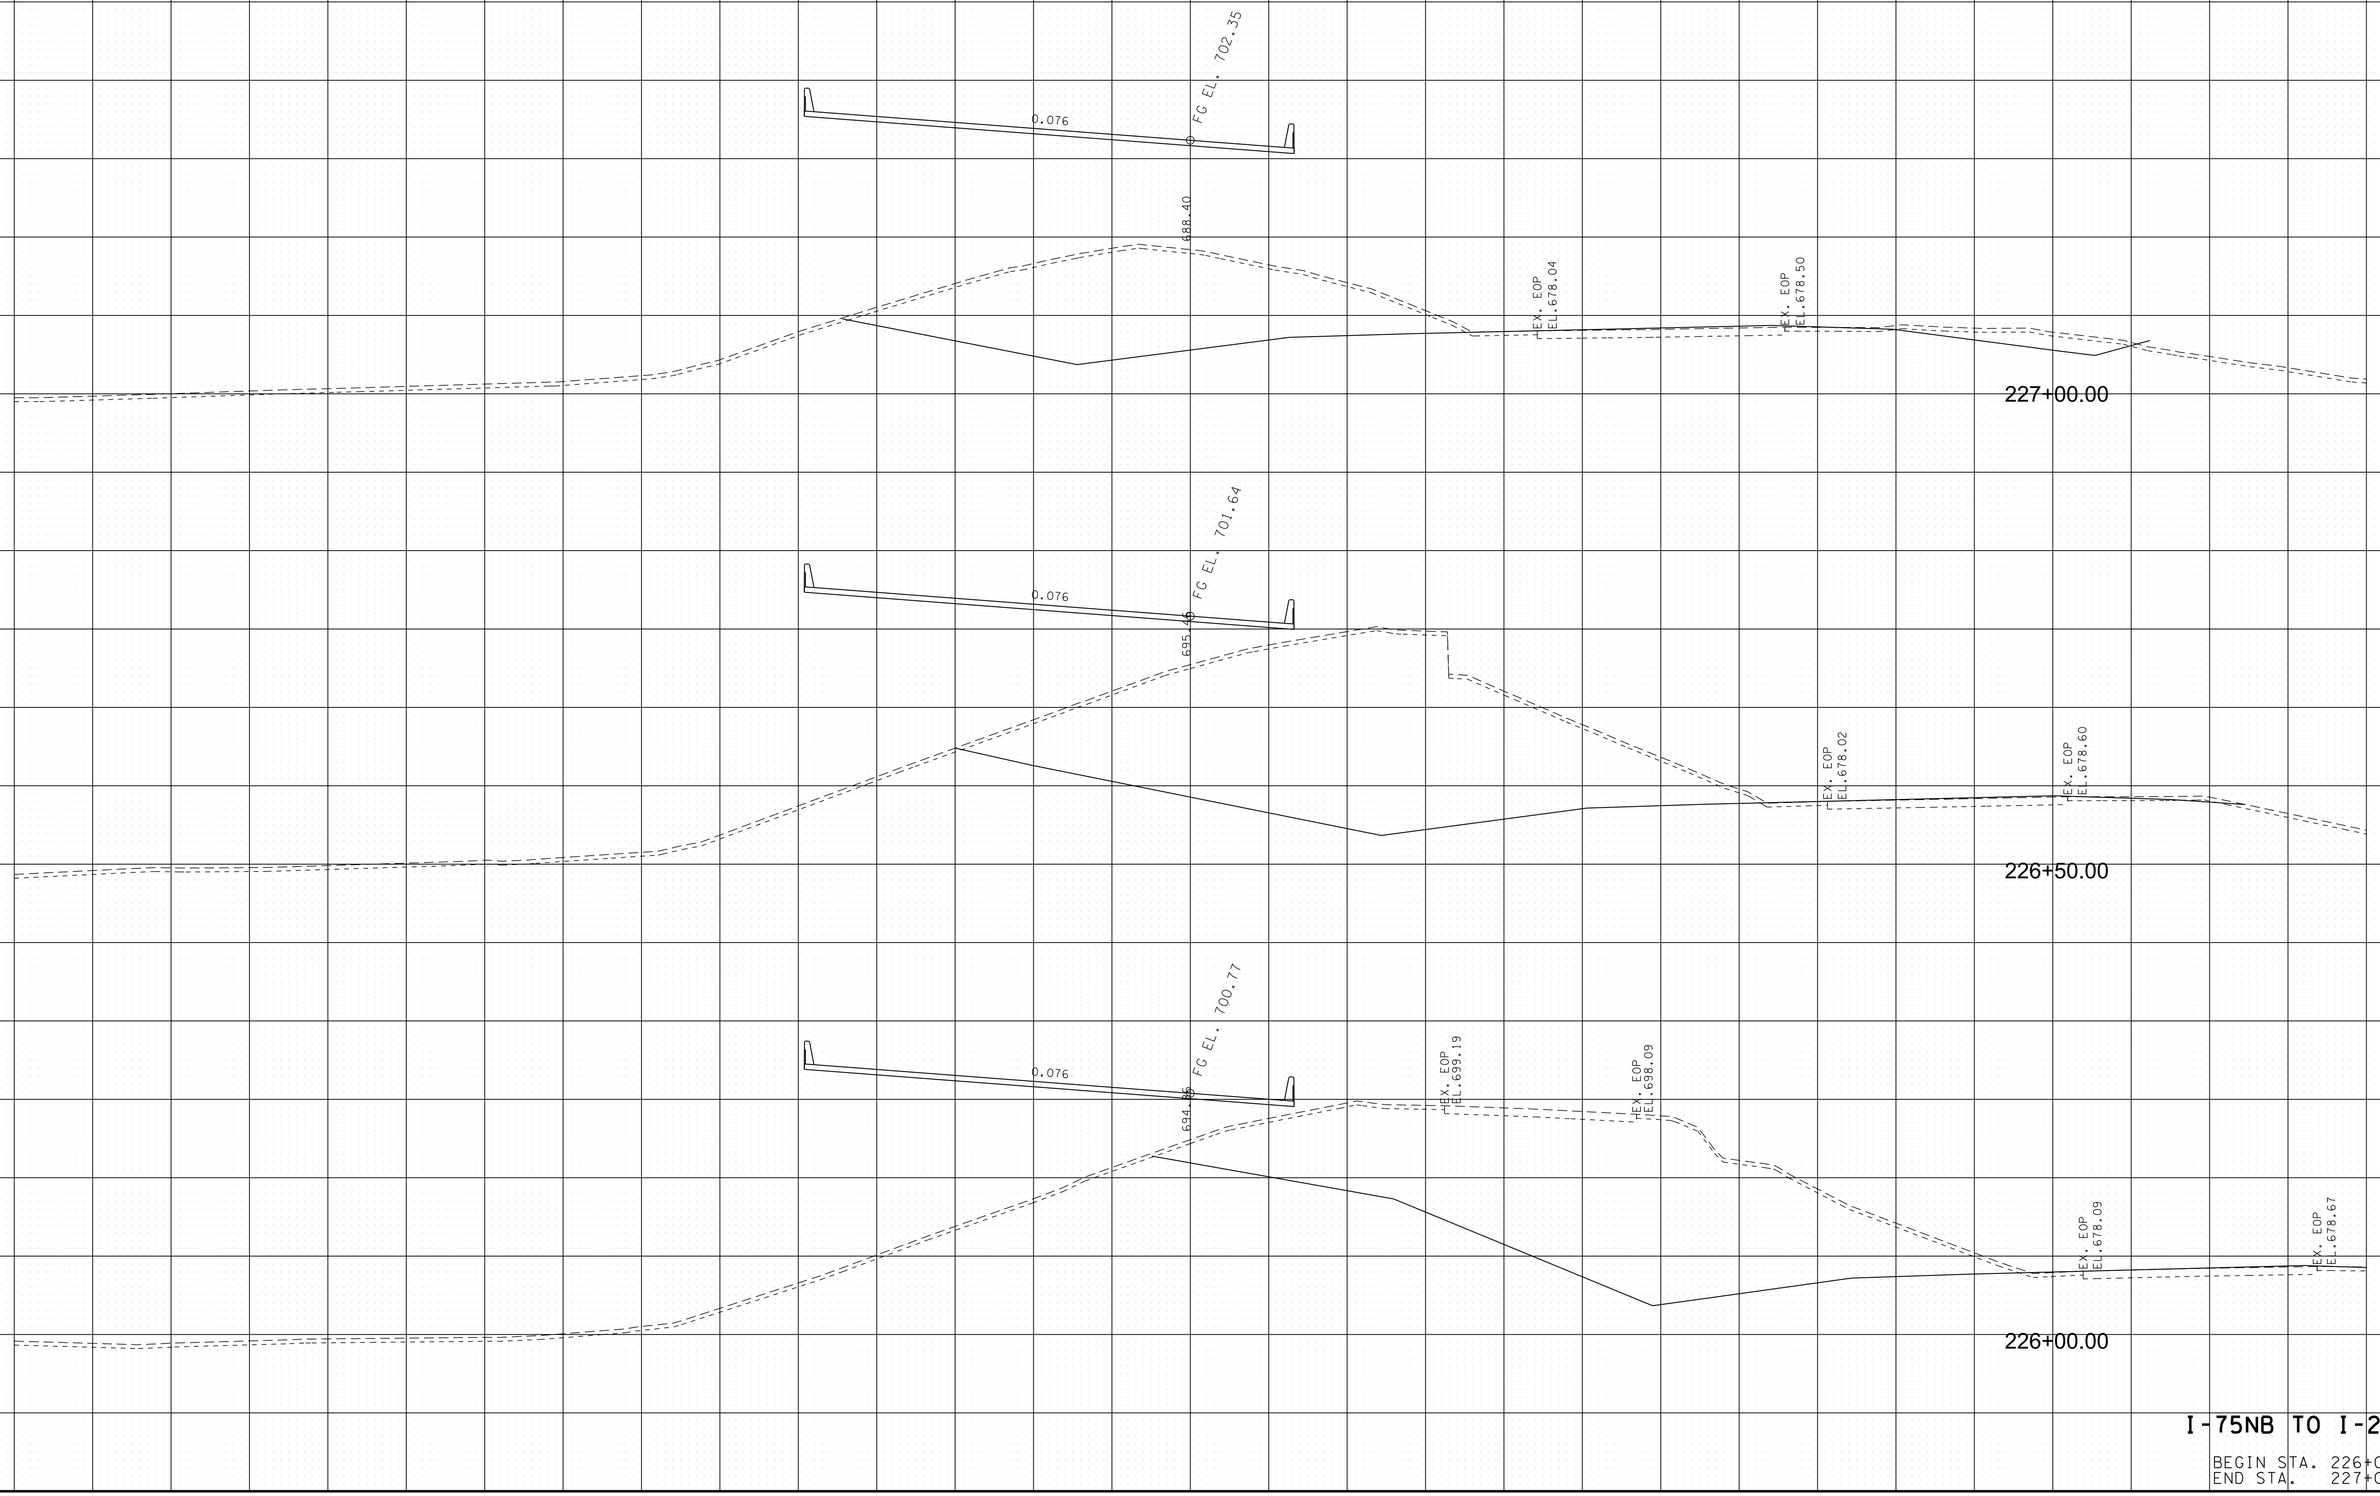

I-75NB TO I-24WB

BEGIN STA. 226+00.00
END STA. 227+00.00

8/9/2018 5:40:17 PM
Y:\Projects\0010000\0040000\4304 I-75 Interchange at I-24 Owners Rep TDOT\Dgn\XS-I75NBtoI24WB.sht

TYPE	YEAR	PROJECT NO.	SHEET NO.
FUNCT.	2018	IM/NH-75-1(131)	161

720
710
700
690
680
720
710
700
690
680
710
700
690
680
670

0.076
FG EL. 703.46
EX. EOP EL.678.26
EX. EOP EL.678.58
689.48
EX. EOP EL.698.25
EX. EOP EL.697.23
228+50.00

0.076
FG EL. 703.26
EX. EOP EL.678.20
EX. EOP EL.678.55
678.51
228+00.00

0.076
FG EL. 702.88
678.04
EX. EOP EL.678.11
EX. EOP EL.678.52
227+50.00


140 120 100 80 60 40 20 0 20 40 60 80 100 120 140

I-75NB TO I-24WB

BEGIN STA. 227+50.00
END STA. 228+50.00

8/9/2018 5:40:18 PM
Y:\Projects\001000\001400\l4304 I-75 Interchange at I-24 Owners Rep TDOT\Dgn\XS-I75NBtoI24WB.sht

TYPE	YEAR	PROJECT NO.	SHEET NO.
FUNCT.	2018	IM/NH-75-1(131)	162

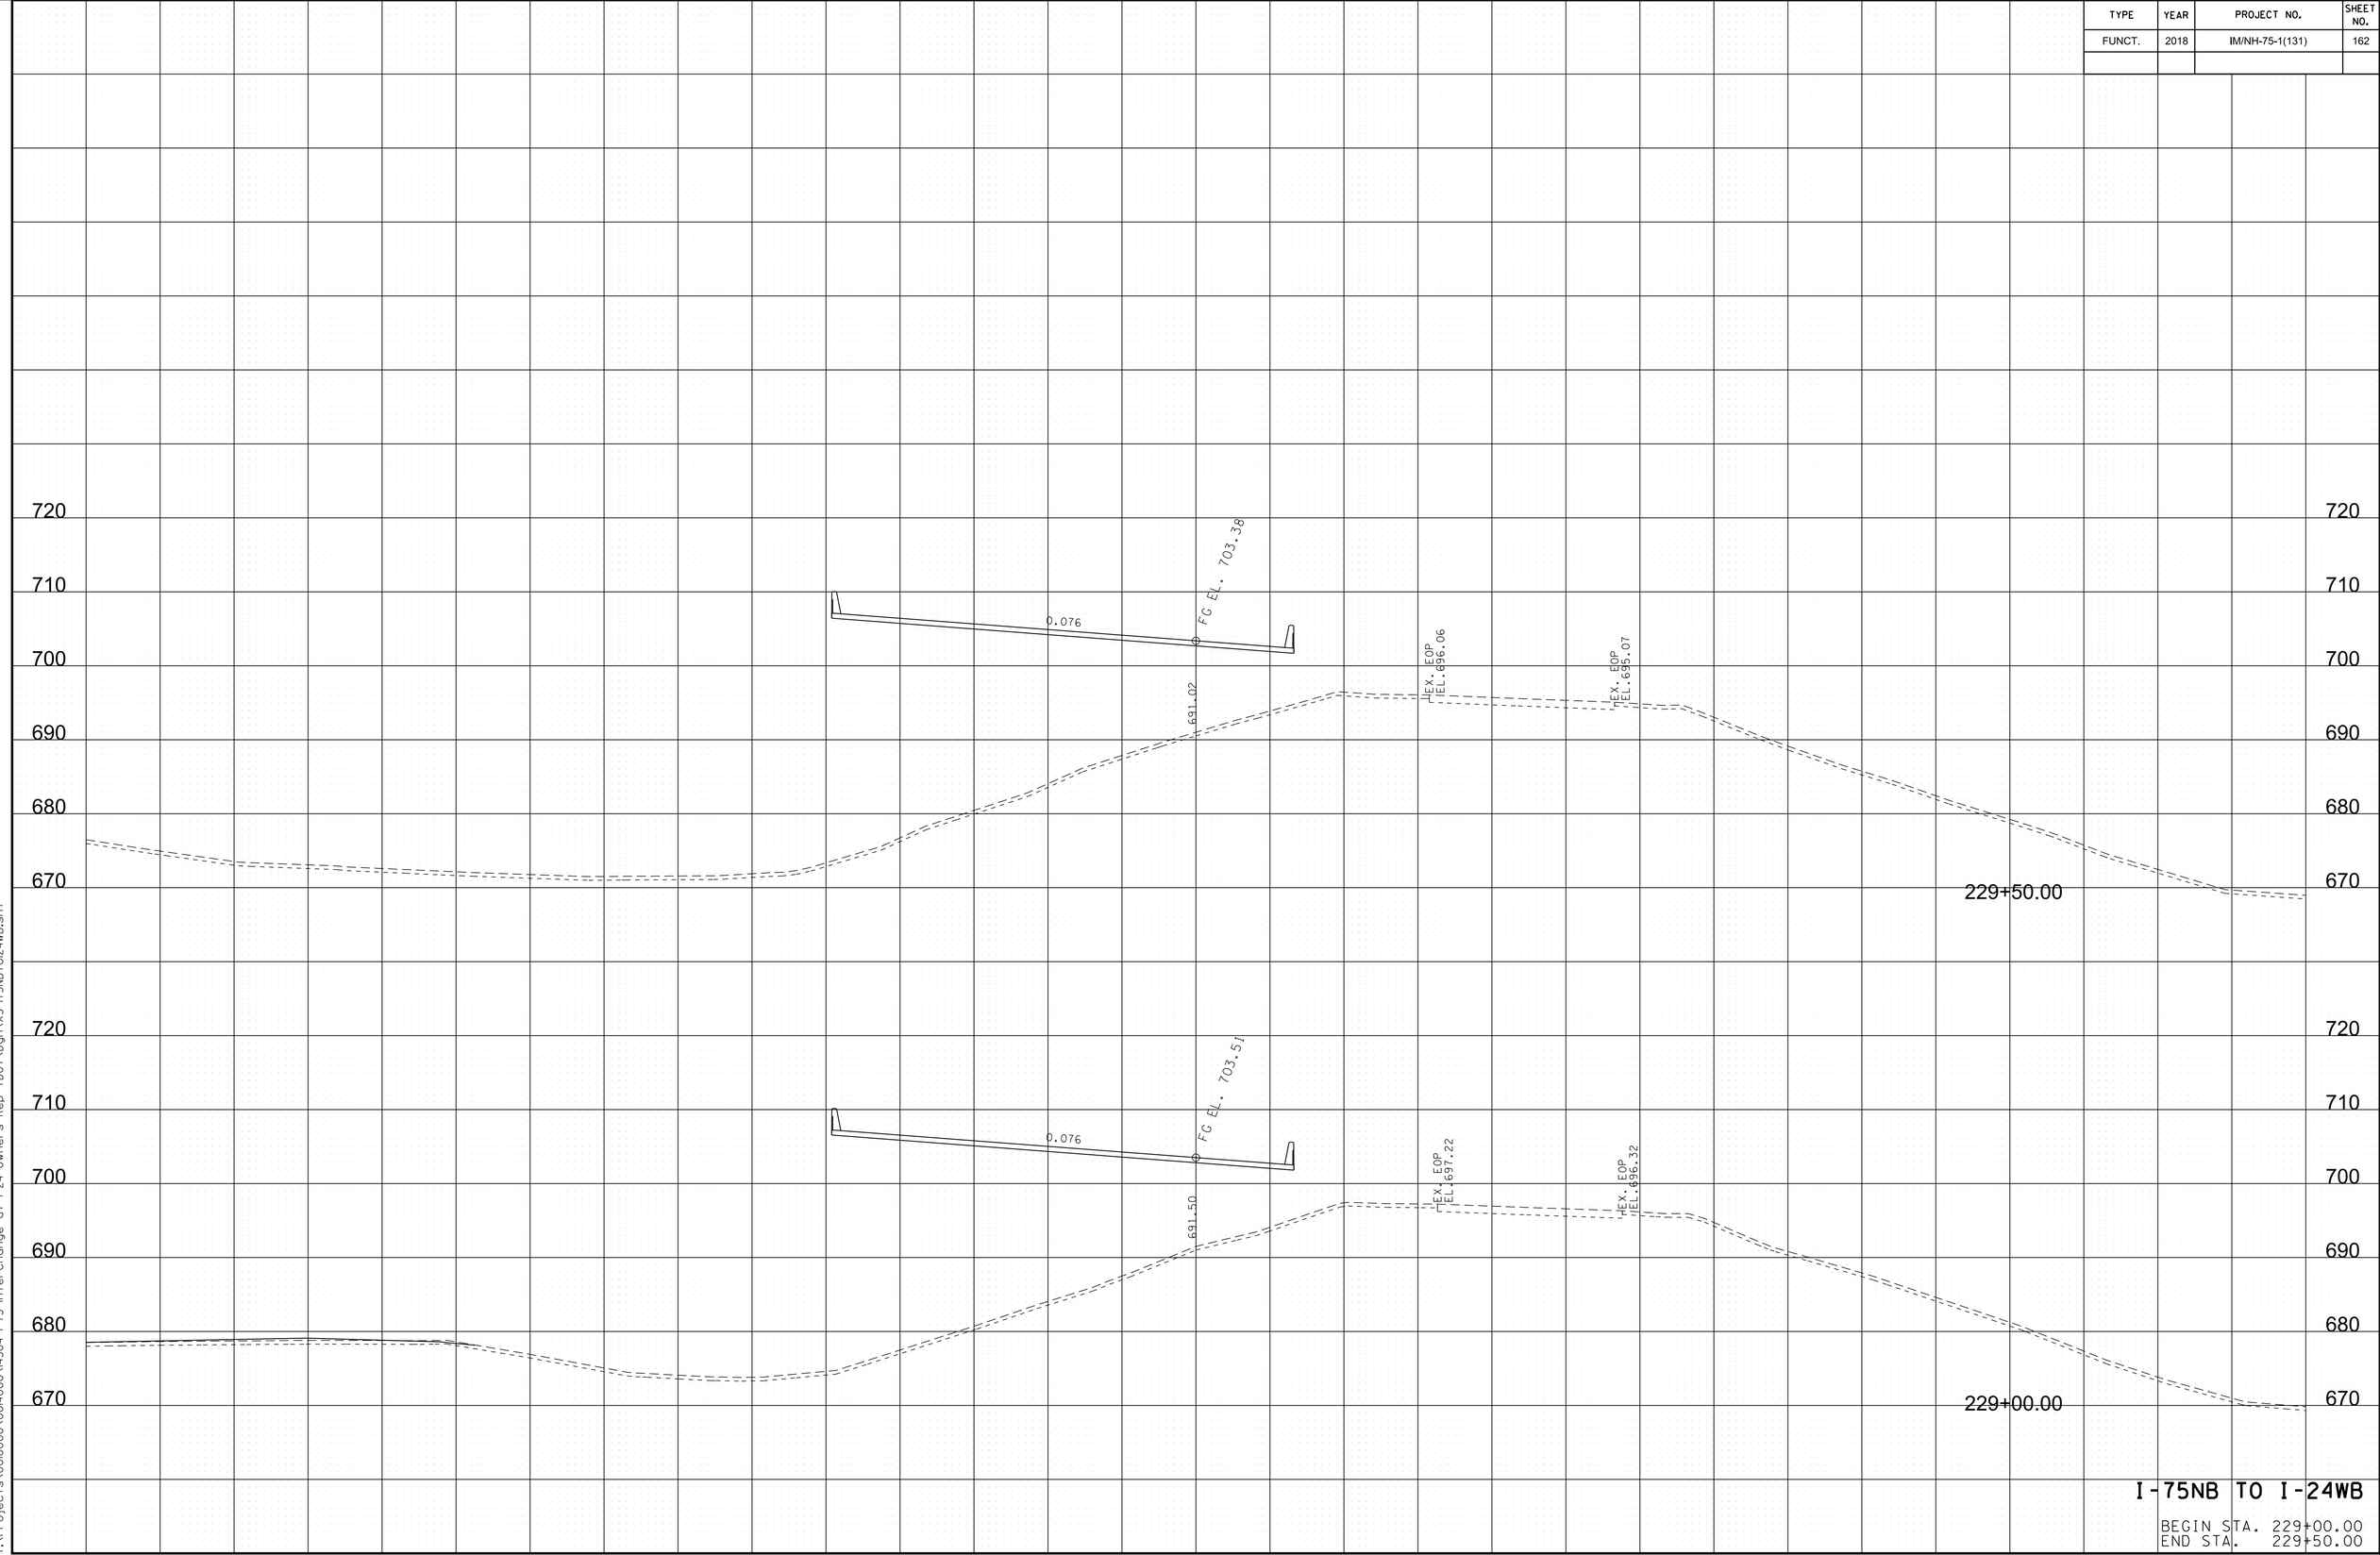


I-75NB TO I-24WB

BEGIN STA. 229+00.00
END STA. 229+50.00

8/9/2018 5:40:20 PM
Y:\Projects\001000\001400\14304 I-75 Interchange at I-24 Owners Rep TDOT\Dgn\XS-I75NBtoI24WB.sht

TYPE	YEAR	PROJECT NO.	SHEET NO.
FUNCT.	2018	IM/NH-75-1(131)	163

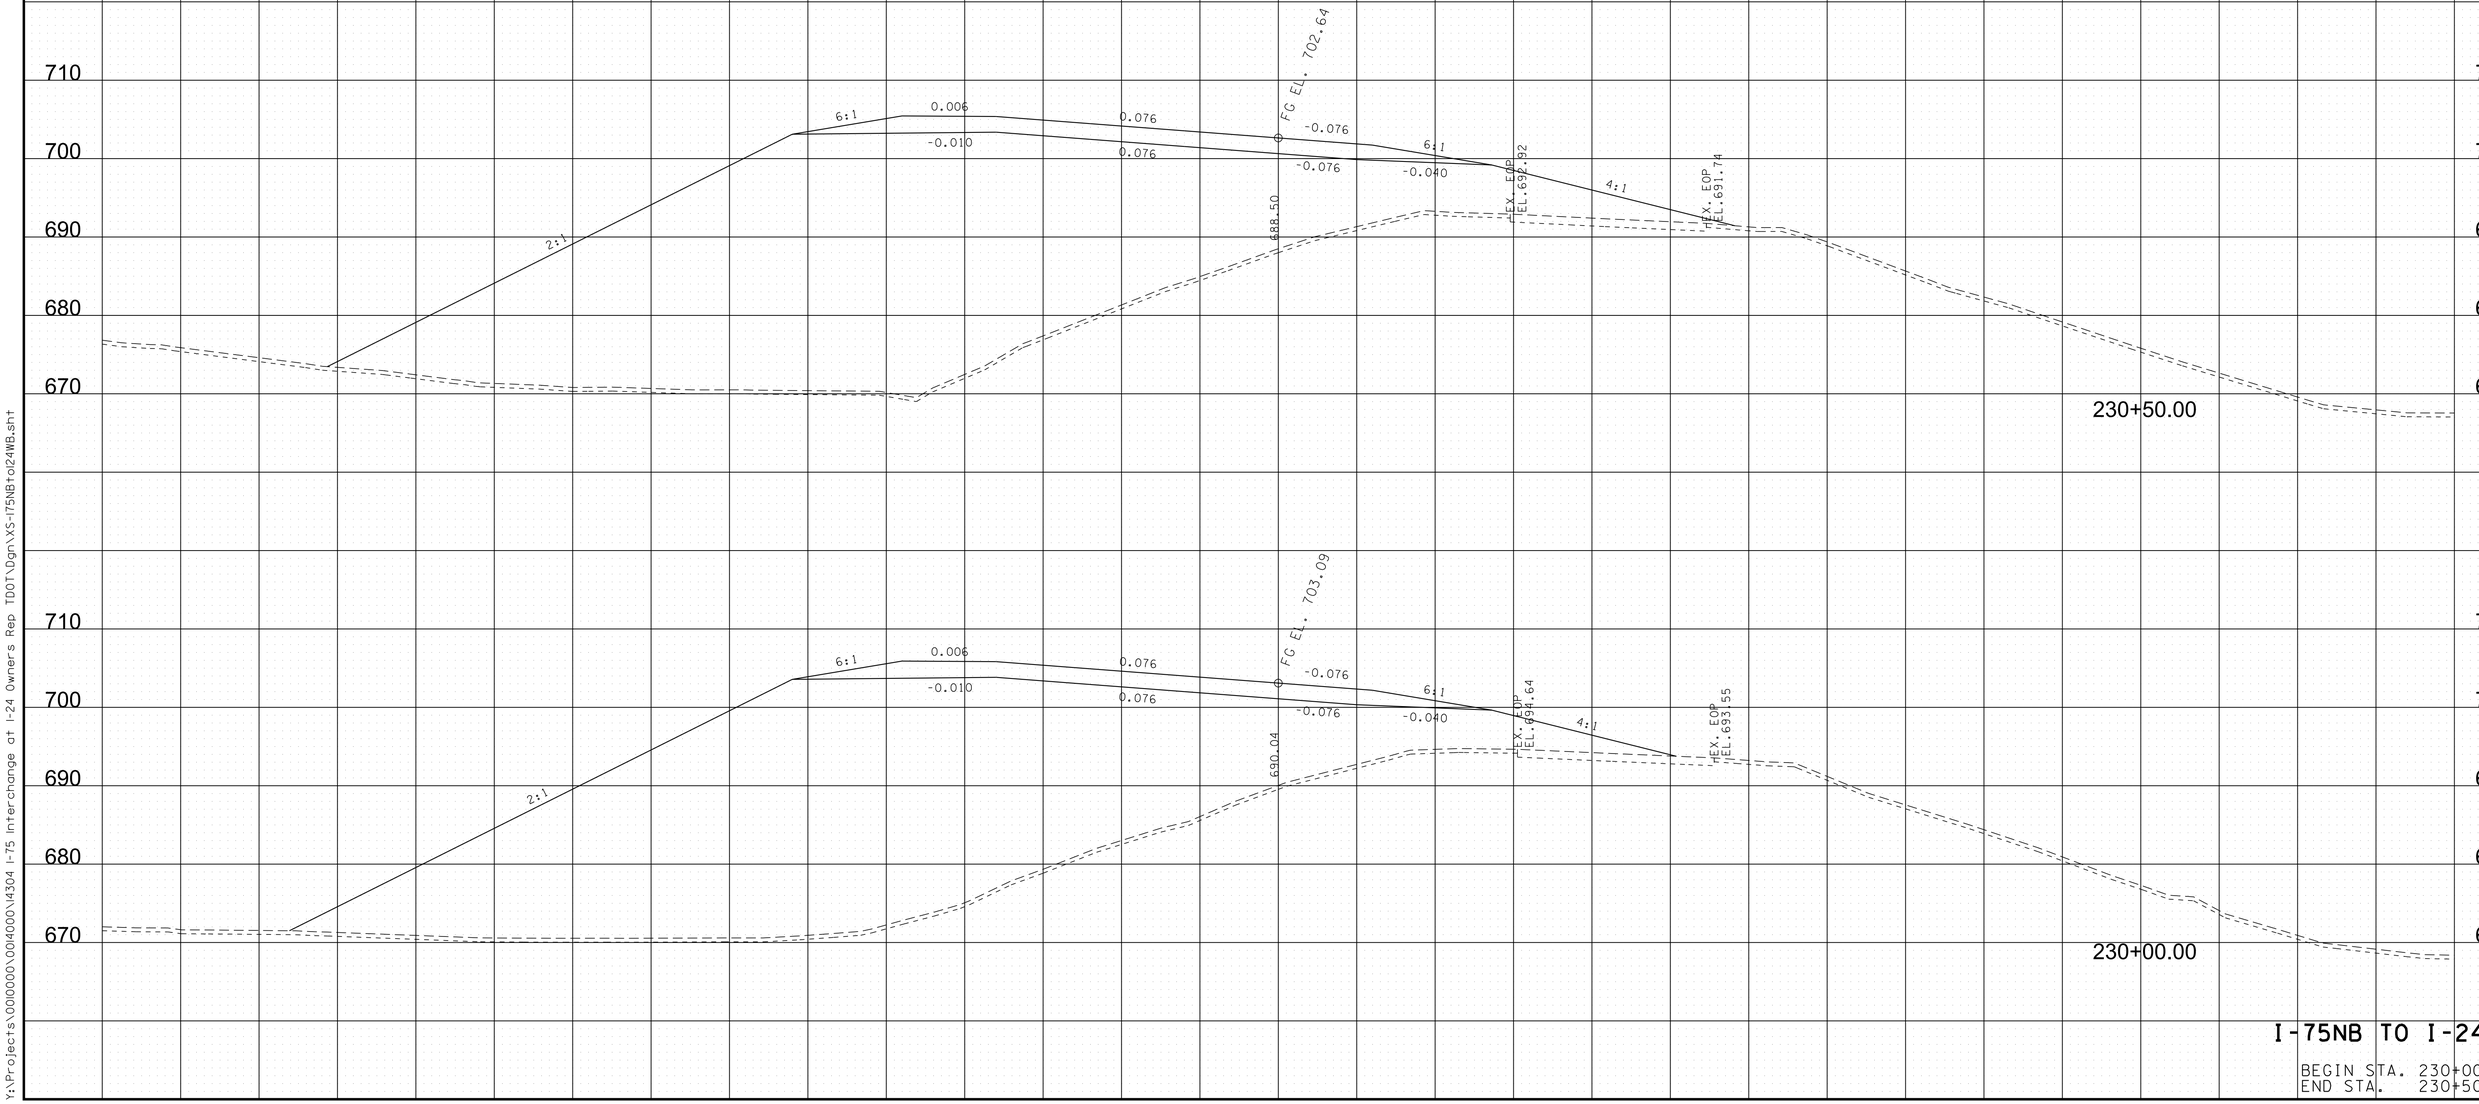


I-75NB TO I-24WB

BEGIN STA. 230+00.00
END STA. 230+50.00

8/9/2018 5:40:21 PM
Y:\Projects\001000\001000\001400\004304 I-75 Interchange at I-24 Owners Rep TDOT\Dgn\XS-I75NBtoI24WB.sht

TYPE	YEAR	PROJECT NO.	SHEET NO.
FUNCT.	2018	IM/NH-75-1(131)	164

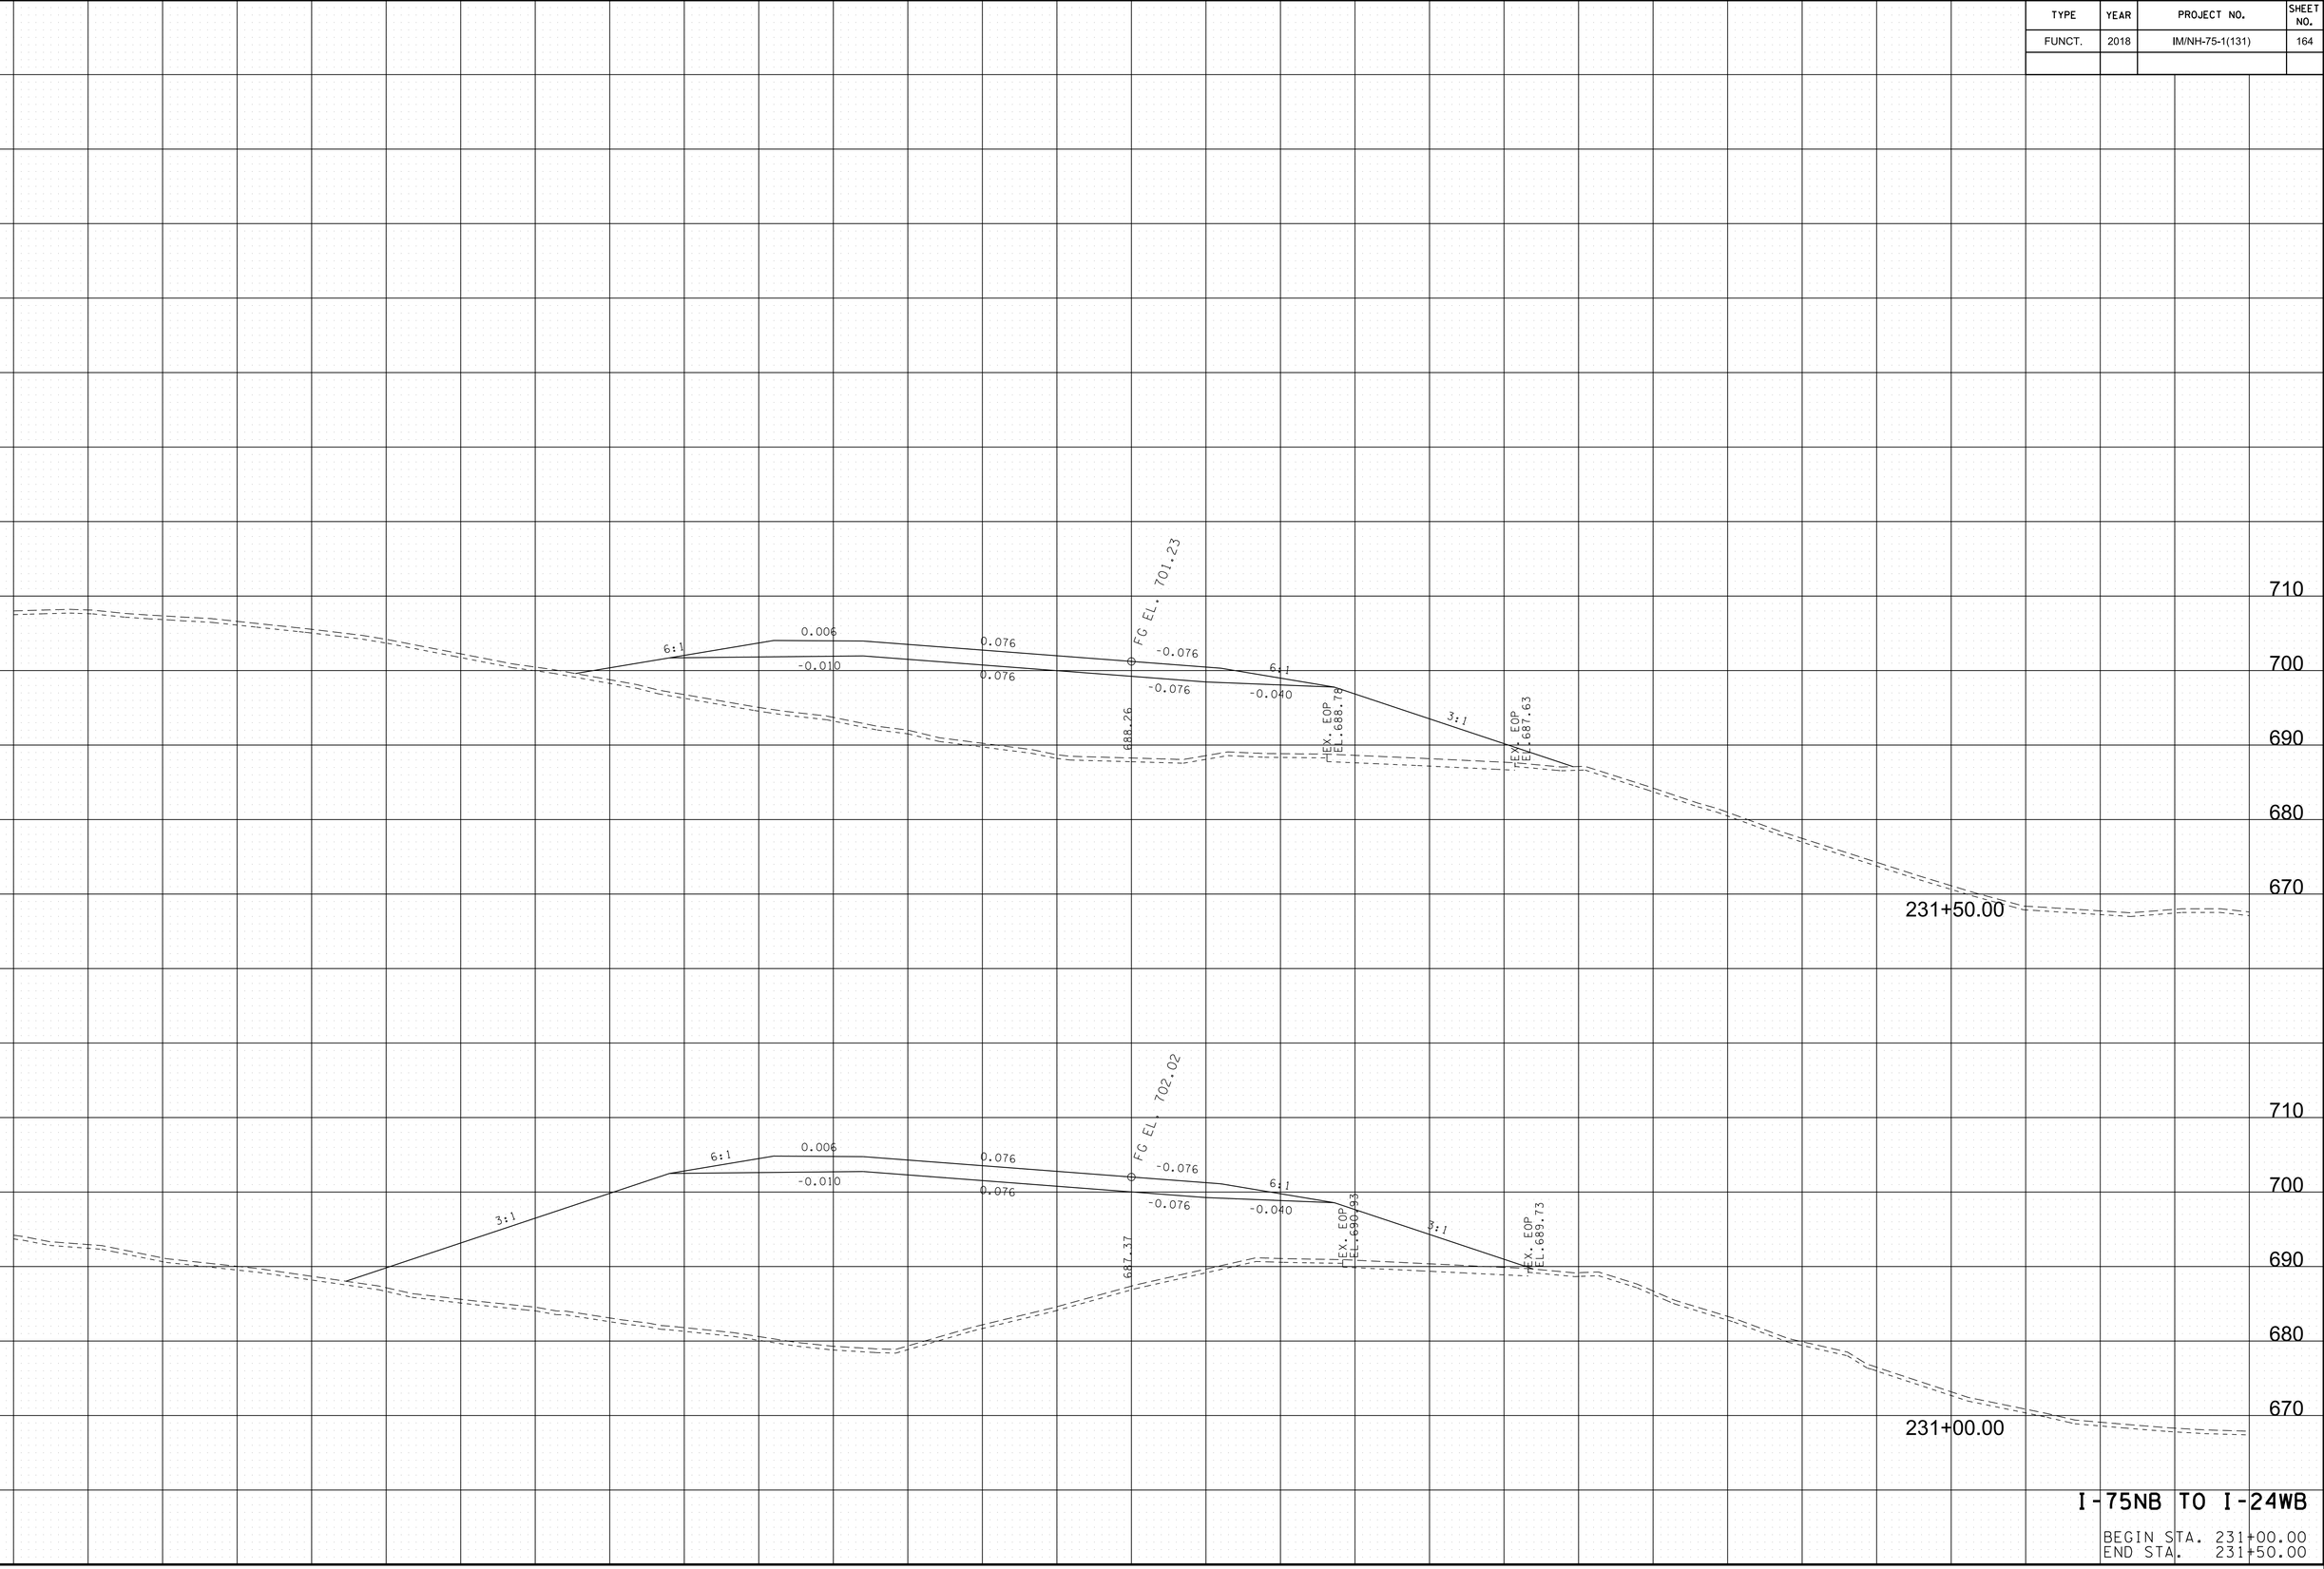


I-75NB TO I-24WB

BEGIN STA. 231+00.00
END STA. 231+50.00

8/9/2018 5:40:23 PM
Y:\Projects\001000\001400\14304 I-75 Interchange at I-24 Owners Rep TDOT\Dgn\XS-I75NBtoI24WB.sht

TYPE	YEAR	PROJECT NO.	SHEET NO.
FUNCT.	2018	IM/NH-75-1(131)	165

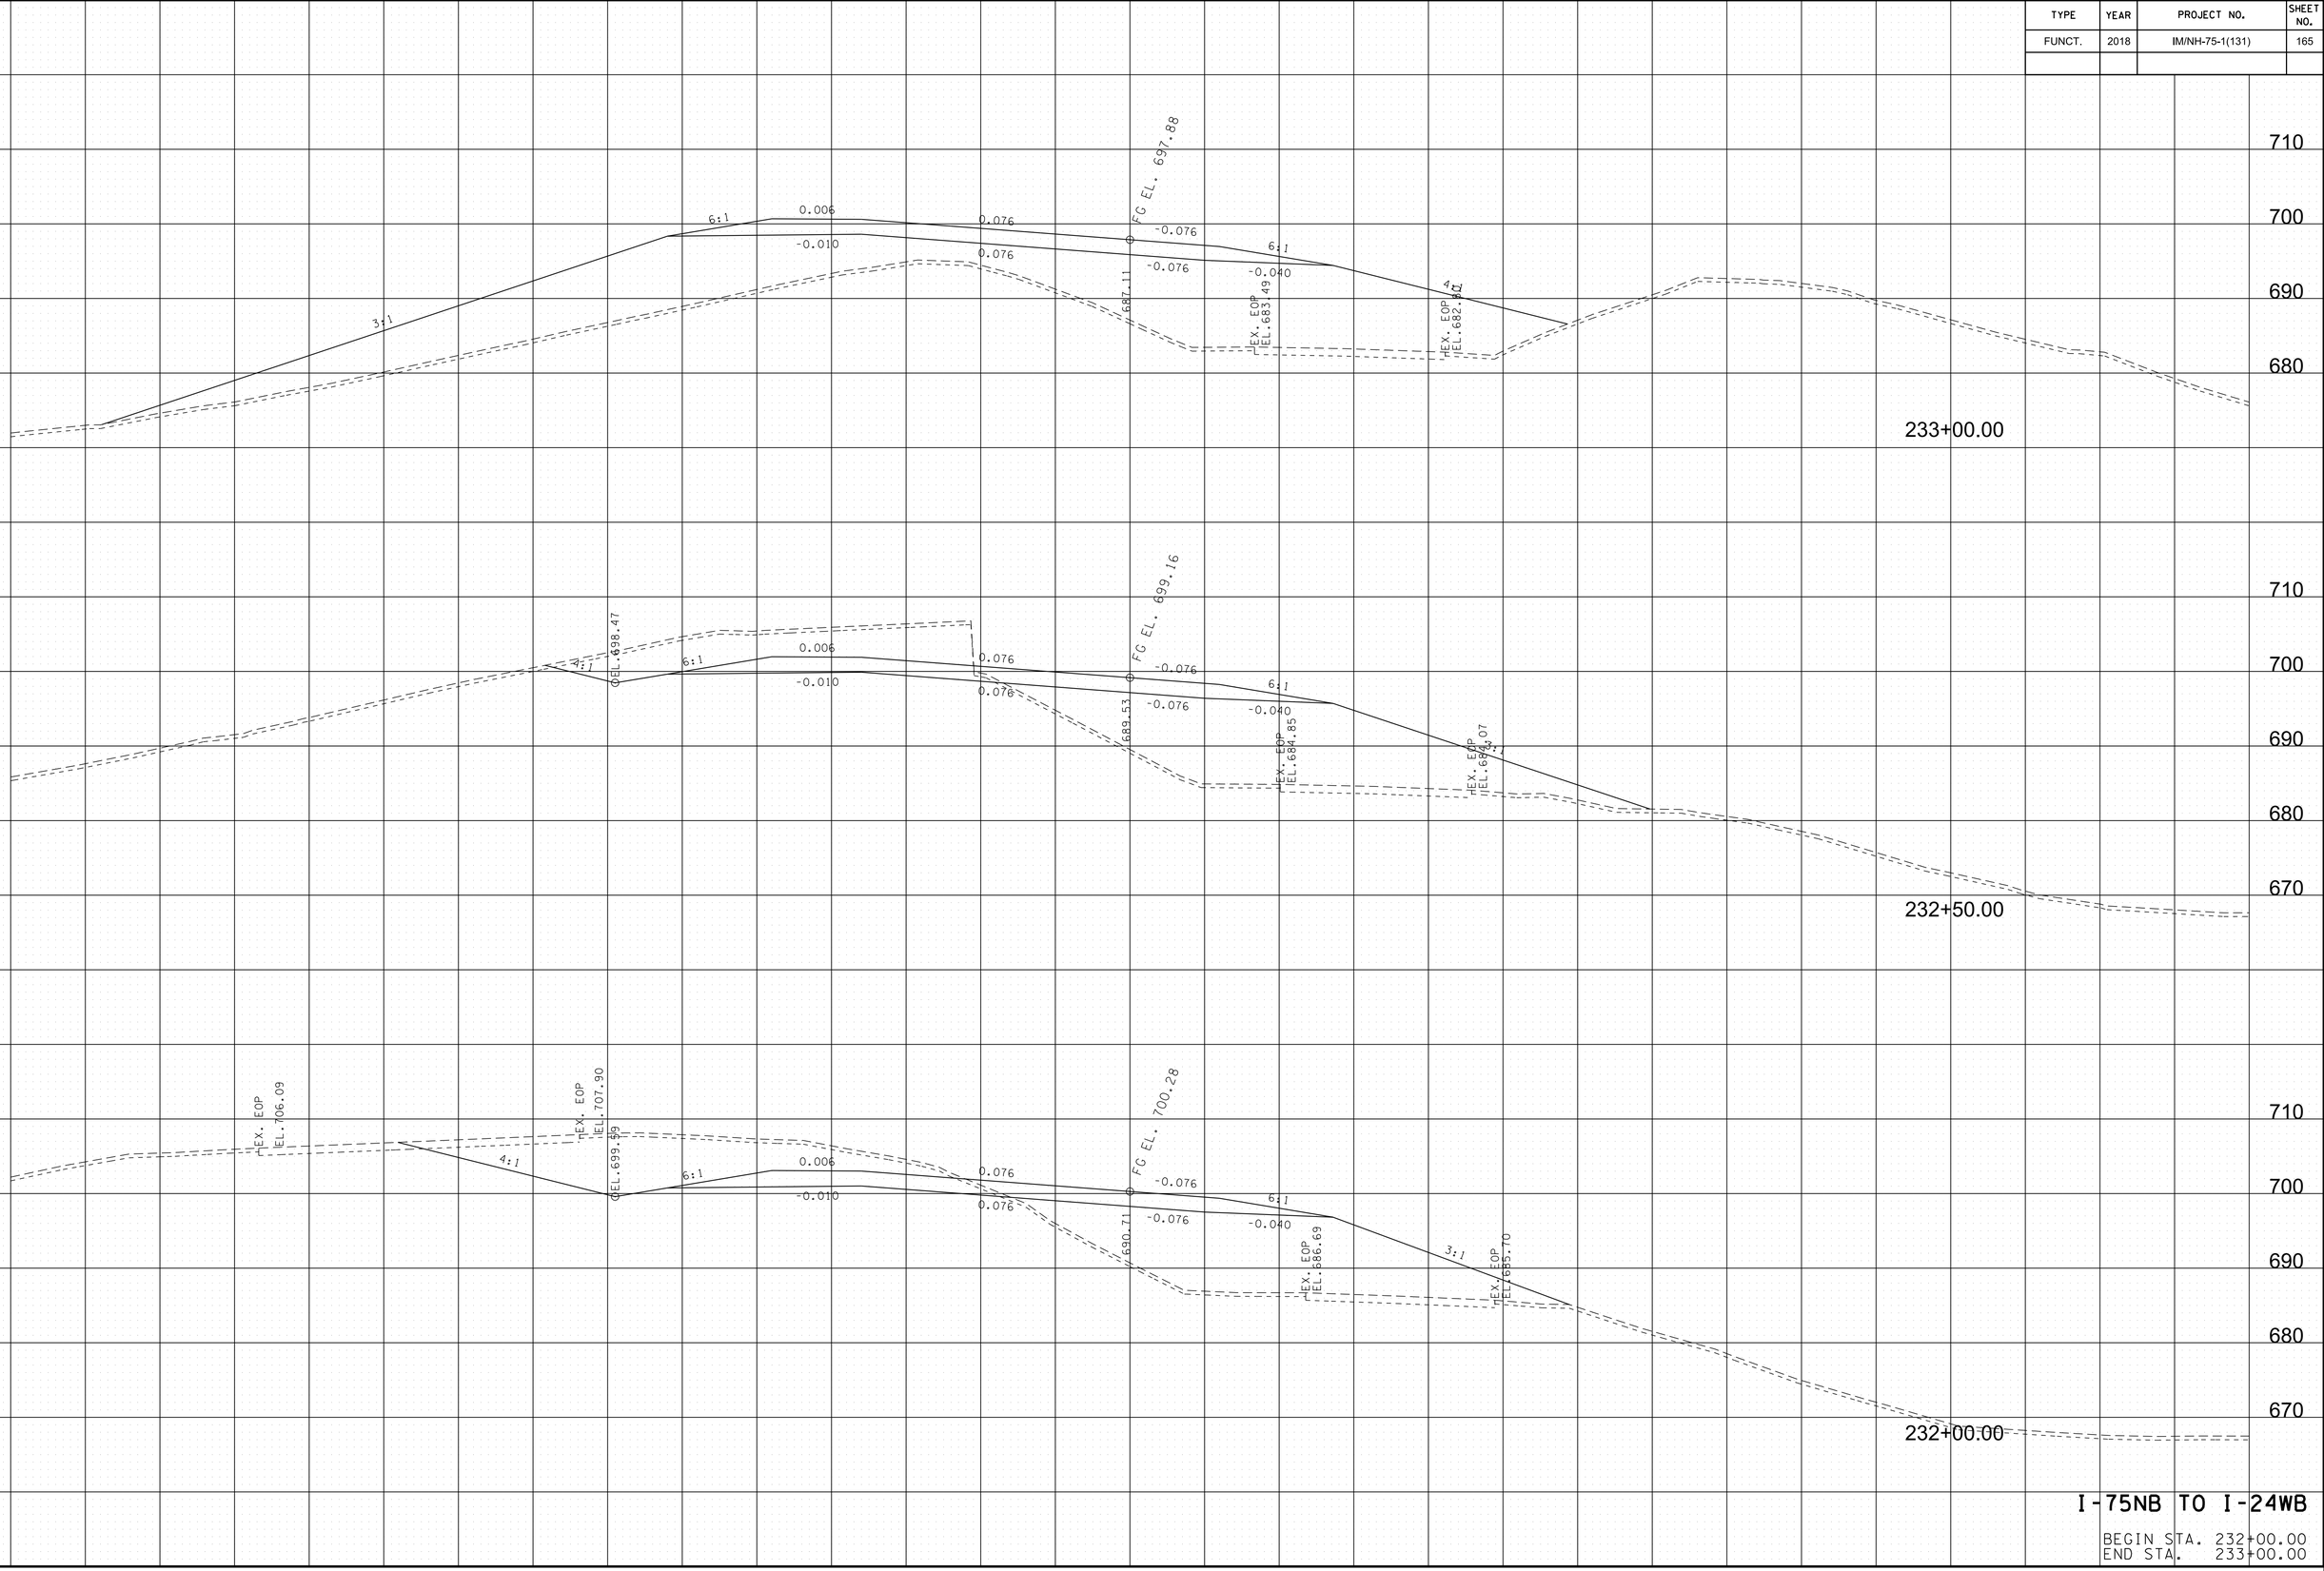


I-75NB TO I-24WB

BEGIN STA. 232+00.00
END STA. 233+00.00

8/9/2018 5:40:24 PM
Y:\Projects\001000\001400\14304 I-75 Interchange at I-24 Owners Rep TDOT\Dgn\XS-I75NBtoI24WB.sht

TYPE	YEAR	PROJECT NO.	SHEET NO.
FUNCT.	2018	IM/NH-75-1(131)	166

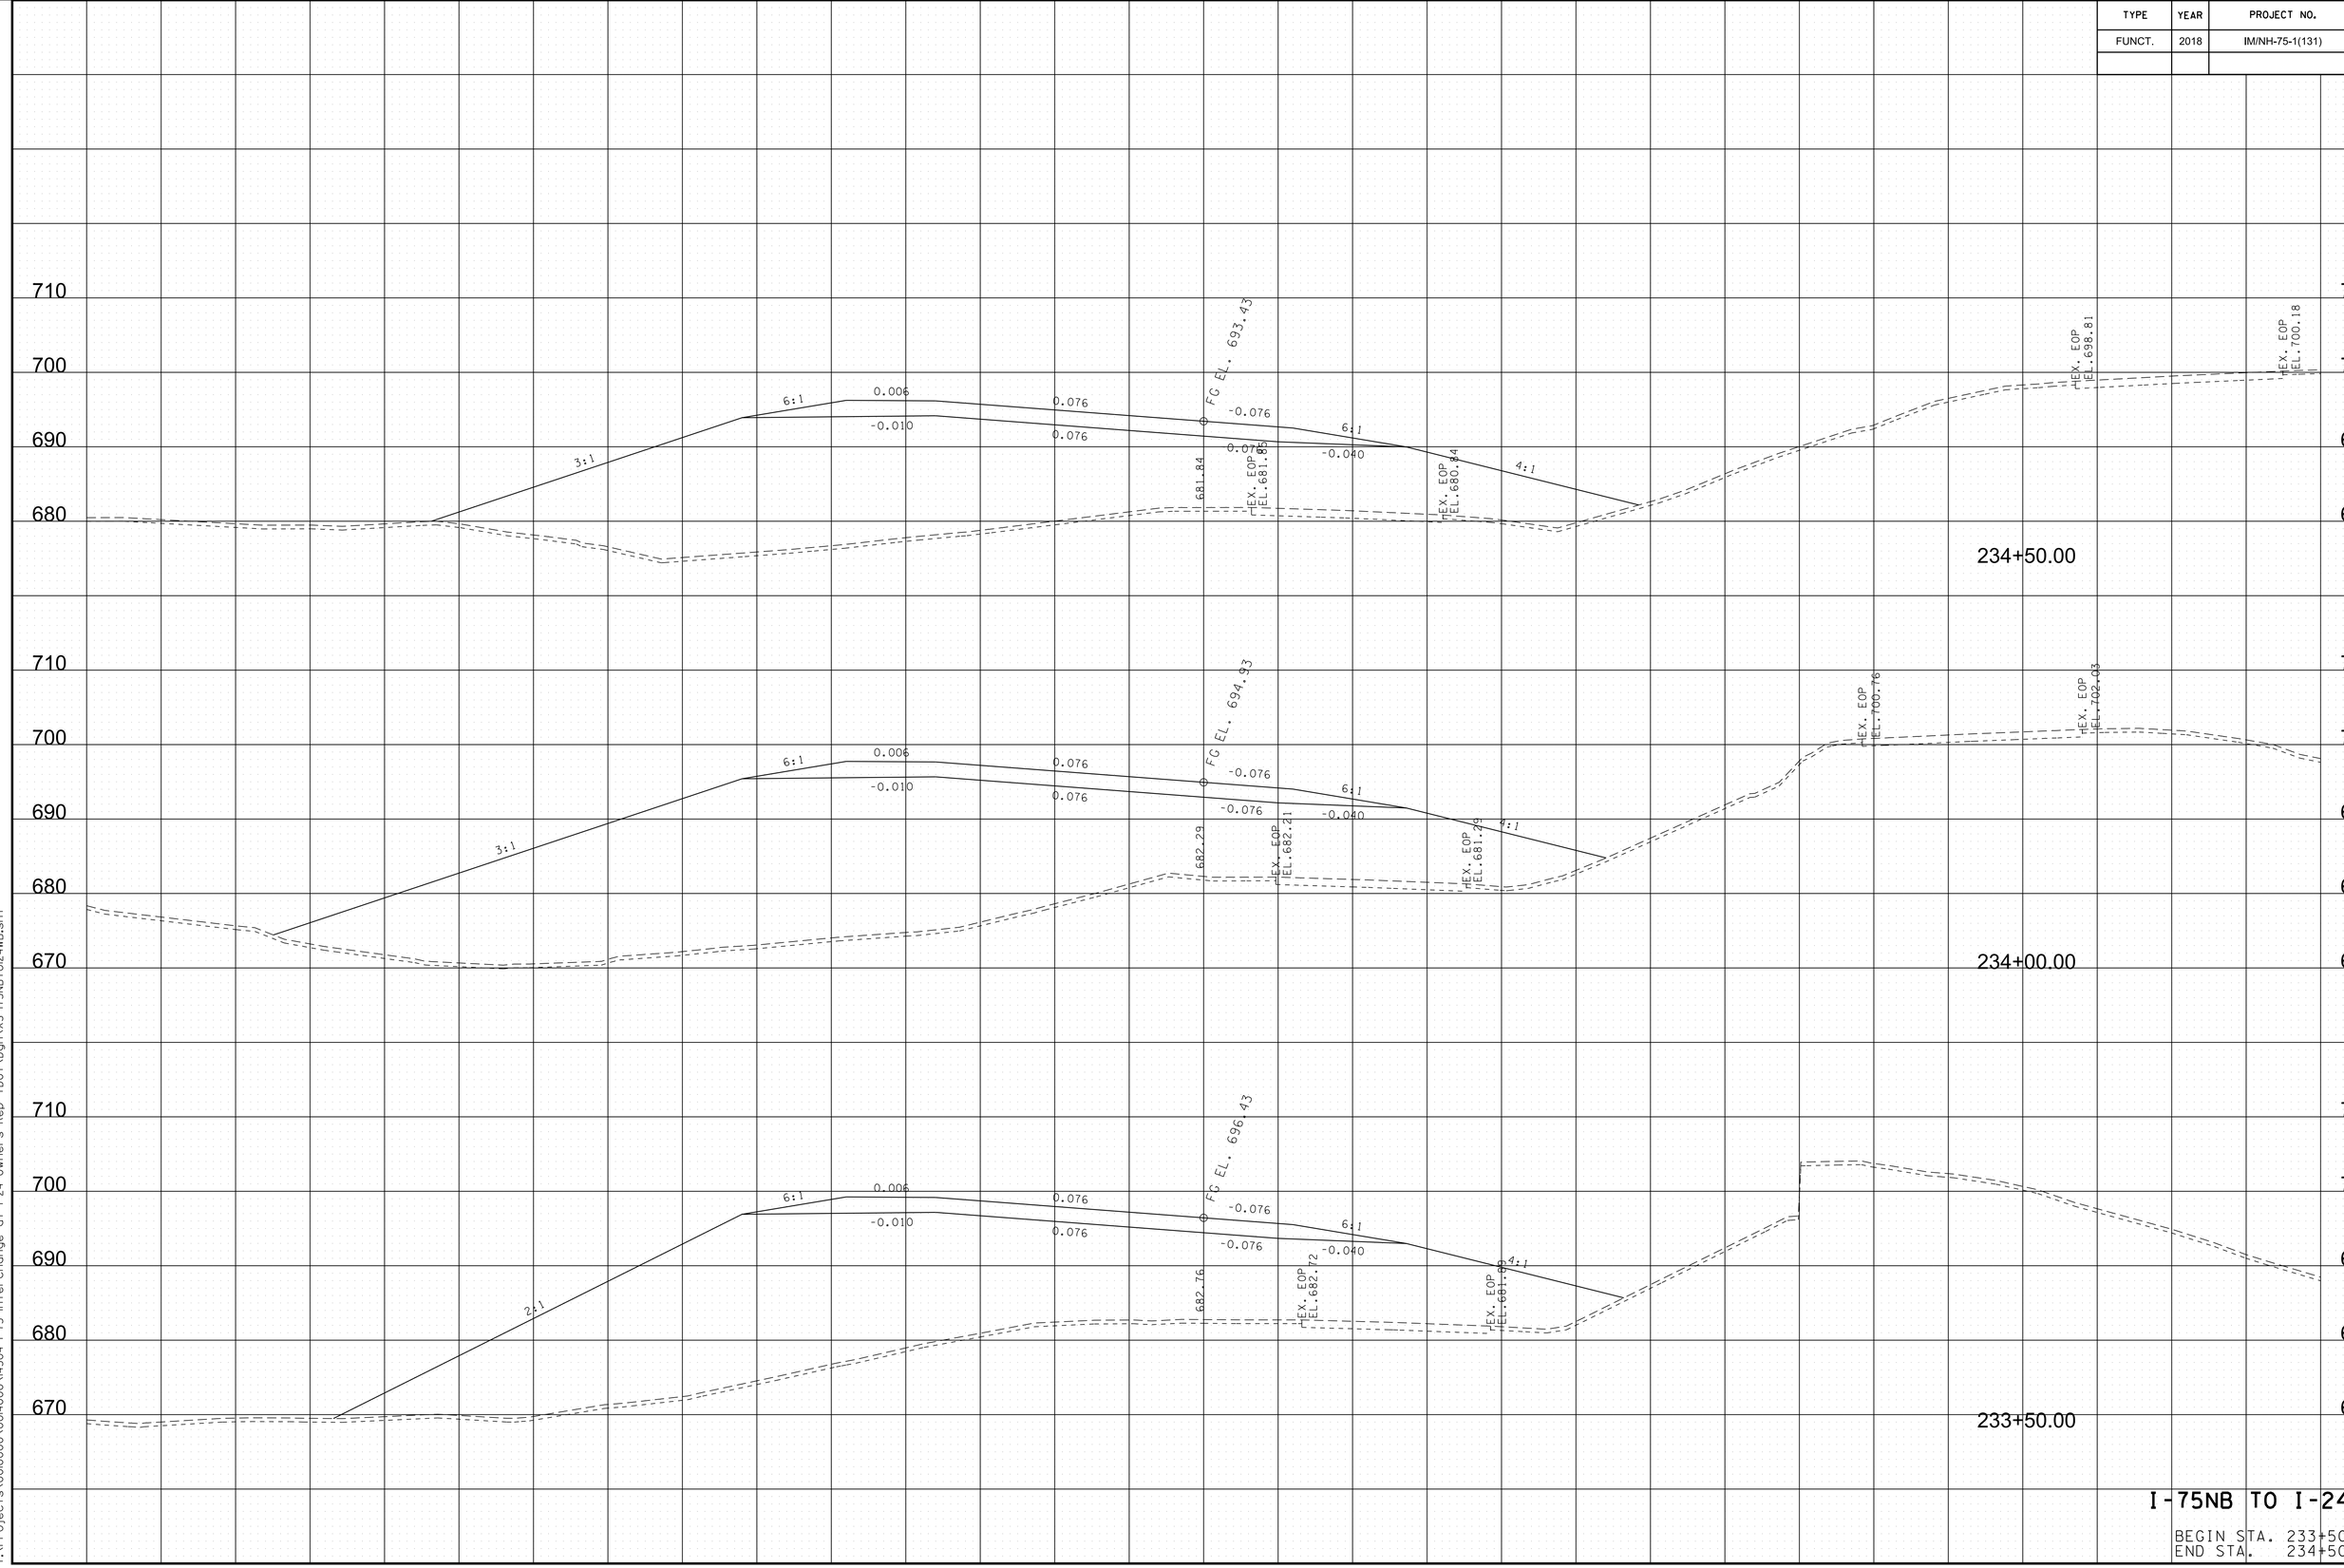


I-75NB TO I-24WB

BEGIN STA. 233+50.00
END STA. 234+50.00

8/9/2018 5:40:26 PM
Y:\Projects\001000\001400\14304 I-75 Interchange at I-24 Owners Rep TDOT\Dgn\XS-I75NB+ol24WB.sht

TYPE	YEAR	PROJECT NO.	SHEET NO.
FUNCT.	2018	IM/NH-75-1(131)	167

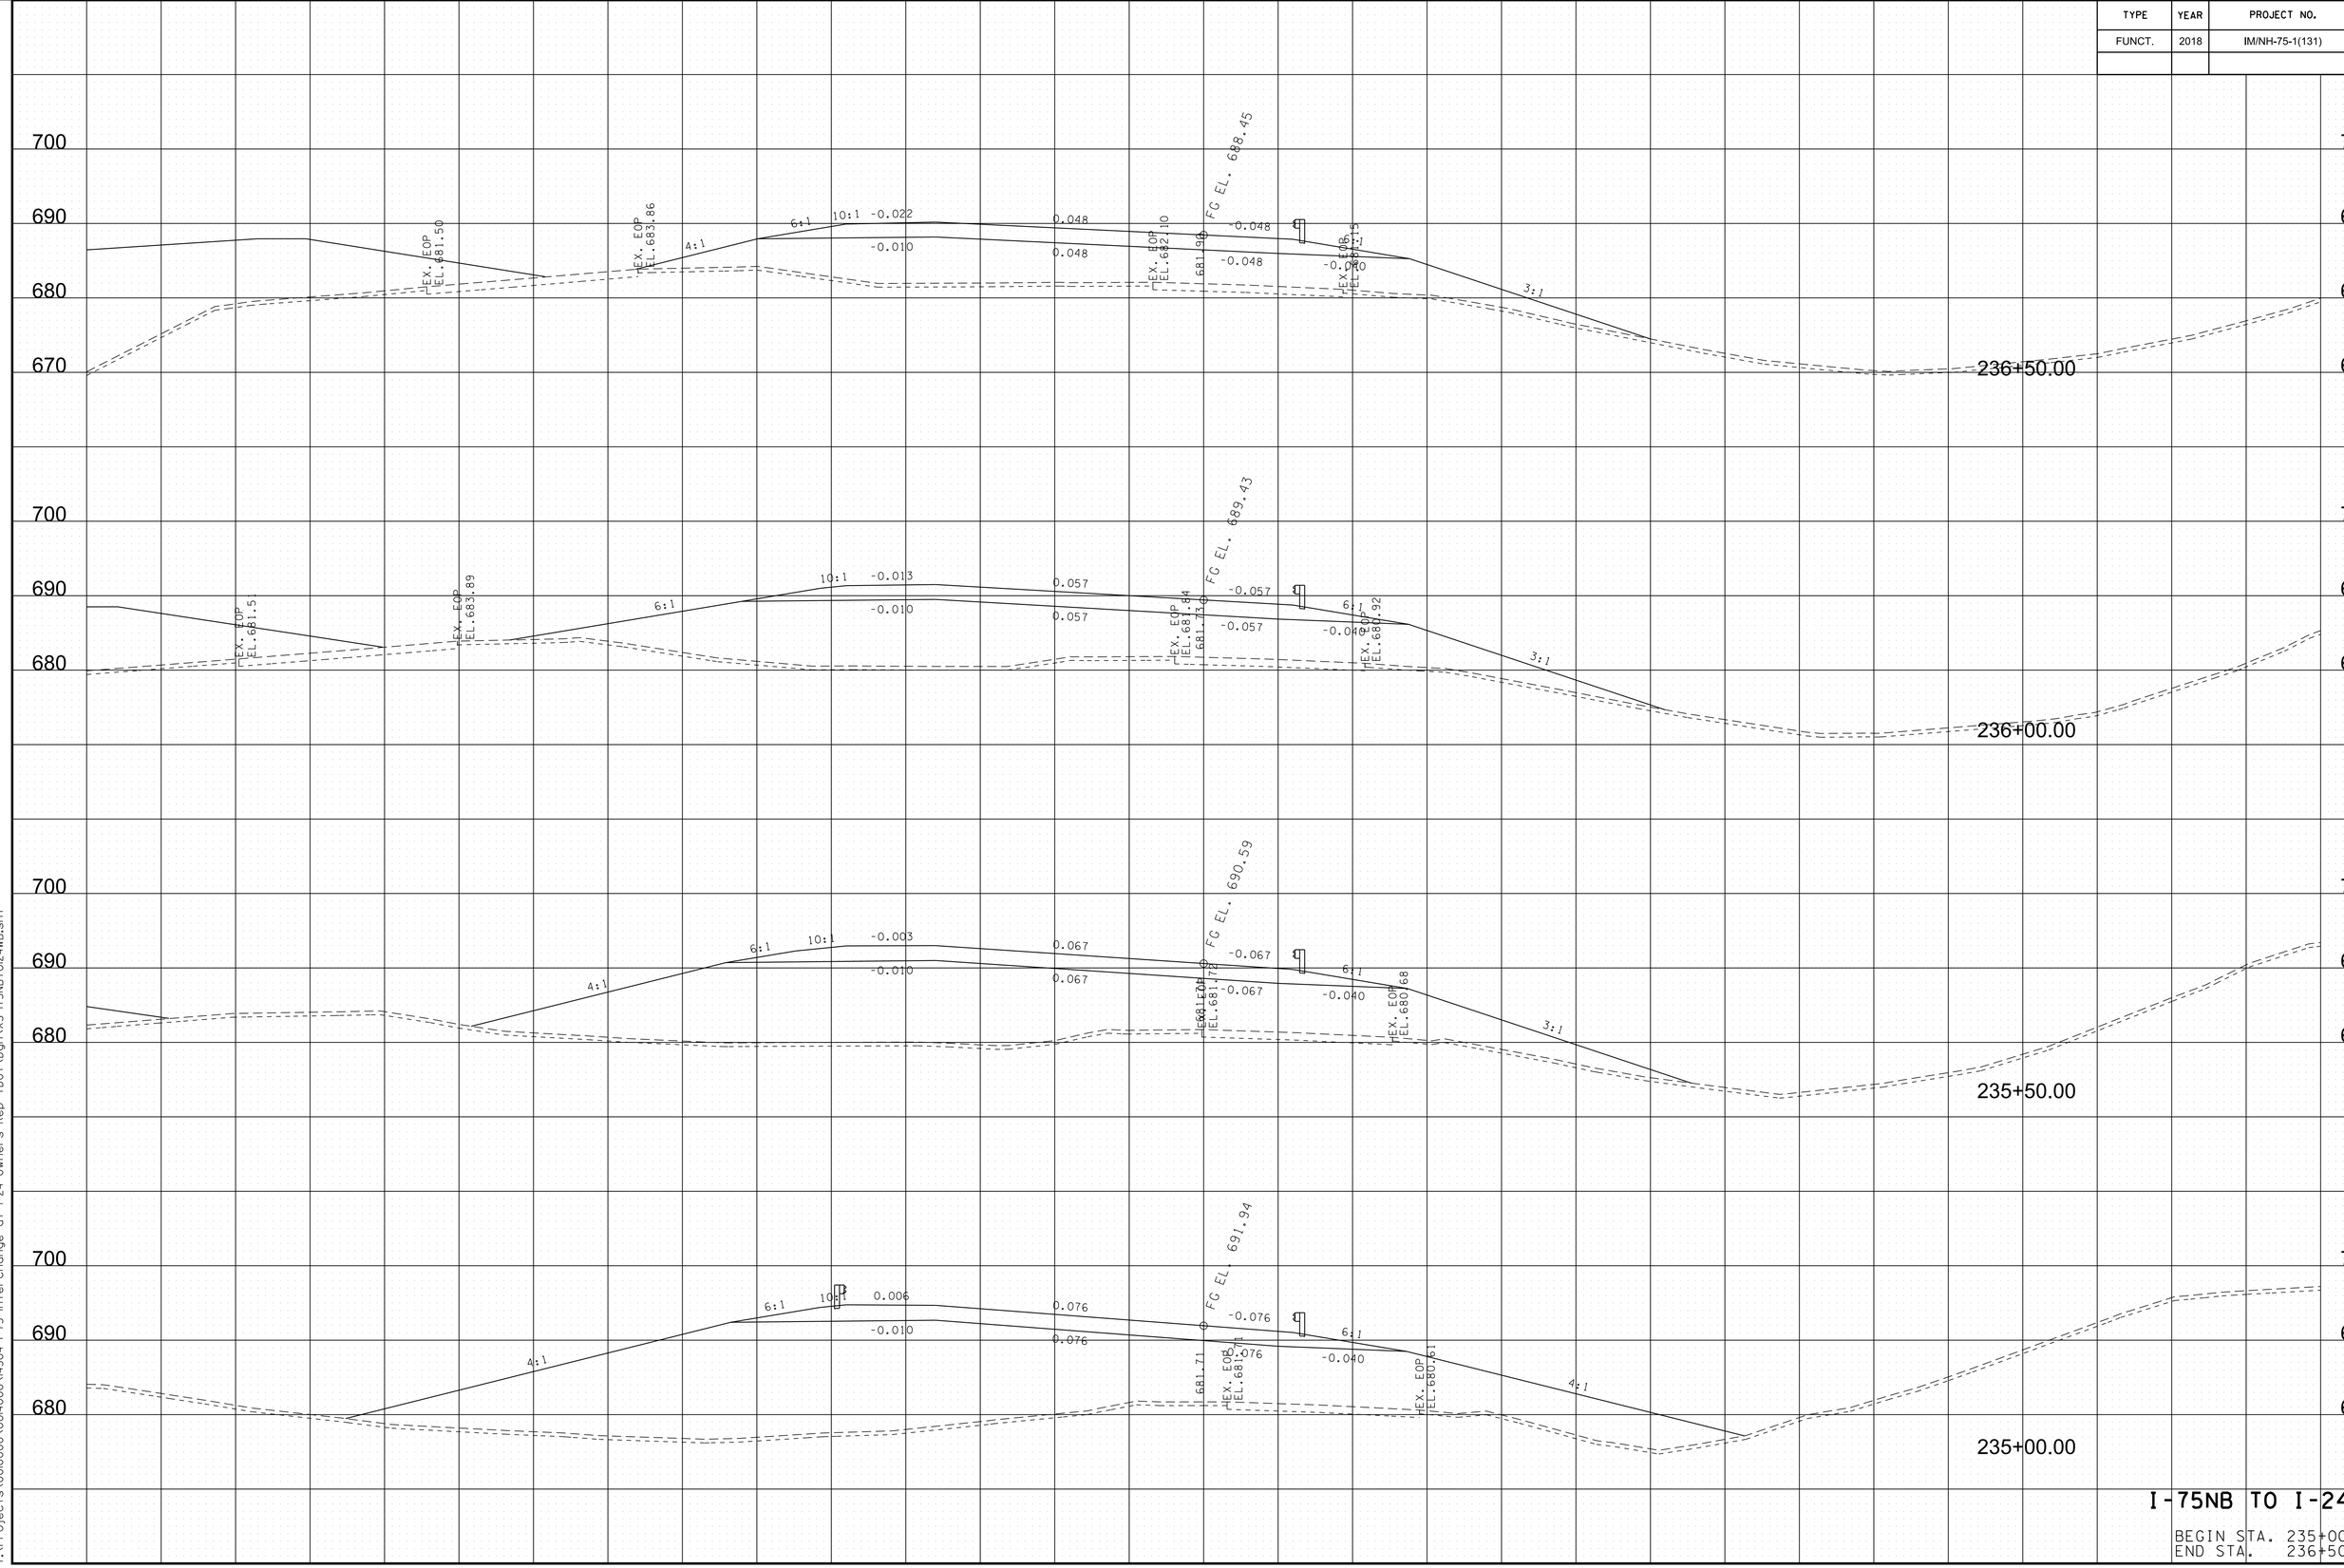


I-75NB TO I-24WB

BEGIN STA. 235+00.00
END STA. 236+50.00

8/9/2018 5:40:27 PM
Y:\Projects\001000\001400\l4304 I-75 Interchange at I-24 Owners Rep TDOT\Dgn\XS-I75NBtoI24WB.sht

TYPE	YEAR	PROJECT NO.	SHEET NO.
FUNCT.	2018	IM/NH-75-1(131)	168

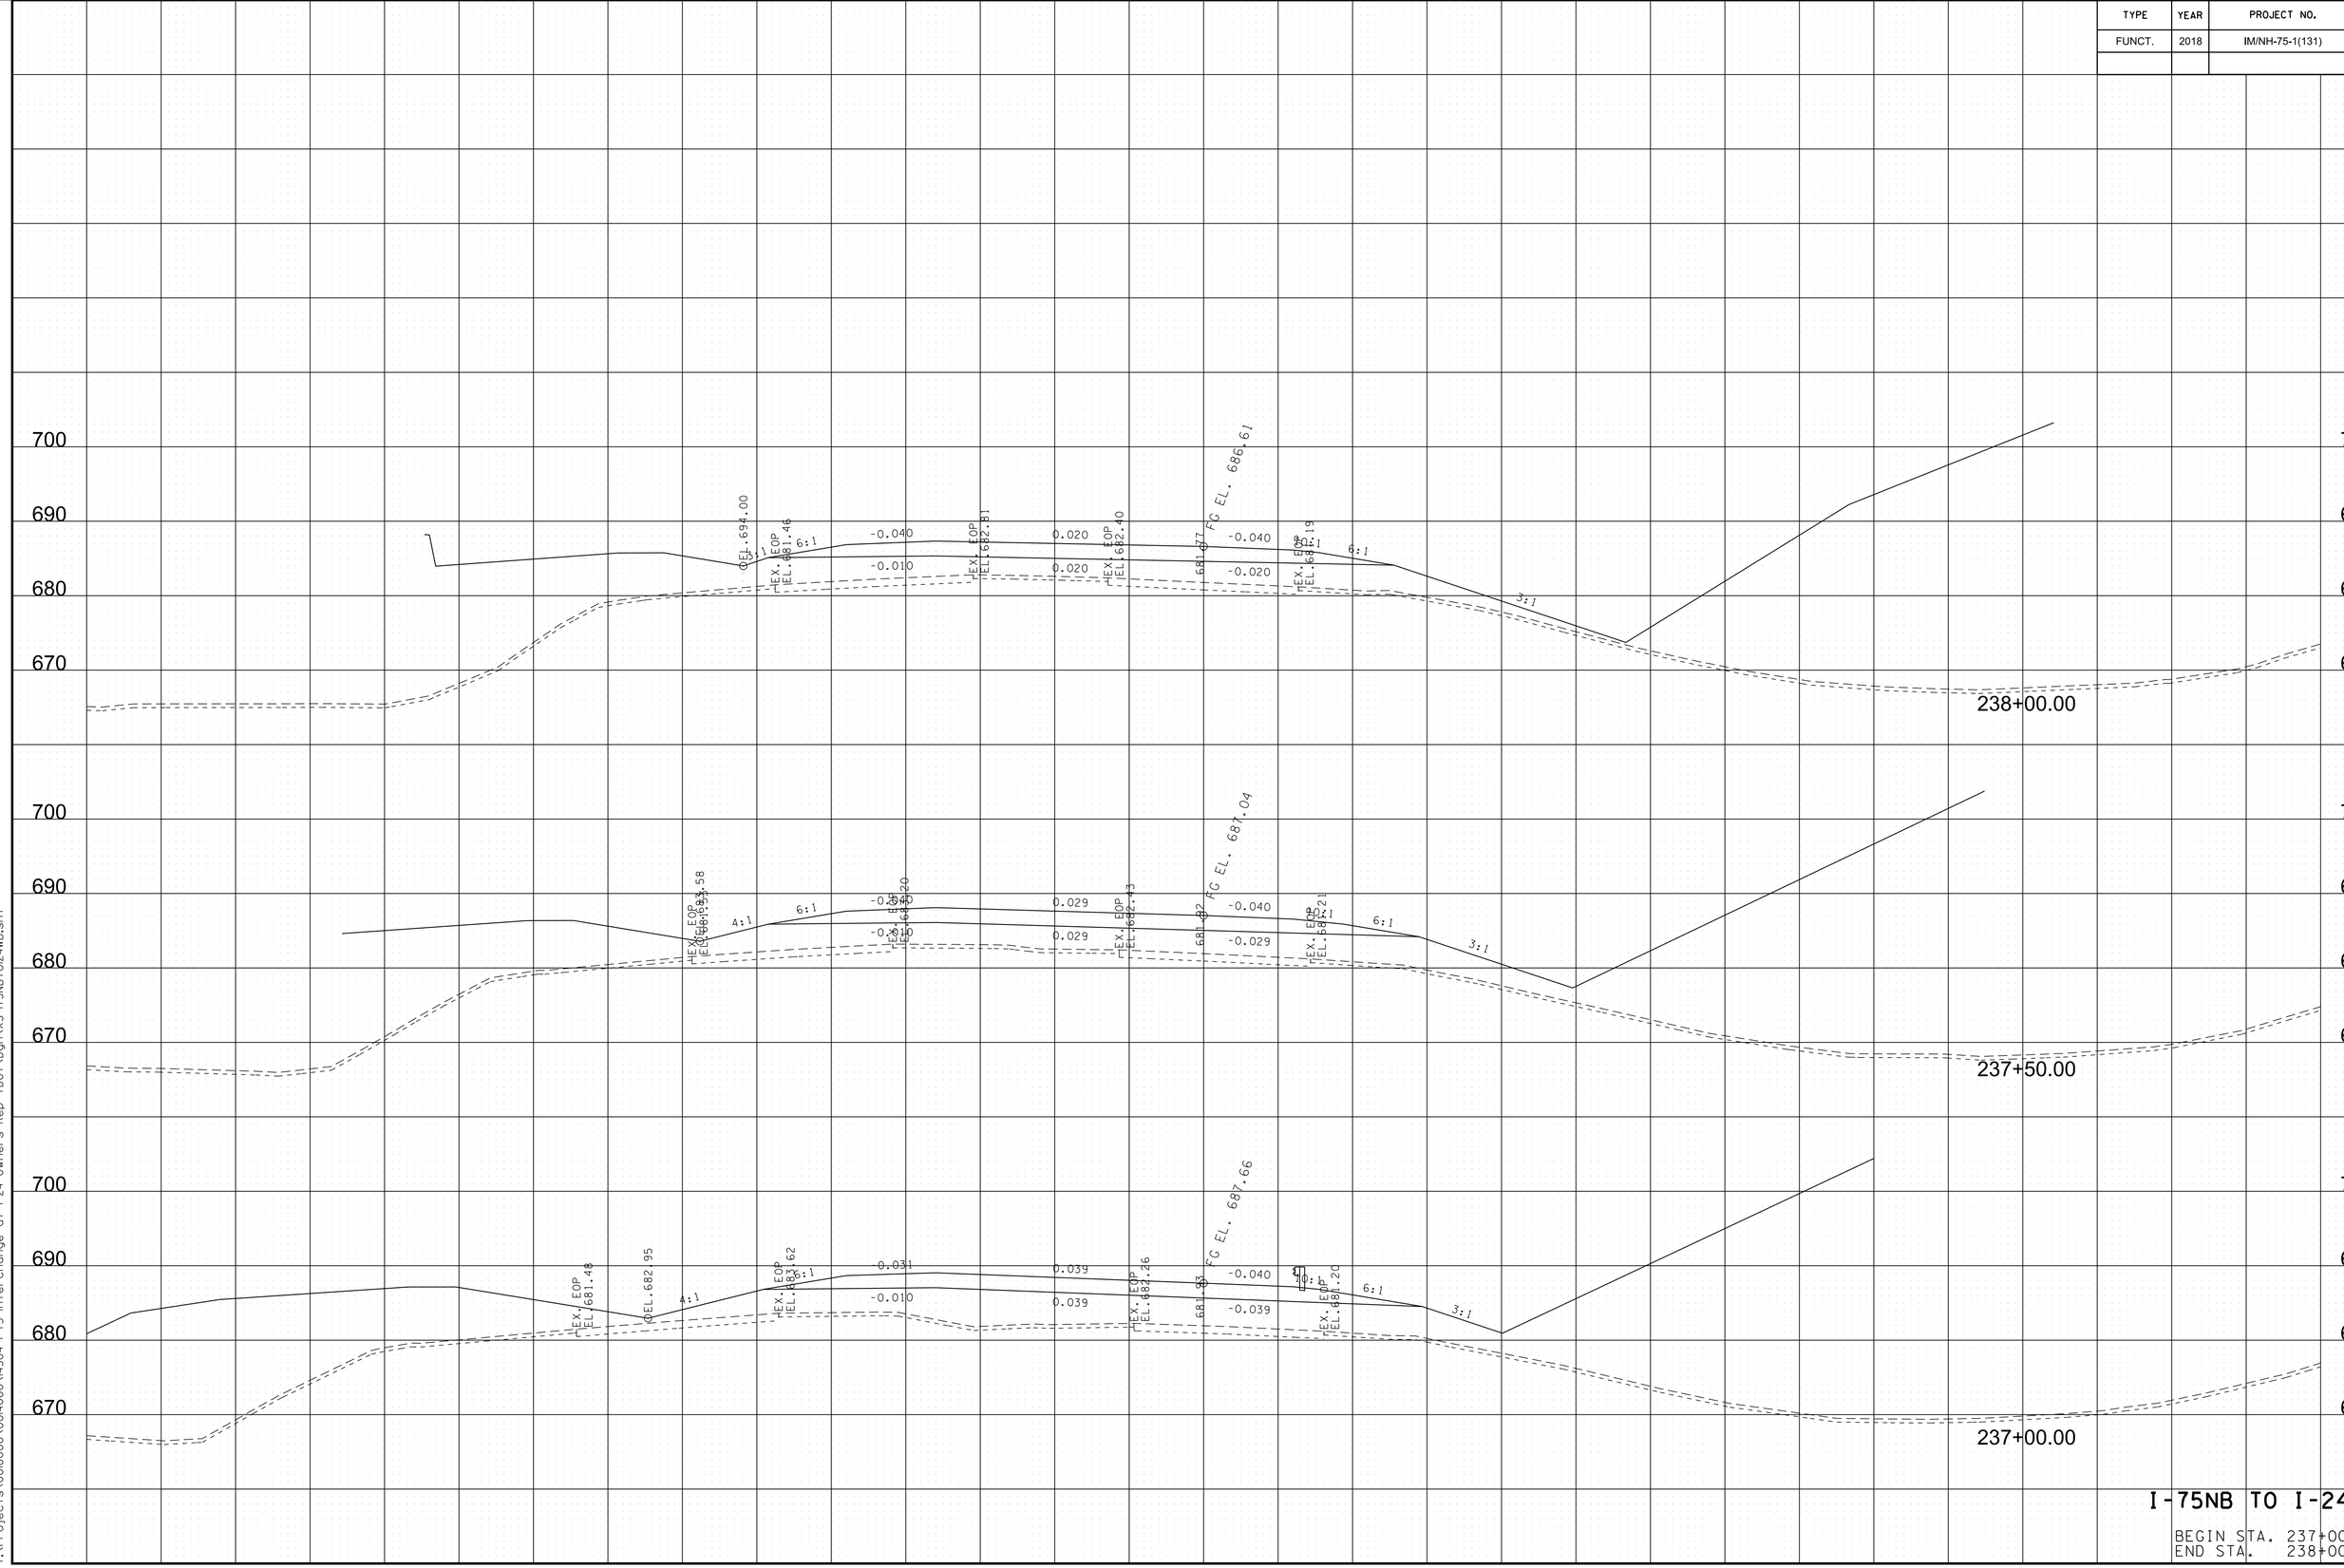


I-75NB TO I-24WB

BEGIN STA. 237+00.00
END STA. 238+00.00

8/9/2018 5:40:29 PM
Y:\Projects\001000\001400\14304 I-75 Interchange at I-24 Owners Rep TDOT\Dgn\XS-I75NBtoI24WB.sht

TYPE	YEAR	PROJECT NO.	SHEET NO.
FUNCT.	2018	IM/NH-75-1(131)	169

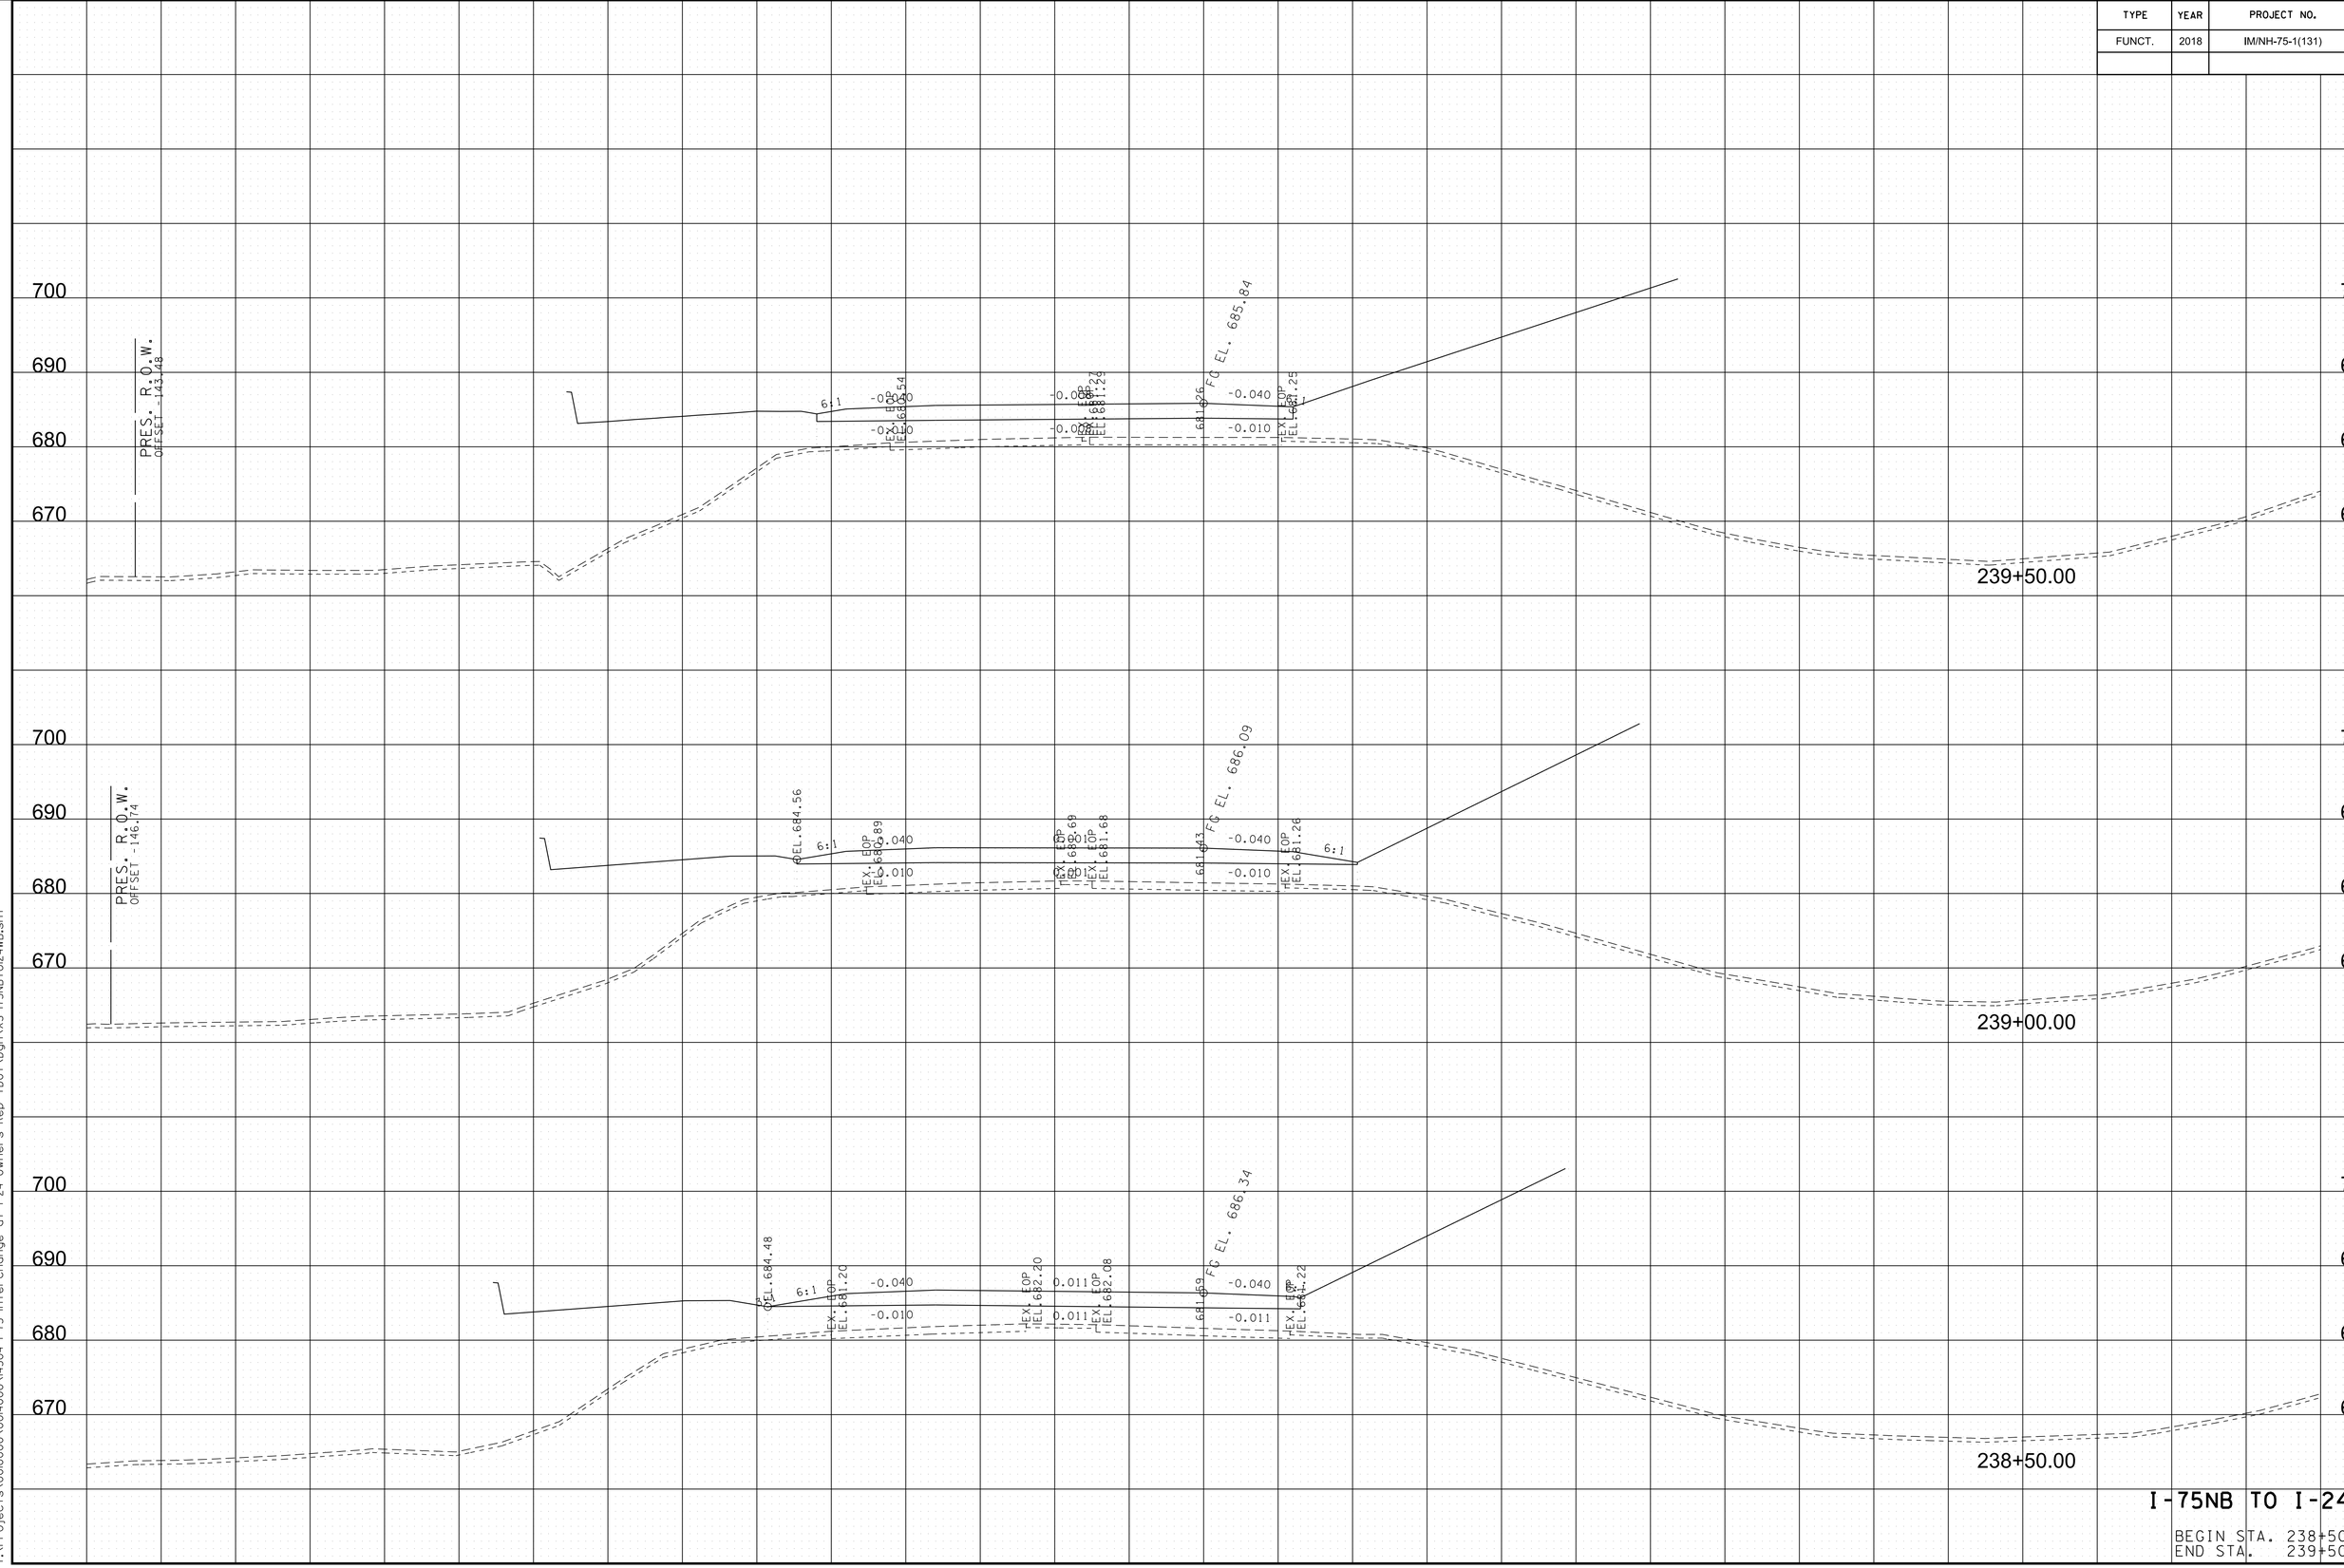

I-75NB TO I-24WB

BEGIN STA. 238+50.00
END STA. 239+50.00

8/9/2018 5:40:30 PM
Y:\Projects\001000\001400\14304 I-75 Interchange at I-24 Owners Rep TDOT\Dgn\XS-I75NBtoI24WB.sht

TYPE	YEAR	PROJECT NO.	SHEET NO.
FUNCT.	2018	IM/NH-75-1(131)	170

700
690
680
670
660

-0.020
FG EL. 685.09
657.67
241+00.00

700
690
680
670
660

PRES. R.O.W.
OFFSET - 136.94
-0.020
FG EL. 685.34
663.87
240+50.00

700
690
680
670
660

PRES. R.O.W.
OFFSET - 140.21
6:1
-0.040
-0.017
-0.017
-0.040
-0.010
6:1
3:1
FG EL. 685.59
681.05
EL. 680.39
EXT. TOP
EL. 681.08
240+00.00


140 120 100 80 60 40 20 0 20 40 60 80 100 120 140

I-75NB TO I-24WB

BEGIN STA. 240+00.00
END STA. 241+00.00

8/9/2018 5:40:31 PM
Y:\Projects\001000\001400\l4304 I-75 Interchange at I-24 Owners Rep TDOT\Dgn\XS-I75NBtoI24WB.sht

TYPE	YEAR	PROJECT NO.	SHEET NO.
FUNCT.	2018	IM/NH-75-1(131)	171

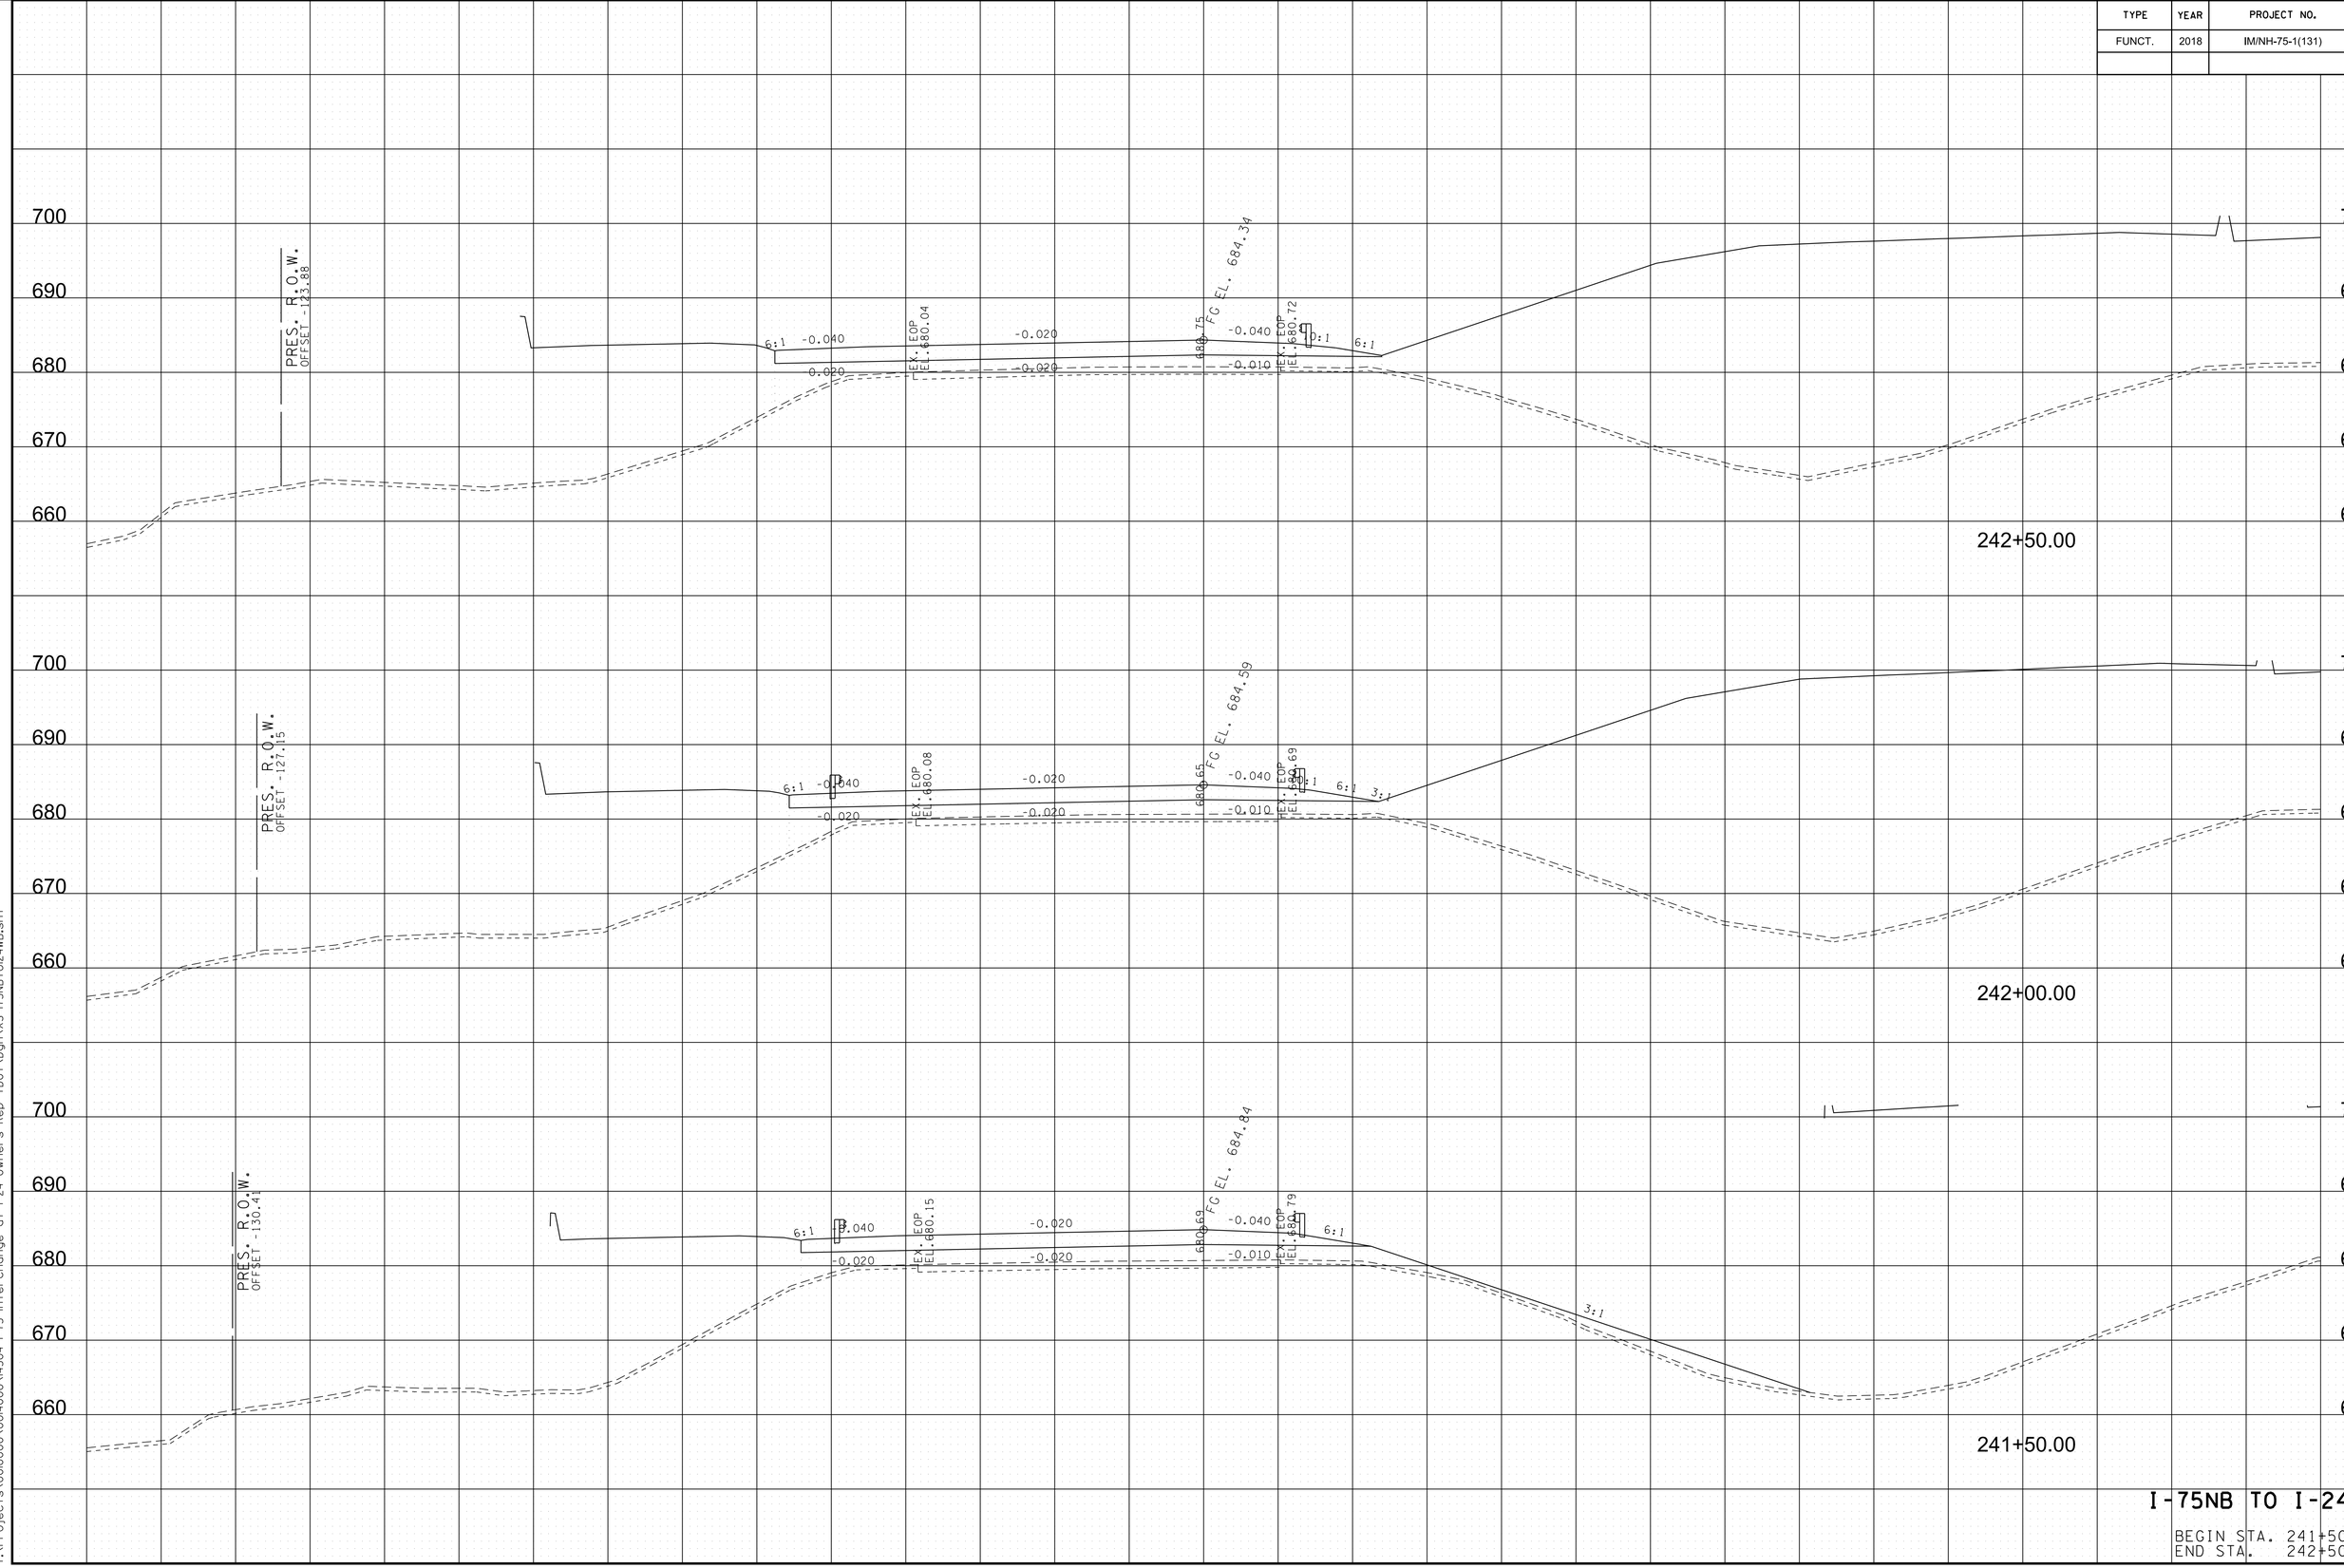


I-75NB TO I-24WB

BEGIN STA. 241+50.00
END STA. 242+50.00

8/9/2018 5:40:33 PM
Y:\Projects\001000\001400\14304 I-75 Interchange at I-24 Owners Rep TDOT\Dgn\XS-I75NBtoI24WB.sht

TYPE	YEAR	PROJECT NO.	SHEET NO.
FUNCT.	2018	IM/NH-75-1(131)	172

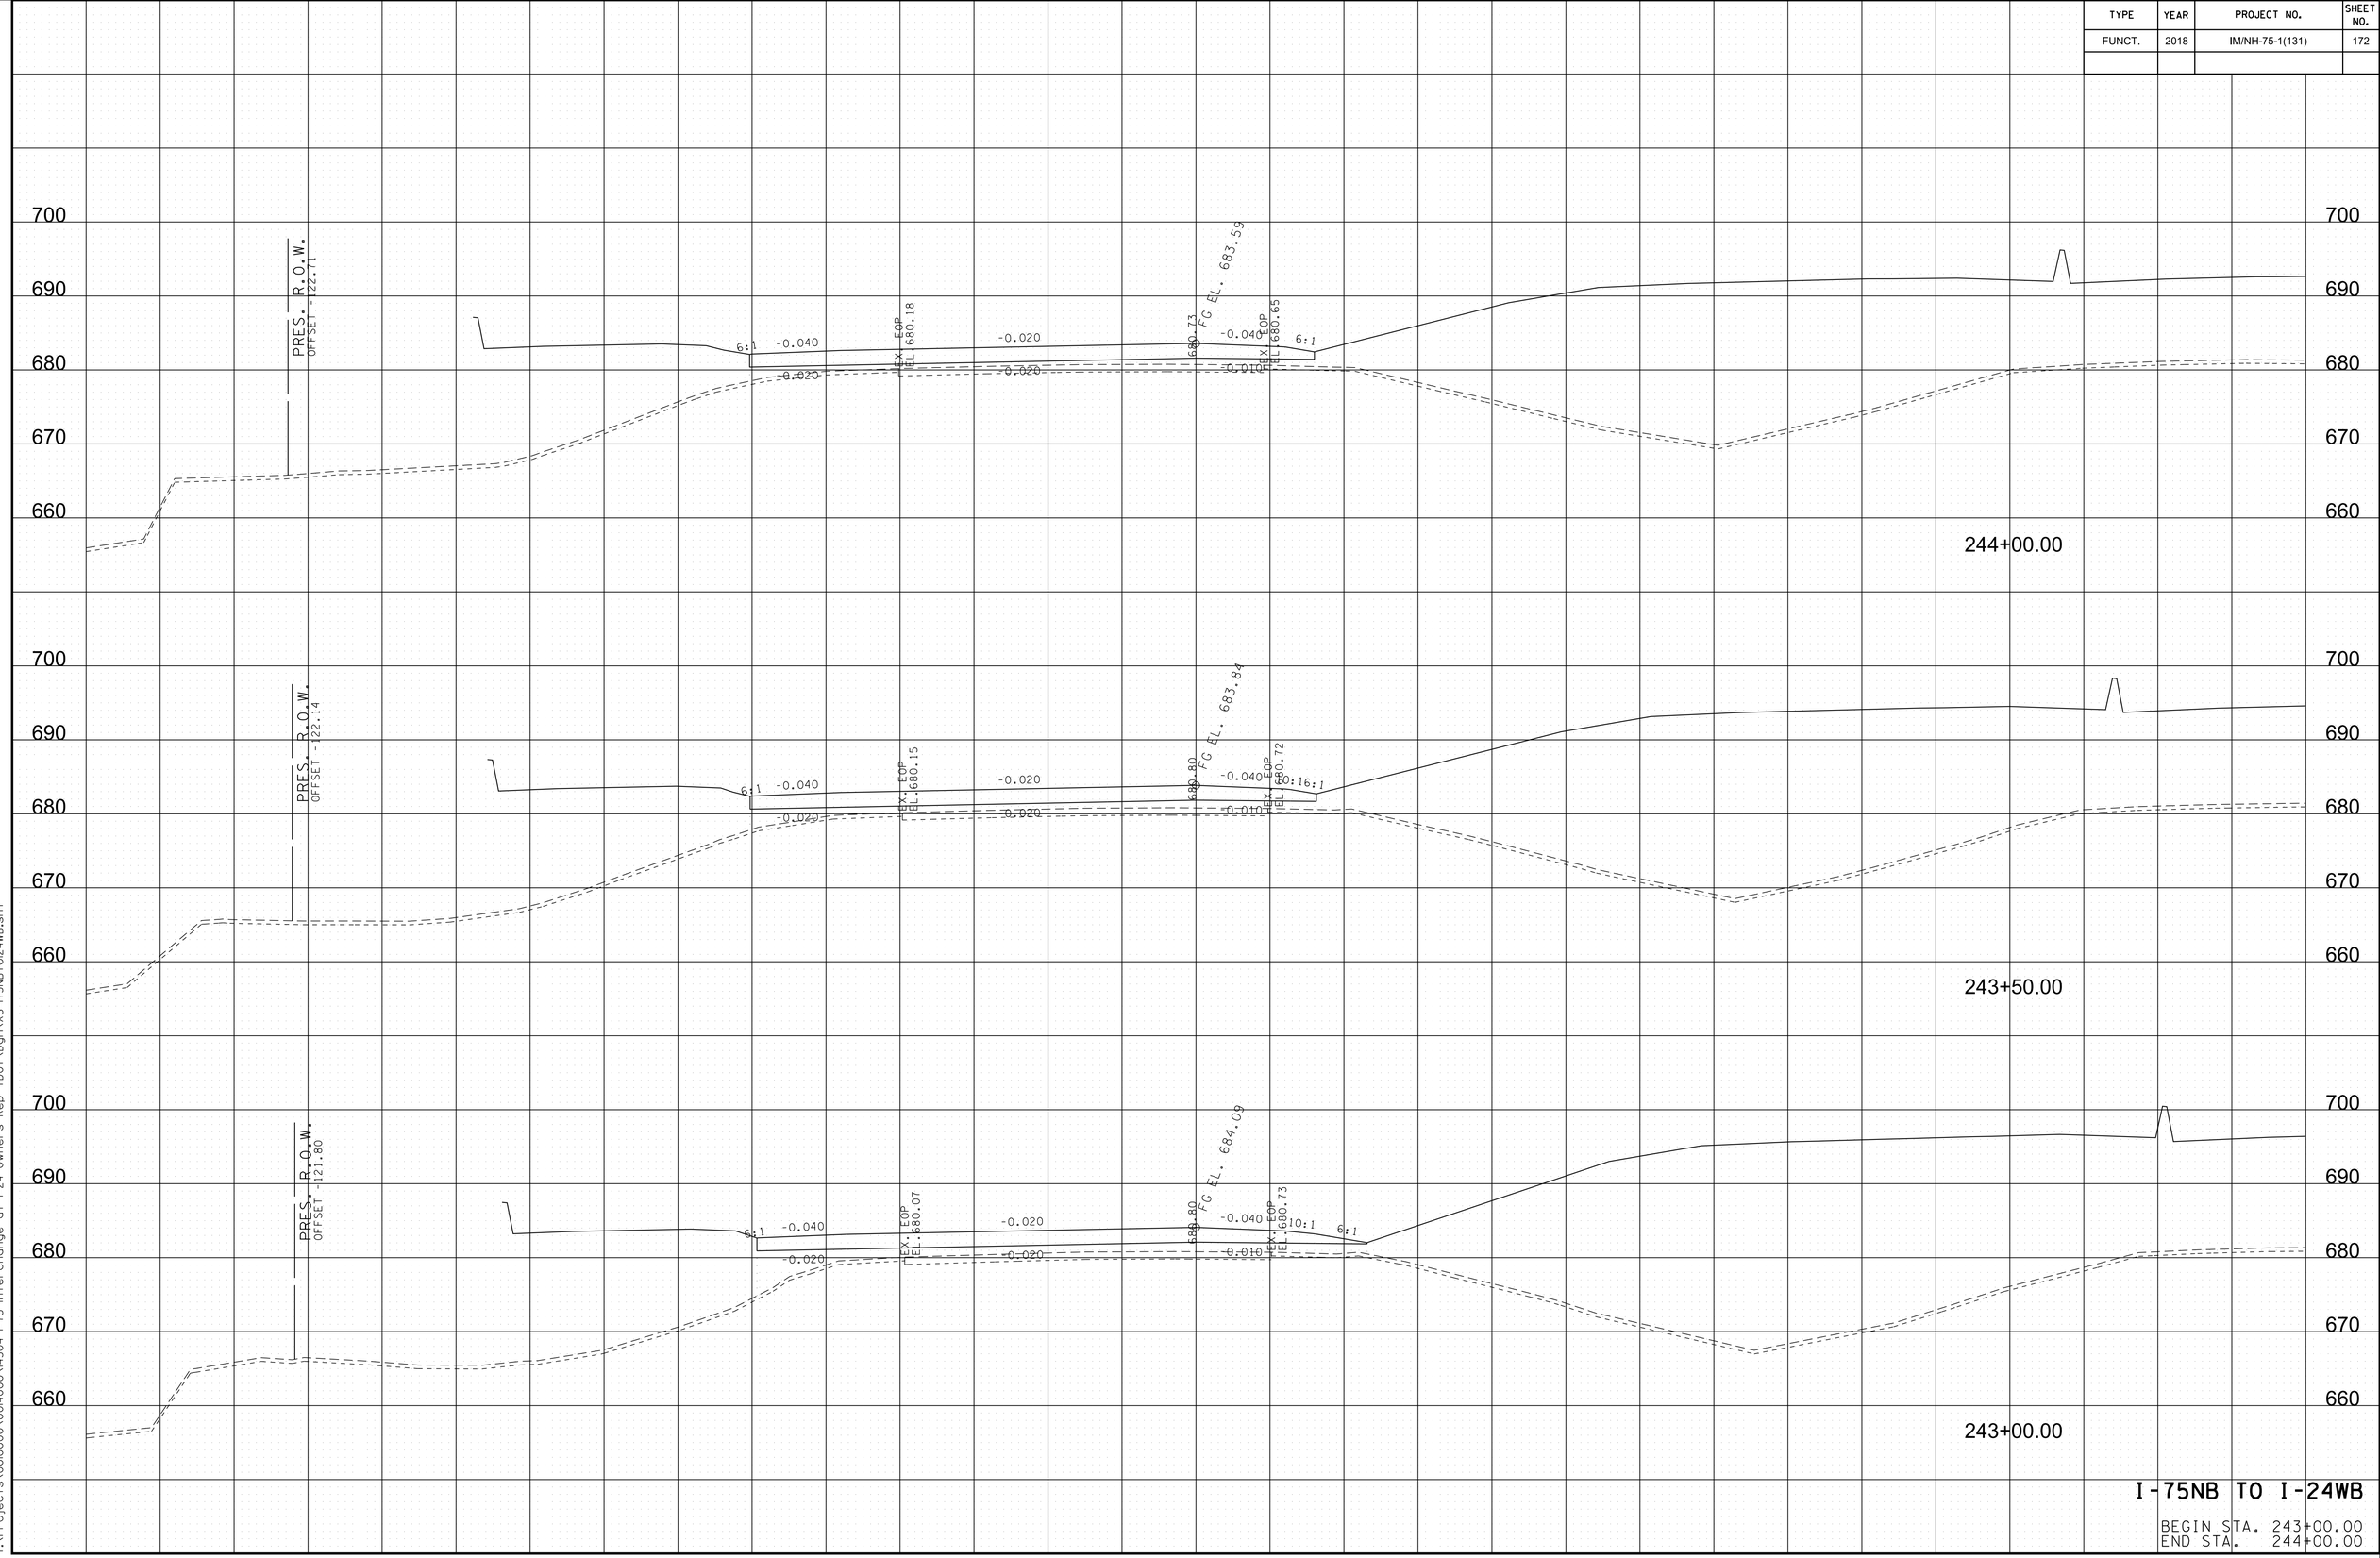


I-75NB TO I-24WB

BEGIN STA. 243+00.00
END STA. 244+00.00

8/9/2018 5:40:34 PM
Y:\Projects\001000\001000\001000\v4304 I-75 Interchange at I-24 Owners Rep TDOT\Dgn\XS-I75NBtoI24WB.sht

TYPE	YEAR	PROJECT NO.	SHEET NO.
FUNCT.	2018	IM/NH-75-1(131)	173

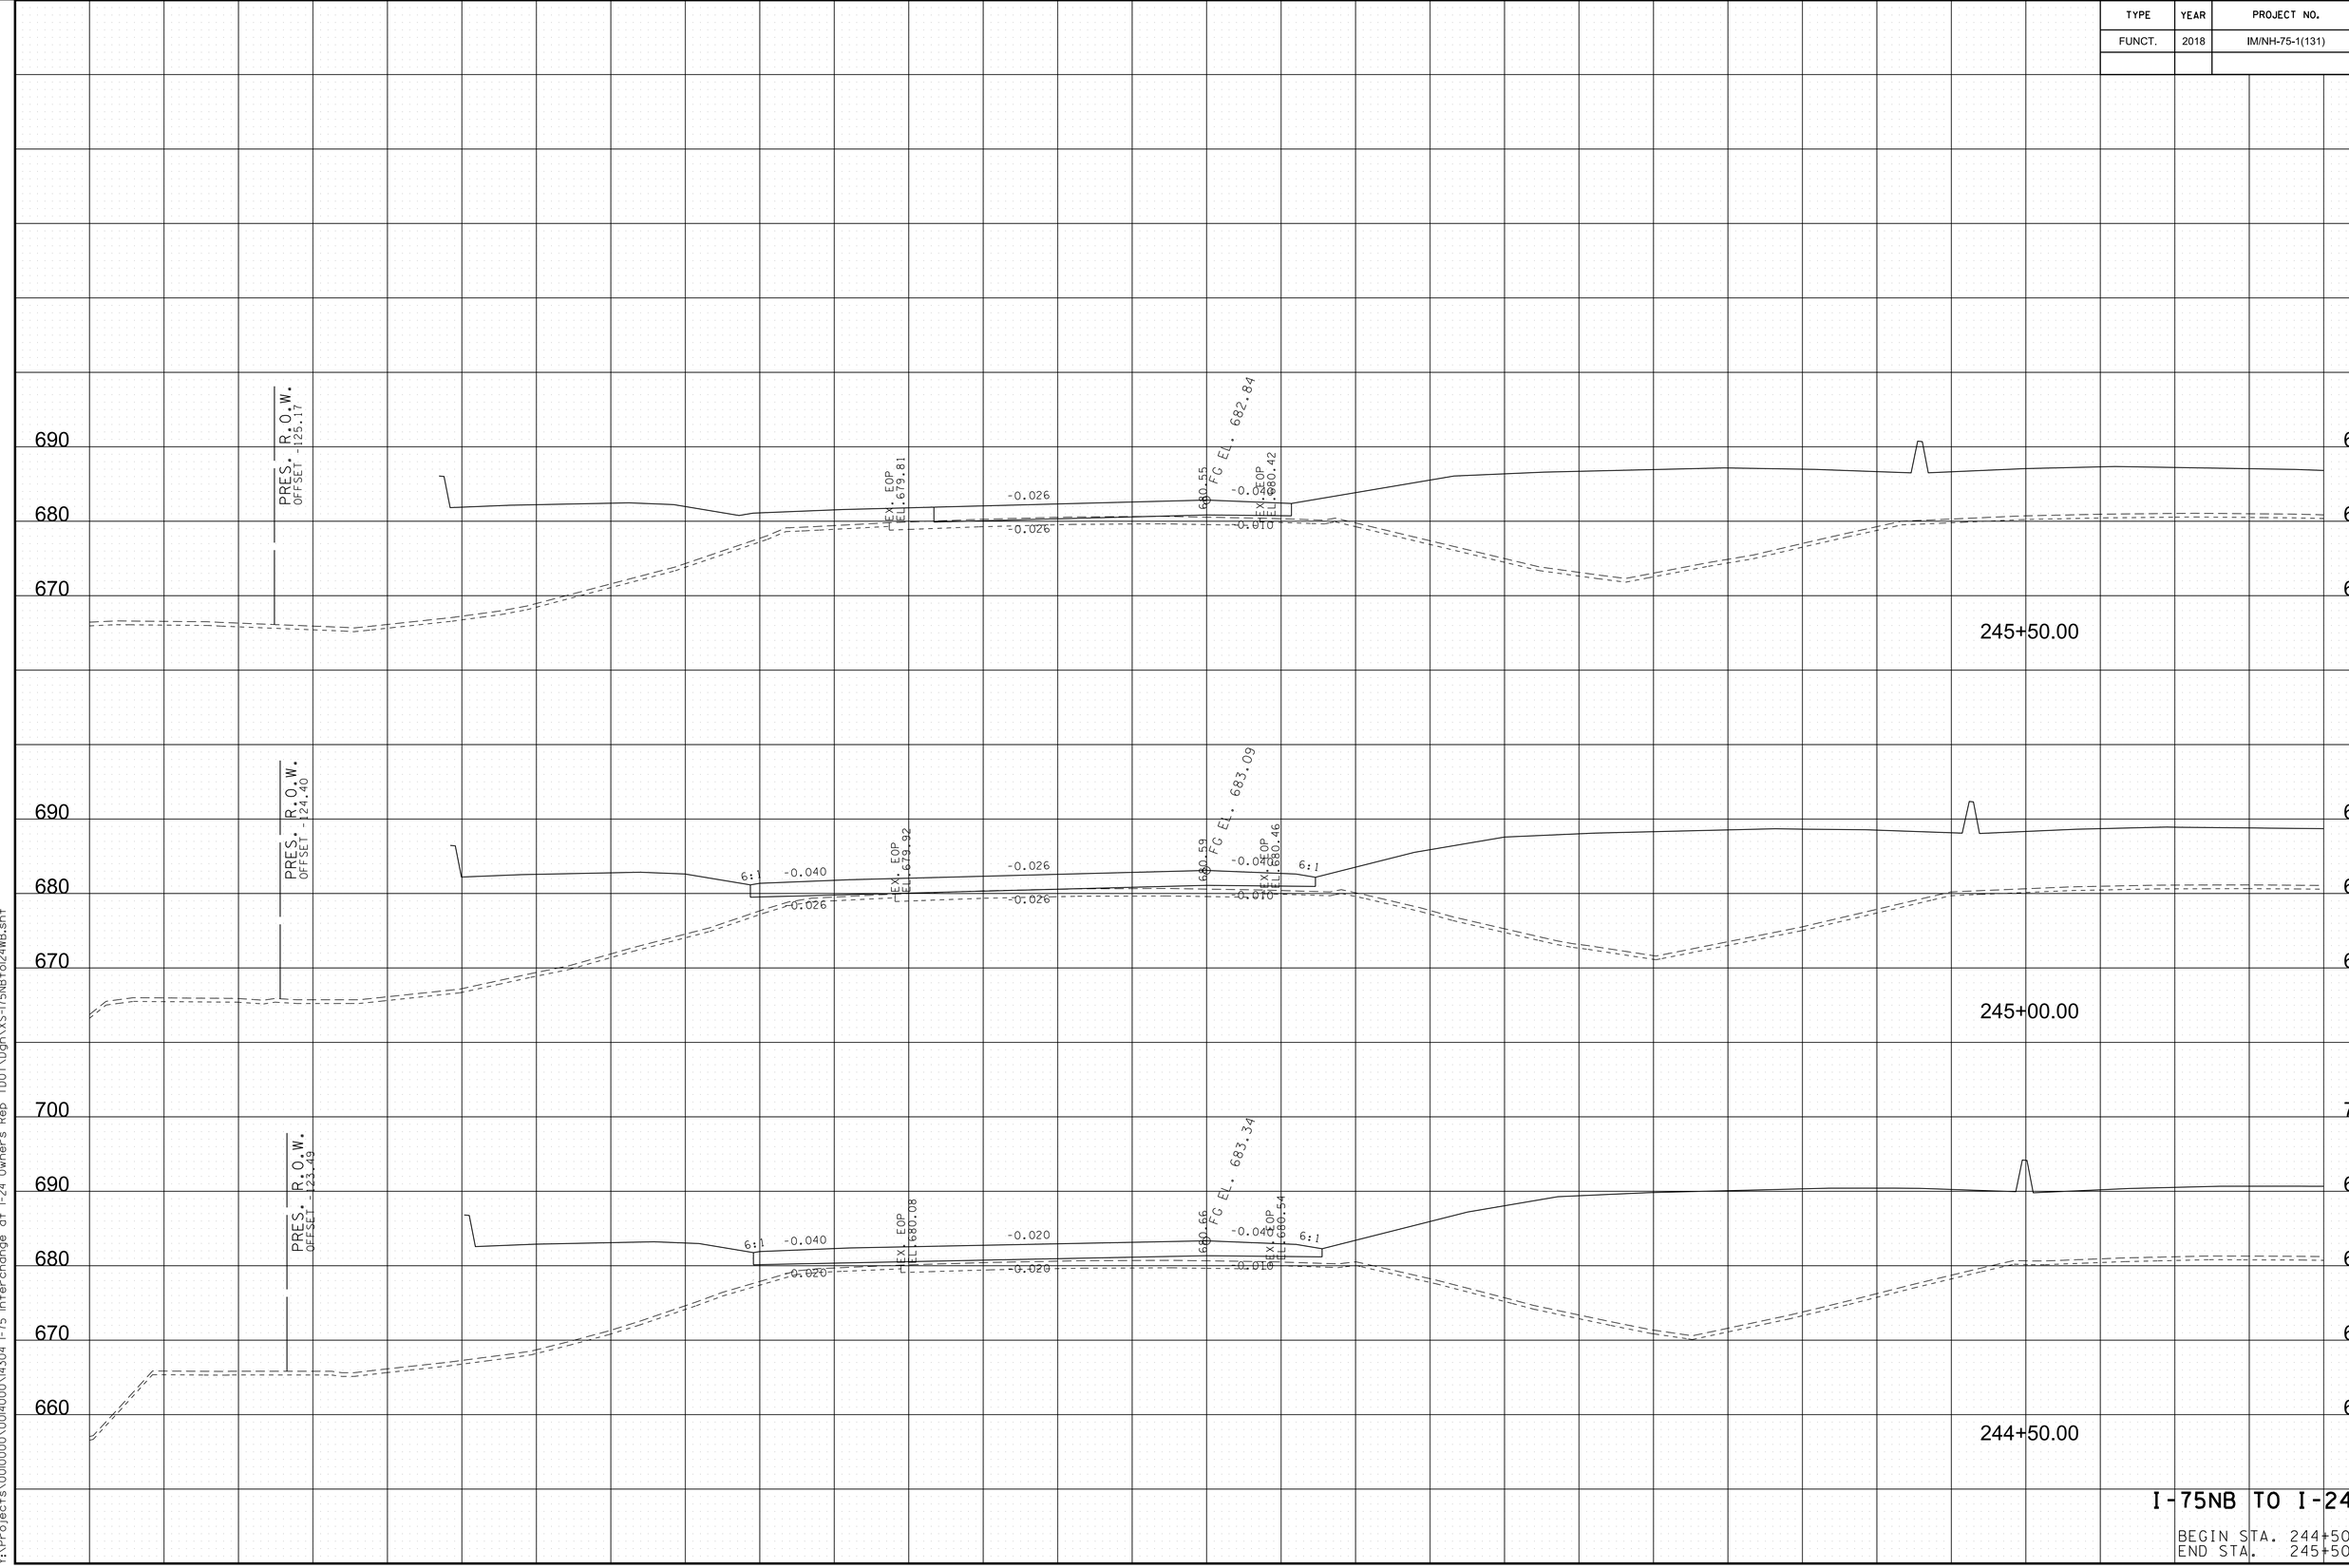


I-75NB TO I-24WB

BEGIN STA. 244+50.00
END STA. 245+50.00

8/9/2018 5:40:36 PM
Y:\Projects\001000\001400\14304 I-75 Interchange at I-24 Owners Rep TDOT\Dgn\XS-I75NBtoI24WB.sht

TYPE	YEAR	PROJECT NO.	SHEET NO.
FUNCT.	2018	IM/NH-75-1(131)	174

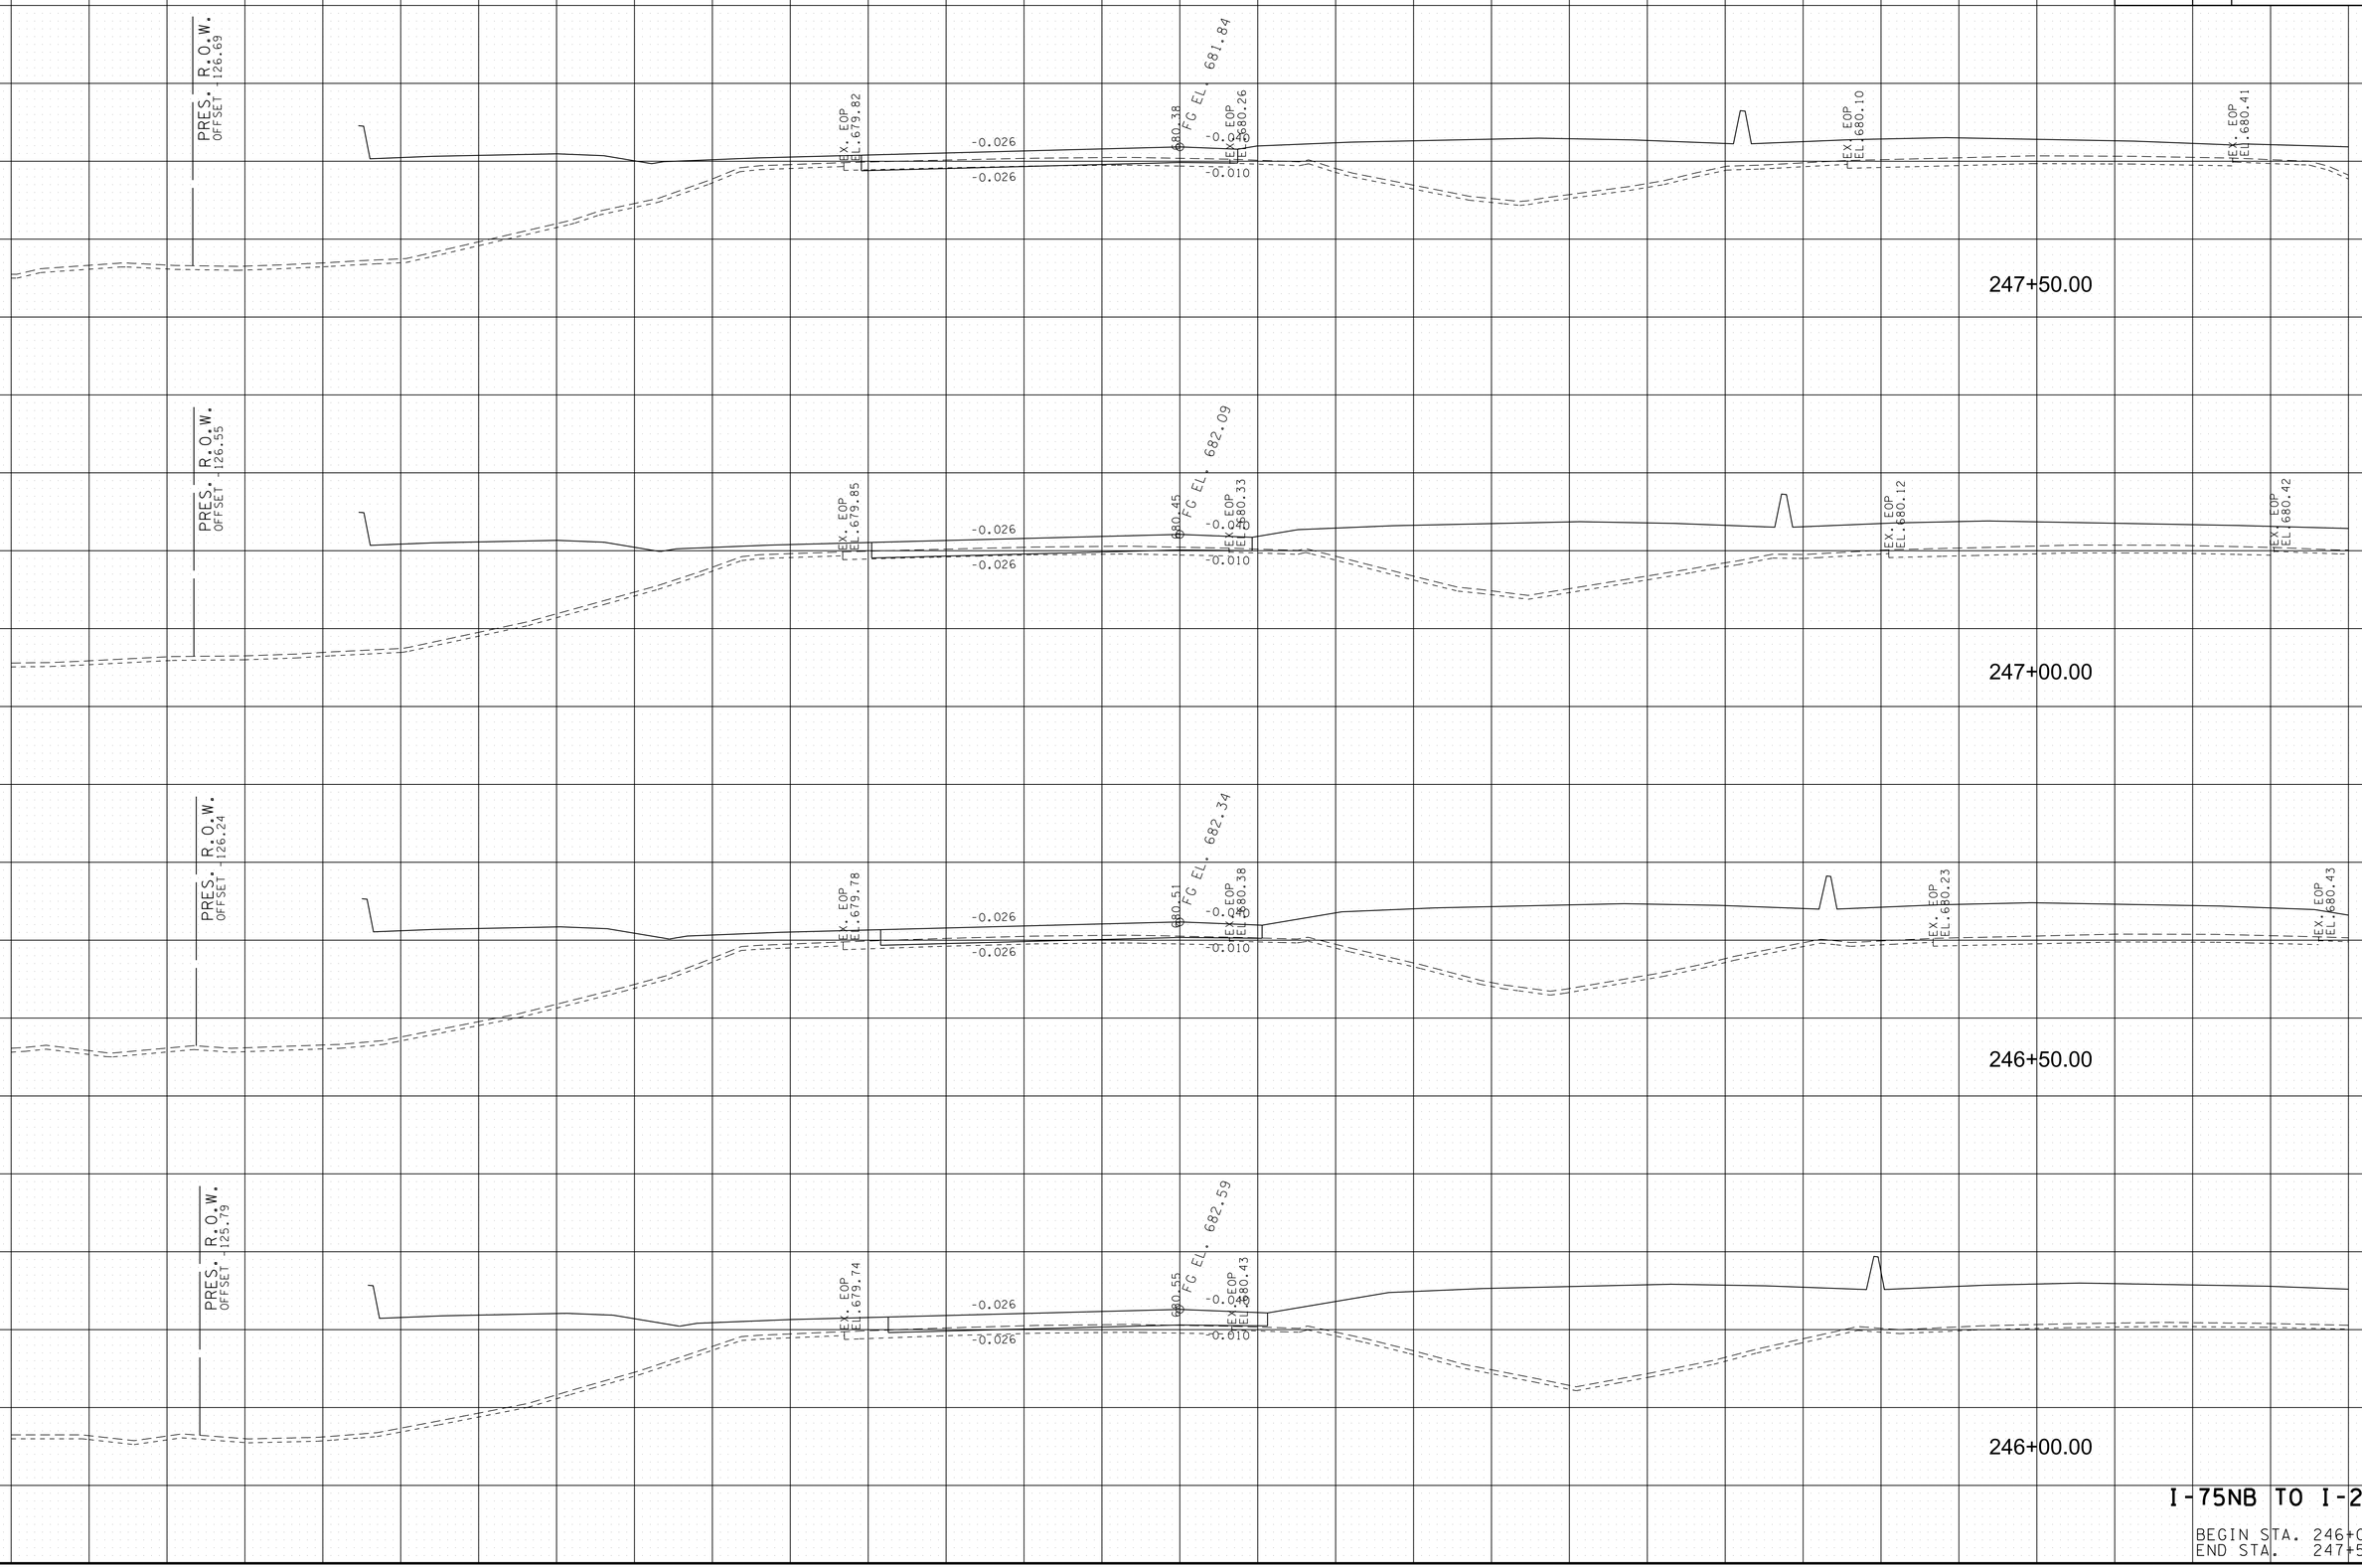


I-75NB TO I-24WB

BEGIN STA. 246+00.00
END STA. 247+50.00

8/9/2018 5:40:42 PM
Y:\Projects\001000\001400\l4304 I-75 Interchange at I-24 Owners Rep TDOT\Dgn\XS-I75NBtoI24WB.sht

TYPE	YEAR	PROJECT NO.	SHEET NO.
FUNCT.	2018	IM/NH-75-1(131)	175

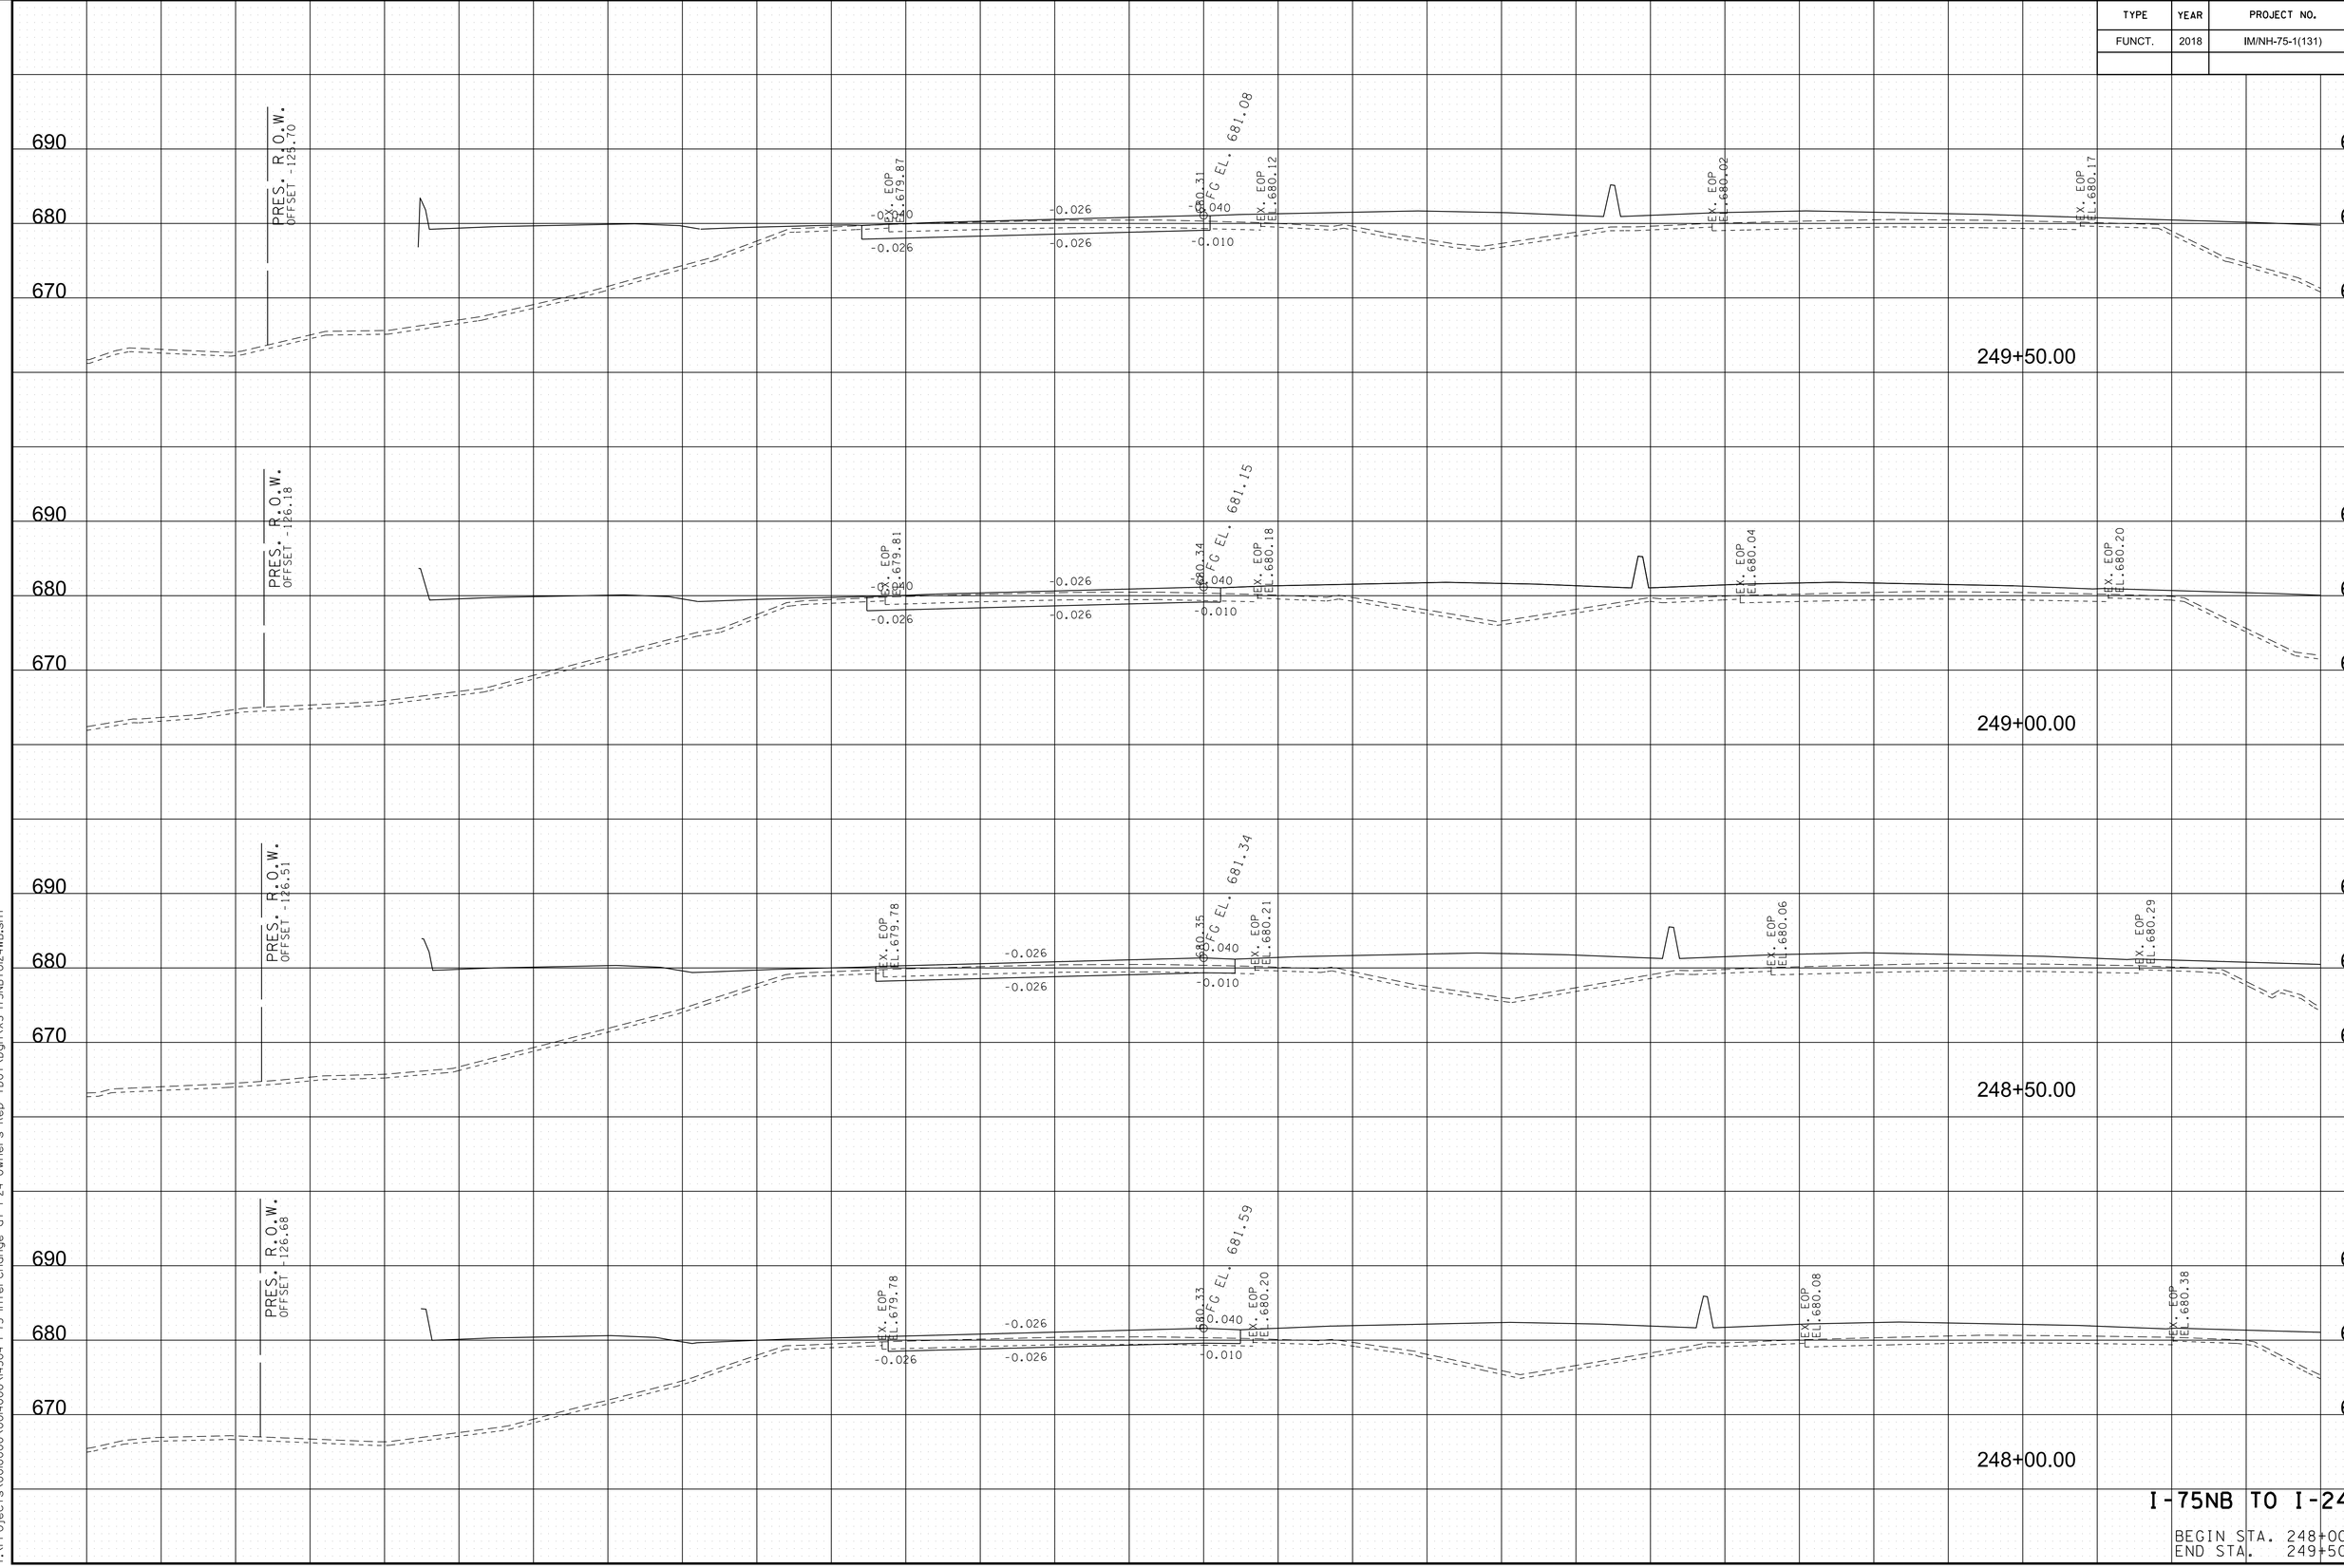


I-75NB TO I-24WB

BEGIN STA. 248+00.00
END STA. 249+50.00

8/9/2018 5:40:43 PM
Y:\Projects\001000\001400\14304 I-75 Interchange at I-24 Owners Rep TDOT\Dgn\XS-I75NBtoI24WB.sht

TYPE	YEAR	PROJECT NO.	SHEET NO.
FUNCT.	2018	IM/NH-75-1(131)	176

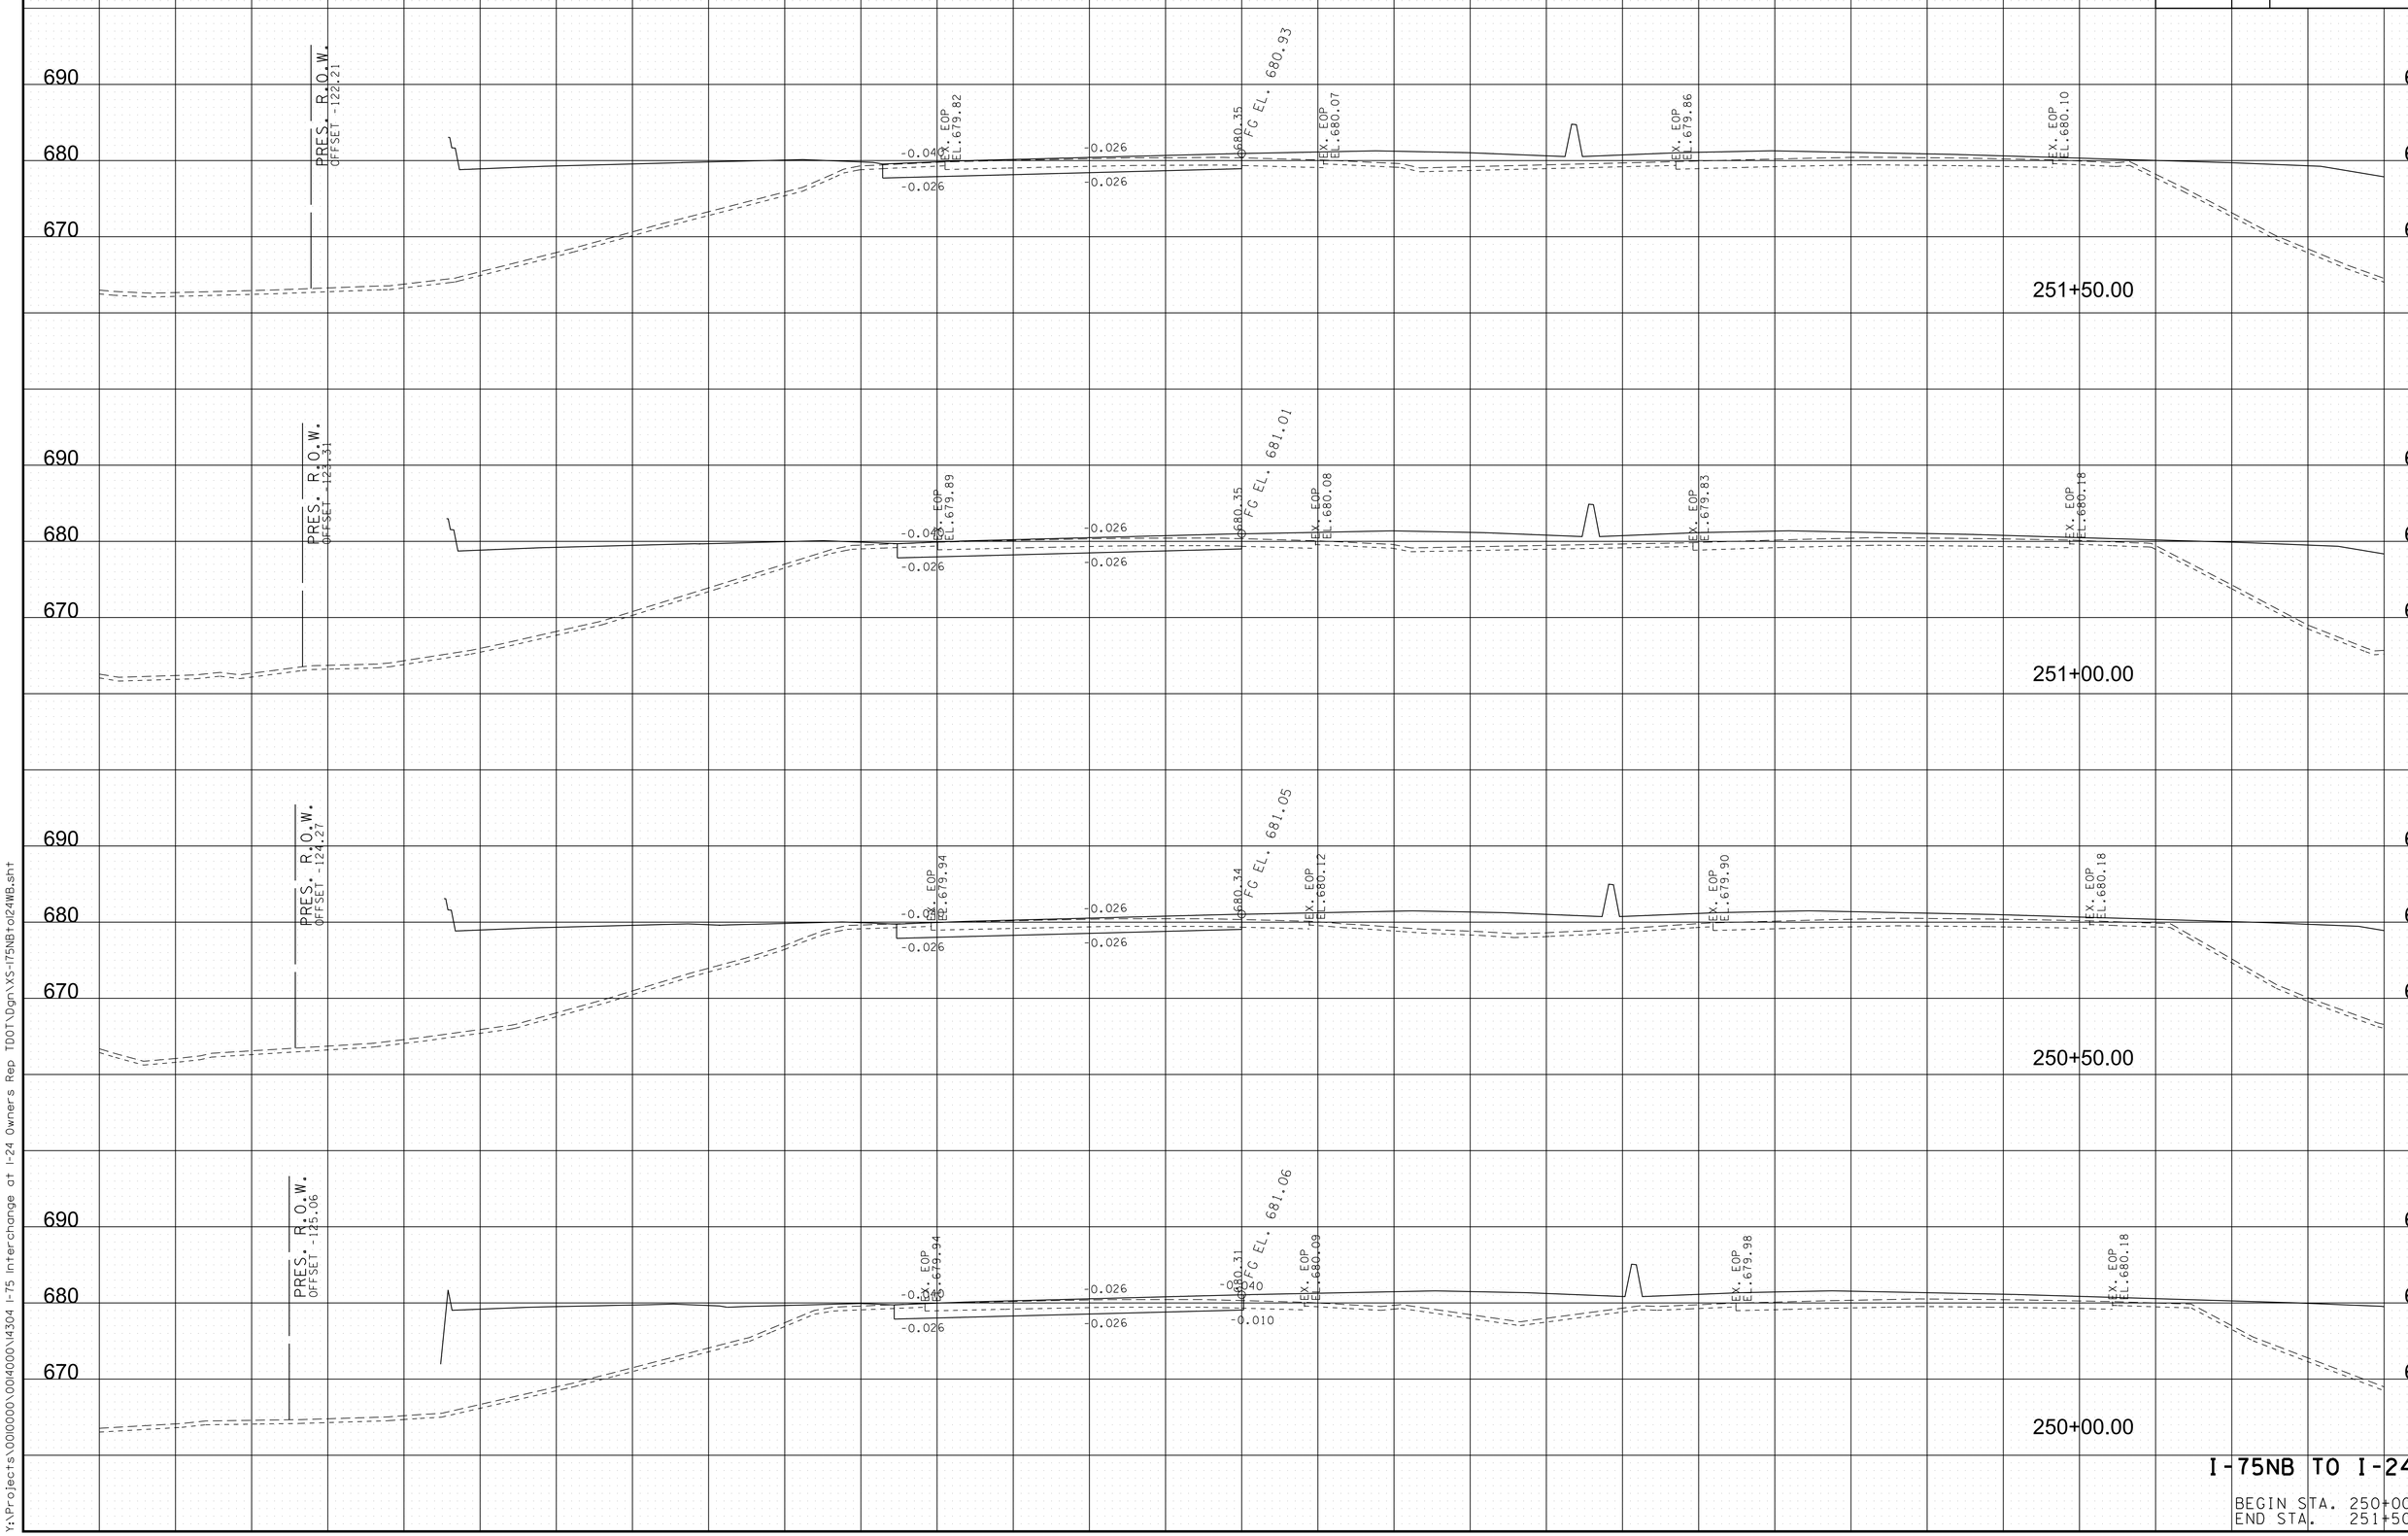


I-75NB TO I-24WB

BEGIN STA. 250+00.00
END STA. 251+50.00

8/9/2018 5:40:45 PM
Y:\Projects\001000\001400\14304 I-75 Interchange at I-24 Owners Rep TDOT\Dgn\XS-I75NBtoI24WB.sht

TYPE	YEAR	PROJECT NO.	SHEET NO.
FUNCT.	2018	IM/NH-75-1(131)	177

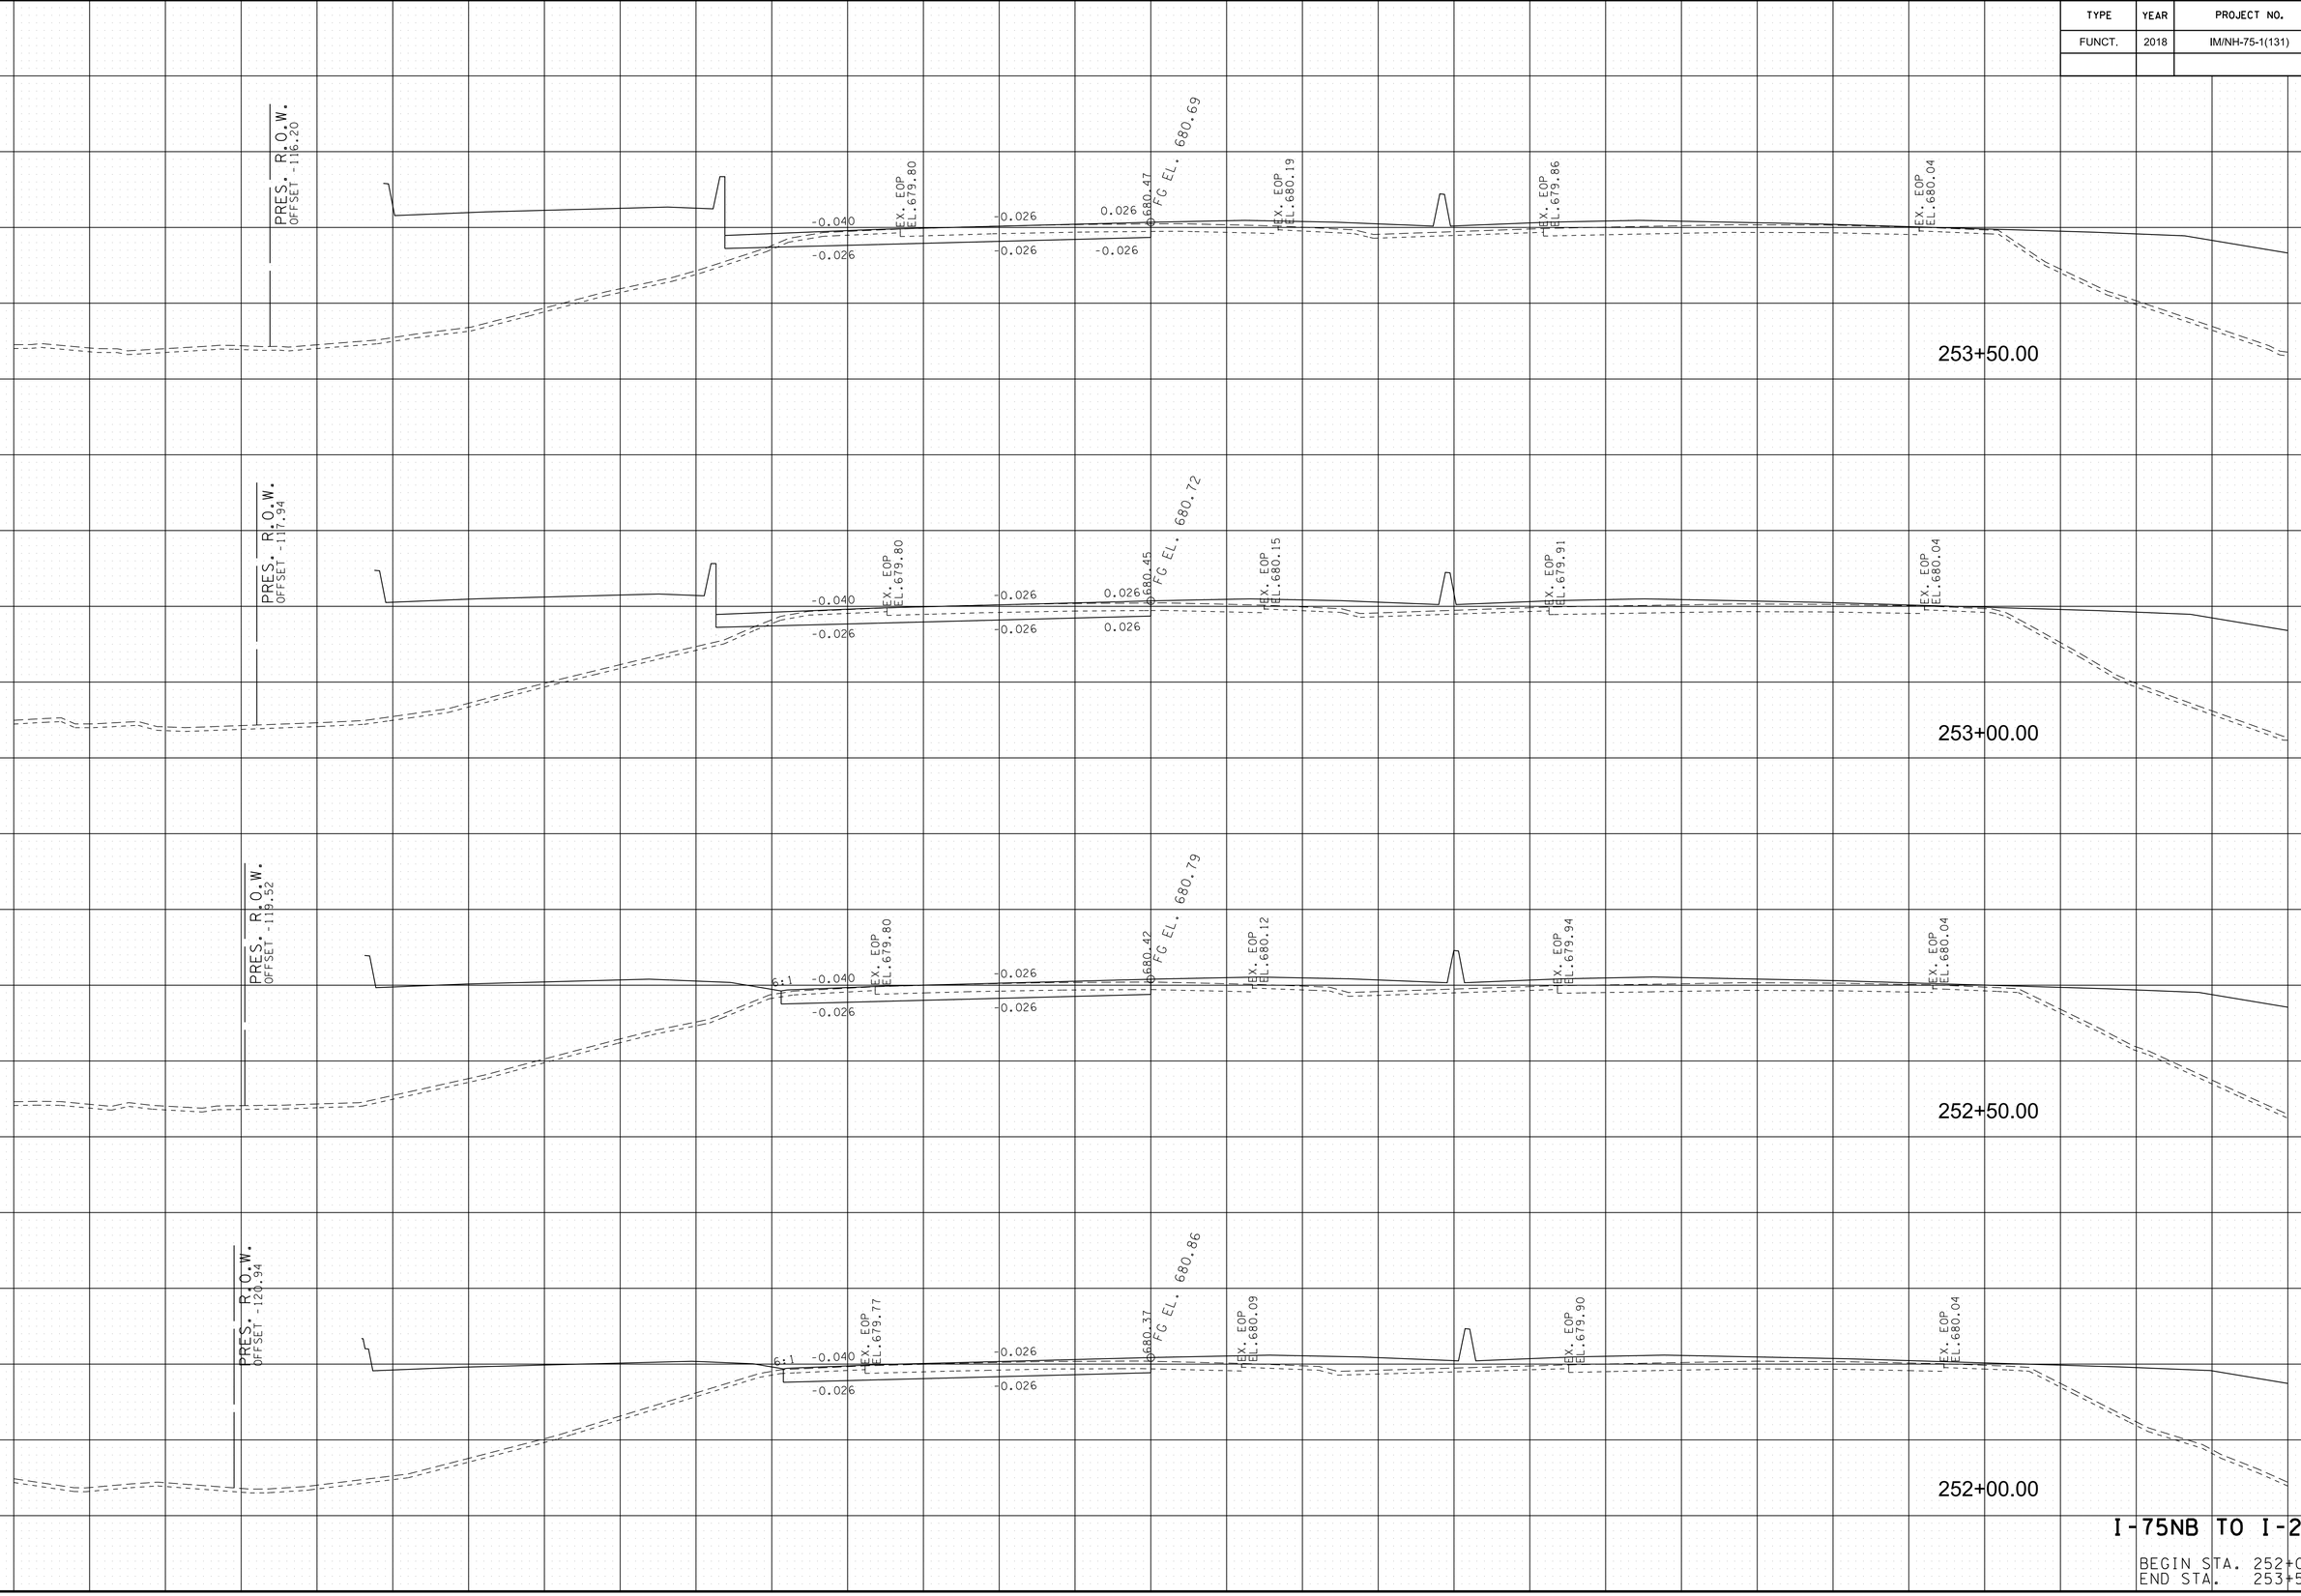


I-75NB TO I-24WB

BEGIN STA. 252+00.00
END STA. 253+50.00

8/9/2018 5:40:46 PM
Y:\Projects\001000\001400\14304 I-75 Interchange at I-24 Owners Rep TDOT\Dgn\XS-I75NBtoI24WB.sht

TYPE	YEAR	PROJECT NO.	SHEET NO.
FUNCT.	2018	IM/NH-75-1(131)	178

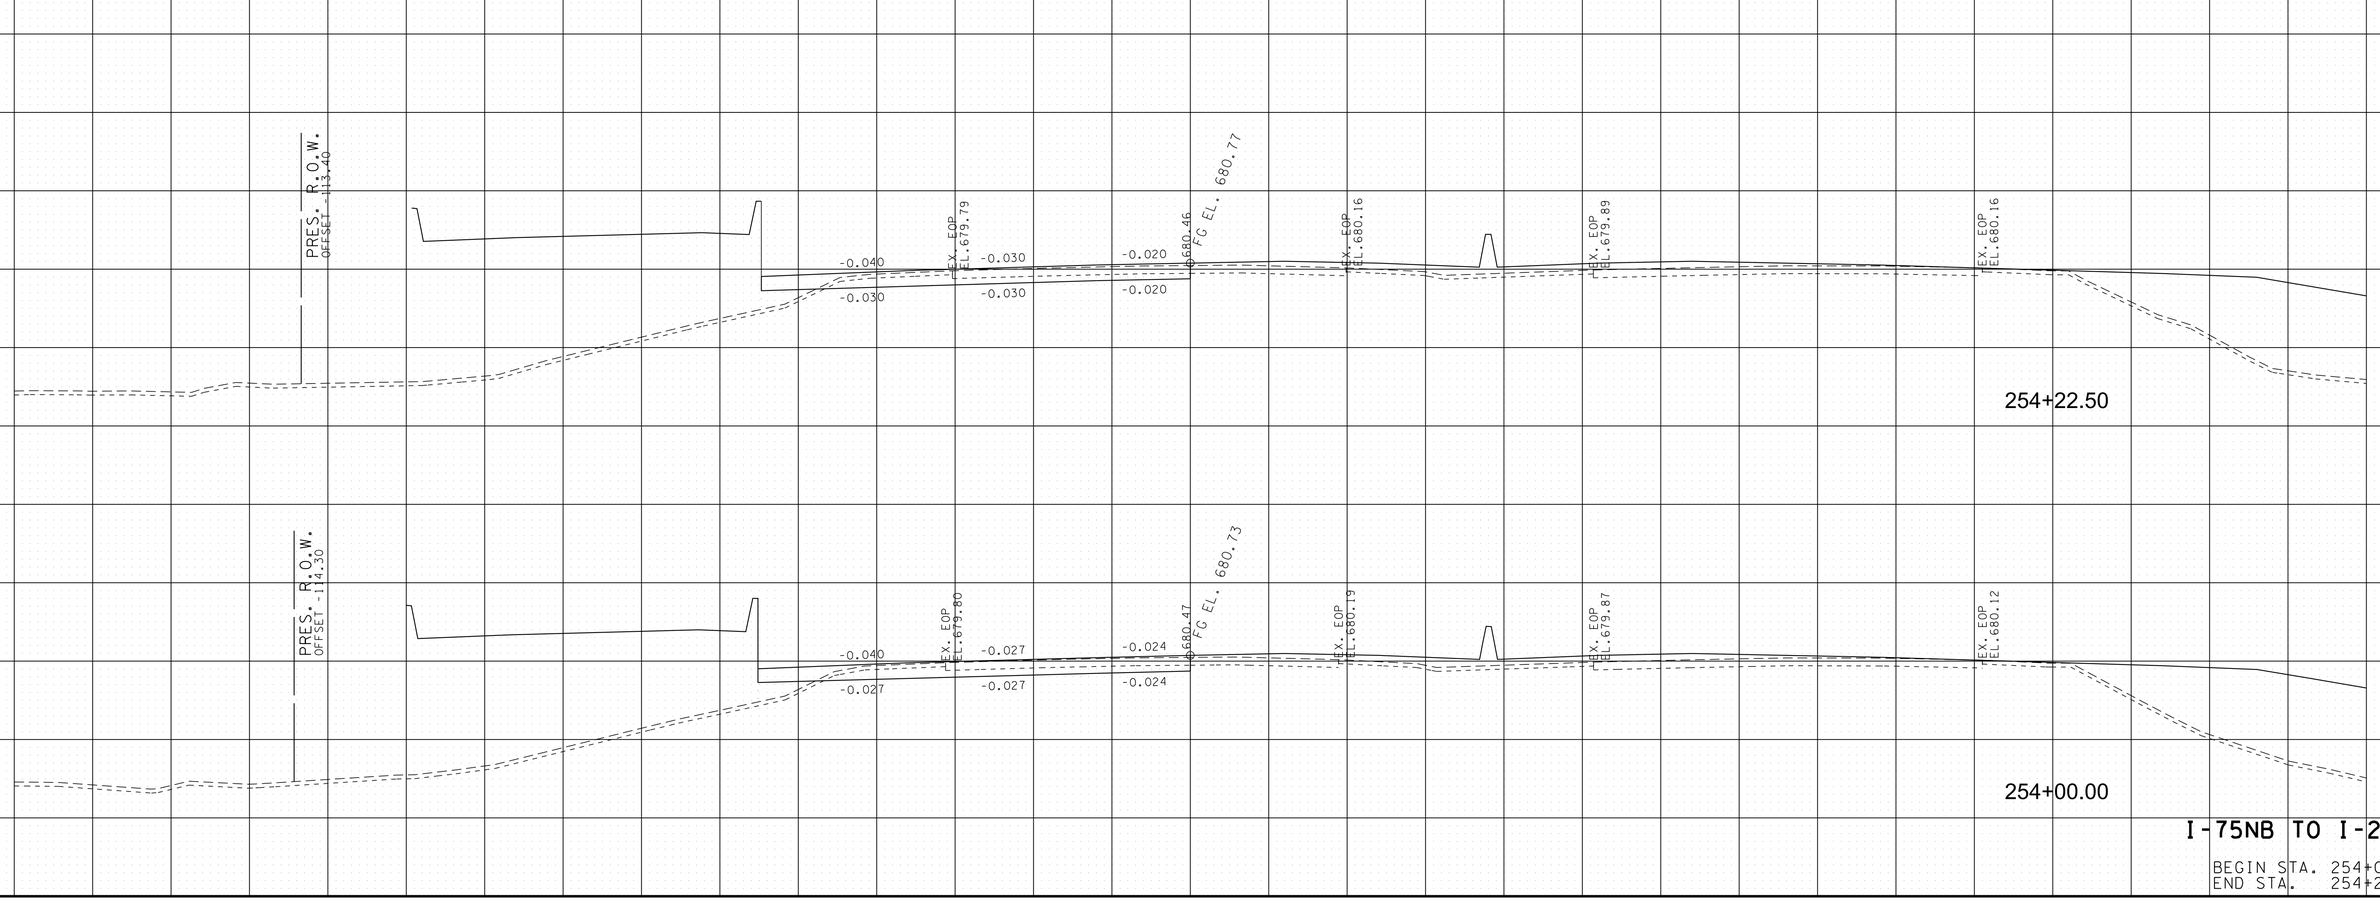


I-75NB TO I-24WB

BEGIN STA. 254+00.00
END STA. 254+22.50

8/9/2018 5:40:47 PM
Y:\Projects\001000\001400\14304 I-75 Interchange at I-24 Owners Rep TDOT\Dgn\XS-I75NBtoI24WB.sht

TYPE	YEAR	PROJECT NO.	SHEET NO.
FUNCT.	2018	IM/NH-75-1(131)	179

REV. 10-18-18: CROSS SECTIONS WERE CHANGED DUE TO REVISED NOISE WALL/BARRIER LOCATION.

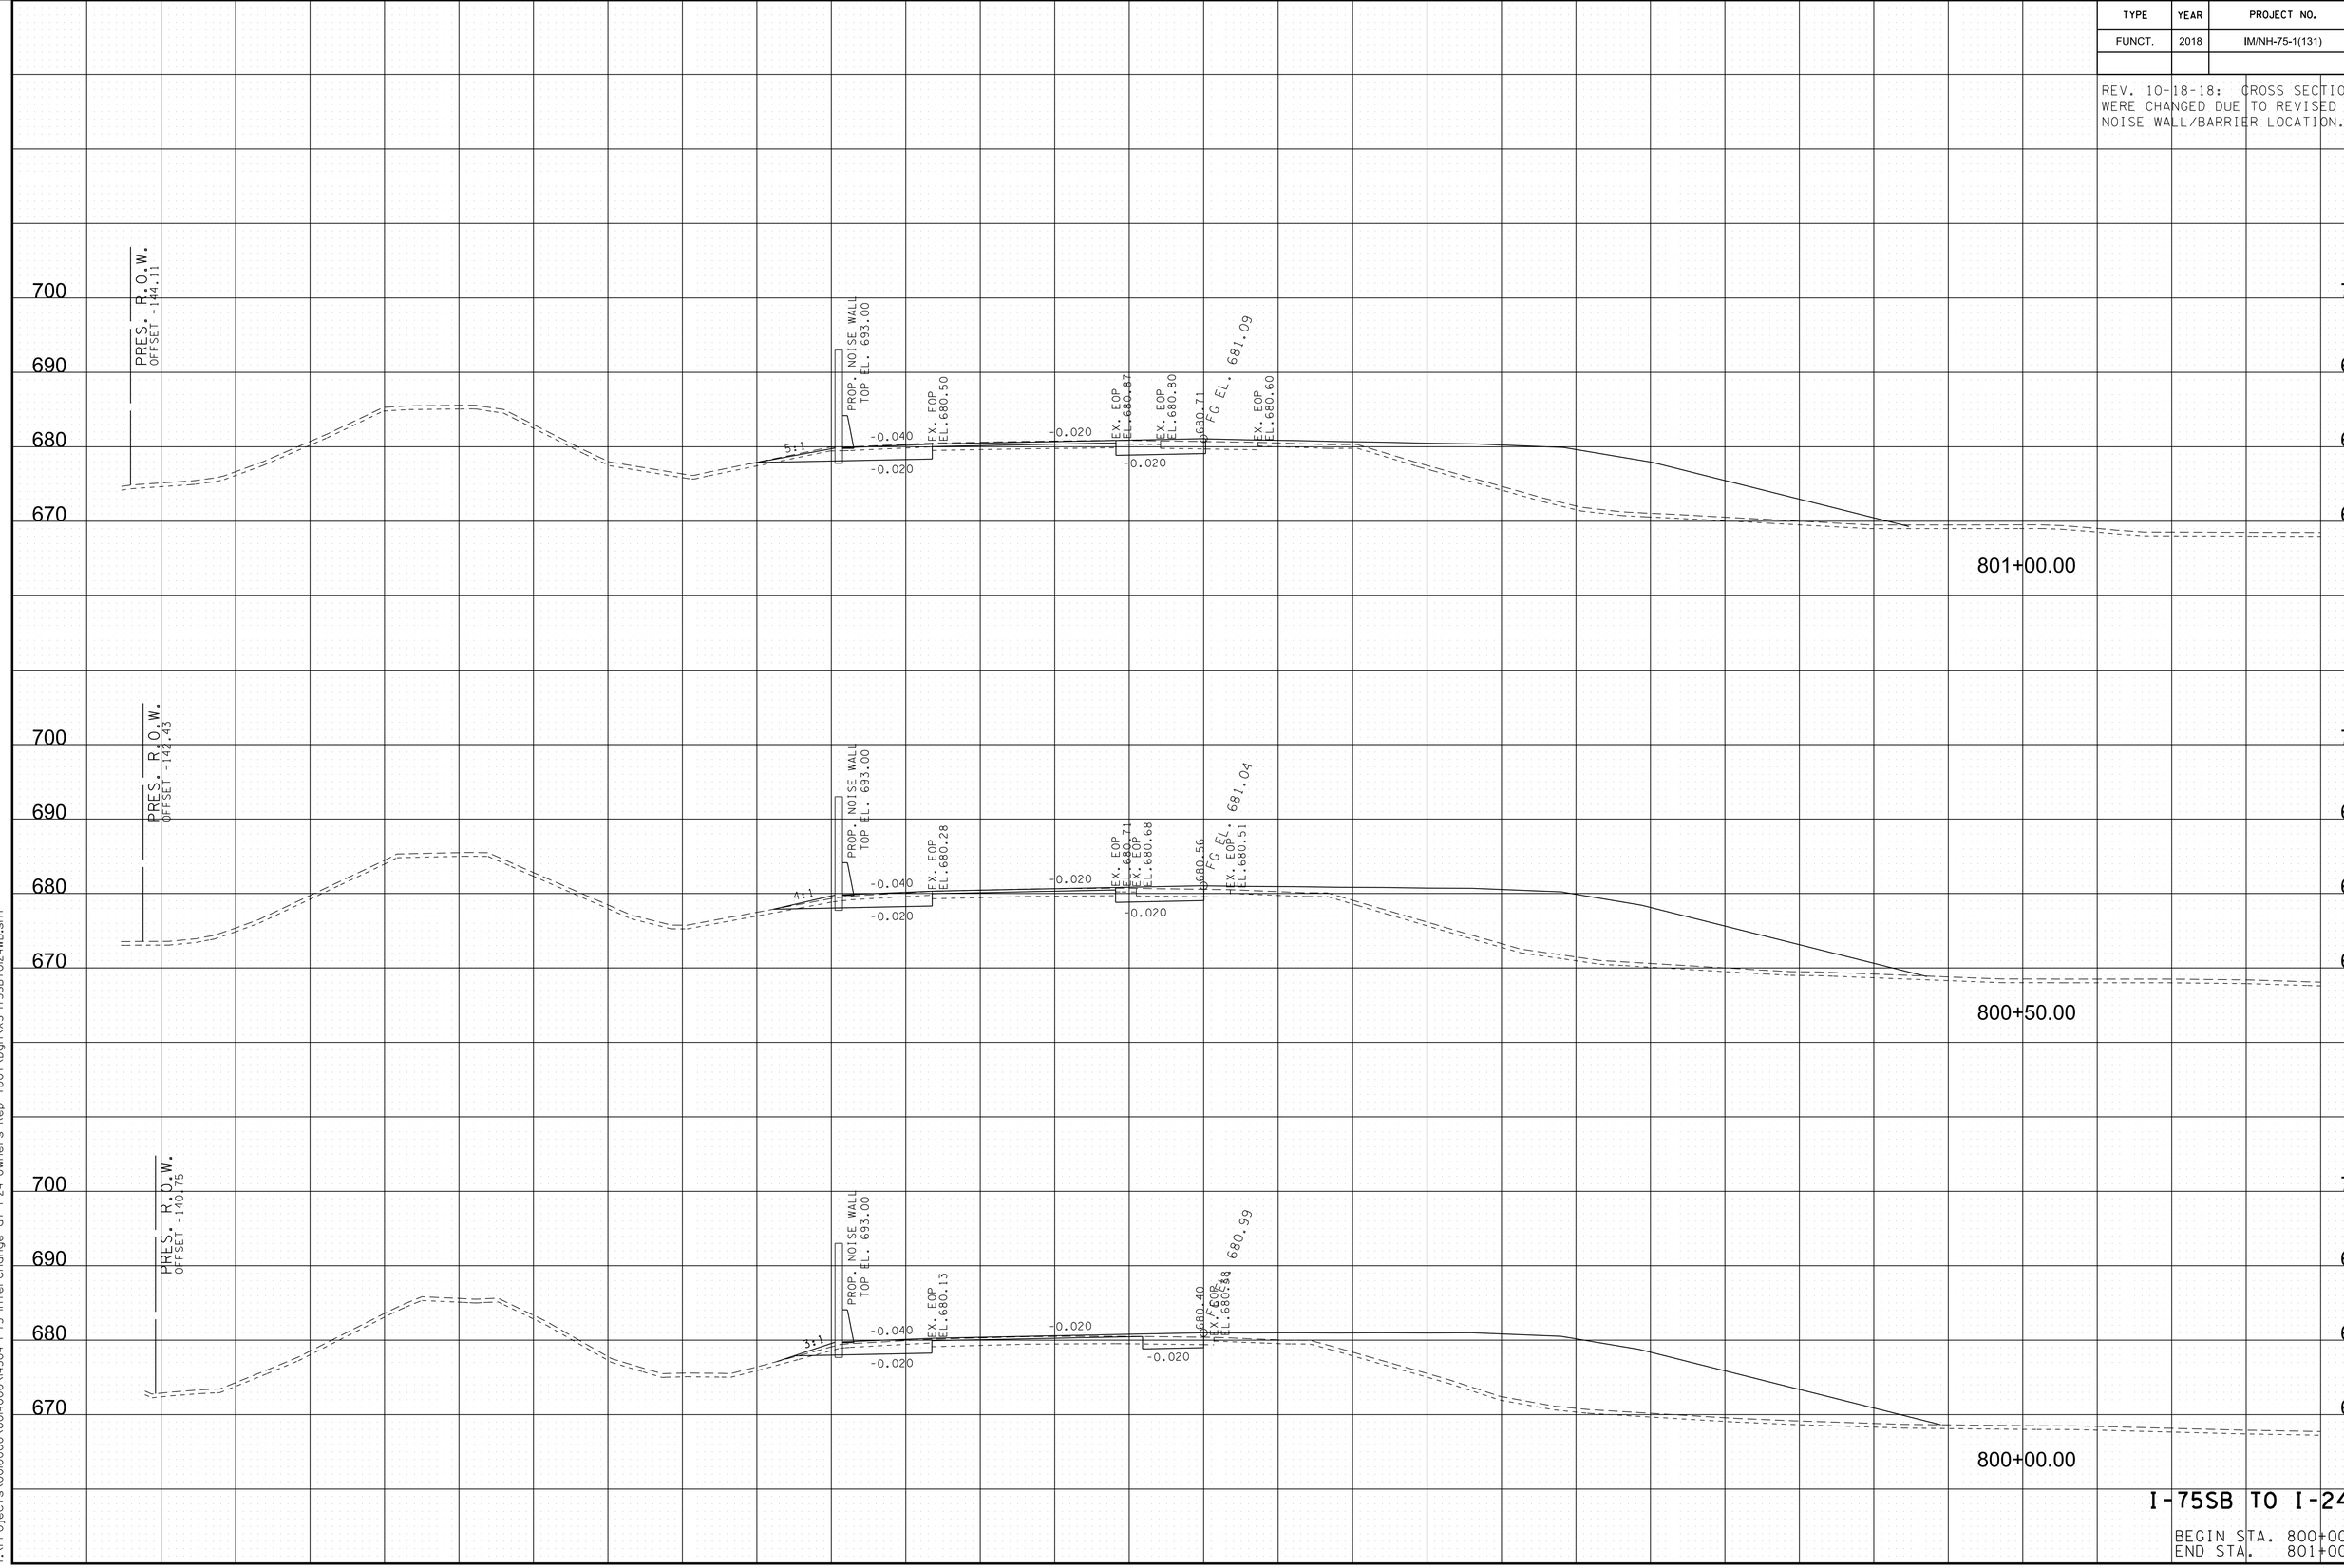


I-75SB TO I-24WB

BEGIN STA. 800+00.00
END STA. 801+00.00

10/18/2018 7:42:45 PM
Y:\Projects\000000\004000\V4304 I-75 Interchange at I-24 Owners Rep TDOT\Dgn\XS-I75SBtoI24WB.sht

TYPE	YEAR	PROJECT NO.	SHEET NO.
FUNCT.	2018	IM/NH-75-1(131)	180

REV. 10-18-18: CROSS SECTIONS WERE CHANGED DUE TO REVISED NOISE WALL/BARRIER LOCATION.

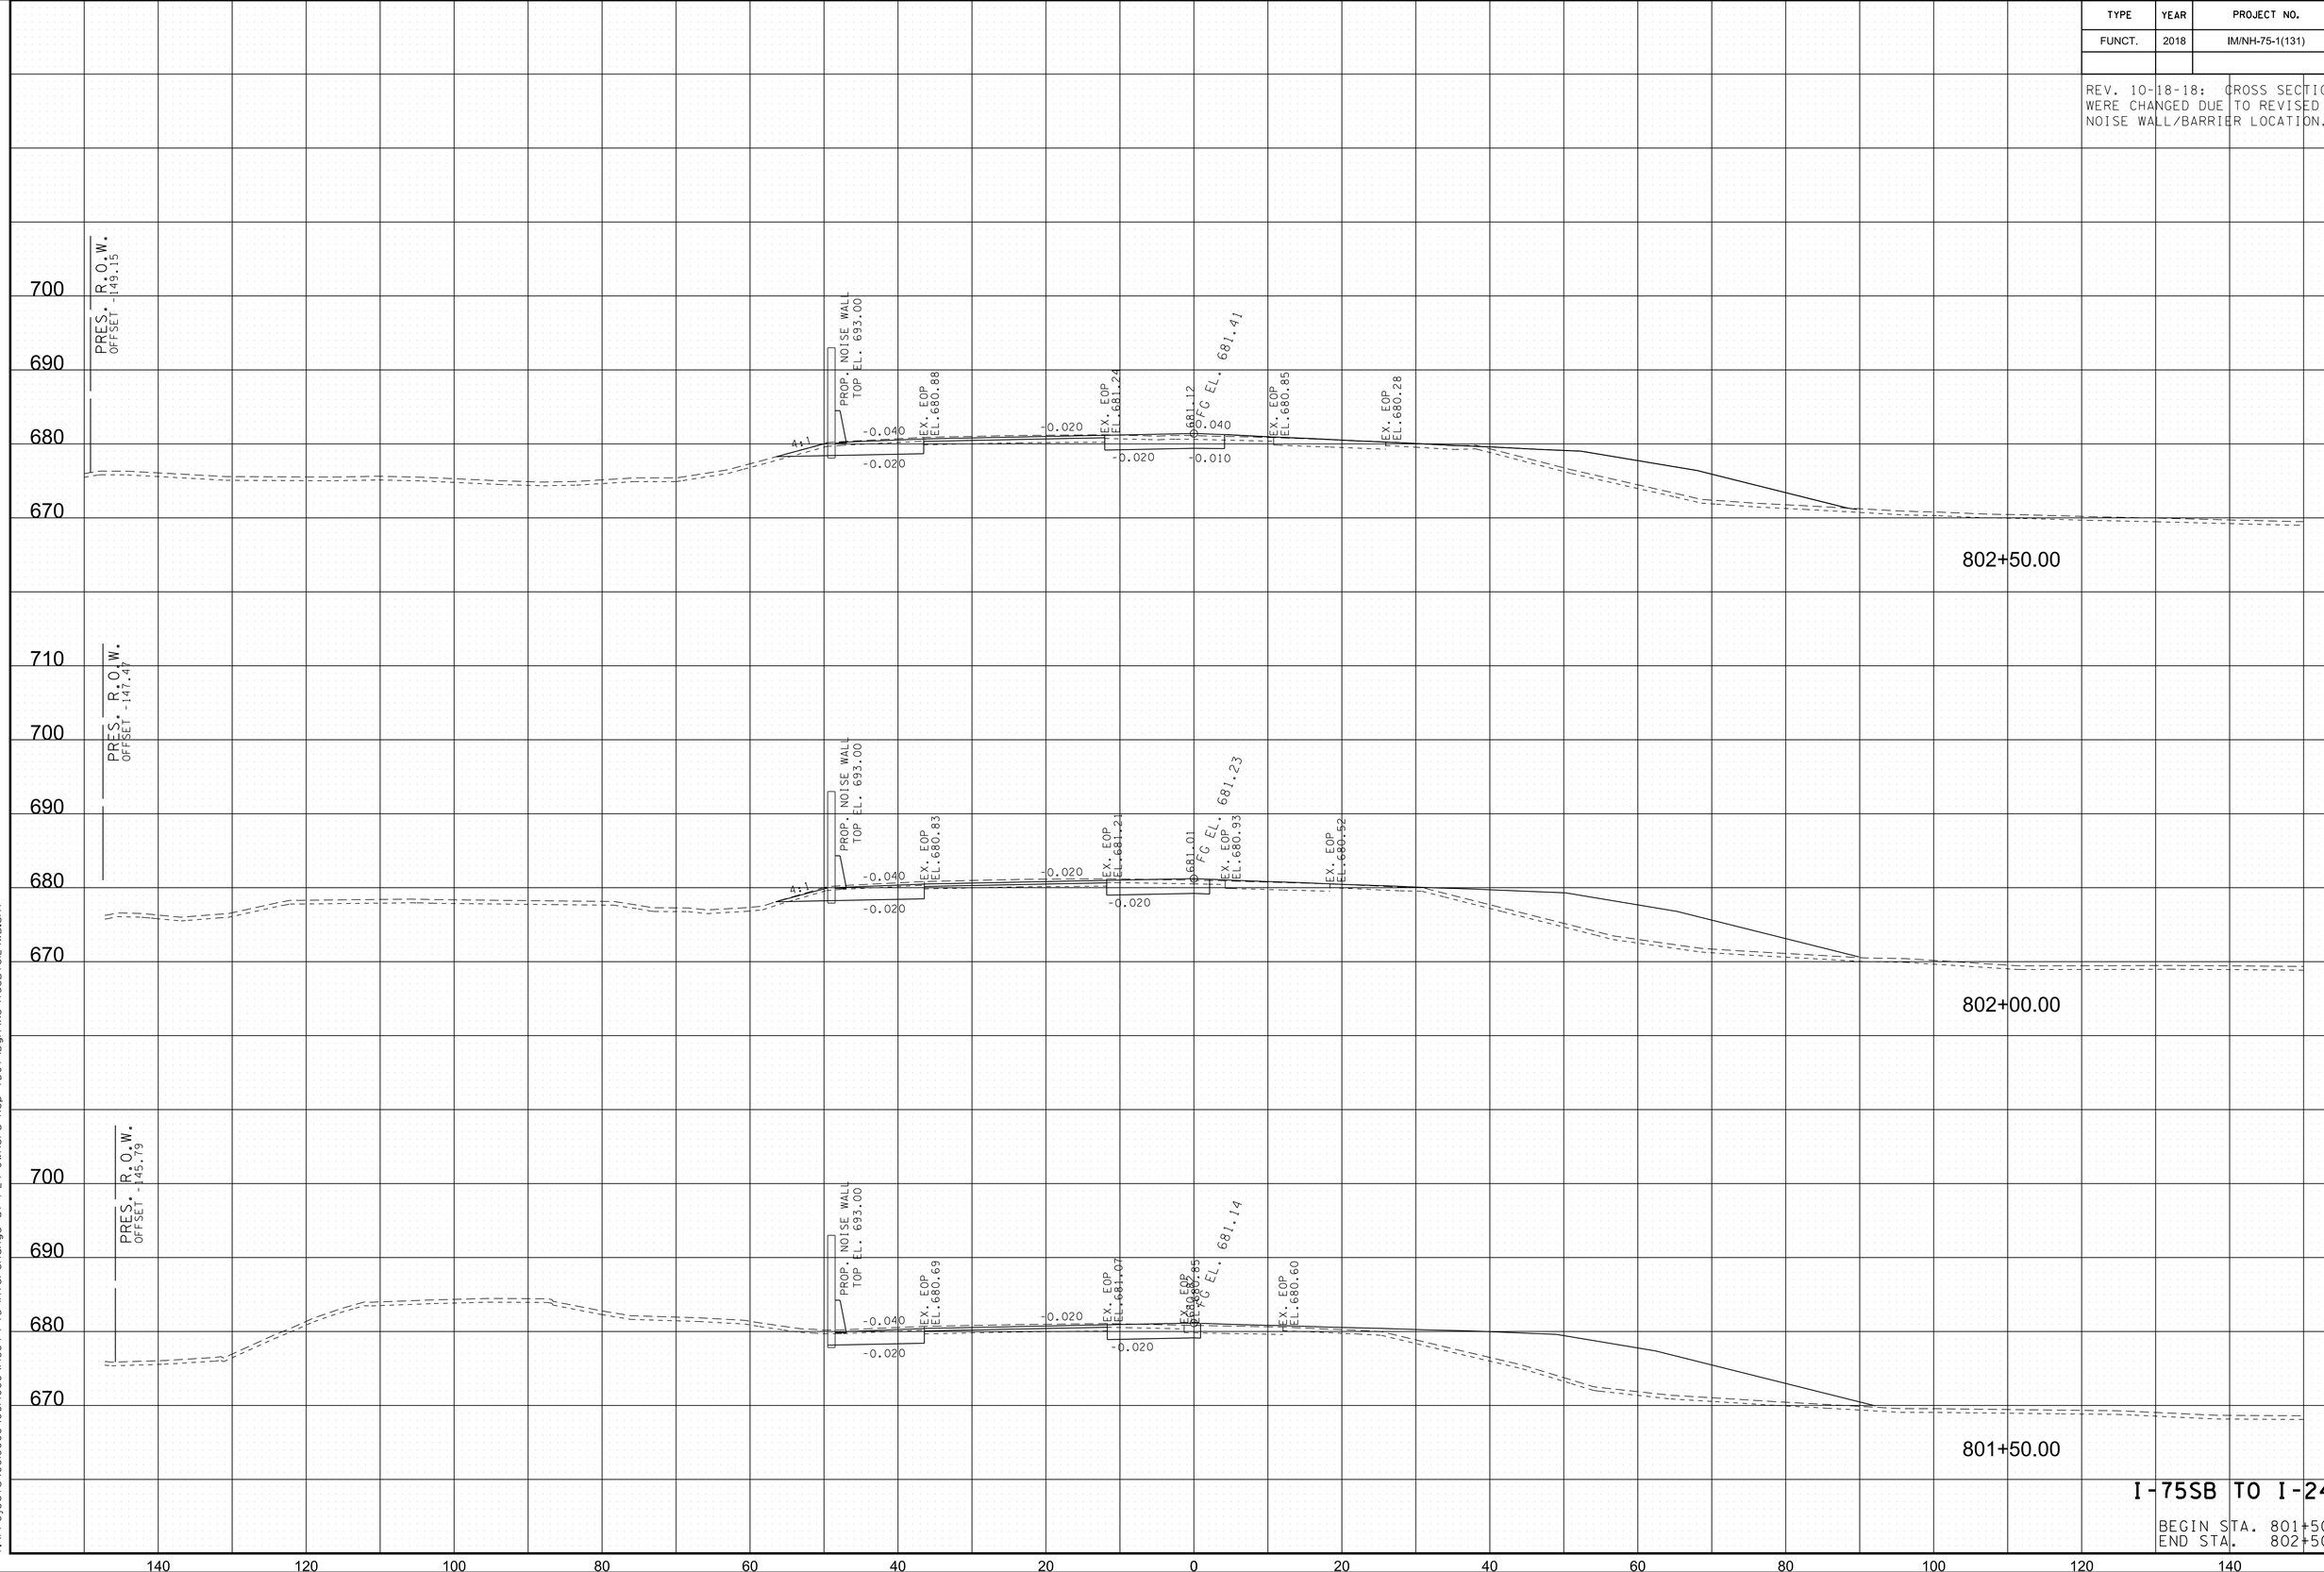


I-75SB TO I-24WB


BEGIN STA. 801+50.00
END STA. 802+50.00


10/18/2018 7:42:47 PM
Y:\Projects\0010000\0040000\N4304 I-75 Interchange at I-24 Owners Rep TDOT\Dgn\XS-I75SBtoI24WB.sht

TYPE	YEAR	PROJECT NO.	SHEET NO.
FUNCT.	2018	IM/NH-75-1(131)	181

REV. 10-18-18: CROSS SECTIONS WERE CHANGED DUE TO REVISED NOISE WALL/BARRIER LOCATION.

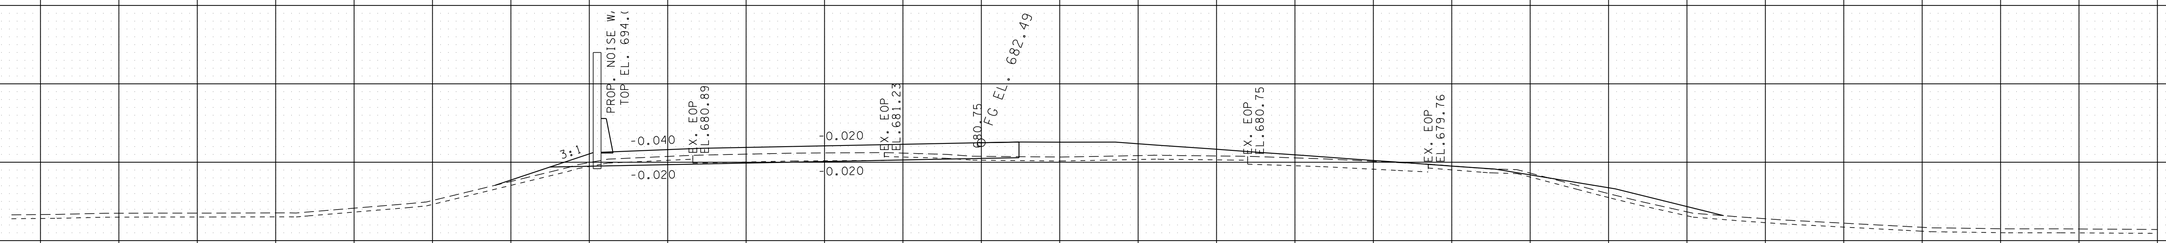

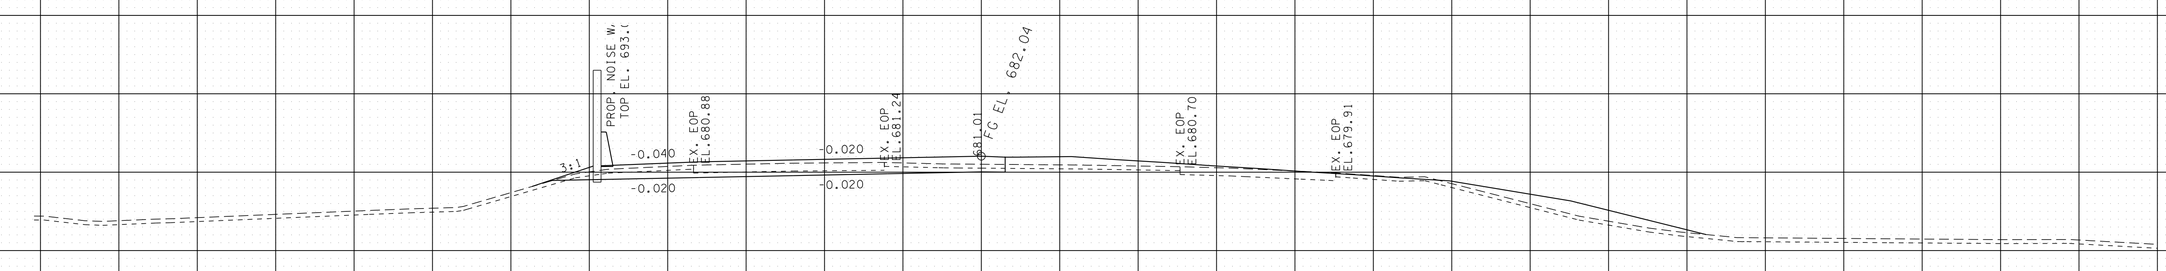

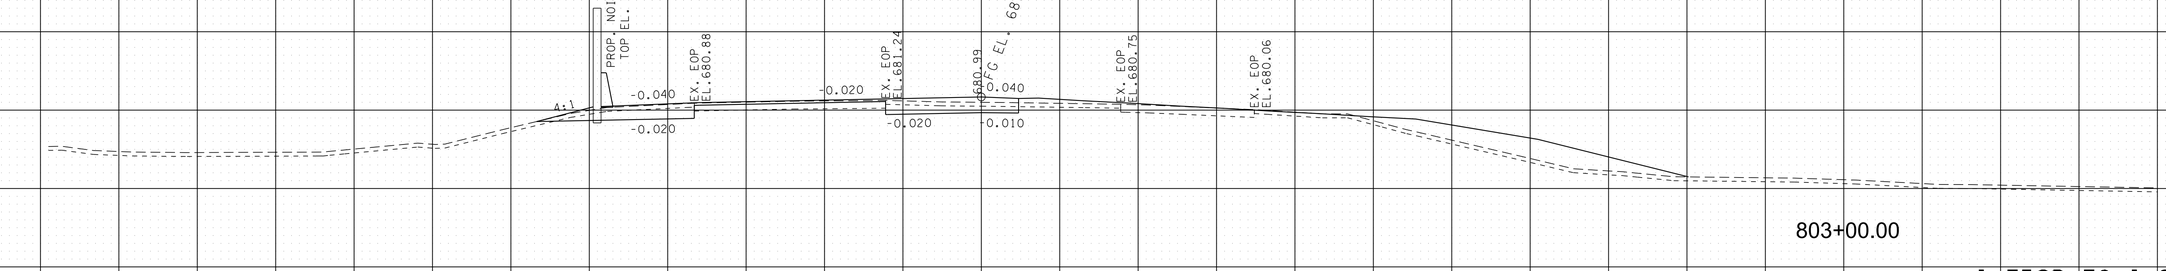


I-75SB TO I-24WB

BEGIN STA. 803+00.00
END STA. 804+00.00

10/18/2018 1:42:48 PM
Y:\Projects\001000\001400\14304 I-75 Interchange at I-24 Owners Rep TDOT\Dgn\XS-I75SBtoI24WB.sht

TYPE	YEAR	PROJECT NO.	SHEET NO.
FUNCT.	2018	IM/NH-75-1(131)	182

REV. 10-18-18: CROSS SECTIONS WERE CHANGED DUE TO REVISED NOISE WALL/BARRIER LOCATION.

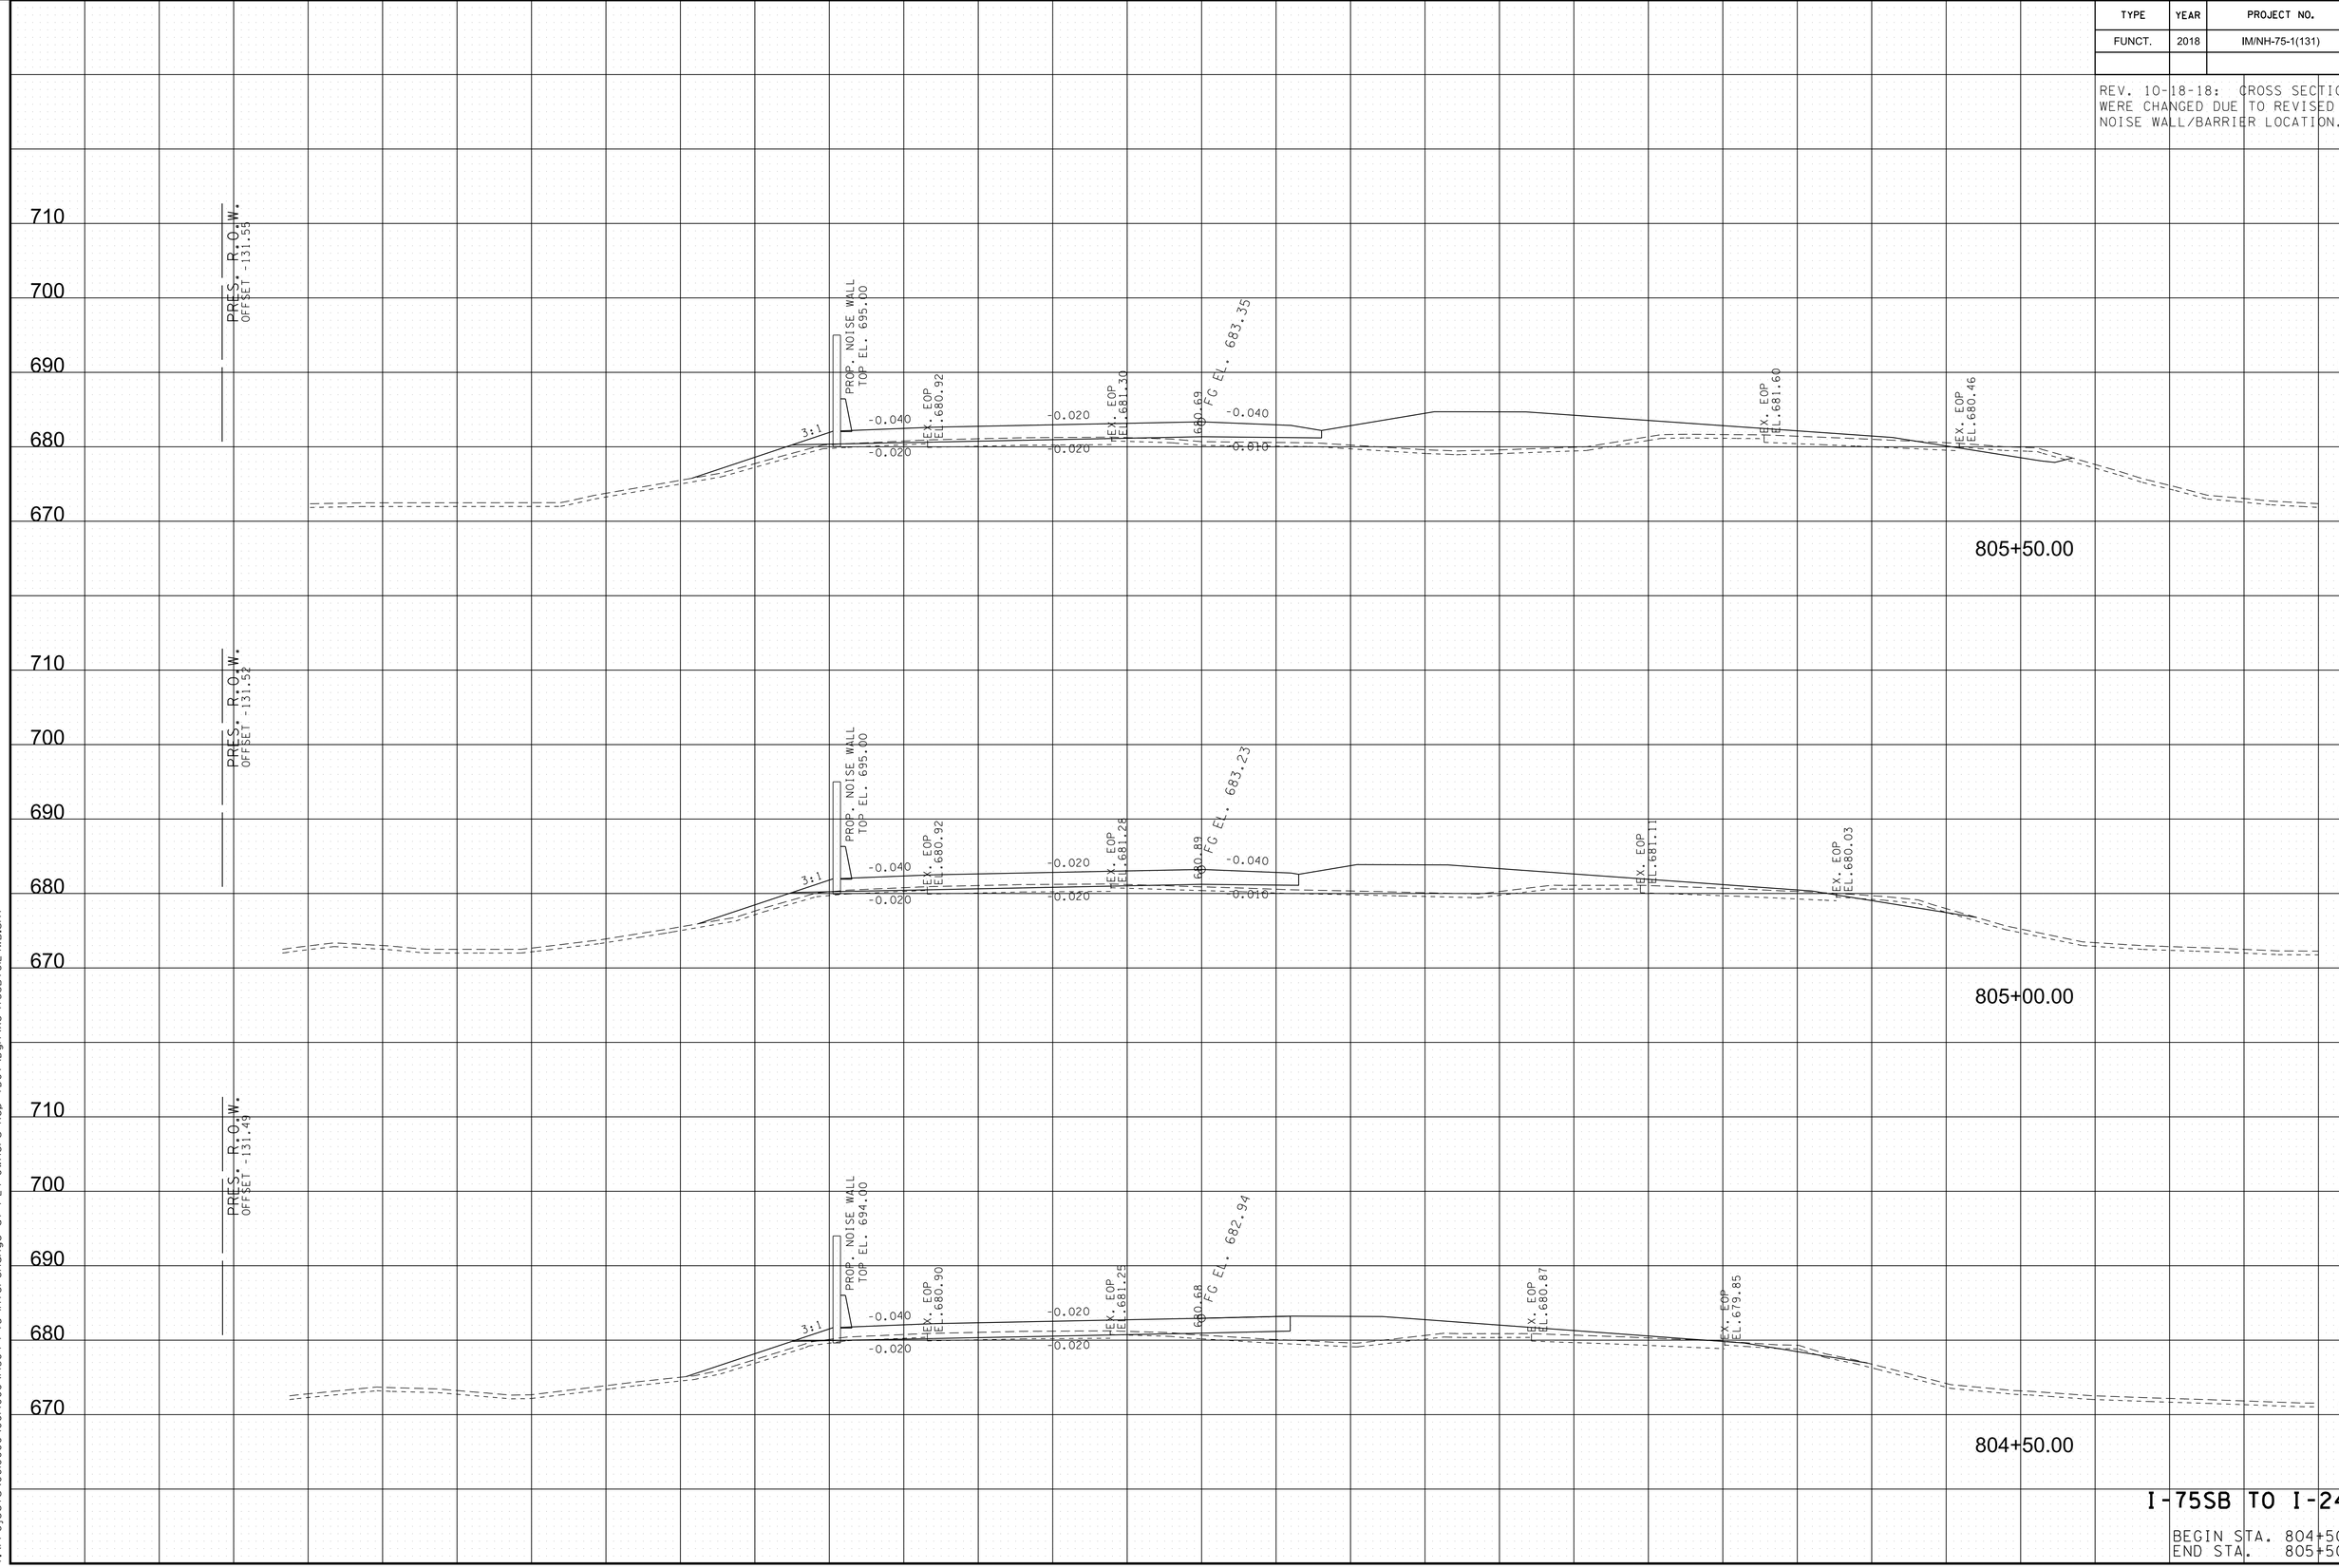


I-75SB TO I-24WB

BEGIN STA. 804+50.00
END STA. 805+50.00

10/18/2018 7:42:49 PM
Y:\Projects\0010000\0014000\4304 I-75 Interchange at I-24 Owners Rep TDOT\Dgn\XS-I75SBtoI24WB.sht

TYPE	YEAR	PROJECT NO.	SHEET NO.
FUNCT.	2018	IM/NH-75-1(131)	183

REV. 10-18-18: CROSS SECTIONS WERE CHANGED DUE TO REVISED NOISE WALL/BARRIER LOCATION.

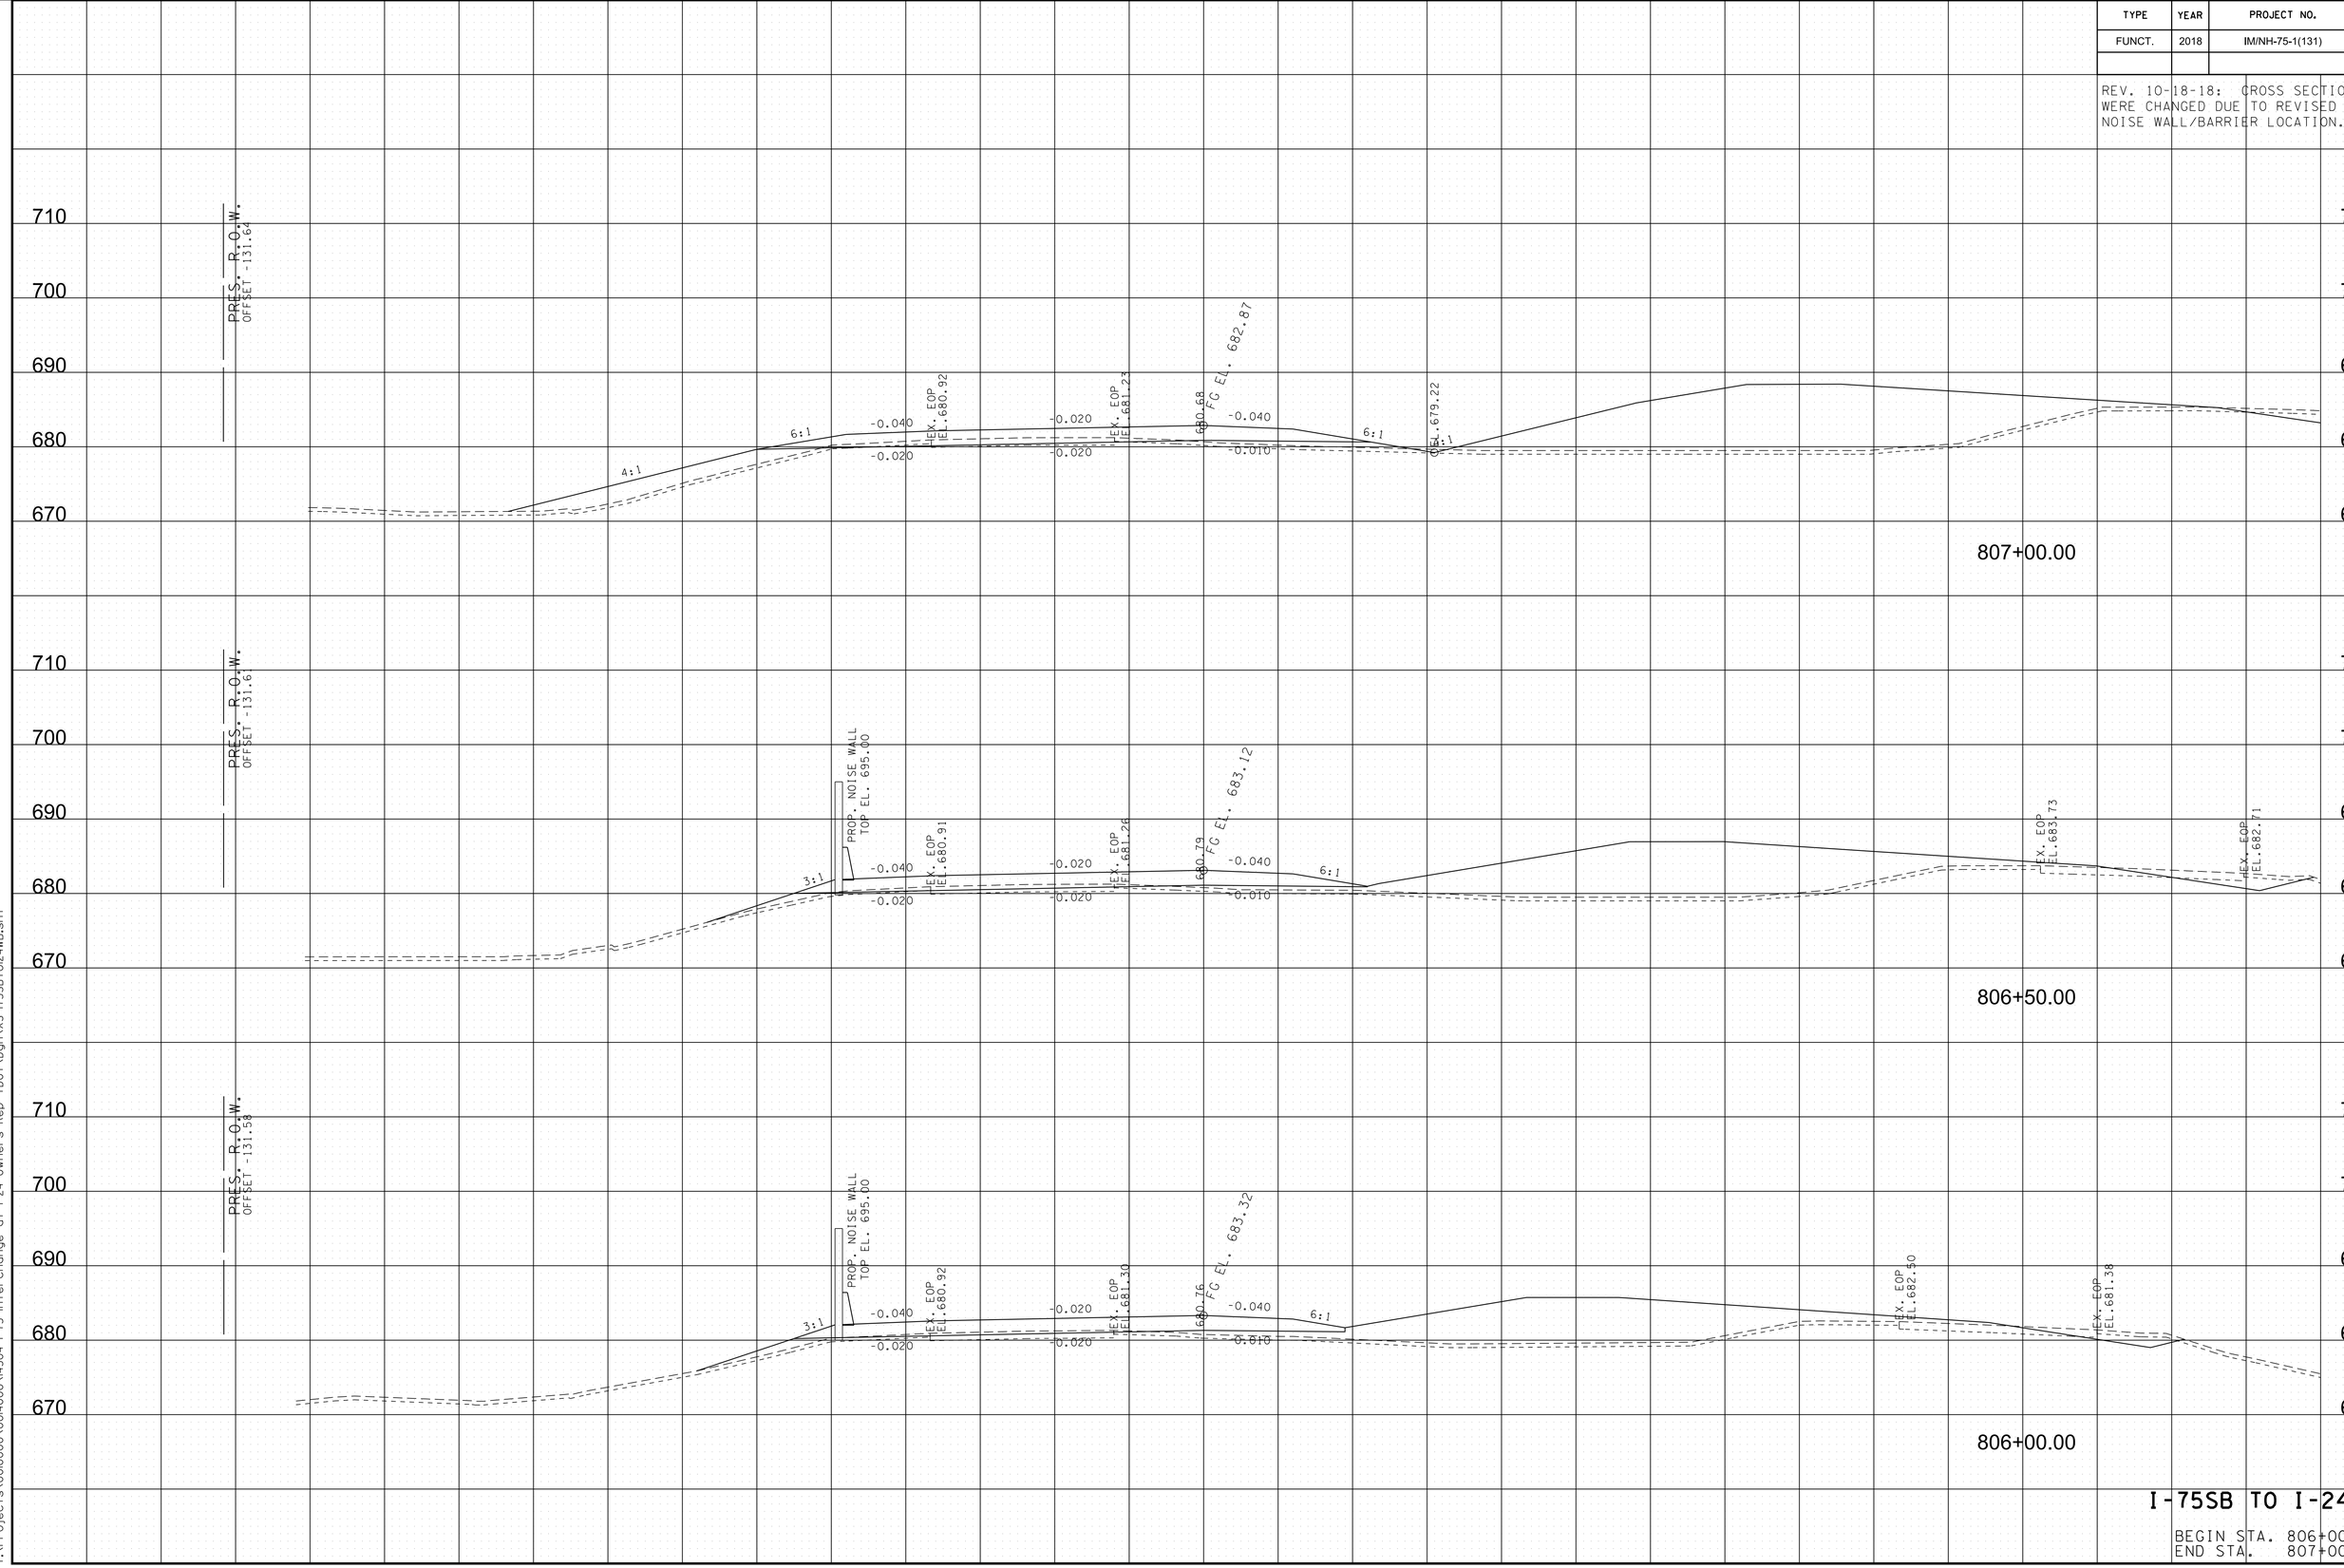


I-75SB TO I-24WB

BEGIN STA. 806+00.00
END STA. 807+00.00

10/18/2018 7:42:50 PM
Y:\Projects\0010000\0014000\4304 I-75 Interchange at I-24 Owners Rep TDOT\Dgn\XS-I75SB+to24WB.sht

TYPE	YEAR	PROJECT NO.	SHEET NO.
FUNCT.	2018	IM/NH-75-1(131)	184

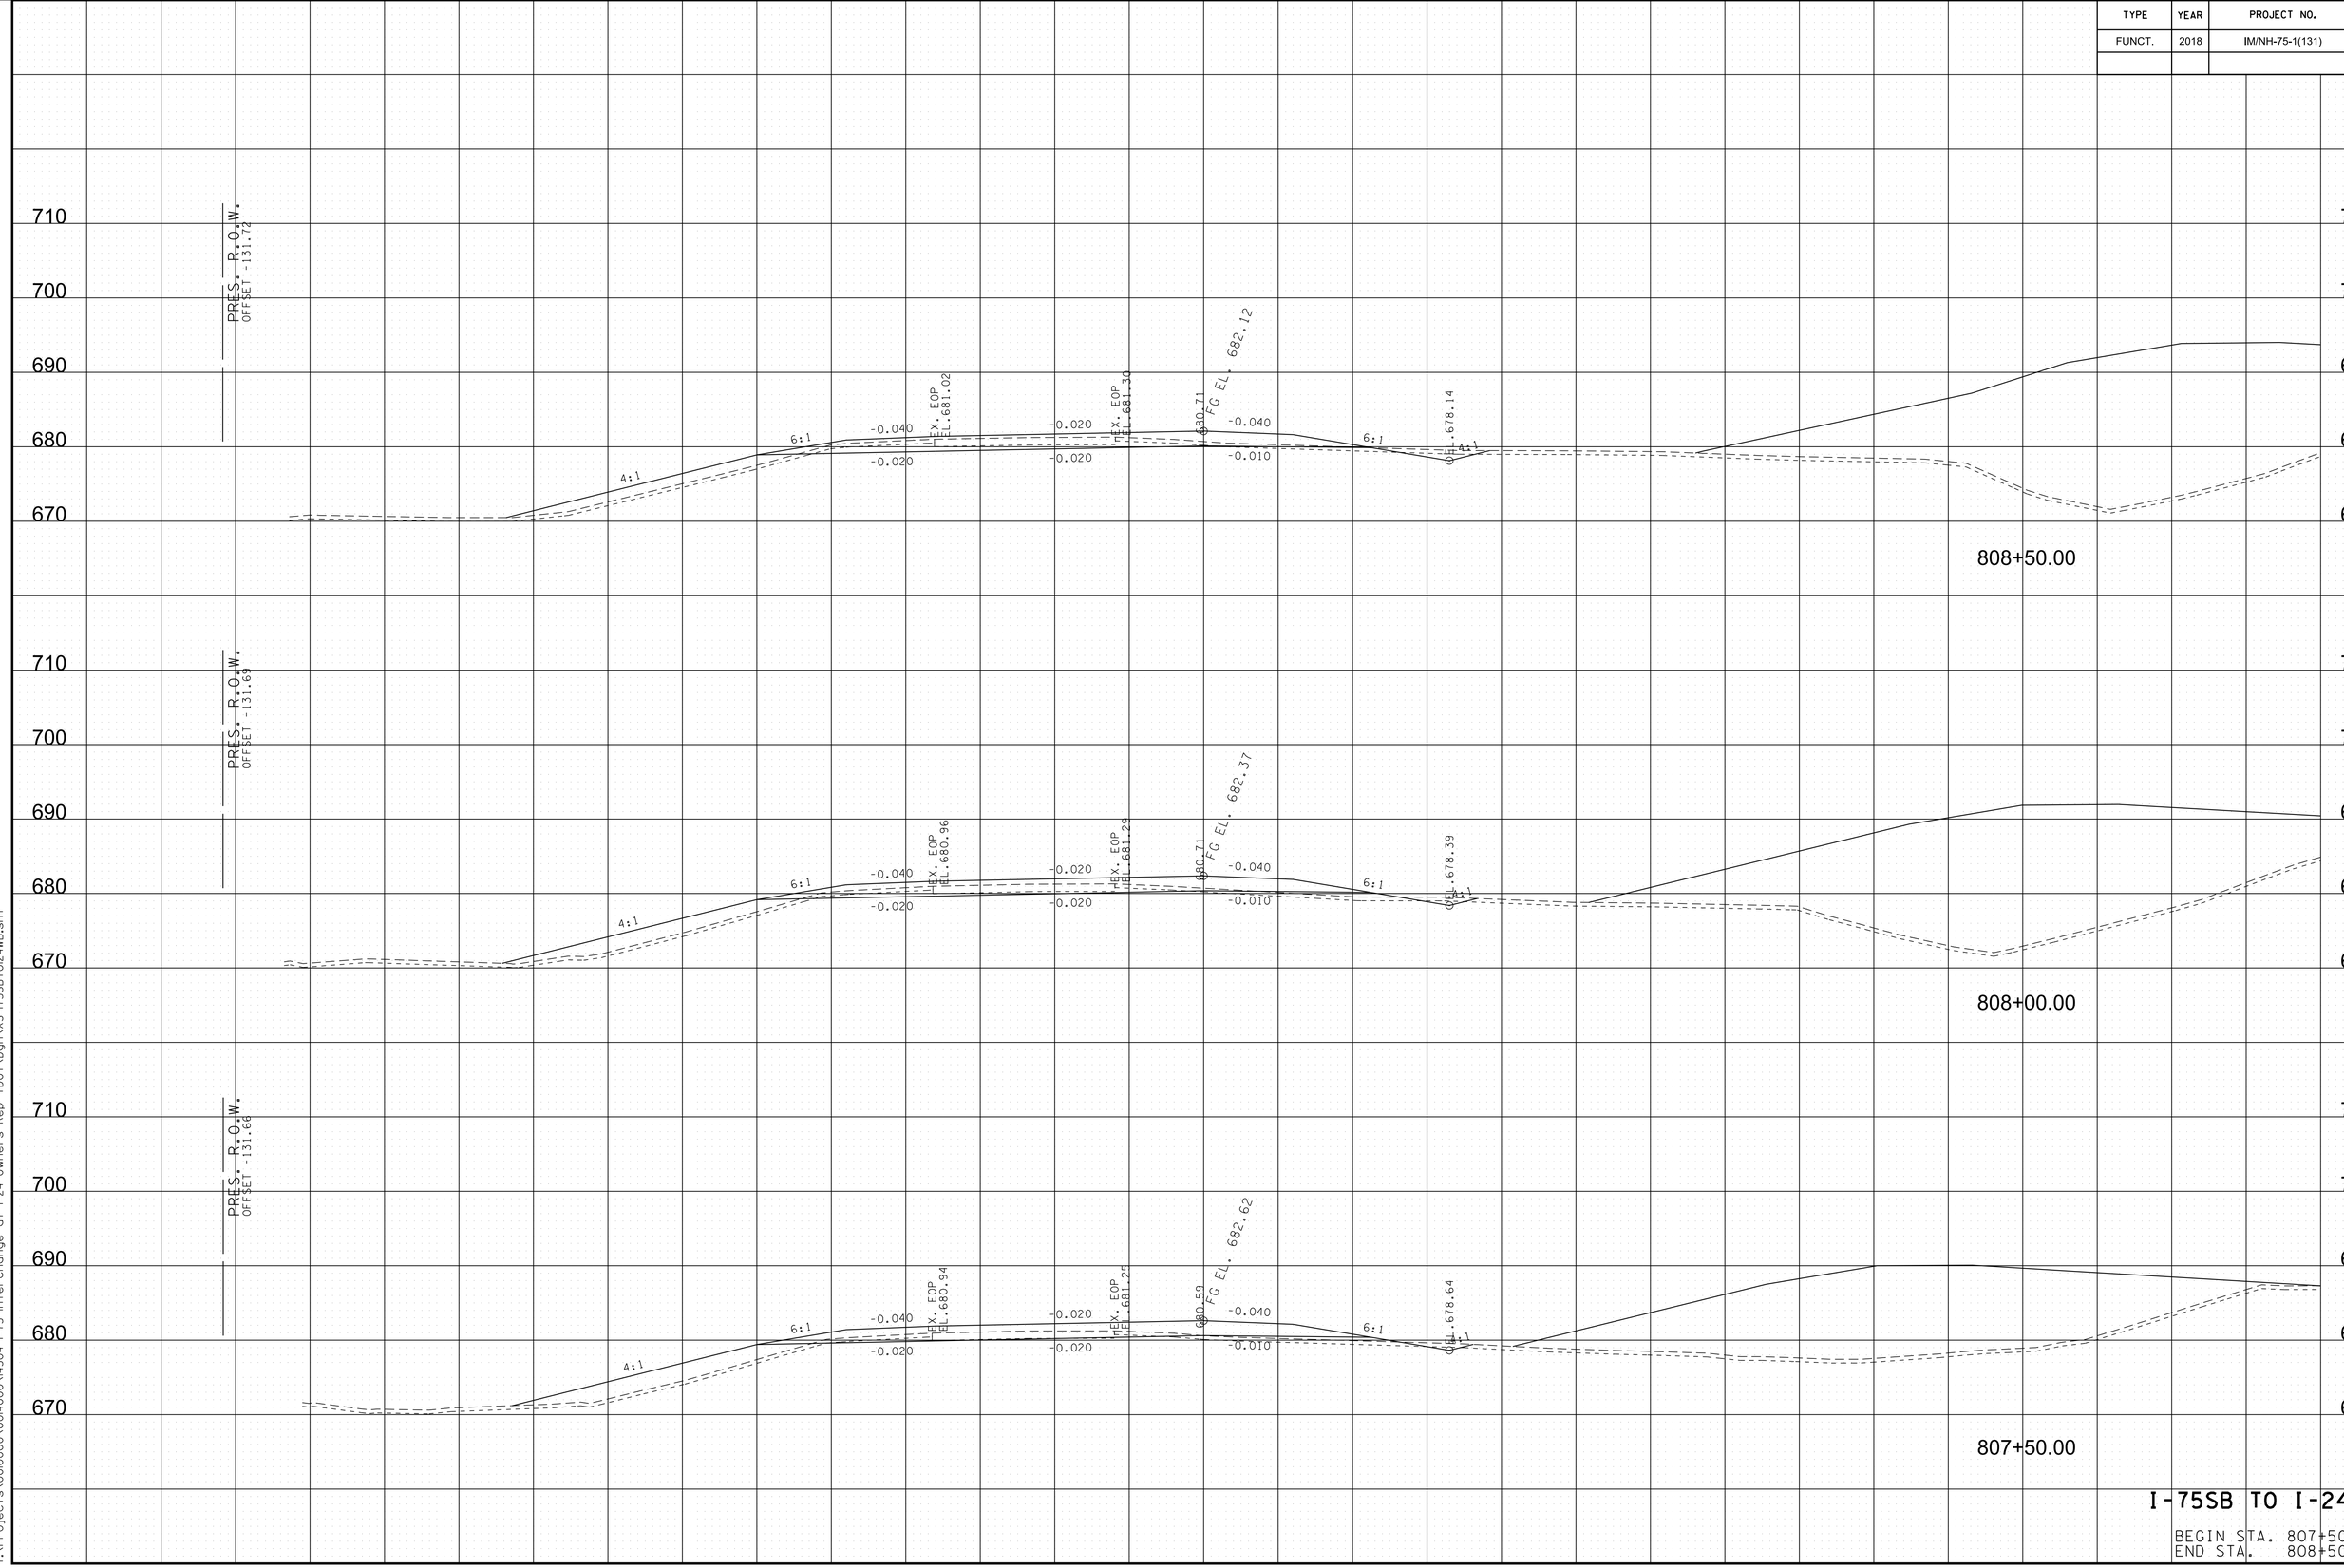


I-75SB TO I-24WB

BEGIN STA. 807+50.00
END STA. 808+50.00

8/9/2018 5:40:56 PM
Y:\Projects\001000\001000\001000\004000\v4304 I-75 Interchange at I-24 Owners Rep TDOT\Dgn\XS-I75SBtoI24WB.sht

TYPE	YEAR	PROJECT NO.	SHEET NO.
FUNCT.	2018	IM/NH-75-1(131)	185

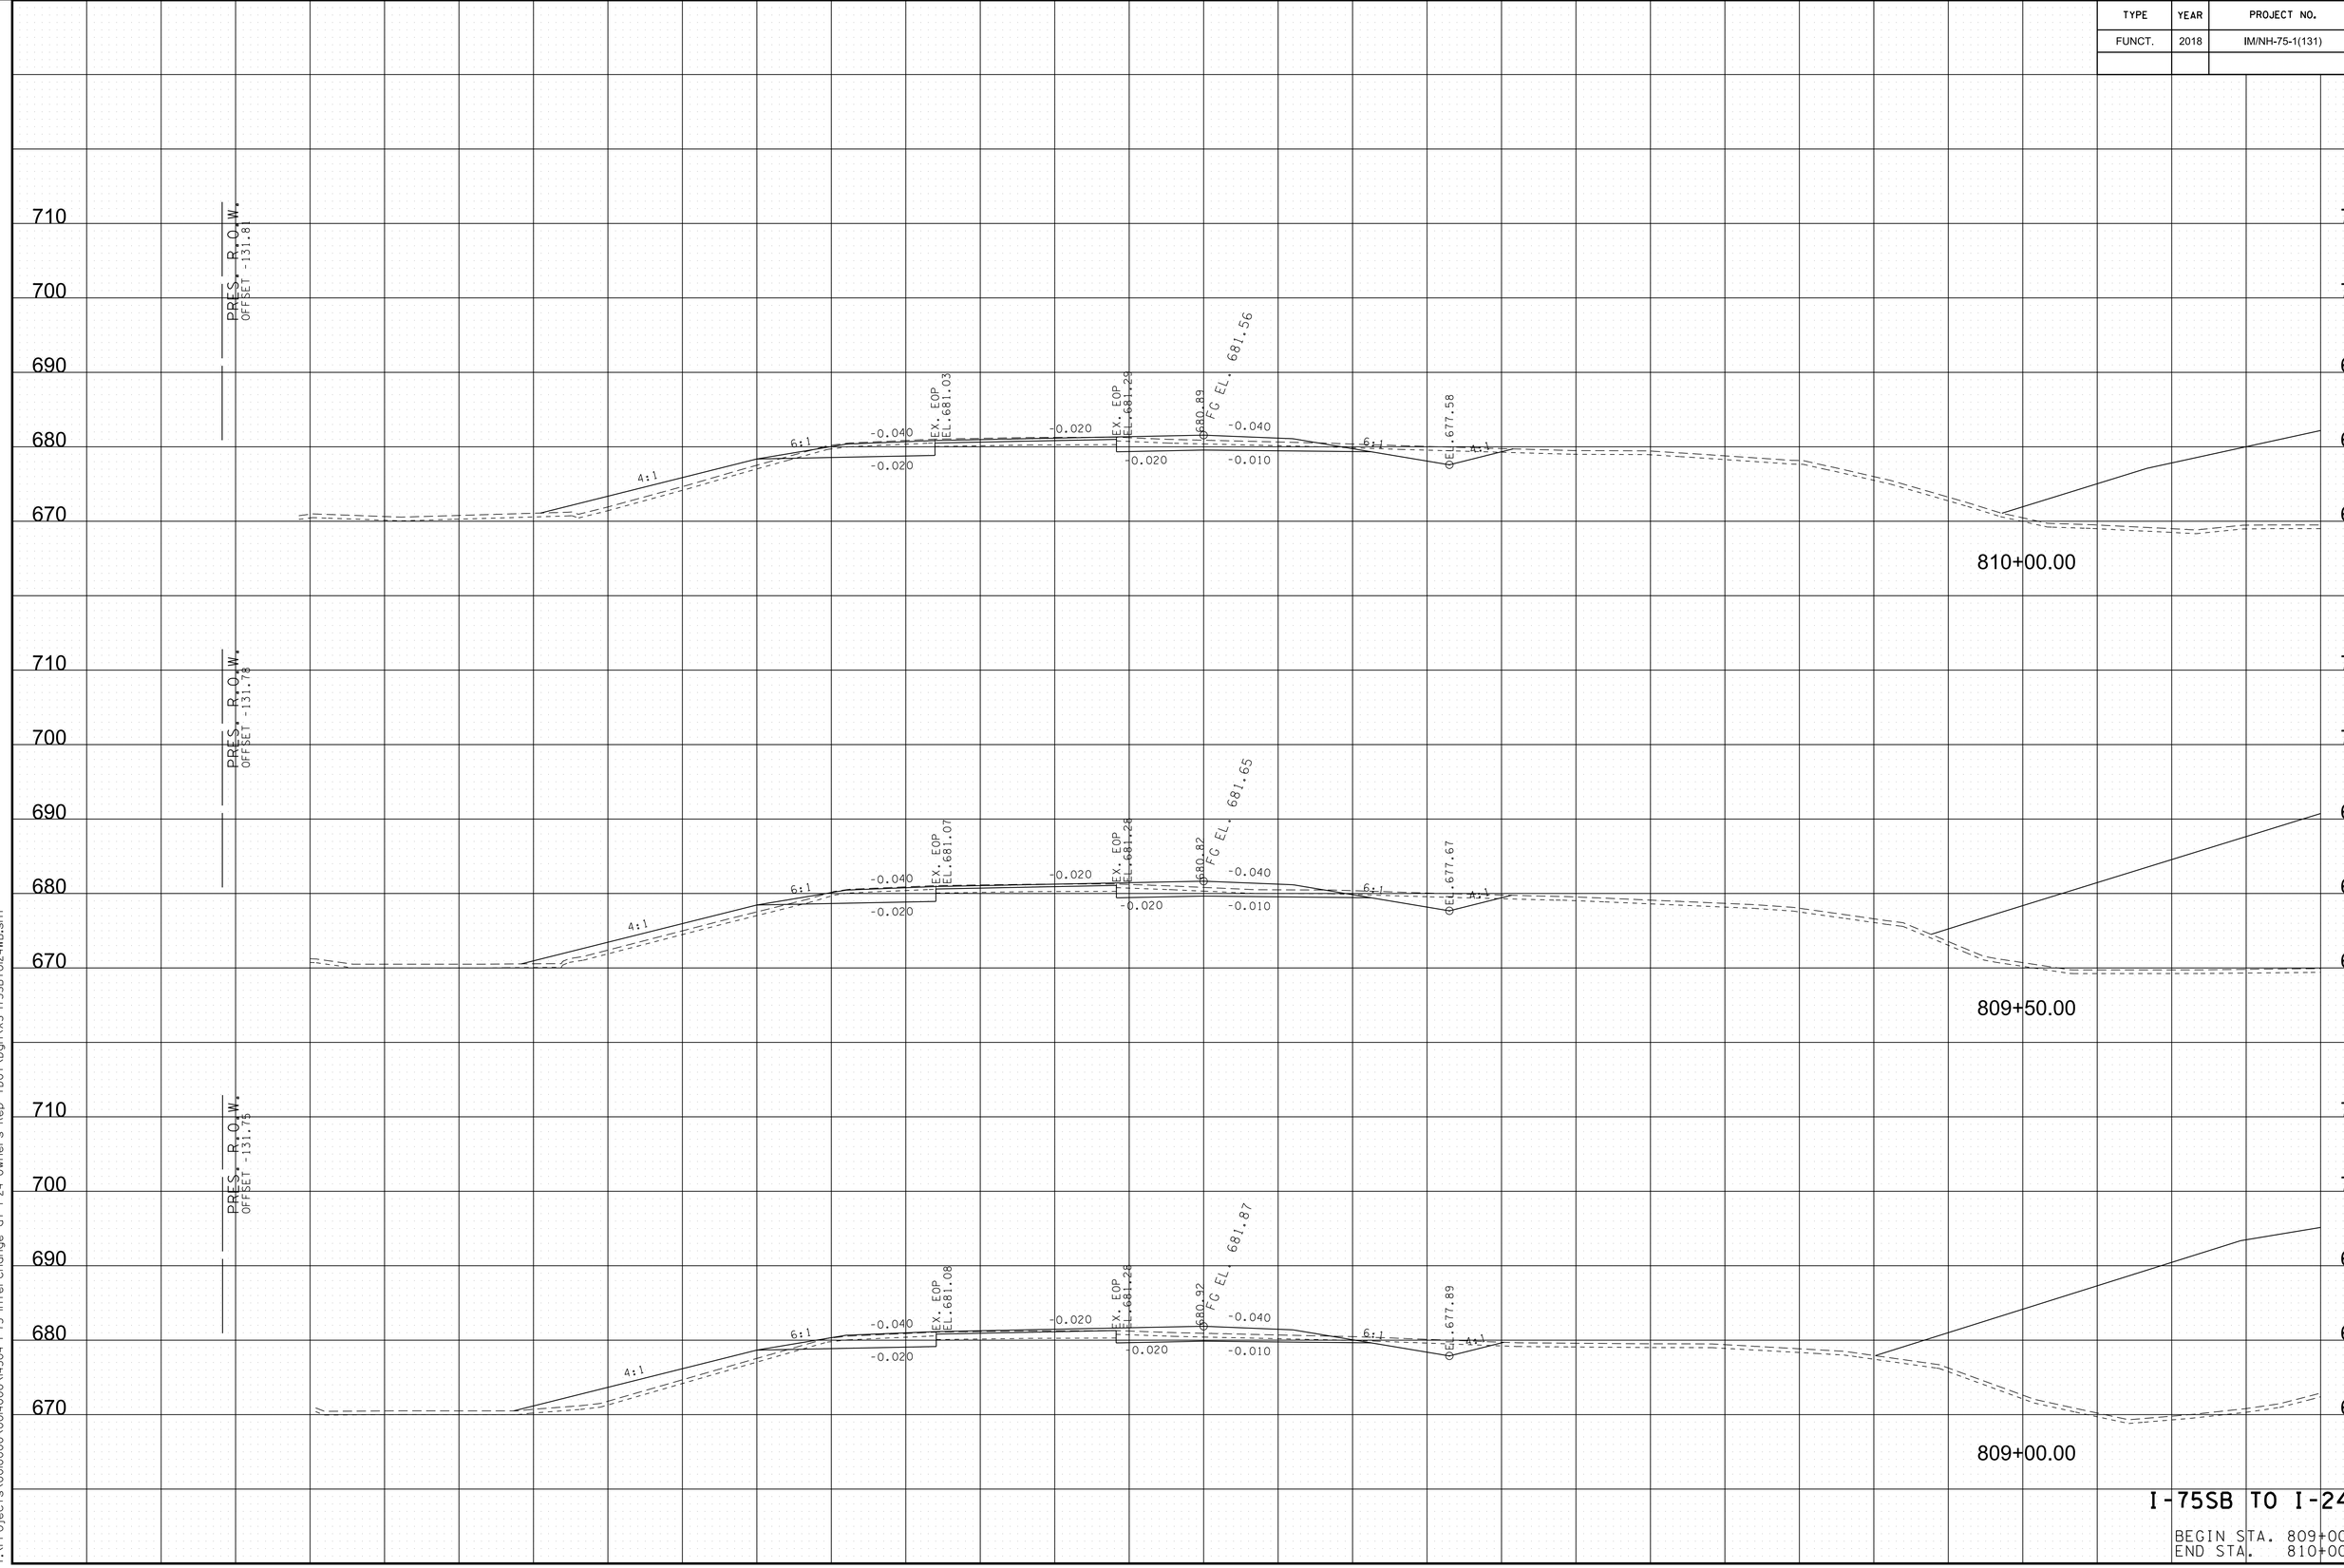


I-75SB TO I-24WB

BEGIN STA. 809+00.00
END STA. 810+00.00


8/9/2018 5:40:57 PM
Y:\Projects\0010000\0010000\0014000\14304 I-75 Interchange at I-24 Owners Rep TDOT\Dgn\XS-I75SBtoI24WB.sht

TYPE	YEAR	PROJECT NO.	SHEET NO.
FUNCT.	2018	IM/NH-75-1(131)	186

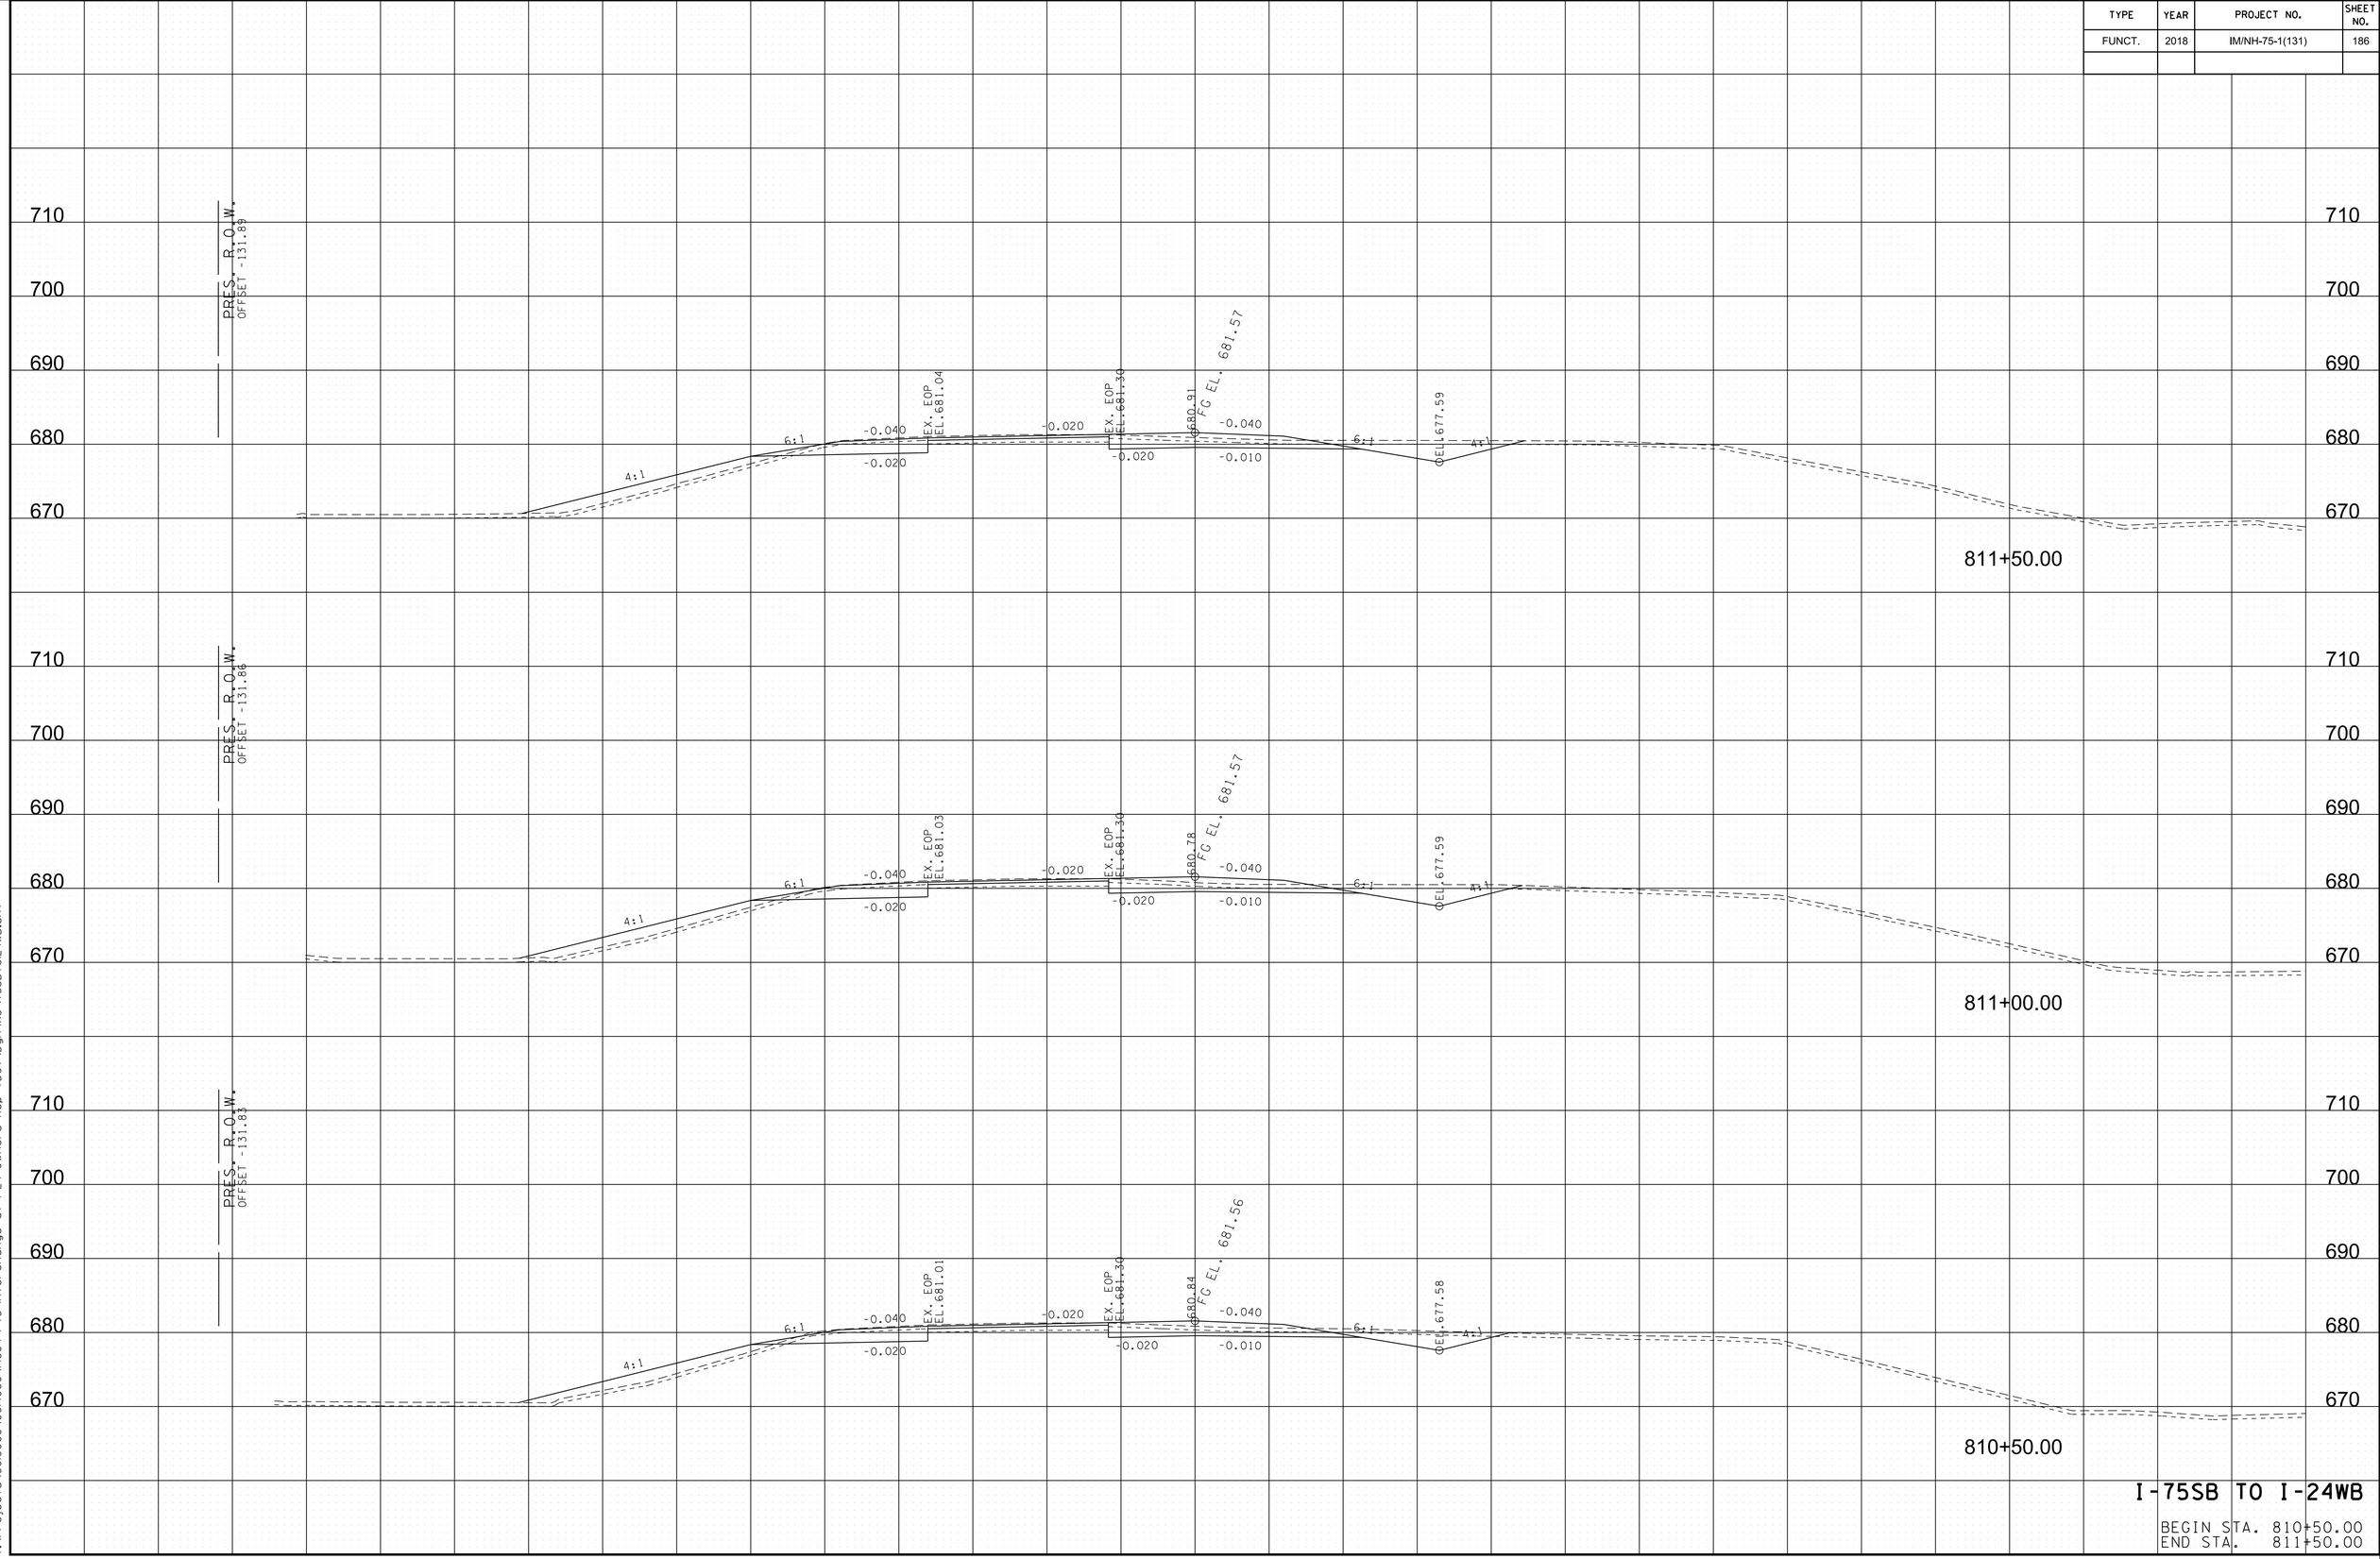


8/9/2018 5:40:58 PM
Y:\Projects\0010000\0014000\14304 I-75 Interchange at I-24 Owners Rep TDOT\Dgn\XS-I75SB+to24WB.sht

TYPE	YEAR	PROJECT NO.	SHEET NO.
FUNCT.	2018	IM/NH-75-1(131)	187

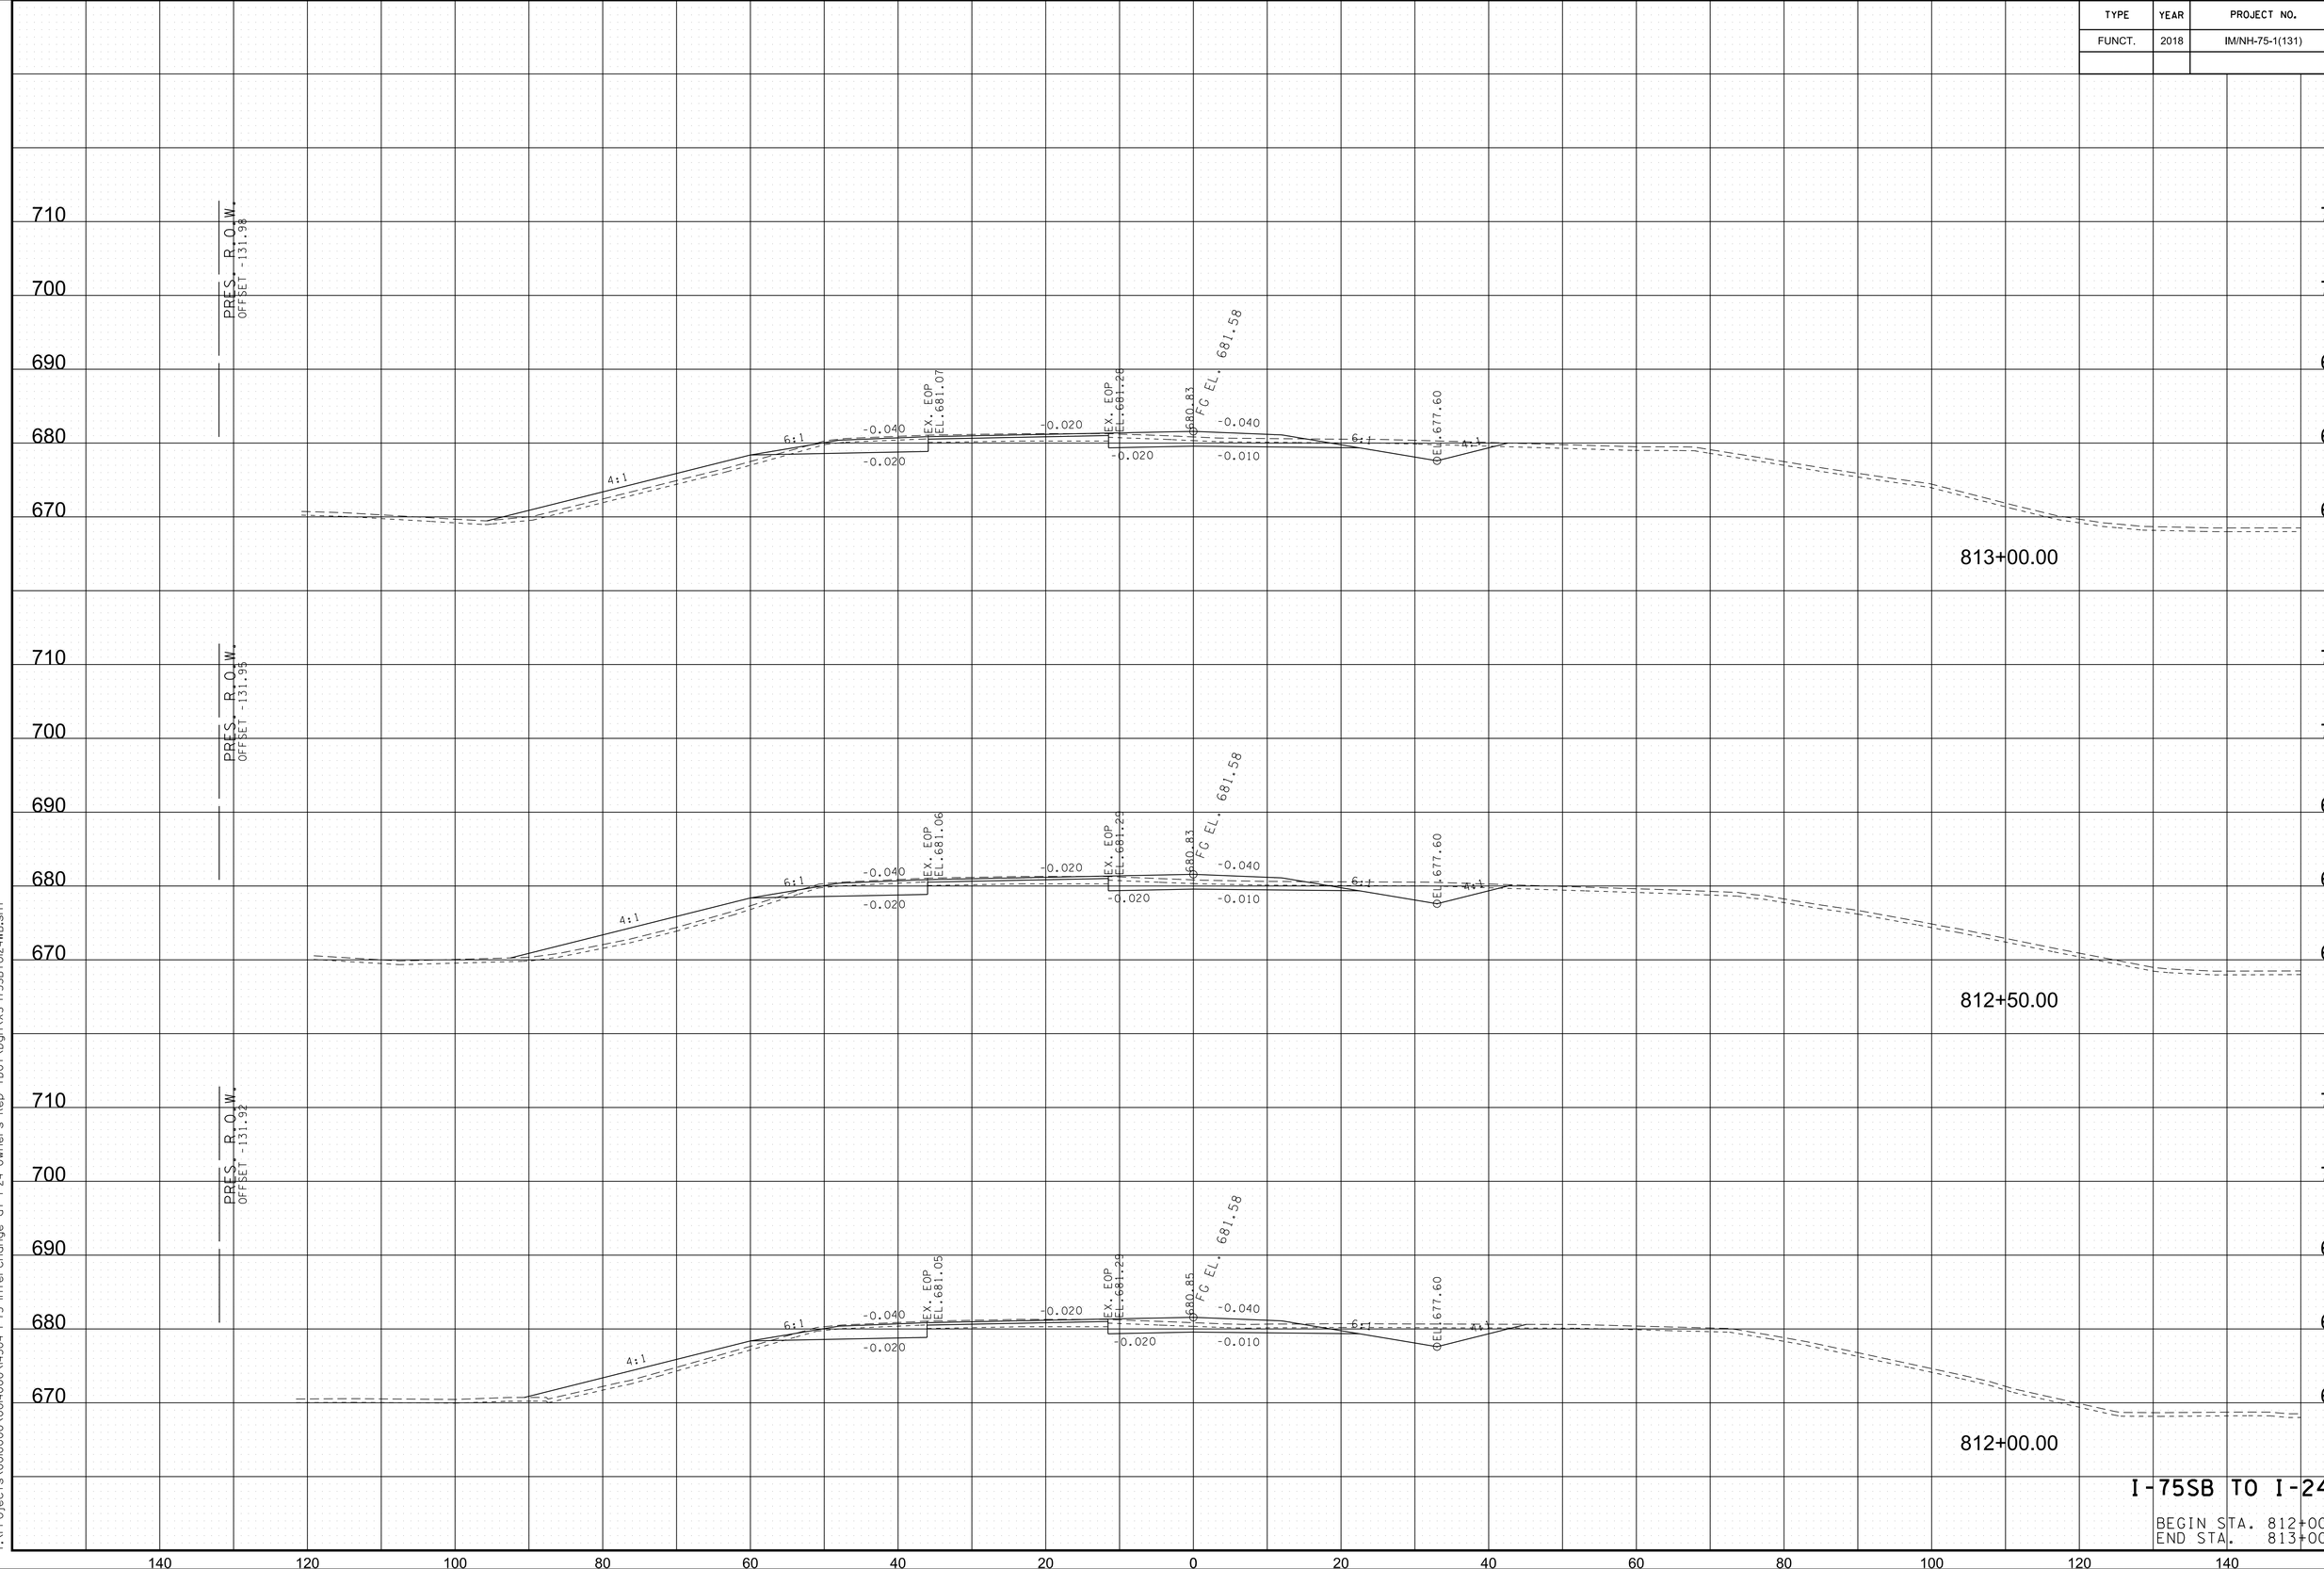

8/9/2018 5:41:00 PM
Y:\Projects\0010000\0014000\14304 I-75 Interchange at I-24 Owners Rep TDOT\Dgn\XS-I75SB+toI24WB.sht

TYPE	YEAR	PROJECT NO.	SHEET NO.
FUNCT.	2018	IM/NH-75-1(131)	188

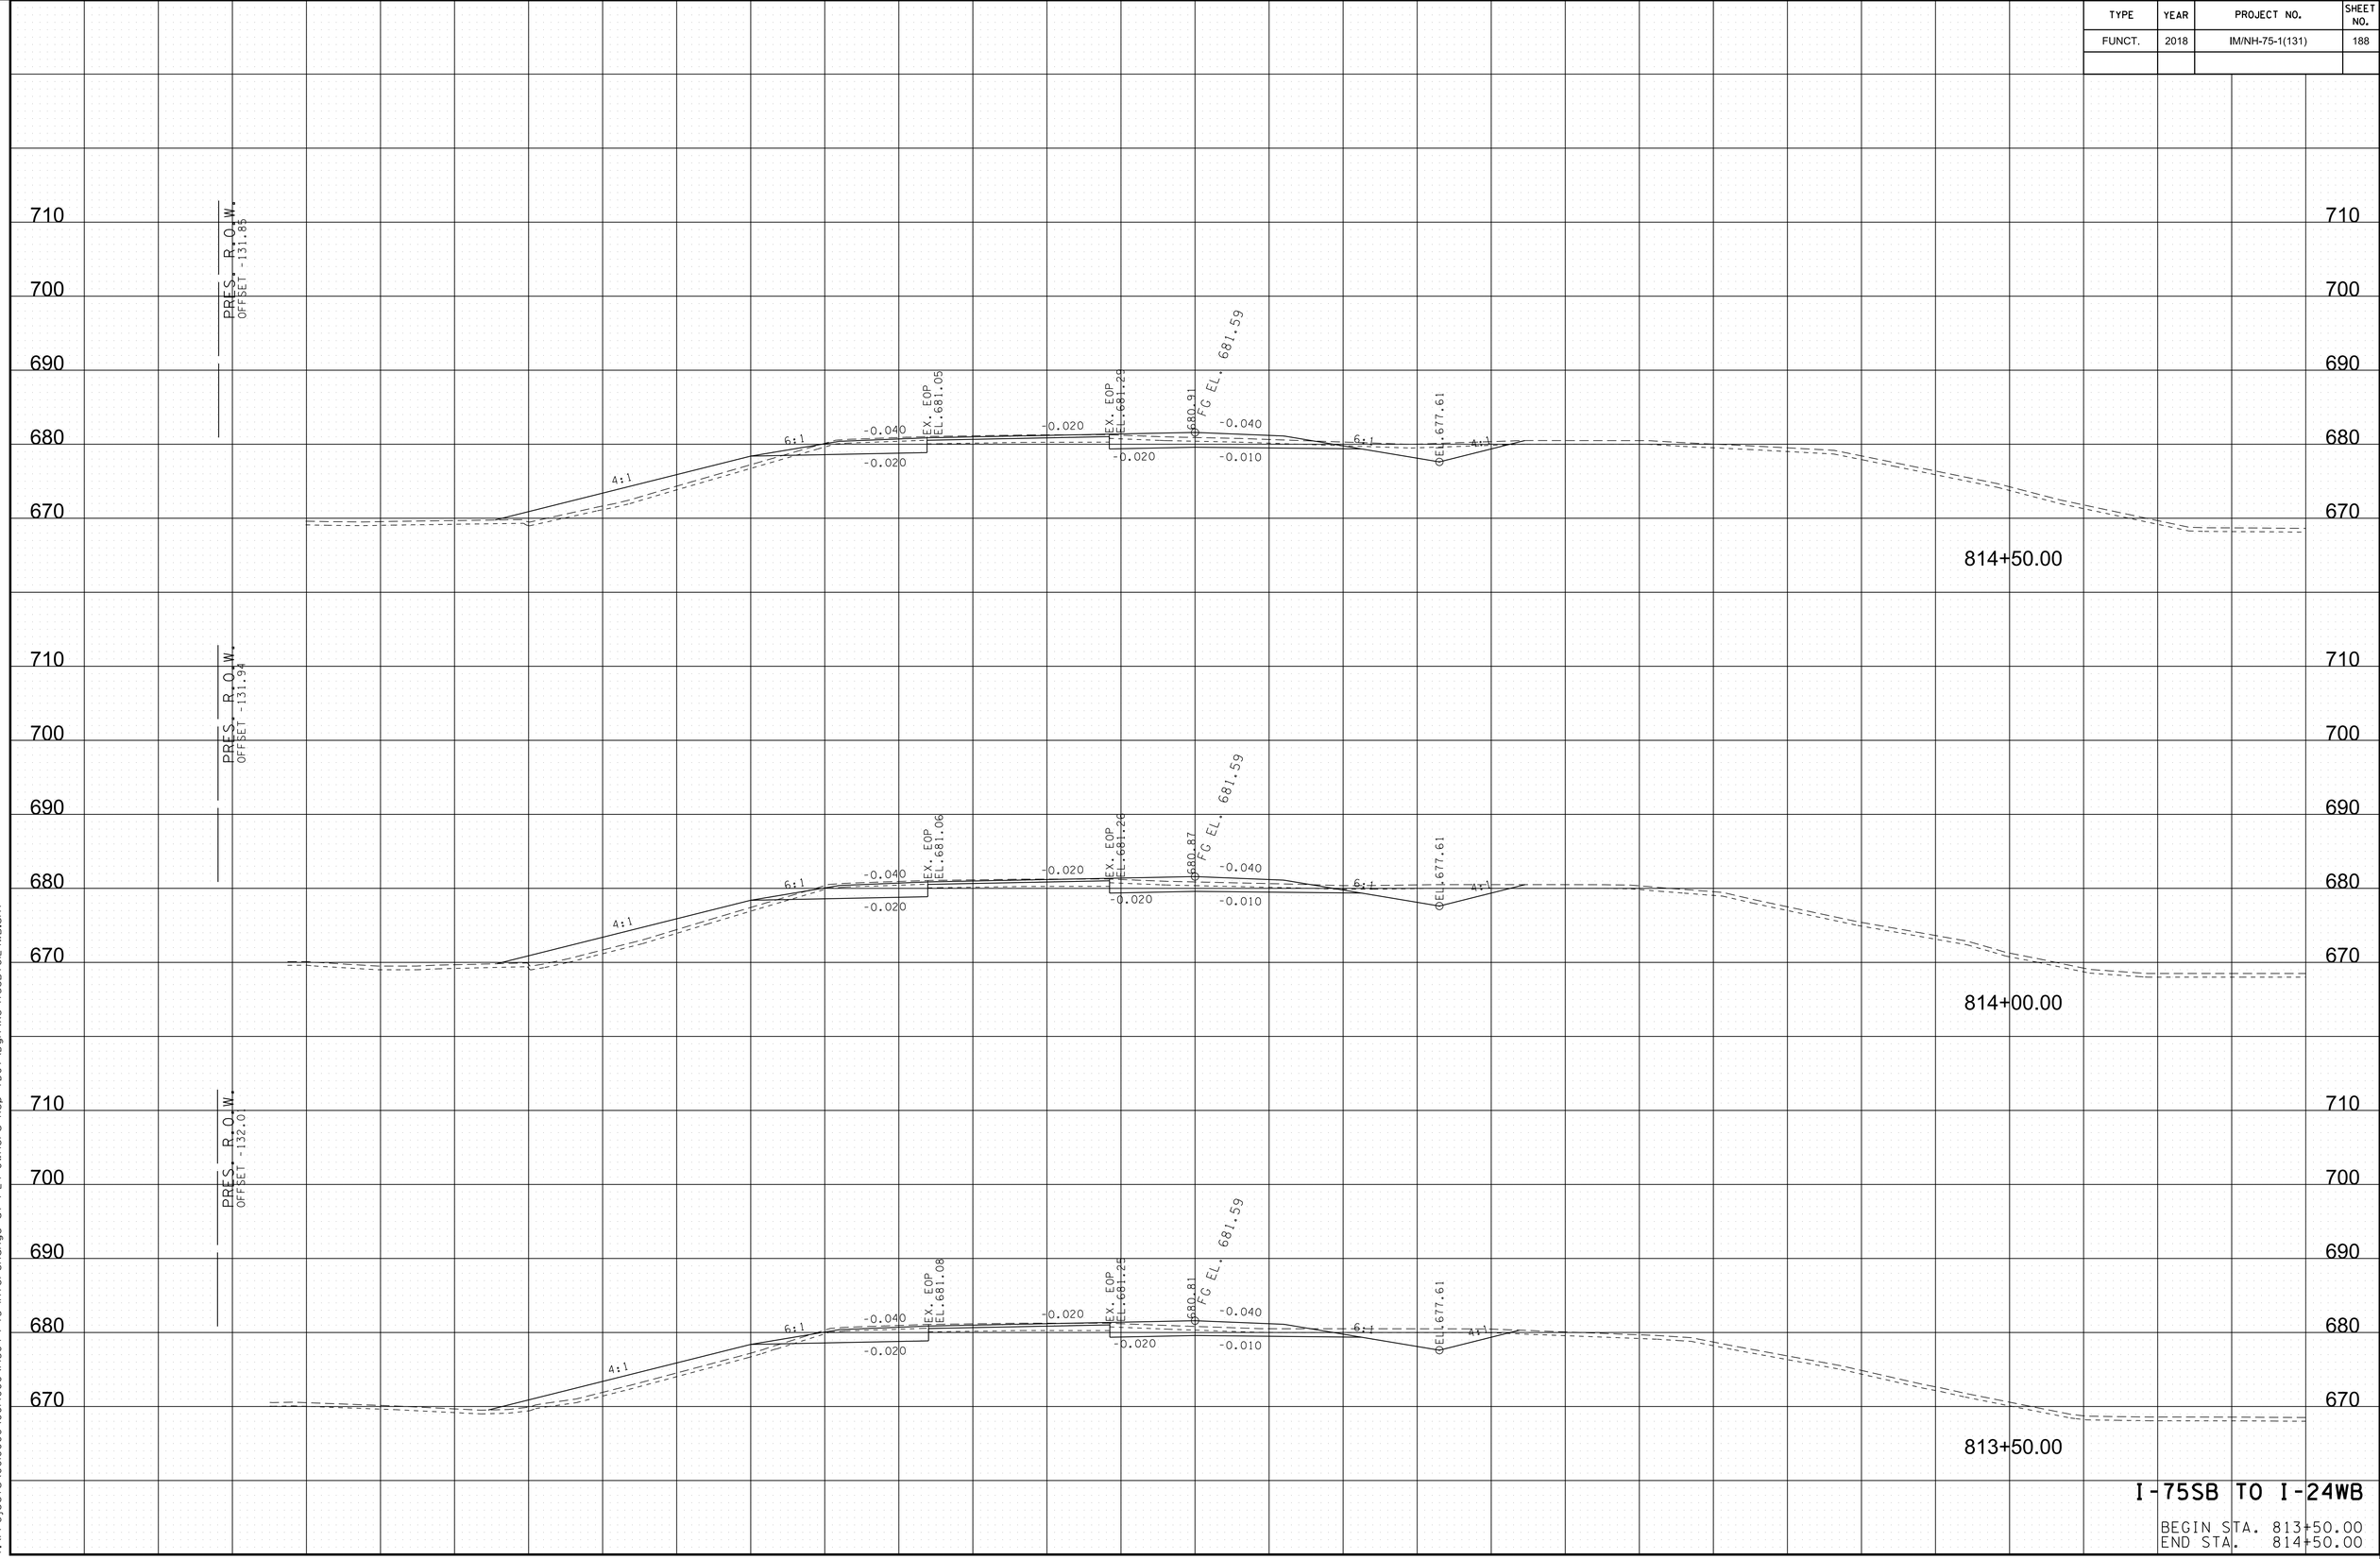


I-75SB TO I-24WB

BEGIN STA. 813+50.00
END STA. 814+50.00


8/9/2018 5:41:01 PM
Y:\Projects\0010000\0014000\14304 I-75 Interchange at I-24 Owners Rep TDOT\Dgn\XS-I75SBtoI24WB.sht

TYPE	YEAR	PROJECT NO.	SHEET NO.
FUNCT.	2018	IM/NH-75-1(131)	189

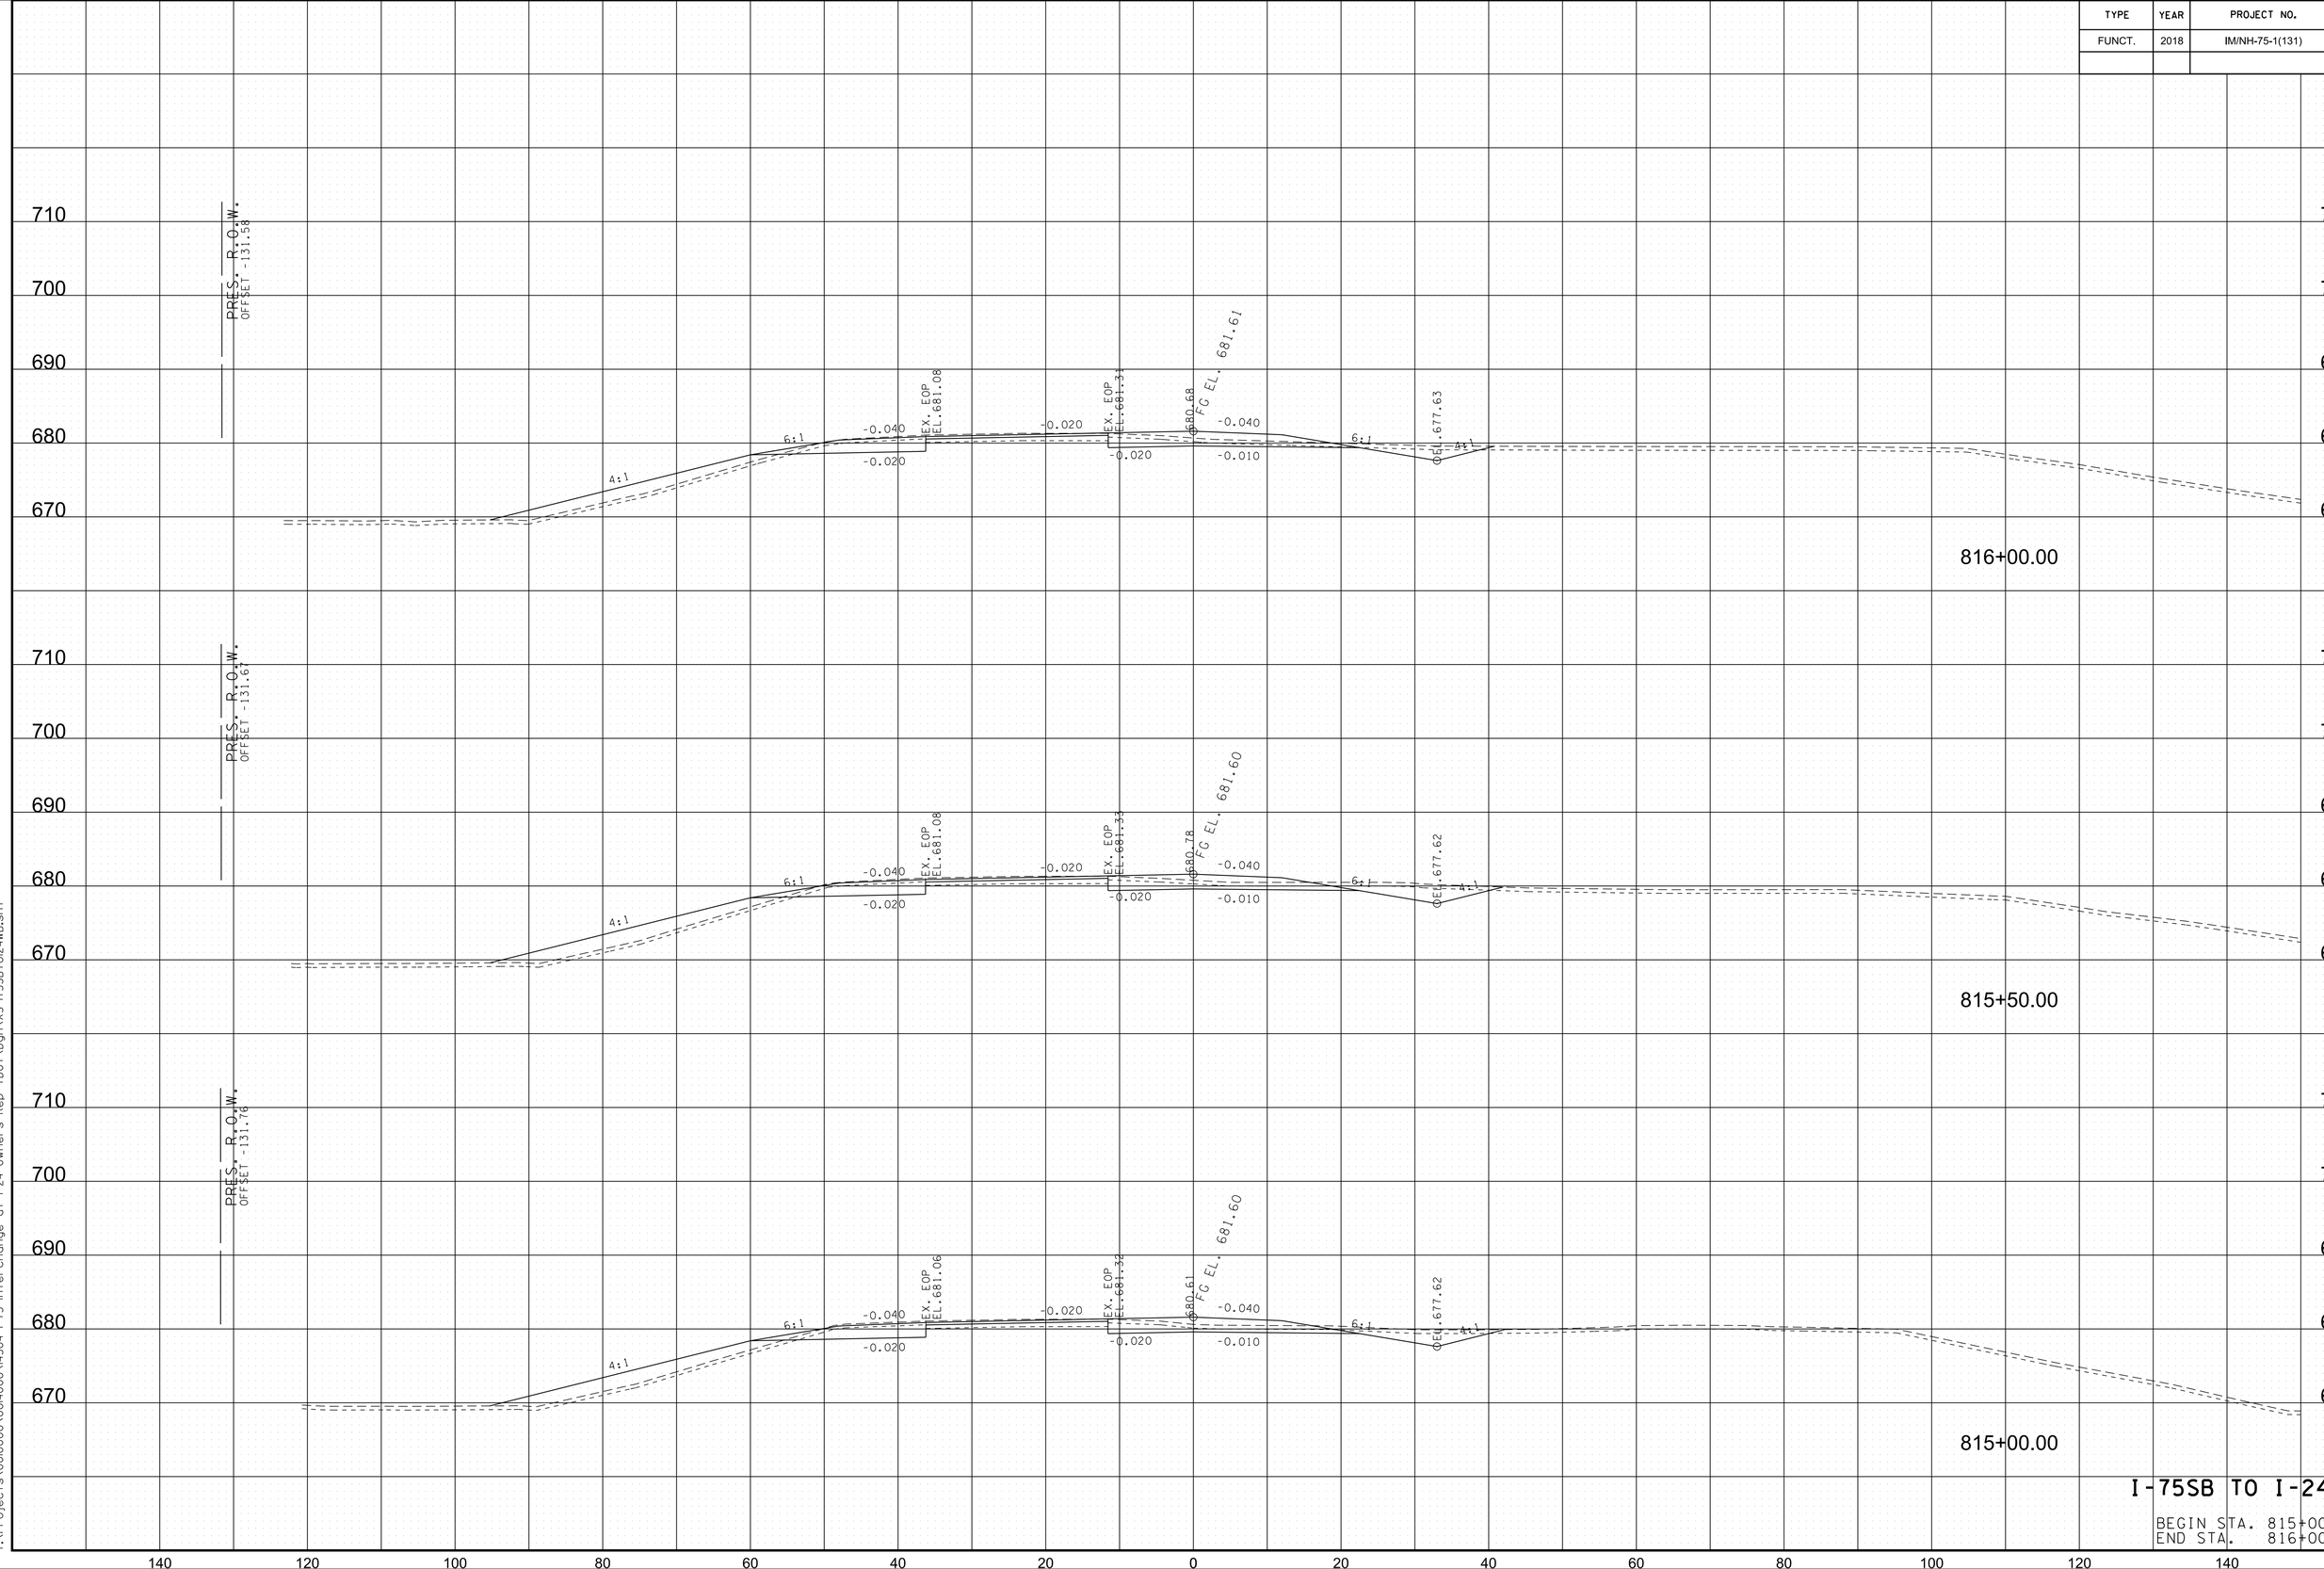

8/9/2018 5:41:02 PM
Y:\Projects\0010000\0010000\14304 I-75 Interchange at I-24 Owners Rep TDOT\Dgn\XS-I75SB+to24WB.sht

TYPE	YEAR	PROJECT NO.	SHEET NO.
FUNCT.	2018	IM/NH-75-1(131)	190

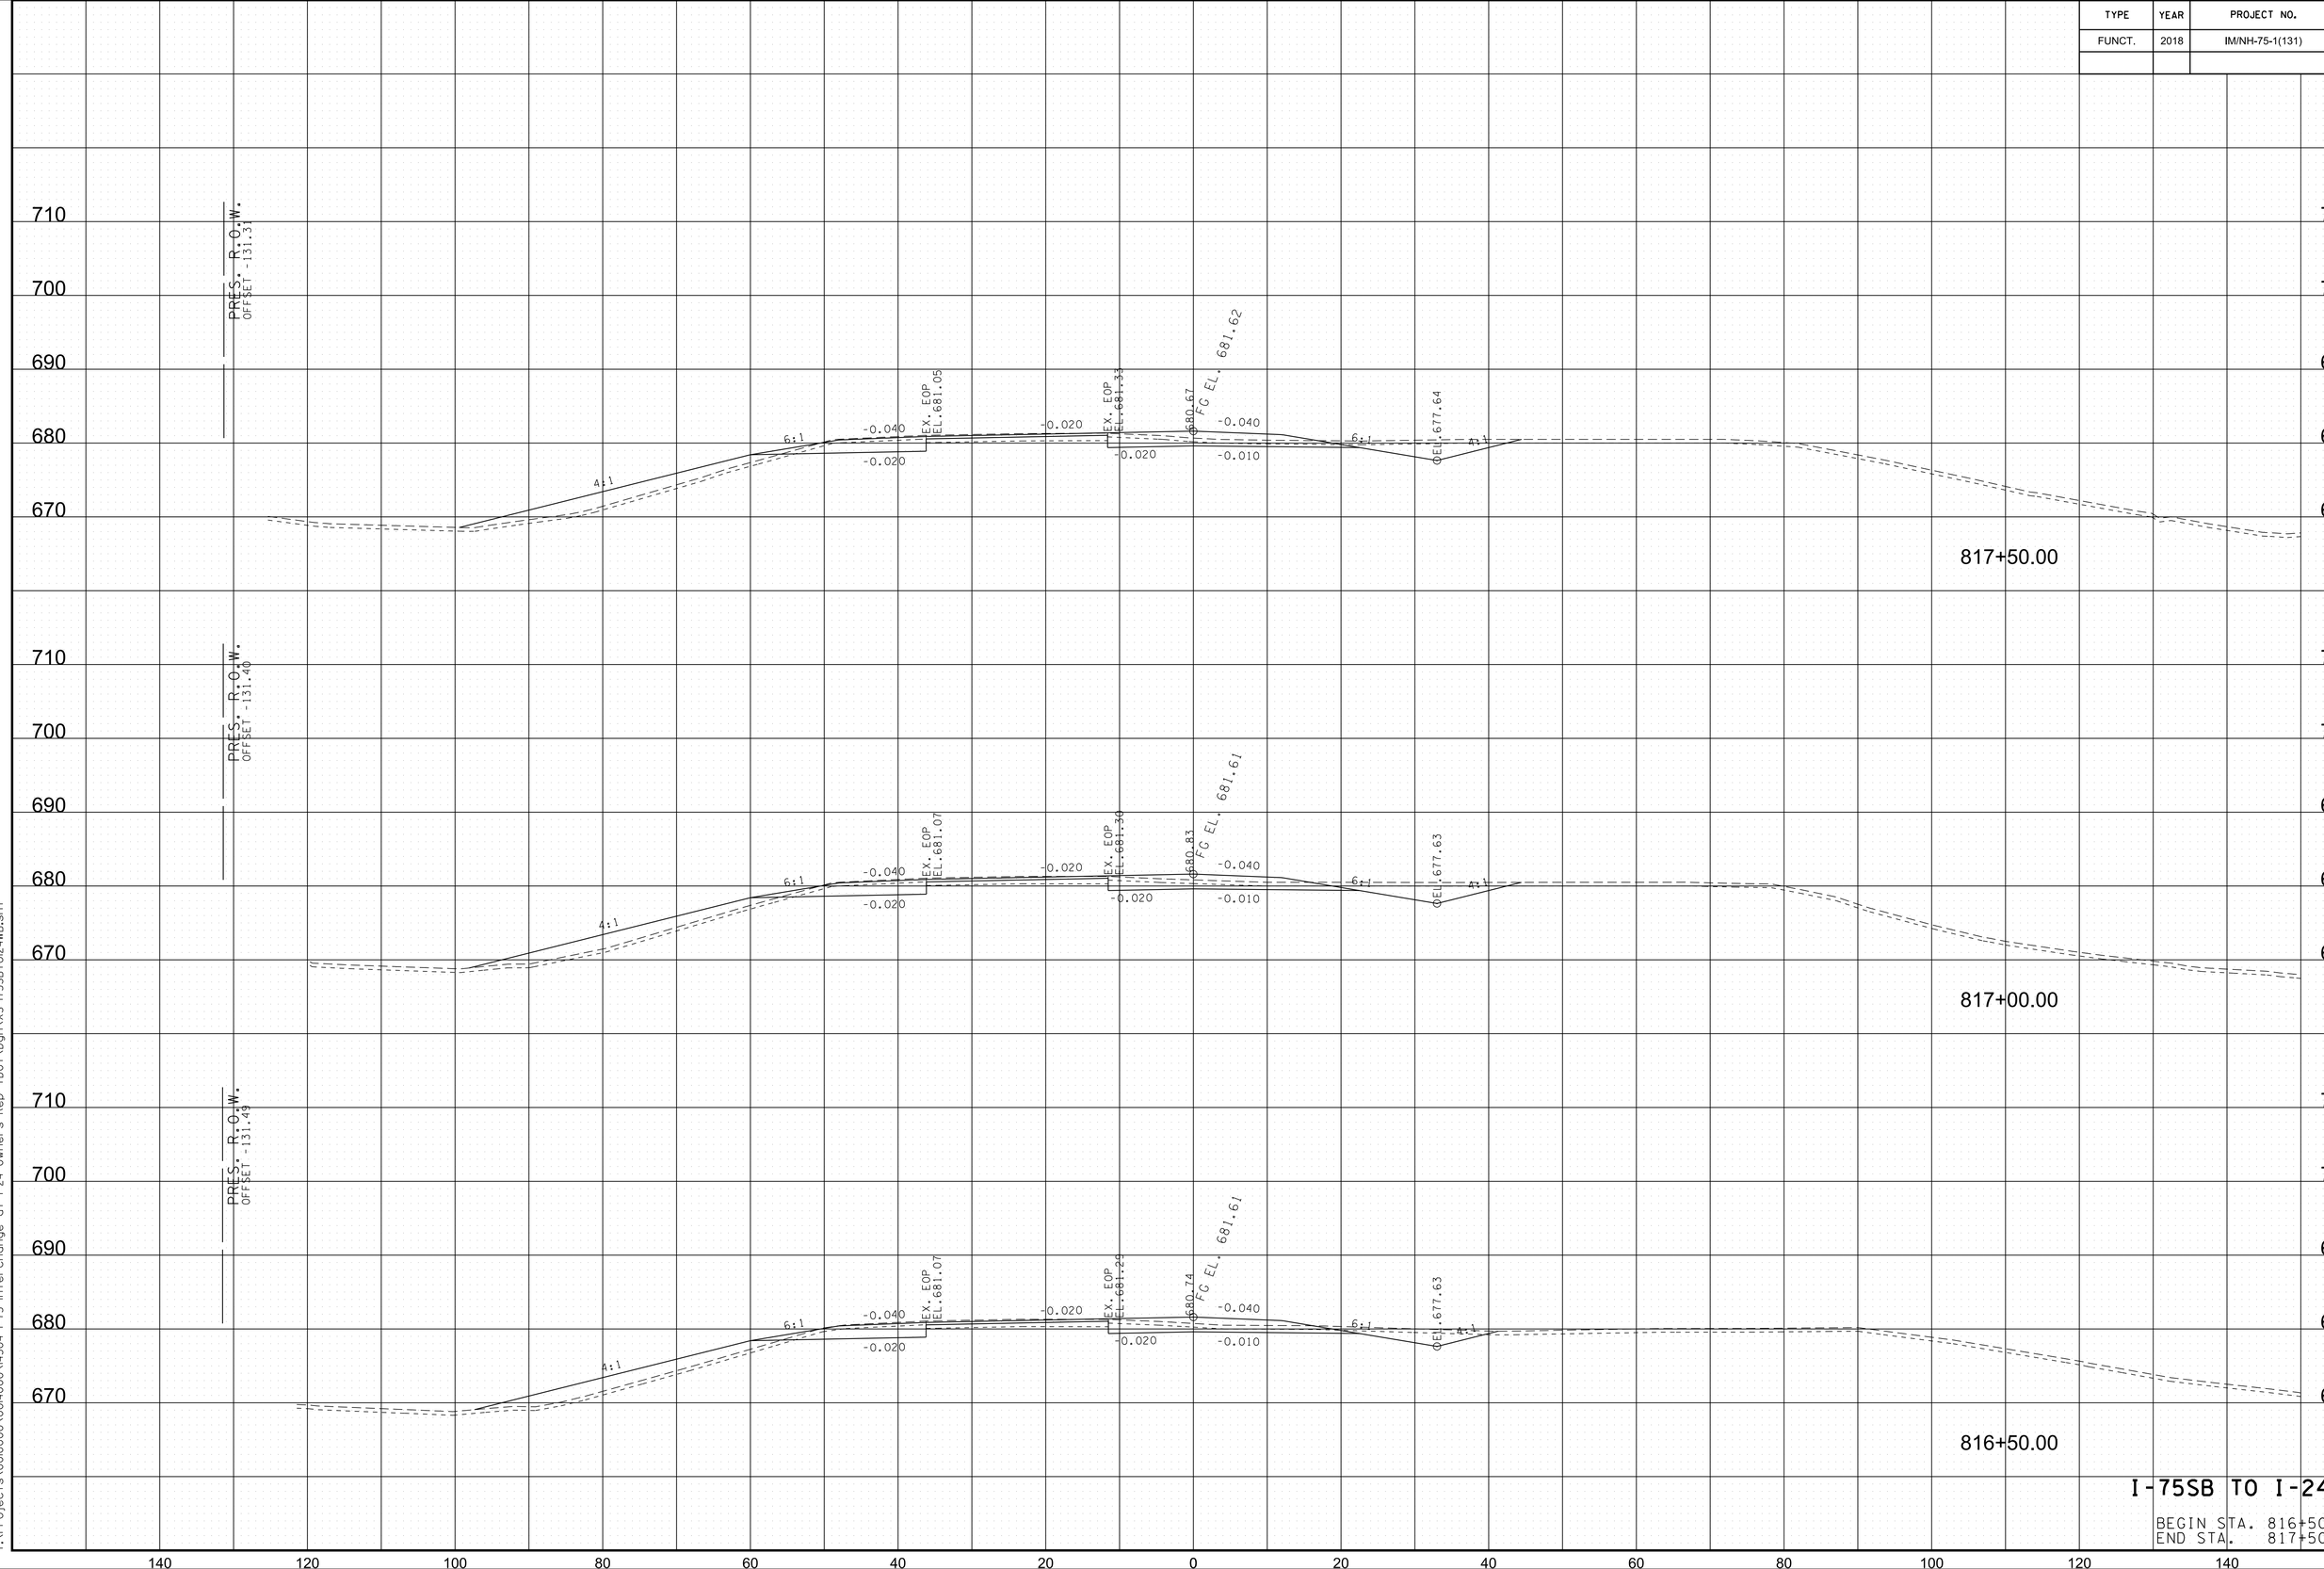


I-75SB TO I-24WB

BEGIN STA. 816+50.00
END STA. 817+50.00

8/9/2018 5:41:03 PM
Y:\Projects\0010000\0010000\14304 I-75 Interchange at I-24 Owners Rep TDOT\Dgn\XS-I75SB+to24WB.sht

TYPE	YEAR	PROJECT NO.	SHEET NO.
FUNCT.	2018	IM/NH-75-1(131)	191

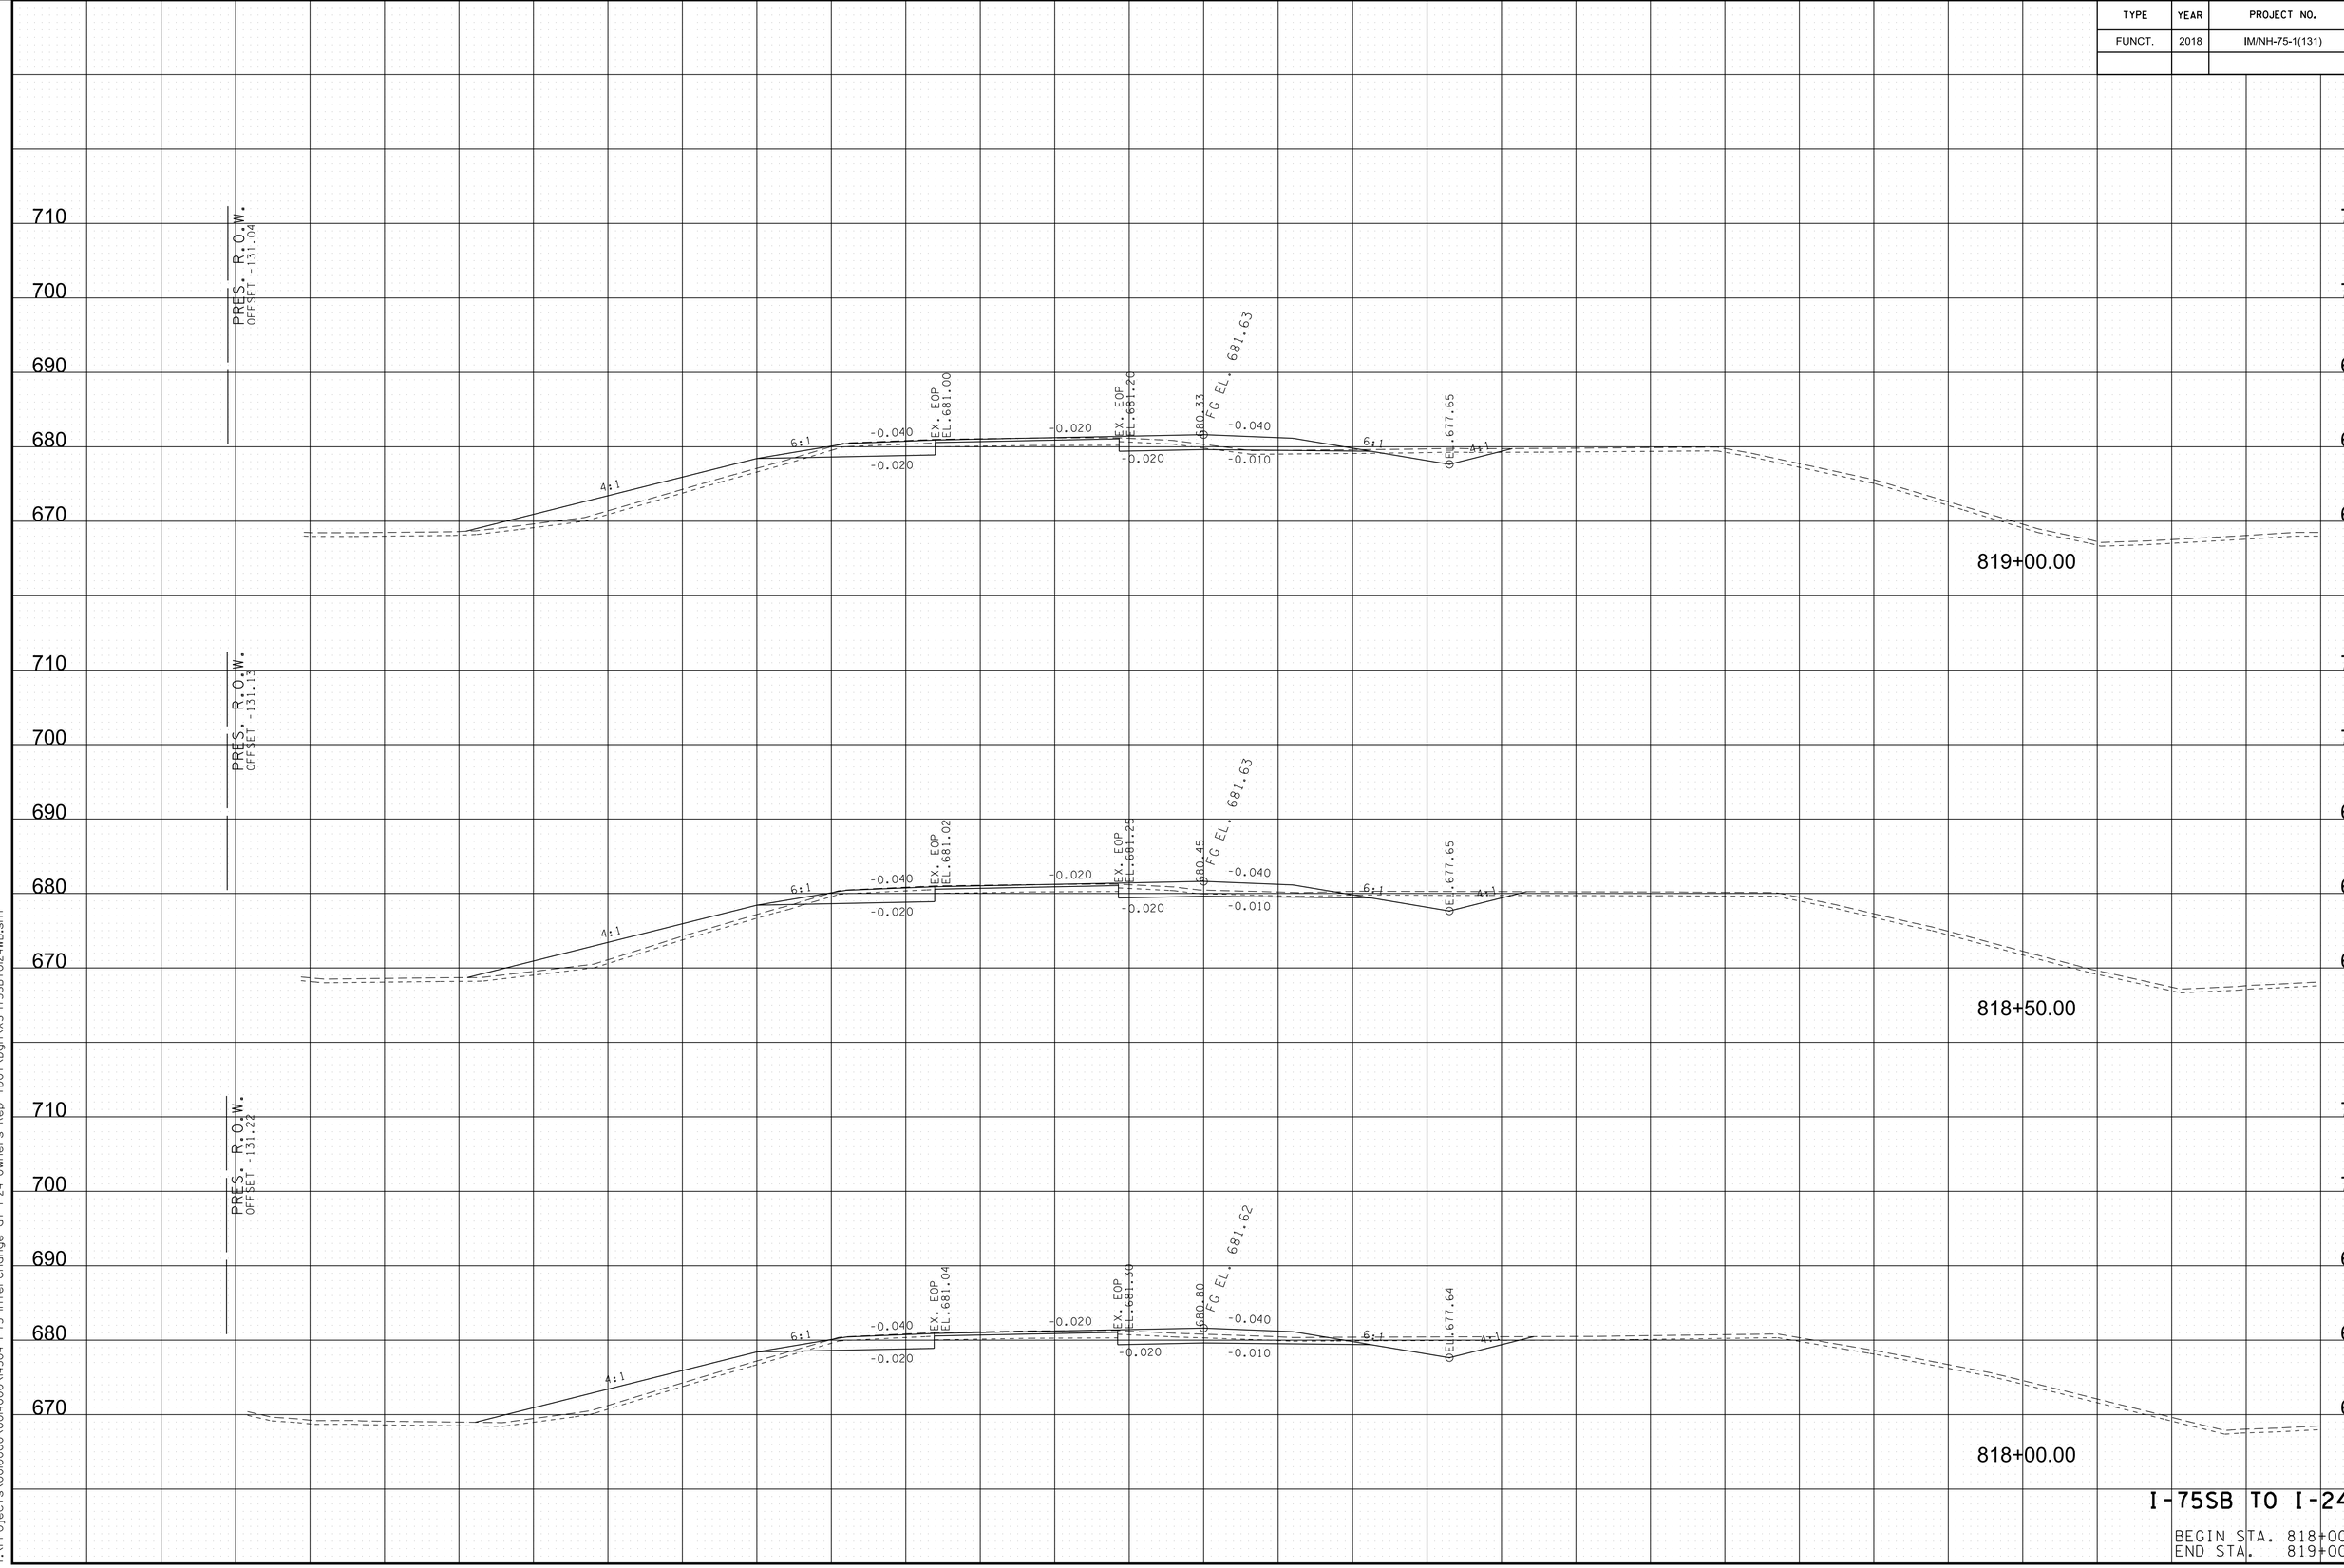


I-75SB TO I-24WB

BEGIN STA. 818+00.00
END STA. 819+00.00

8/9/2018 5:41:05 PM
Y:\Projects\001000\001400\001304 I-75 Interchange at I-24 Owners Rep TDOT\Dgn\XS-I75SBtoI24WB.sht

TYPE	YEAR	PROJECT NO.	SHEET NO.
FUNCT.	2018	IM/NH-75-1(131)	192

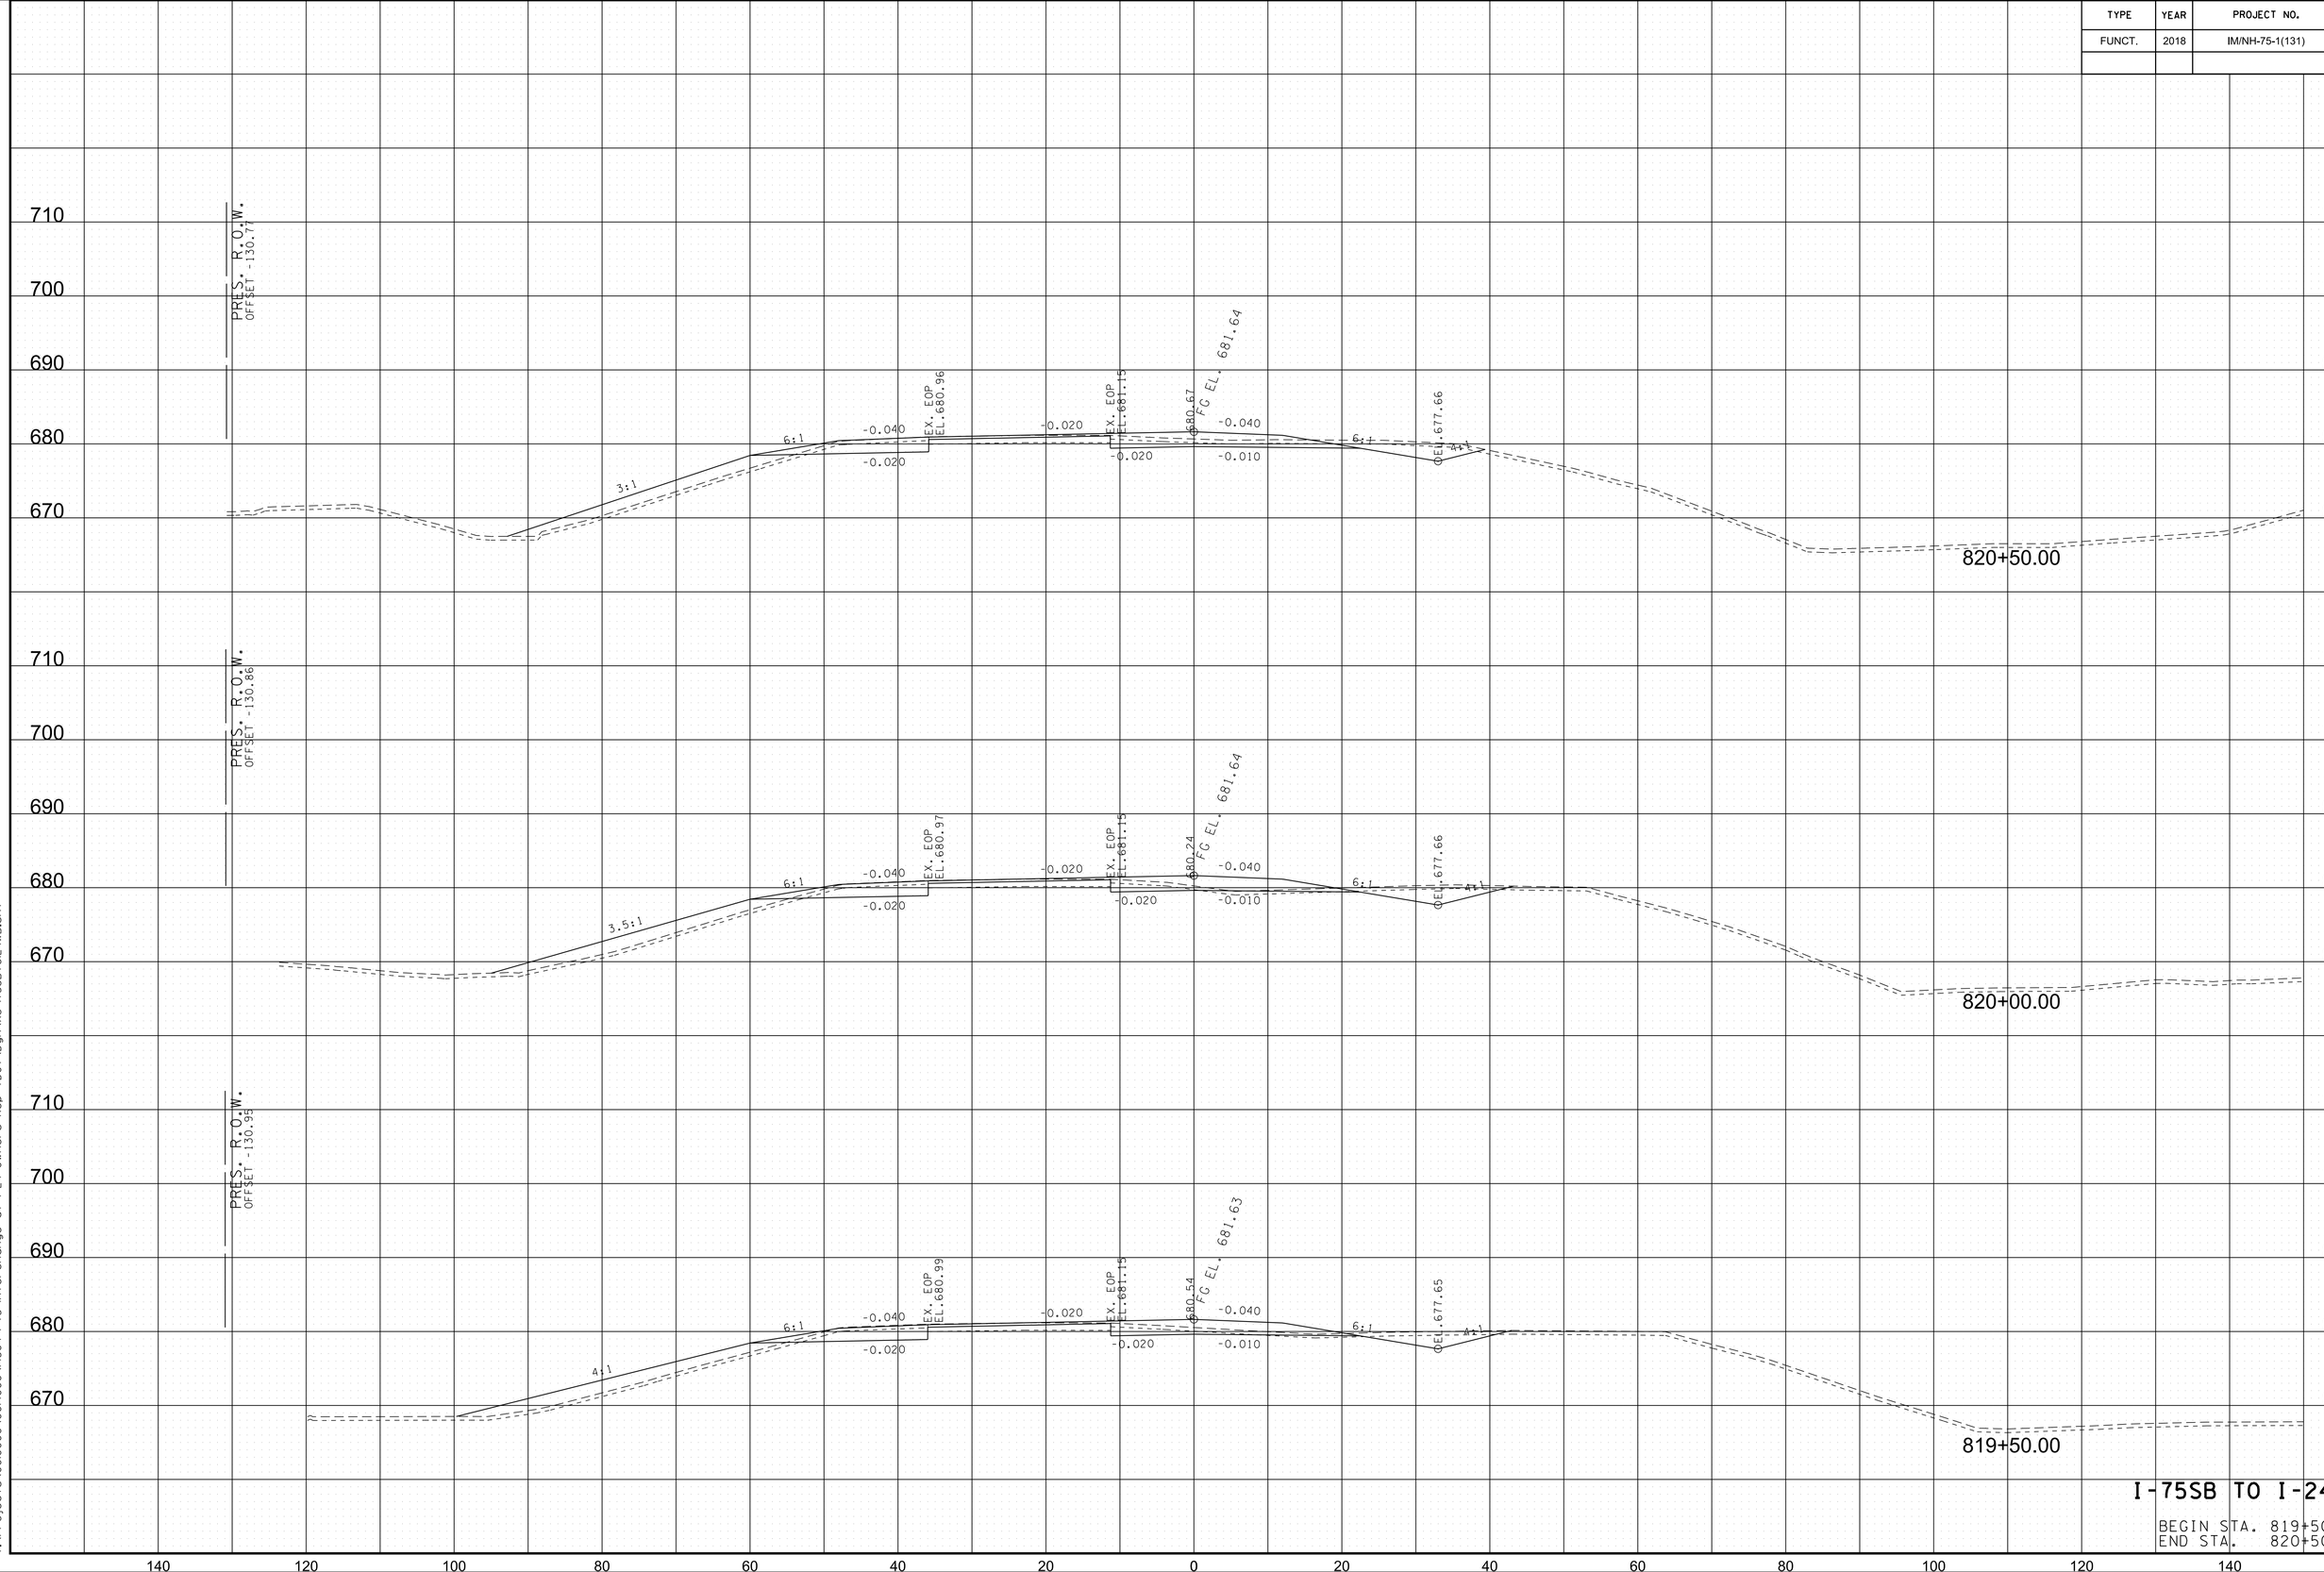


I-75SB TO I-24WB

BEGIN STA. 819+50.00
END STA. 820+50.00

8/9/2018 5:41:06 PM
Y:\Projects\0010000\0010000\0014000\014304 I-75 Interchange at I-24 Owners Rep TDOT\Dgn\XS-I75SBtoI24WB.sht

TYPE	YEAR	PROJECT NO.	SHEET NO.
FUNCT.	2018	IM/NH-75-1(131)	193

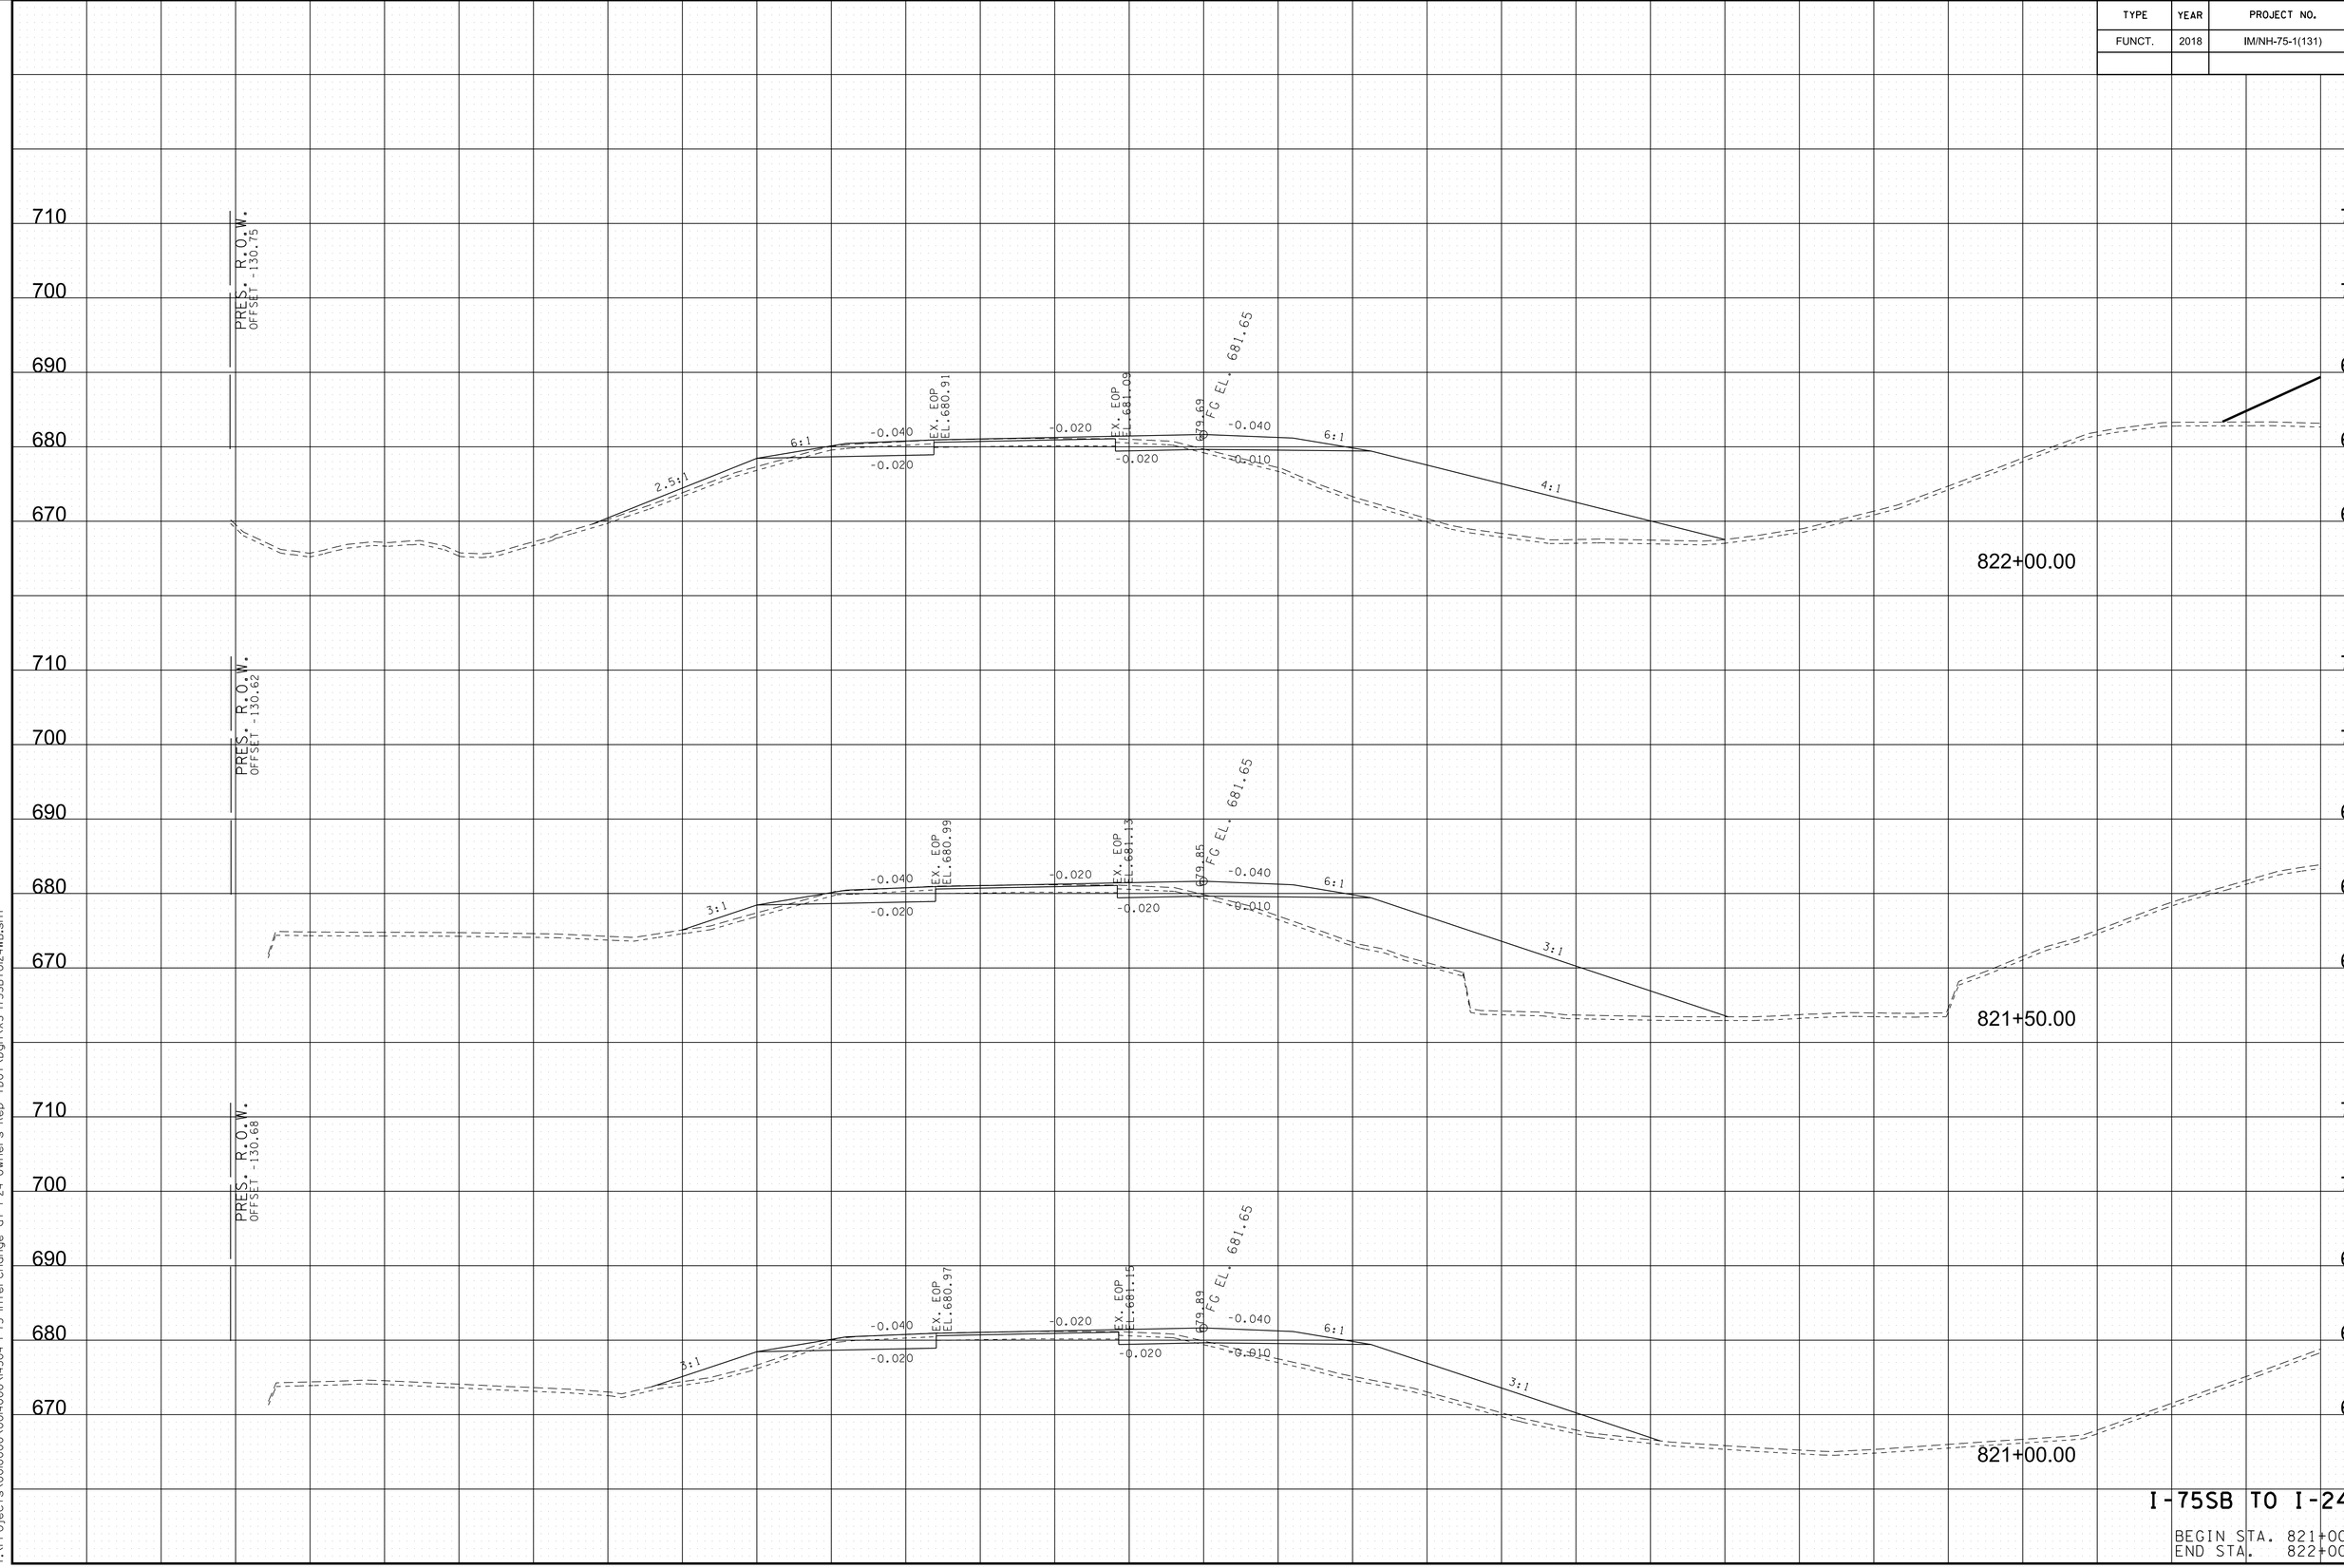


I-75SB TO I-24WB

BEGIN STA. 821+00.00
END STA. 822+00.00

8/9/2018 5:4:07 PM
Y:\Projects\001000\001400\14304 I-75 Interchange at I-24 Owners Rep TDOT\Dgn\XS-I75SBtoI24WB.sht

TYPE	YEAR	PROJECT NO.	SHEET NO.
FUNCT.	2018	IM/NH-75-1(131)	194

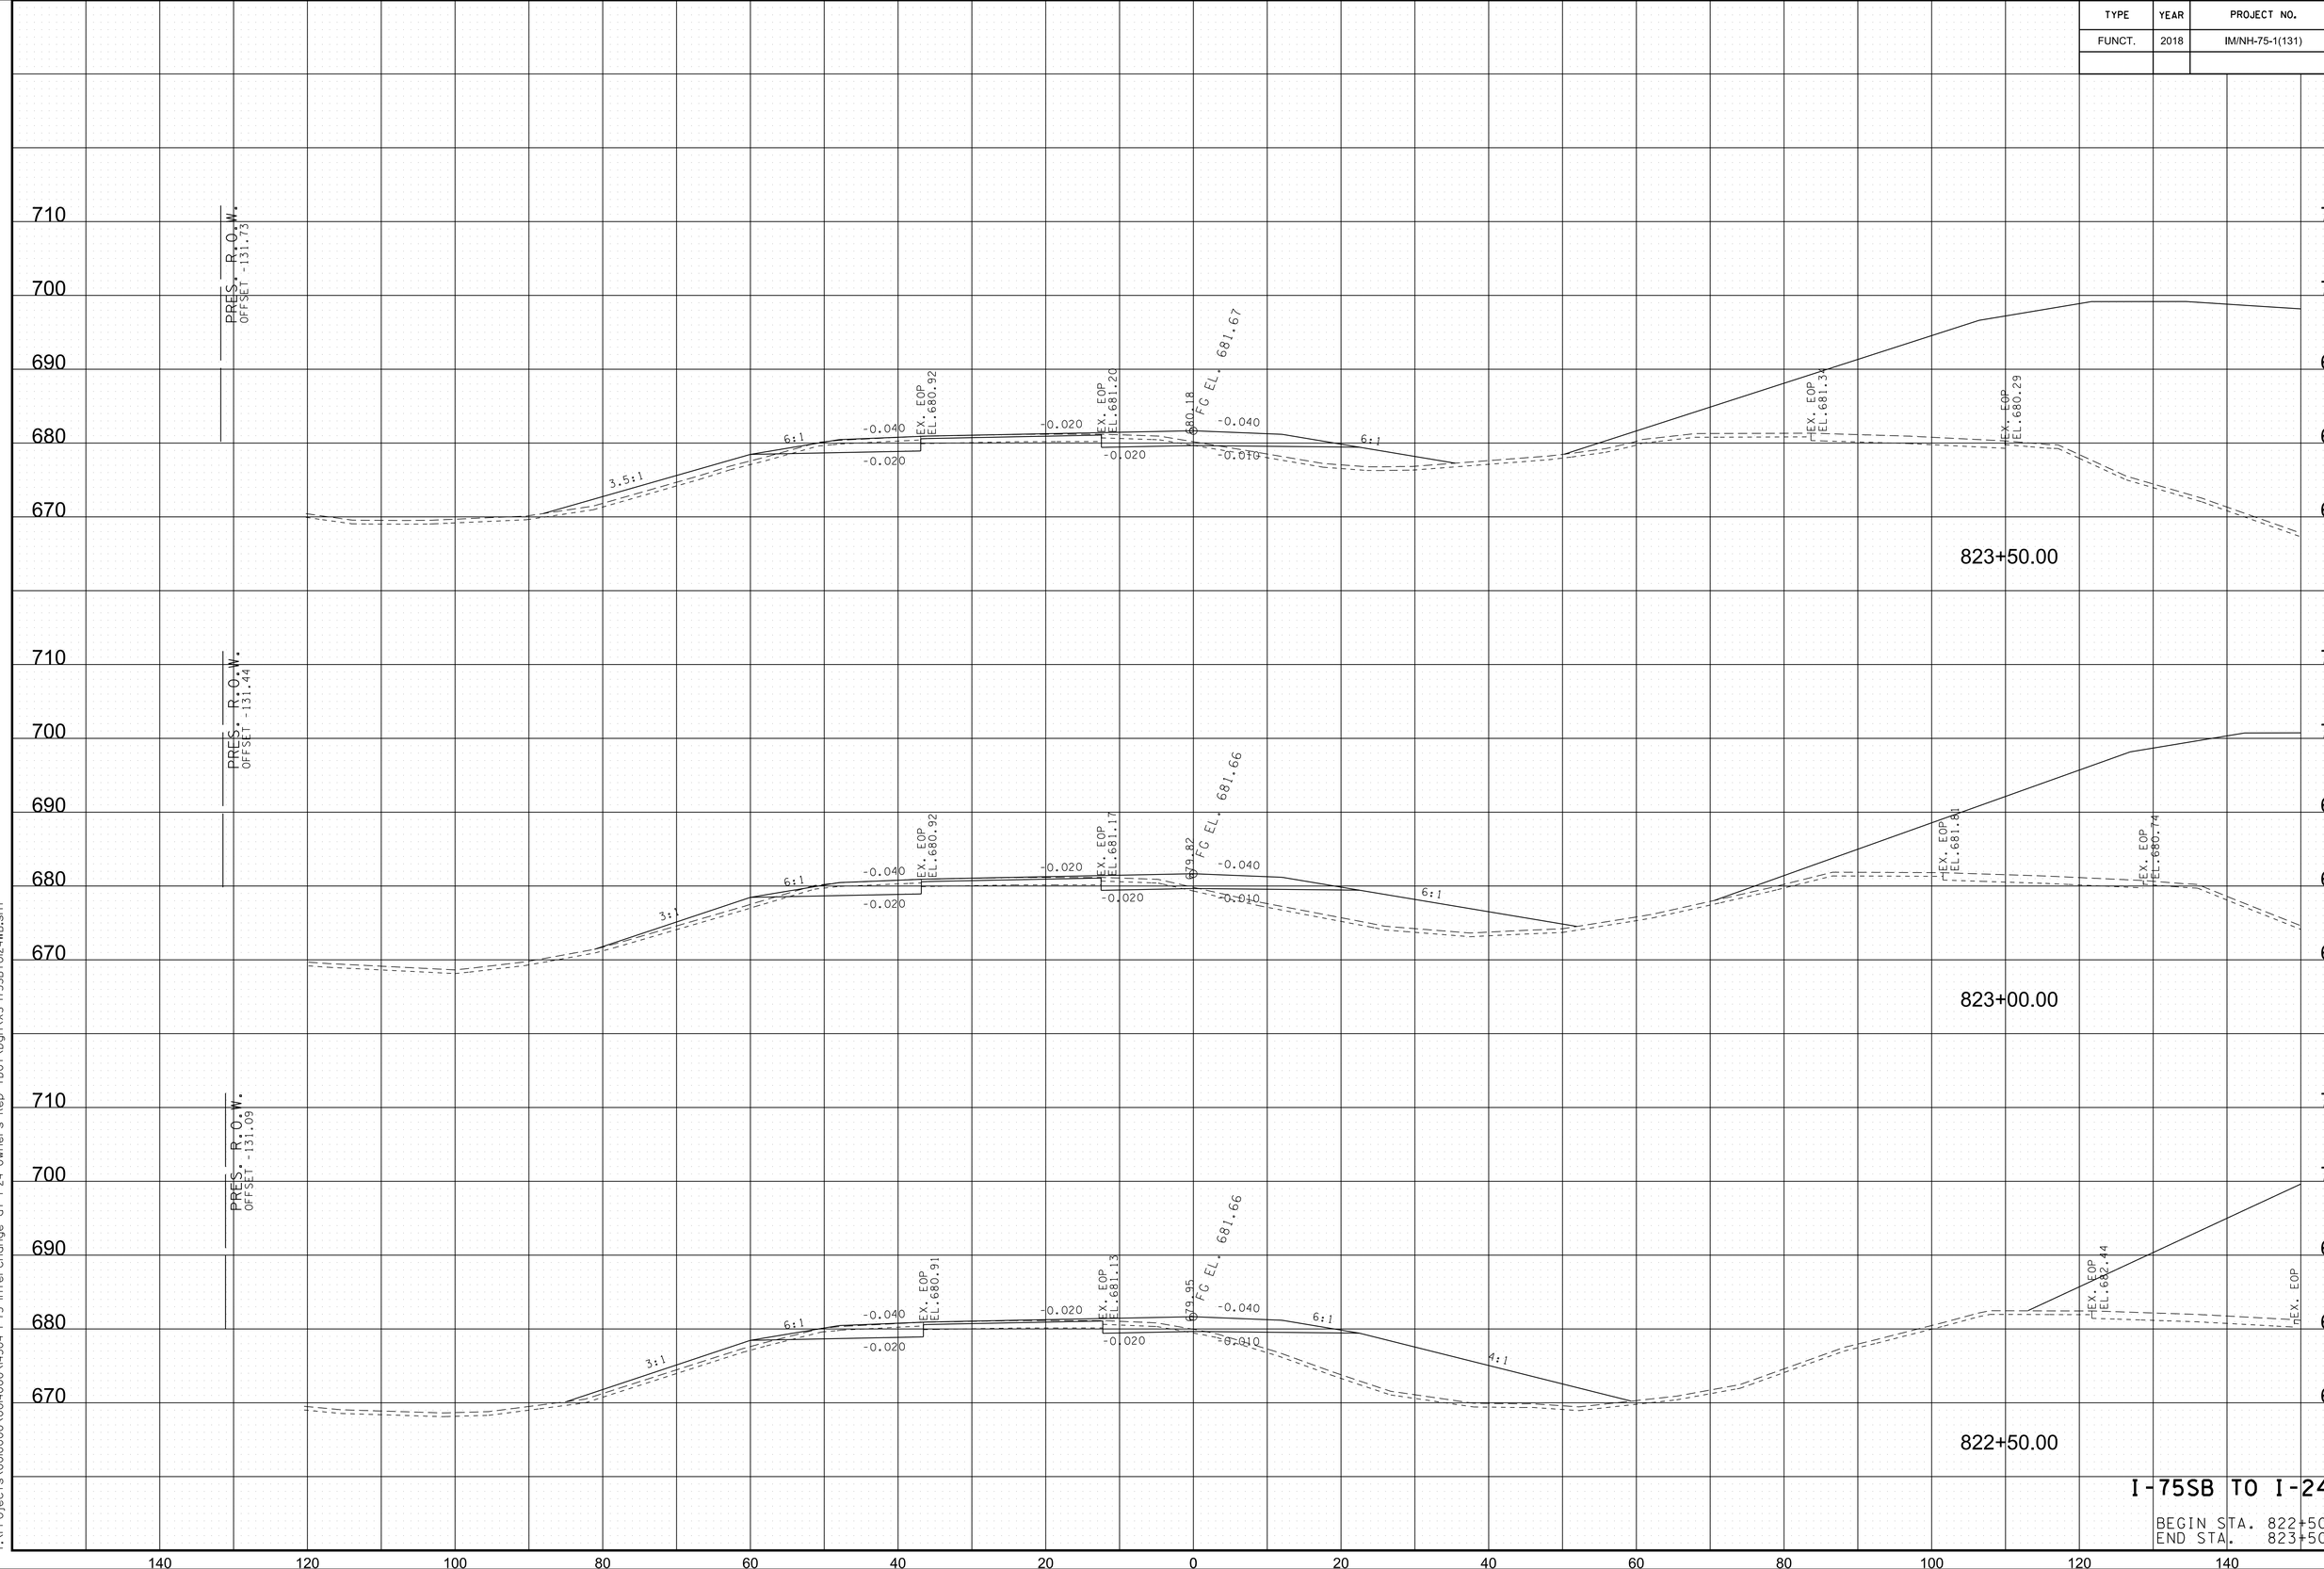


I-75SB TO I-24WB

BEGIN STA. 822+50.00
END STA. 823+50.00

8/9/2018 5:41:08 PM
Y:\Projects\001000\001000\001000\v4304 I-75 Interchange at I-24 Owners Rep TDOT\Dgn\XS-I75SBtoI24WB.sht

TYPE	YEAR	PROJECT NO.	SHEET NO.
FUNCT.	2018	IM/NH-75-1(131)	195

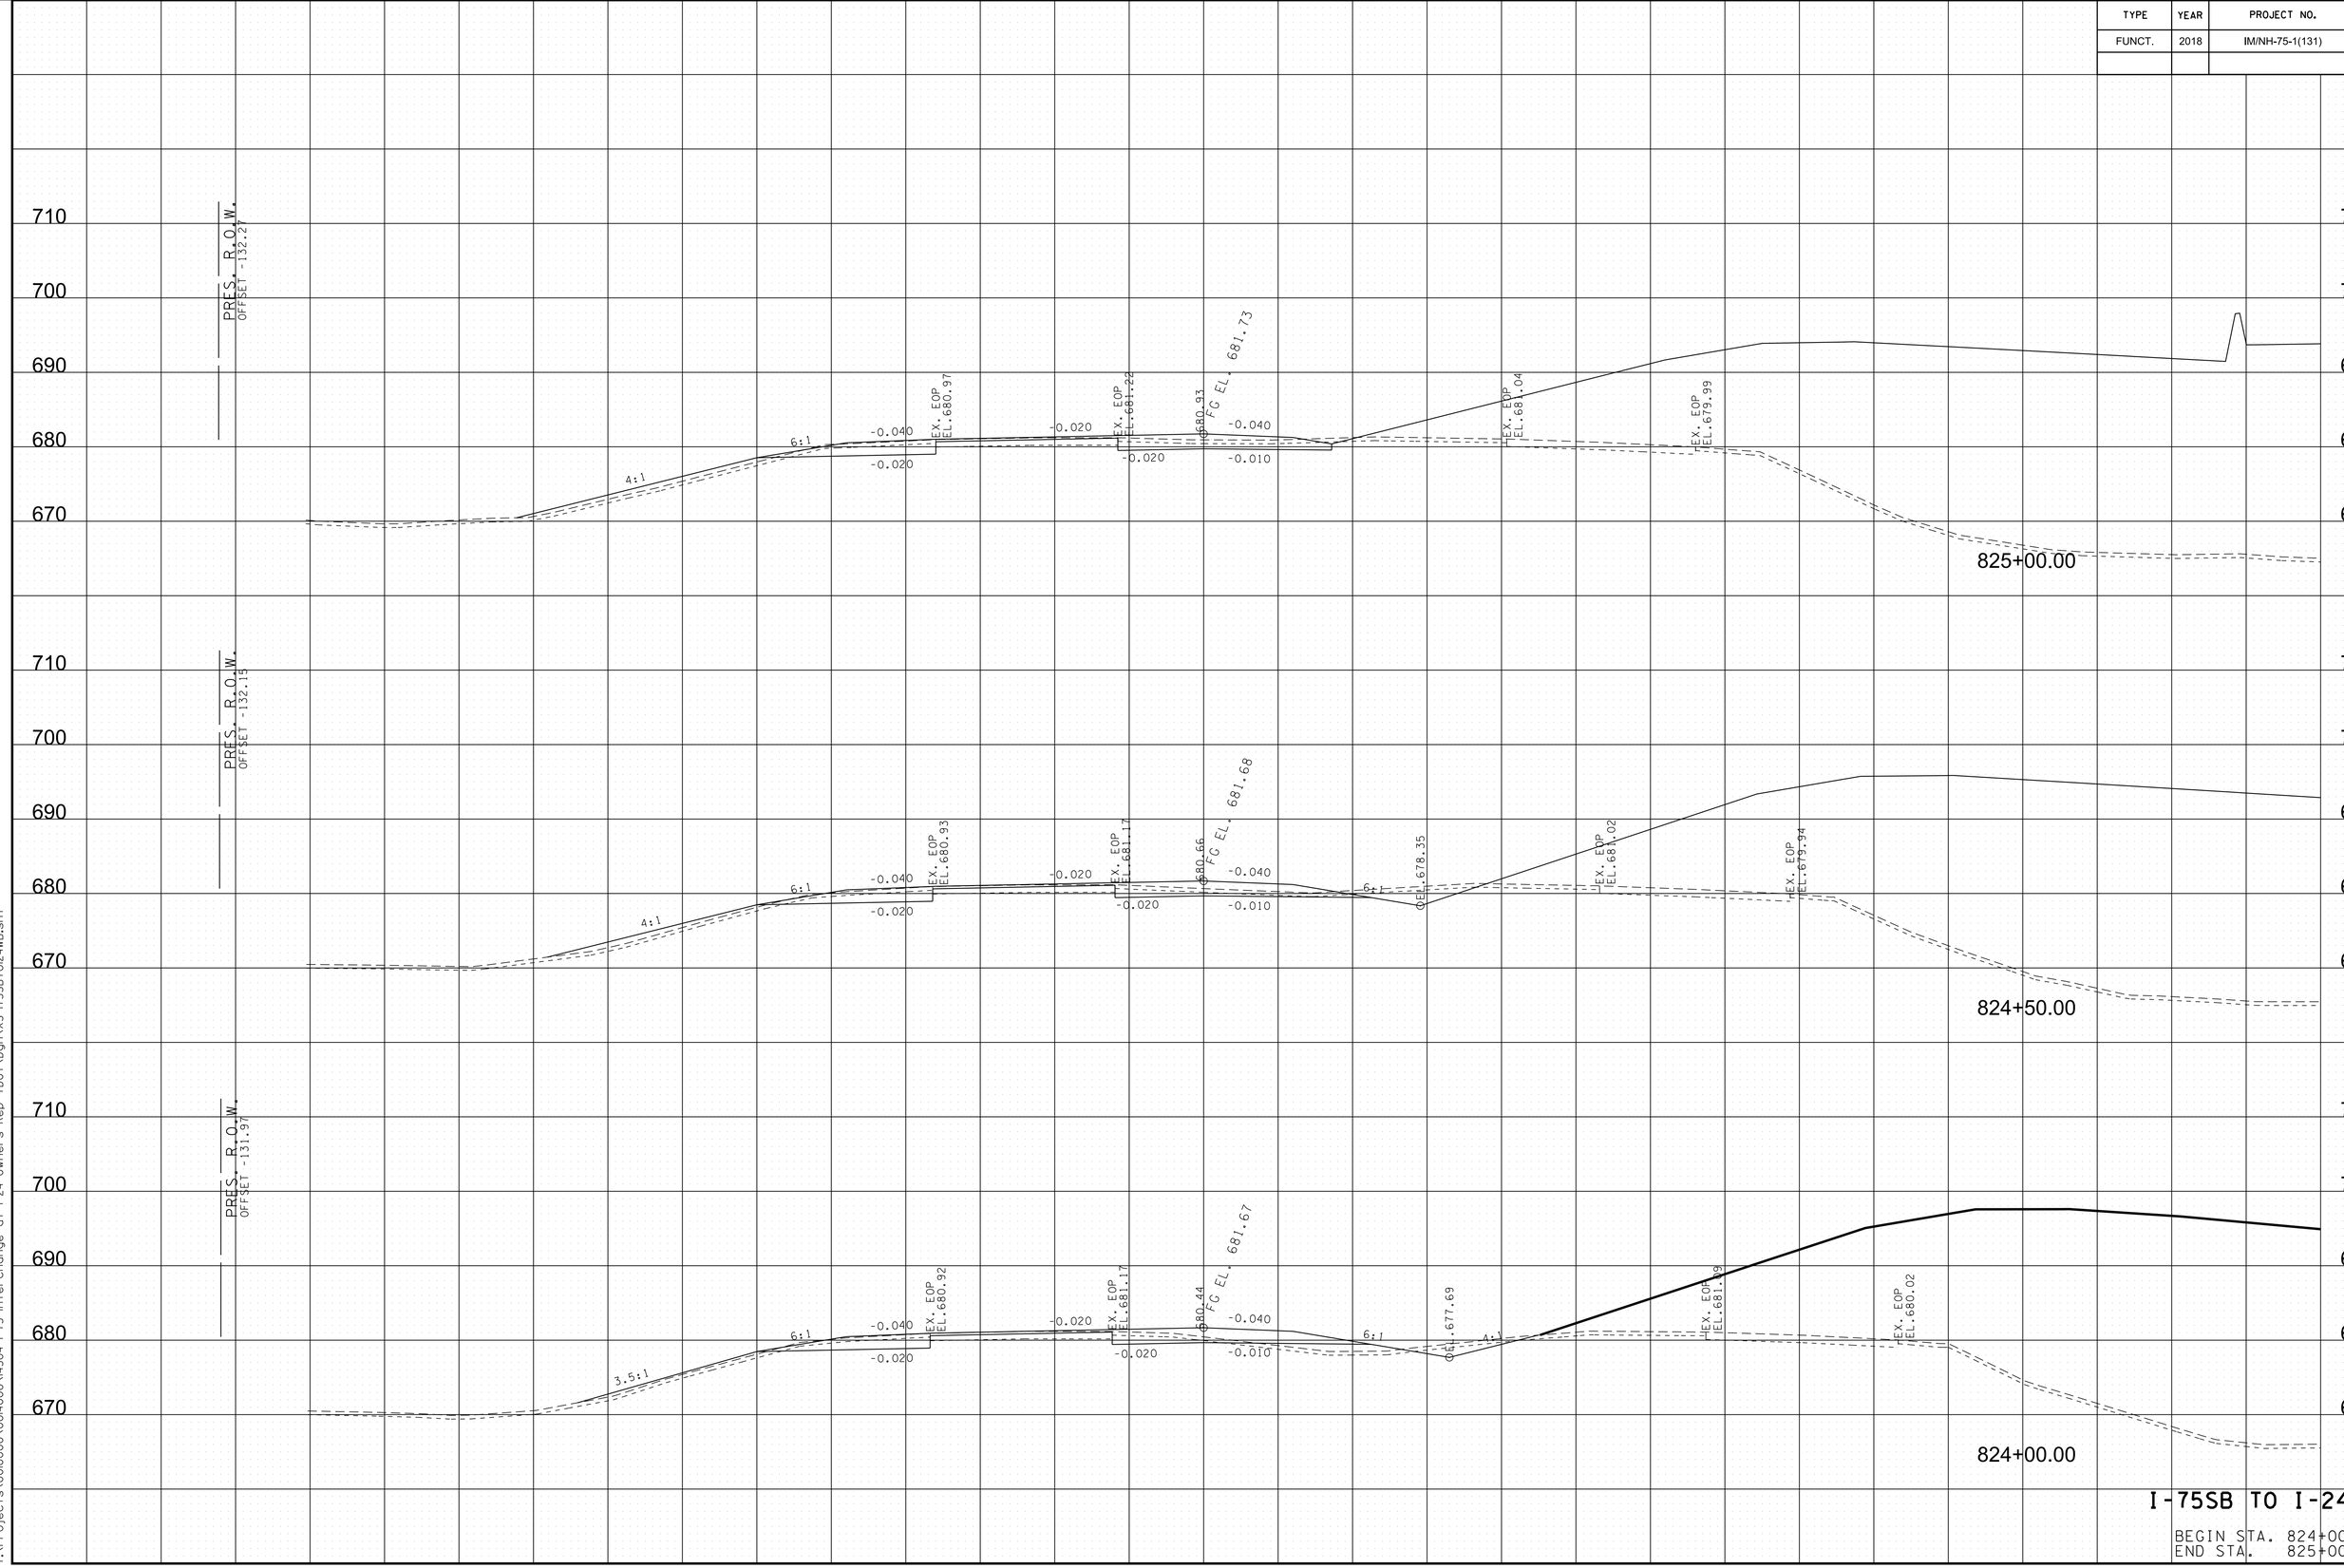


I-75SB TO I-24WB

BEGIN STA. 824+00.00
END STA. 825+00.00

8/9/2018 5:41:10 PM
Y:\Projects\00I0000\00I4000\I4304 I-75 Interchange at I-24 Owners Rep TDOT\Dgn\XS-I75SB+to24WB.sht

TYPE	YEAR	PROJECT NO.	SHEET NO.
FUNCT.	2018	IM/NH-75-1(131)	196

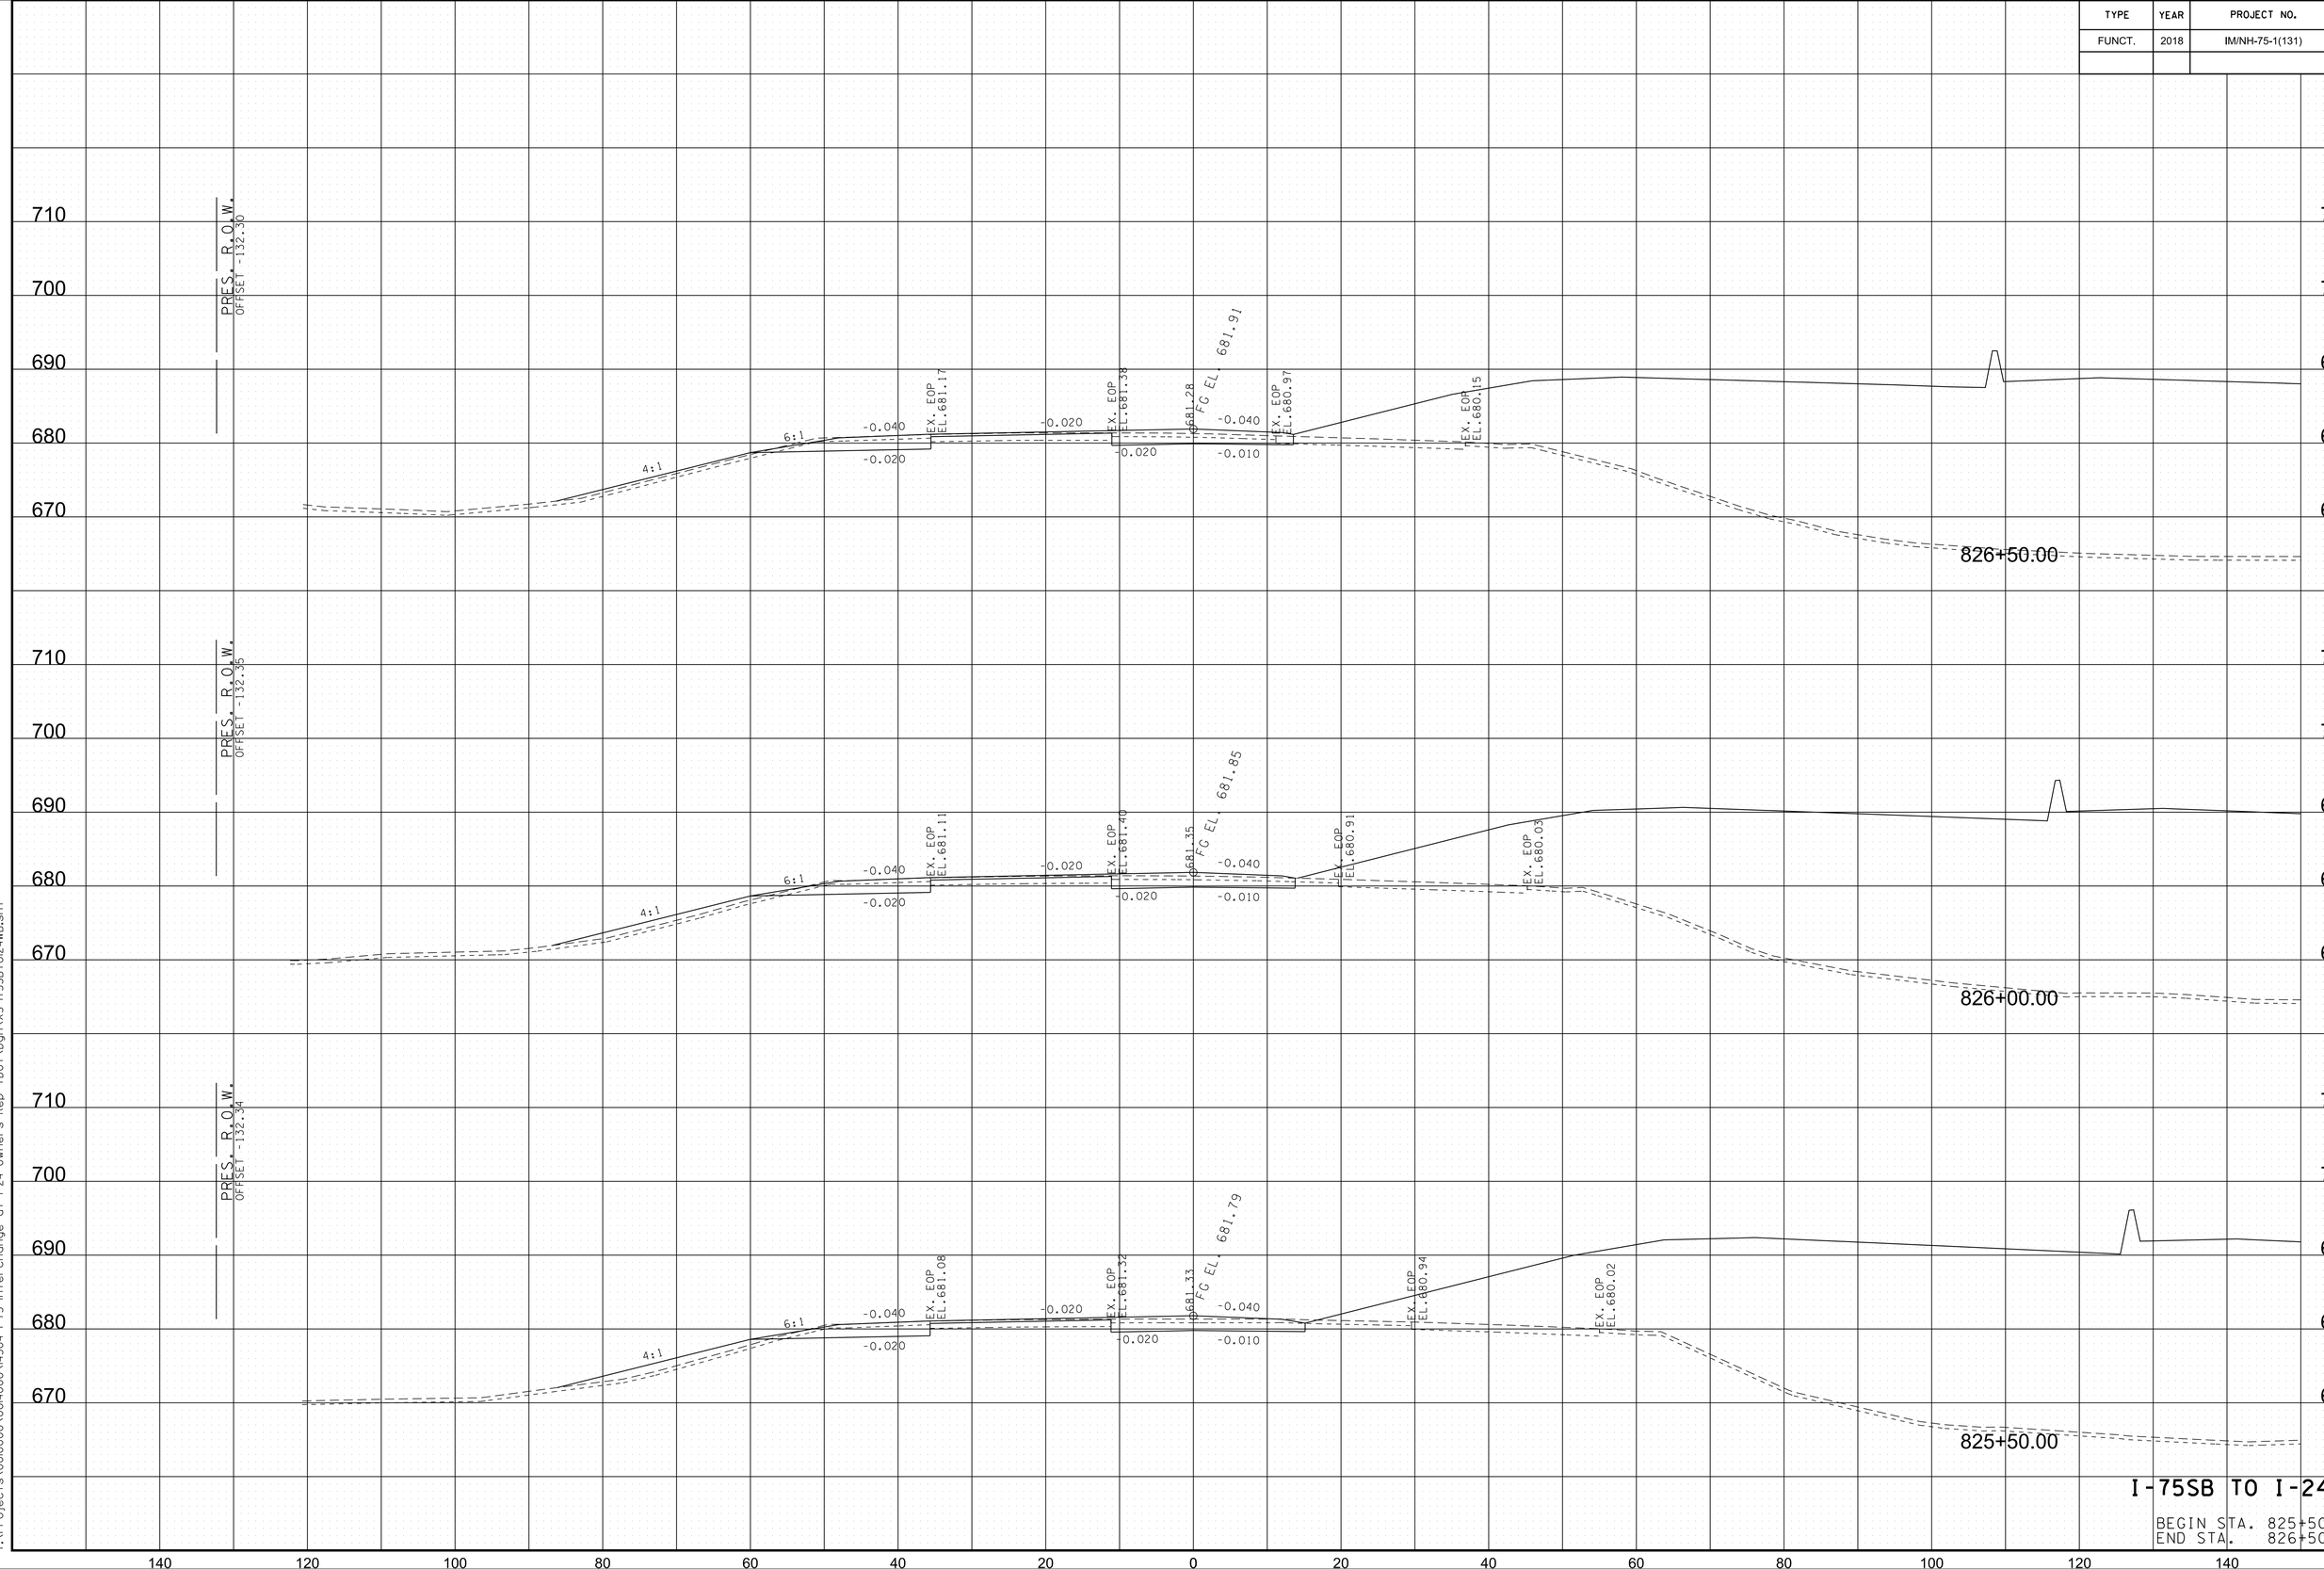


I-75SB TO I-24WB

BEGIN STA. 825+50.00
END STA. 826+50.00

8/9/2018 5:41:11 PM
Y:\Projects\001000\004000\004304 I-75 Interchange at I-24 Owners Rep TDOT\Dgn\XS-I75SBtoI24WB.sht

TYPE	YEAR	PROJECT NO.	SHEET NO.
FUNCT.	2018	IM/NH-75-1(131)	197

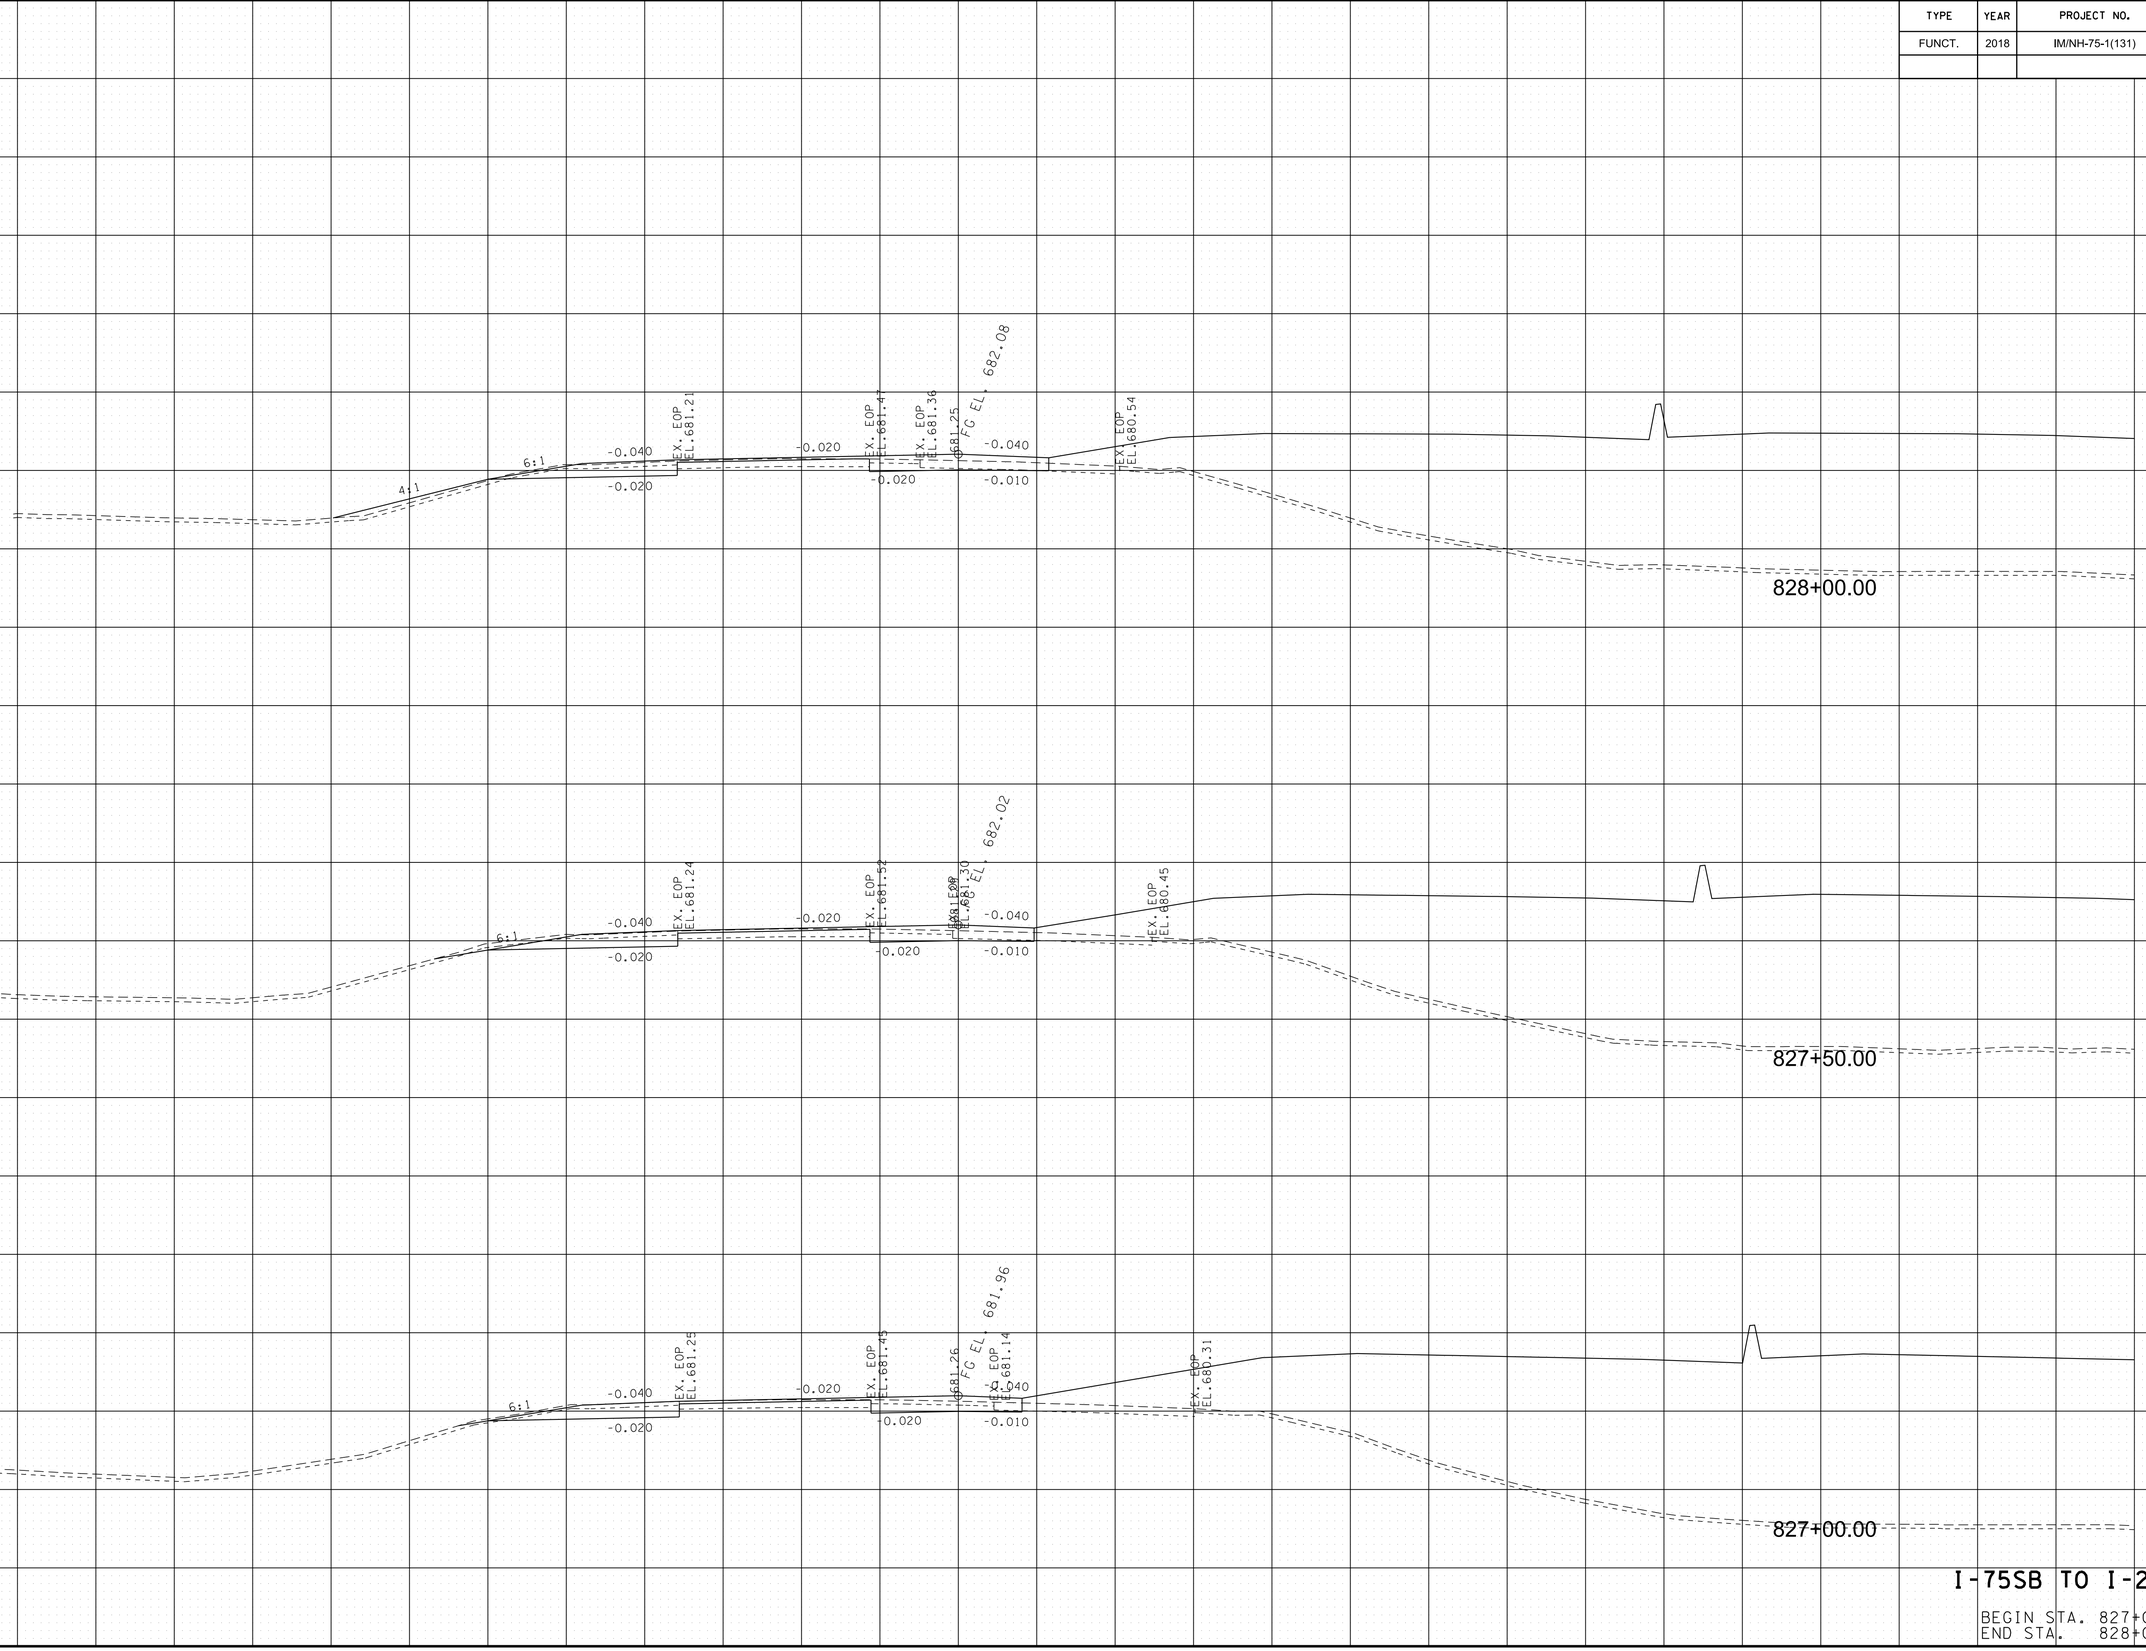


I-75SB TO I-24WB

BEGIN STA. 827+00.00
END STA. 828+00.00

8/9/2018 5:41:12 PM
Y:\Projects\000000\004000\4304 I-75 Interchange at I-24 Owners Rep TDOT\Dgn\XS-I75SBtoI24WB.sht

TYPE	YEAR	PROJECT NO.	SHEET NO.
FUNCT.	2018	IM/NH-75-1(131)	198

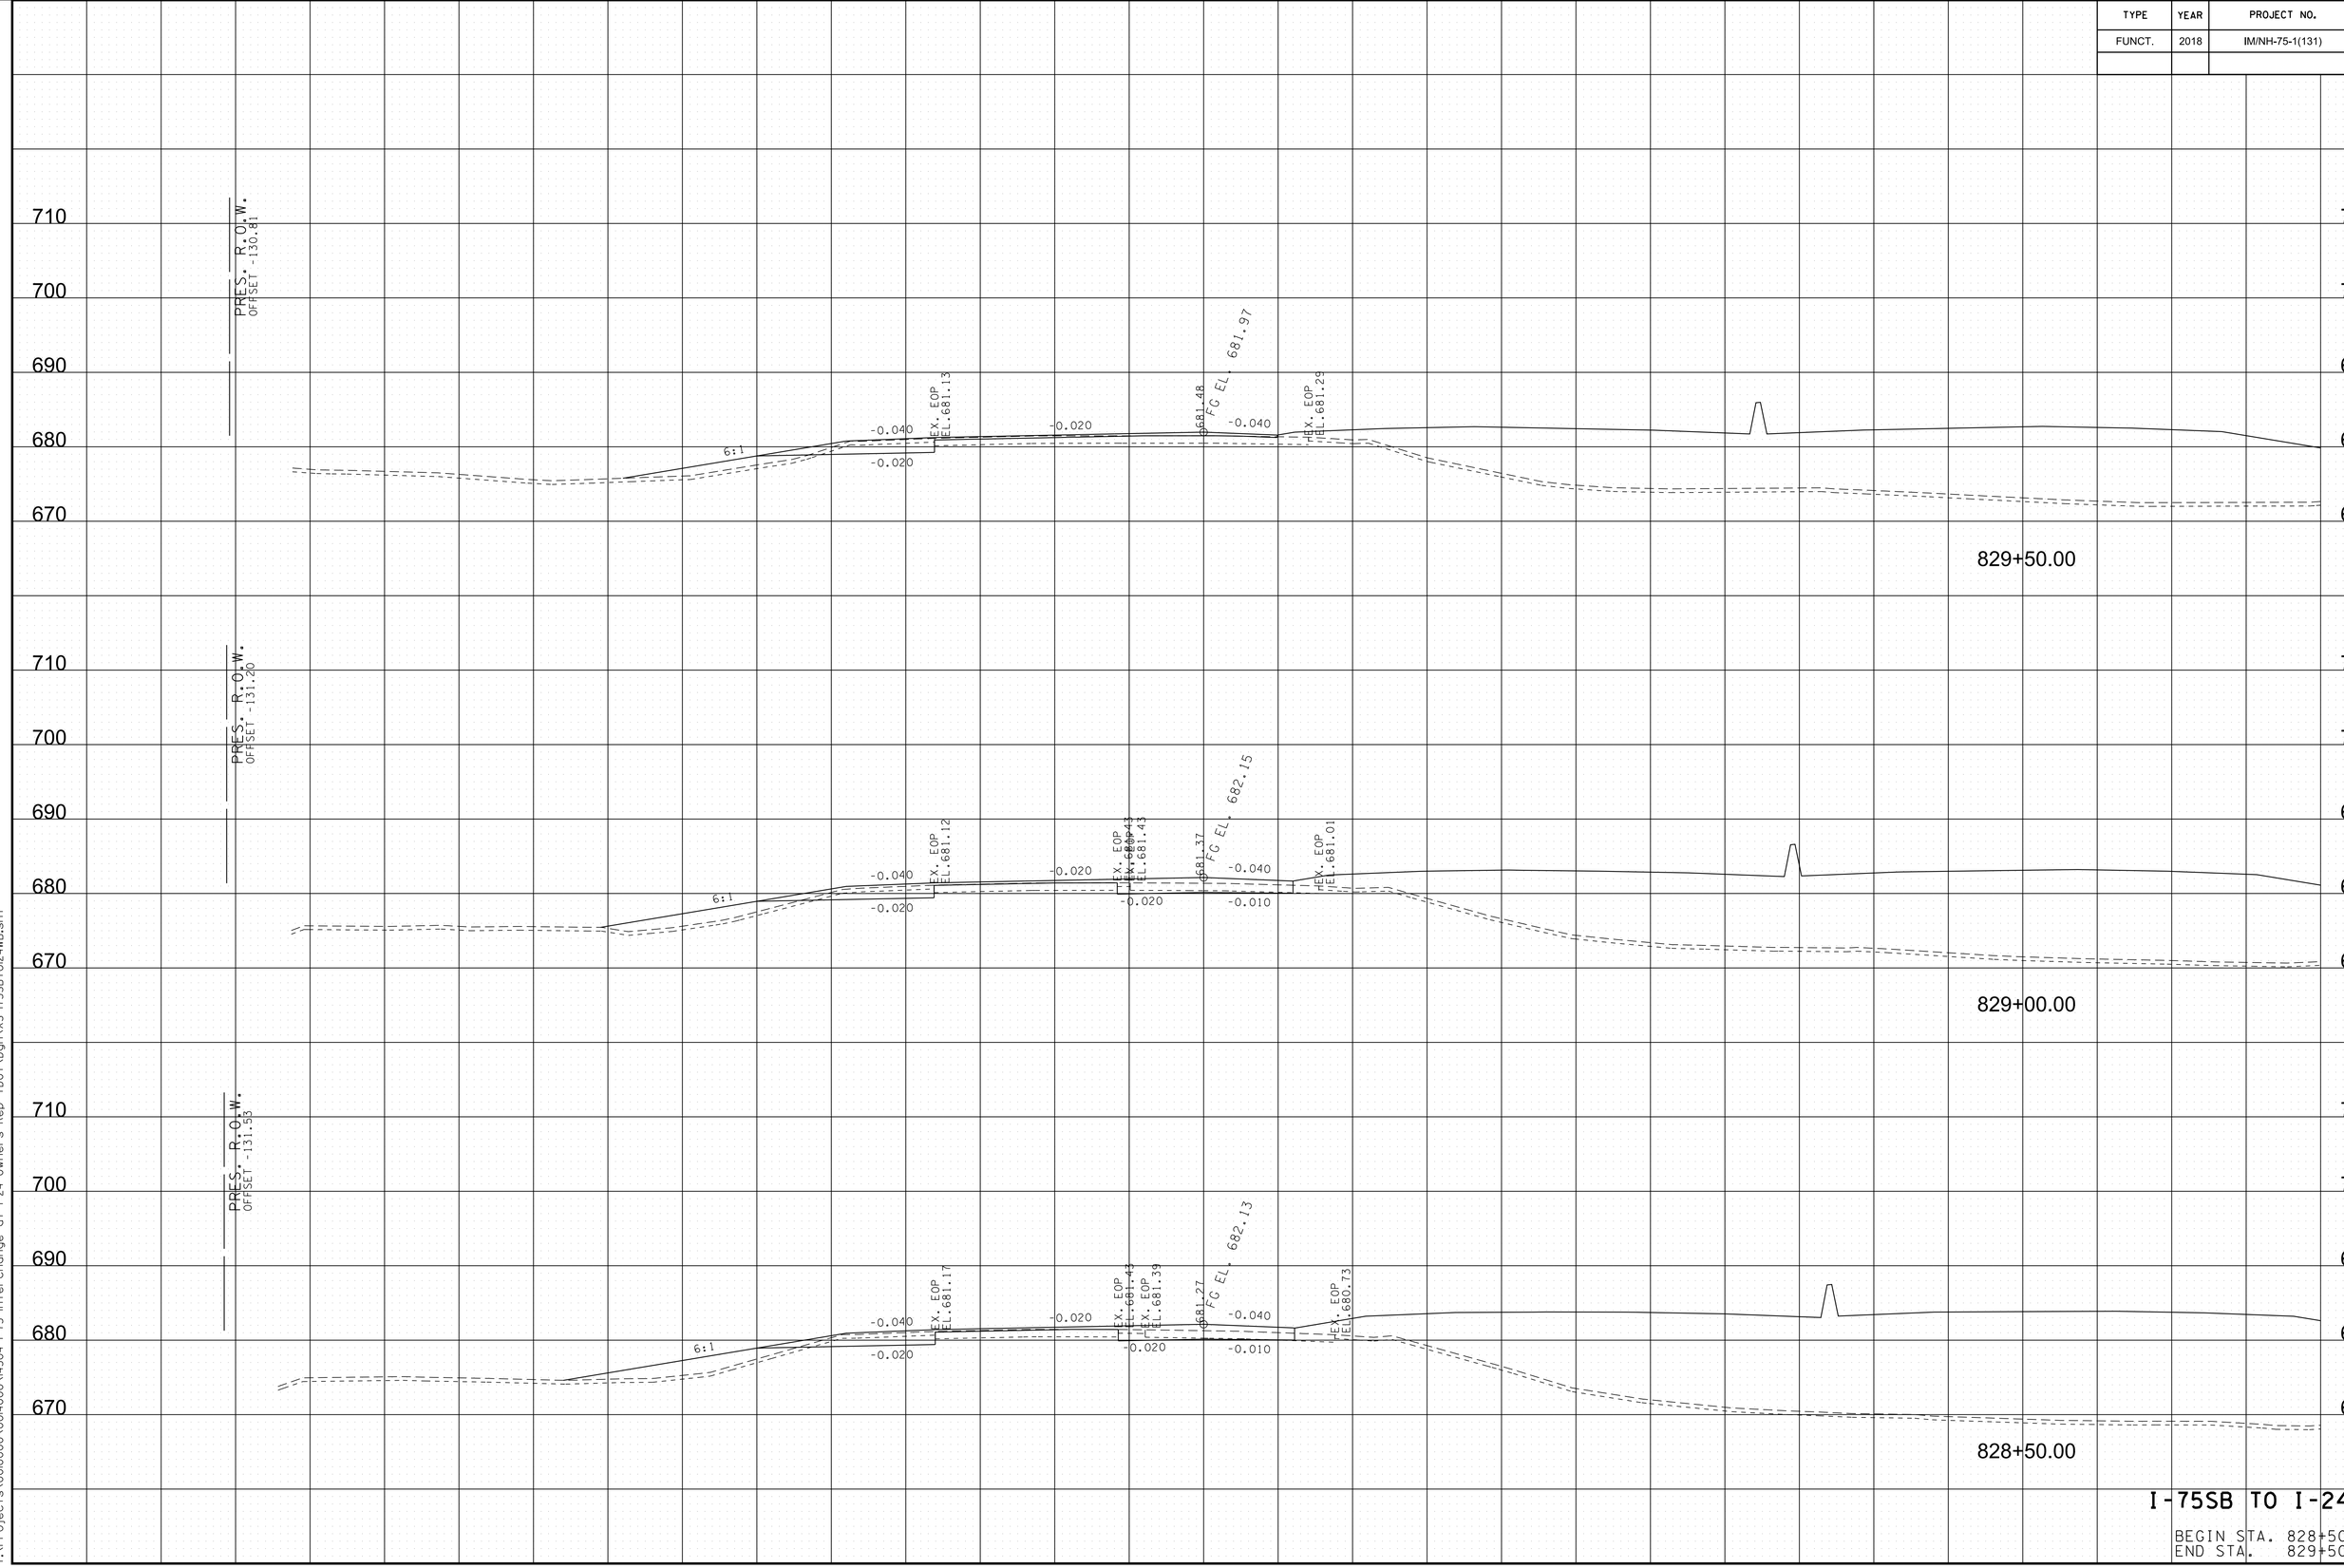


I-75SB TO I-24WB

BEGIN STA. 828+50.00
END STA. 829+50.00

8/9/2018 5:41:4 PM
Y:\Projects\001000\001400\1430 I-75 Interchange at I-24 Owners Rep TDOT\Dgn\XS-I75SBtoI24WB.sht

TYPE	YEAR	PROJECT NO.	SHEET NO.
FUNCT.	2018	IM/NH-75-1(131)	199

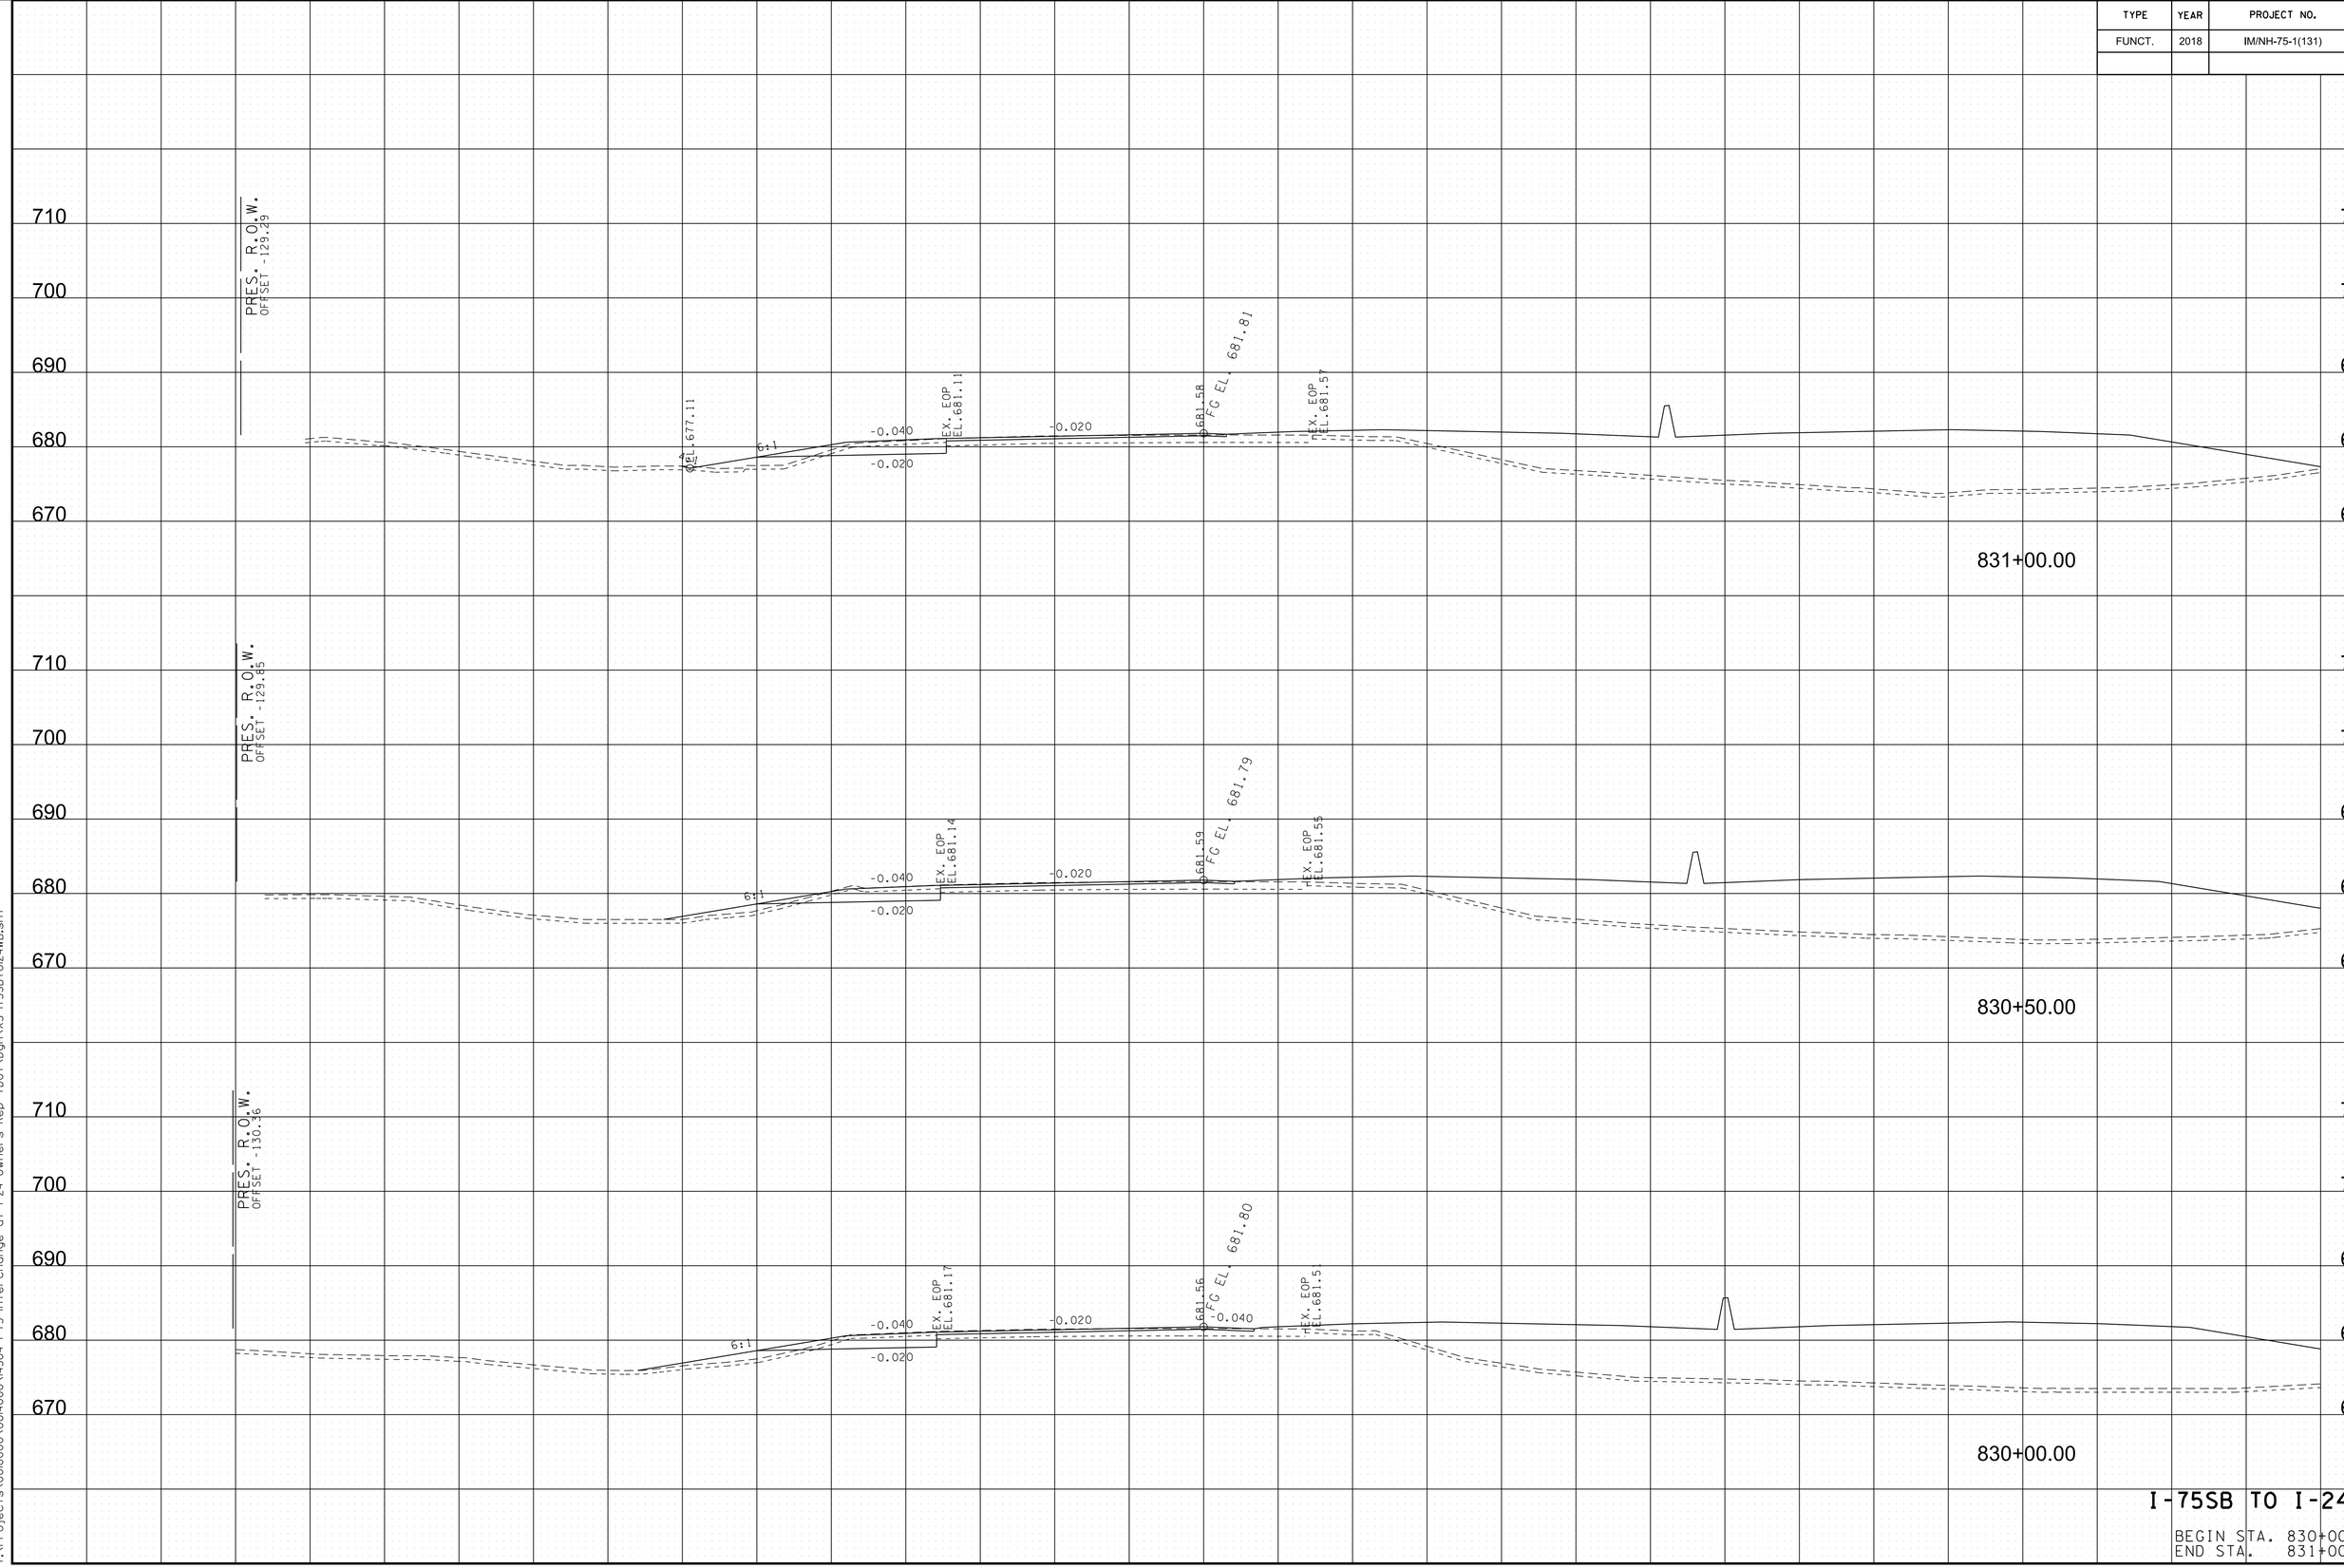


I-75SB TO I-24WB

BEGIN STA. 830+00.00
END STA. 831+00.00

8/9/2018 5:4:15 PM
Y:\Projects\001000\001400\14304 I-75 Interchange at I-24 Owners Rep TDOT\Dgn\XS-I75SBtoI24WB.sht

TYPE	YEAR	PROJECT NO.	SHEET NO.
FUNCT.	2018	IM/NH-75-1(131)	200

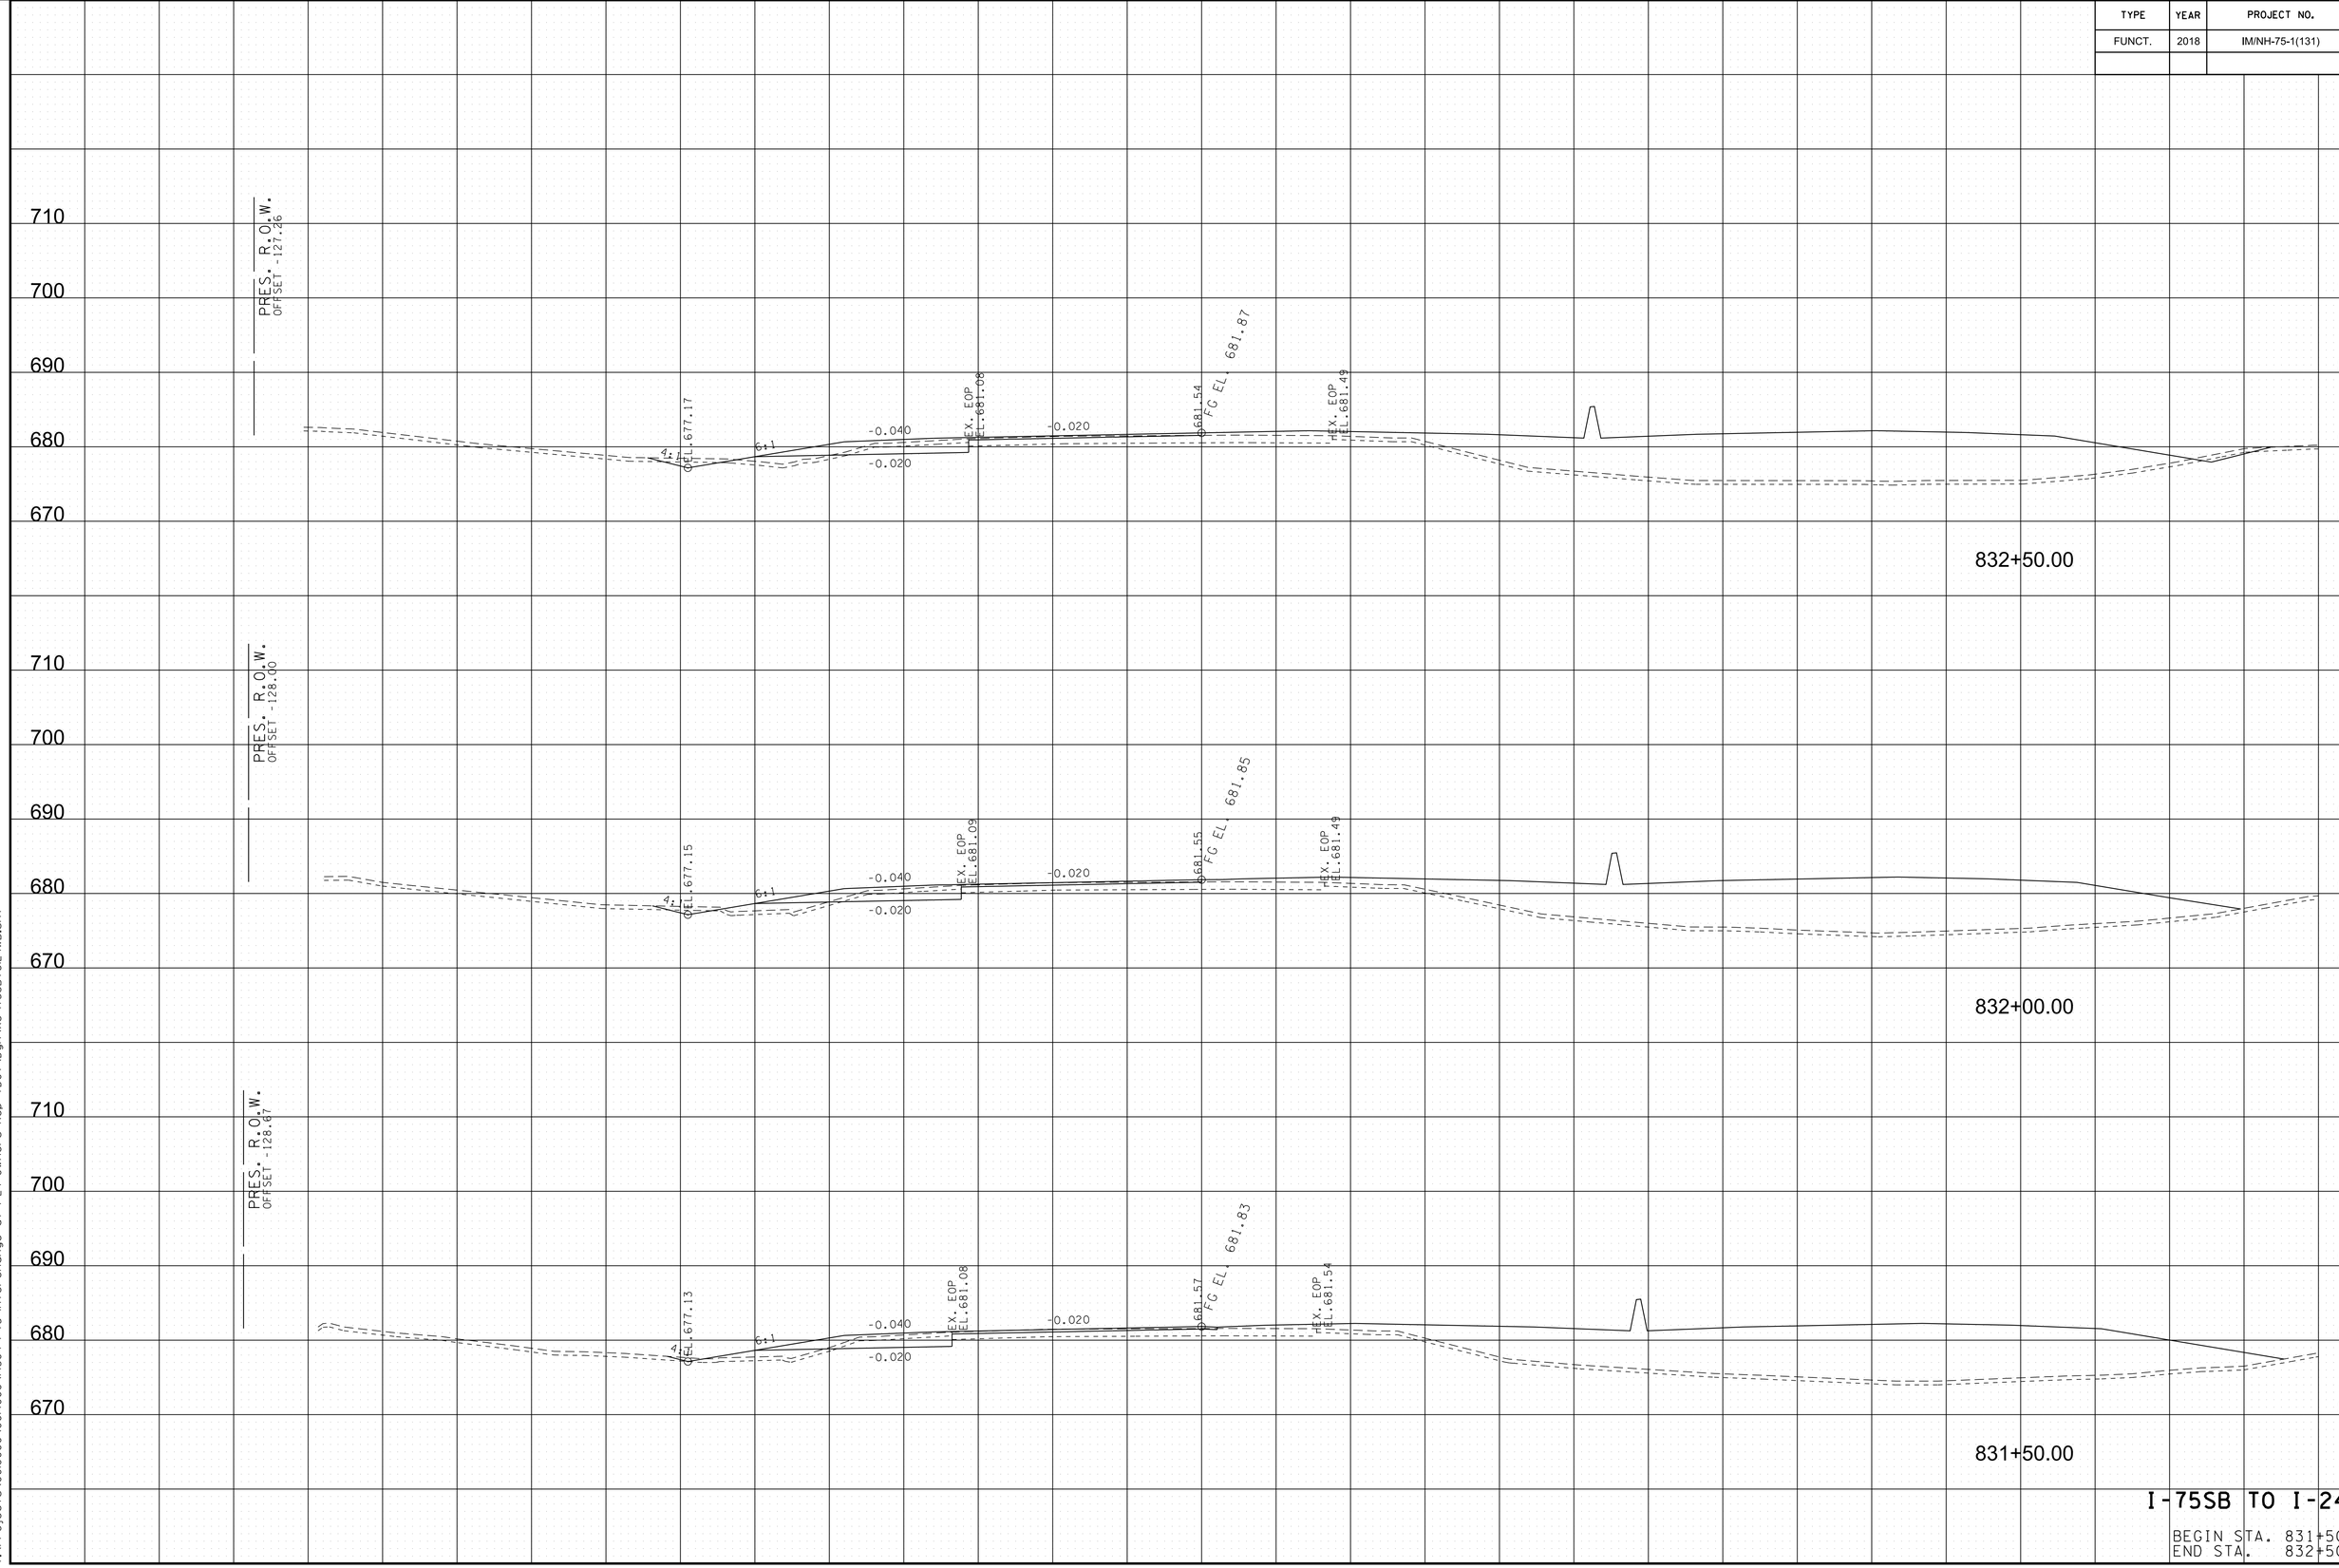


I-75SB TO I-24WB

BEGIN STA. 831+50.00
END STA. 832+50.00

8/9/2018 5:41:16 PM
Y:\Projects\001000\004000\43041-75 Interchange at I-24 Owners Rep TDOT\Dgn\XS-I75SBtoI24WB.sht

TYPE	YEAR	PROJECT NO.	SHEET NO.
FUNCT.	2018	IM/NH-75-1(131)	201

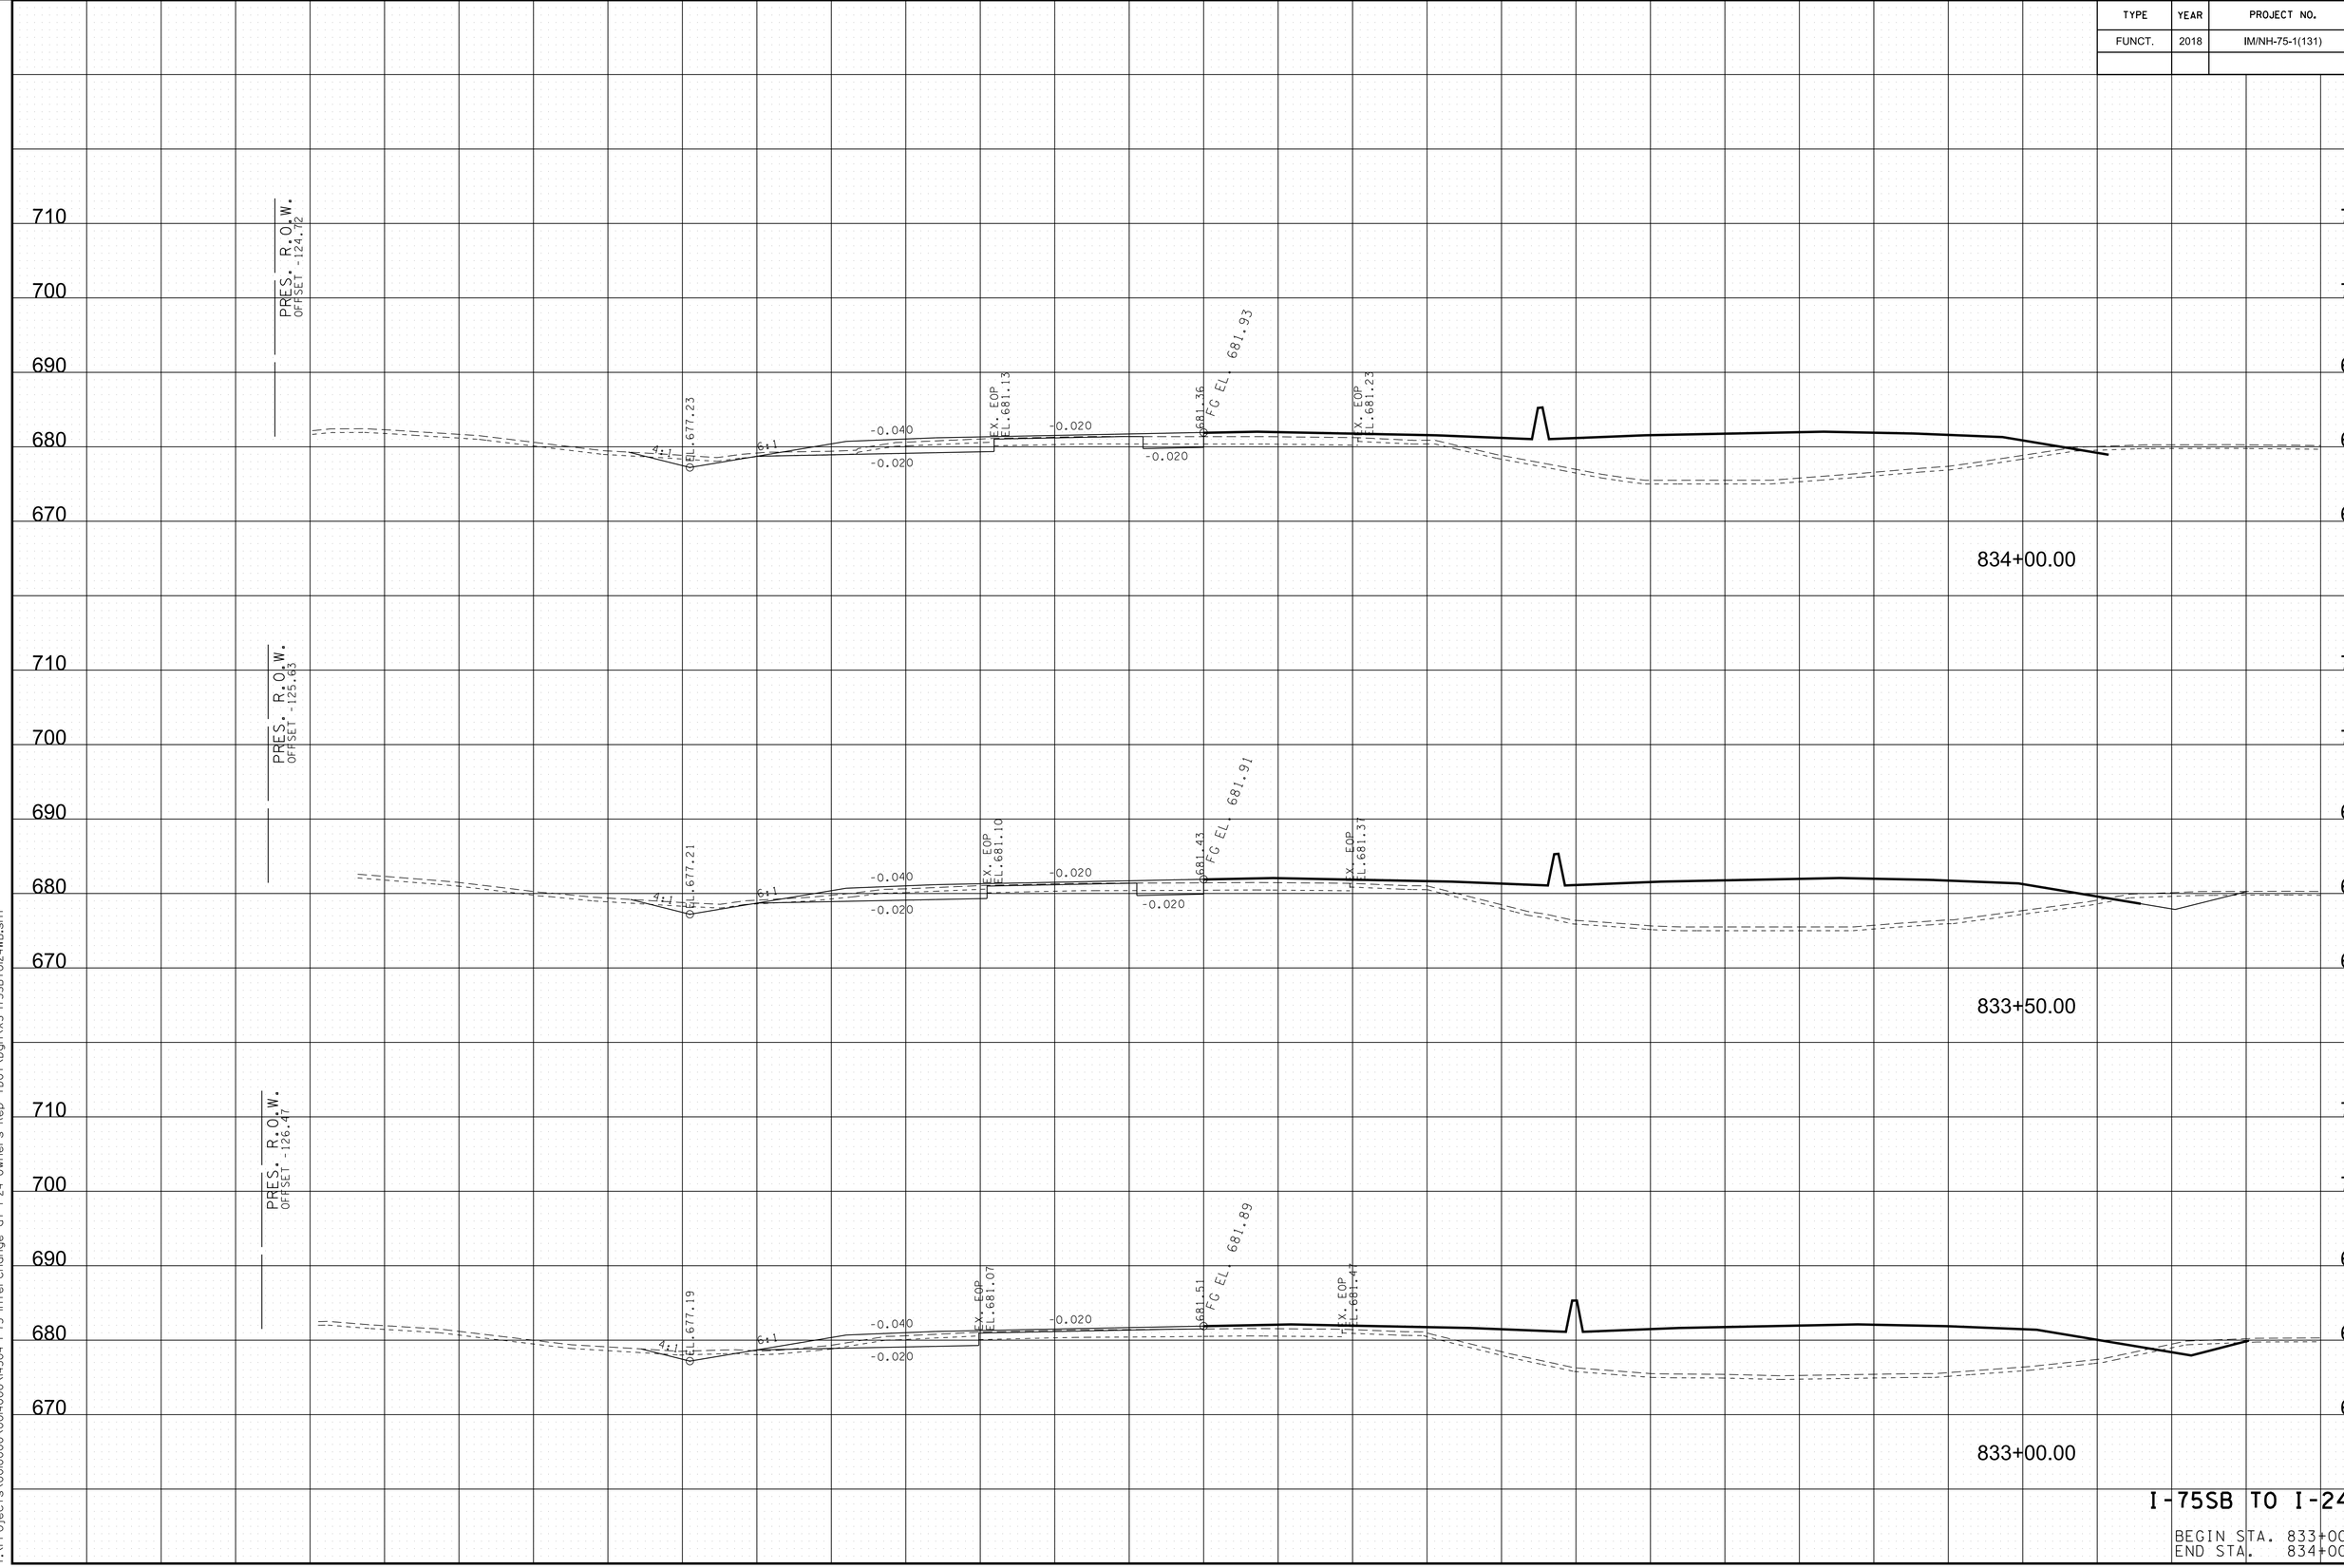

I-75SB TO I-24WB

BEGIN STA. 833+00.00
END STA. 834+00.00

8/9/2018 5:41:17 PM
Y:\Projects\001000\001400\14304 I-75 Interchange at I-24 Owners Rep TDOT\Dgn\XS-I75SB+ol24WB.sht


TYPE	YEAR	PROJECT NO.	SHEET NO.
FUNCT.	2018	IM/NH-75-1(131)	202

I-75SB TO I-24WB

BEGIN STA. 834+50.00
END STA. 835+50.00

8/9/2018 5:49:19 PM
Y:\Projects\001000\001400\14304 I-75 Interchange at I-24 Owners Rep TDOT\Dgn\XS-I75SB+ol24WB.sht

TYPE	YEAR	PROJECT NO.	SHEET NO.
FUNCT.	2018	IM/NH-75-1(131)	203

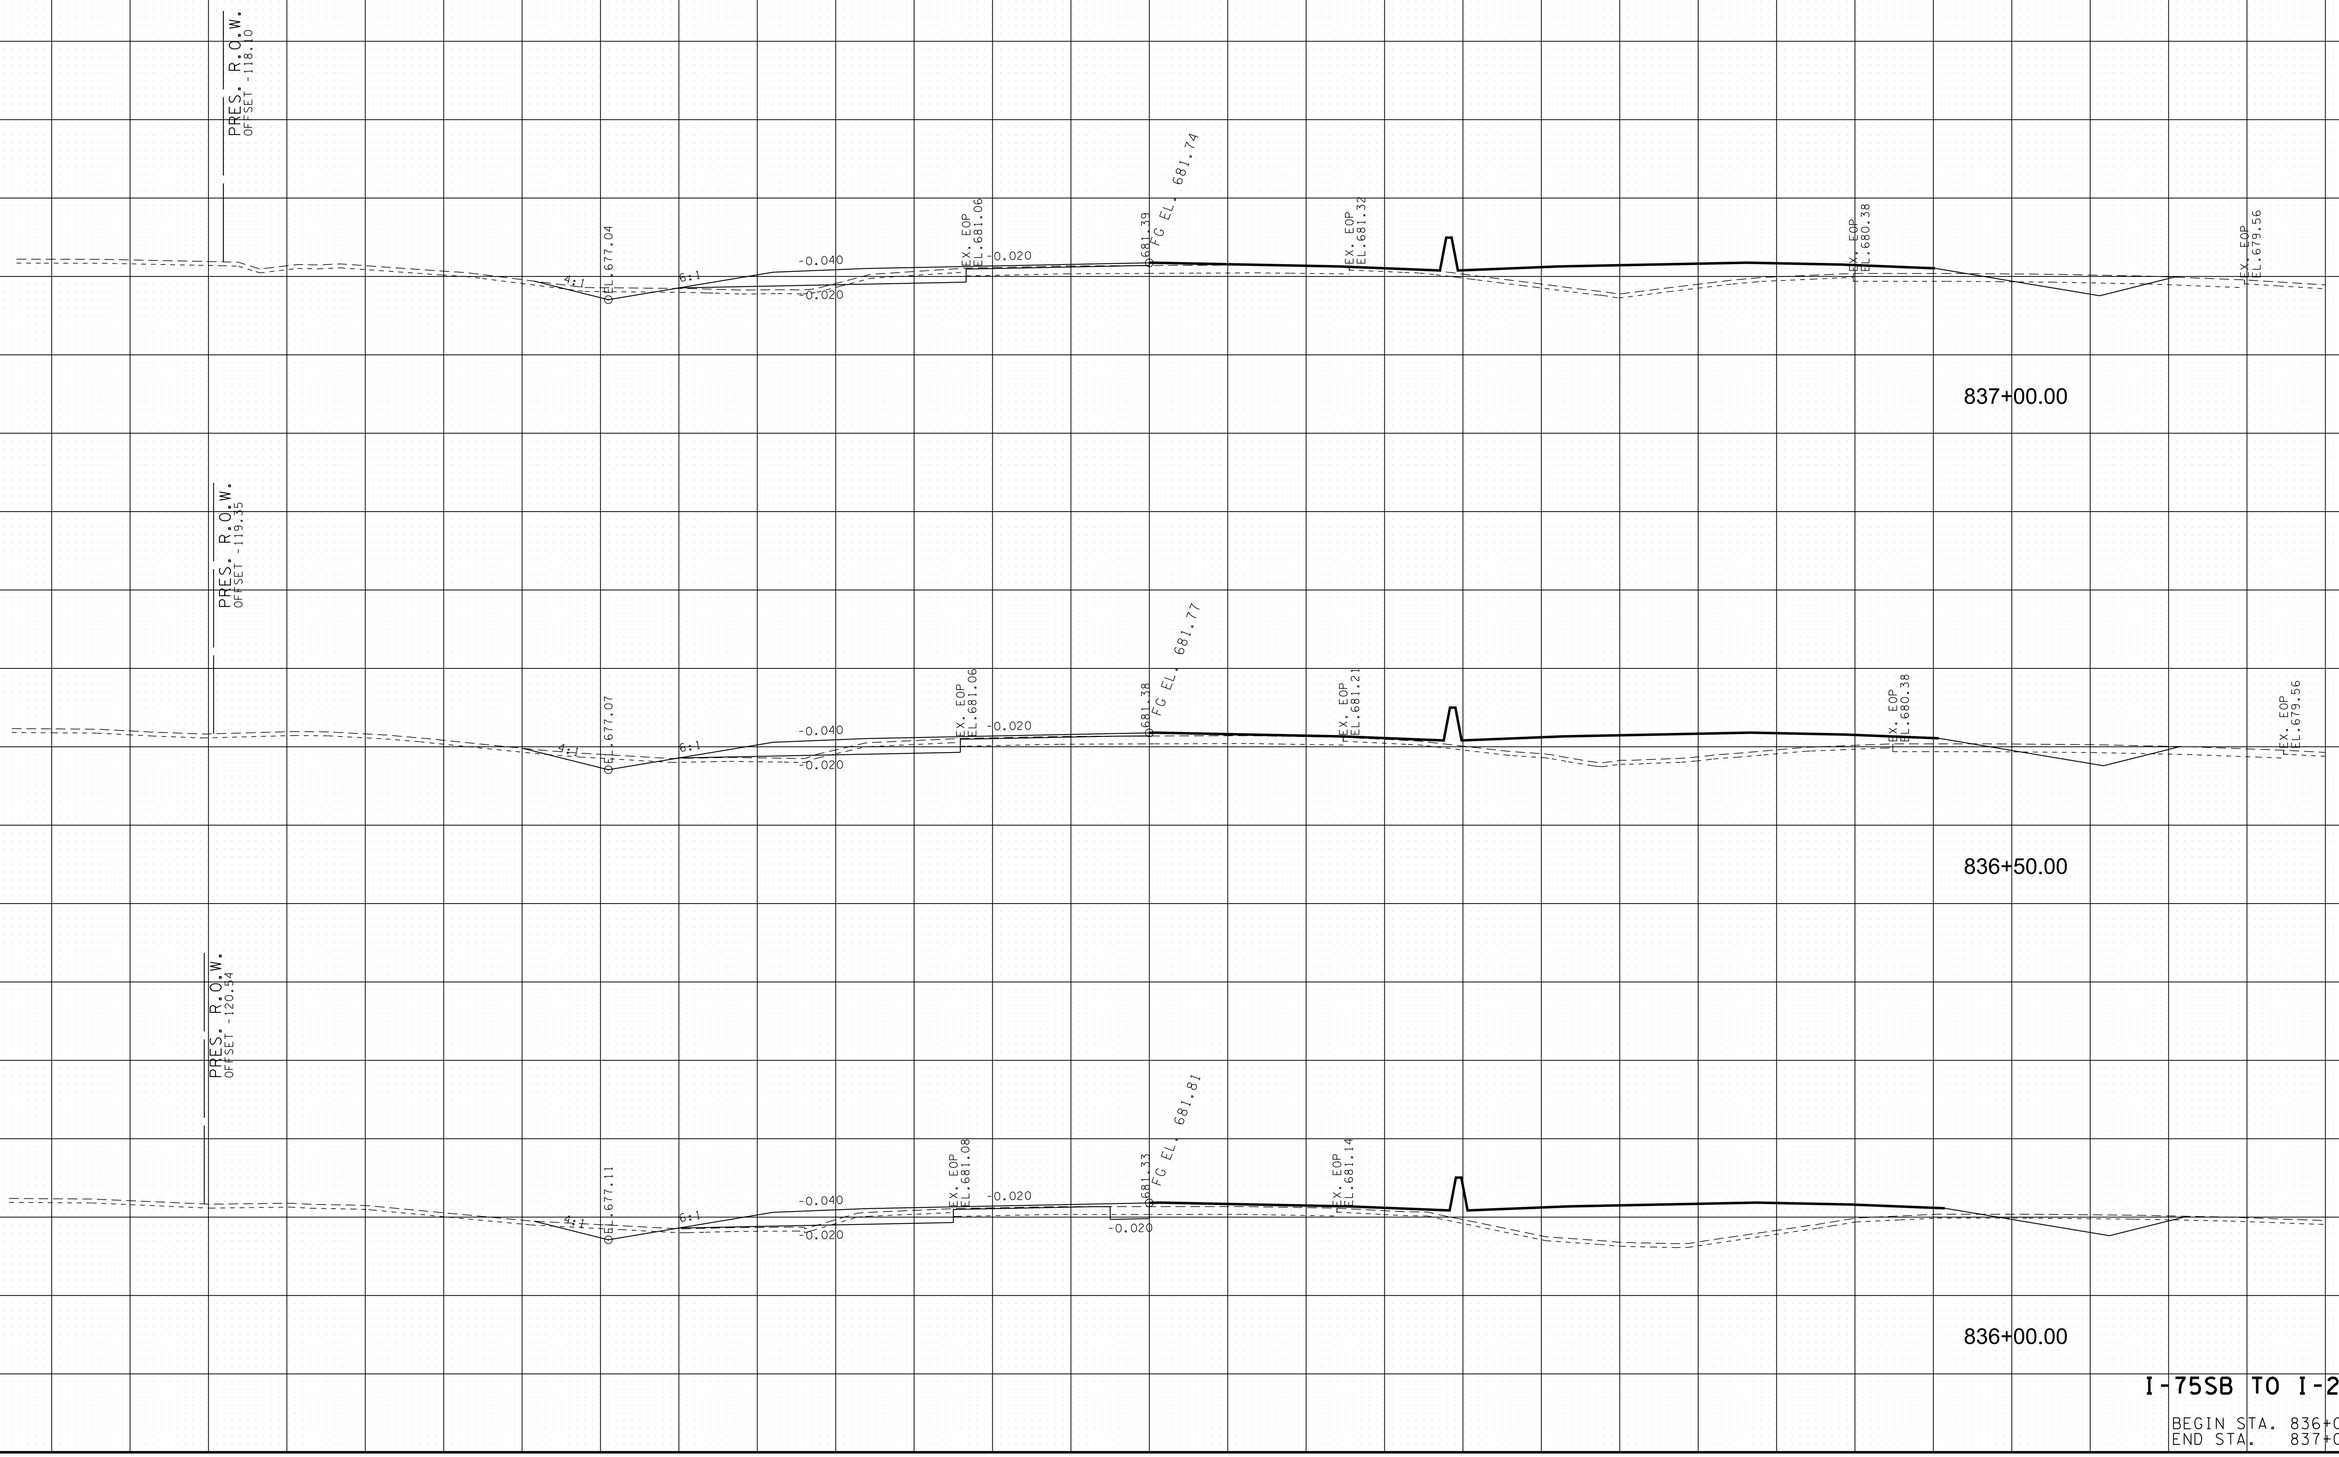


I-75SB TO I-24WB

BEGIN STA. 836+00.00
END STA. 837+00.00

8/9/2018 5:41:20 PM
Y:\Projects\001000\001400\14304 I-75 Interchange at I-24 Owners Rep TDOT\Dgn\XS-I75SBtoI24WB.sht

TYPE	YEAR	PROJECT NO.	SHEET NO.
FUNCT.	2018	IM/NH-75-1(131)	204

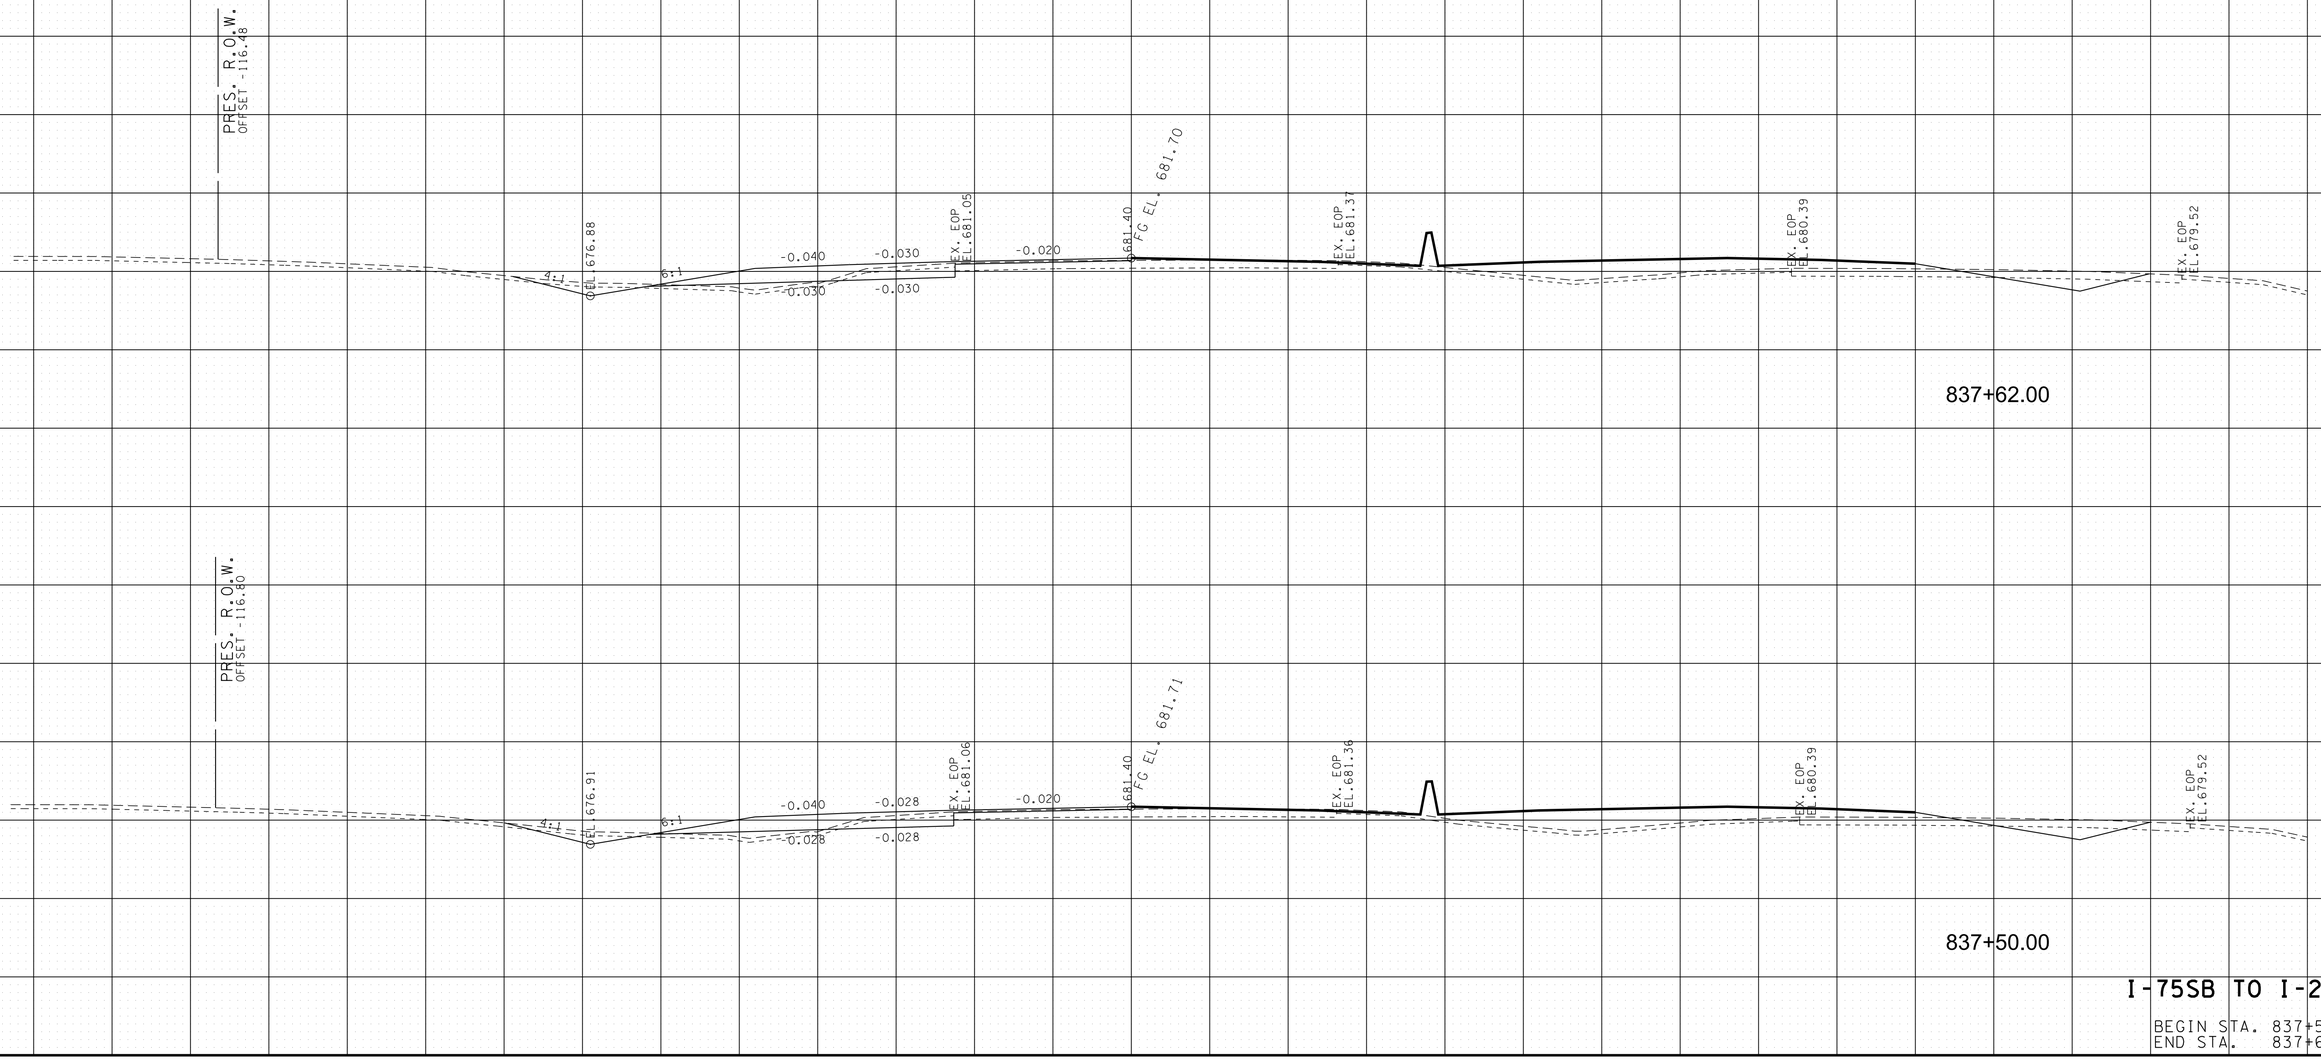


I-75SB TO I-24WB

BEGIN STA. 837+50.00
END STA. 837+62.00

8/9/2018 5:41:21 PM
Y:\Projects\0010000\004000\V4304 I-75 Interchange at I-24 Owners Rep TDOT\Dgn\XS-I75SBtoI24WB.sht

TYPE	YEAR	PROJECT NO.	SHEET NO.
FUNCT.	2018	IM/NH-75-1(131)	205

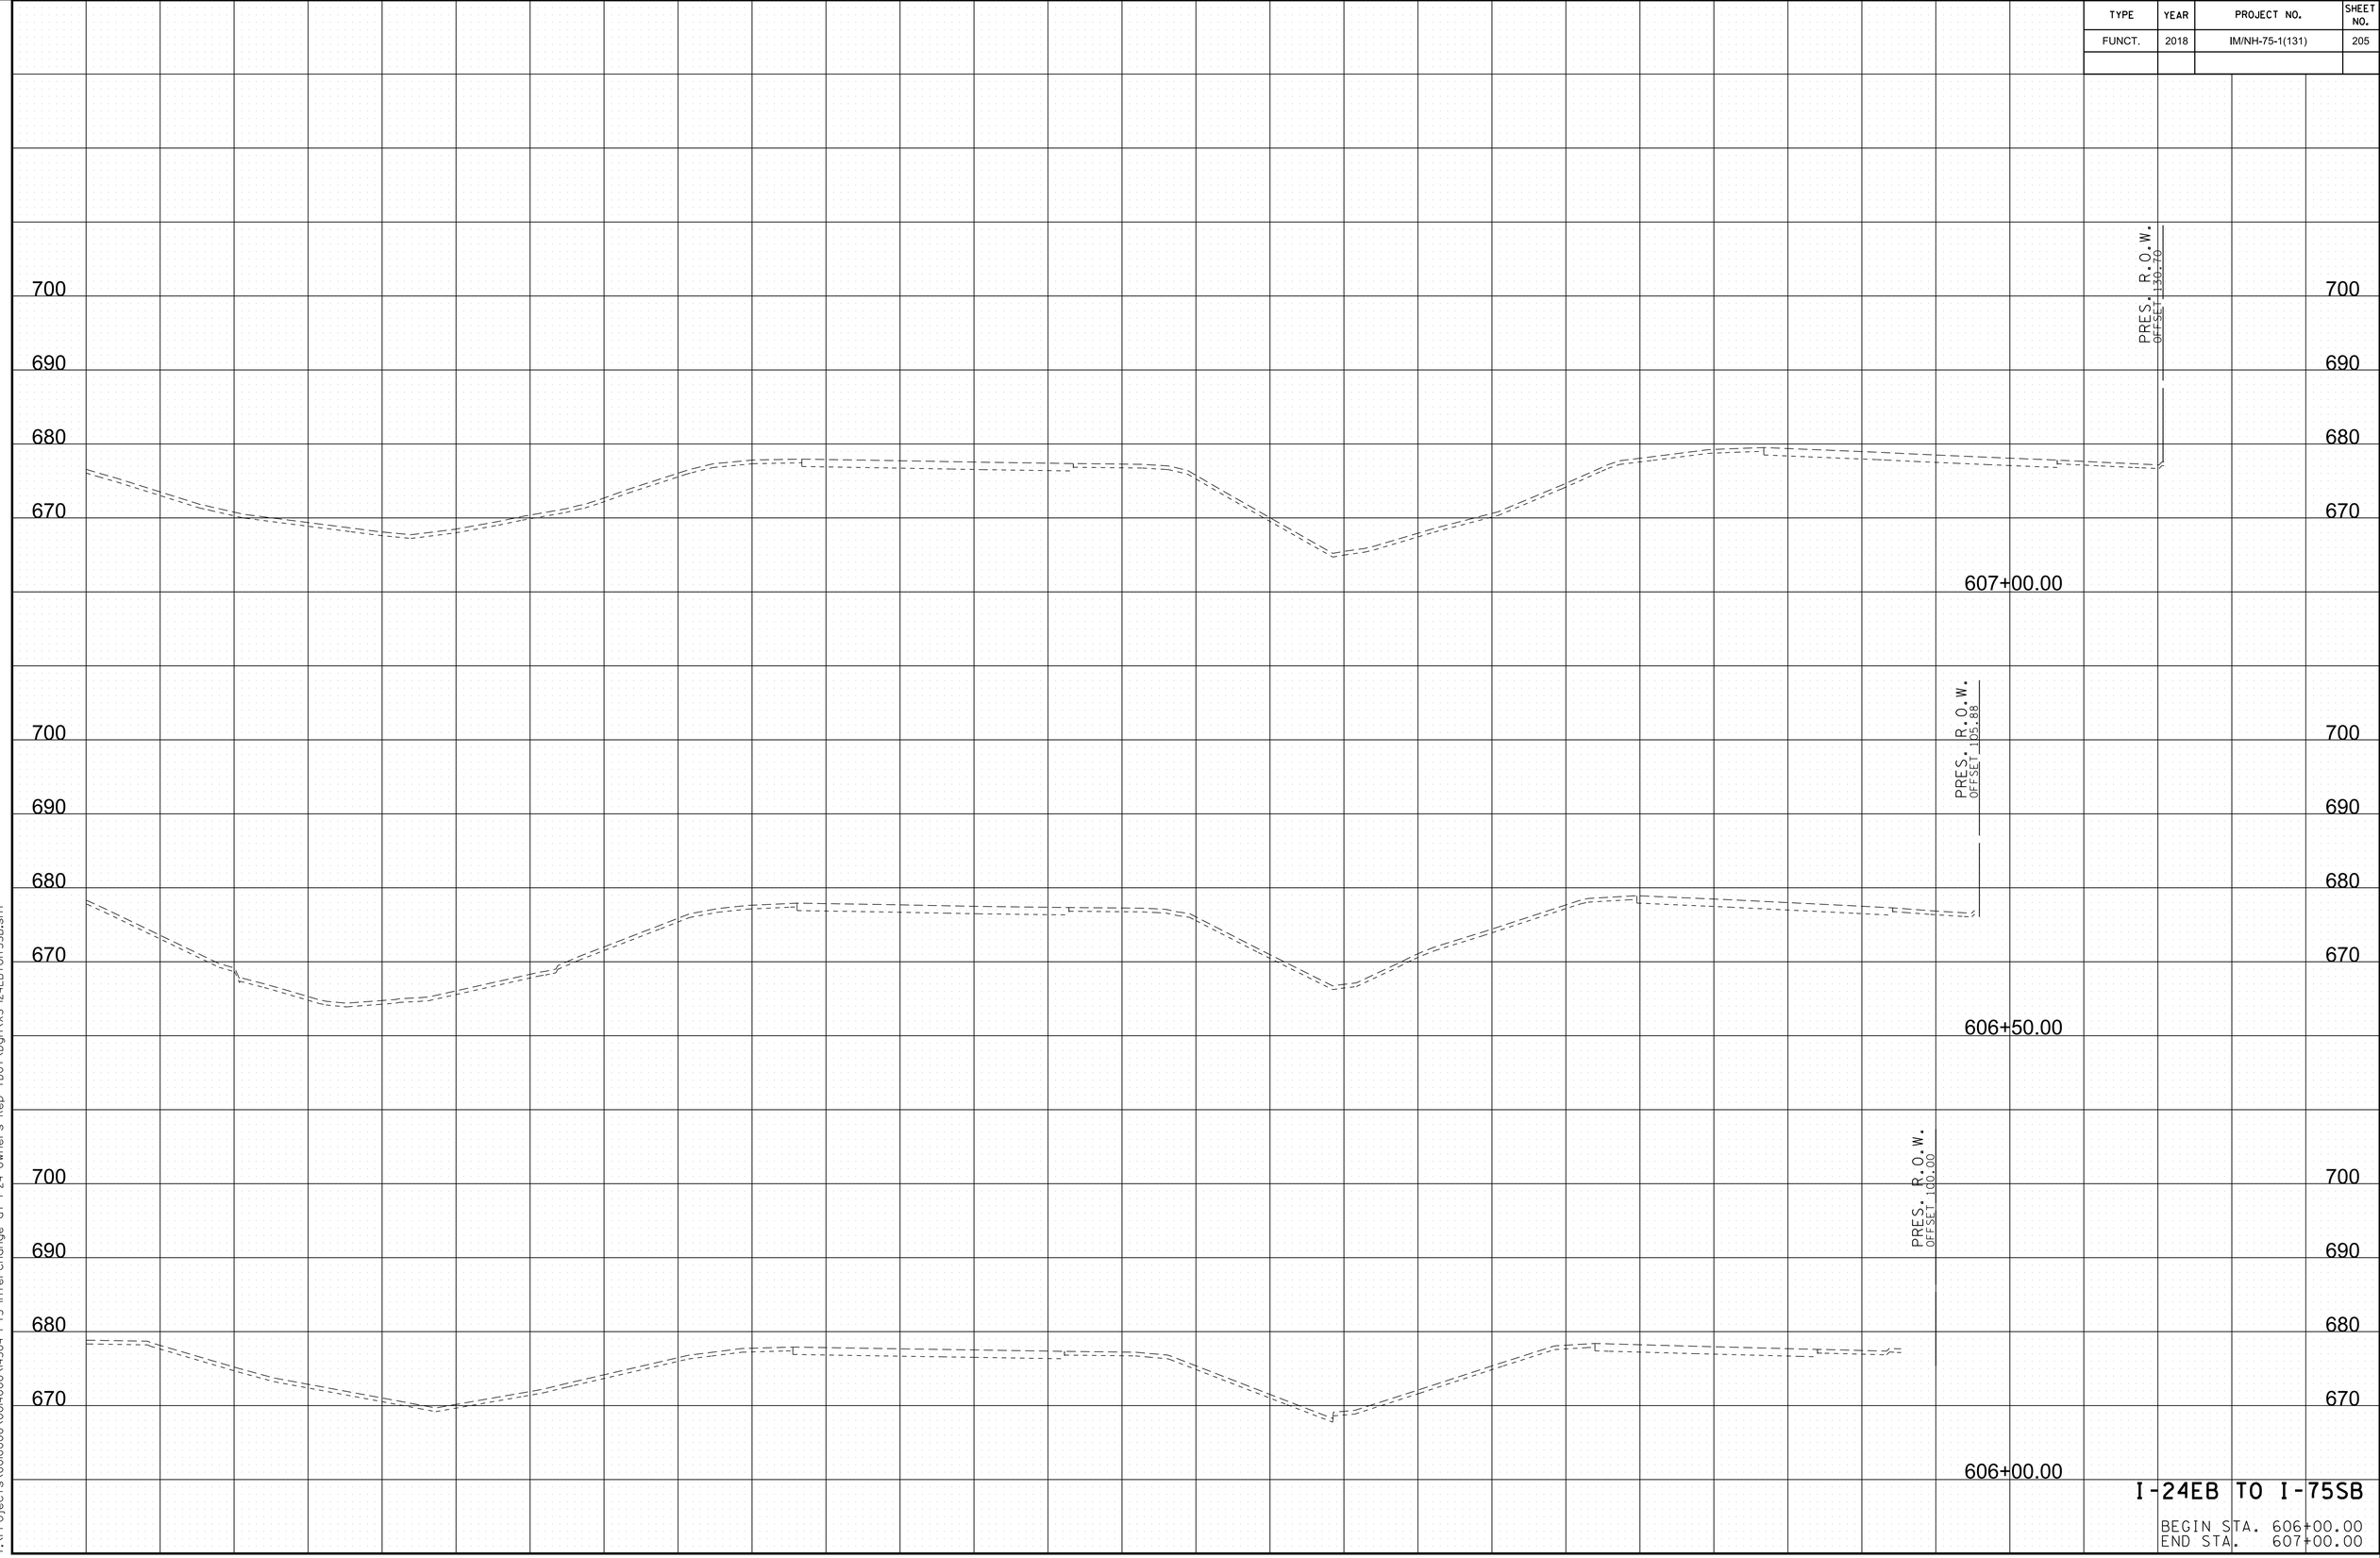


I-24EB TO I-75SB

BEGIN STA. 606+00.00
END STA. 607+00.00


8/9/2018 5:41:23 PM
Y:\Projects\001000\001400\14304 I-75 Interchange at I-24 Owners Rep TDOT\Dgn\XS-I24EBtoI75SB.sht


TYPE	YEAR	PROJECT NO.	SHEET NO.
FUNCT.	2018	IM/NH-75-1(131)	206

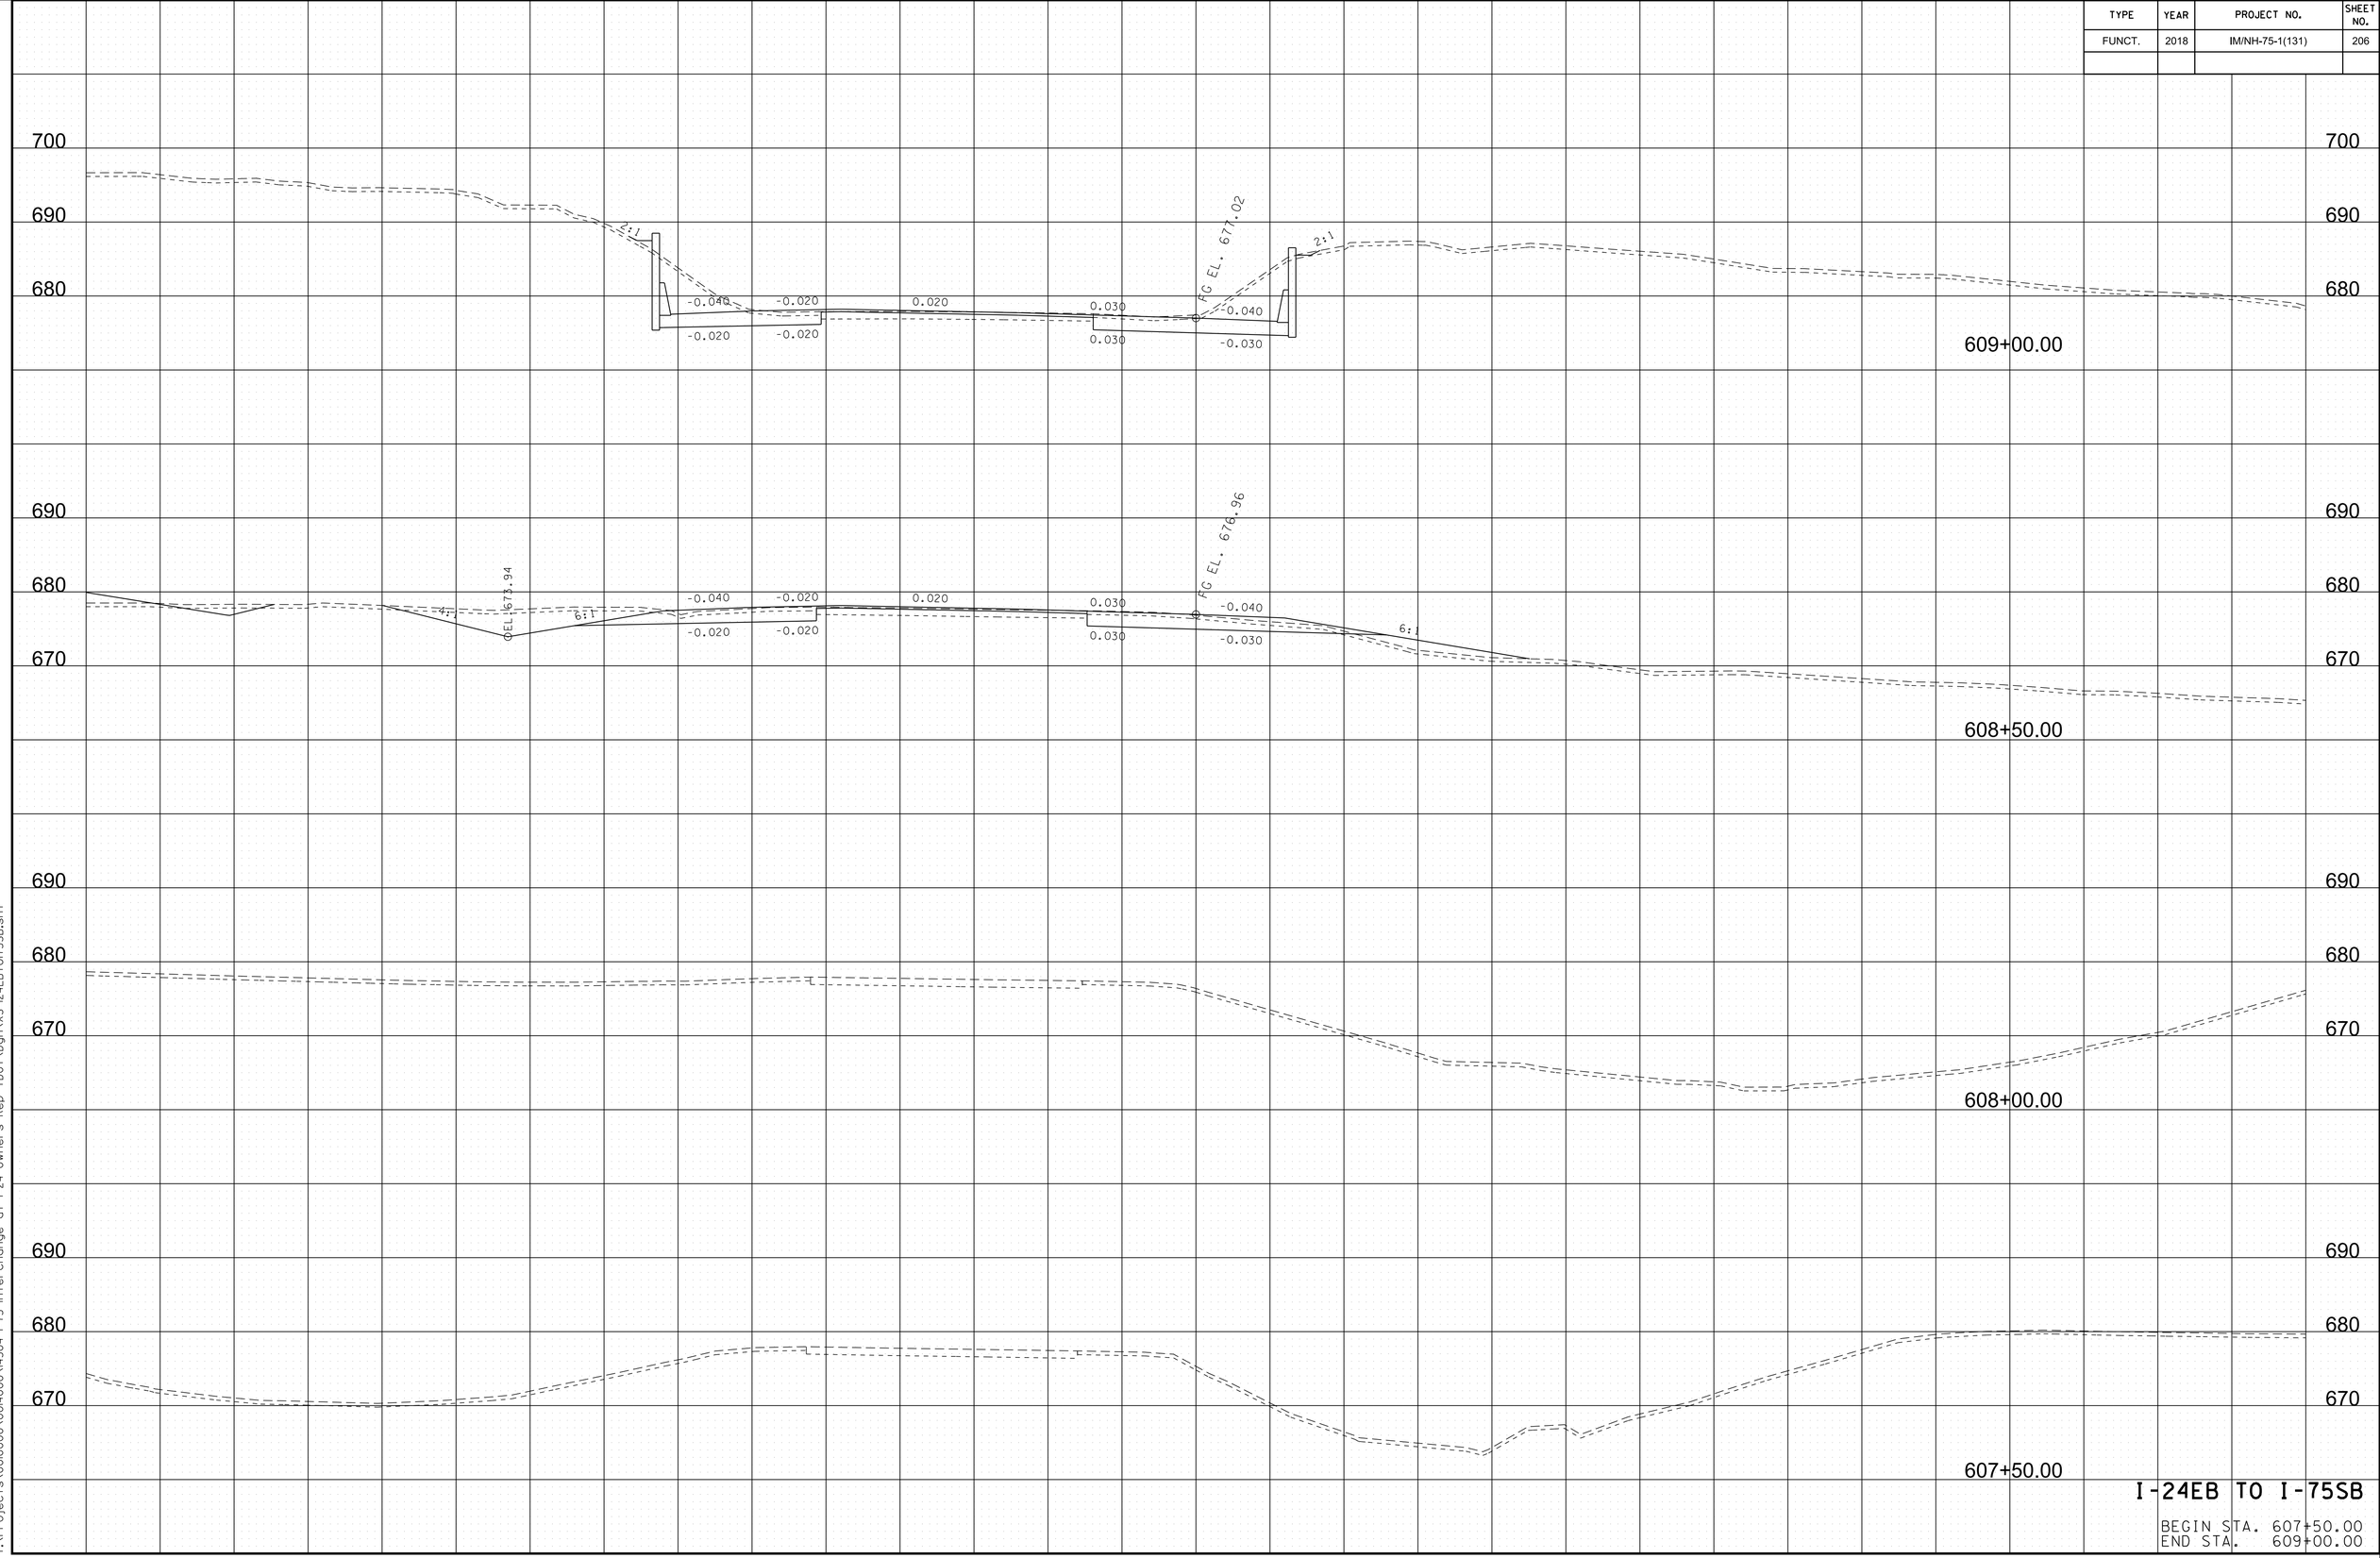

8/9/2018 5:41:24 PM
Y:\Projects\001000\001400\14304 I-75 Interchange at I-24 Owners Rep TDOT\Dgn\XS-I24EBtoI75SB.sht

TYPE	YEAR	PROJECT NO.	SHEET NO.
FUNCT.	2018	IM/NH-75-1(131)	207

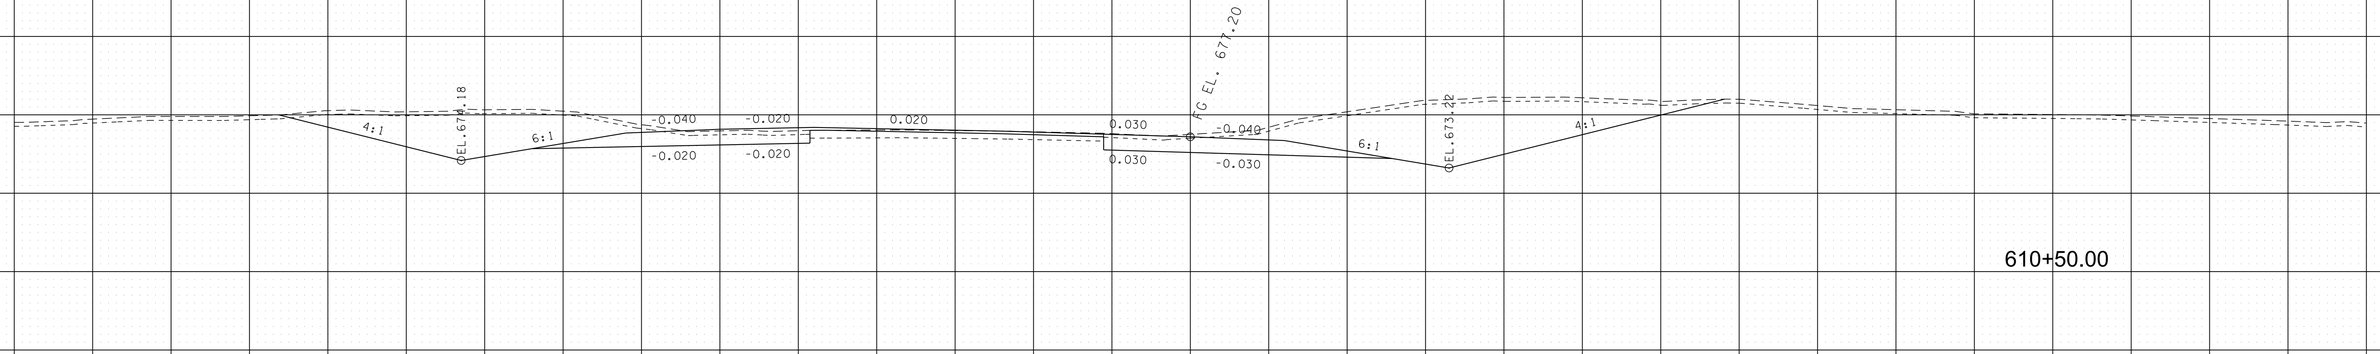

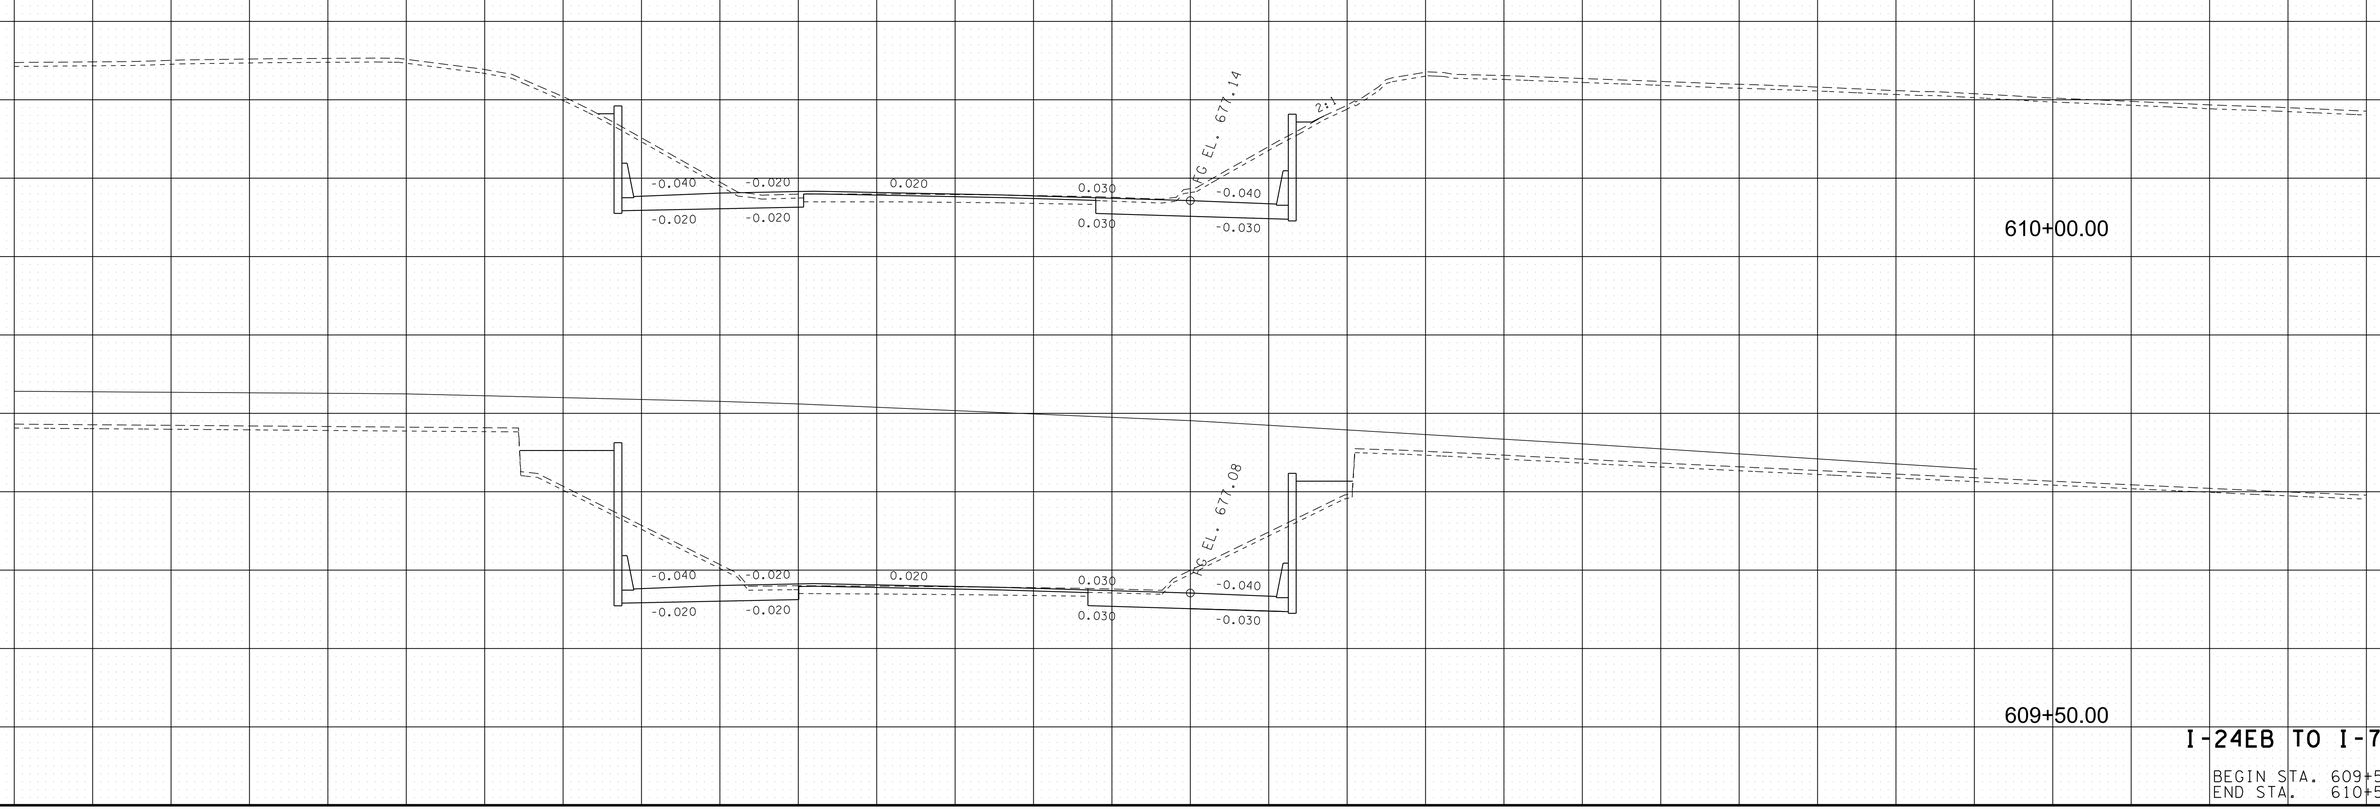


I-24EB TO I-75SB

BEGIN STA. 609+50.00
END STA. 610+50.00

8/9/2018 5:41:26 PM
Y:\Projects\001000\001400\14304 I-75 Interchange at I-24 Owners Rep TDOT\Dgn\XS-I24EBtoI75SB.sht

TYPE	YEAR	PROJECT NO.	SHEET NO.
FUNCT.	2018	IM/NH-75-1(131)	208

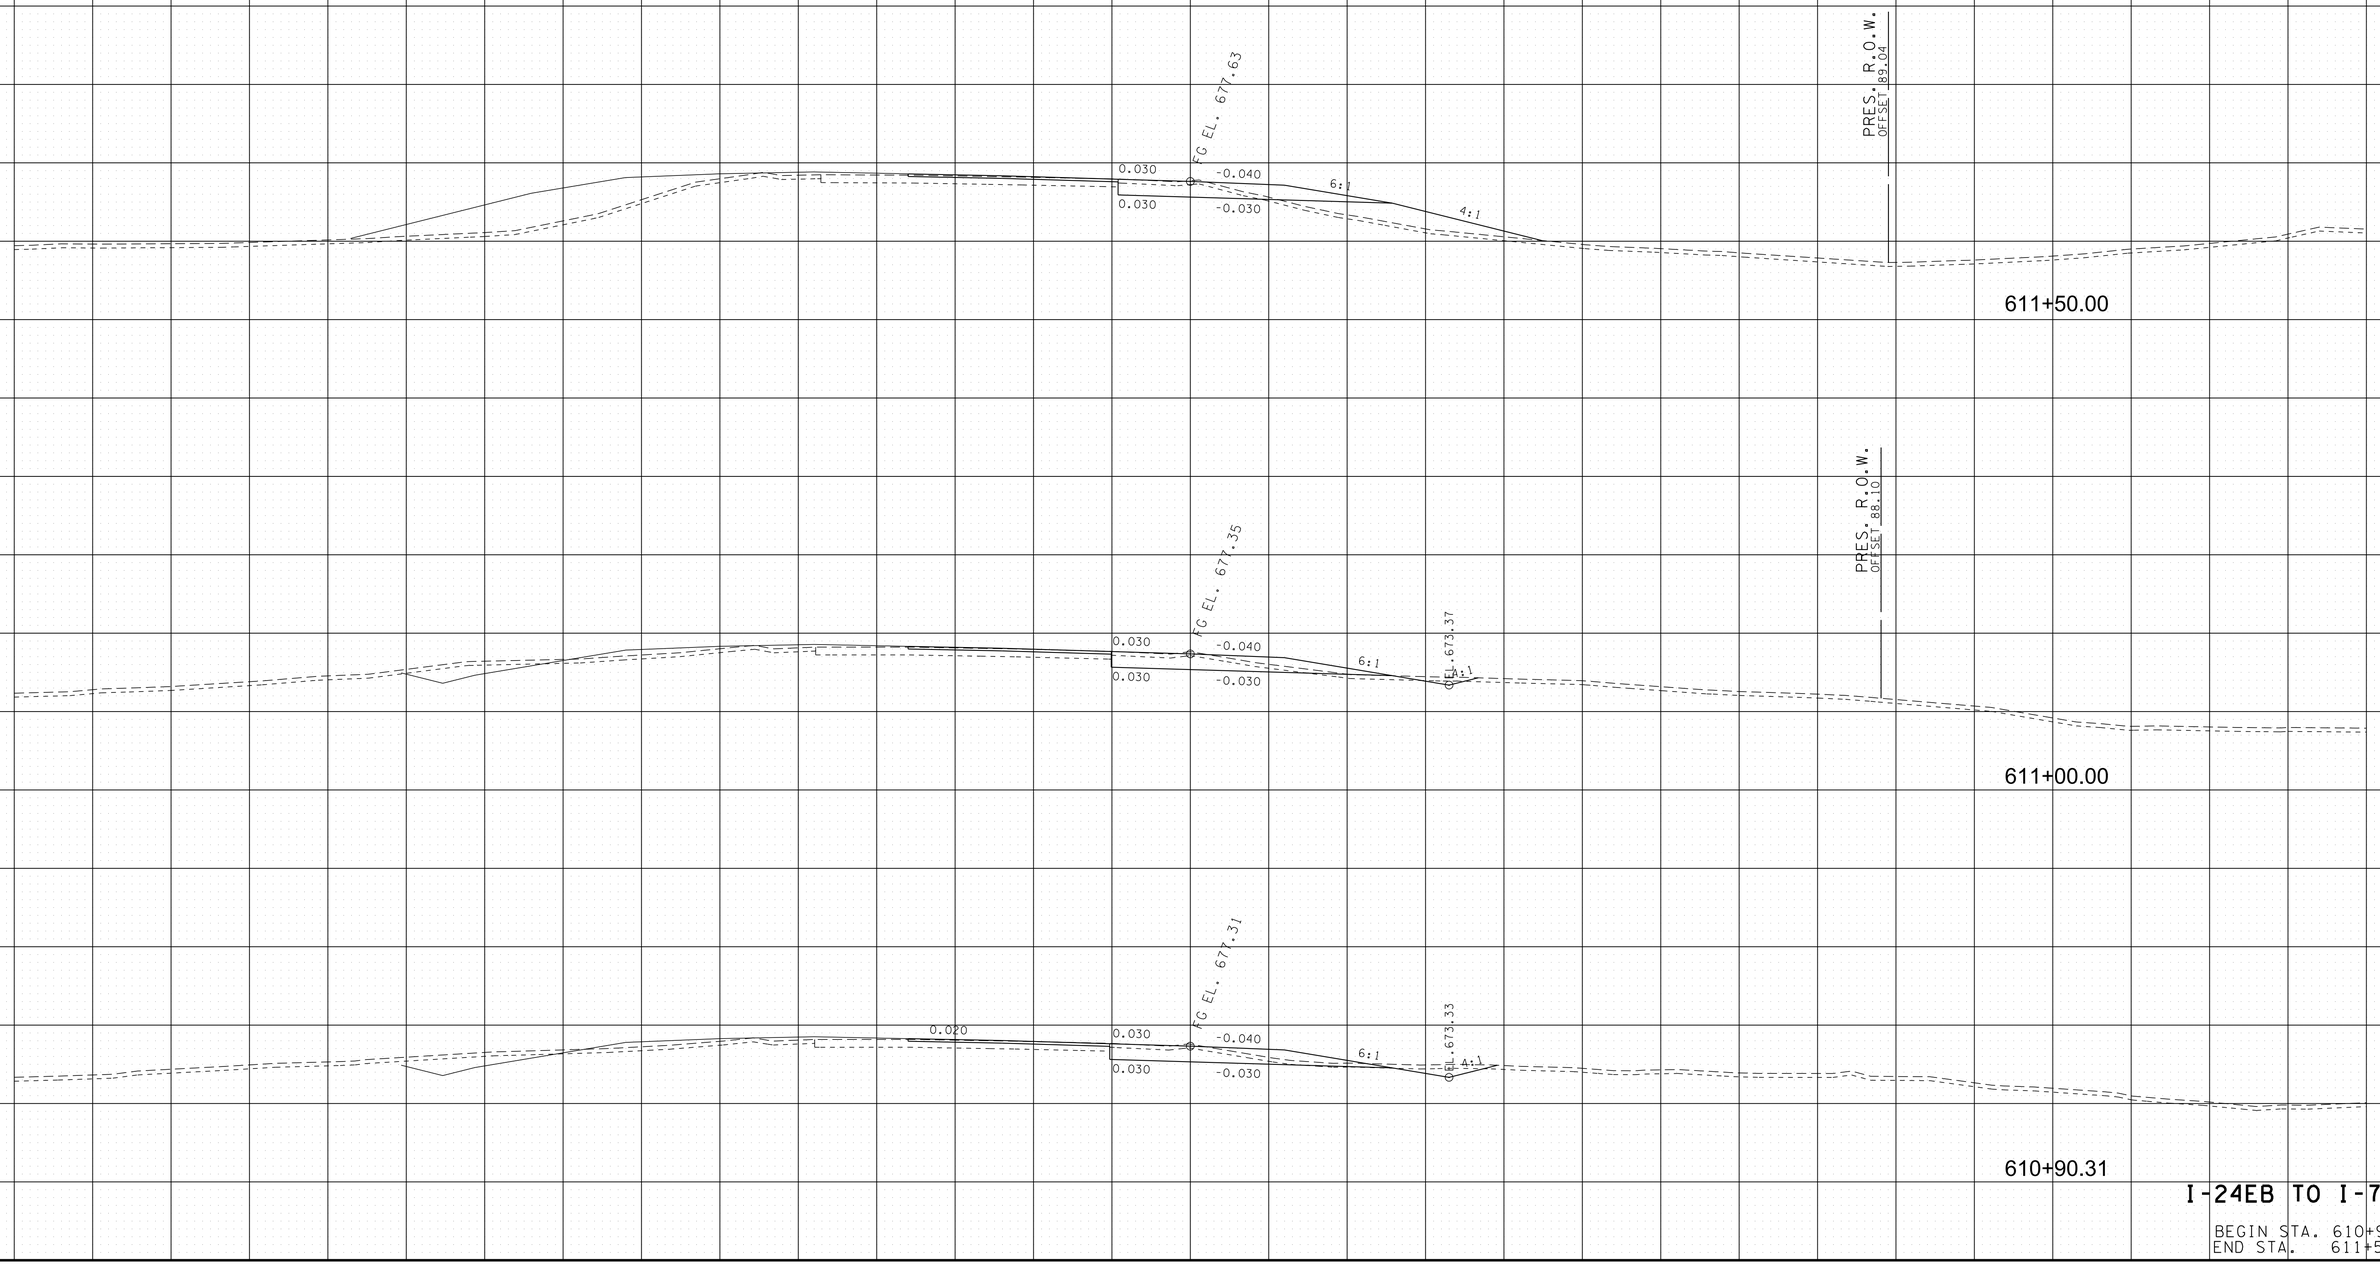


I-24EB TO I-75SB

BEGIN STA. 610+90.31
END STA. 611+50.00

8/9/2018 5:4:27 PM
Y:\Projects\001000\001400\14304 I-75 Interchange at I-24 Owners Rep TDOT\Dgn\XS-I24EBtoI75SB.sht

TYPE	YEAR	PROJECT NO.	SHEET NO.
FUNCT.	2018	IM/NH-75-1(131)	209

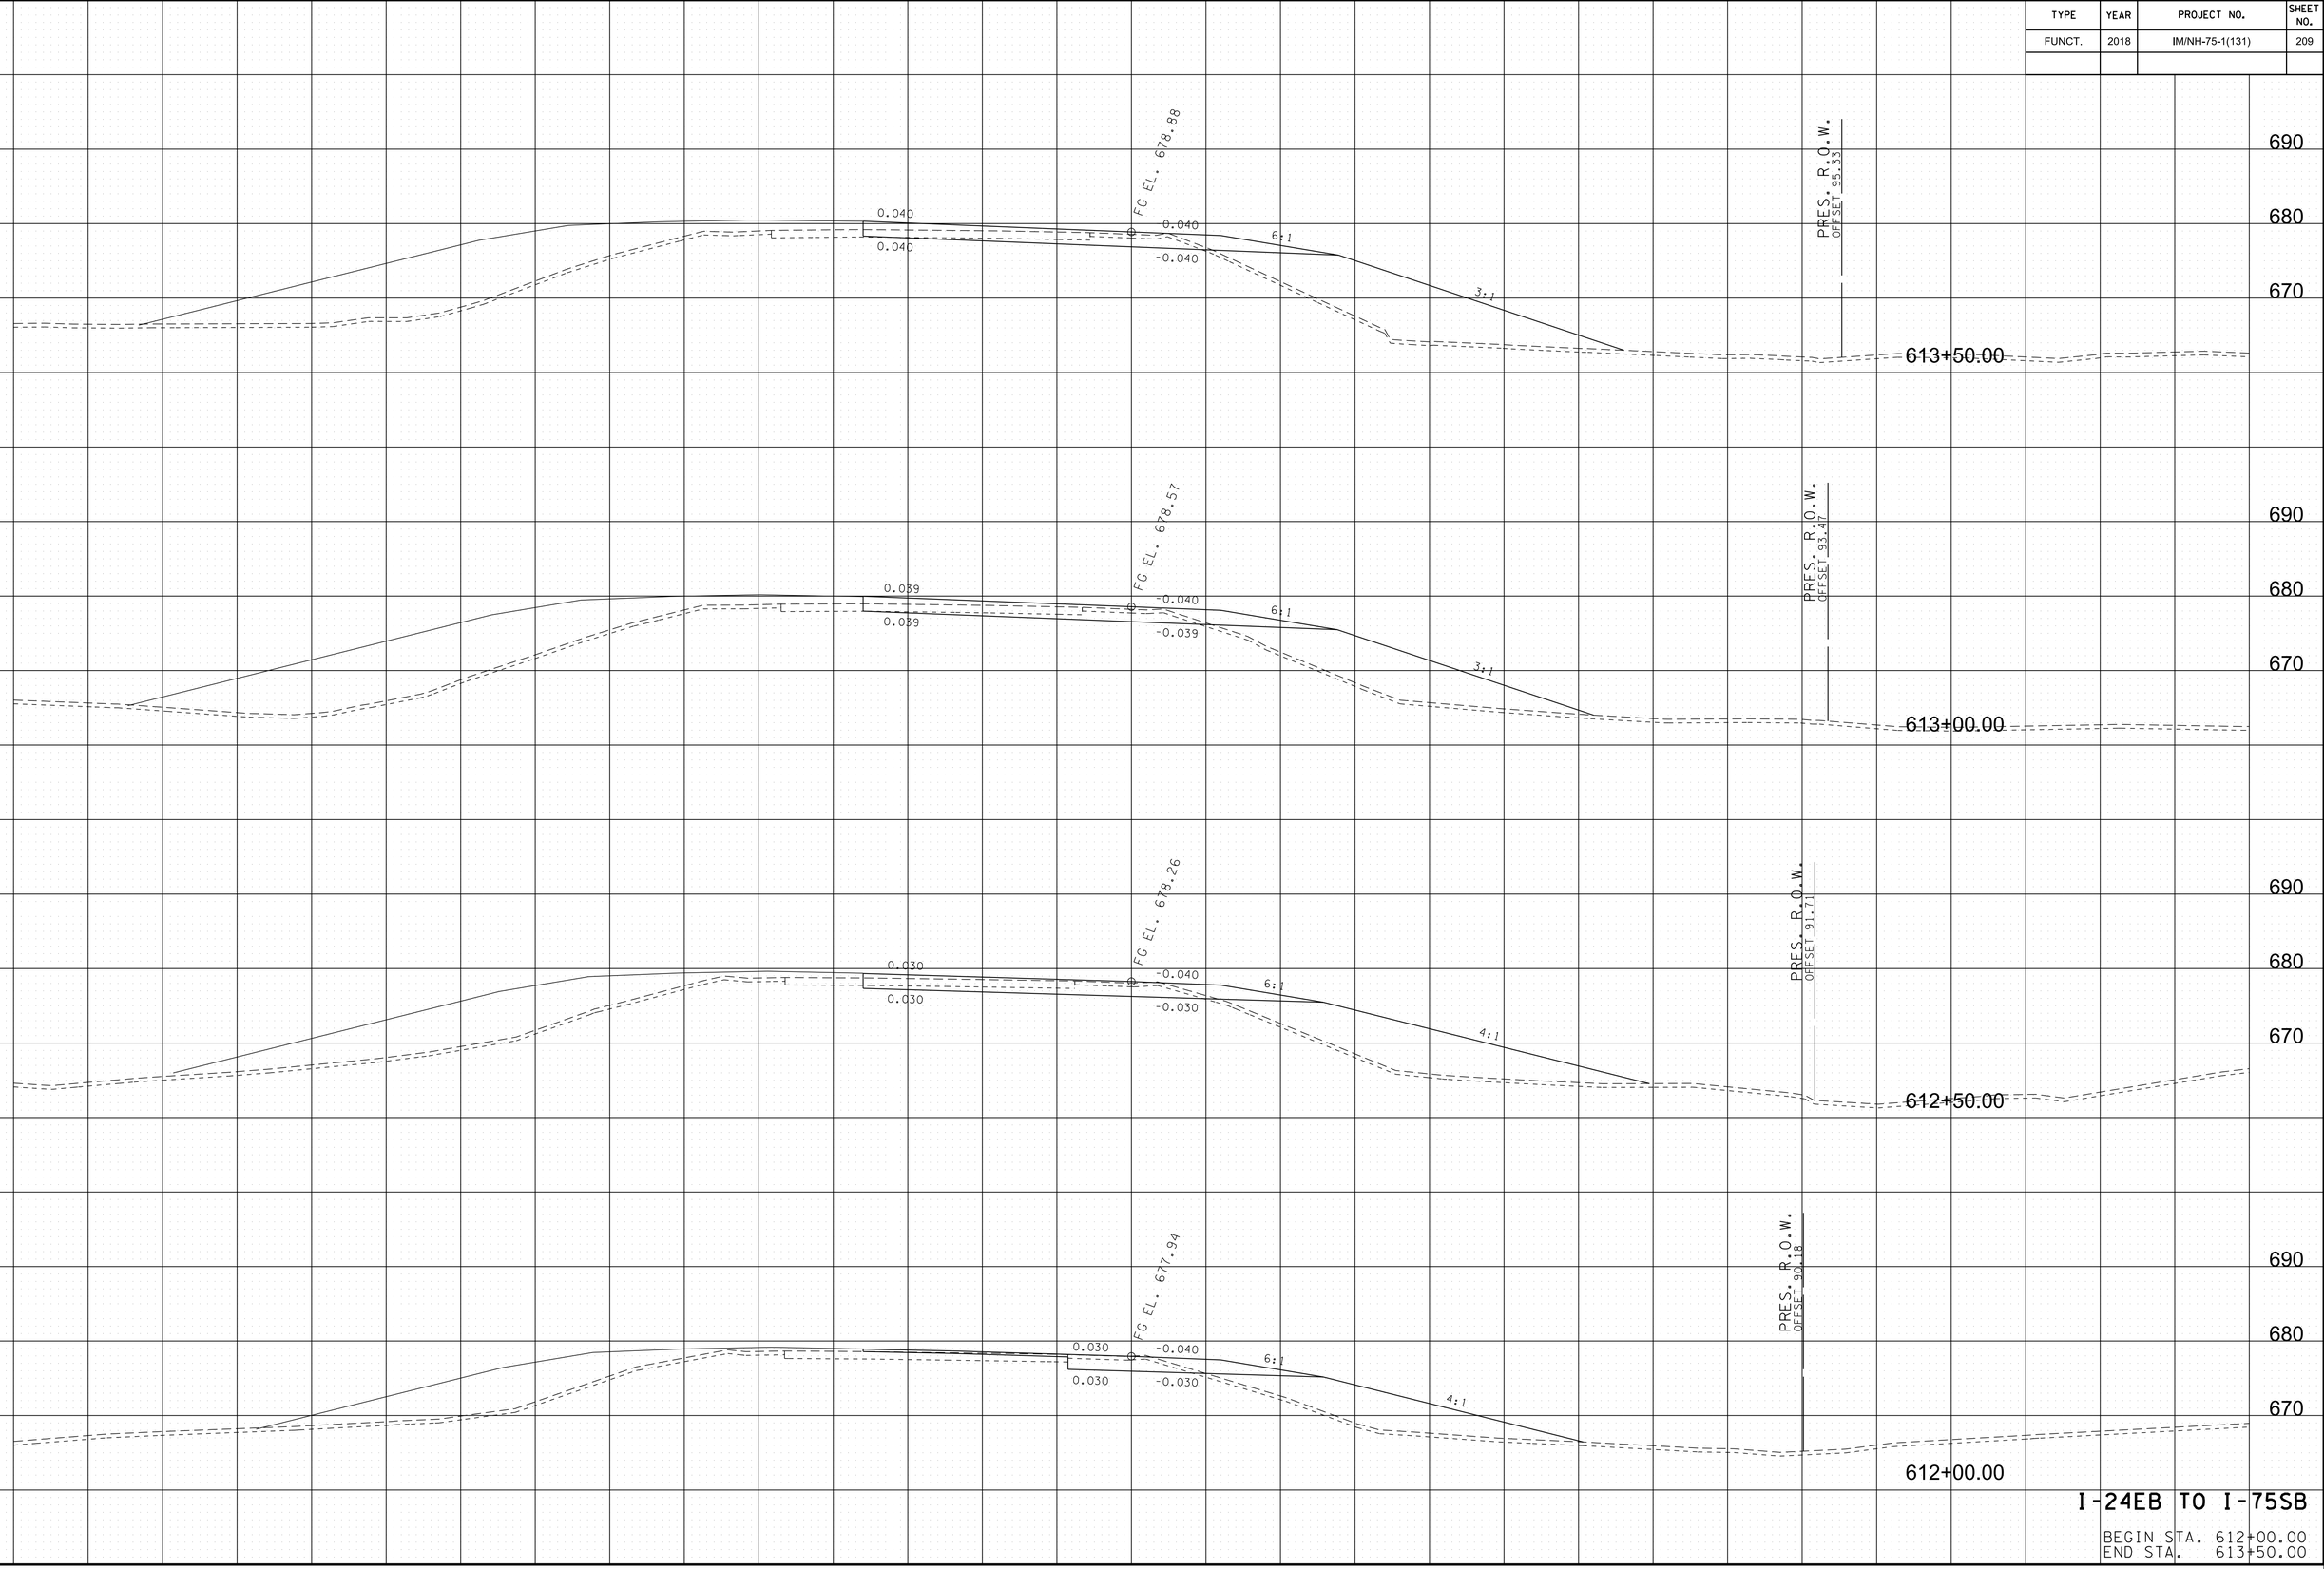


I-24EB TO I-75SB

BEGIN STA. 612+00.00
END STA. 613+50.00

8/9/2018 5:41:28 PM
Y:\Projects\001000\001400\14304 I-75 Interchange at I-24 Owners Rep TDOT\Dgn\XS-I24EBtoI75SB.sht

TYPE	YEAR	PROJECT NO.	SHEET NO.
FUNCT.	2018	IM/NH-75-1(131)	210

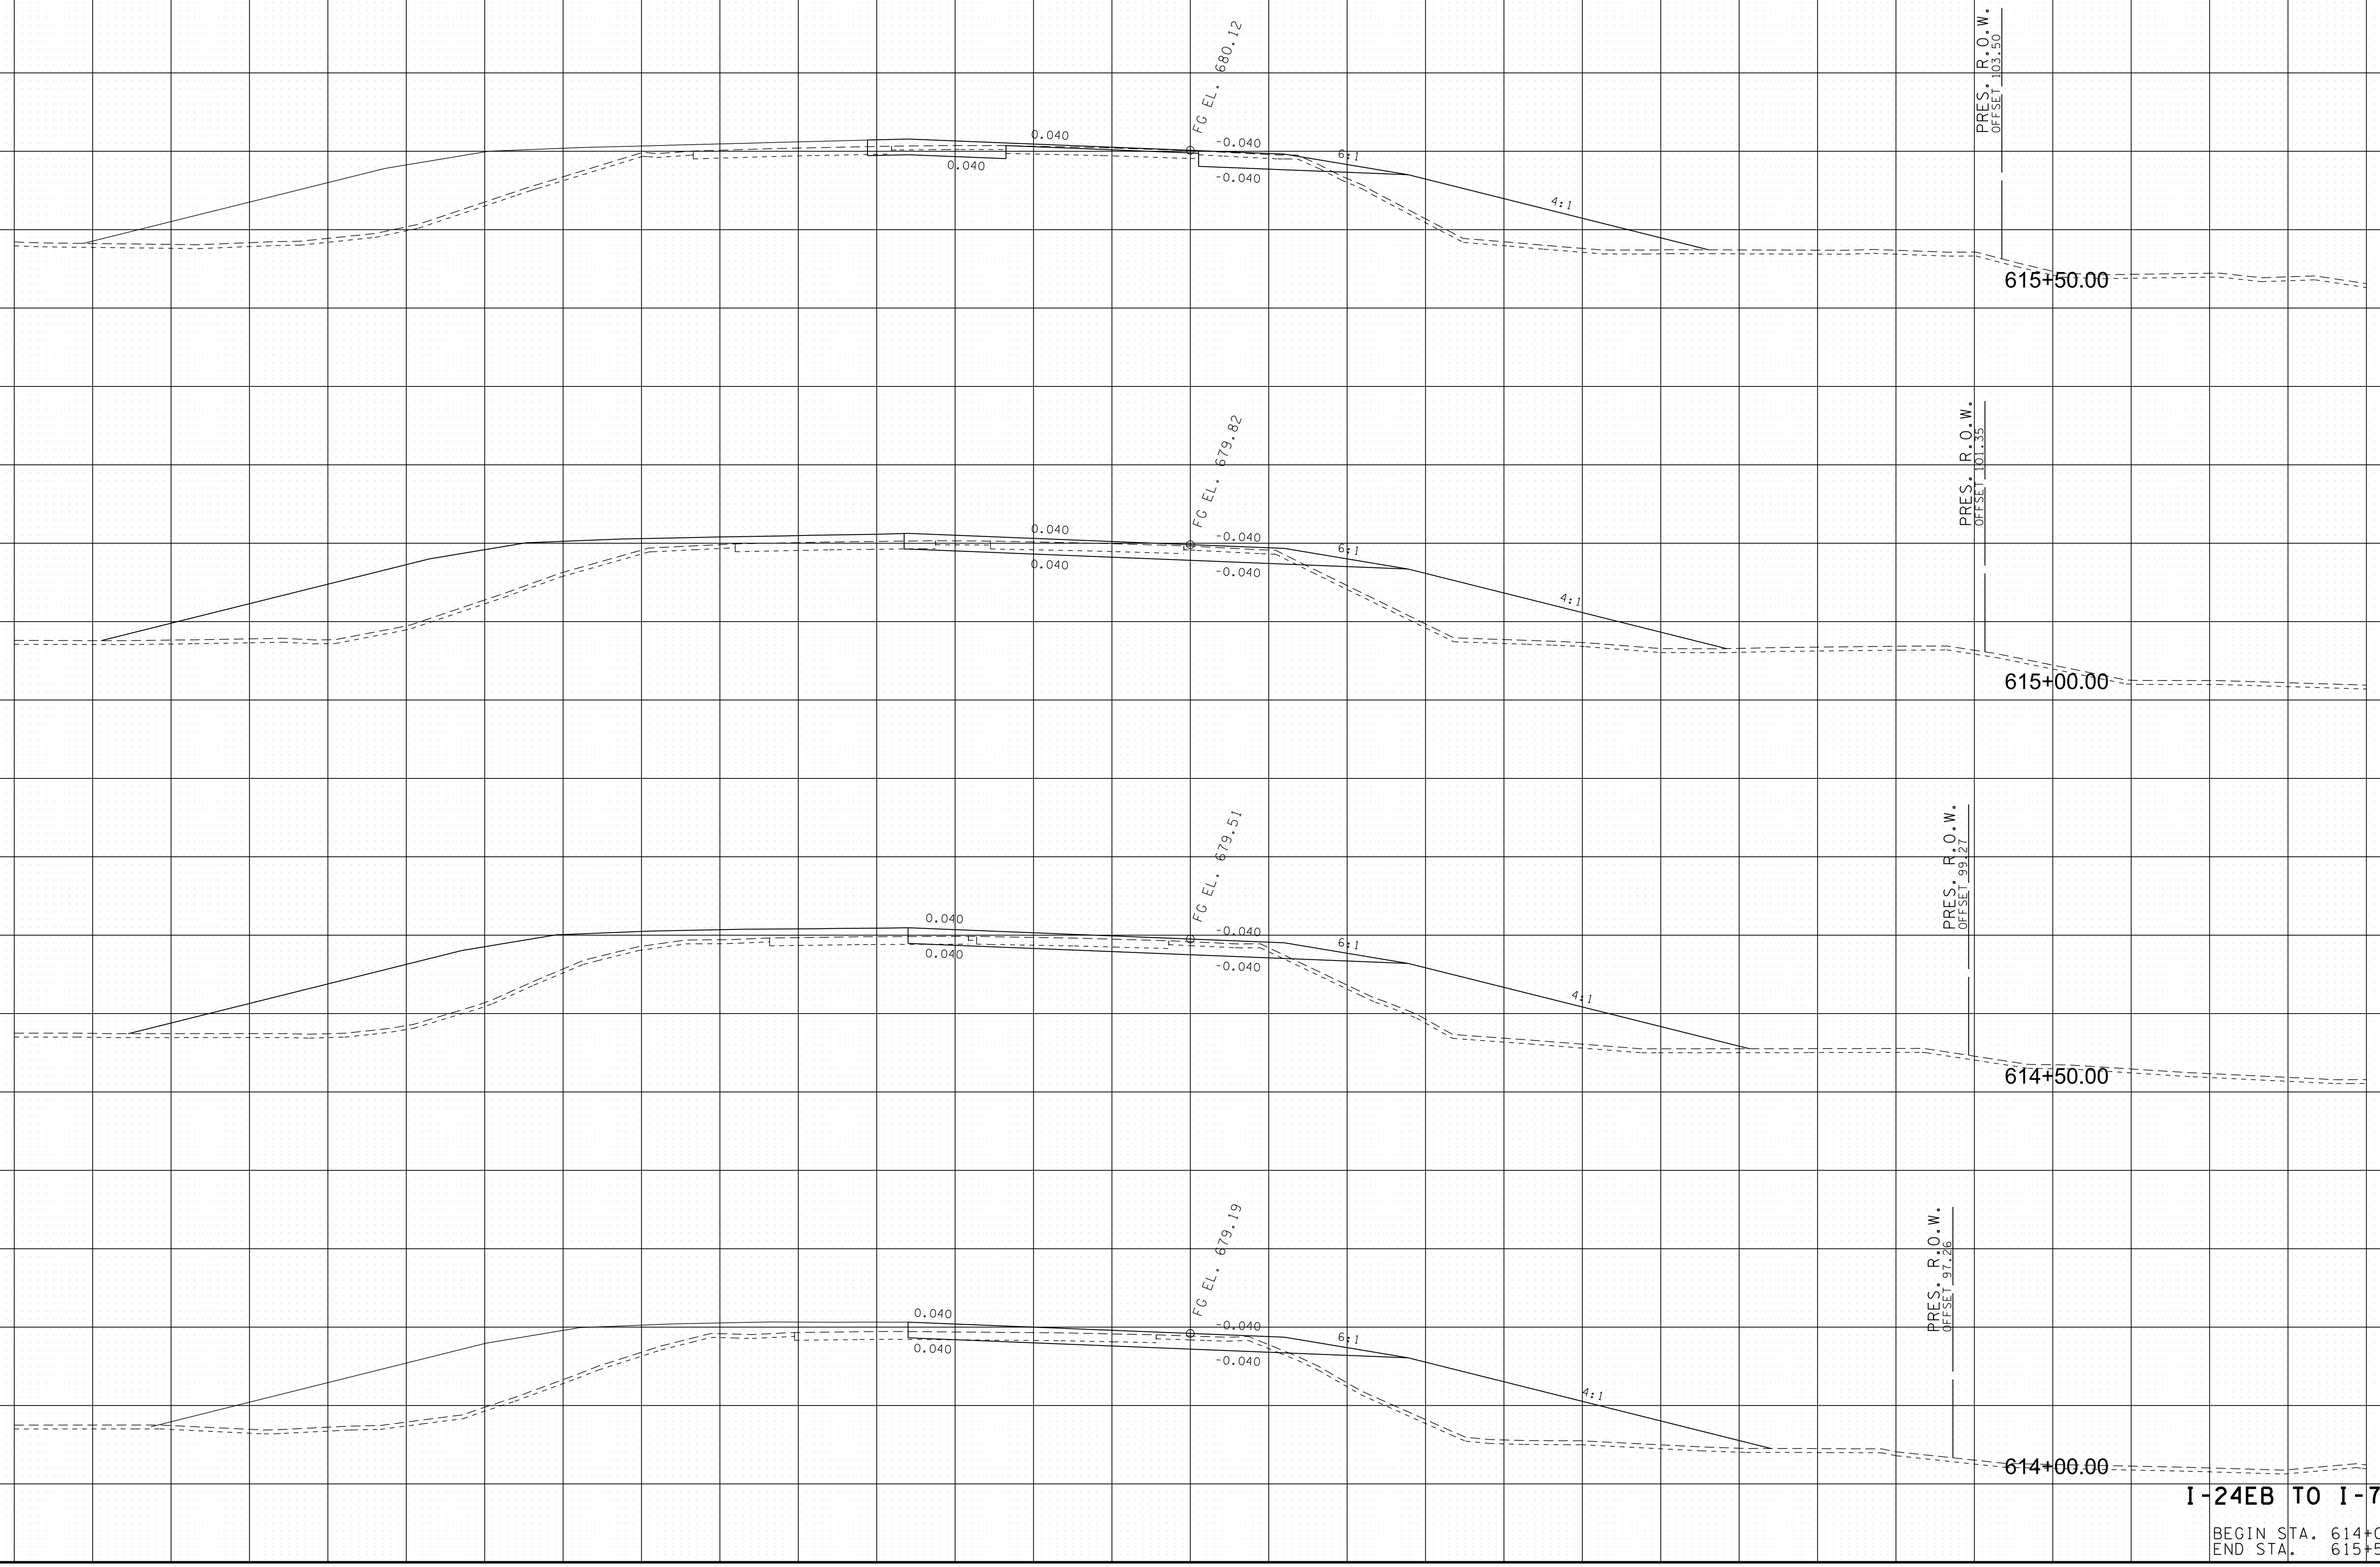


I-24EB TO I-75SB

BEGIN STA. 614+00.00
END STA. 615+50.00

8/9/2018 5:4:30 PM
Y:\Projects\001000\001400\14304 I-75 Interchange at I-24 Owners Rep TDOT\Dgn\XS-I24EBtoI75SB.sht

TYPE	YEAR	PROJECT NO.	SHEET NO.
FUNCT.	2018	IM/NH-75-1(131)	211

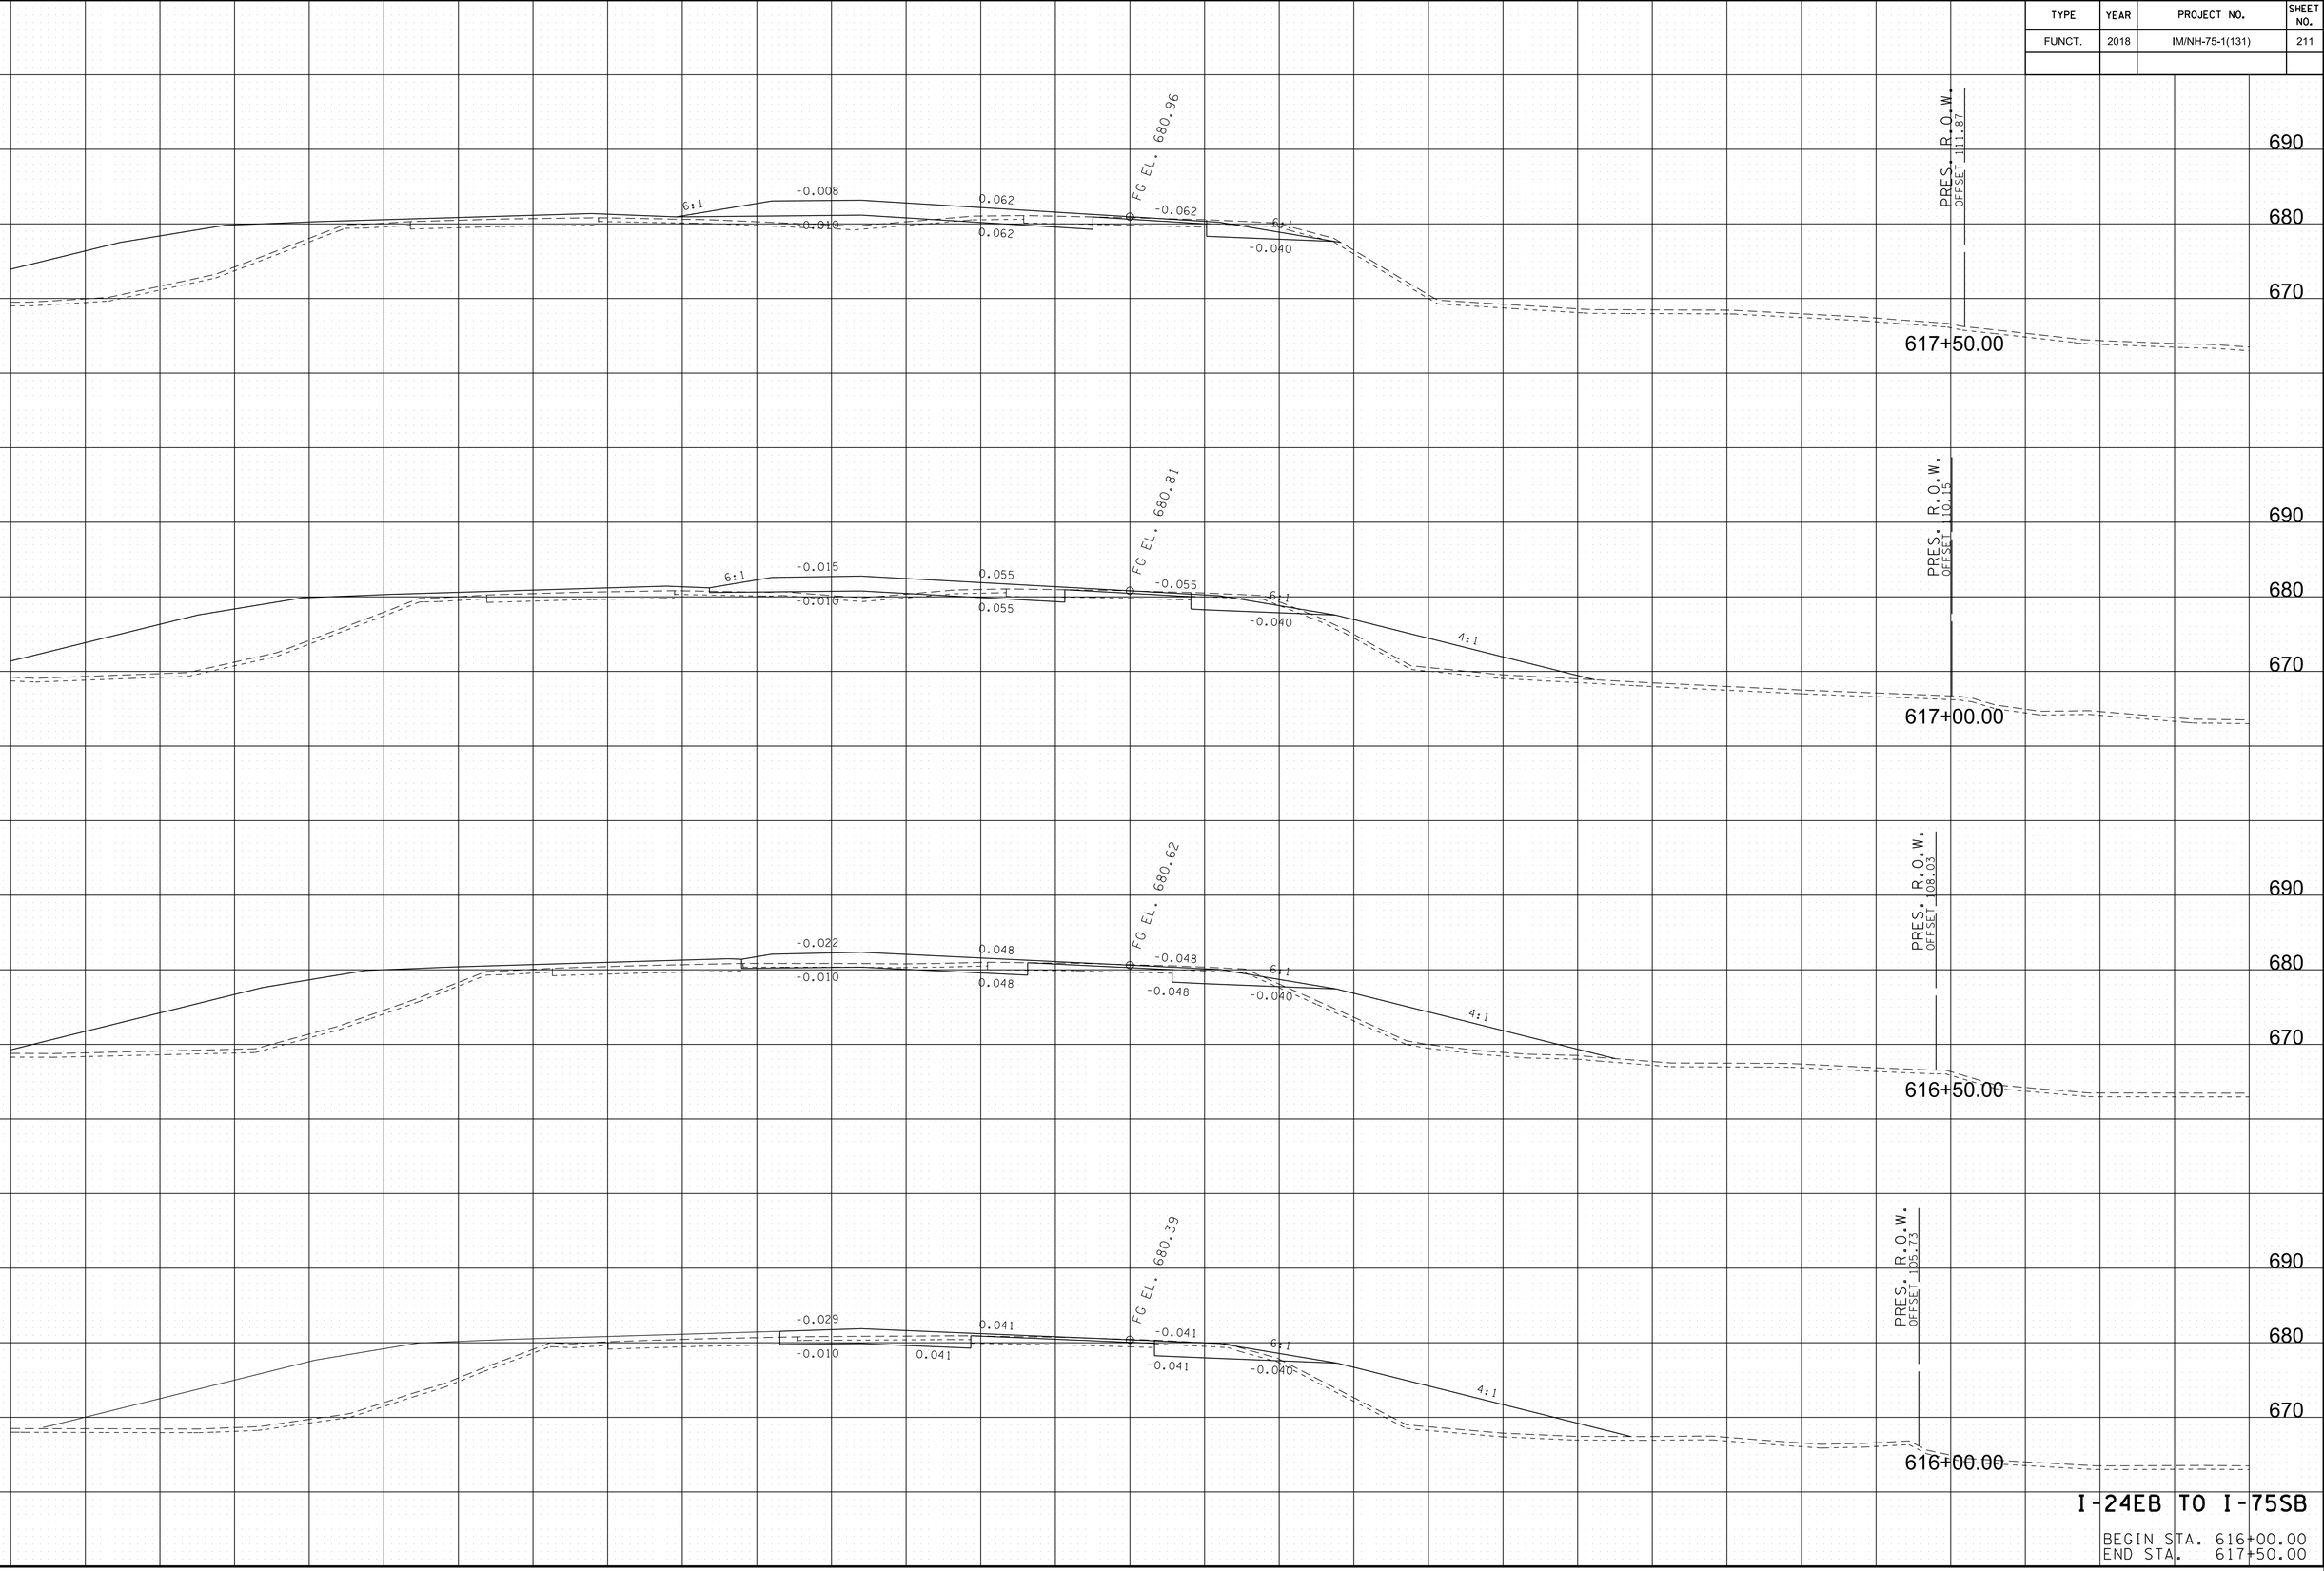


I-24EB TO I-75SB

BEGIN STA. 616+00.00
END STA. 617+50.00

8/9/2018 5:43:31 PM
Y:\Projects\001000\001400\14304 I-75 Interchange at I-24 Owners Rep TDOT\Dgn\XS-I24EBtoI75SB.sht

TYPE	YEAR	PROJECT NO.	SHEET NO.
FUNCT.	2018	IM/NH-75-1(131)	212

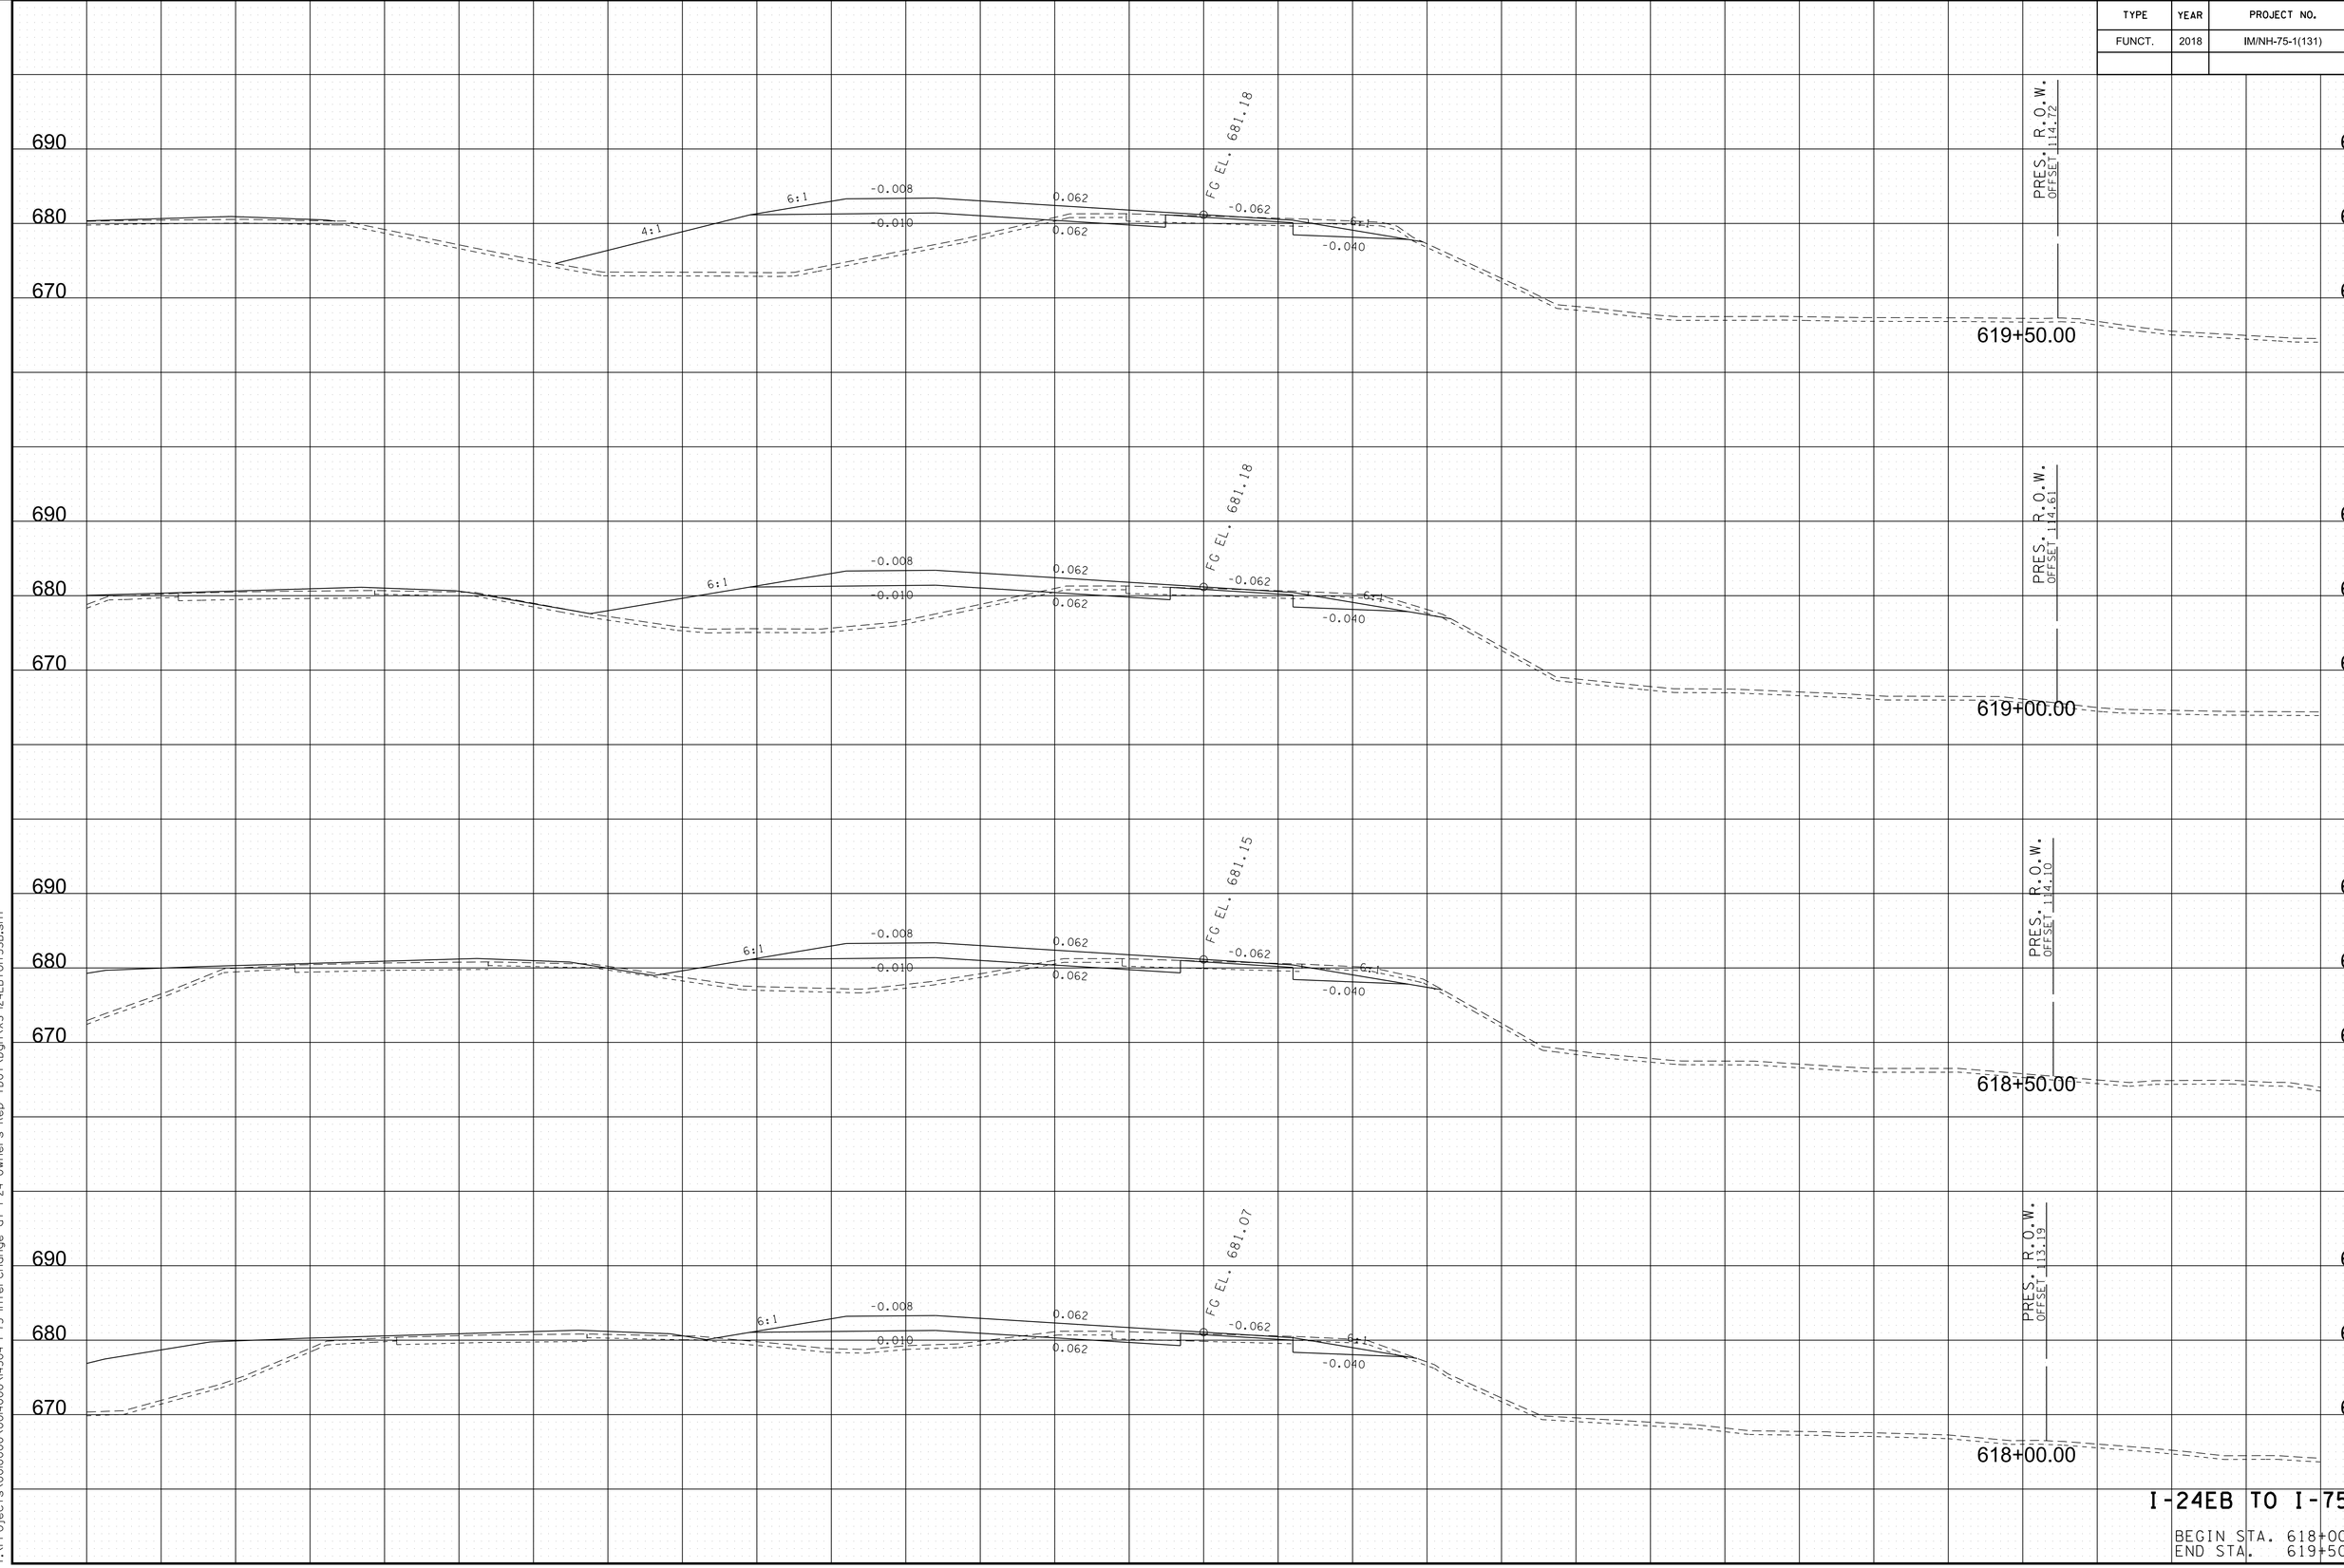


I-24EB TO I-75SB

BEGIN STA. 618+00.00
END STA. 619+50.00

8/9/2018 5:43:32 PM
Y:\Projects\001000\001400\14304 I-75 Interchange at I-24 Owners Rep TDOT\Dgn\XS-I24EBtoI75SB.sht

TYPE	YEAR	PROJECT NO.	SHEET NO.
FUNCT.	2018	IM/NH-75-1(131)	213

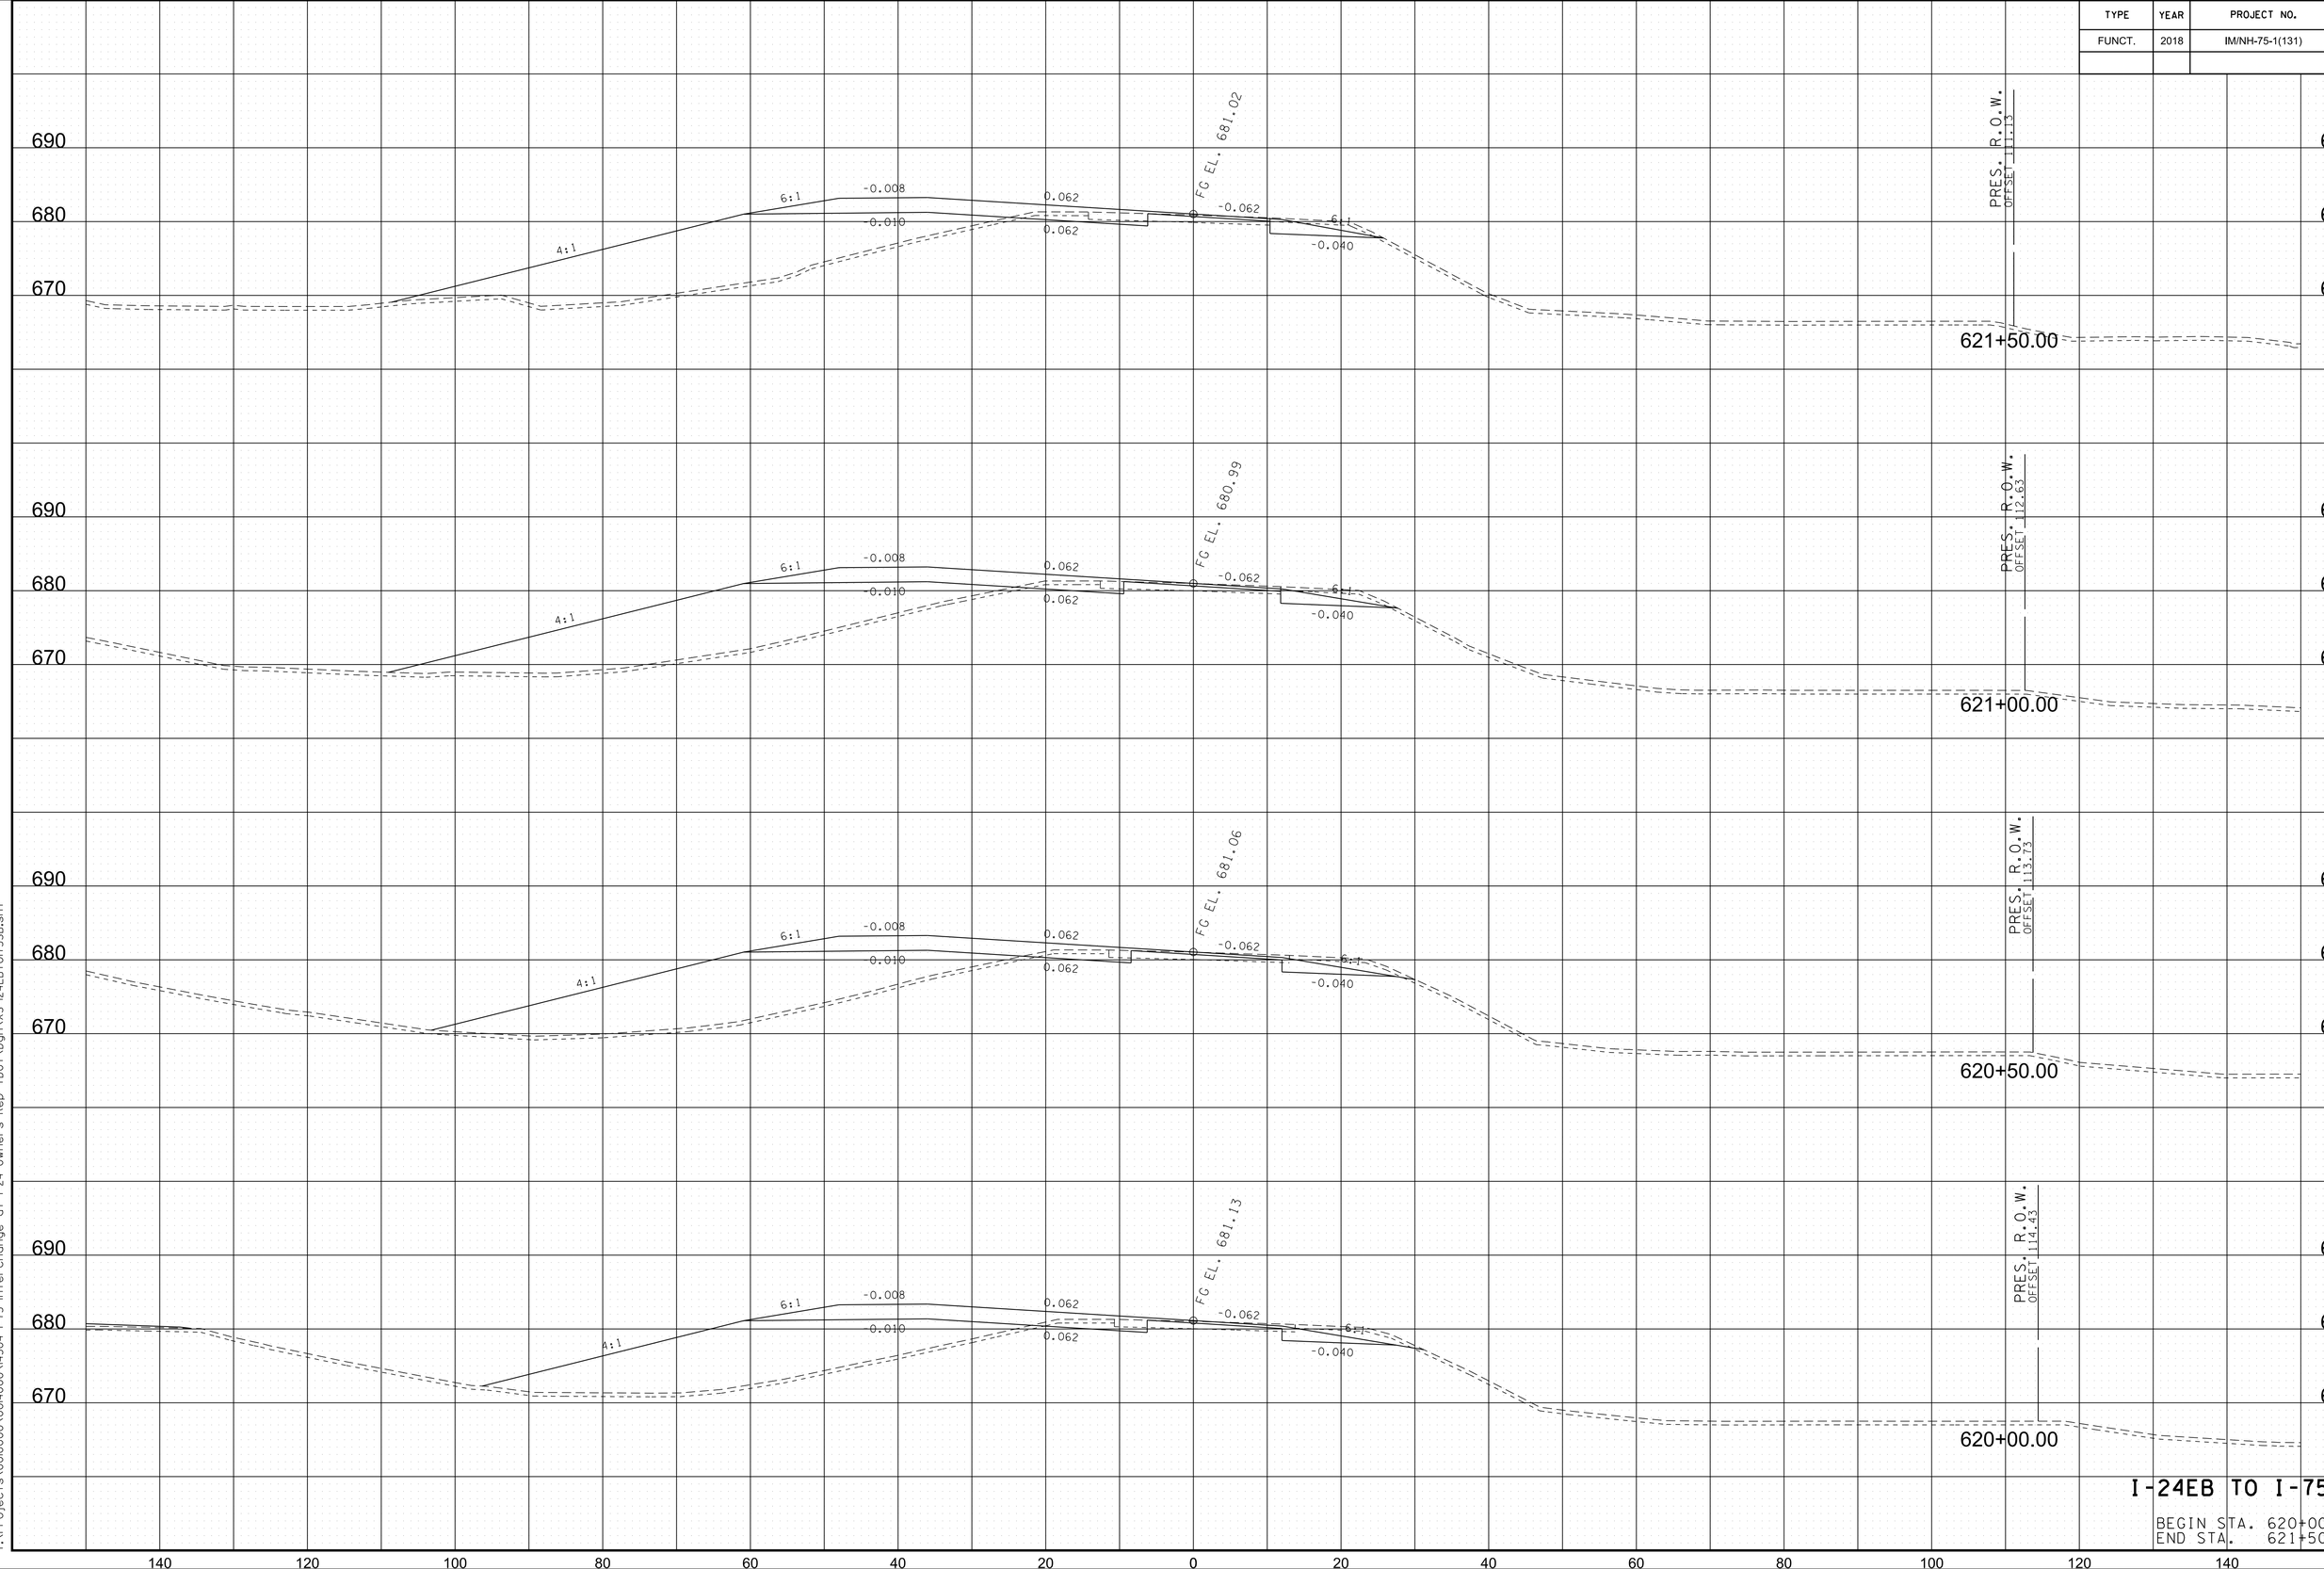


I-24EB TO I-75SB

BEGIN STA. 620+00.00
END STA. 621+50.00

8/9/2018 5:43:33 PM
Y:\Projects\001000\001400\14304 I-75 Interchange at I-24 Owners Rep TDOT\Dgn\XS-I24EBtoI75SB.sht

TYPE	YEAR	PROJECT NO.	SHEET NO.
FUNCT.	2018	IM/NH-75-1(131)	214

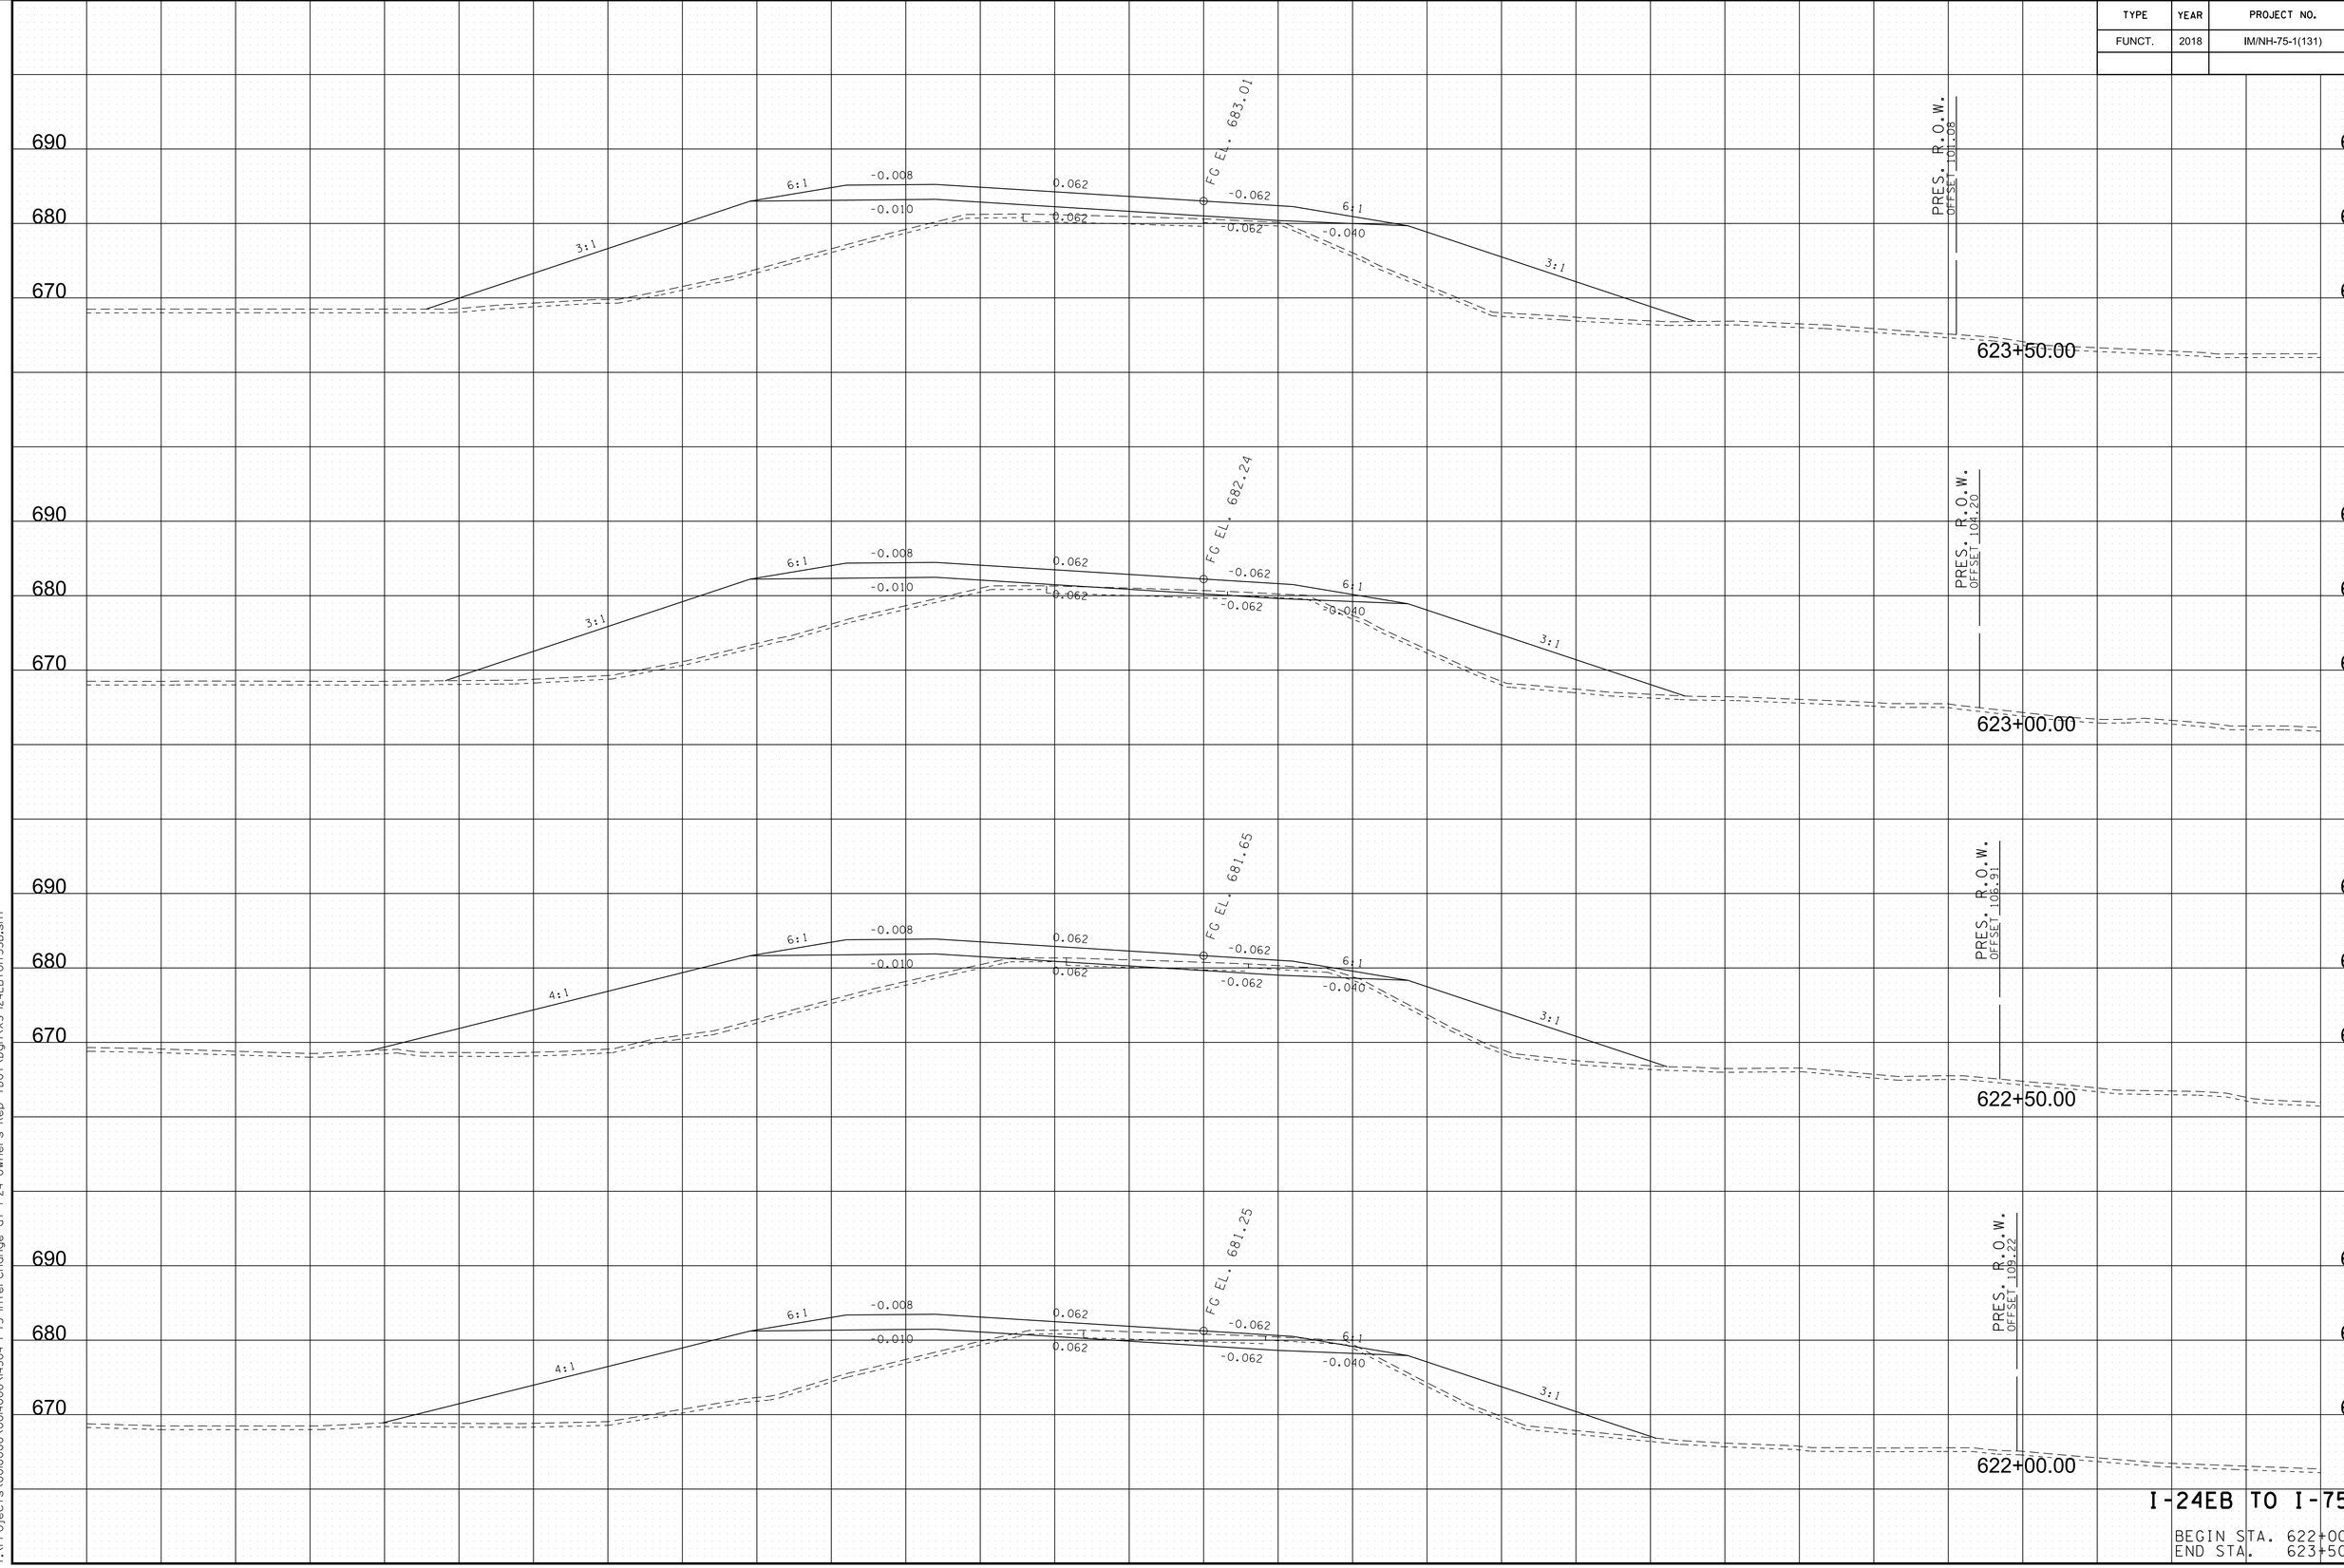

I-24EB TO I-75SB

BEGIN STA. 622+00.00
END STA. 623+50.00

8/9/2018 5:4:35 PM
Y:\Projects\001000\001400\14304 I-75 Interchange at I-24 Owners Rep TDOT\Dgn\XS-I24EBtoI75SB.sht


TYPE	YEAR	PROJECT NO.	SHEET NO.
FUNCT.	2018	IM/NH-75-1(131)	215

I-24EB TO I-75SB

BEGIN STA. 624+00.00
END STA. 625+00.00

8/9/2018 5:41:36 PM
Y:\Projects\001000\001400\14304 I-75 Interchange at I-24 Owners Rep TDOT\Dgn\XS-I24EBtoI75SB.sht

TYPE	YEAR	PROJECT NO.	SHEET NO.
FUNCT.	2018	IM/NH-75-1(131)	216

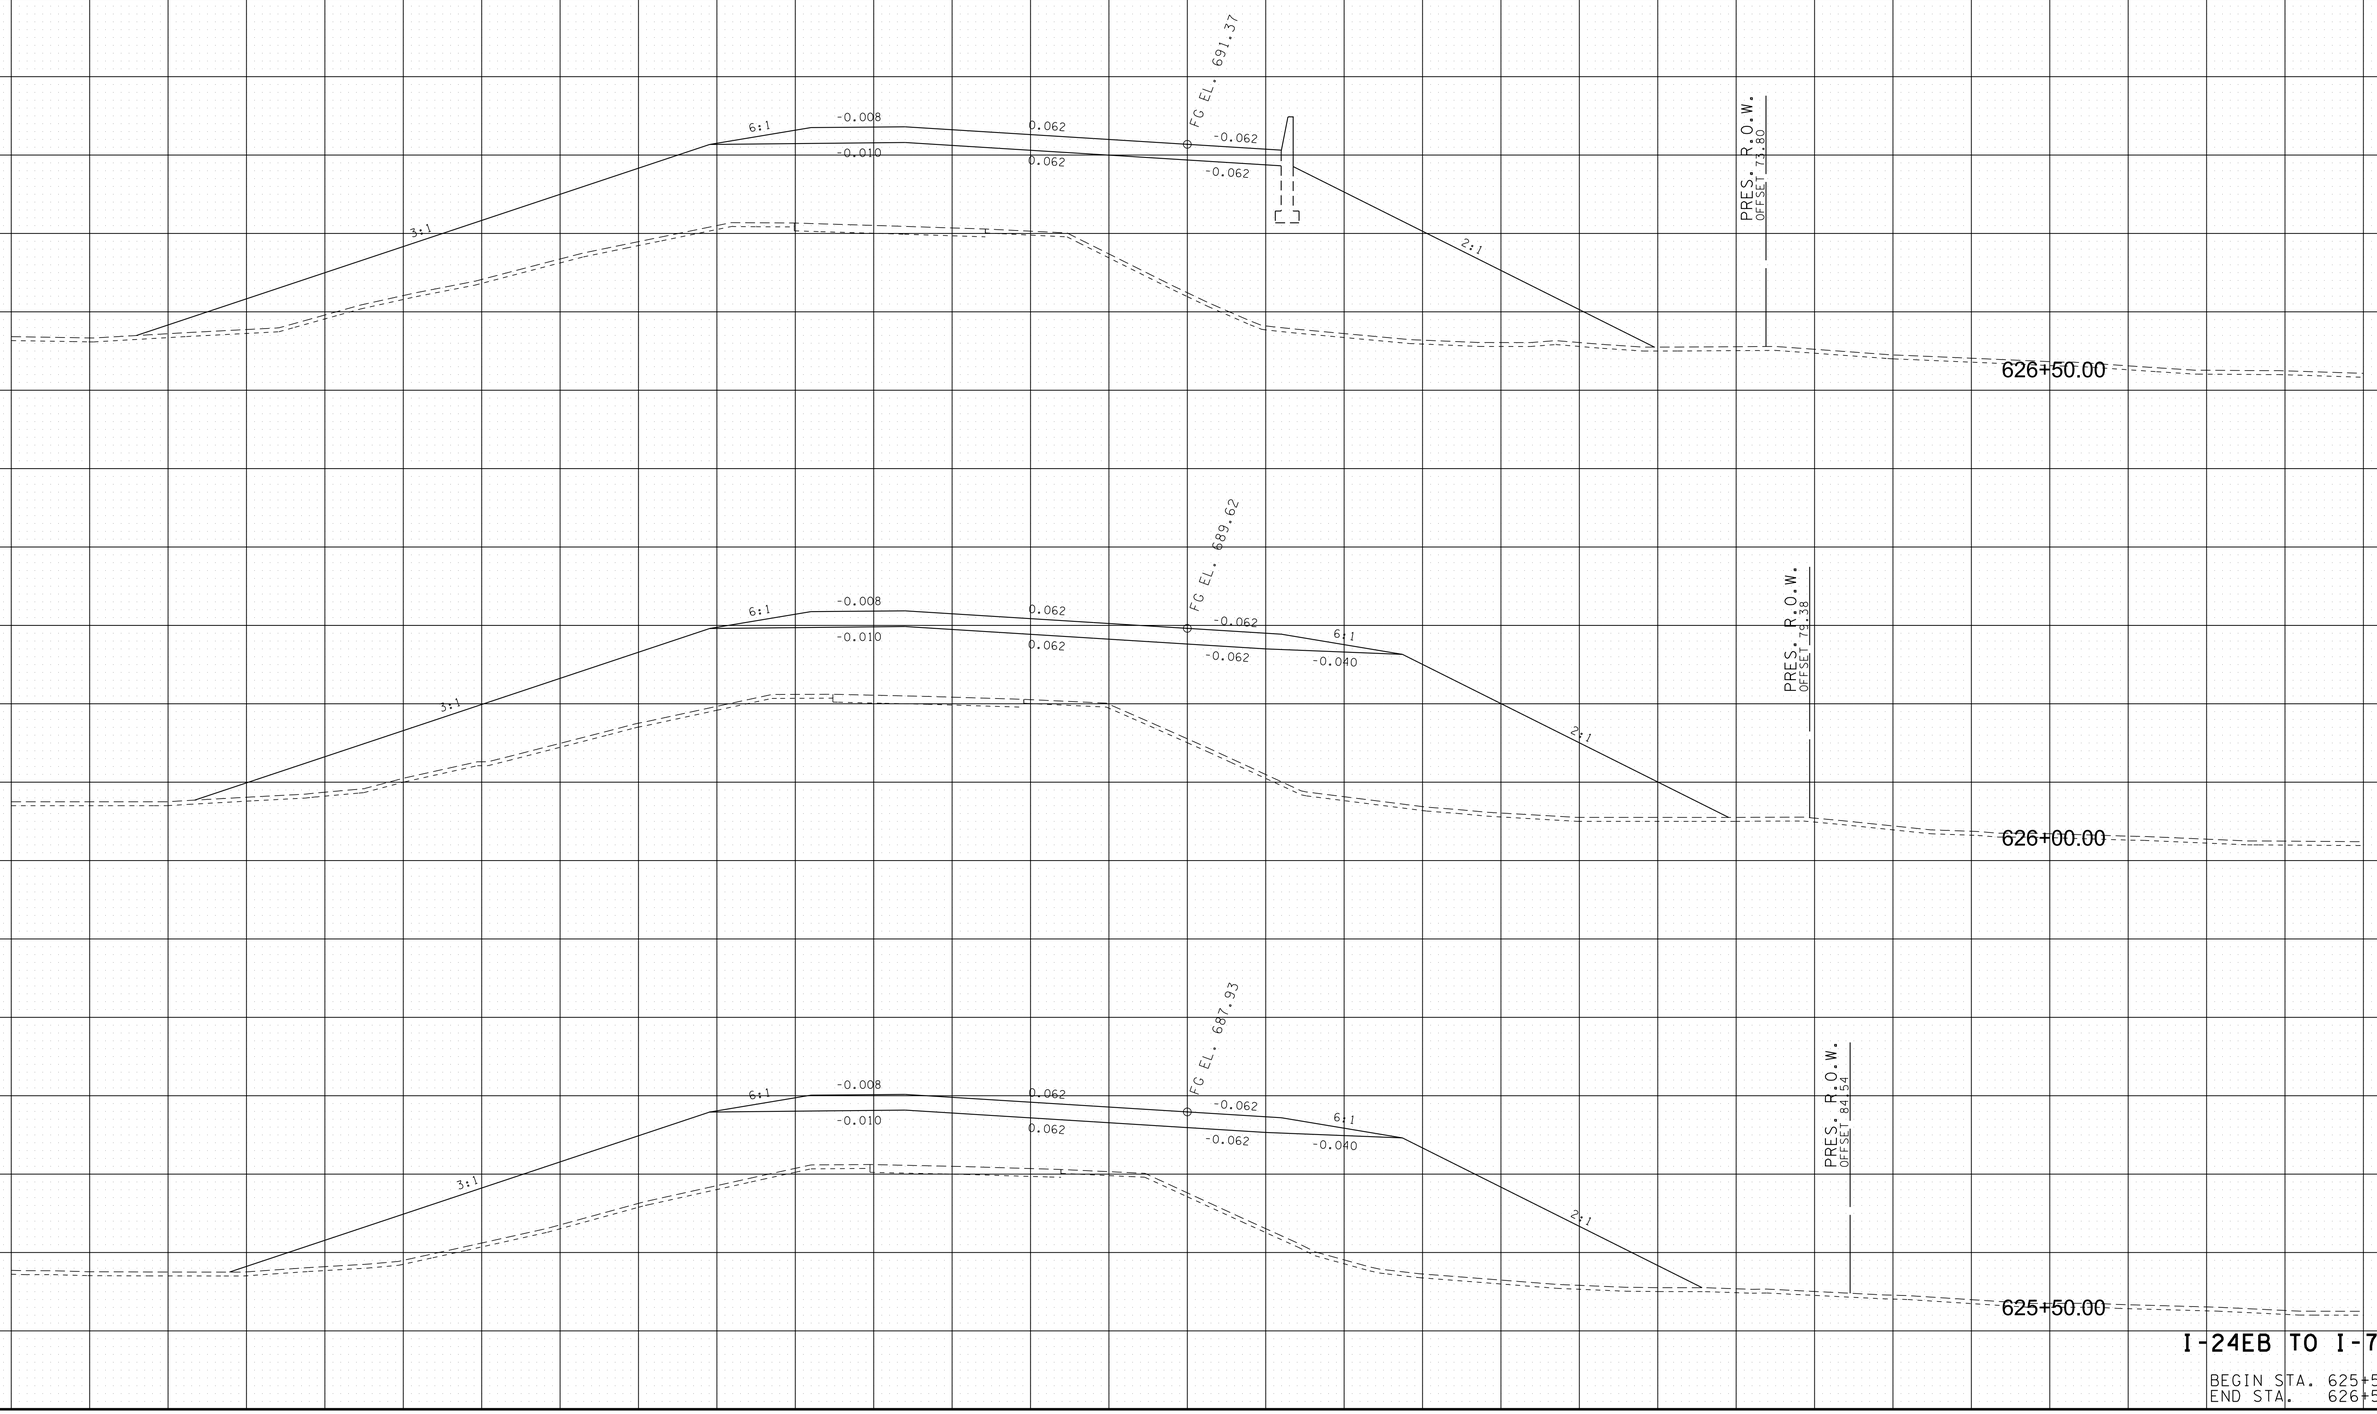


I-24EB TO I-75SB

BEGIN STA. 625+50.00
END STA. 626+50.00

8/9/2018 5:43:37 PM
Y:\Projects\001000\001400\14304 I-75 Interchange at I-24 Owners Rep TDOT\Dgn\XS-I24EBtoI75SB.sht

TYPE	YEAR	PROJECT NO.	SHEET NO.
FUNCT.	2018	IM/NH-75-1(131)	217

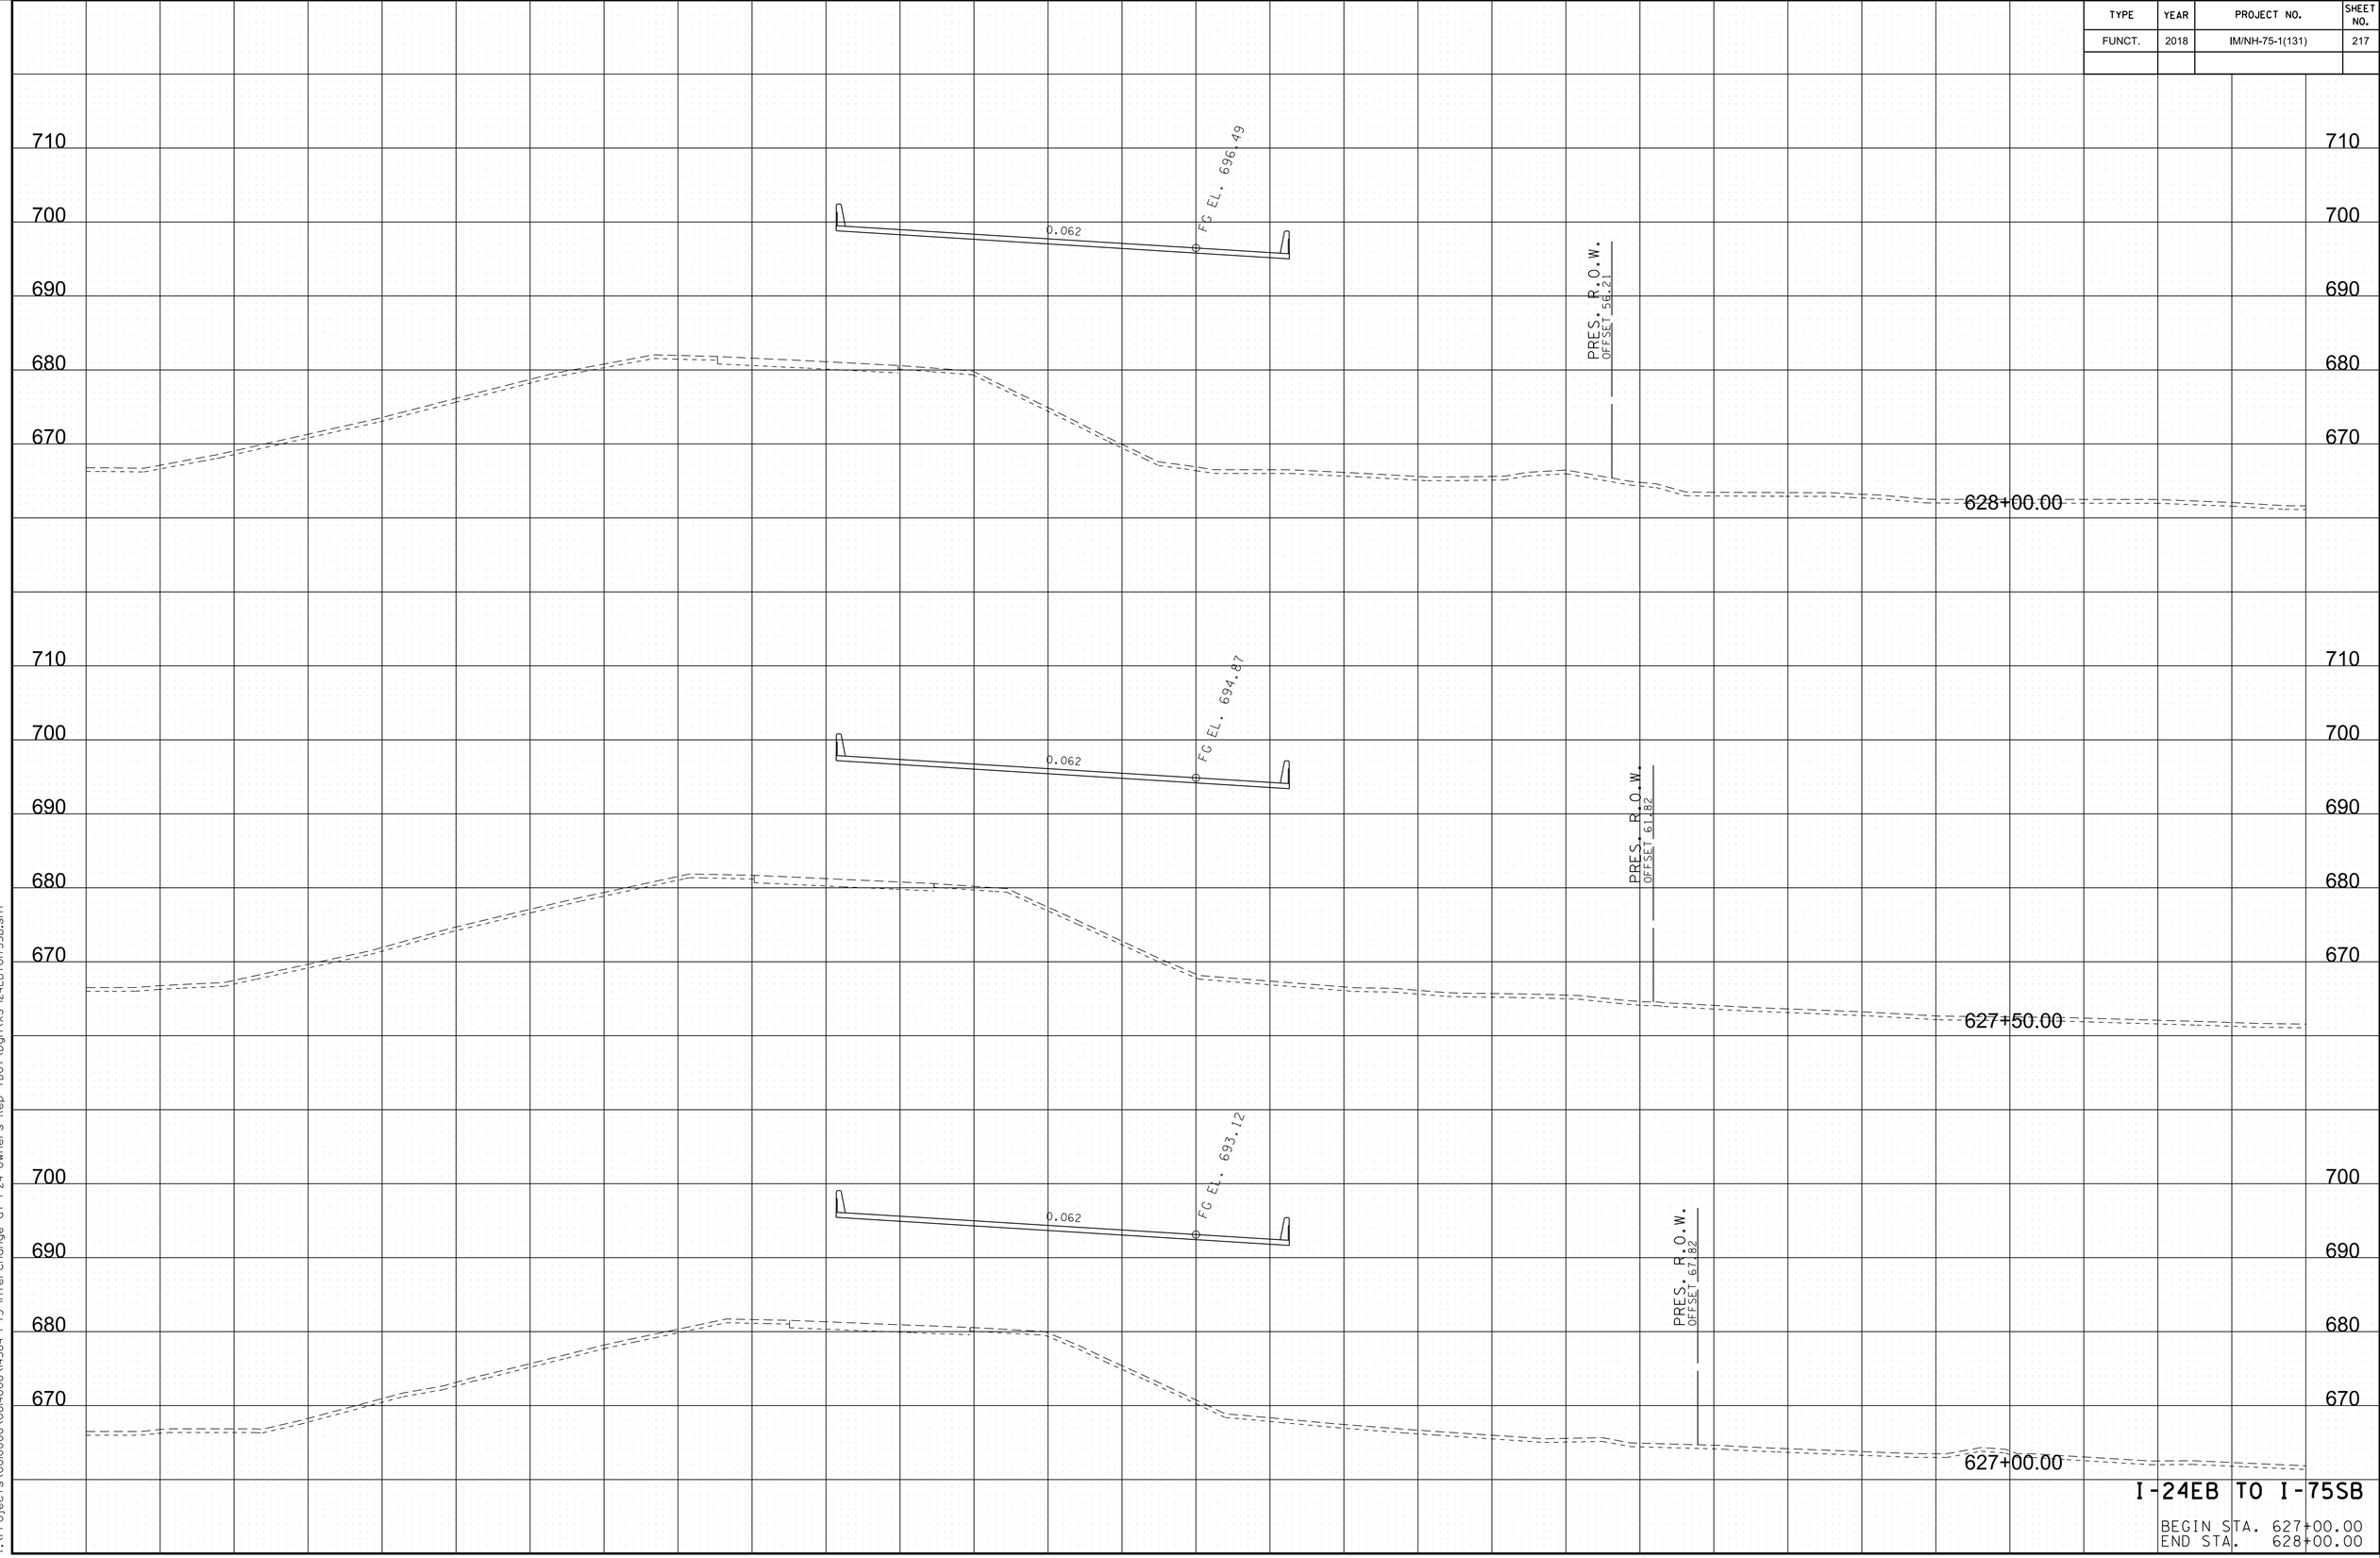


I-24EB TO I-75SB

BEGIN STA. 627+00.00
END STA. 628+00.00

8/9/2018 5:41:39 PM
Y:\Projects\001000\001400\14304 I-75 Interchange at I-24 Owners Rep TDOT\Dgn\XS-I24EBtoI75SB.sht

TYPE	YEAR	PROJECT NO.	SHEET NO.
FUNCT.	2018	IM/NH-75-1(131)	218

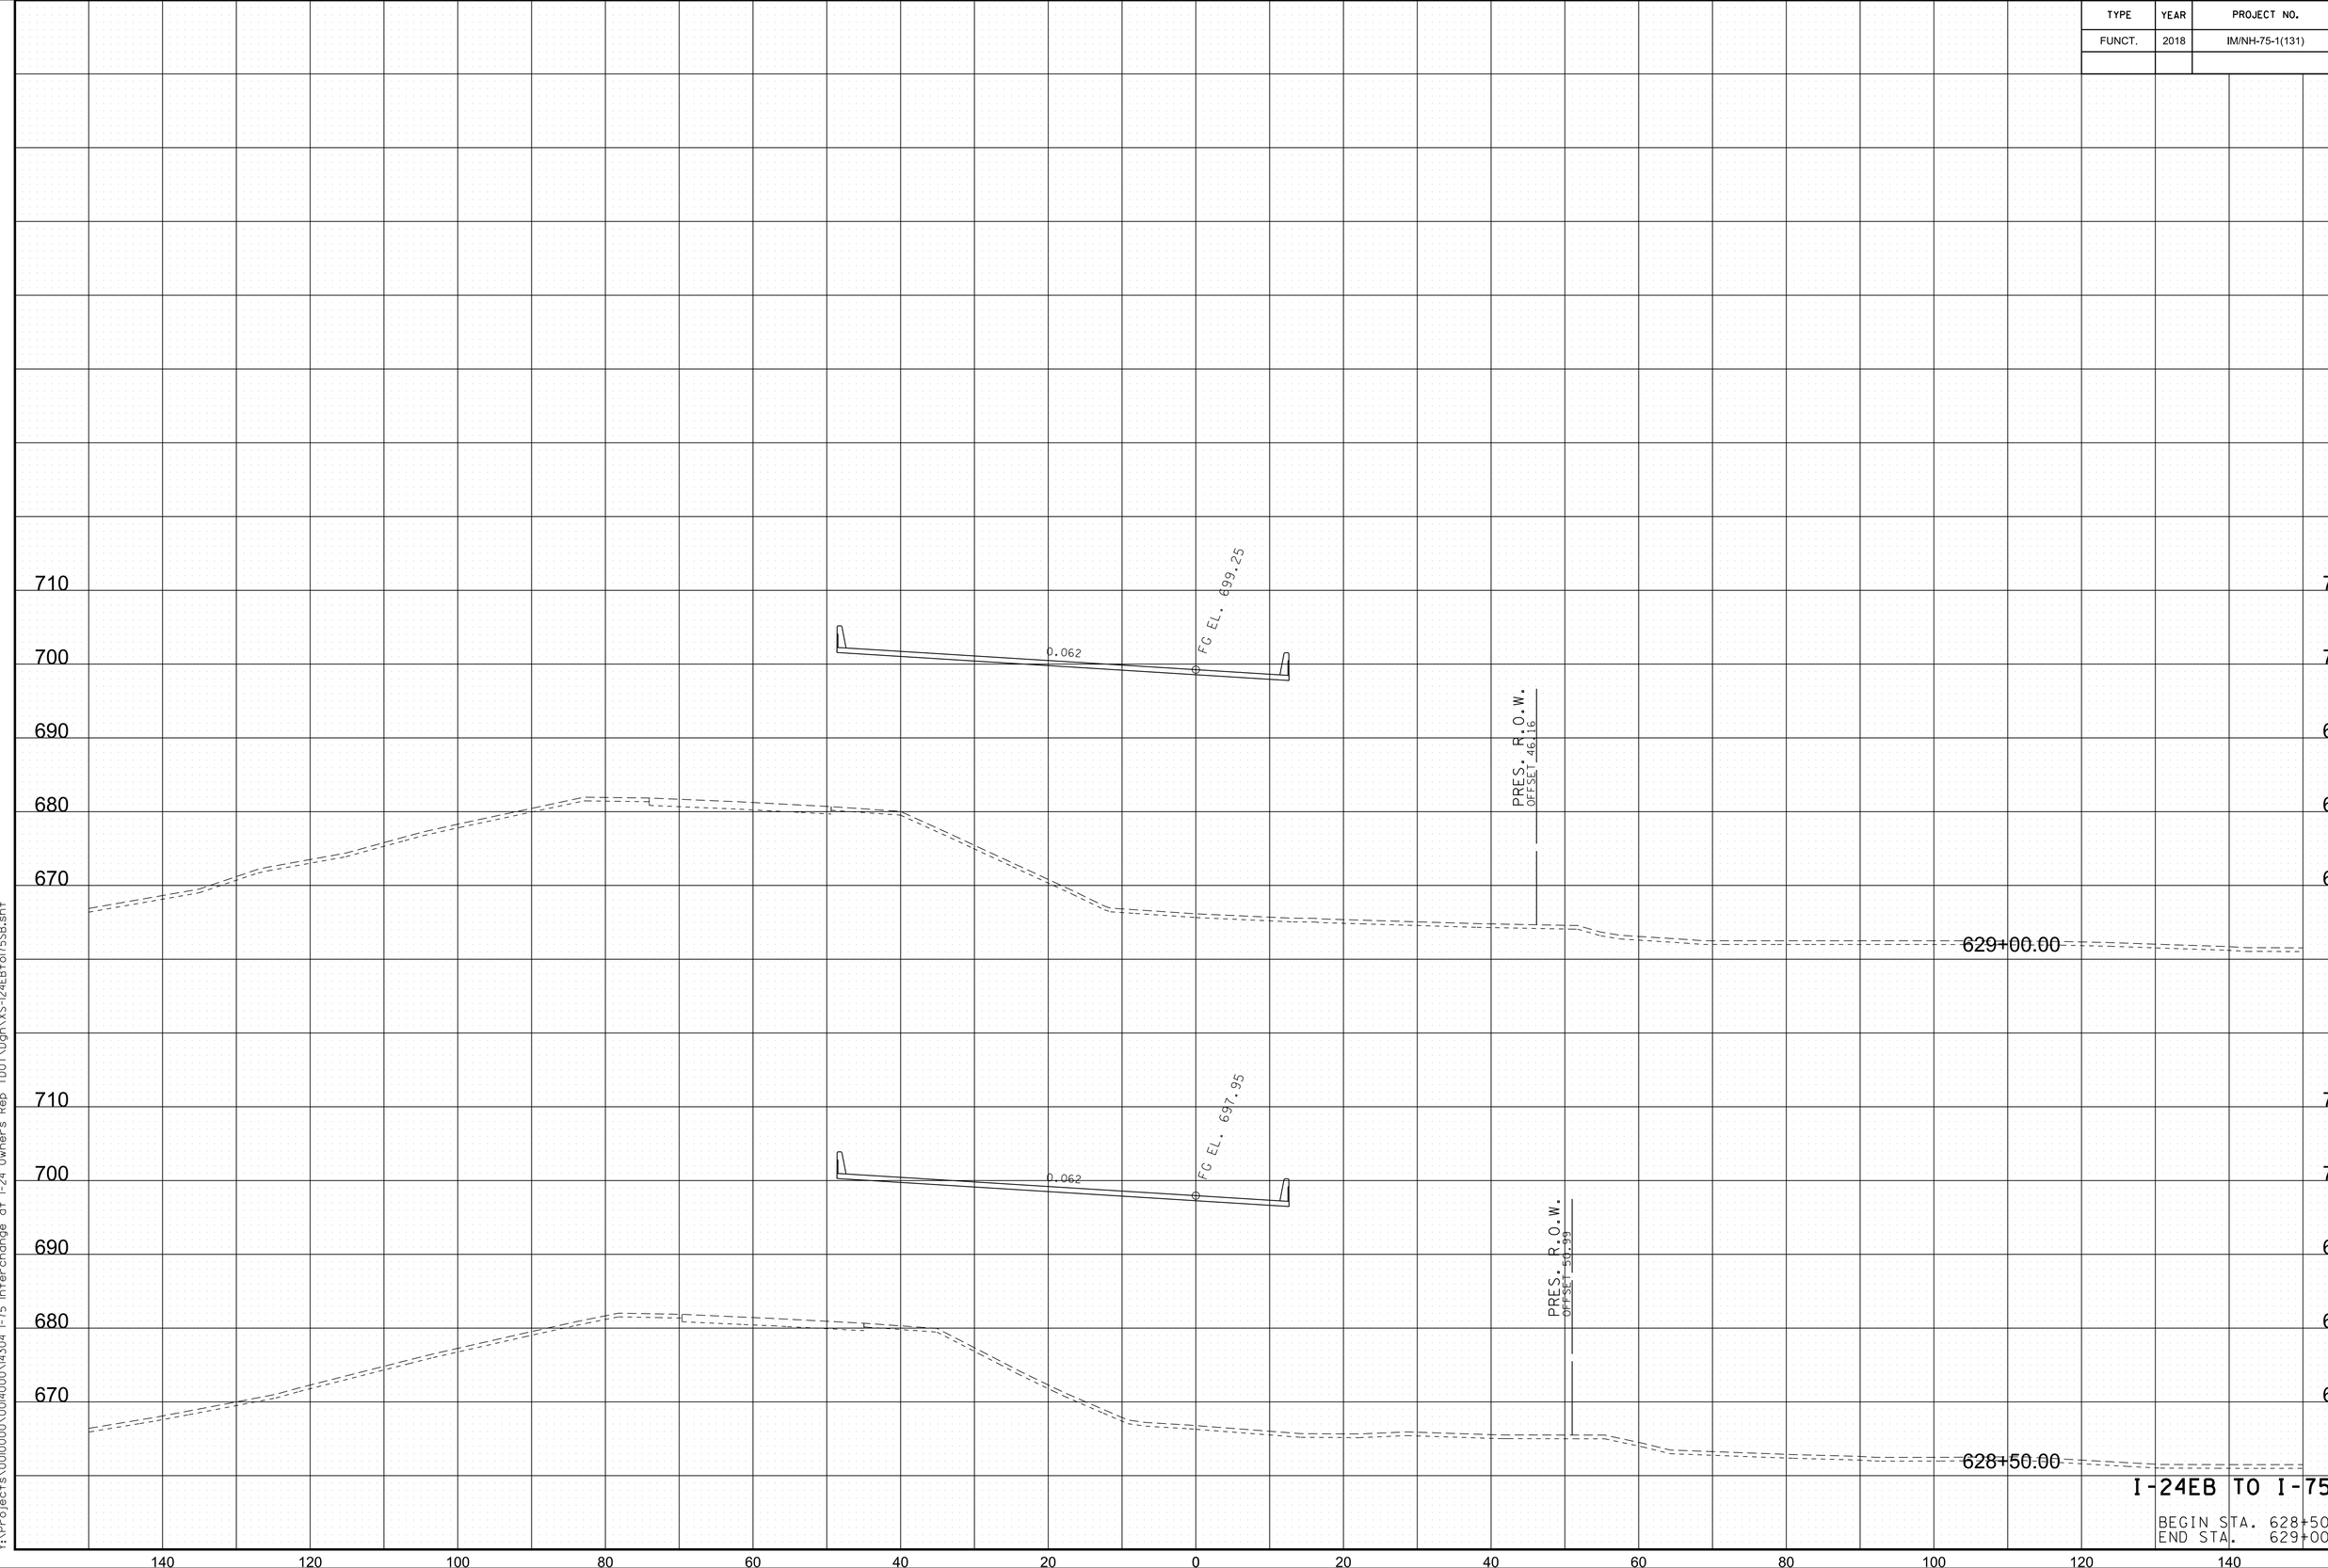


I-24EB TO I-75SB


BEGIN STA. 628+50.00
END STA. 629+00.00

8/9/2018 5:41:40 PM
Y:\Projects\001000\004000\4304 I-75 Interchange at I-24 Owners Rep TDOT\Dgn\XS-I24EBtoI75SB.sht

TYPE	YEAR	PROJECT NO.	SHEET NO.
FUNCT.	2018	IM/NH-75-1(131)	219

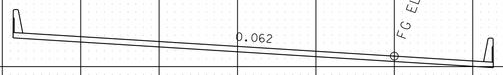



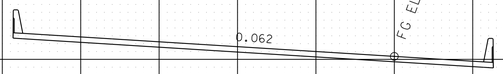

710
700
690
680
670
710
700
690
680
670
630+00.00
629+50.00


I-24EB TO I-75SB

BEGIN STA. 629+50.00
END STA. 630+00.00

140 120 100 80 60 40 20 0 20 40 60 80 100 120 140

8/9/2018 5:41:41 PM
Y:\Projects\001000\001400\14304 I-75 Interchange at I-24 Owners Rep TDOT\Dgn\XS-I24EBtoI75SB.sht

TYPE	YEAR	PROJECT NO.	SHEET NO.
FUNCT.	2018	IM/NH-75-1(131)	220

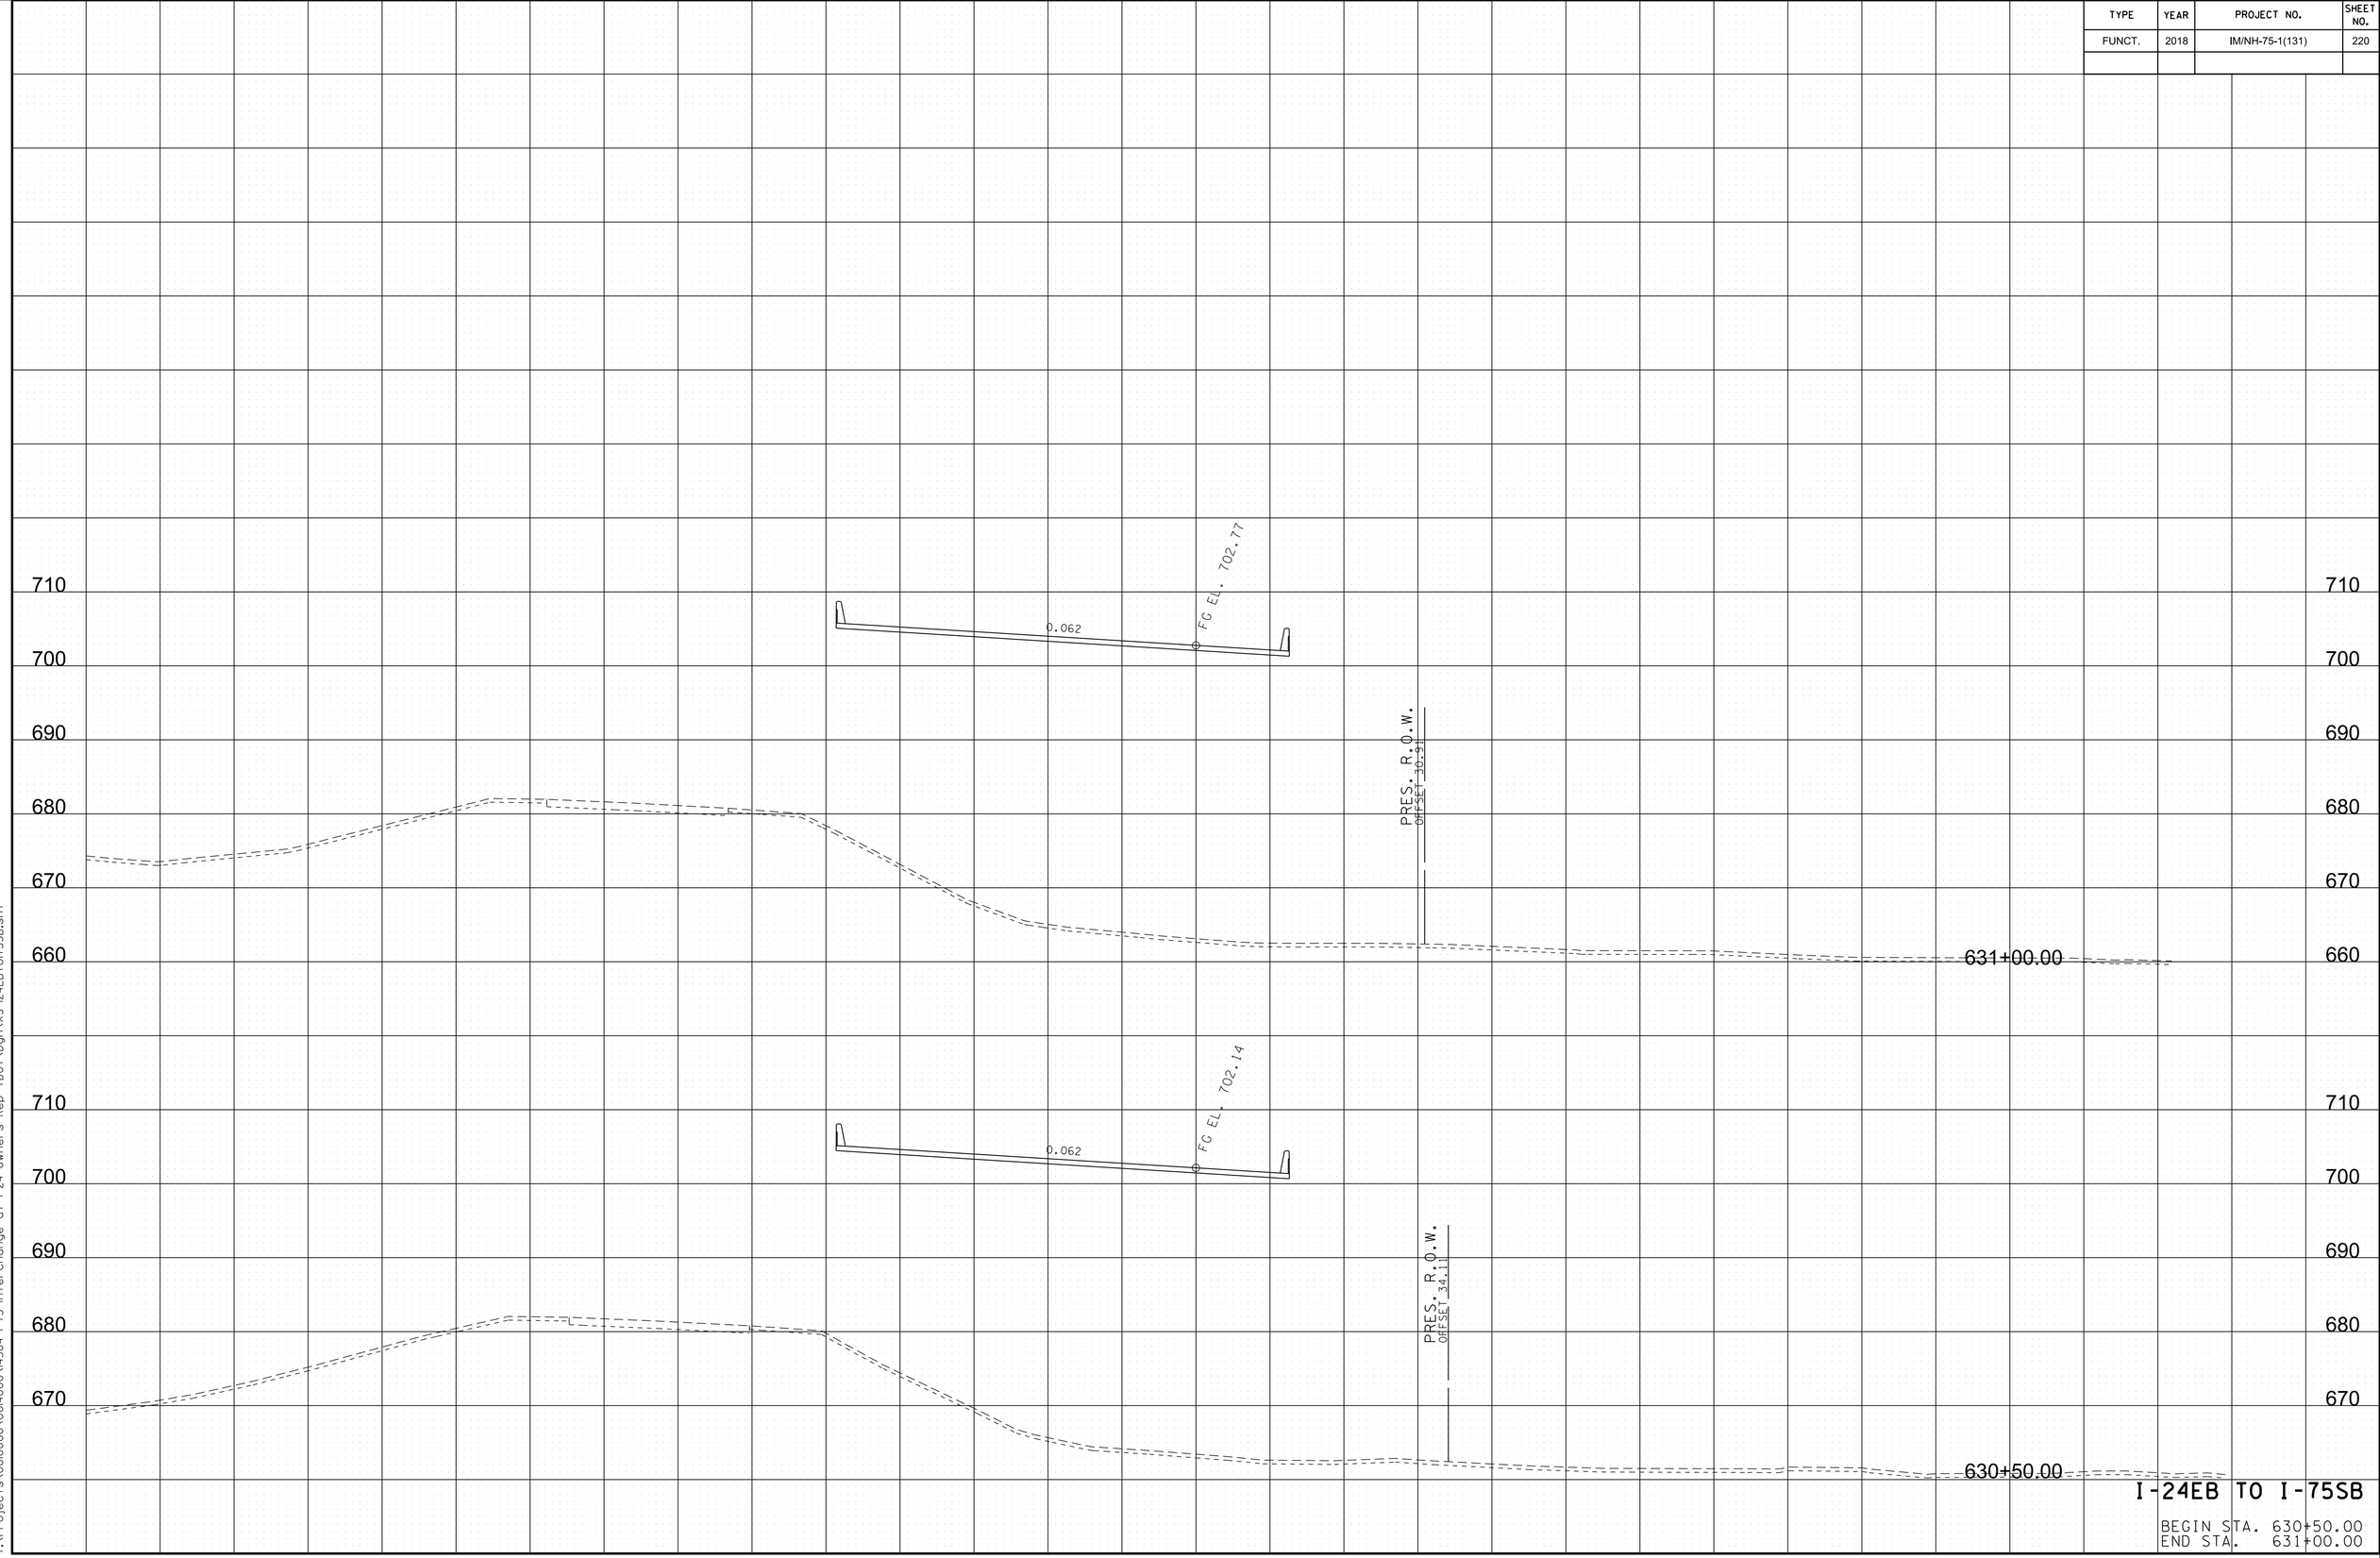


I-24EB TO I-75SB

BEGIN STA. 630+50.00
END STA. 631+00.00

8/9/2018 5:4:43 PM
Y:\Projects\001000\001400\14304 I-75 Interchange at I-24 Owners Rep TDOT\Dgn\XS-I24EBtoI75SB.sht

TYPE	YEAR	PROJECT NO.	SHEET NO.
FUNCT.	2018	IM/NH-75-1(131)	221

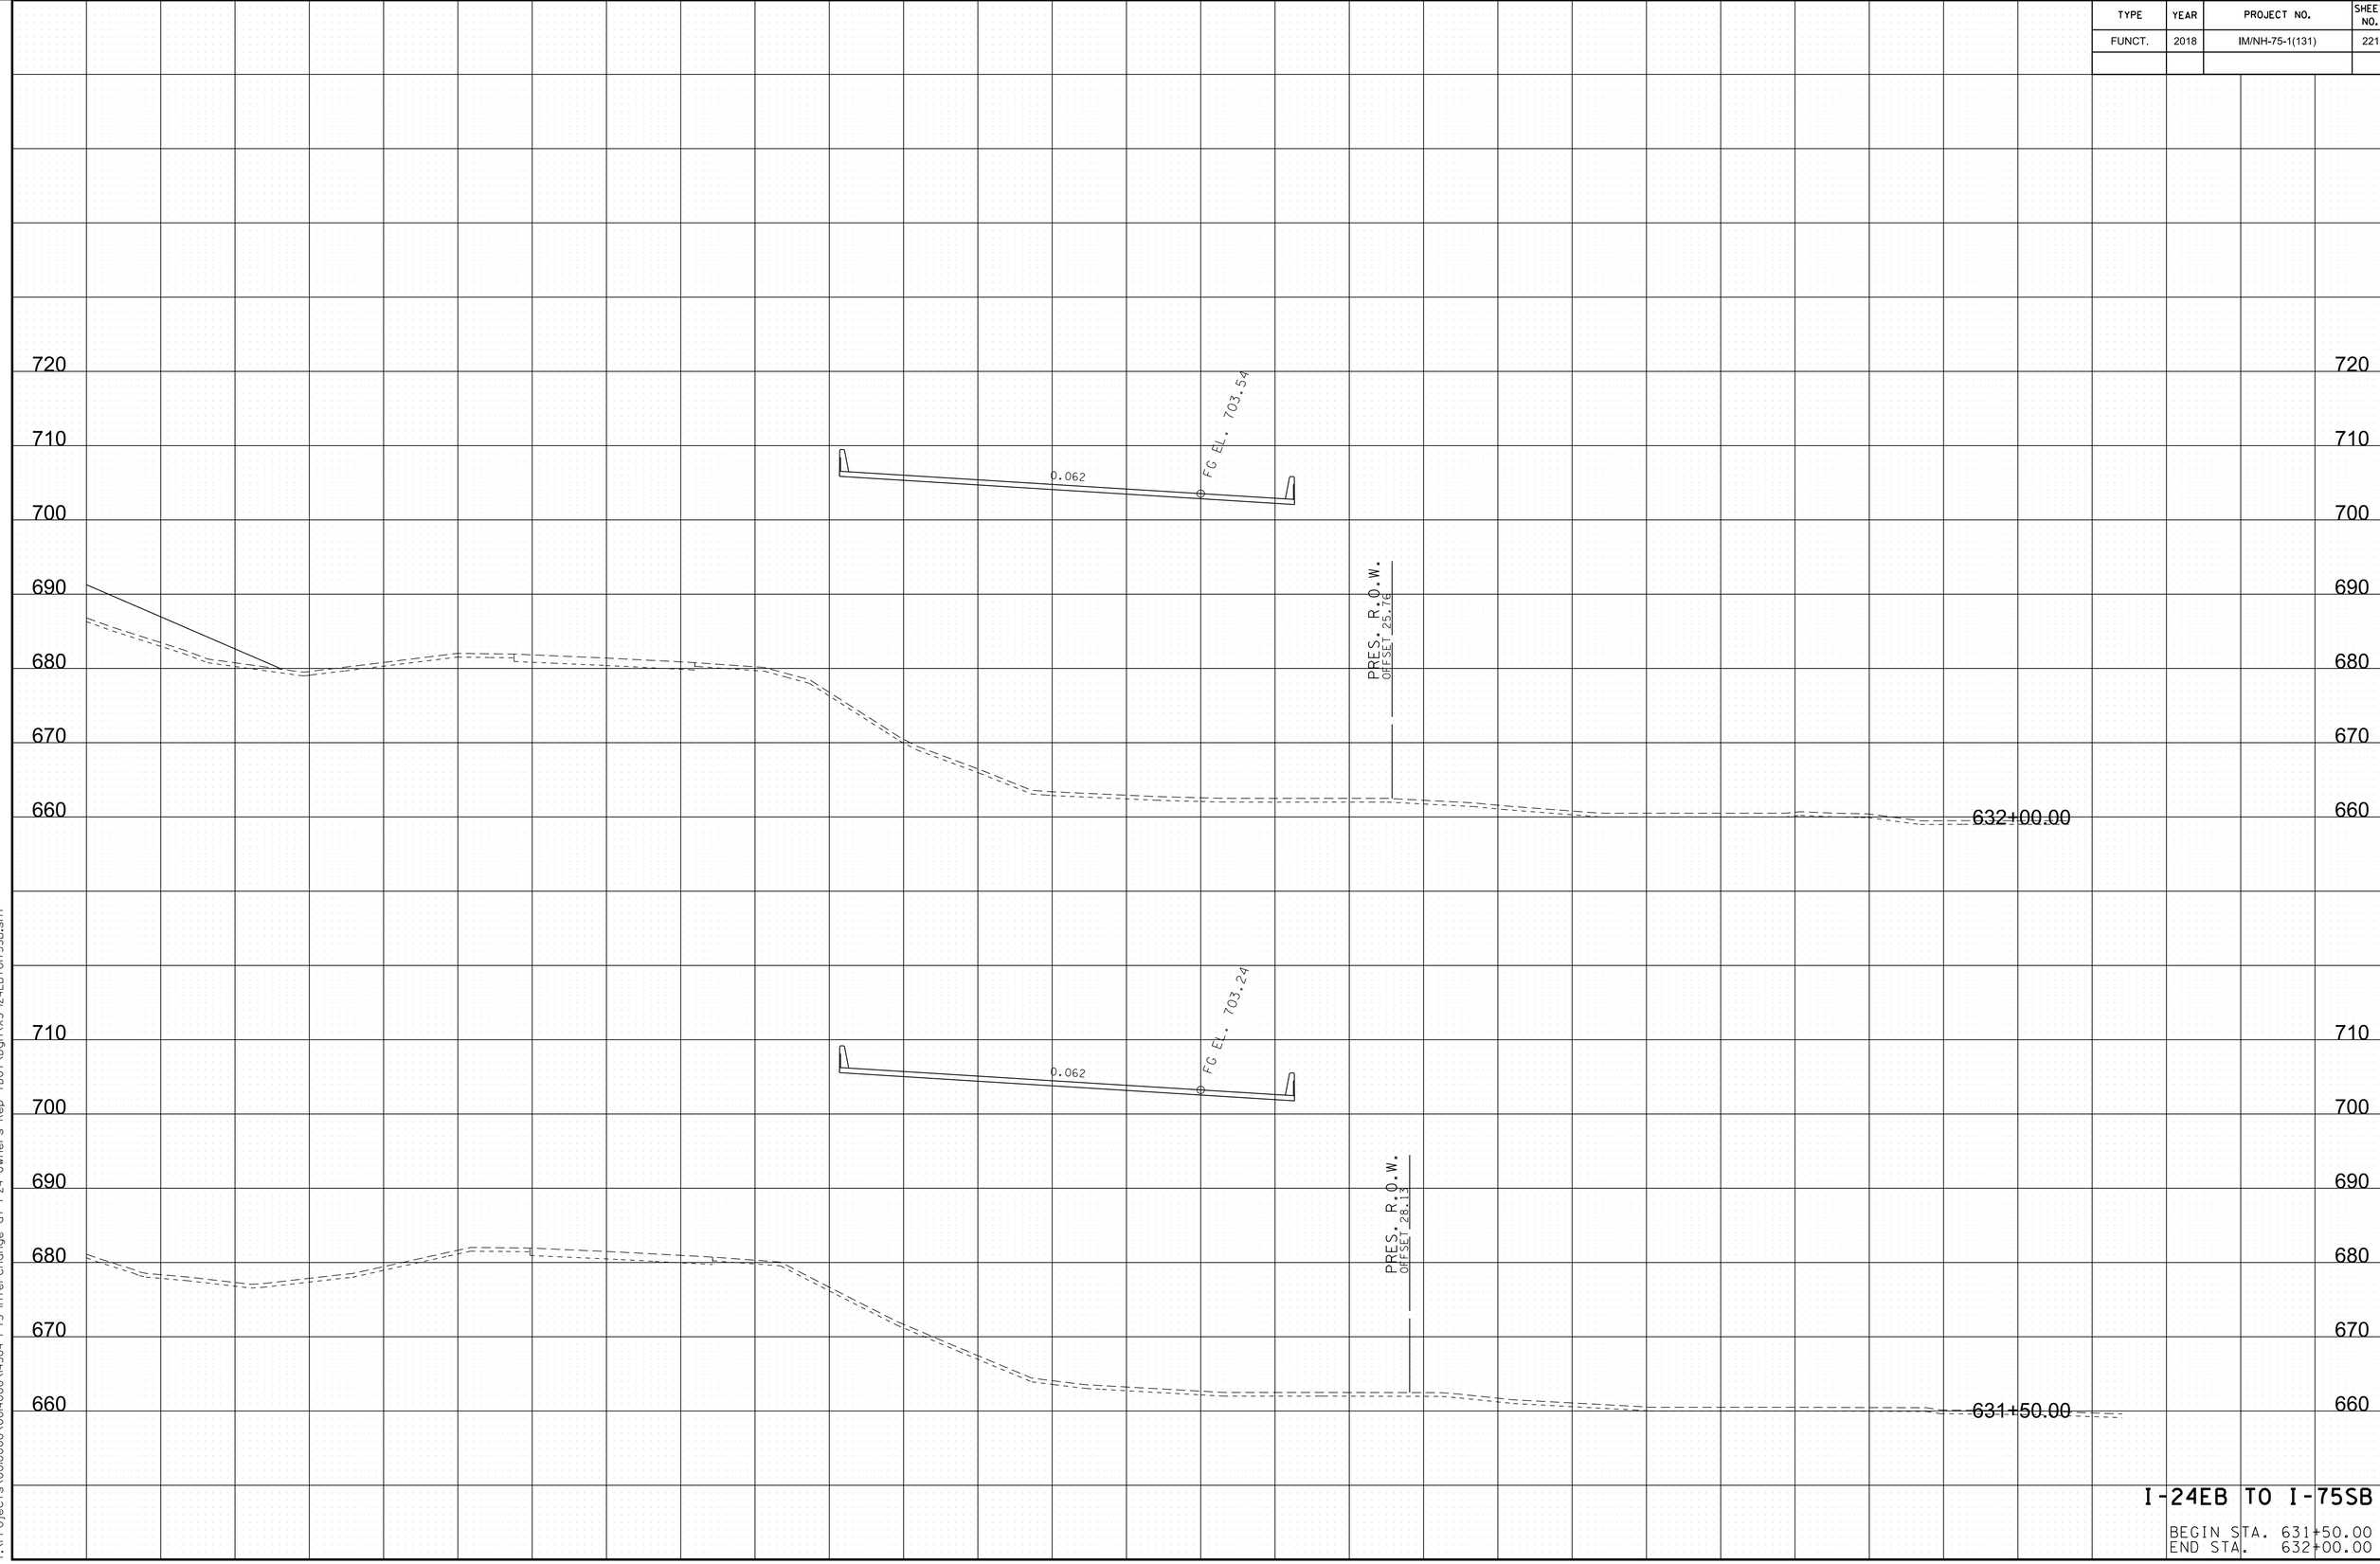


I-24EB TO I-75SB

BEGIN STA. 631+50.00
END STA. 632+00.00

8/9/2018 5:4:44 PM
Y:\Projects\001000\001400\14304 I-75 Interchange at I-24 Owners Rep TDOT\Dgn\XS-I24EBtoI75SB.sht

TYPE	YEAR	PROJECT NO.	SHEET NO.
FUNCT.	2018	IM/NH-75-1(131)	222

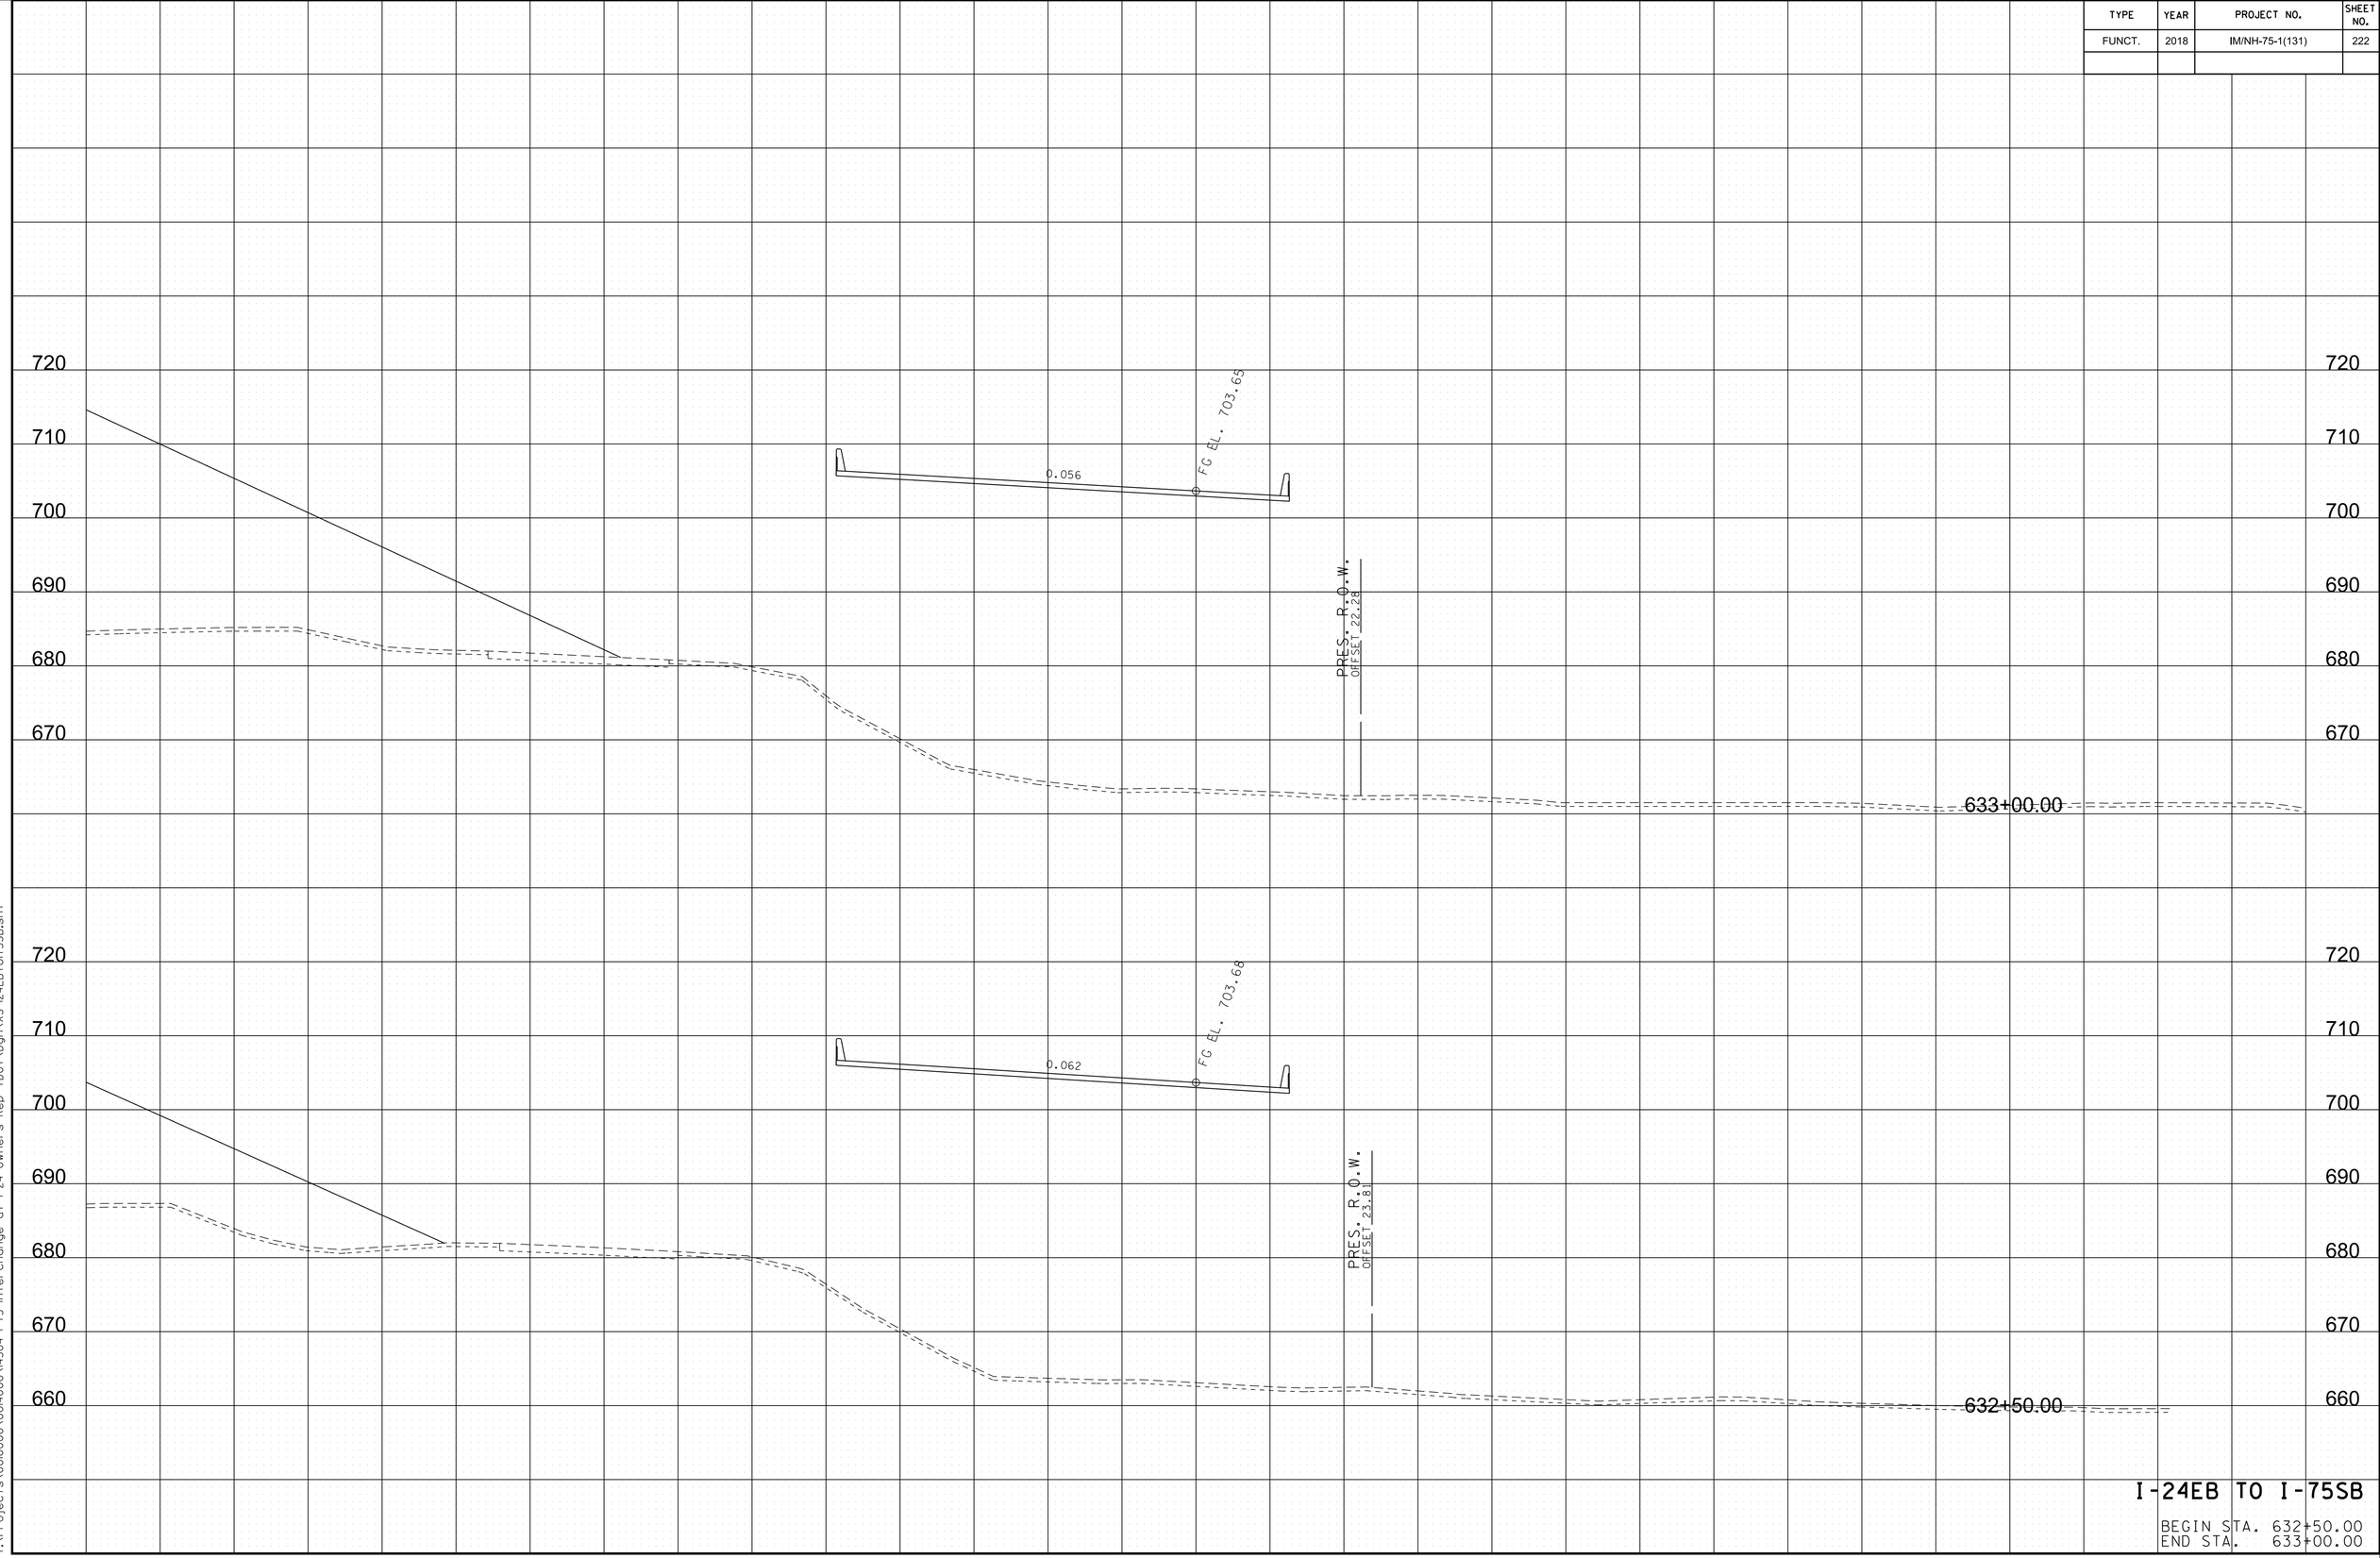


I-24EB TO I-75SB

BEGIN STA. 632+50.00
END STA. 633+00.00

8/9/2018 5:41:45 PM
Y:\Projects\0010000\0014000\14304 I-75 Interchange at I-24 Owners Rep TDOT\Dgn\XS-I24EB+toI75SB.sht

TYPE	YEAR	PROJECT NO.	SHEET NO.
FUNCT.	2018	IM/NH-75-1(131)	223

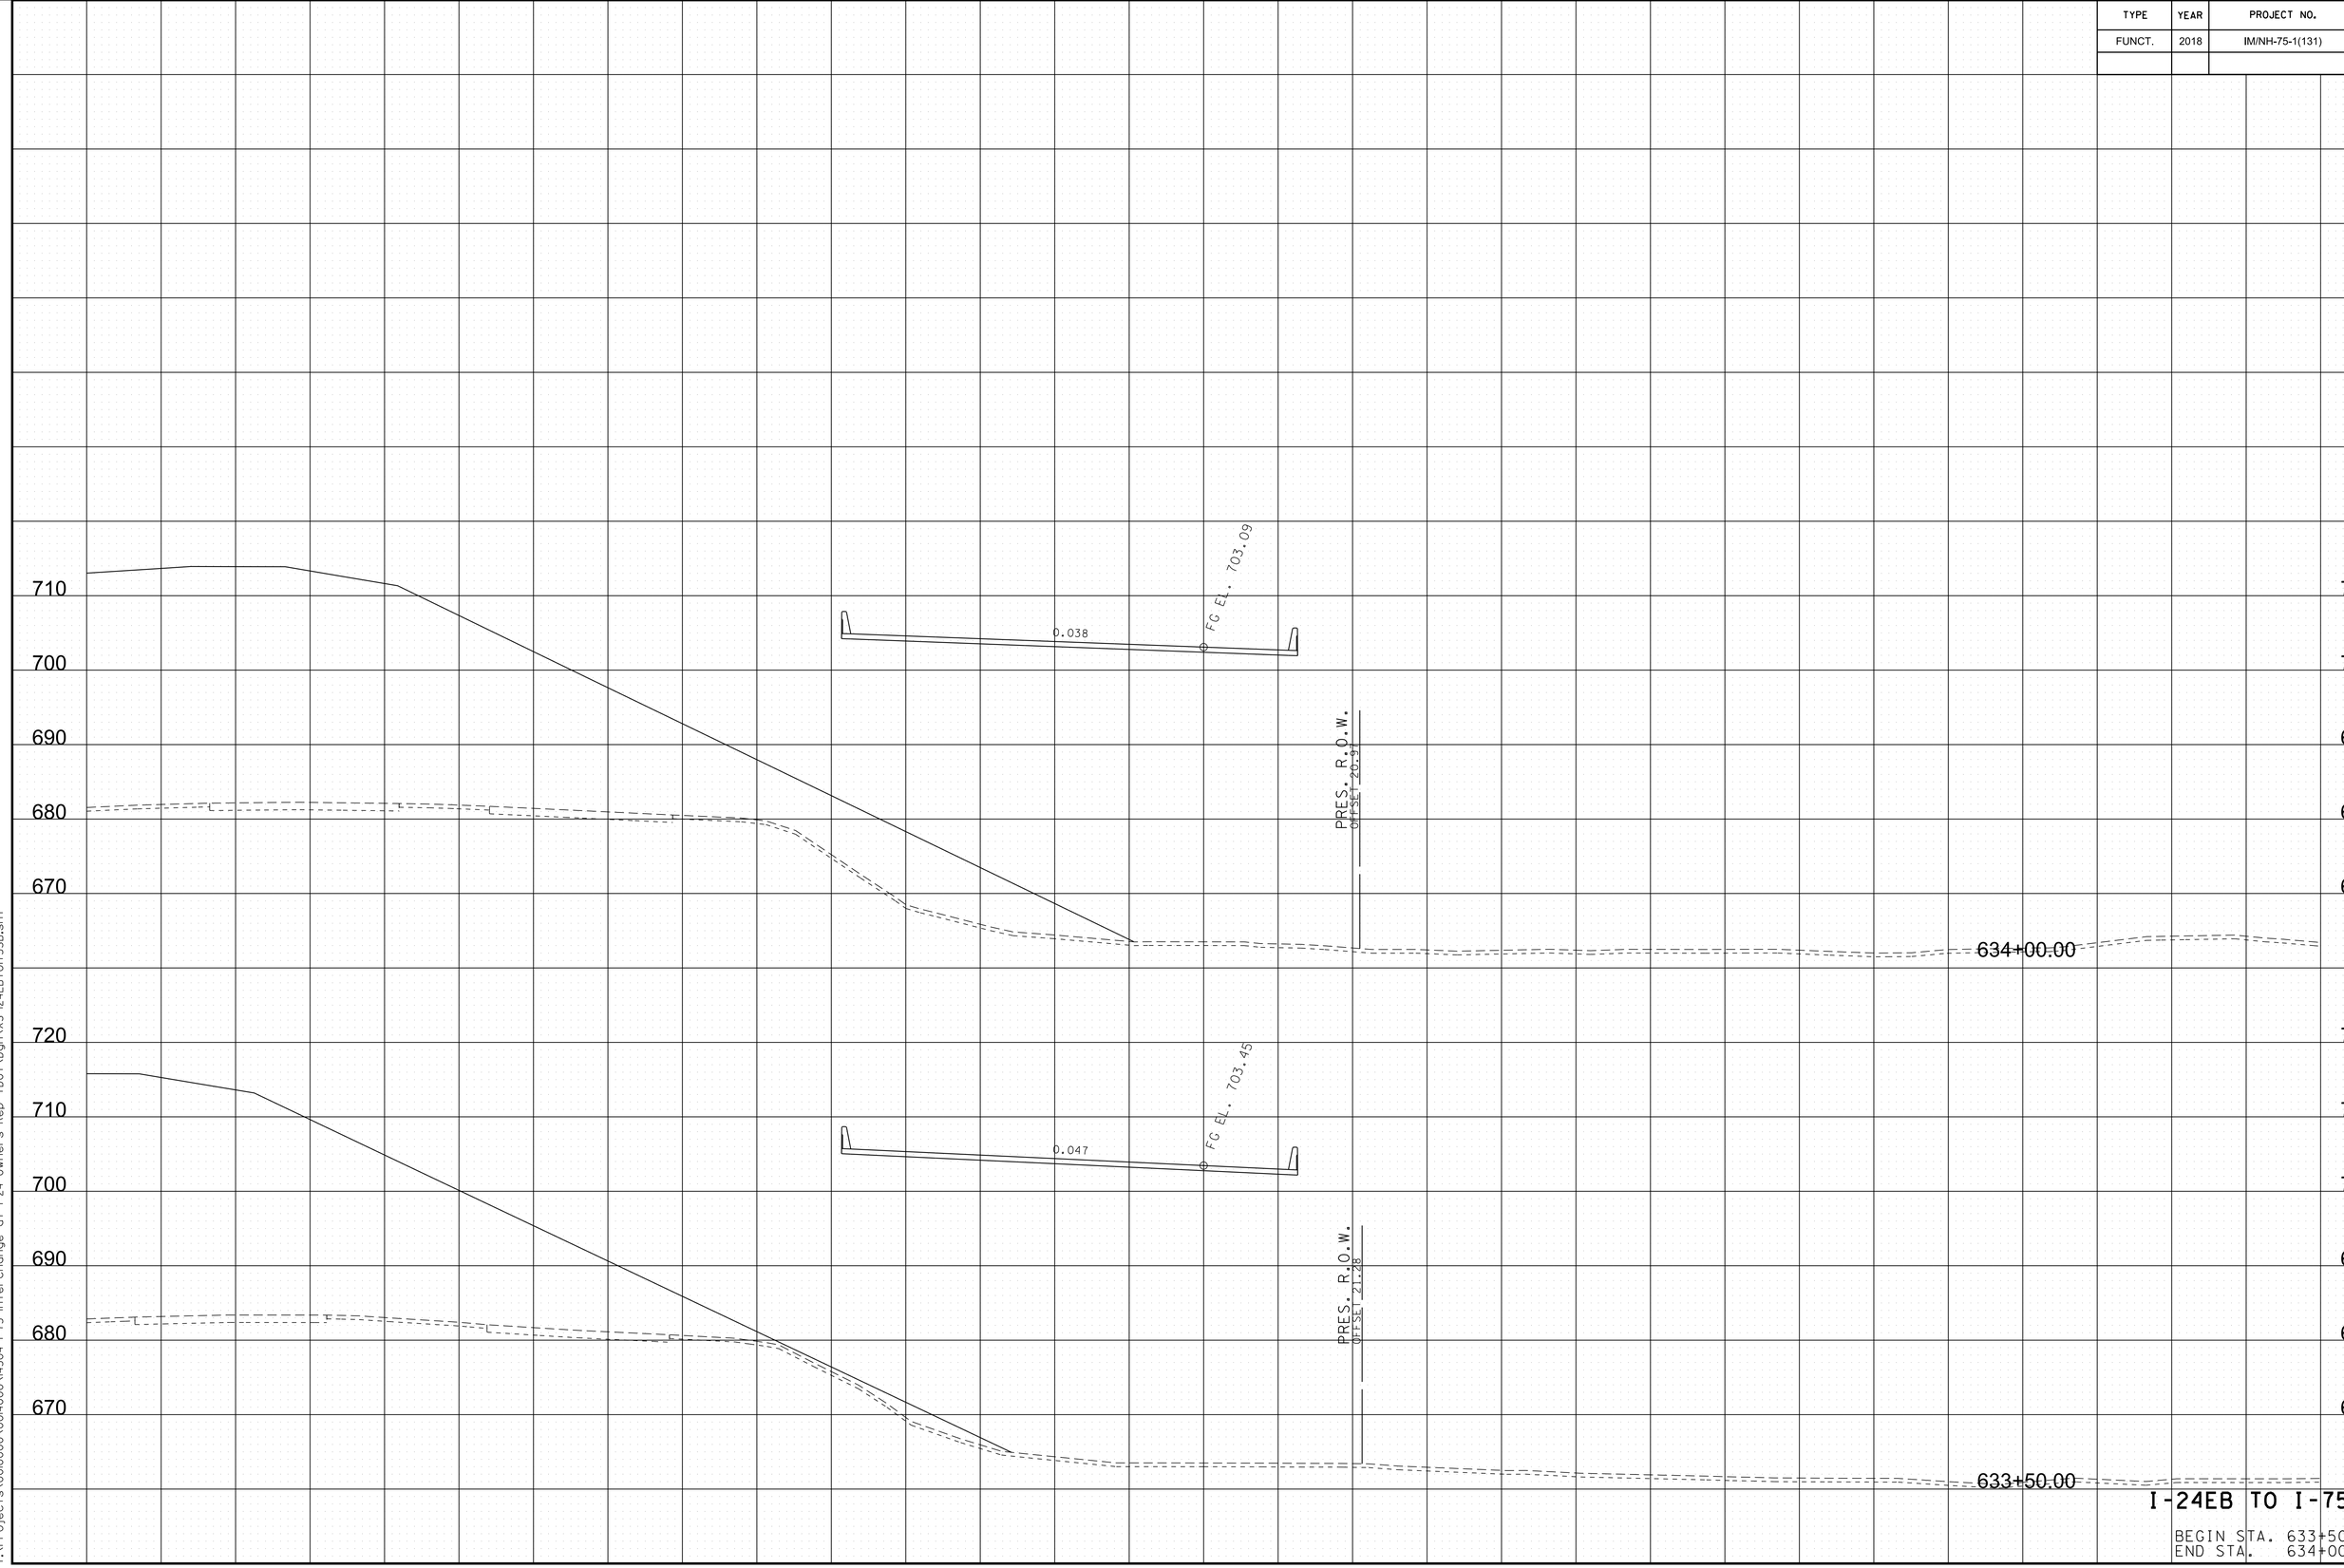


I-24EB TO I-75SB

BEGIN STA. 633+50.00
END STA. 634+00.00

8/9/2018 5:4:46 PM
Y:\Projects\001000\001400\14304 I-75 Interchange at I-24 Owners Rep TDOT\Dgn\XS-I24EBtoI75SB.sht

TYPE	YEAR	PROJECT NO.	SHEET NO.
FUNCT.	2018	IM/NH-75-1(131)	224

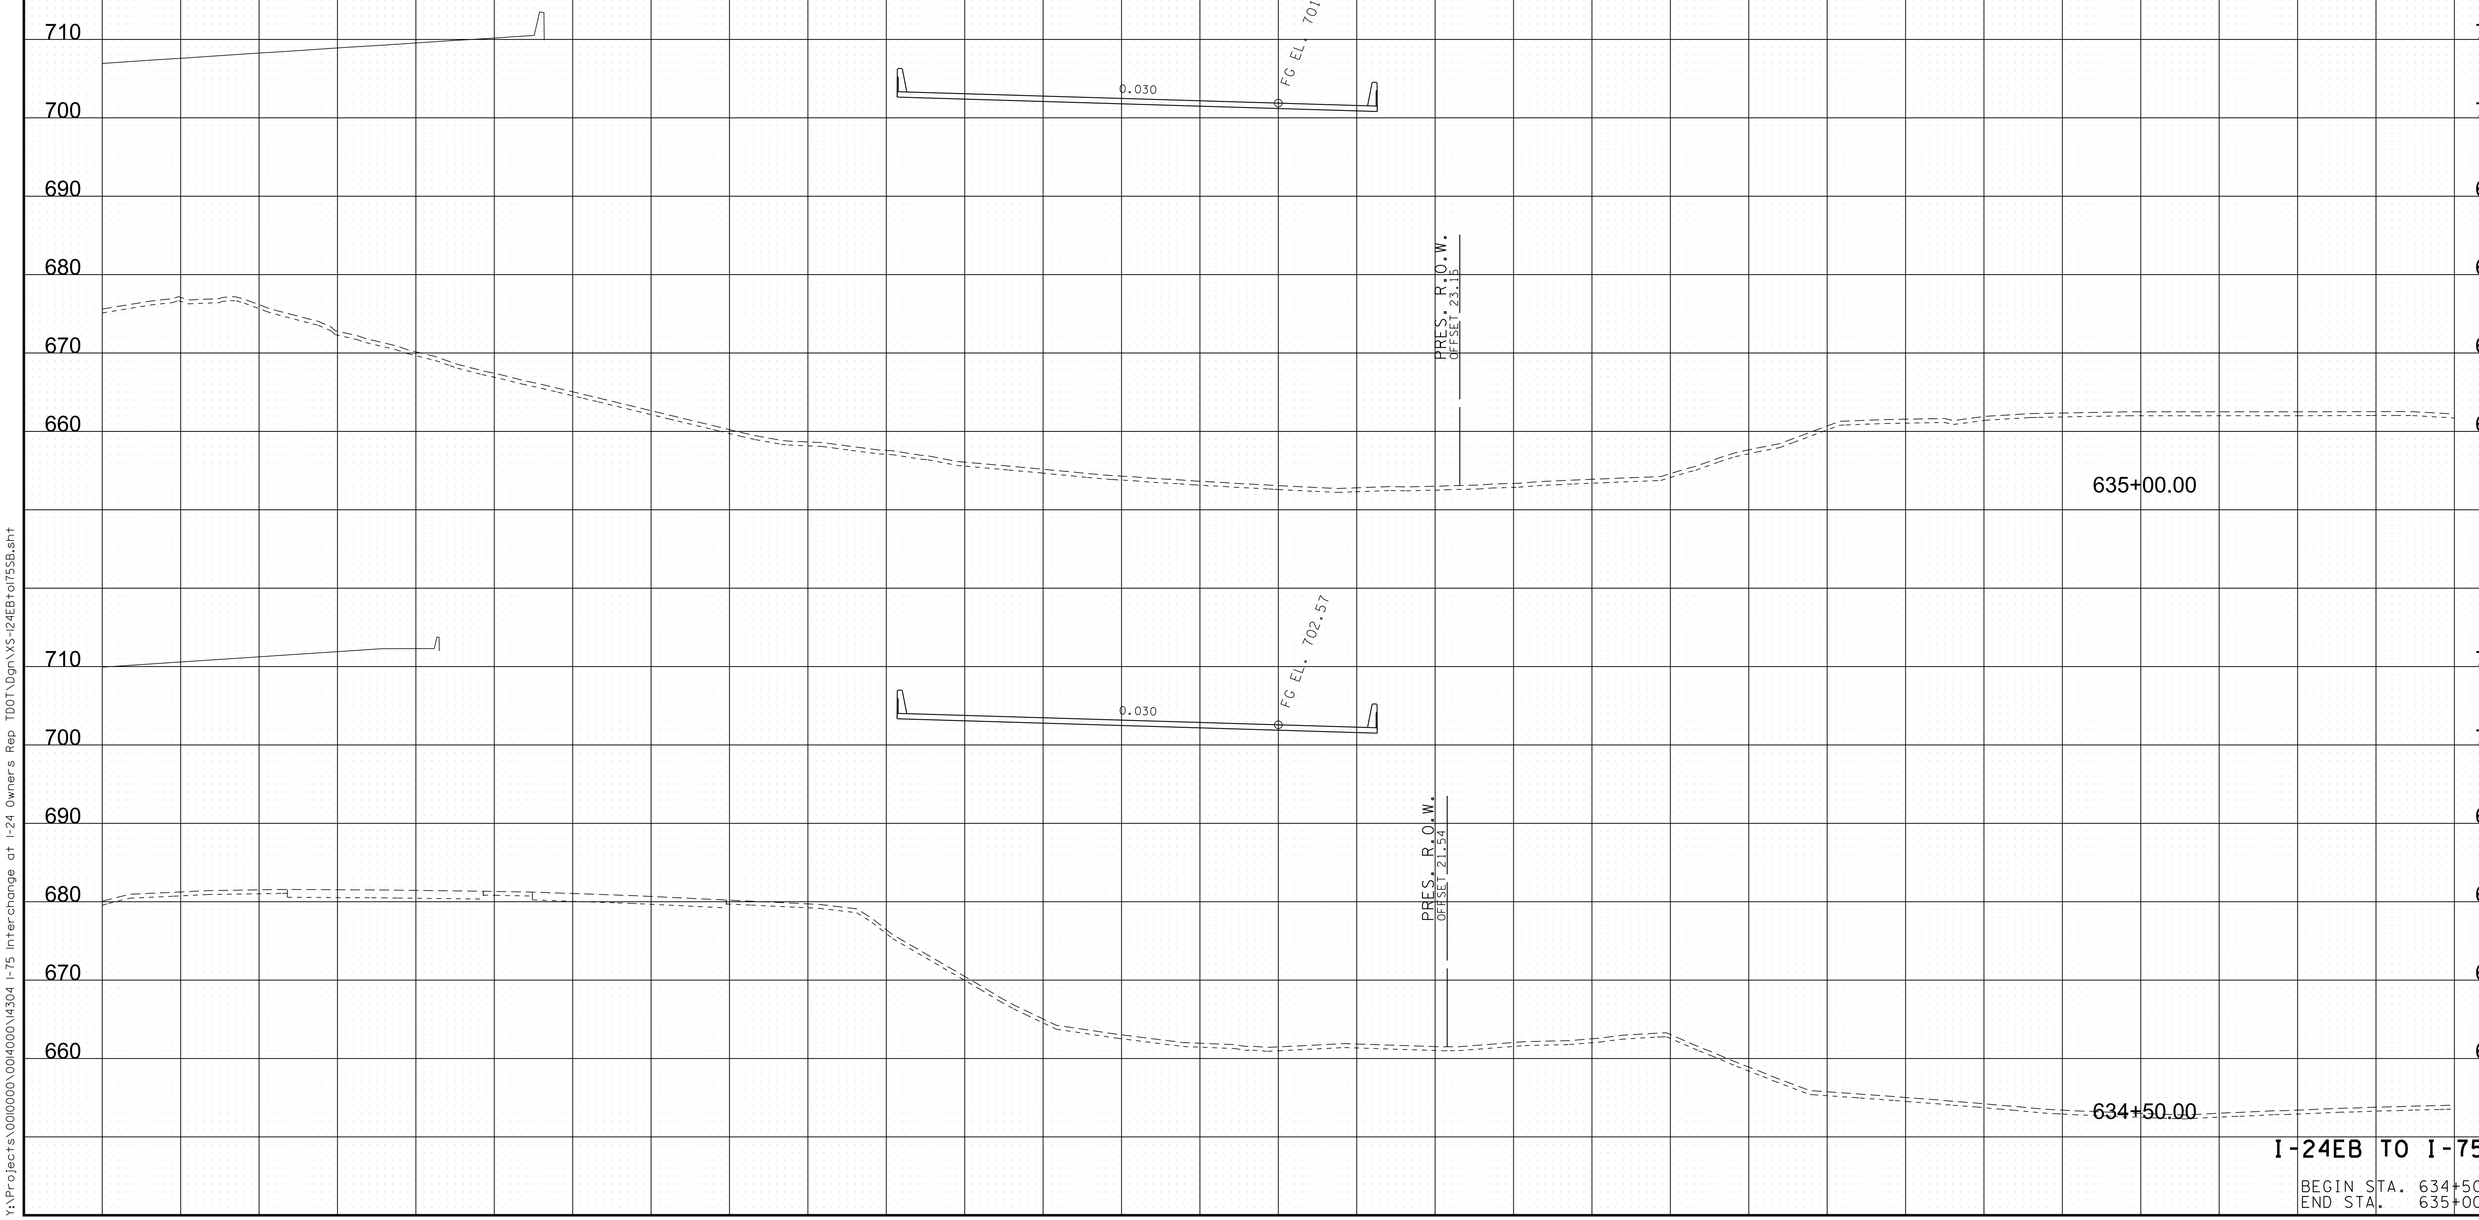


I-24EB TO I-75SB

BEGIN STA. 634+50.00
END STA. 635+00.00

8/9/2018 5:41:48 PM
Y:\Projects\001000\004000\4304 I-75 Interchange at I-24 Owners Rep TDOT\Dgn\XS-I24EBtoI75SB.sht

TYPE	YEAR	PROJECT NO.	SHEET NO.
FUNCT.	2018	IM/NH-75-1(131)	225

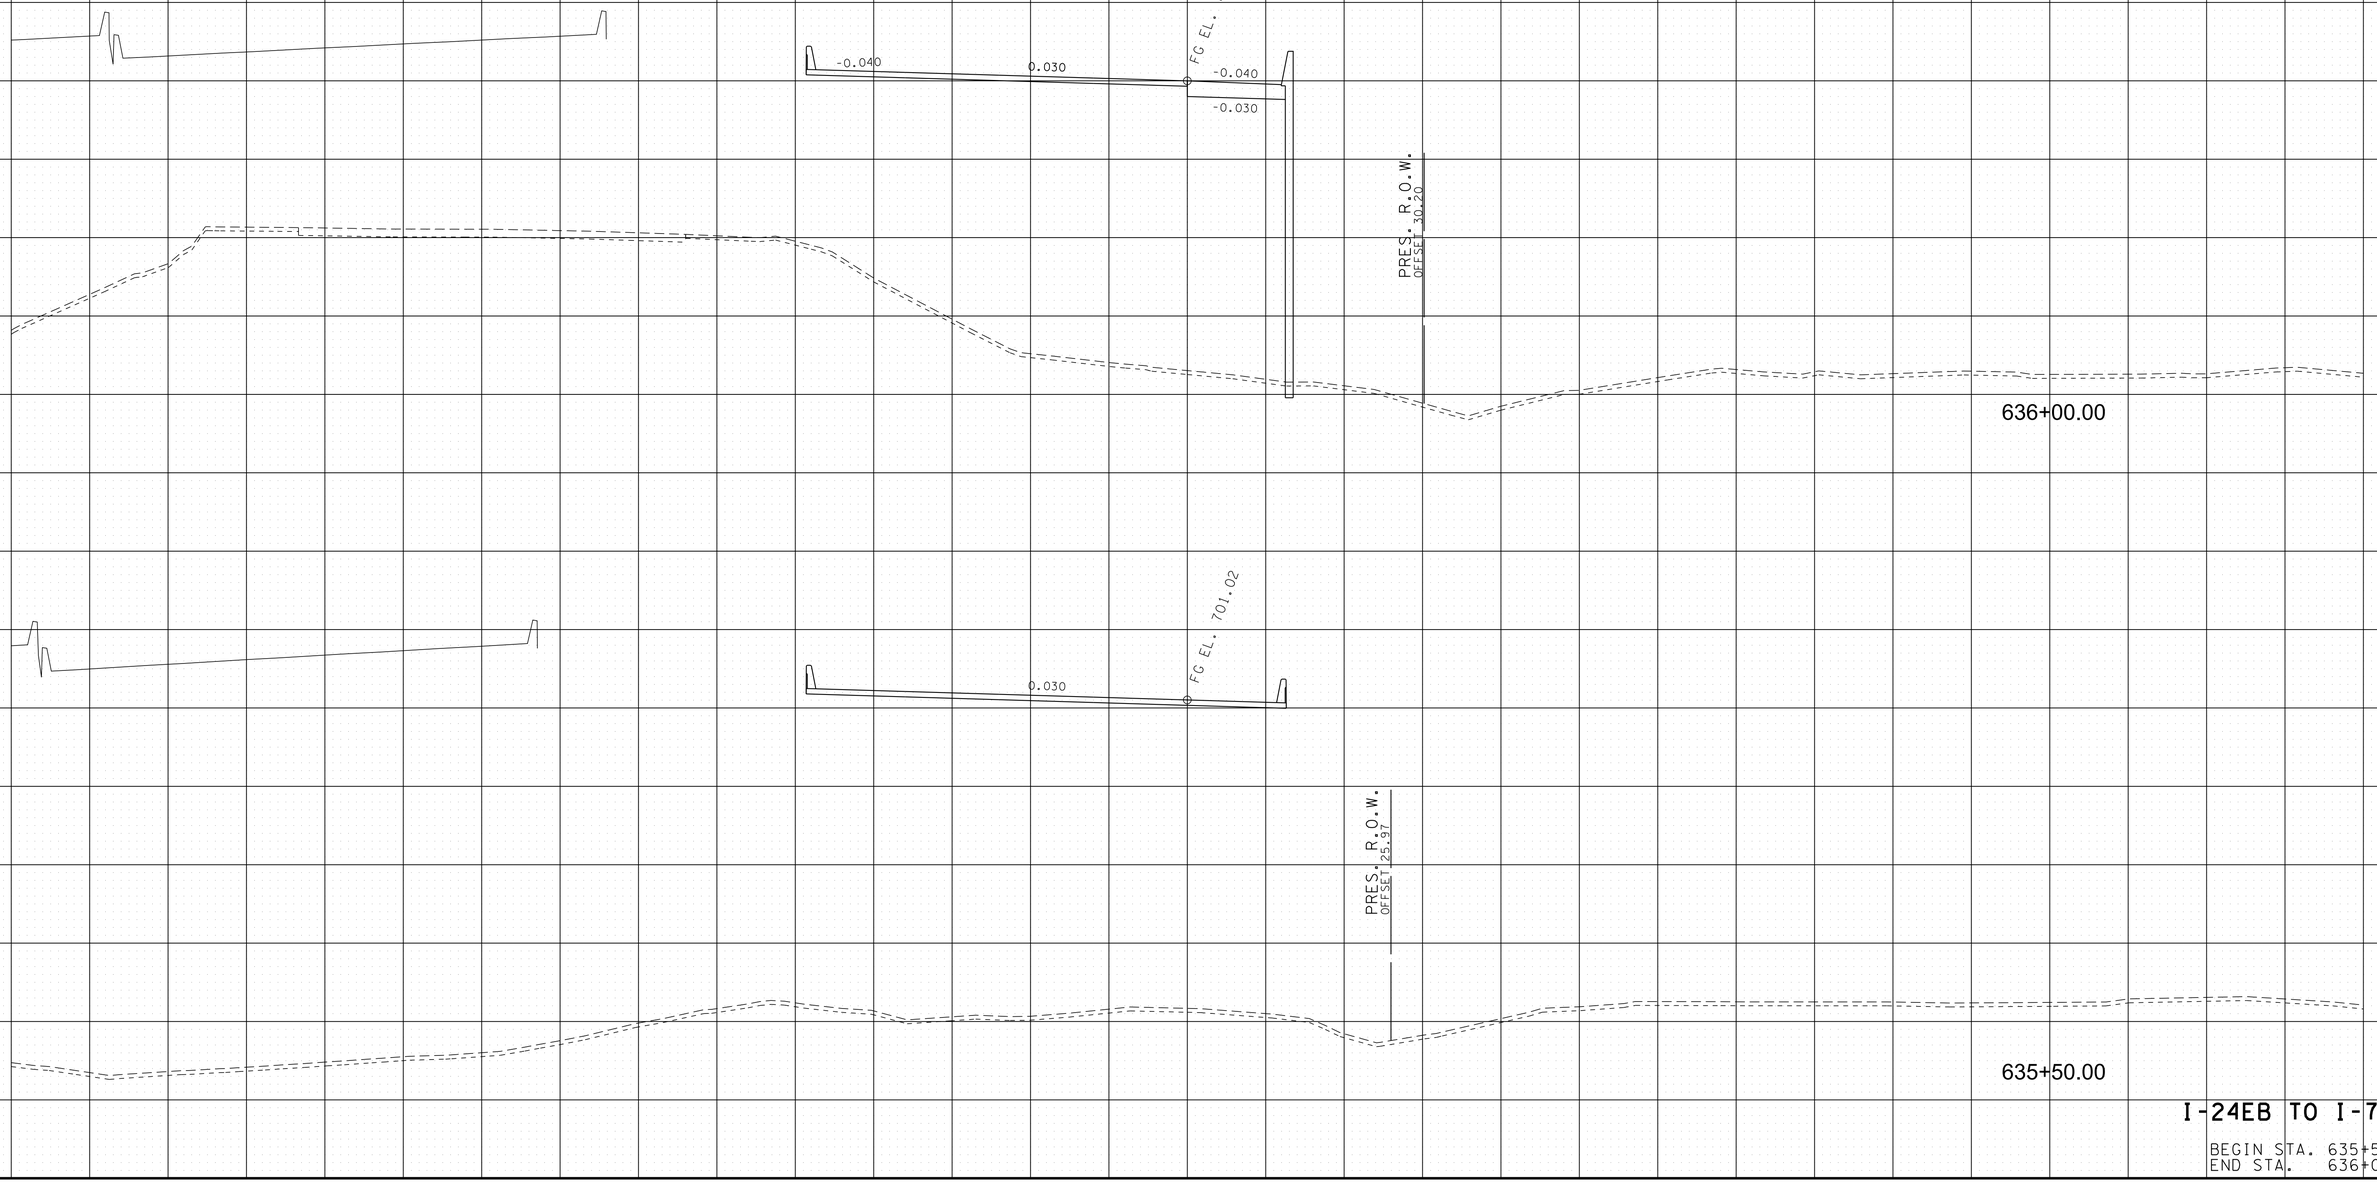

I-24EB TO I-75SB

BEGIN STA. 635+50.00
END STA. 636+00.00

8/9/2018 5:41:49 PM
Y:\Projects\0010000\001000\14304 I-75 Interchange at I-24 Owners Rep TDOT\Dgn\XS-I24EBtoI75SB.sht

TYPE	YEAR	PROJECT NO.	SHEET NO.
FUNCT.	2018	IM/NH-75-1(131)	226

710
700
690
680
670
660

-0.040
-0.010
0.030
0.030
FG EL. 697.46
-0.040
-0.030

PRES. R.O.W.
OFFSET 44.33

637+00.00

710
700
690
680
670
660

-0.040
-0.010
0.030
0.030
FG EL. 698.81
-0.040
-0.030

PRES. R.O.W.
OFFSET 35.99

636+50.00


140 120 100 80 60 40 20 0 20 40 60 80 100 120 140

I-24EB TO I-75SB

BEGIN STA. 636+50.00
END STA. 637+00.00

8/9/2018 5:41:50 PM
Y:\Projects\001000\001400\1430 I-75 Interchange at I-24 Owners Rep TDOT\Dgn\XS-I24EBtoI75SB.sht

TYPE	YEAR	PROJECT NO.	SHEET NO.
FUNCT.	2018	IM/NH-75-1(131)	227

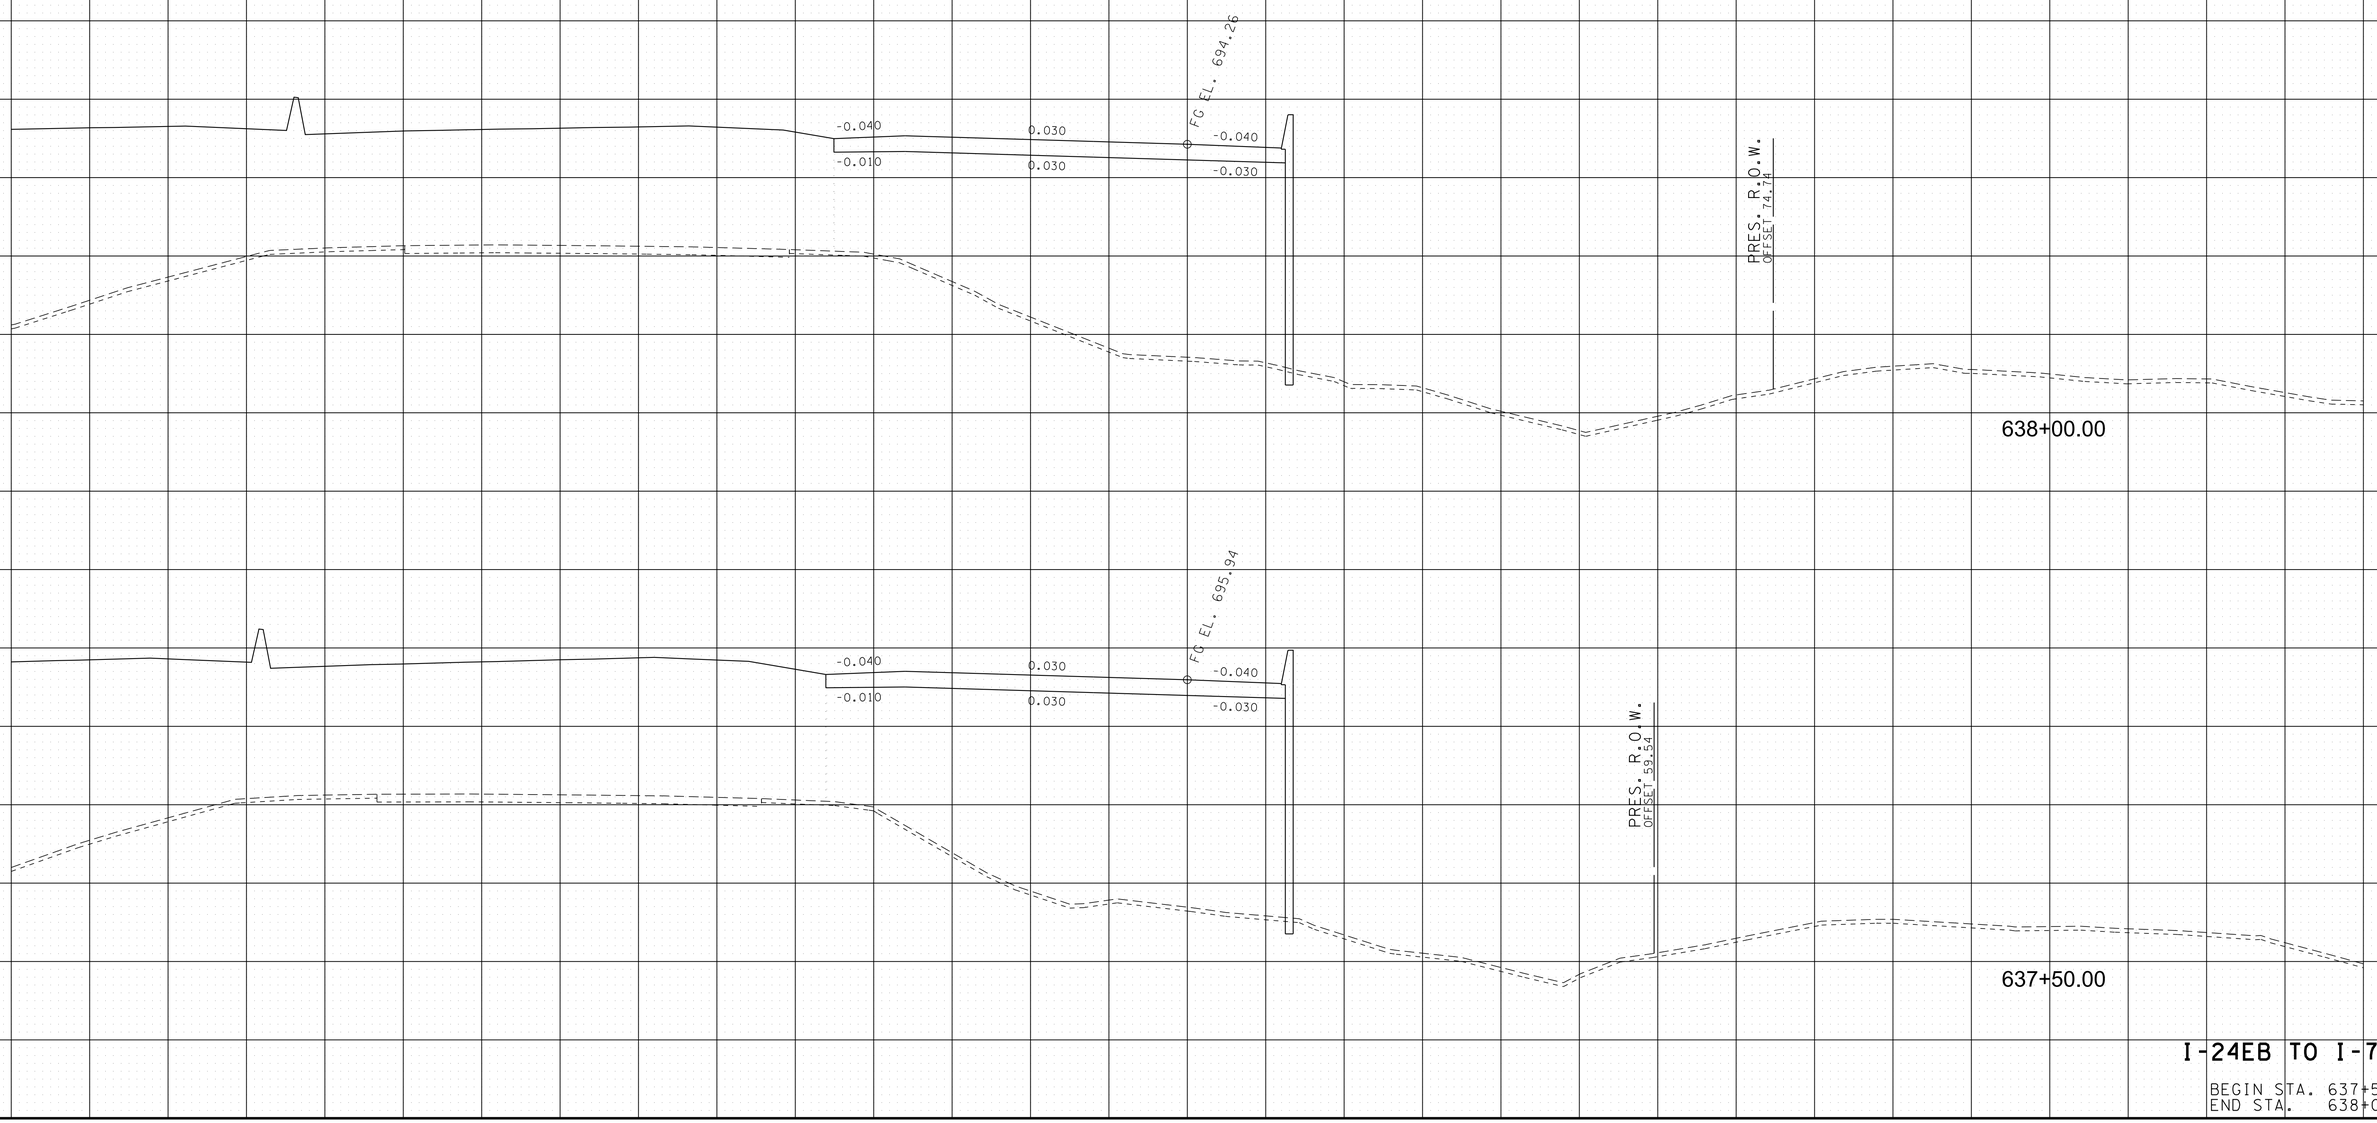


I-24EB TO I-75SB

BEGIN STA. 637+50.00
END STA. 638+00.00

8/9/2018 5:41:52 PM
Y:\Projects\0010000\0004000\V4304 I-75 Interchange at I-24 Owners Rep TDOT\Dgn\XS-I24EBtoI75SB.sht

TYPE	YEAR	PROJECT NO.	SHEET NO.
FUNCT.	2018	IM/NH-75-1(131)	228

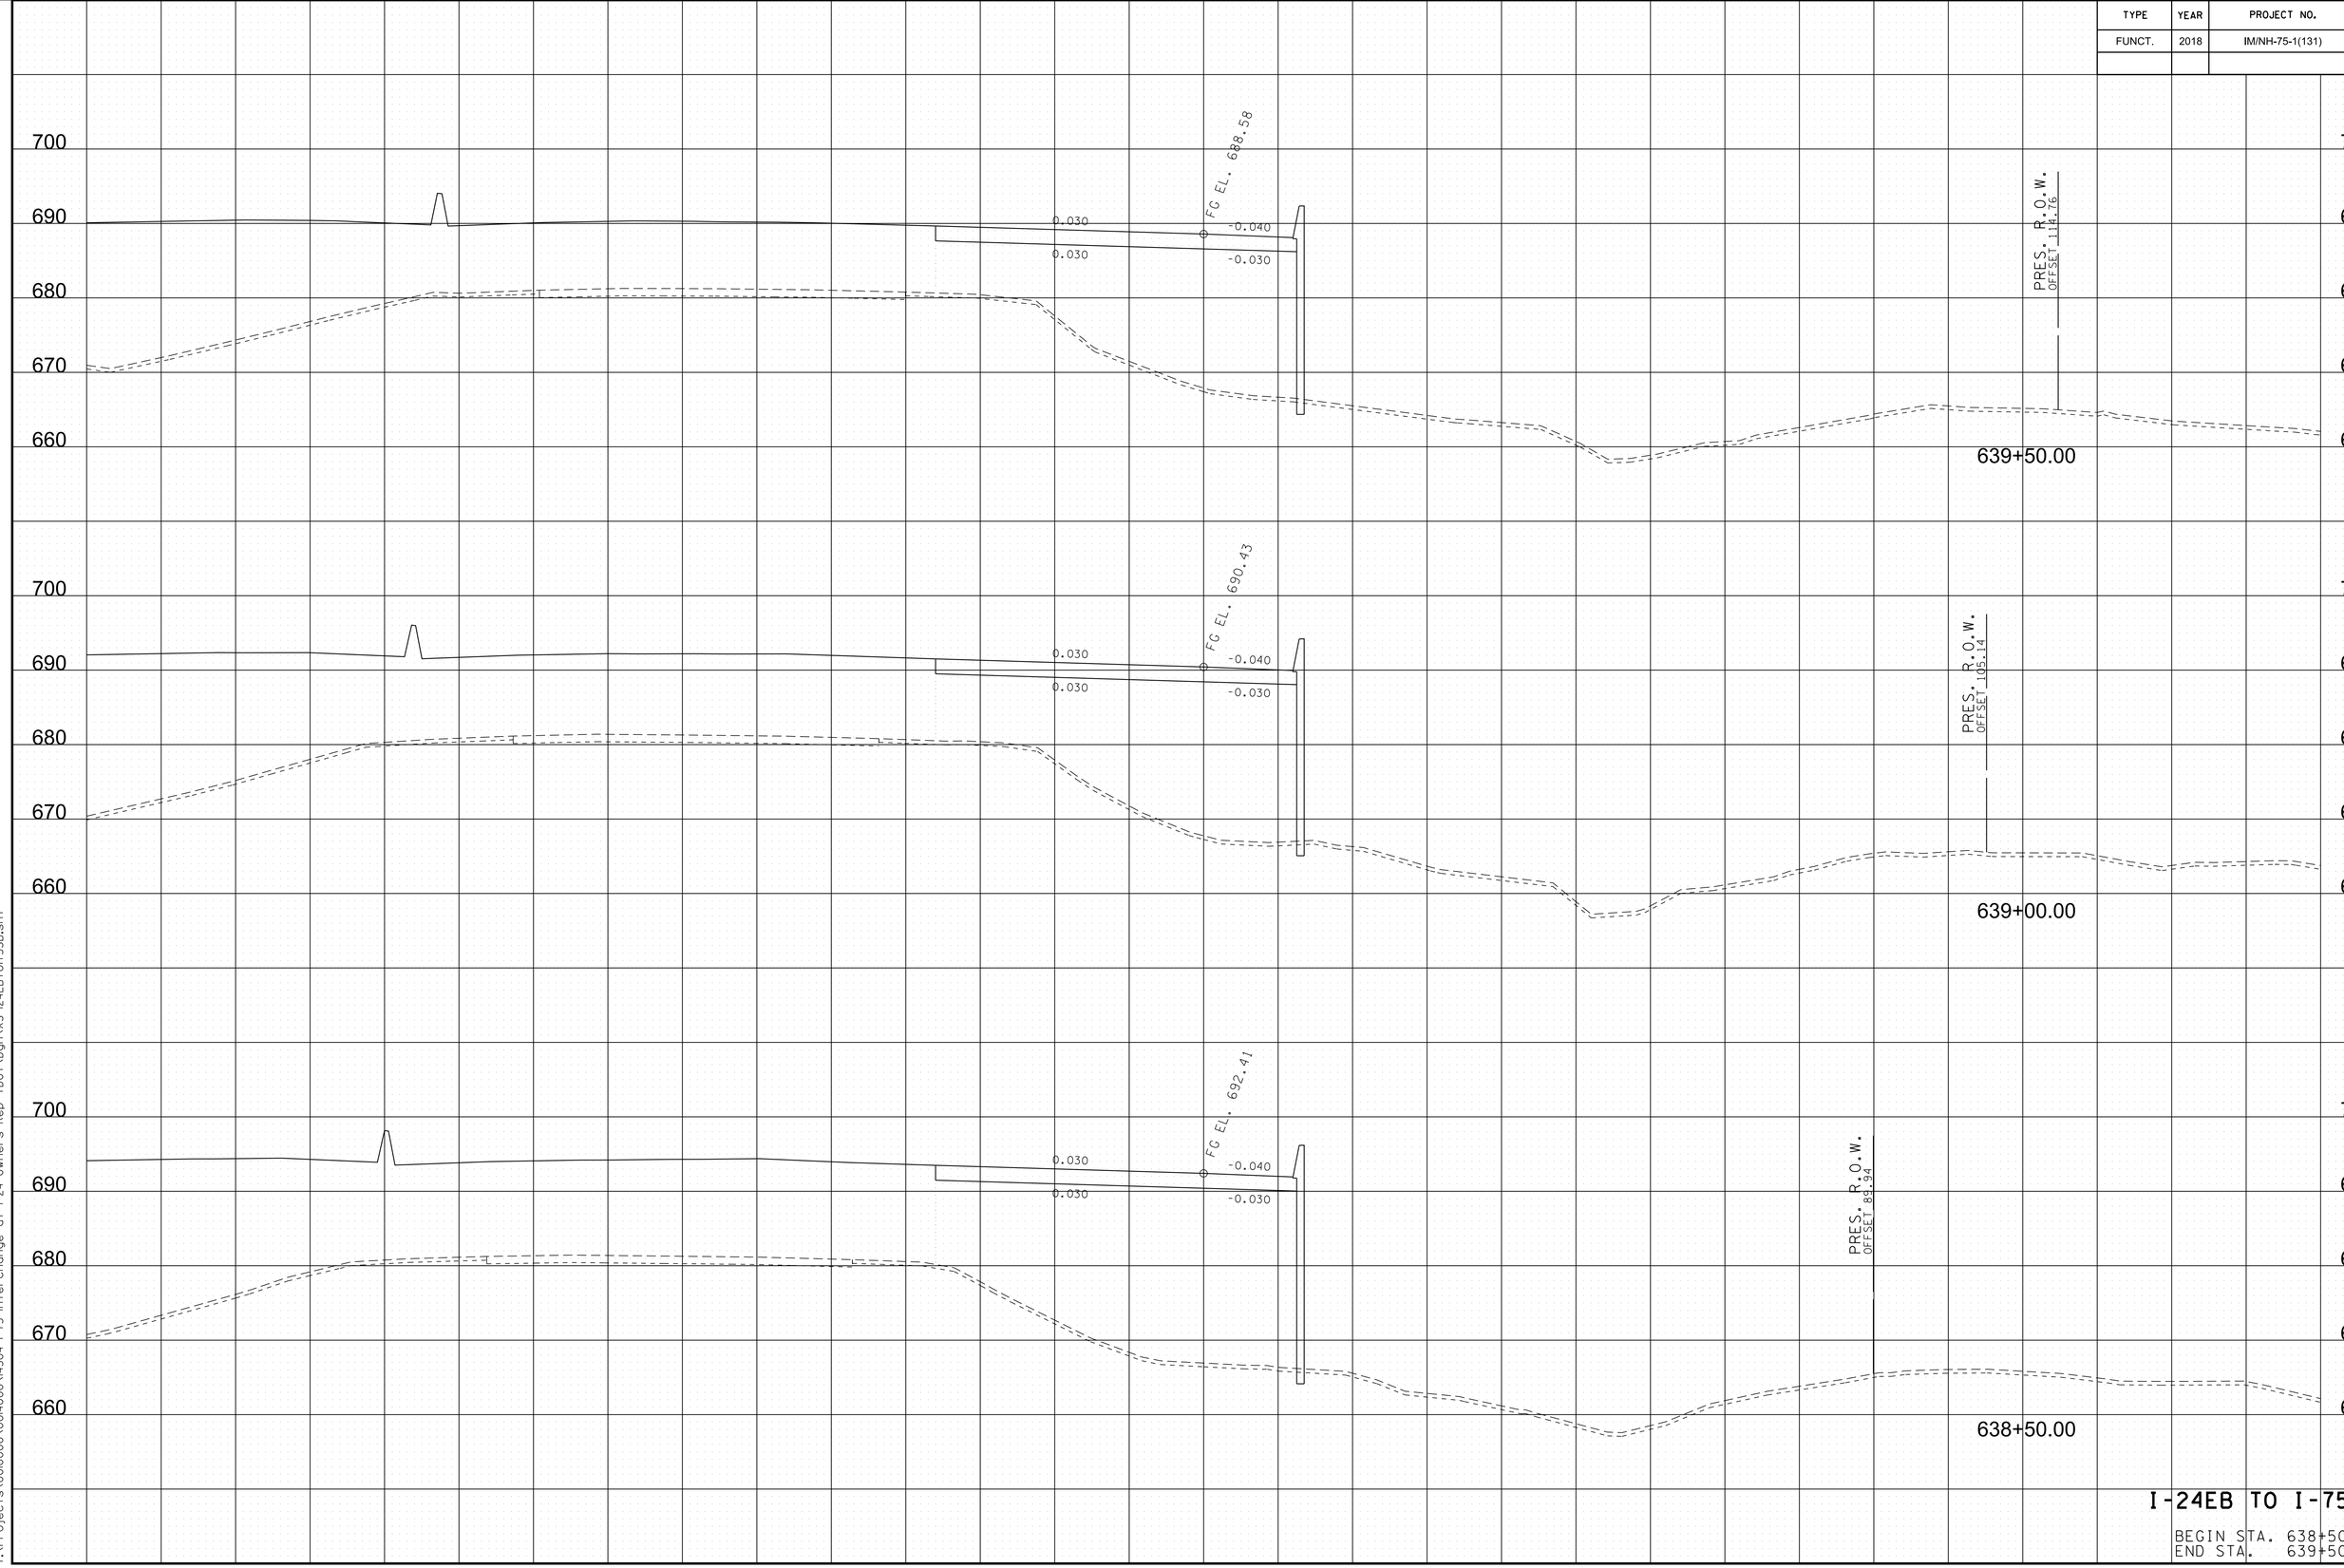


I-24EB TO I-75SB

BEGIN STA. 638+50.00
END STA. 639+50.00

8/9/2018 5:41:53 PM
Y:\Projects\001000\001000\001400\v4304 I-75 interchange at I-24 Owners Rep TDOT\Dgn\XS-I24EBtoI75SB.sht

TYPE	YEAR	PROJECT NO.	SHEET NO.
FUNCT.	2018	IM/NH-75-1(131)	229

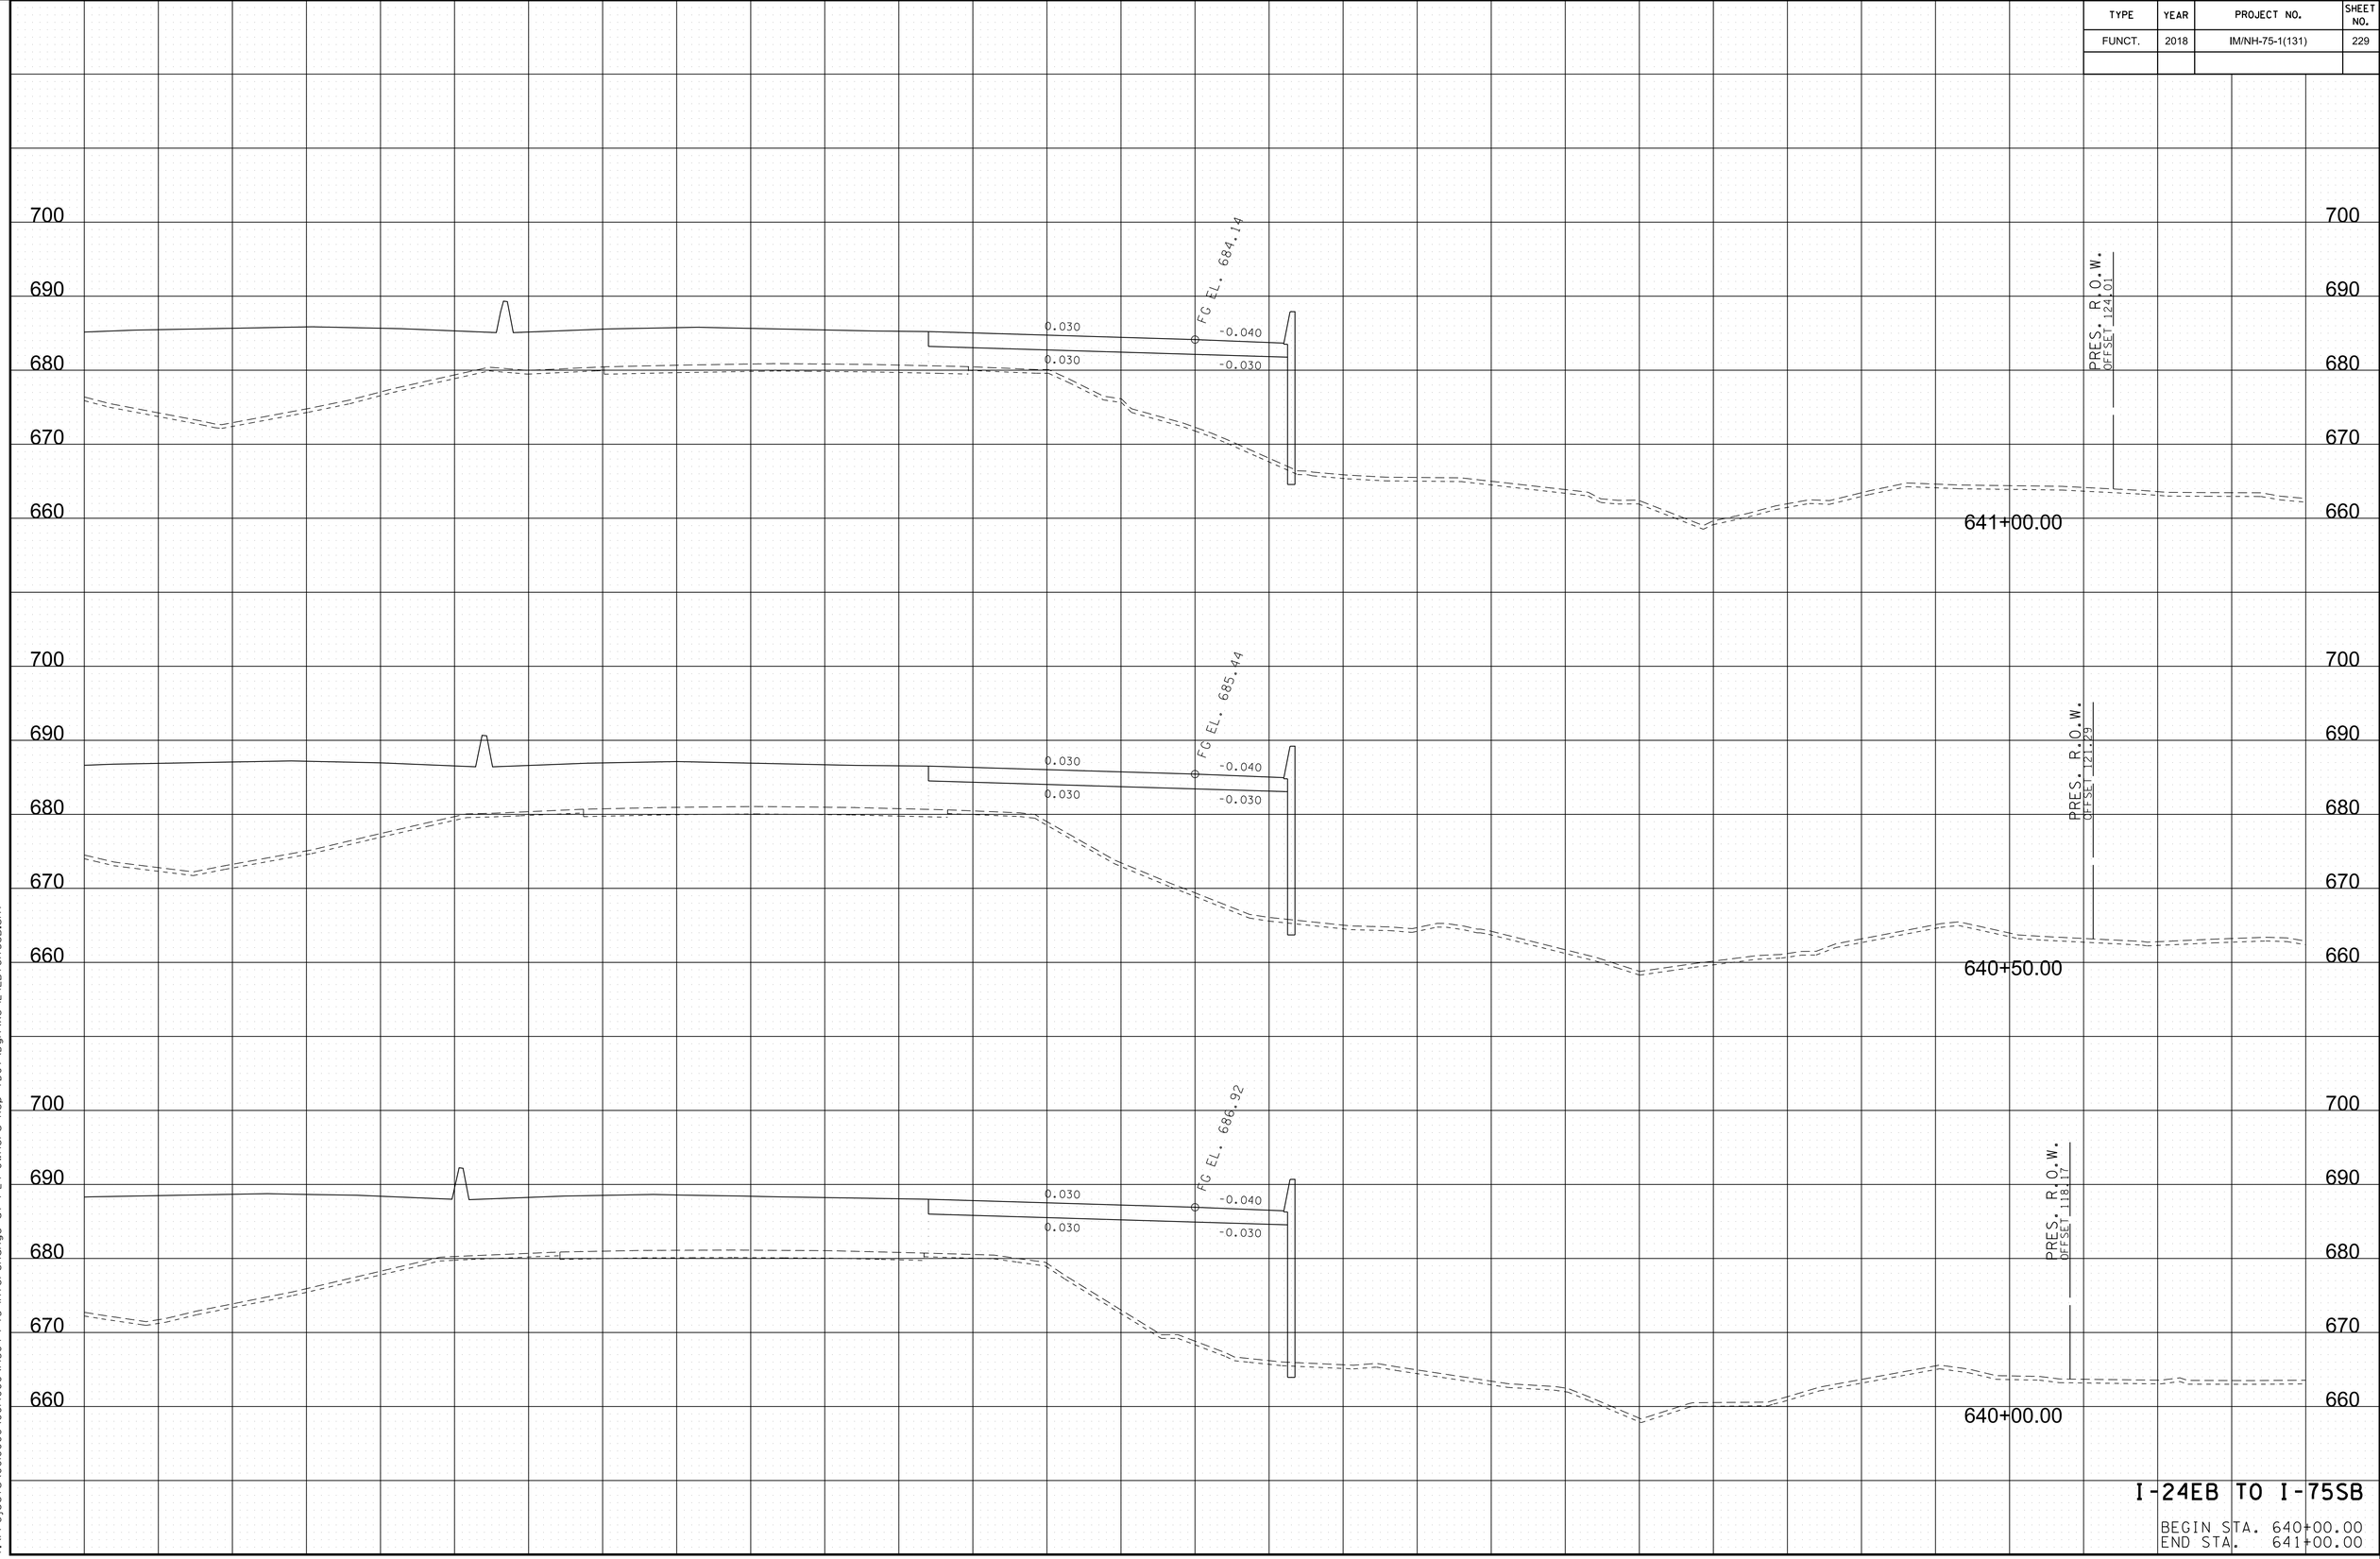


I-24EB TO I-75SB

BEGIN STA. 640+00.00
END STA. 641+00.00

8/9/2018 5:4:54 PM
Y:\Projects\001000\001400\14304 I-75 Interchange at I-24 Owners Rep TDOT\Dgn\XS-I24EBtoI75SB.sht

TYPE	YEAR	PROJECT NO.	SHEET NO.
FUNCT.	2018	IM/NH-75-1(131)	230

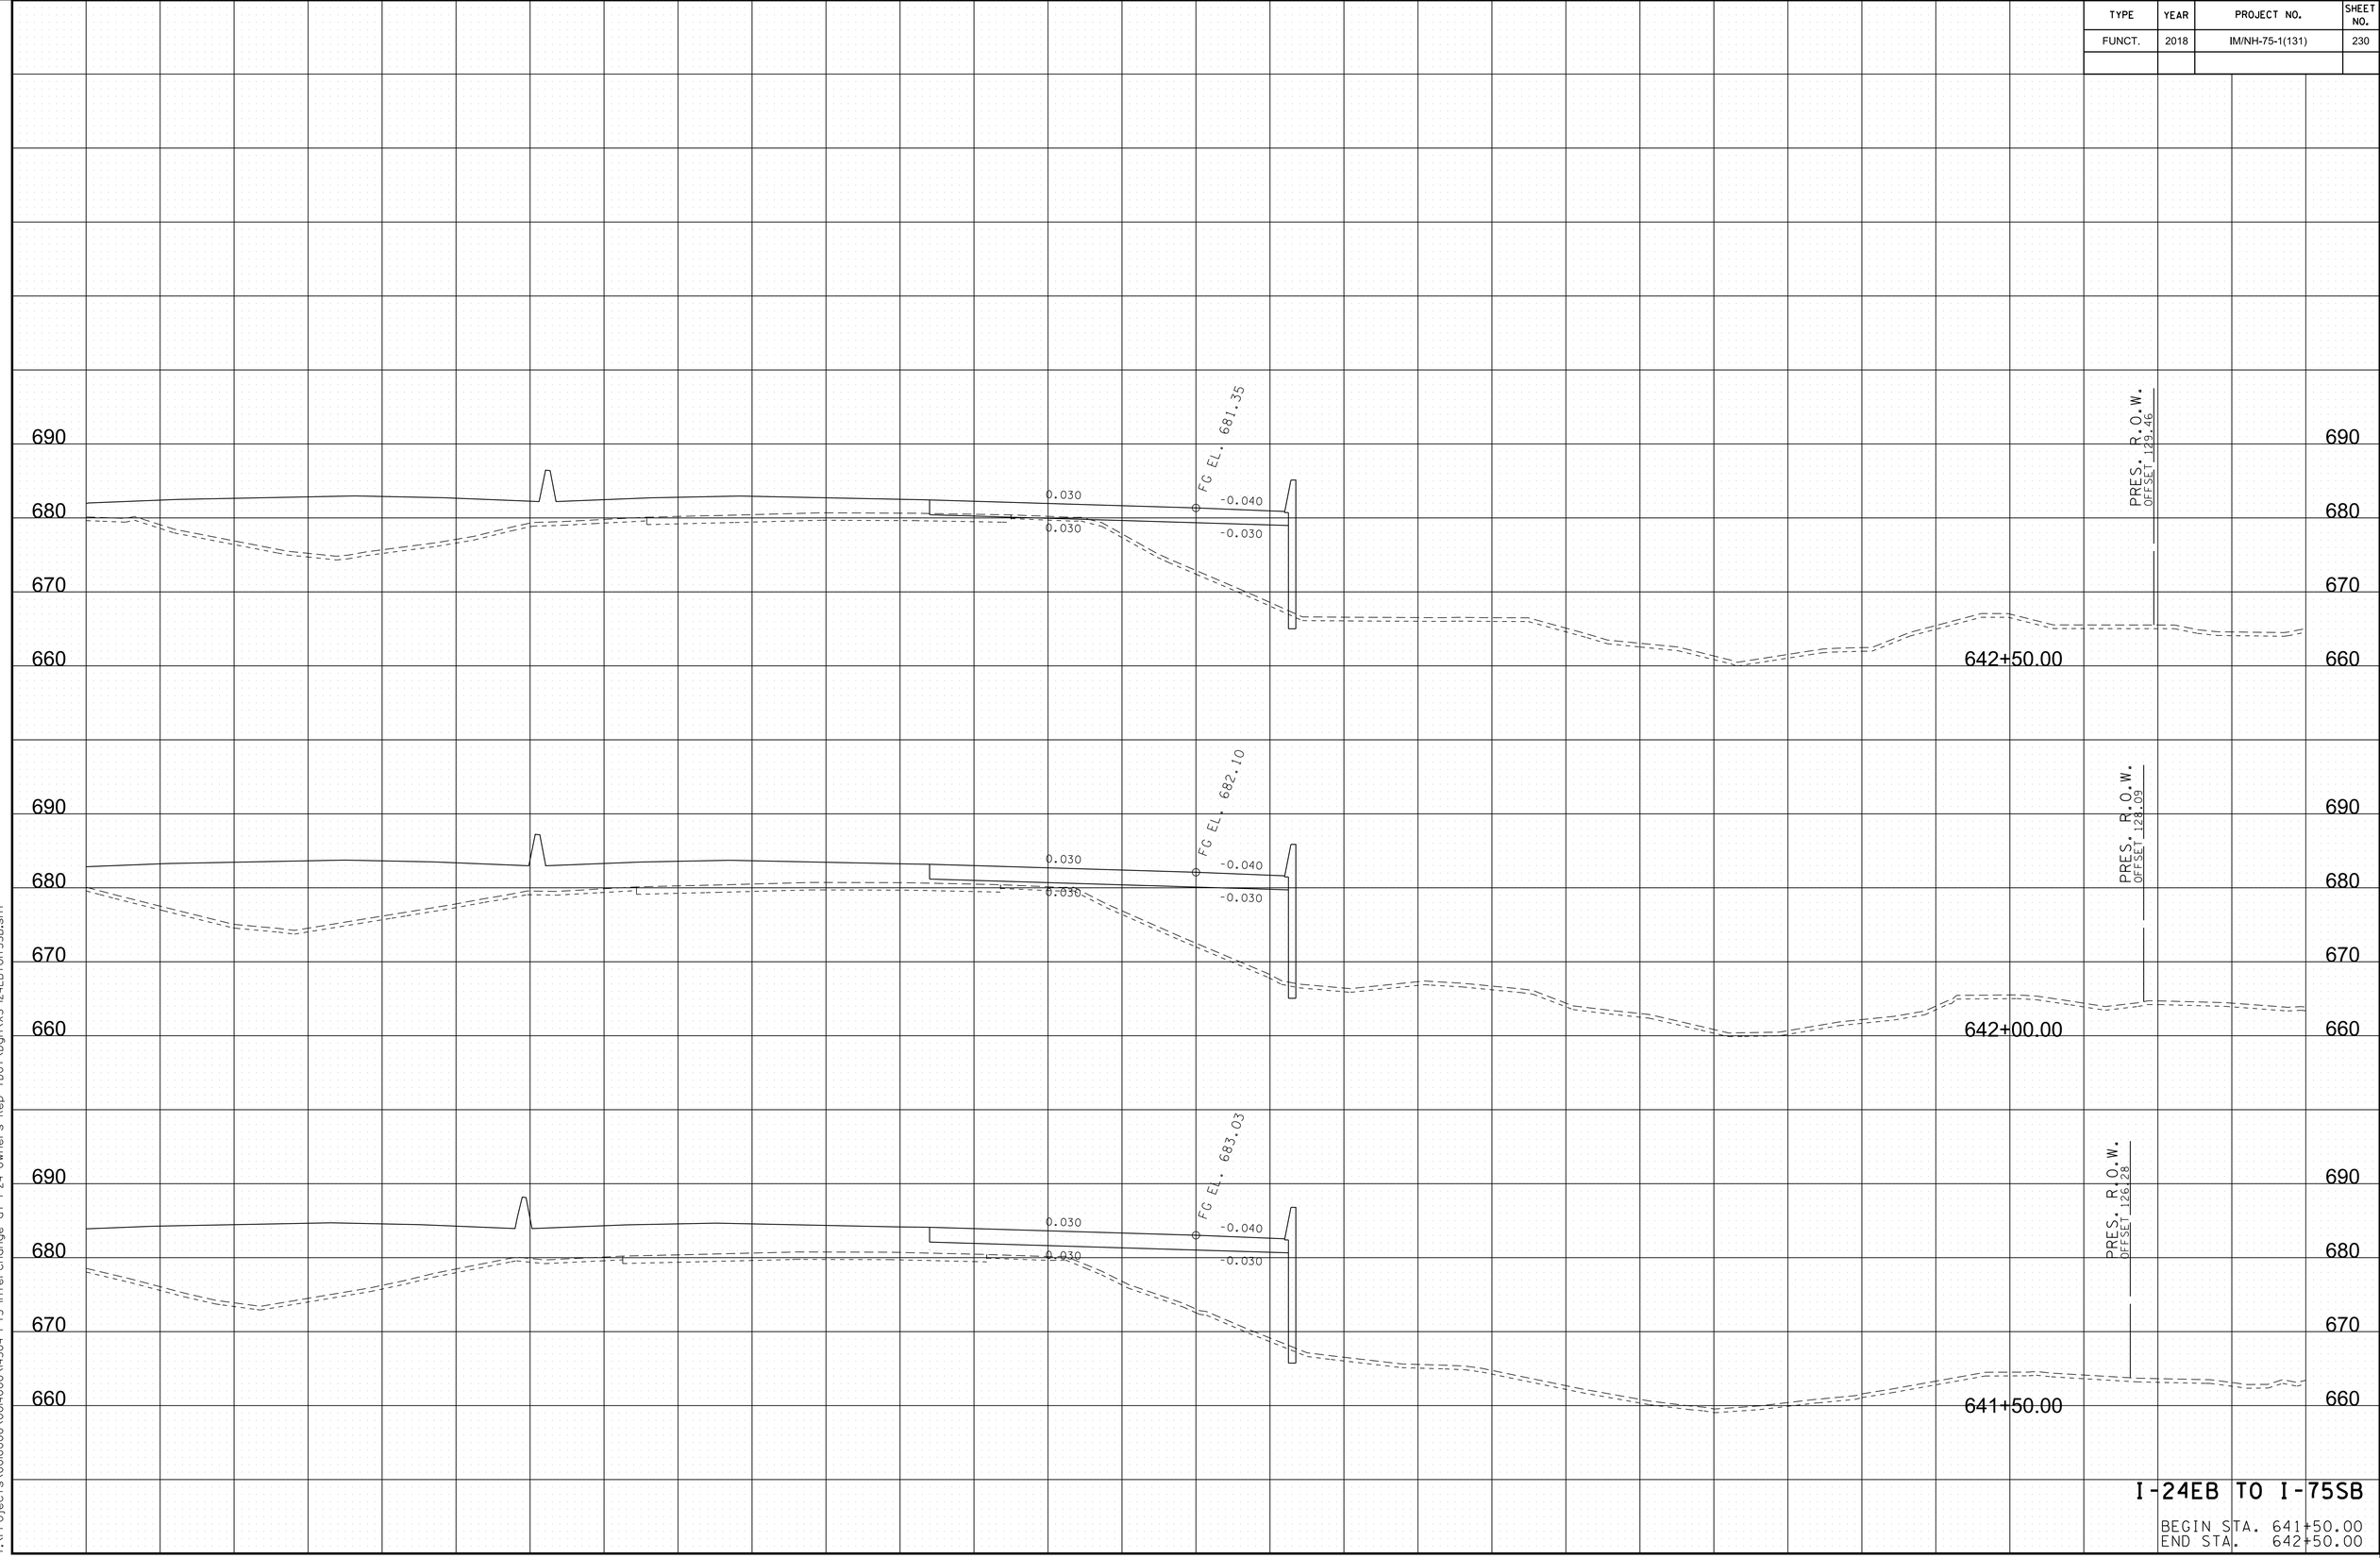


I-24EB TO I-75SB

BEGIN STA. 641+50.00
END STA. 642+50.00

8/9/2018 5:4:55 PM
Y:\Projects\001000\001400\14304 I-75 Interchange at I-24 Owners Rep TDOT\Dgn\XS-I24EBtoI75SB.sht

TYPE	YEAR	PROJECT NO.	SHEET NO.
FUNCT.	2018	IM/NH-75-1(131)	231

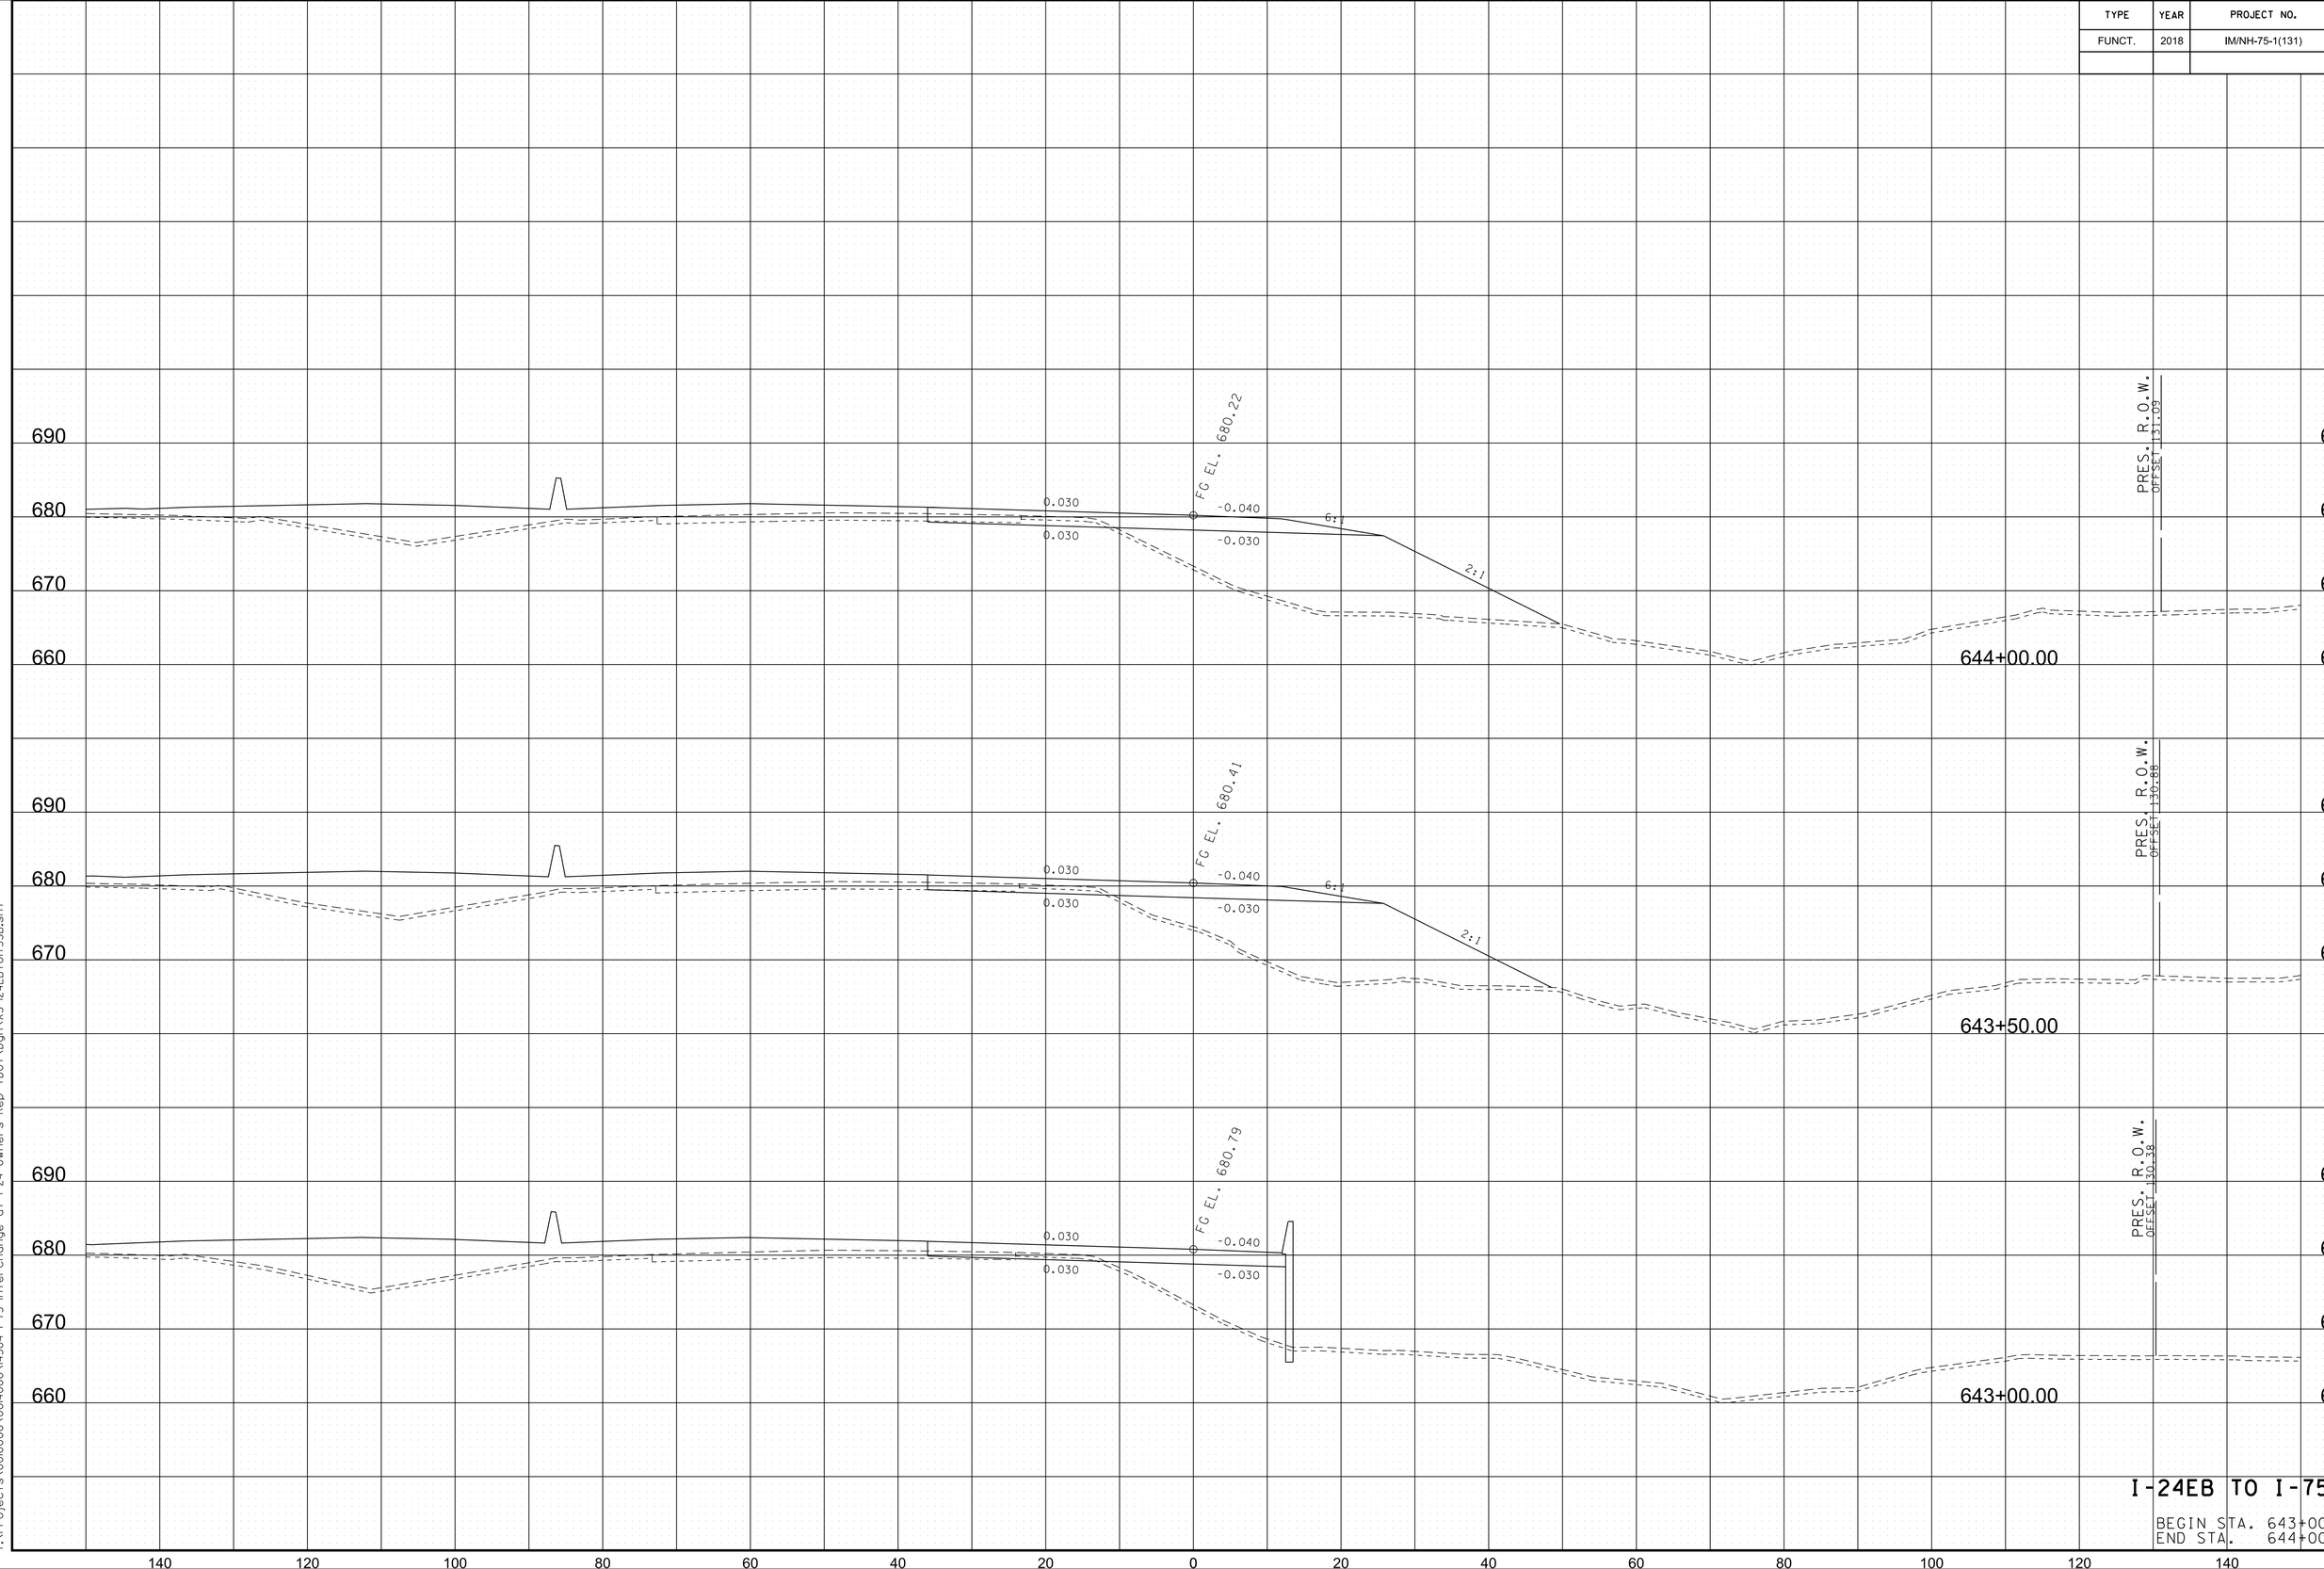


I-24EB TO I-75SB

BEGIN STA. 643+00.00
END STA. 644+00.00

8/9/2018 5:41:57 PM
Y:\Projects\001000\001400\4300 I-75 Interchange at I-24 Owners Rep TDOT\Dgn\XS-I24EBtoI75SB.sht

TYPE	YEAR	PROJECT NO.	SHEET NO.
FUNCT.	2018	IM/NH-75-1(131)	232

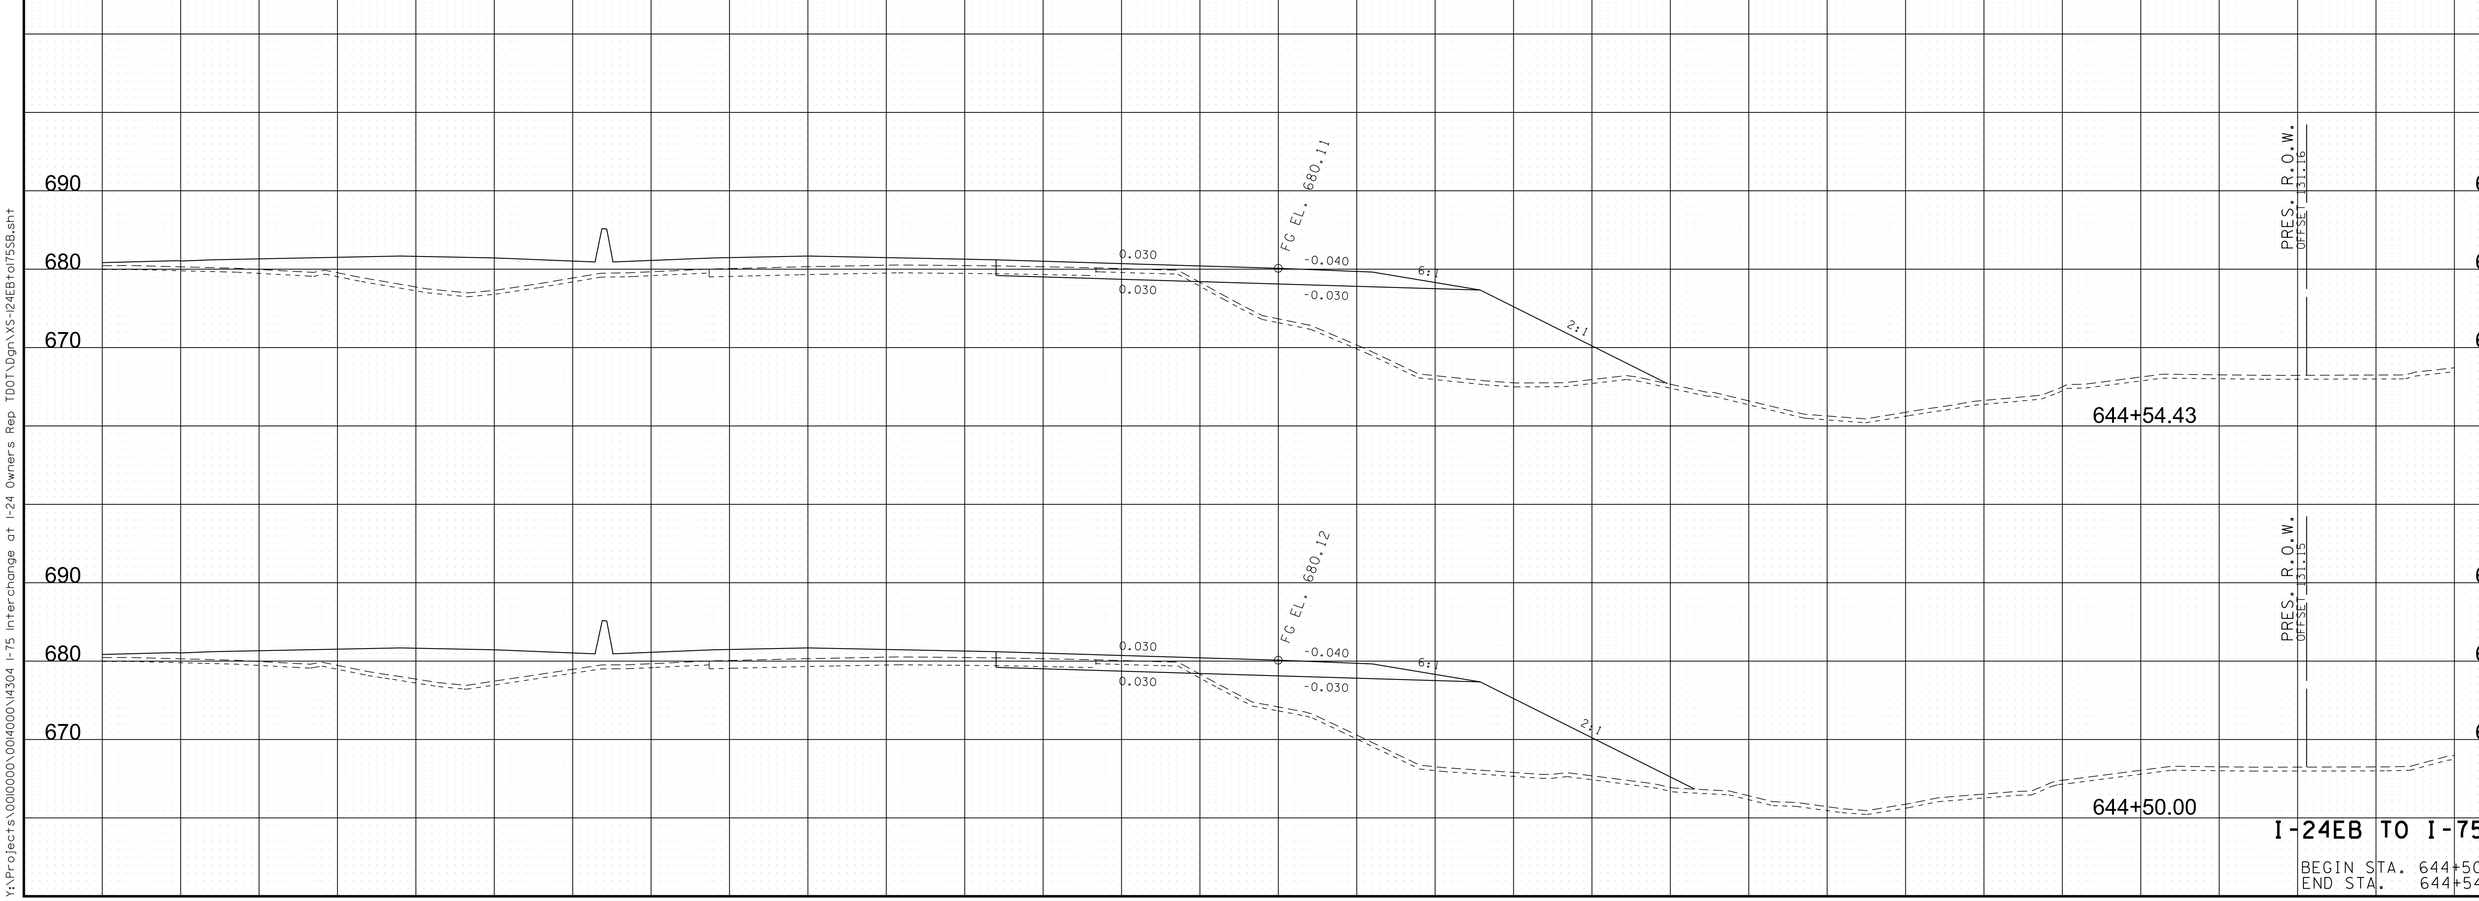


I-24EB TO I-75SB

BEGIN STA. 644+50.00
END STA. 644+54.43

8/9/2018 5:4:58 PM
Y:\Projects\001000\001400\14304 I-75 Interchange at I-24 Owners Rep TDOT\Dgn\XS-I24EBtoI75SB.sht

TYPE	YEAR	PROJECT NO.	SHEET NO.
FUNCT.	2018	IM/NH-75-1(131)	233

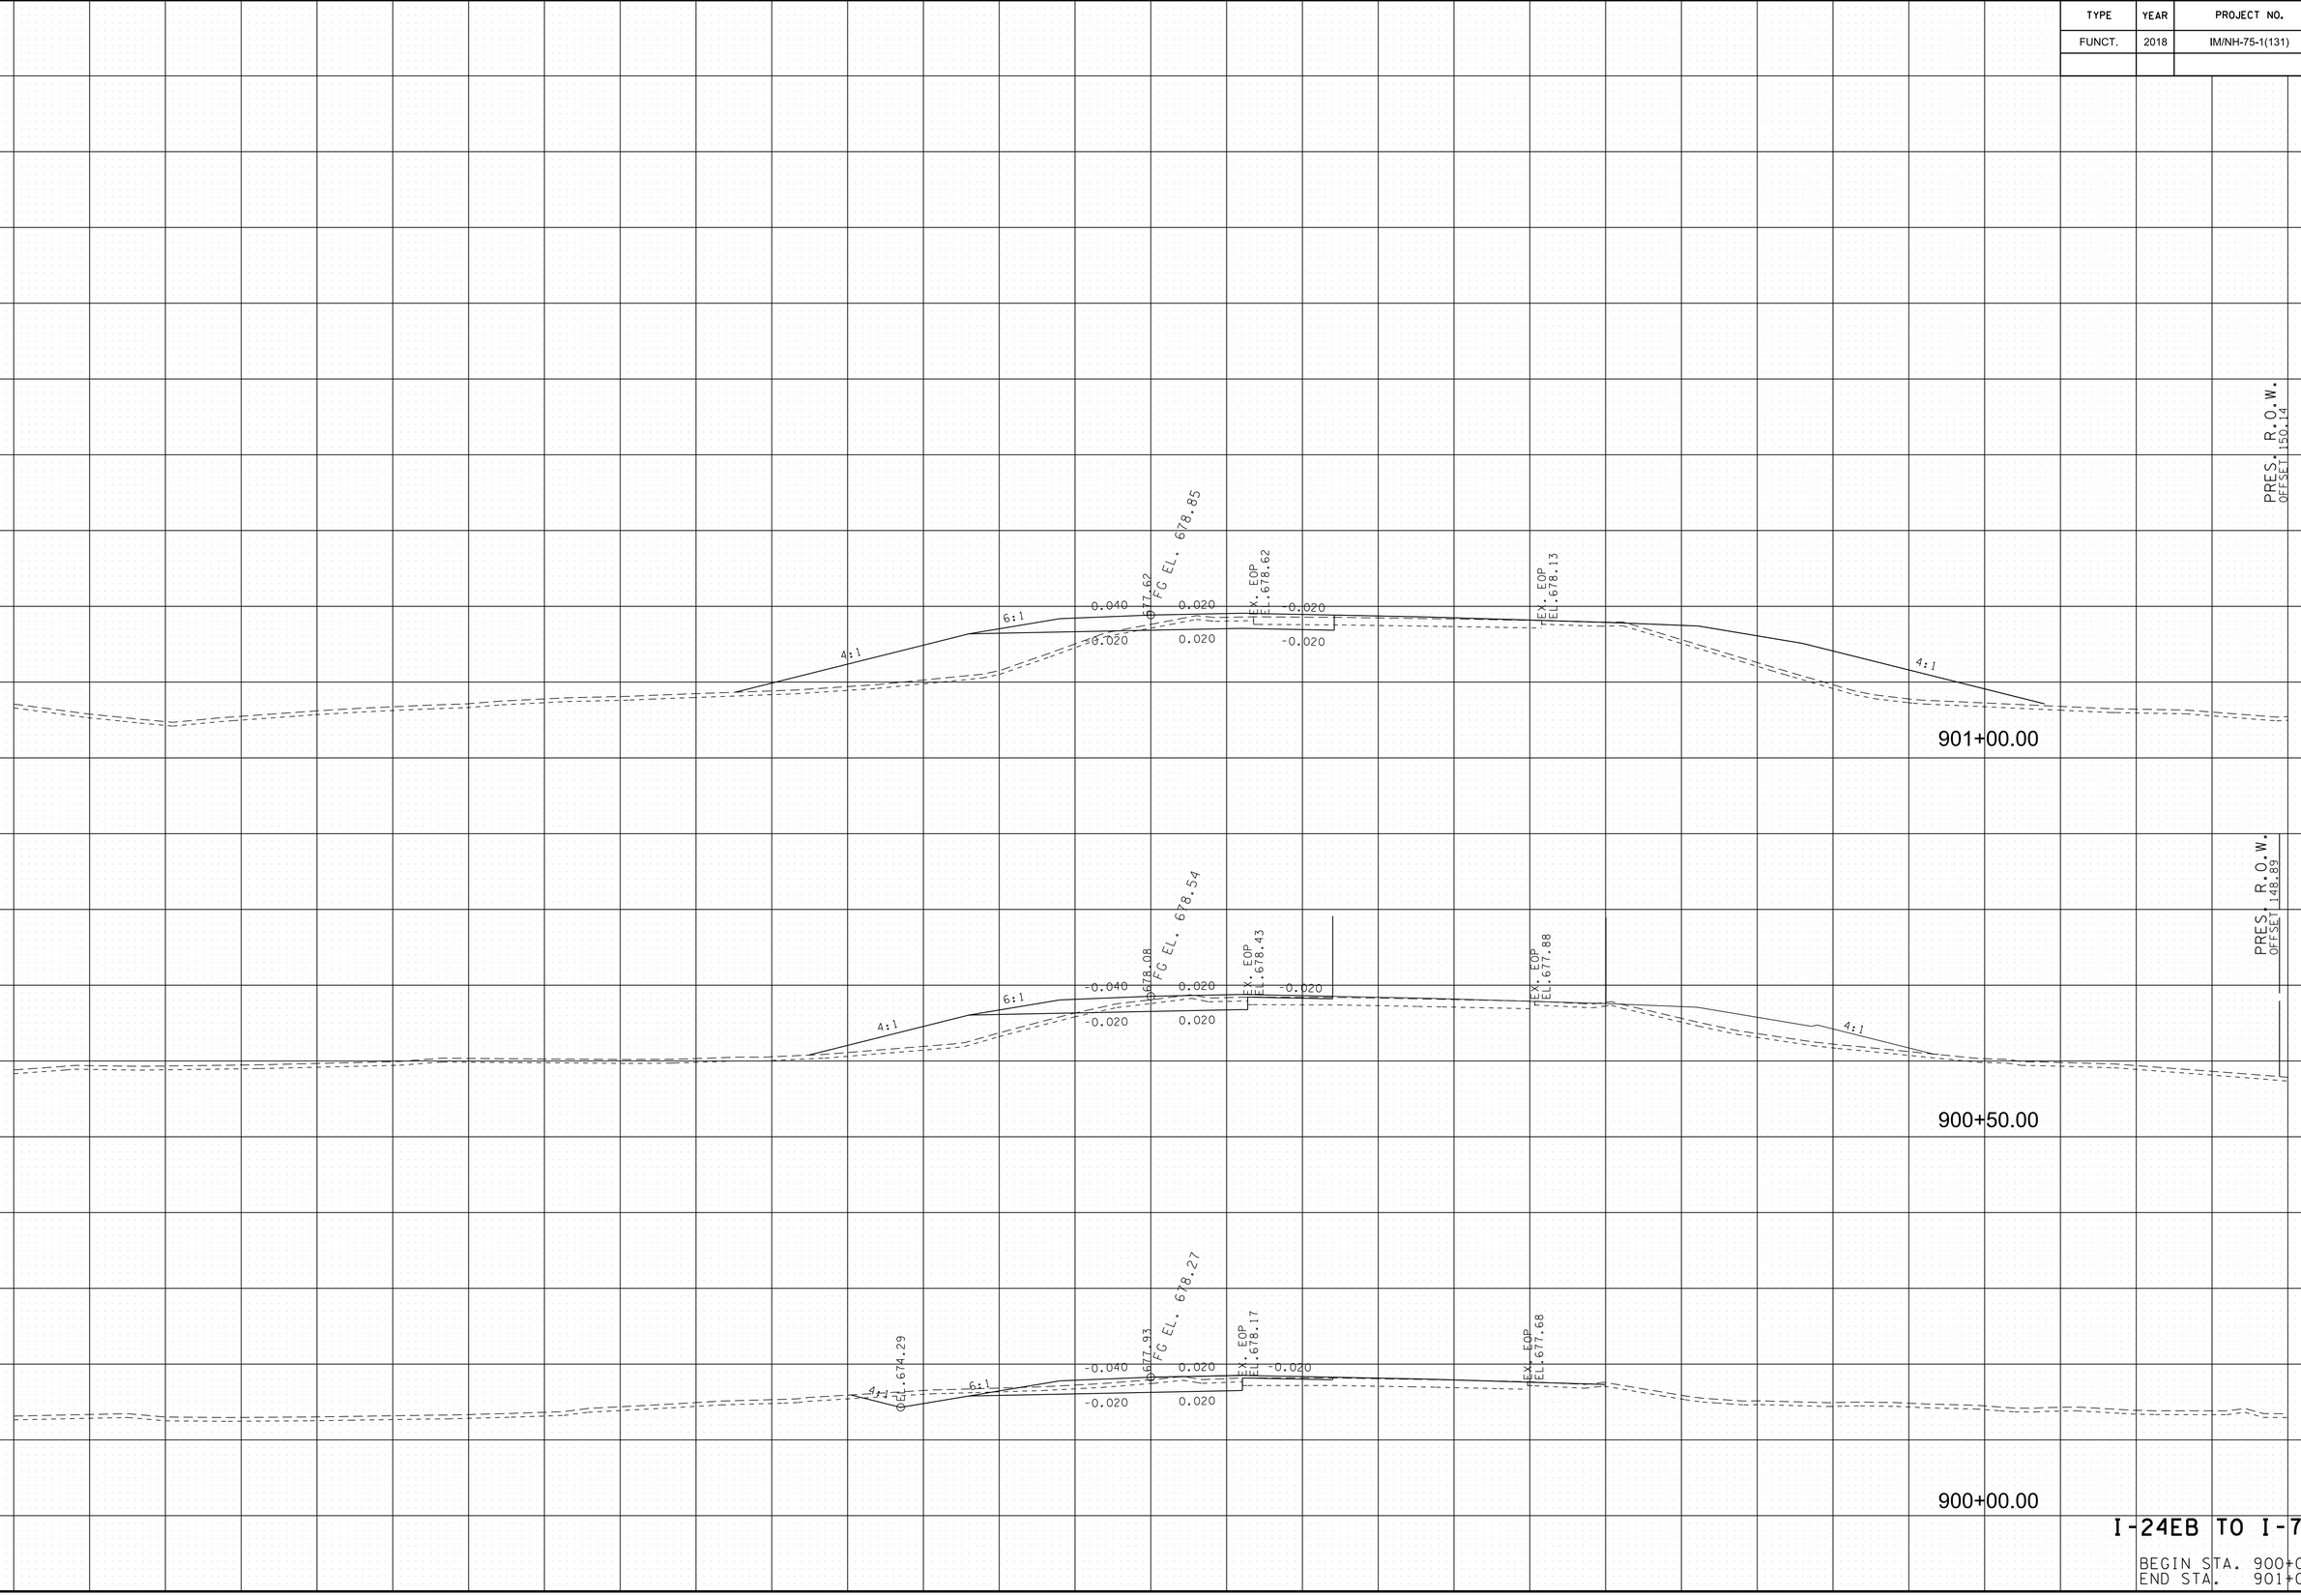


I-24EB TO I-75NB

BEGIN STA. 900+00.00
END STA. 901+00.00

8/9/2018 5:42:00 PM
Y:\Projects\001000\001400\14304 I-75 Interchange at I-24 Owners Rep TDOT\Dgn\XS-I24EBtoI75NB.sht

TYPE	YEAR	PROJECT NO.	SHEET NO.
FUNCT.	2018	IM/NH-75-1(131)	234

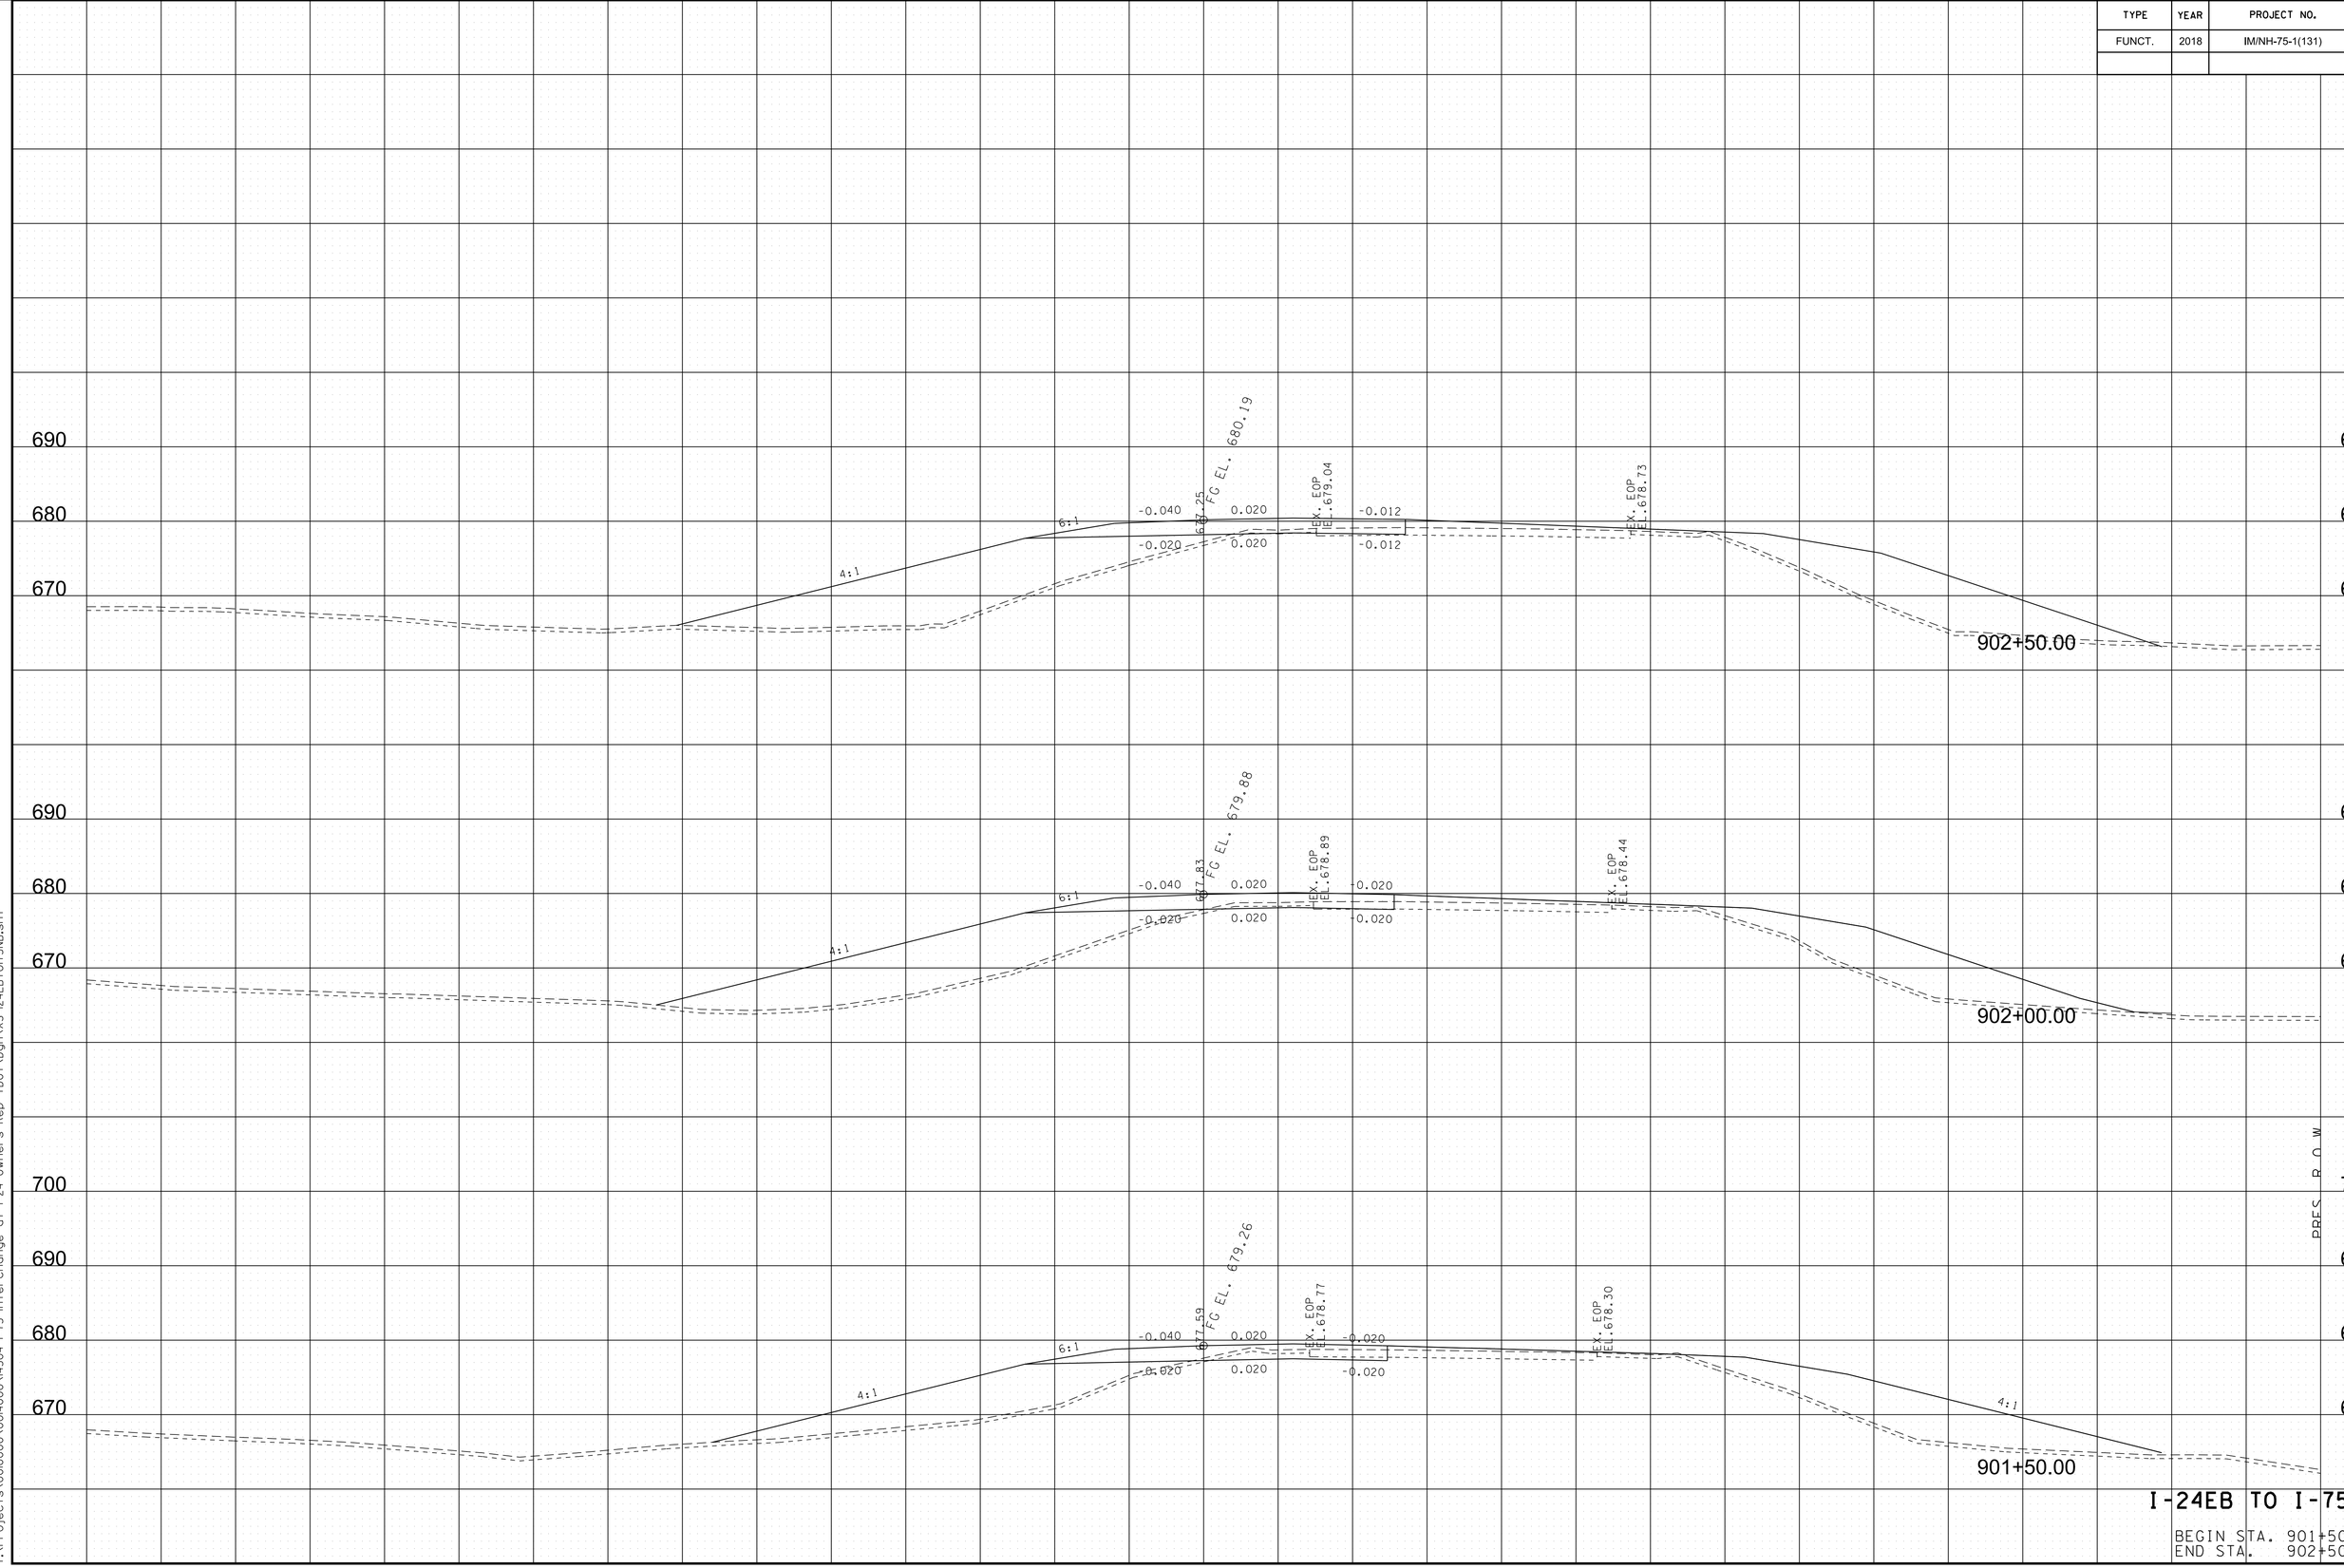


I-24EB TO I-75NB

BEGIN STA. 901+50.00
END STA. 902+50.00

8/9/2018 5:42:02 PM
Y:\Projects\001000\001400\14304 I-75 Interchange at I-24 Owners Rep TDOT\Dgn\XS-I24EBtoI75NB.sht

TYPE	YEAR	PROJECT NO.	SHEET NO.
FUNCT.	2018	IM/NH-75-1(131)	235

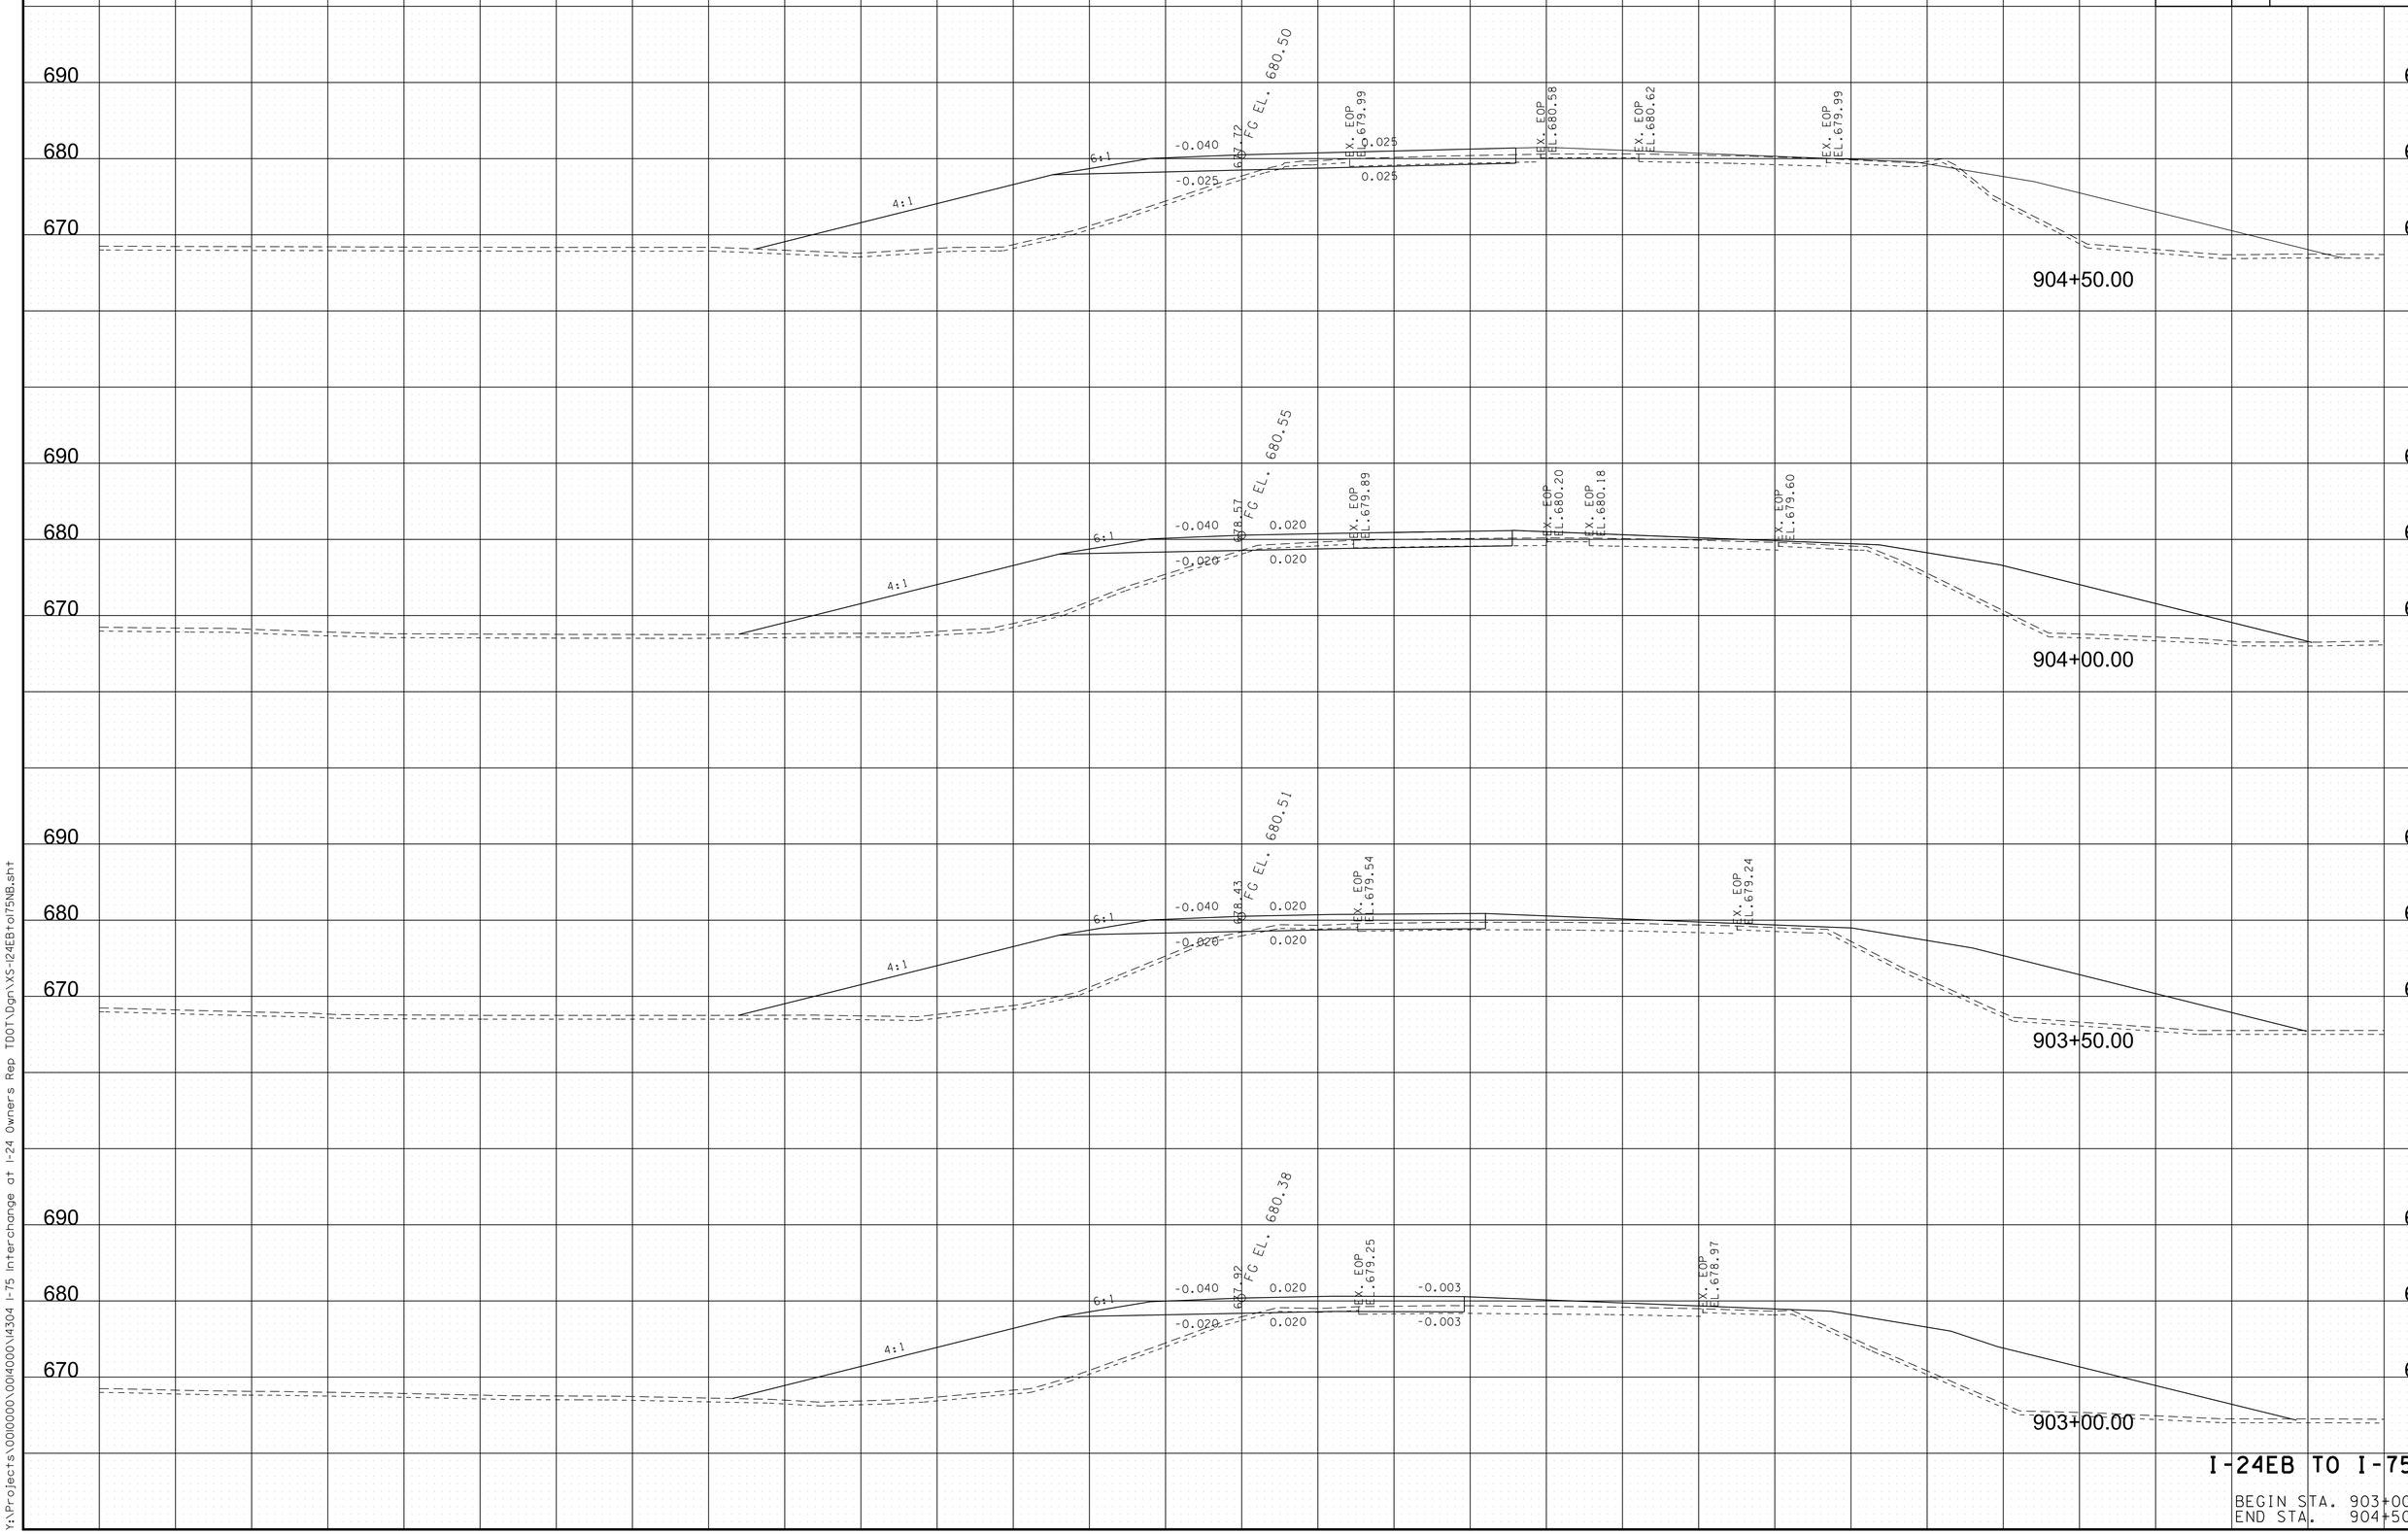


I-24EB TO I-75NB

BEGIN STA. 903+00.00
END STA. 904+50.00

8/9/2018 5:42:03 PM
Y:\Projects\001000\001400\14304 I-75 Interchange at I-24 Owners Rep TDOT\Dgn\XS-I24EBtoI75NB.sht

TYPE	YEAR	PROJECT NO.	SHEET NO.
FUNCT.	2018	IM/NH-75-1(131)	236

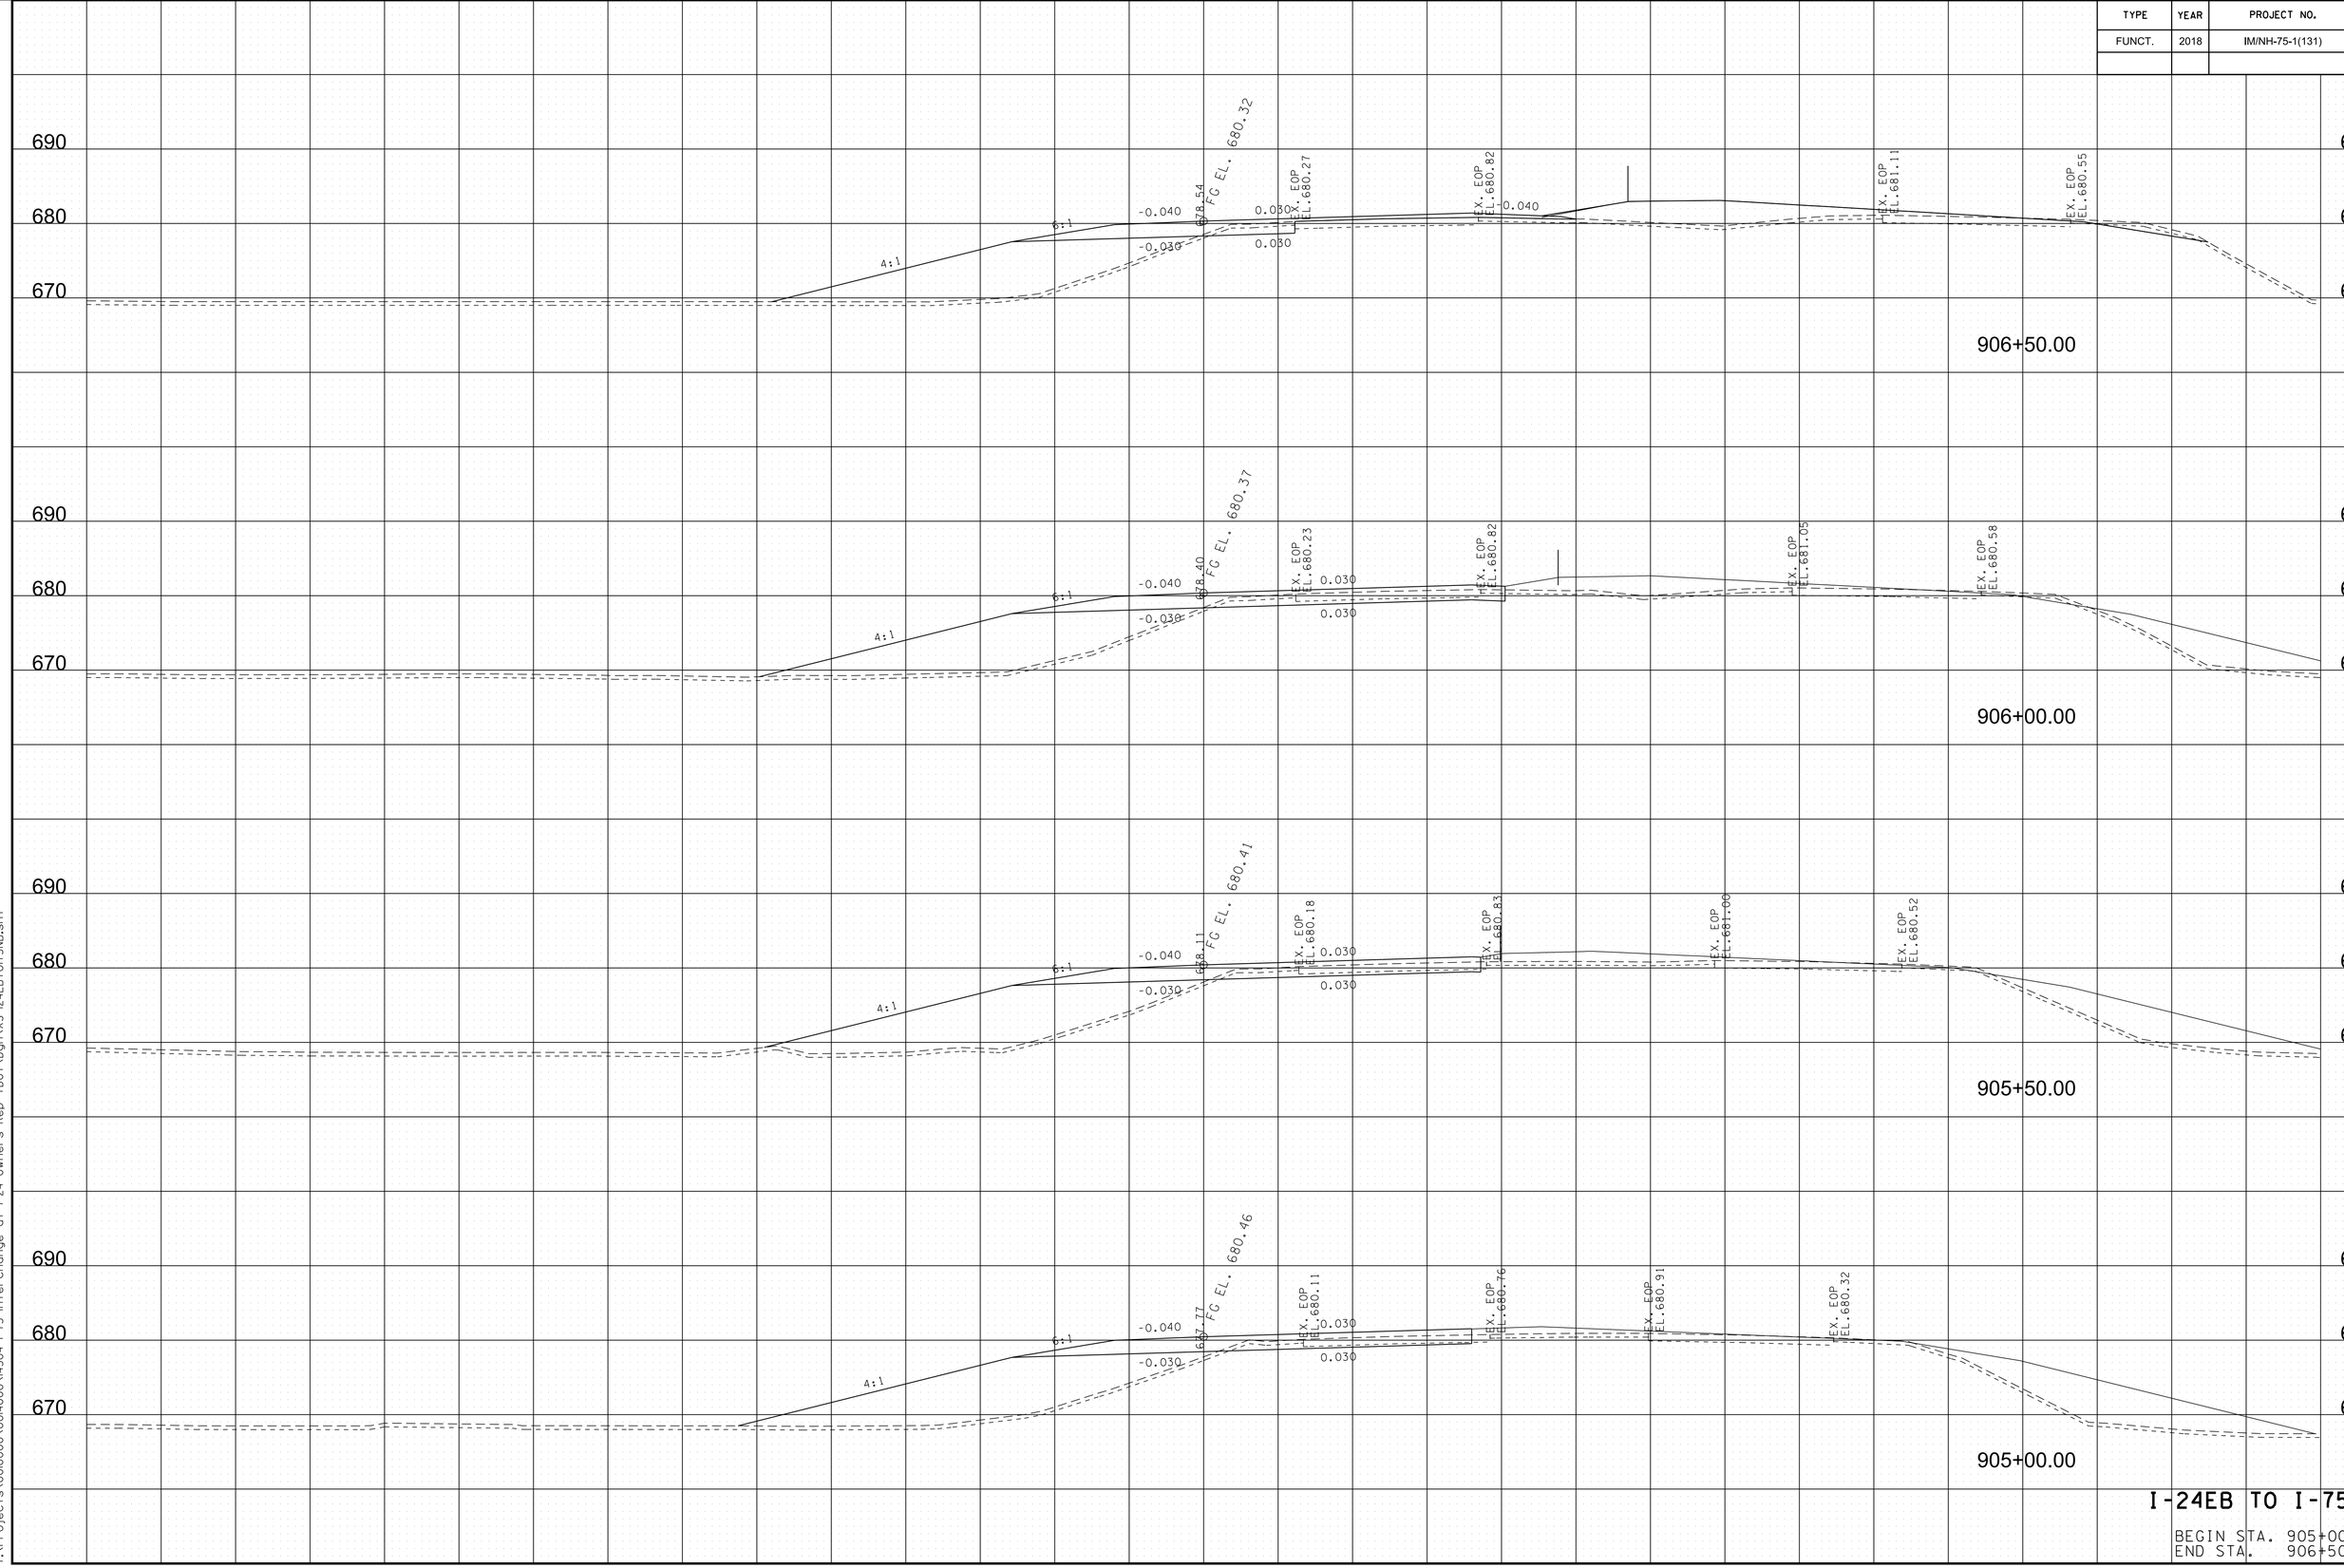


I-24EB TO I-75NB

BEGIN STA. 905+00.00
END STA. 906+50.00

8/9/2018 5:42:05 PM
Y:\Projects\001000\001400\14304 I-75 Interchange at I-24 Owners Rep TDOT\Dgn\XS-I24EBtoI75NB.sht

TYPE	YEAR	PROJECT NO.	SHEET NO.
FUNCT.	2018	IM/NH-75-1(131)	237

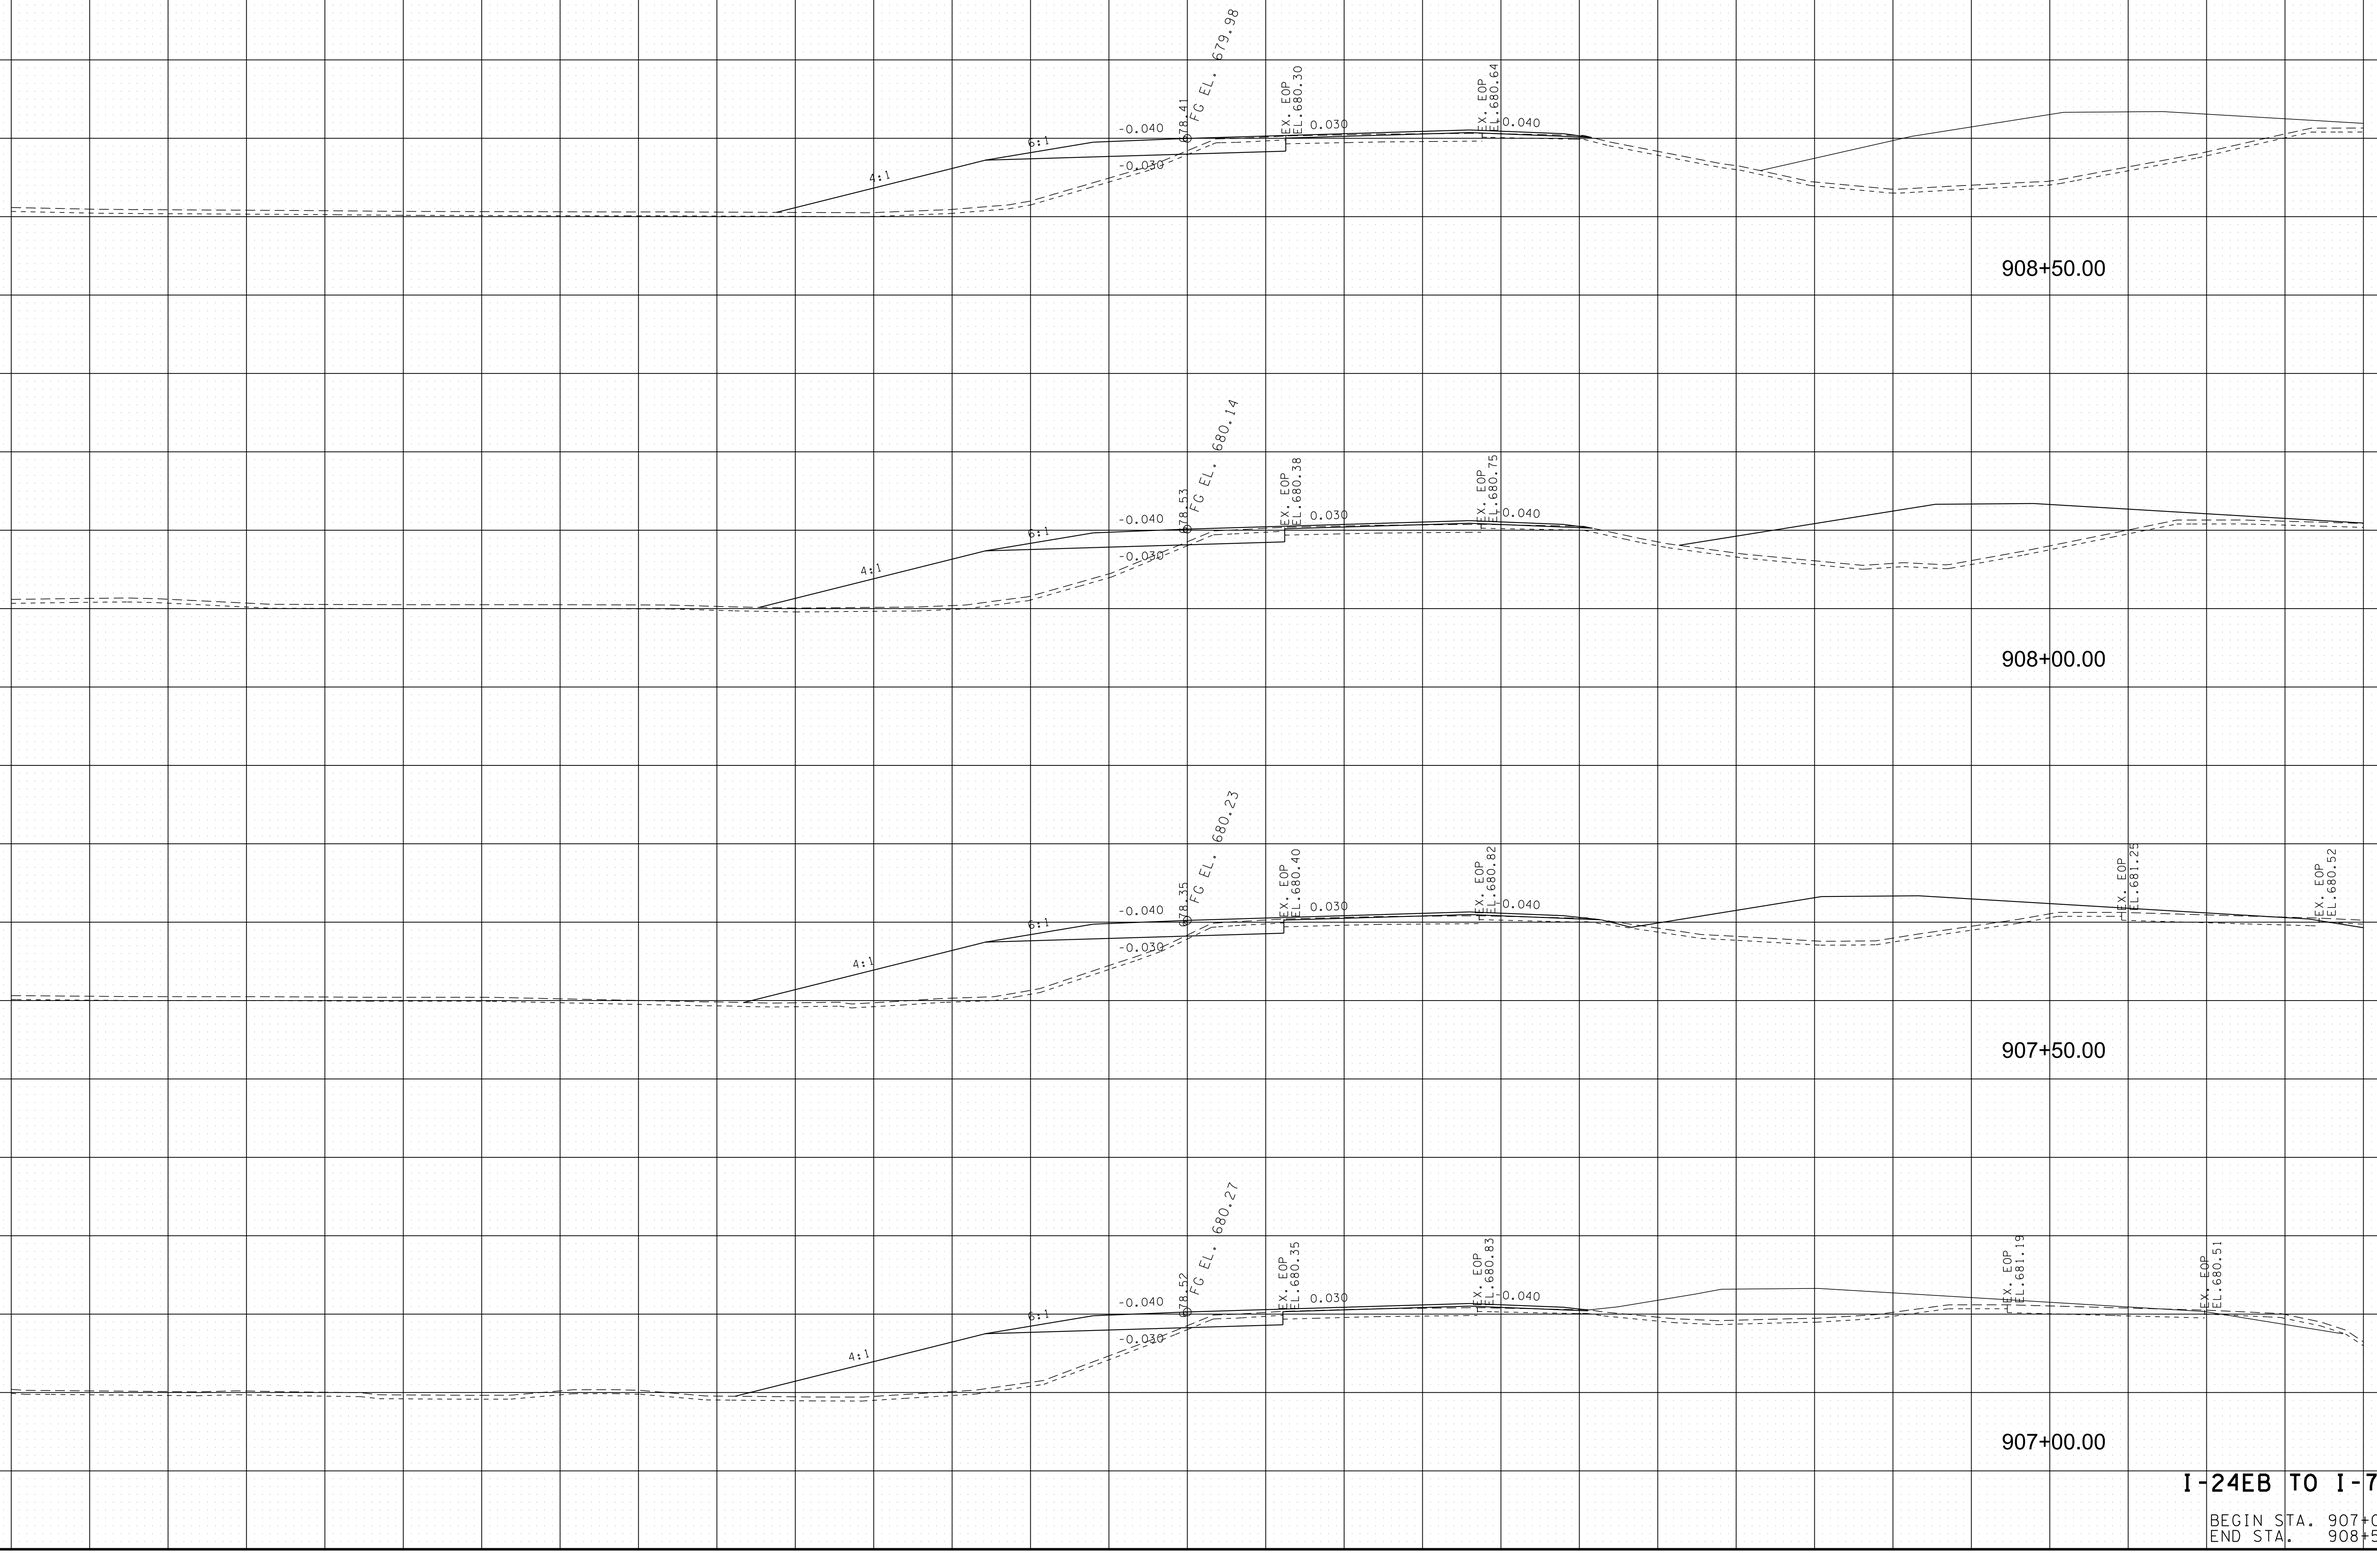


I-24EB TO I-75NB

BEGIN STA. 907+00.00
END STA. 908+50.00

8/9/2018 5:42:06 PM
Y:\Projects\001000\001400\14304 I-75 Interchange at I-24 Owners Rep TDOT\Dgn\XS-I24EBtoI75NB.sht

TYPE	YEAR	PROJECT NO.	SHEET NO.
FUNCT.	2018	IM/NH-75-1(131)	238

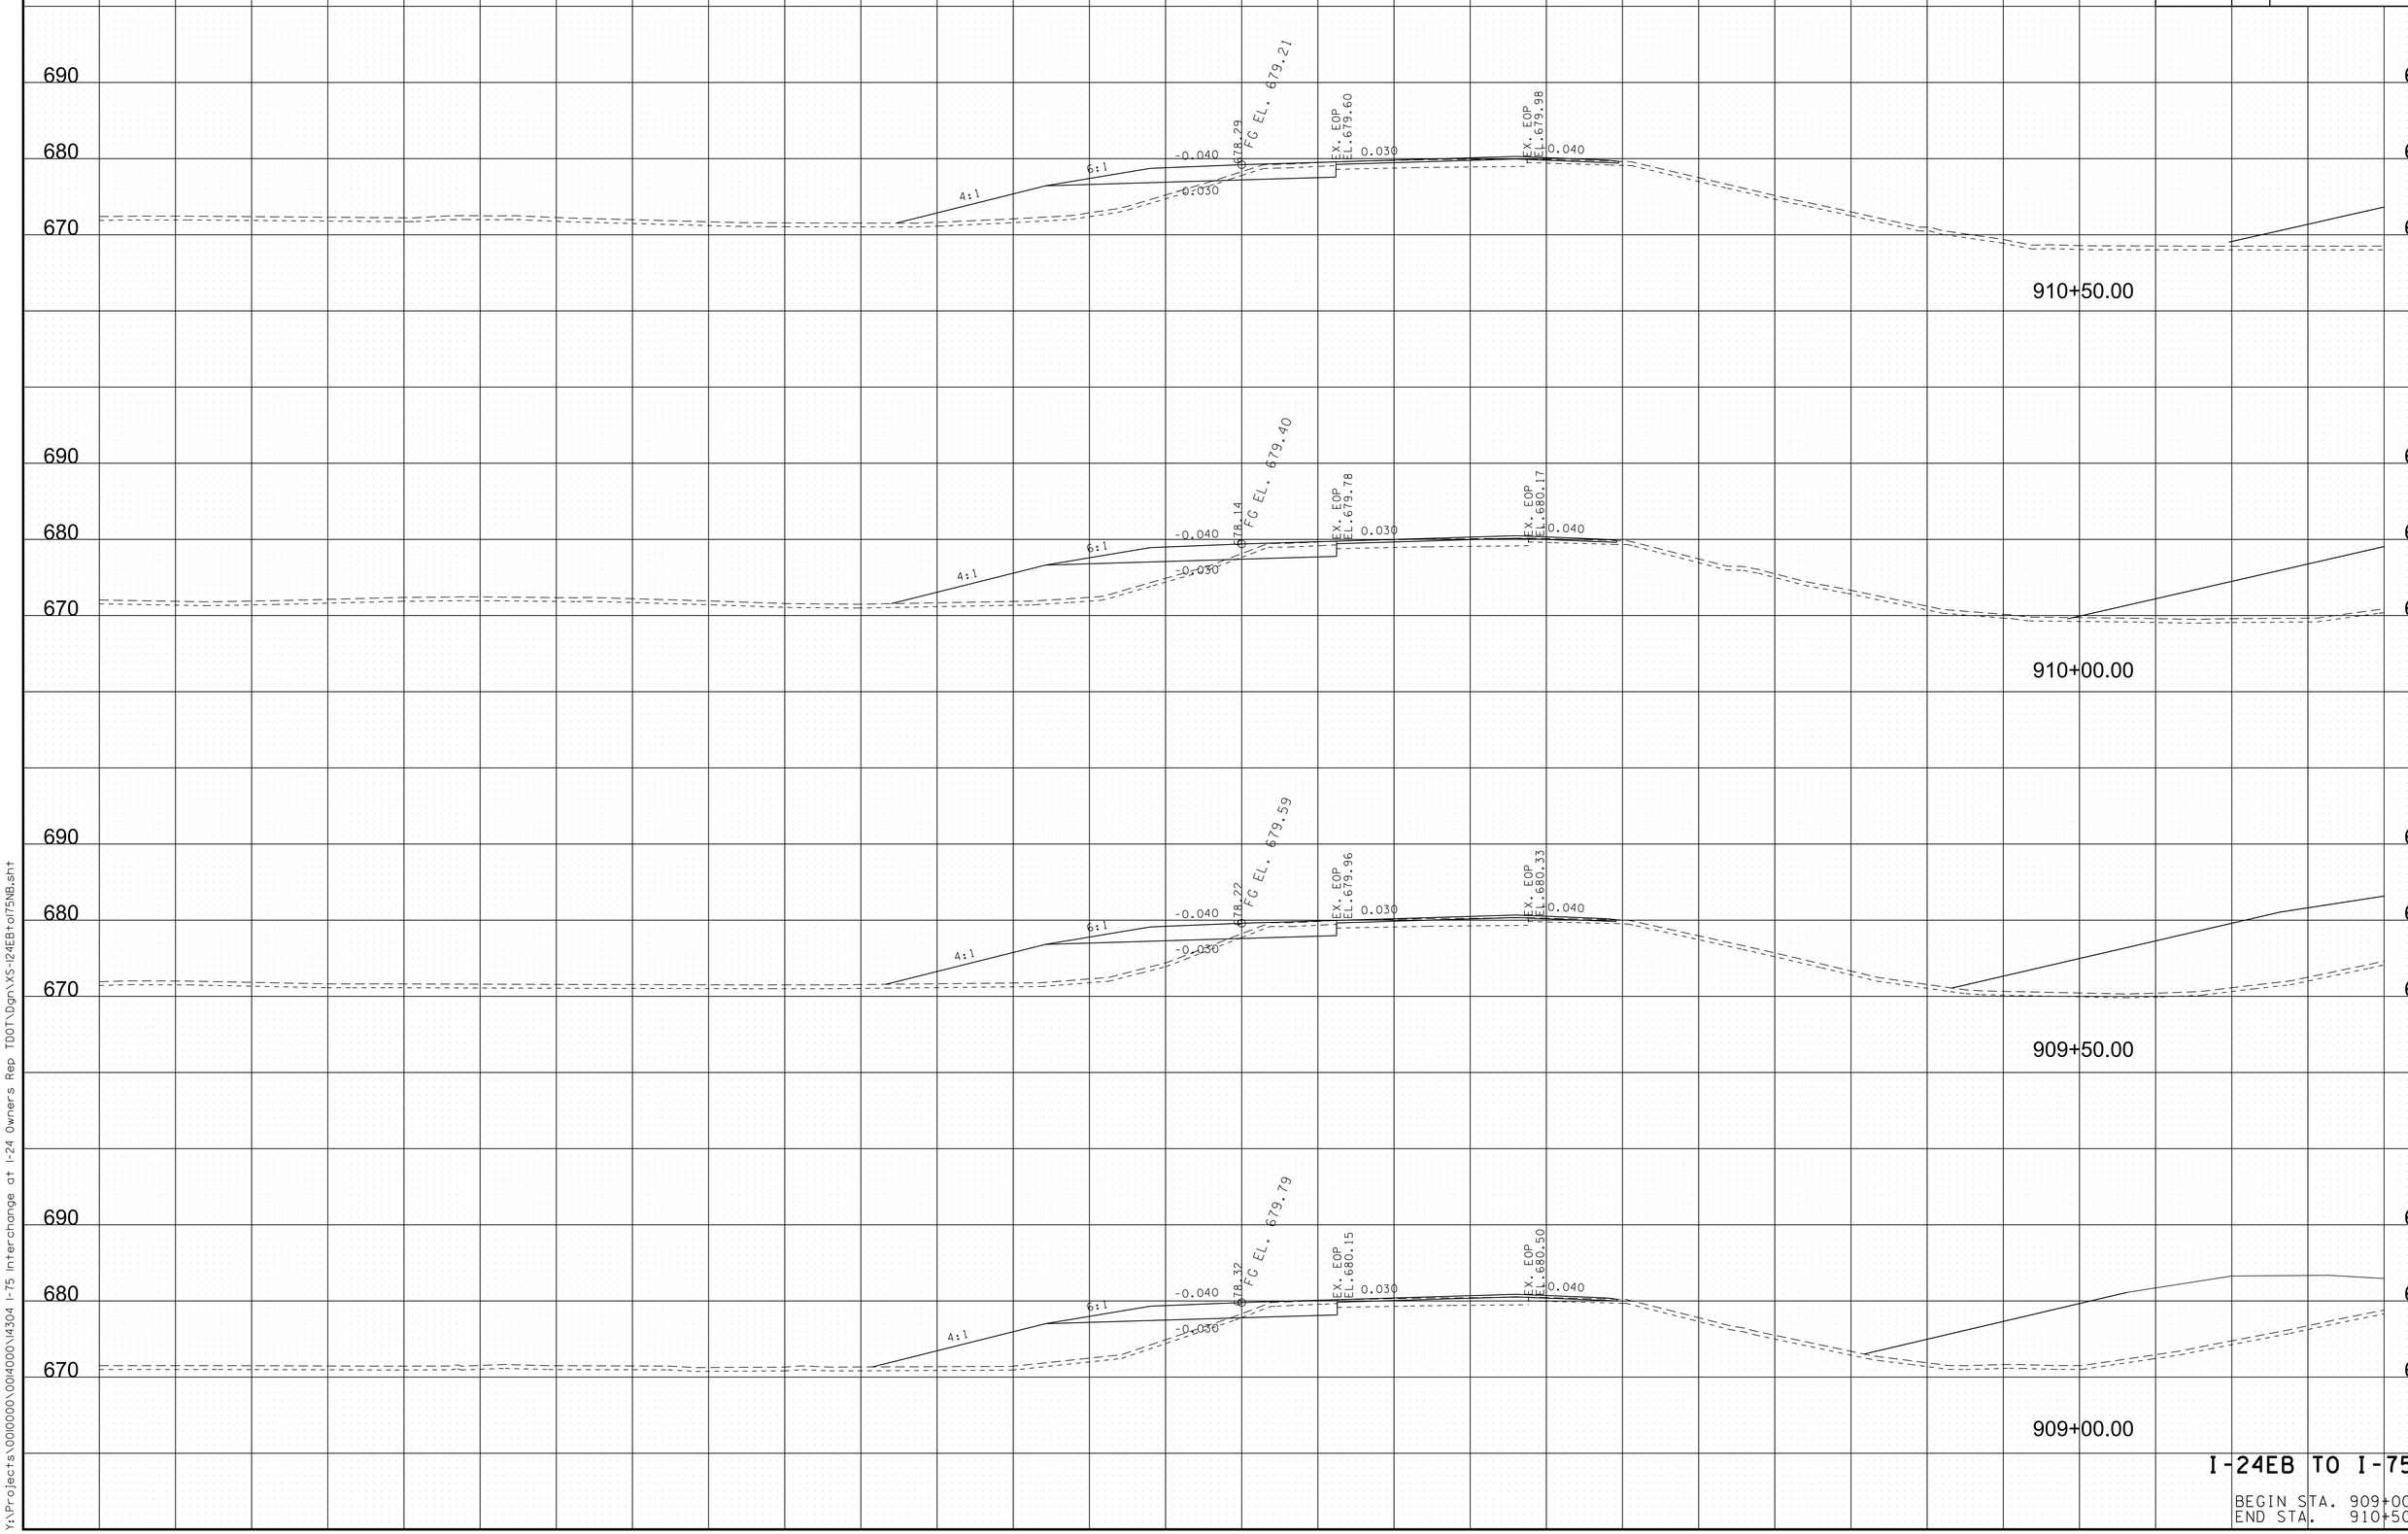


I-24EB TO I-75NB

BEGIN STA. 909+00.00
END STA. 910+50.00

8/9/2018 5:42:08 PM
Y:\Projects\001000\001400\14304 I-75 Interchange at I-24 Owners Rep TDOT\Dgn\XS-I24EBtoI75NB.sht

TYPE	YEAR	PROJECT NO.	SHEET NO.
FUNCT.	2018	IM/NH-75-1(131)	239

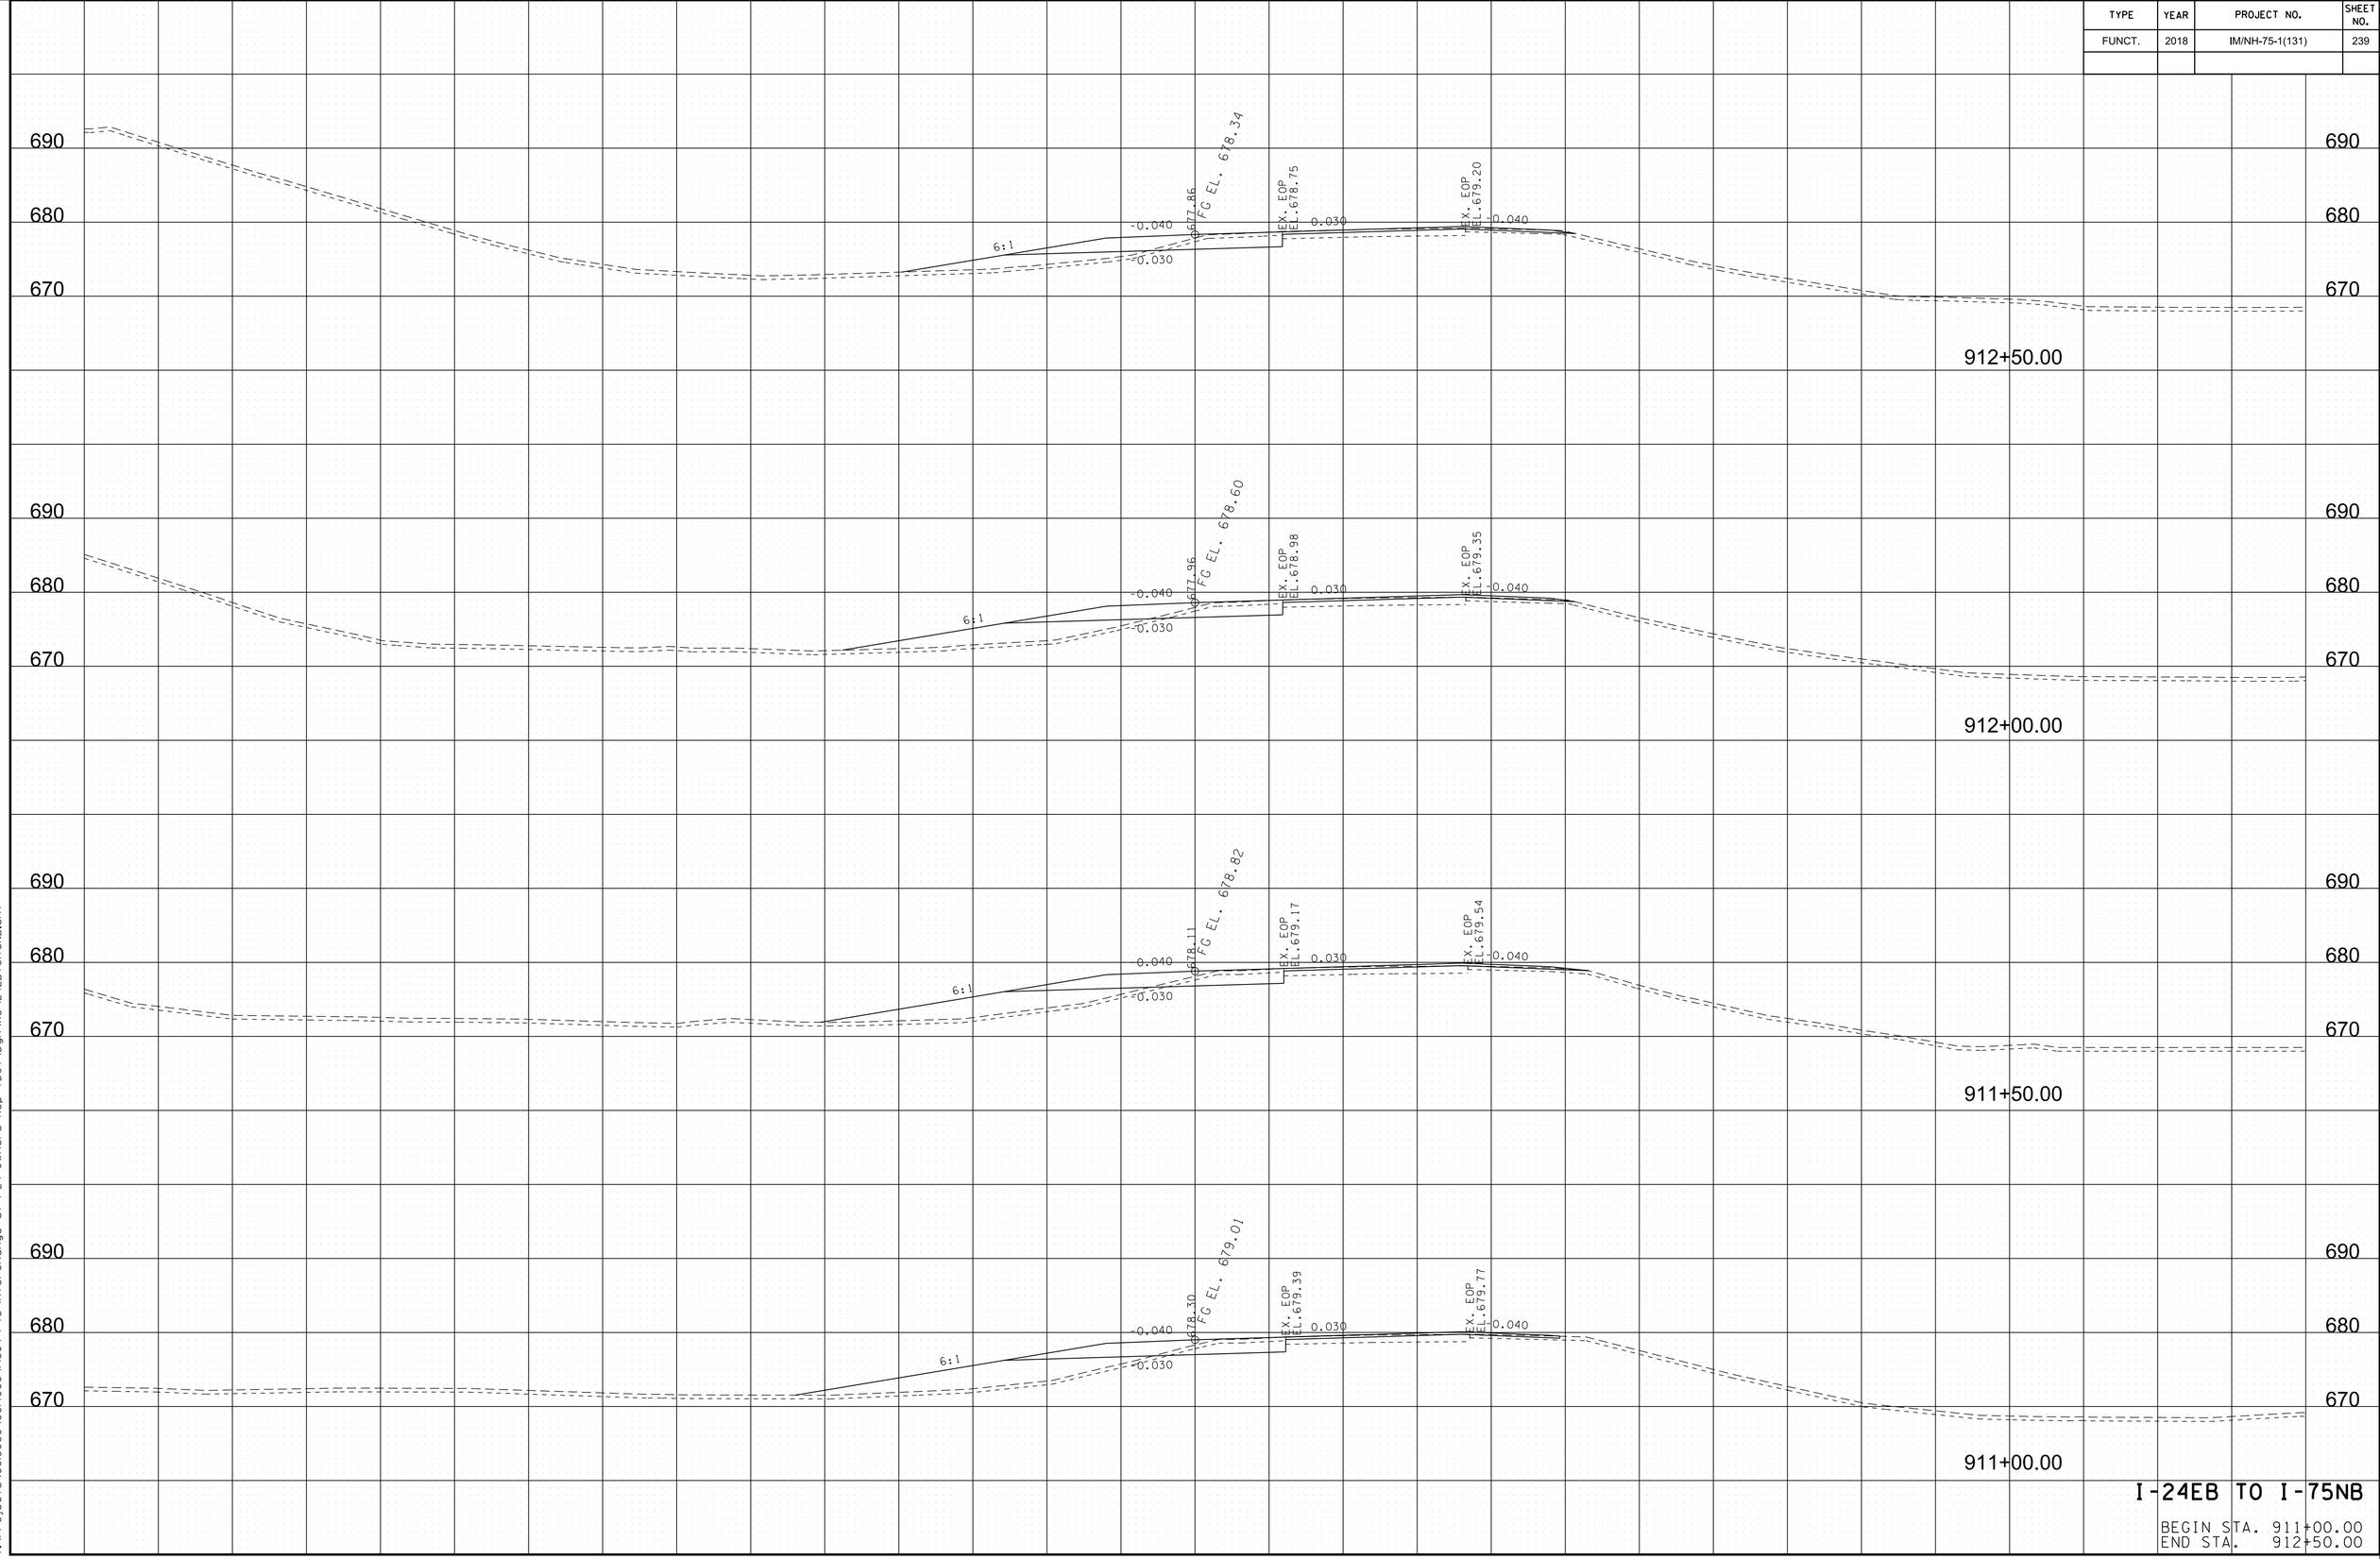


I-24EB TO I-75NB

BEGIN STA. 911+00.00
END STA. 912+50.00

8/9/2018 5:42:10 PM
Y:\Projects\001000\001400\14304 I-75 Interchange at I-24 Owners Rep TDOT\Dgn\XS-I24EBtoI75NB.sht

TYPE	YEAR	PROJECT NO.	SHEET NO.
FUNCT.	2018	IM/NH-75-1(131)	240

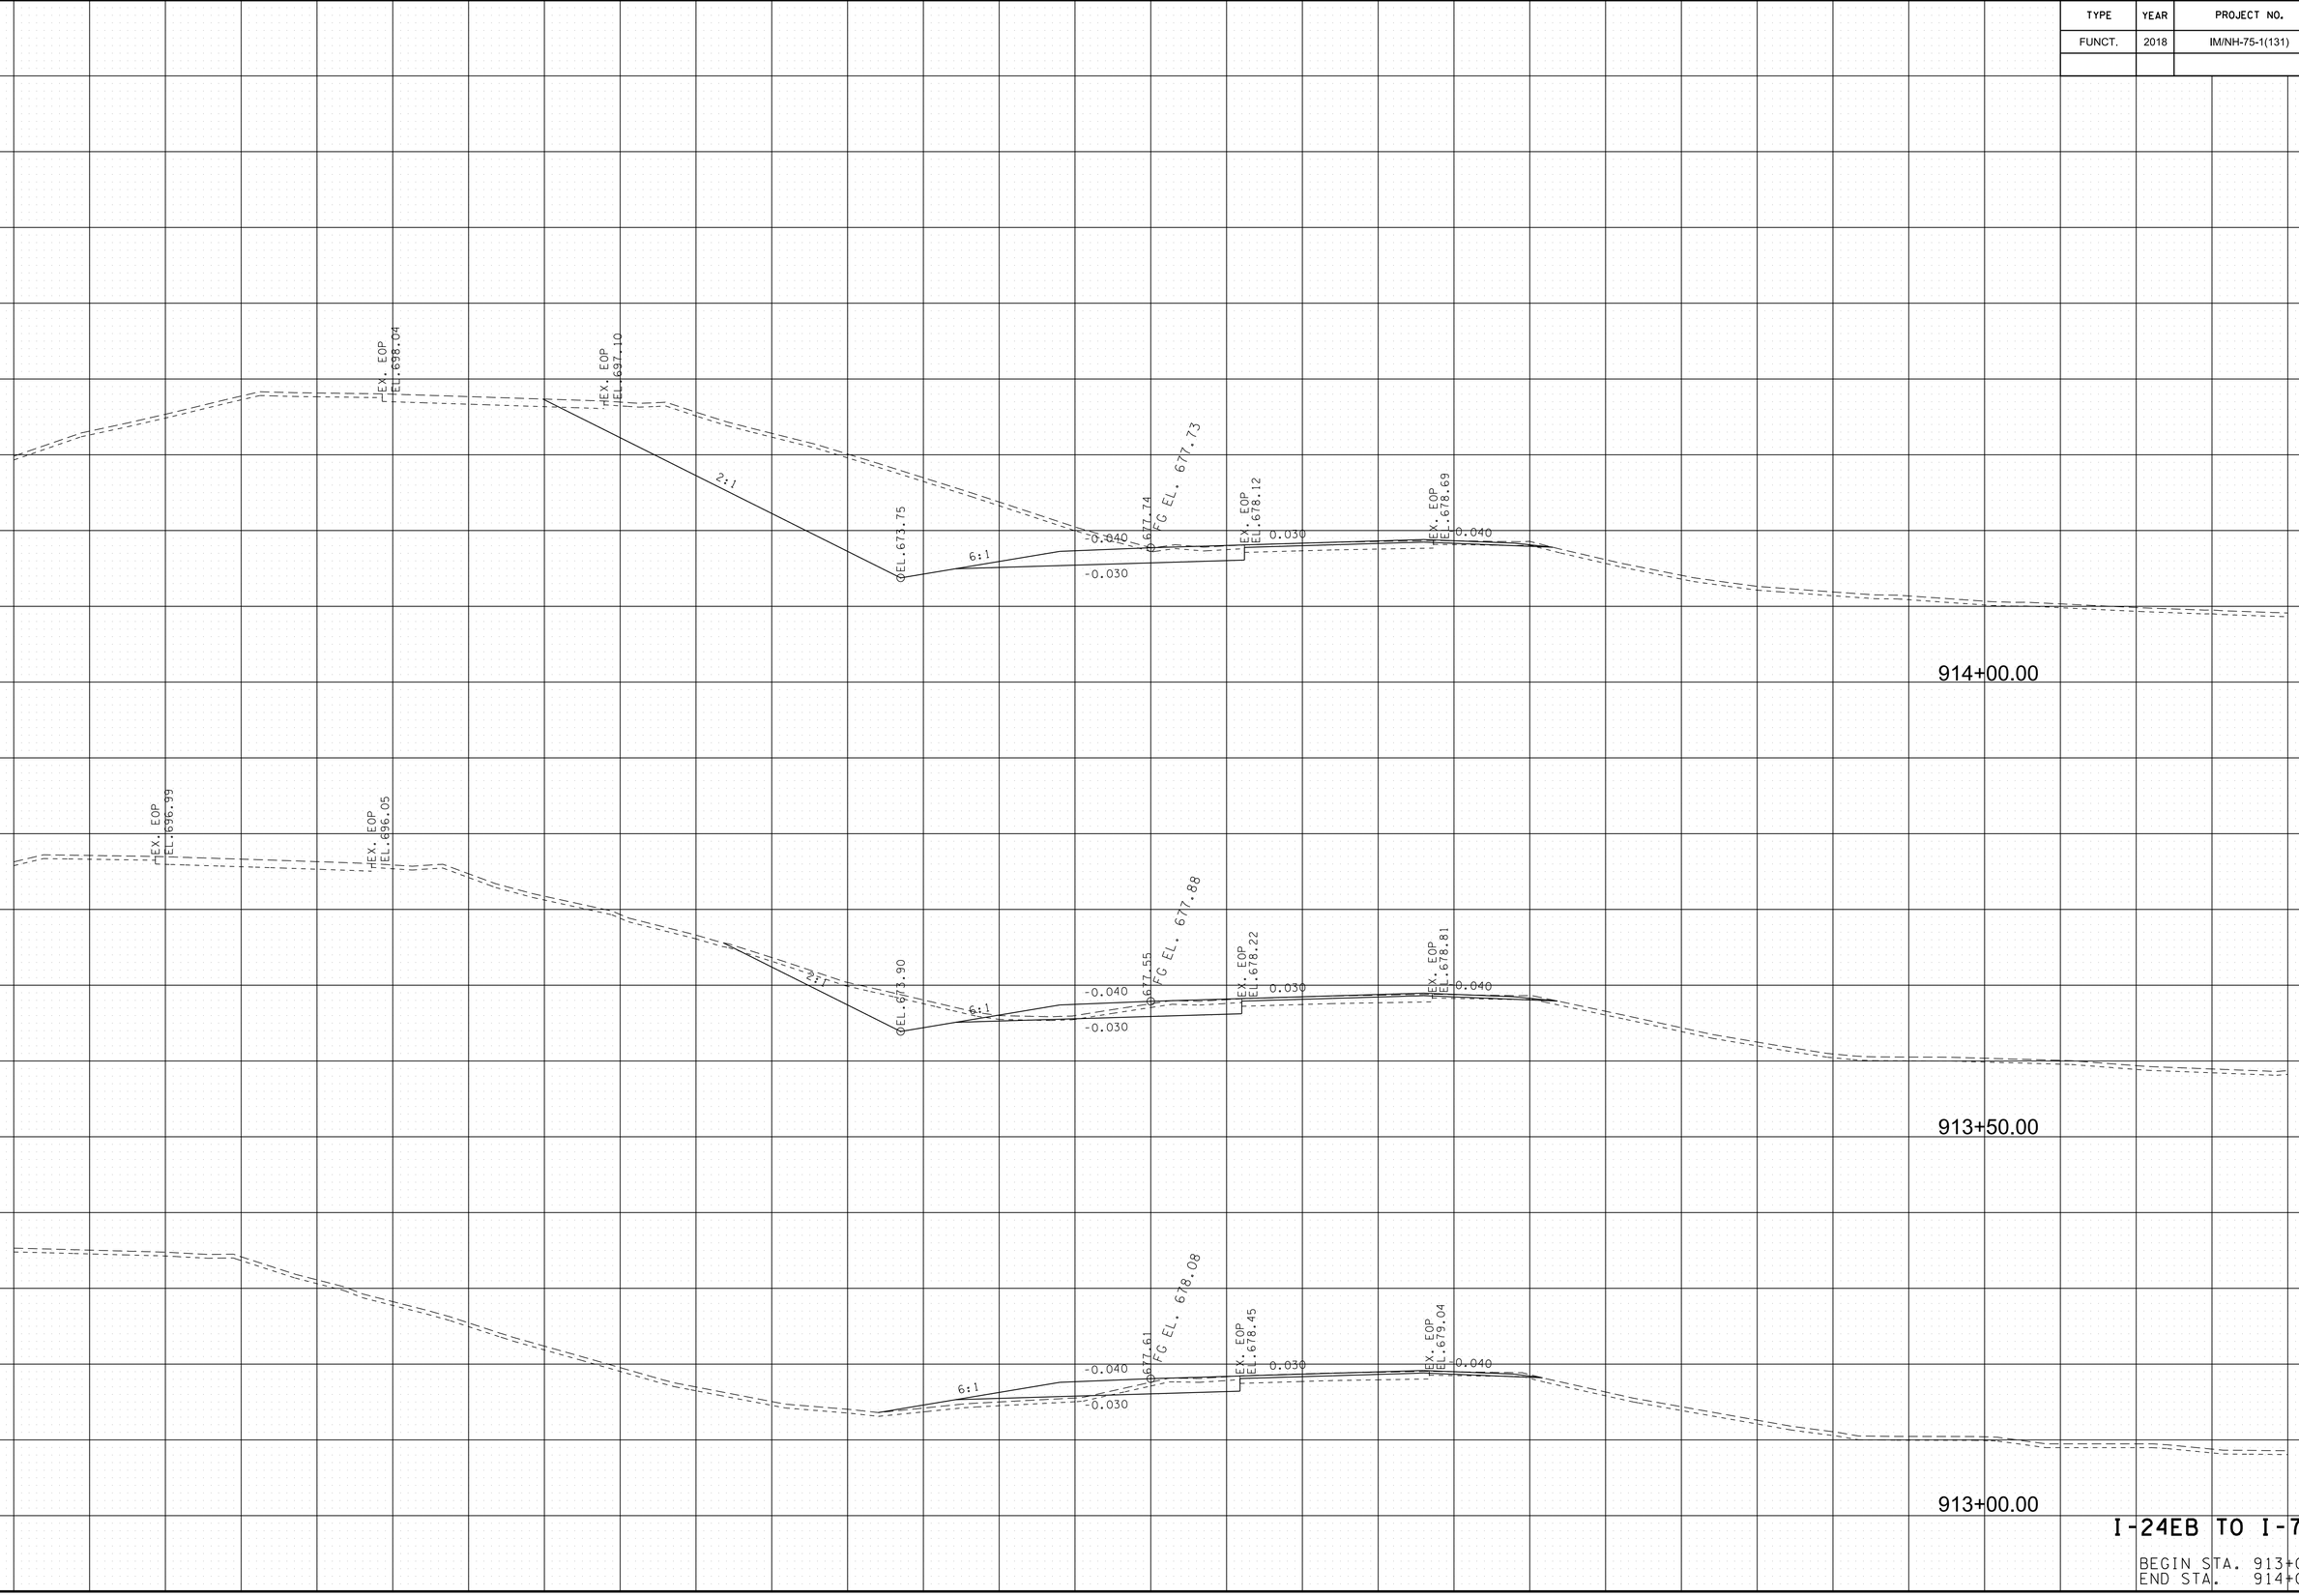


I-24EB TO I-75NB

BEGIN STA. 913+00.00
END STA. 914+00.00

8/9/2018 5:42:12 PM
Y:\Projects\001000\001400\14304 I-75 Interchange at I-24 Owners Rep TDOT\Dgn\XS-I24EBtoI75NB.sht

TYPE	YEAR	PROJECT NO.	SHEET NO.
FUNCT.	2018	IM/NH-75-1(131)	241

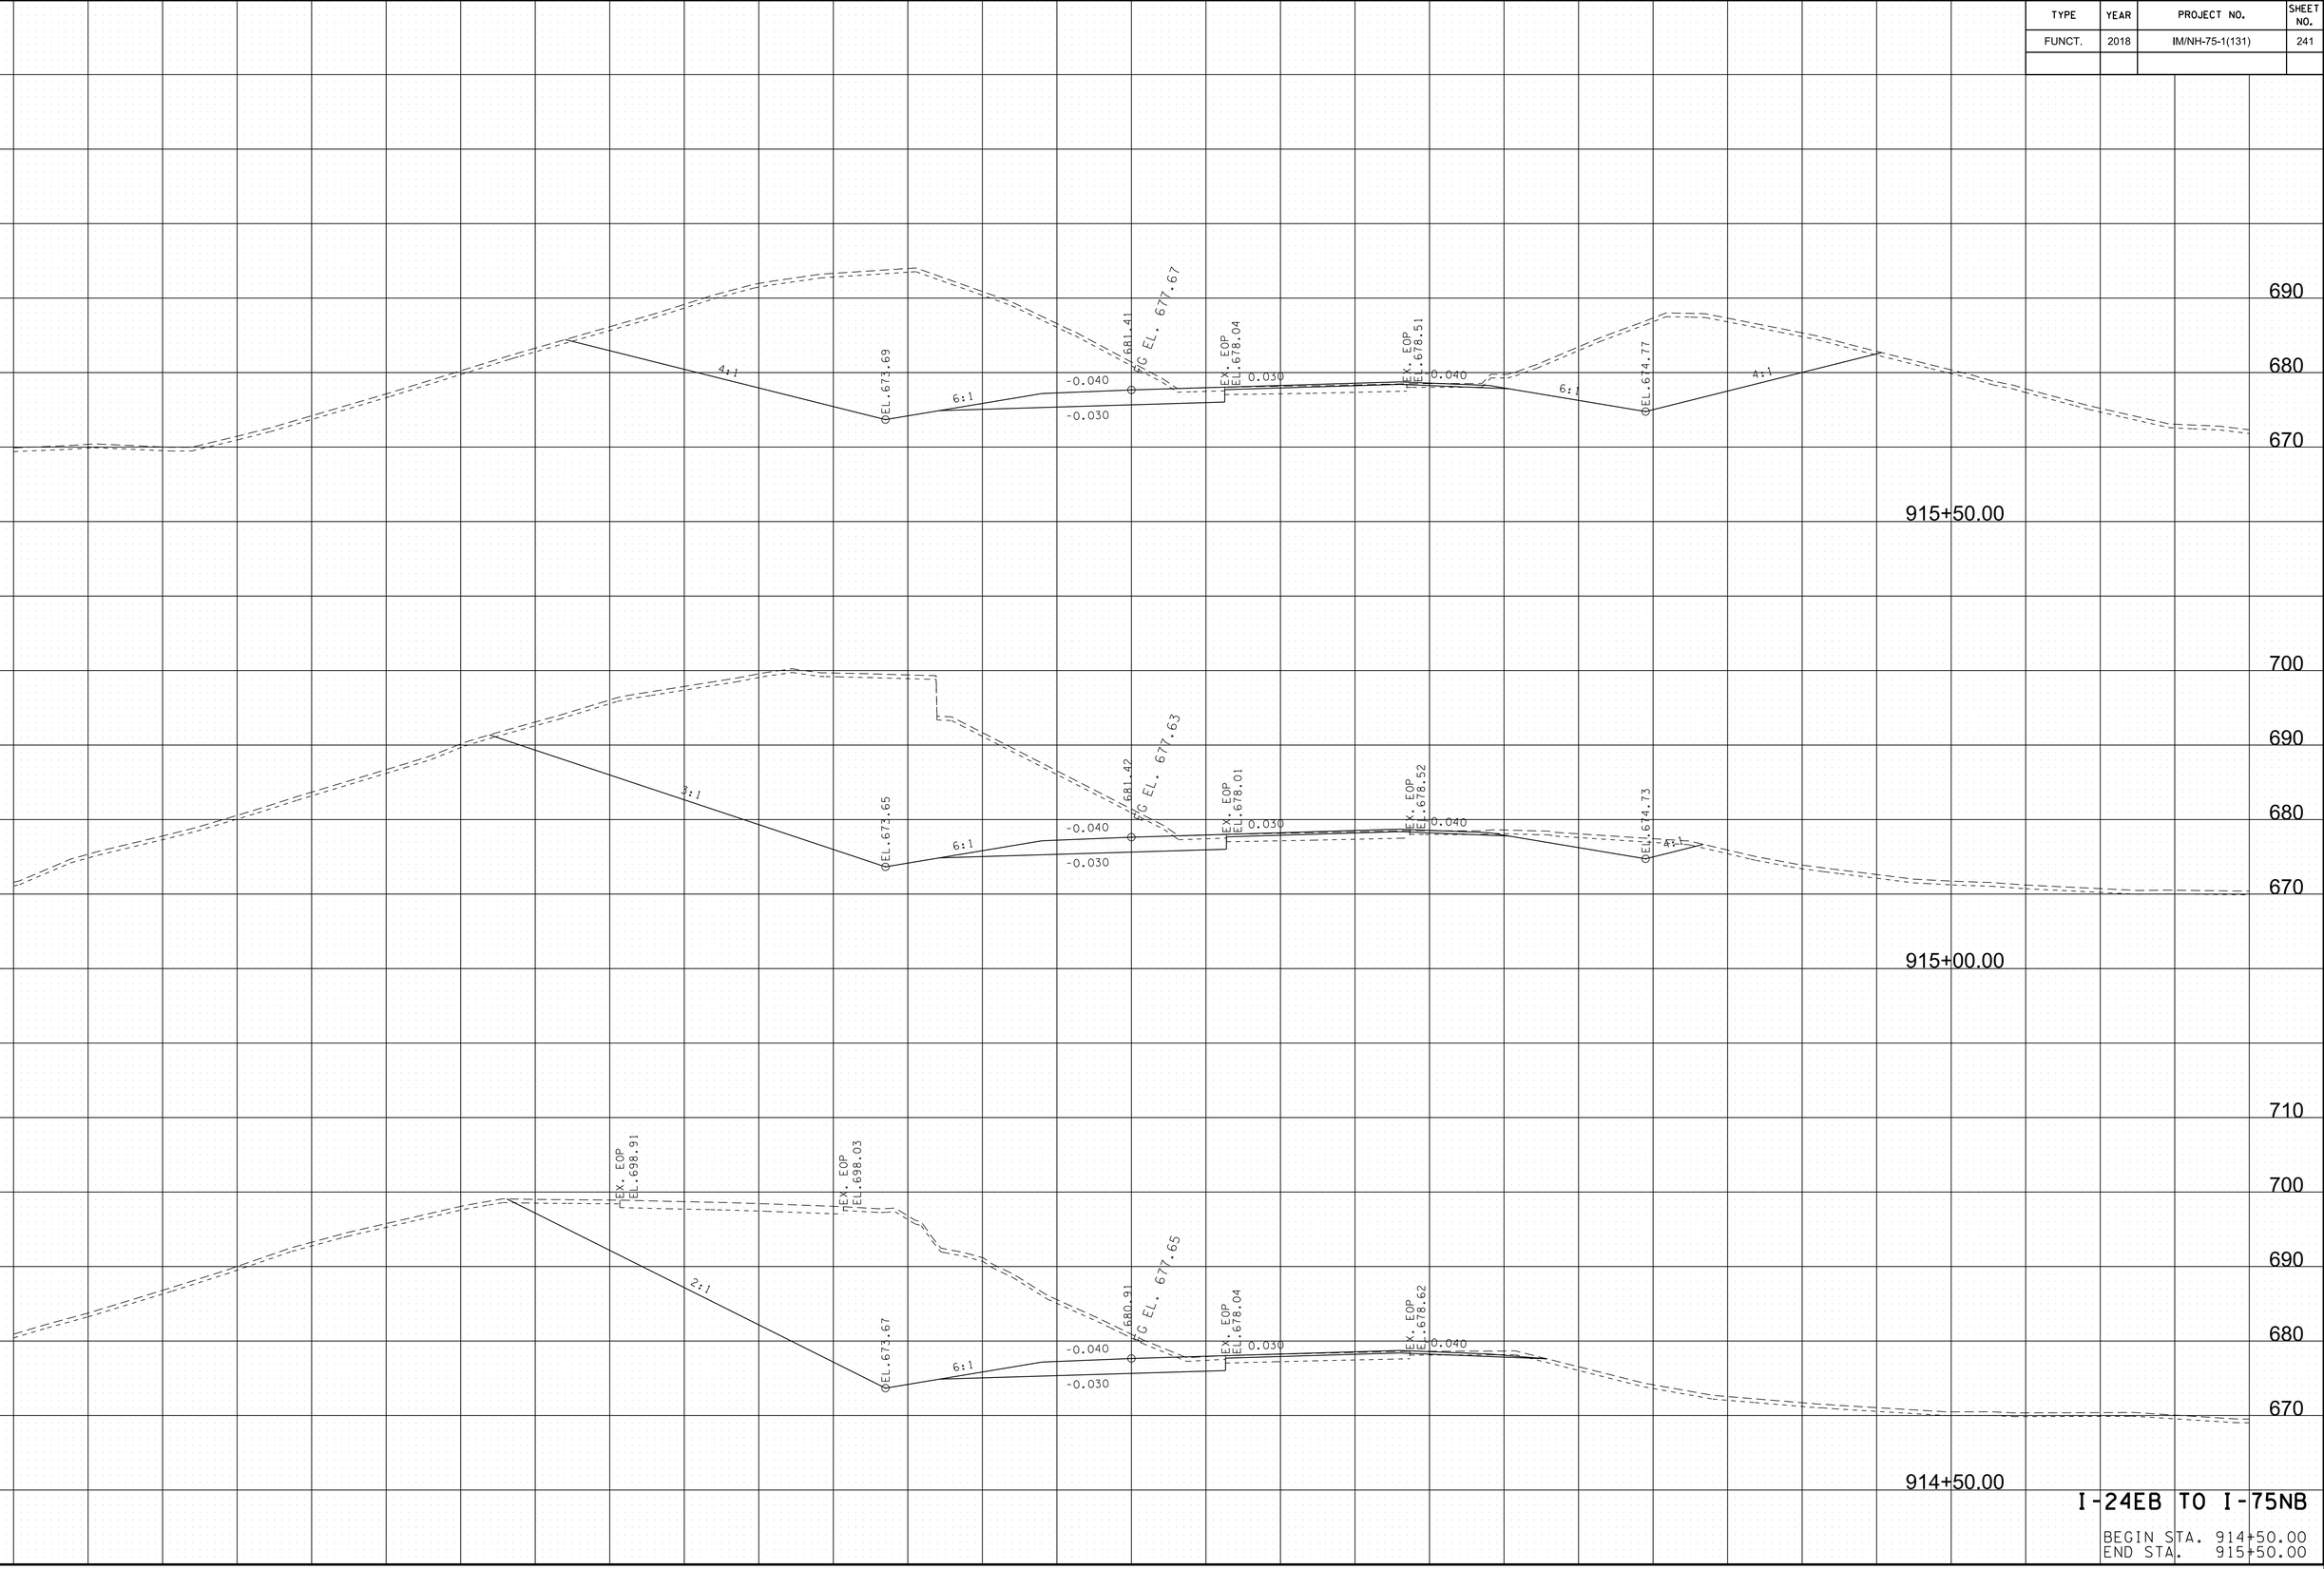


I-24EB TO I-75NB

BEGIN STA. 914+50.00
END STA. 915+50.00

8/9/2018 5:42:13 PM
Y:\Projects\001000\001400\14304 I-75 Interchange at I-24 Owners Rep TDOT\Dgn\XS-I24EBtoI75NB.sht

TYPE	YEAR	PROJECT NO.	SHEET NO.
FUNCT.	2018	IM/NH-75-1(131)	242

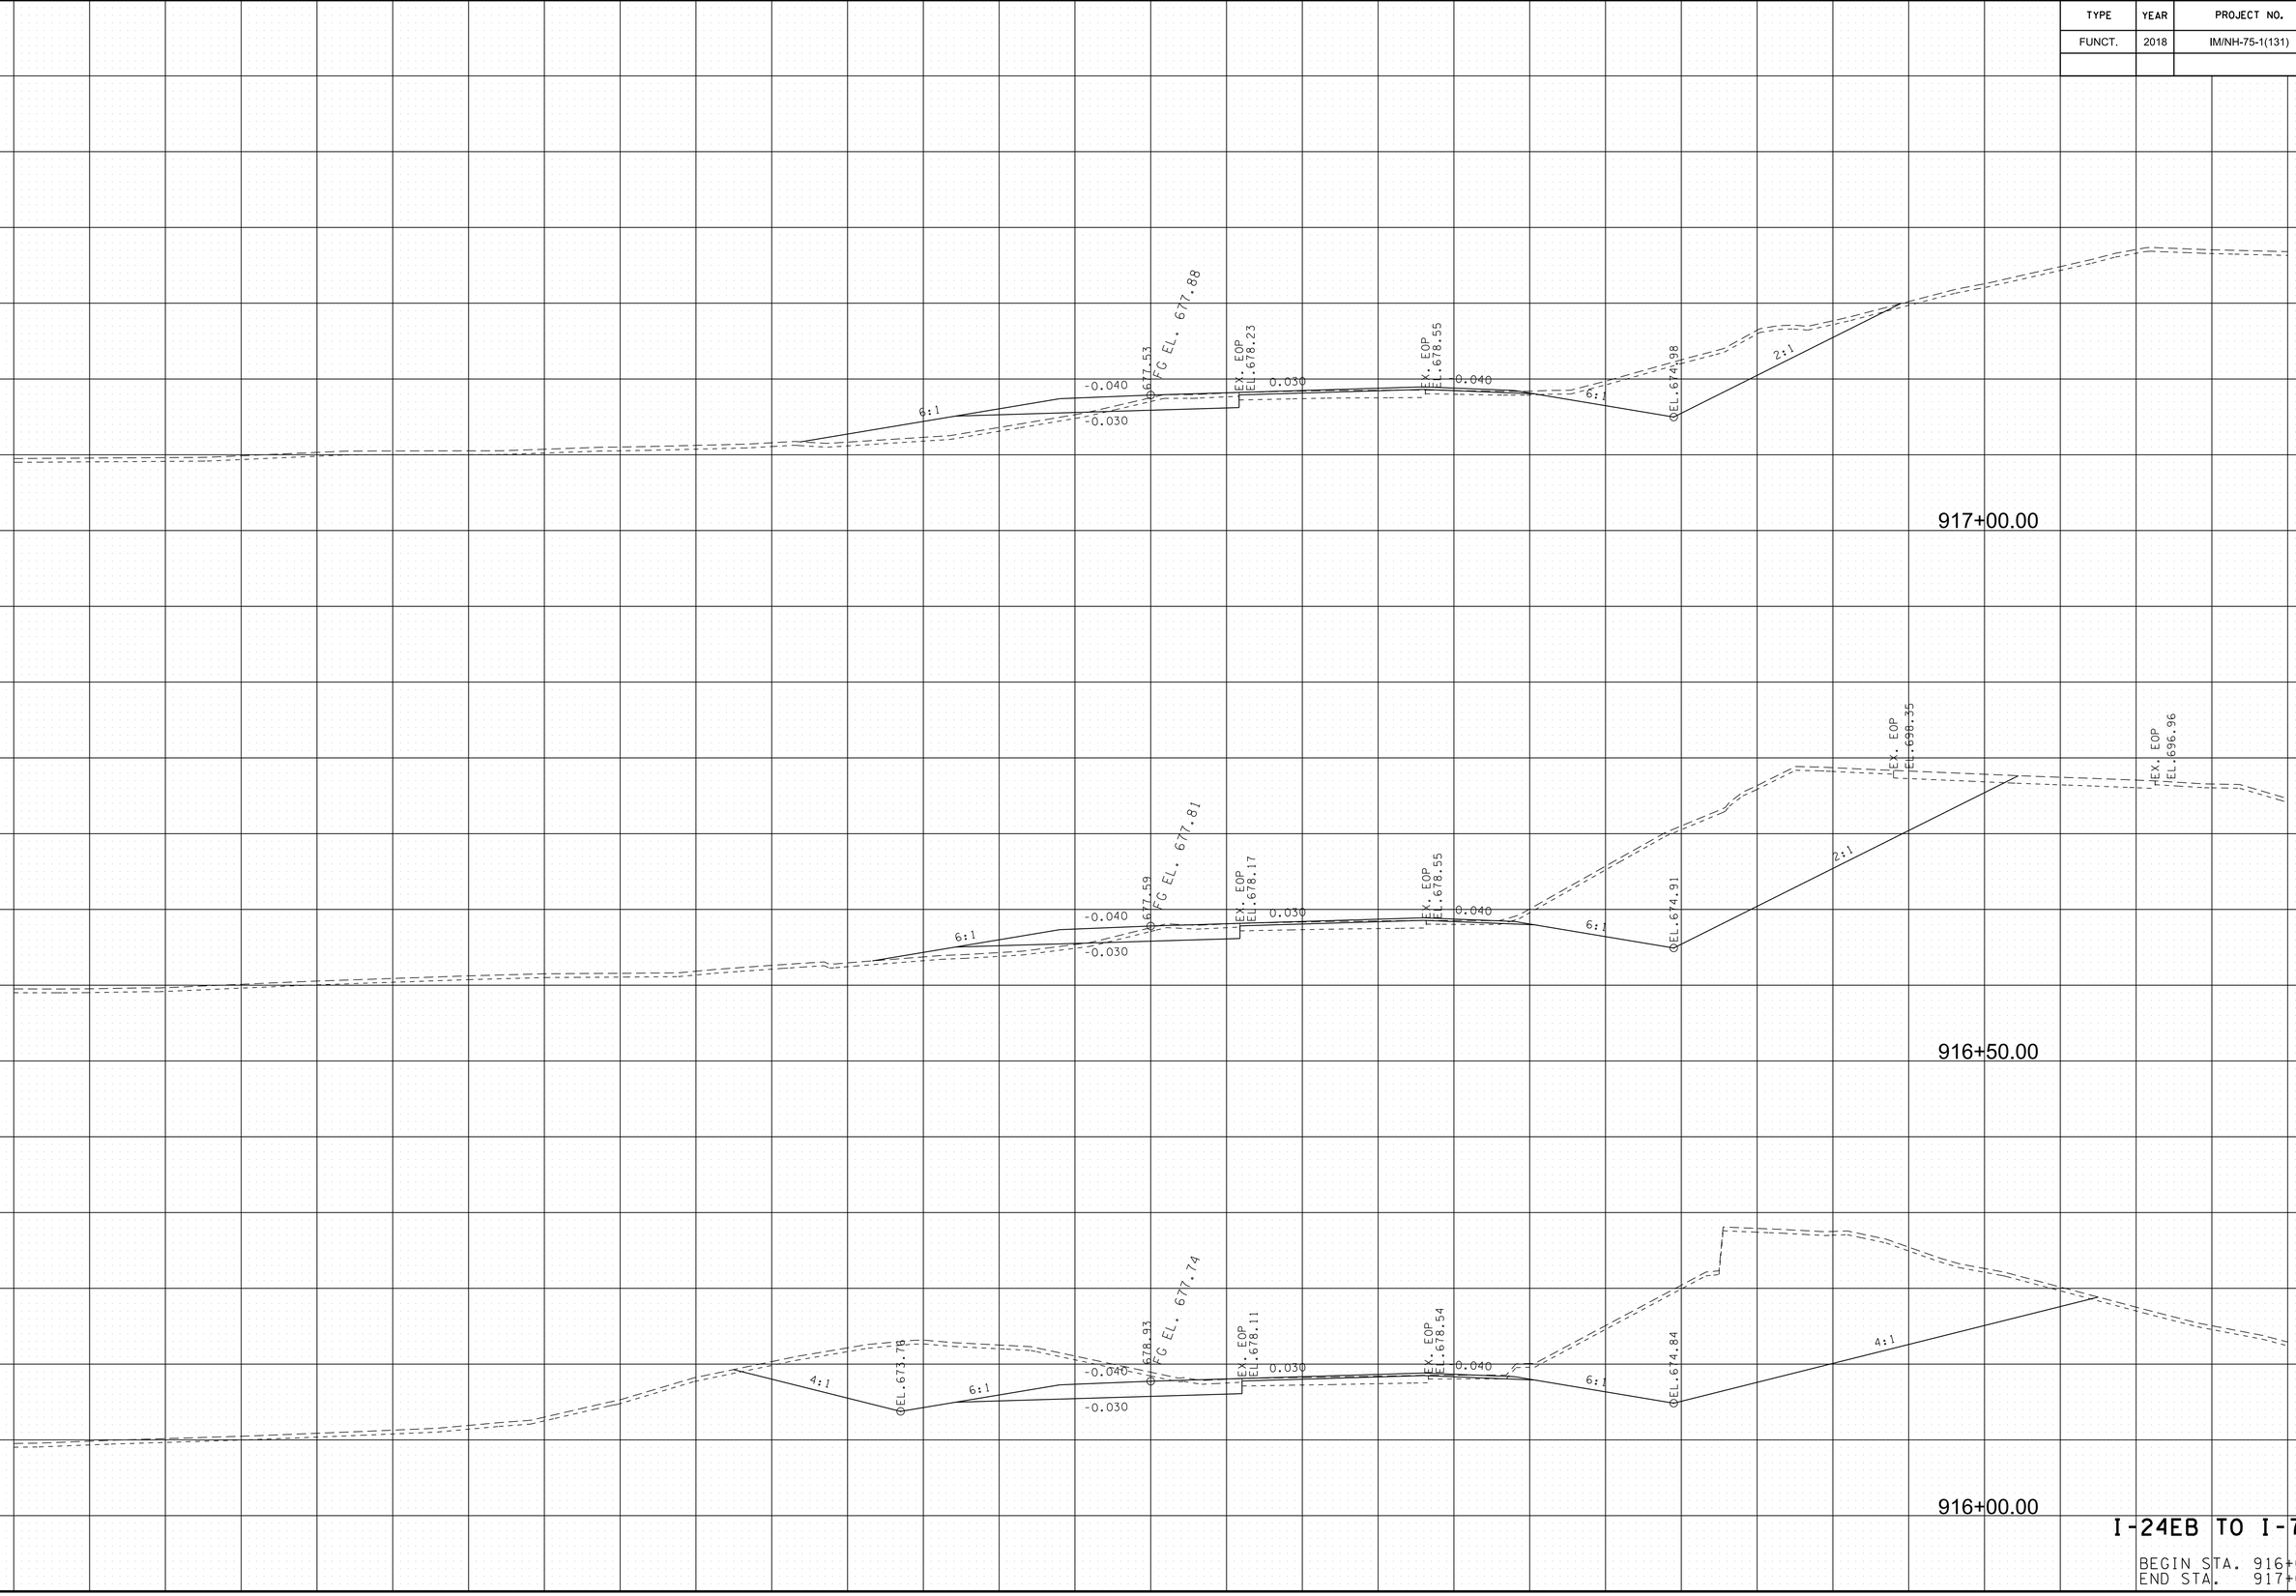


I-24EB TO I-75NB

BEGIN STA. 916+00.00
END STA. 917+00.00

8/9/2018 5:42:15 PM
Y:\Projects\001000\001400\14304 I-75 Interchange at I-24 Owners Rep TDOT\Dgn\XS-I24EBtoI75NB.sht

TYPE	YEAR	PROJECT NO.	SHEET NO.
FUNCT.	2018	IM/NH-75-1(131)	243

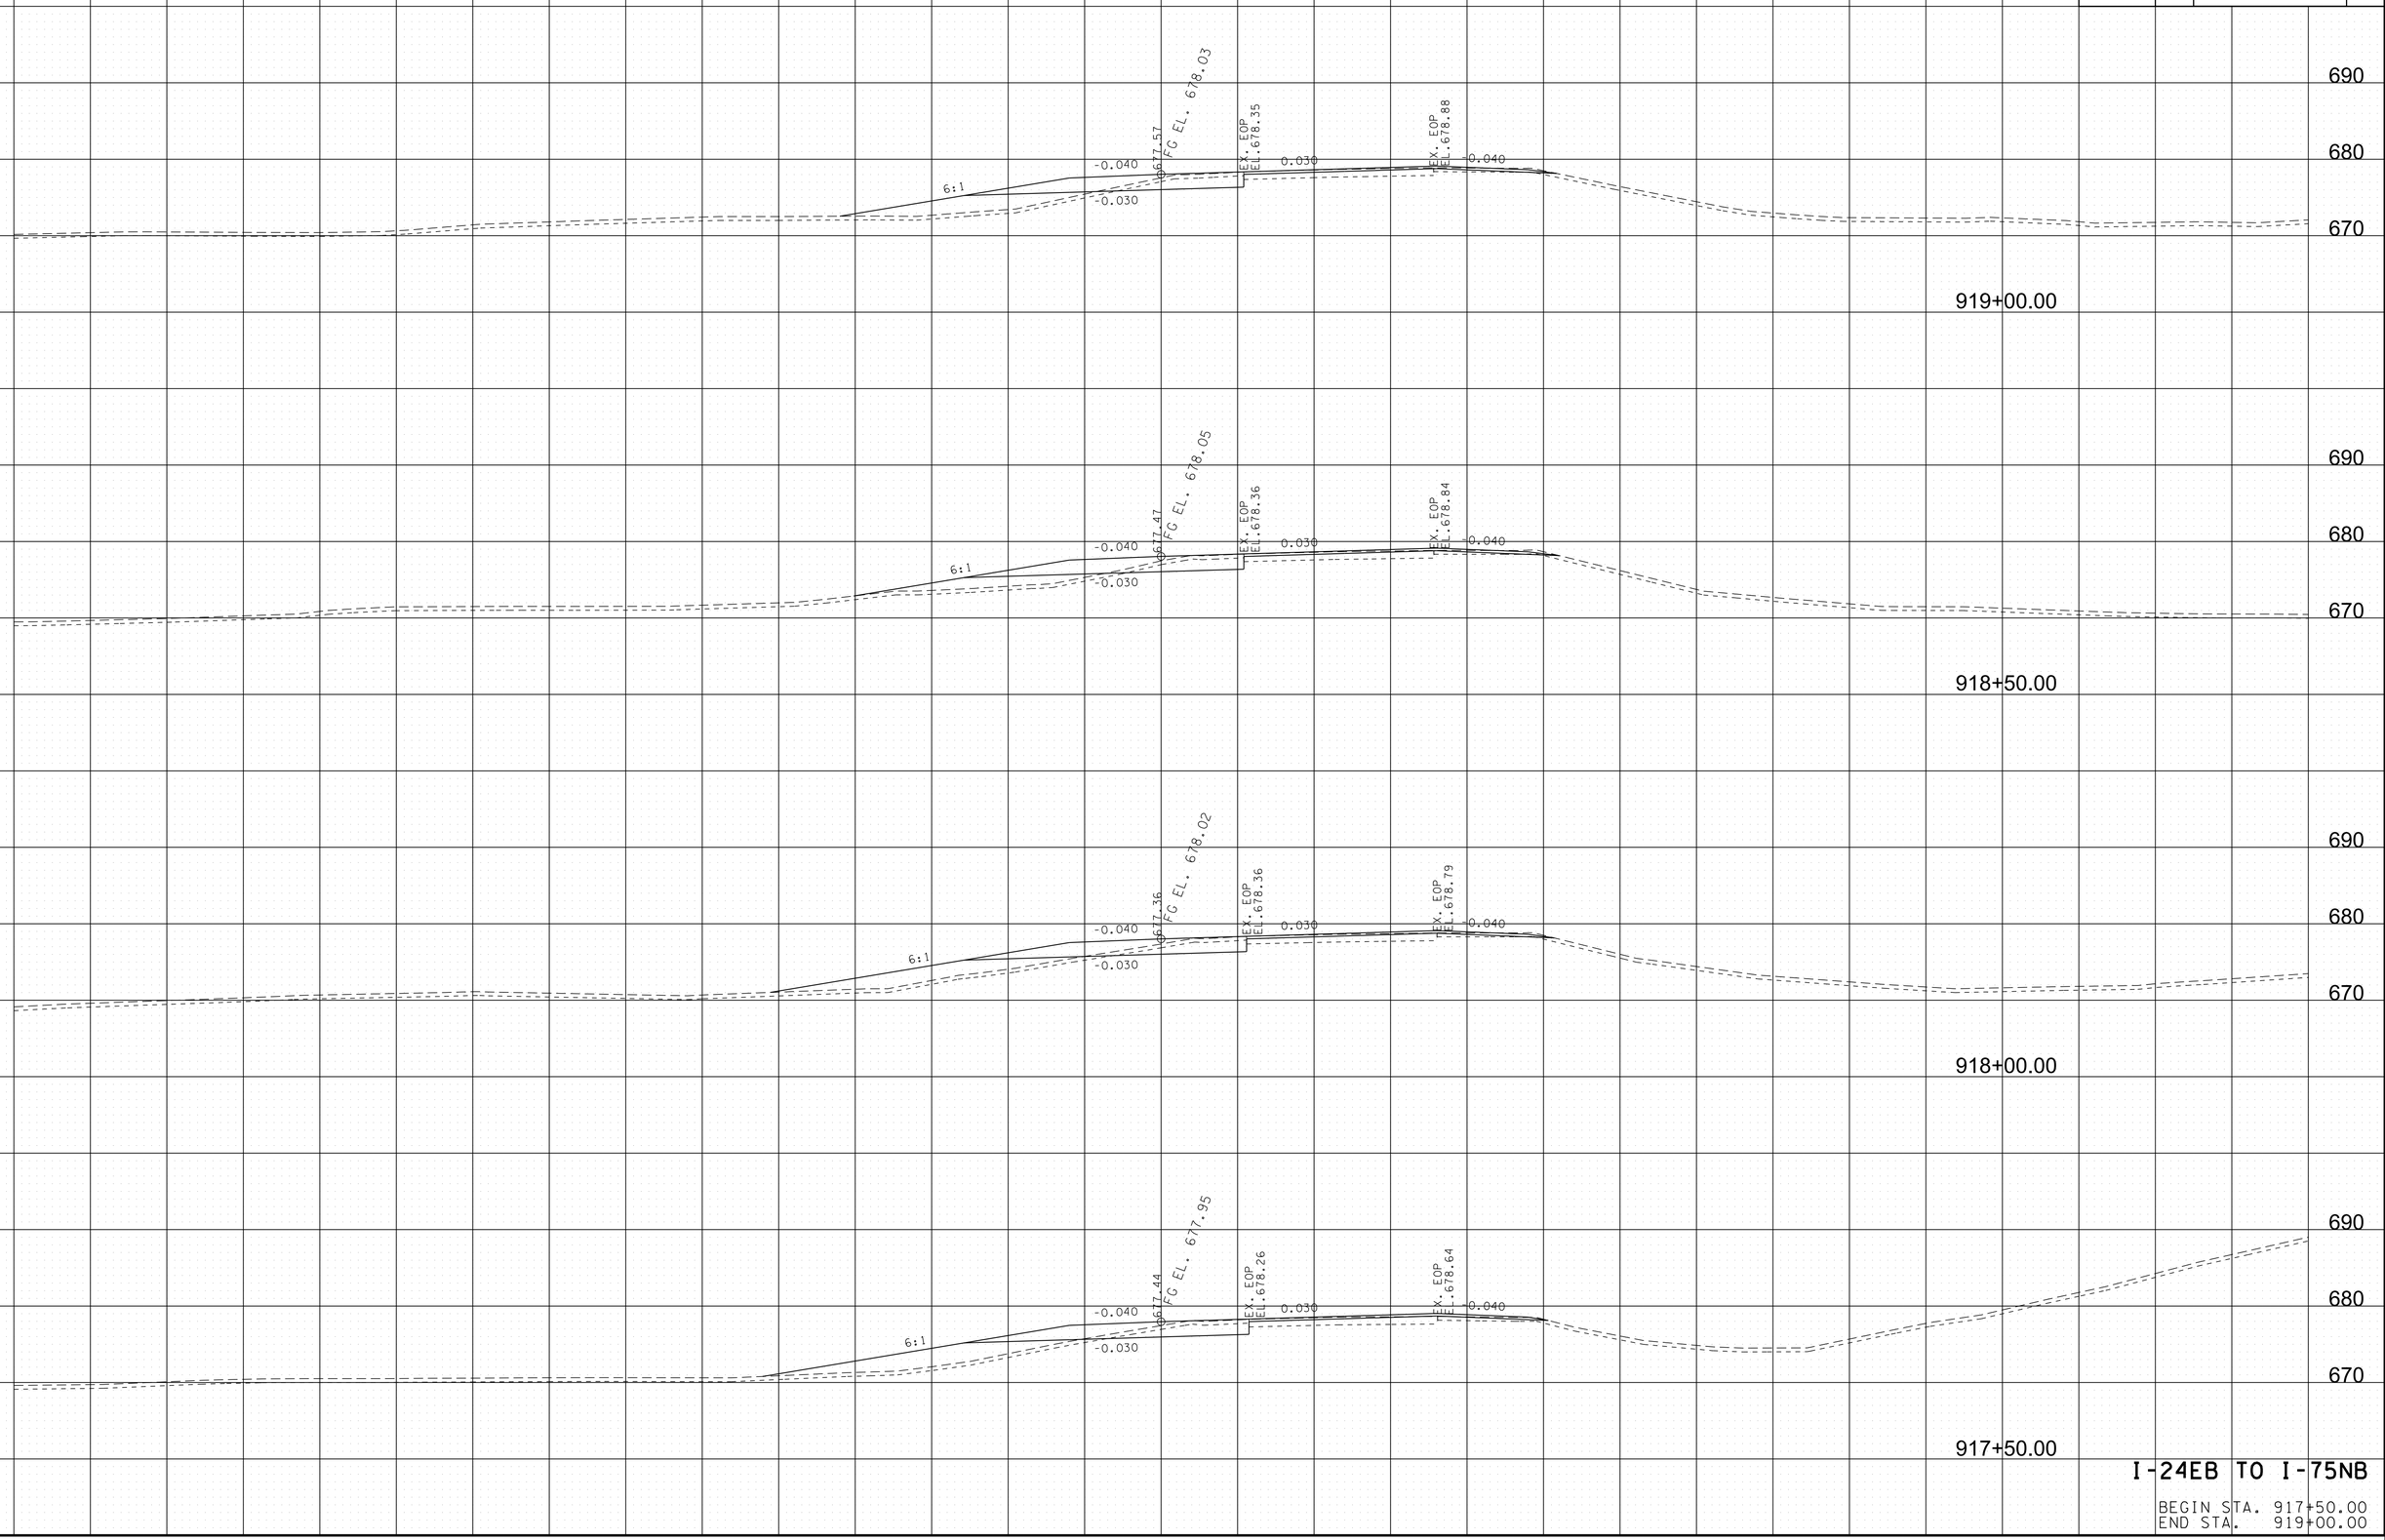


I-24EB TO I-75NB

BEGIN STA. 917+50.00
END STA. 919+00.00

8/9/2018 5:42:16 PM
Y:\Projects\001000\001400\14304 I-75 Interchange at I-24 Owners Rep TDOT\Dgn\XS-I24EBtoI75NB.sht

TYPE	YEAR	PROJECT NO.	SHEET NO.
FUNCT.	2018	IM/NH-75-1(131)	244

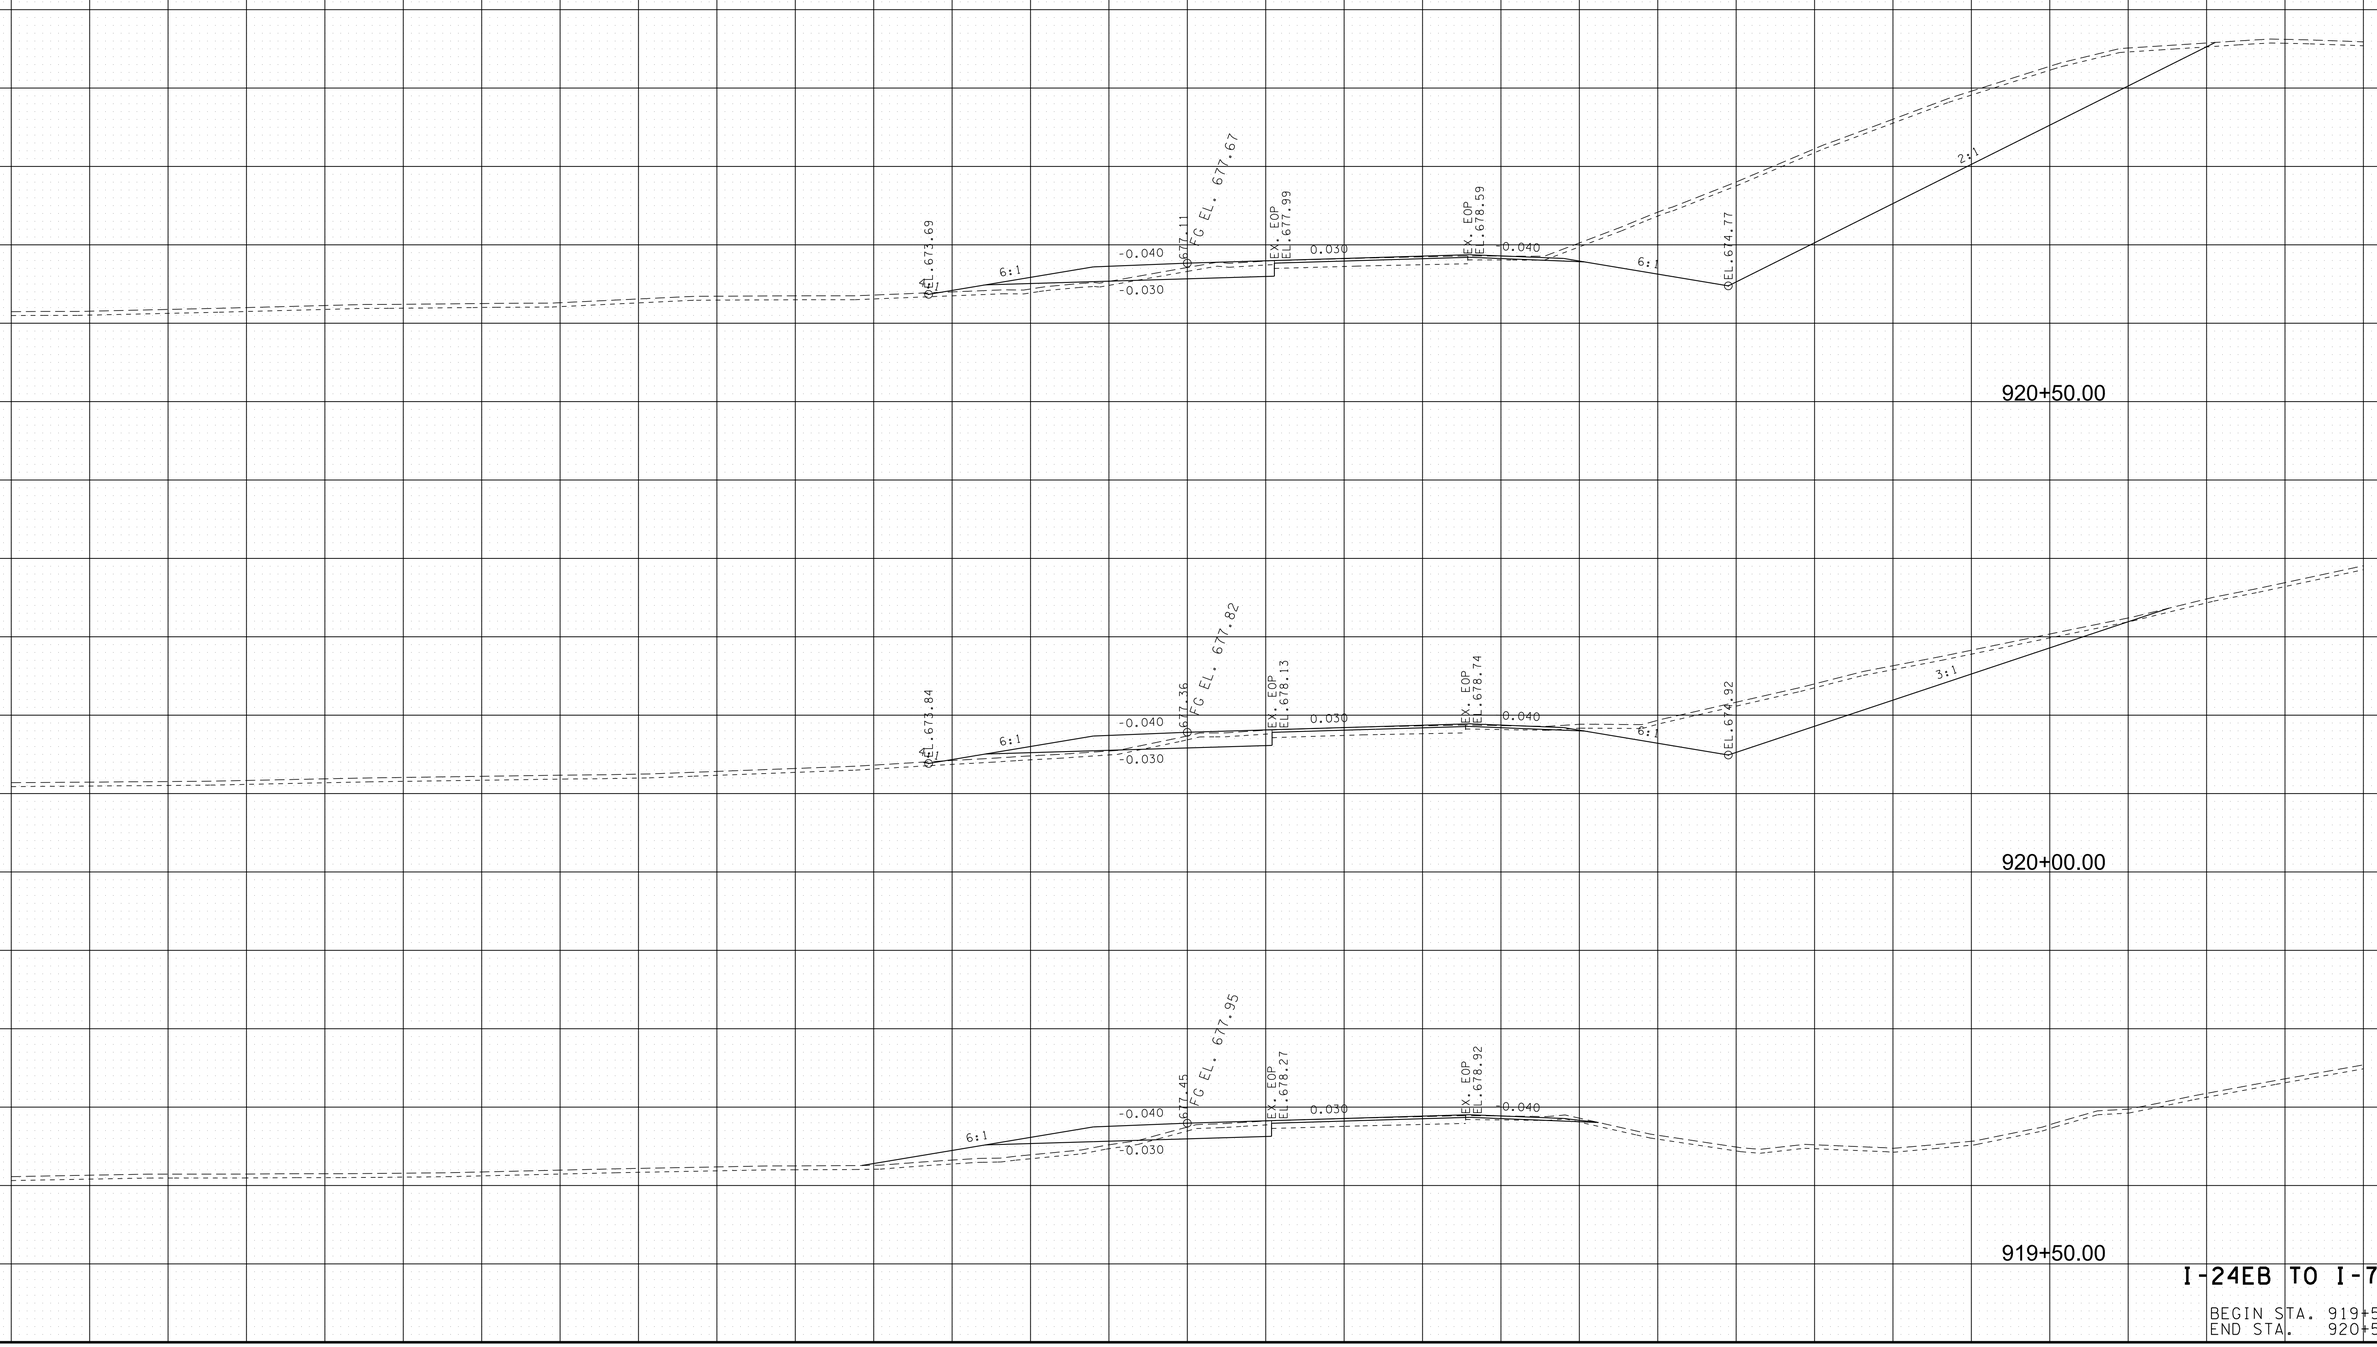


I-24EB TO I-75NB

BEGIN STA. 919+50.00
END STA. 920+50.00

8/9/2018 5:42:18 PM
Y:\Projects\001000\001400\14304 I-75 Interchange at I-24 Owners Rep TDOT\Dgn\XS-I24EBtoI75NB.sht

TYPE	YEAR	PROJECT NO.	SHEET NO.
FUNCT.	2018	IM/NH-75-1(131)	245

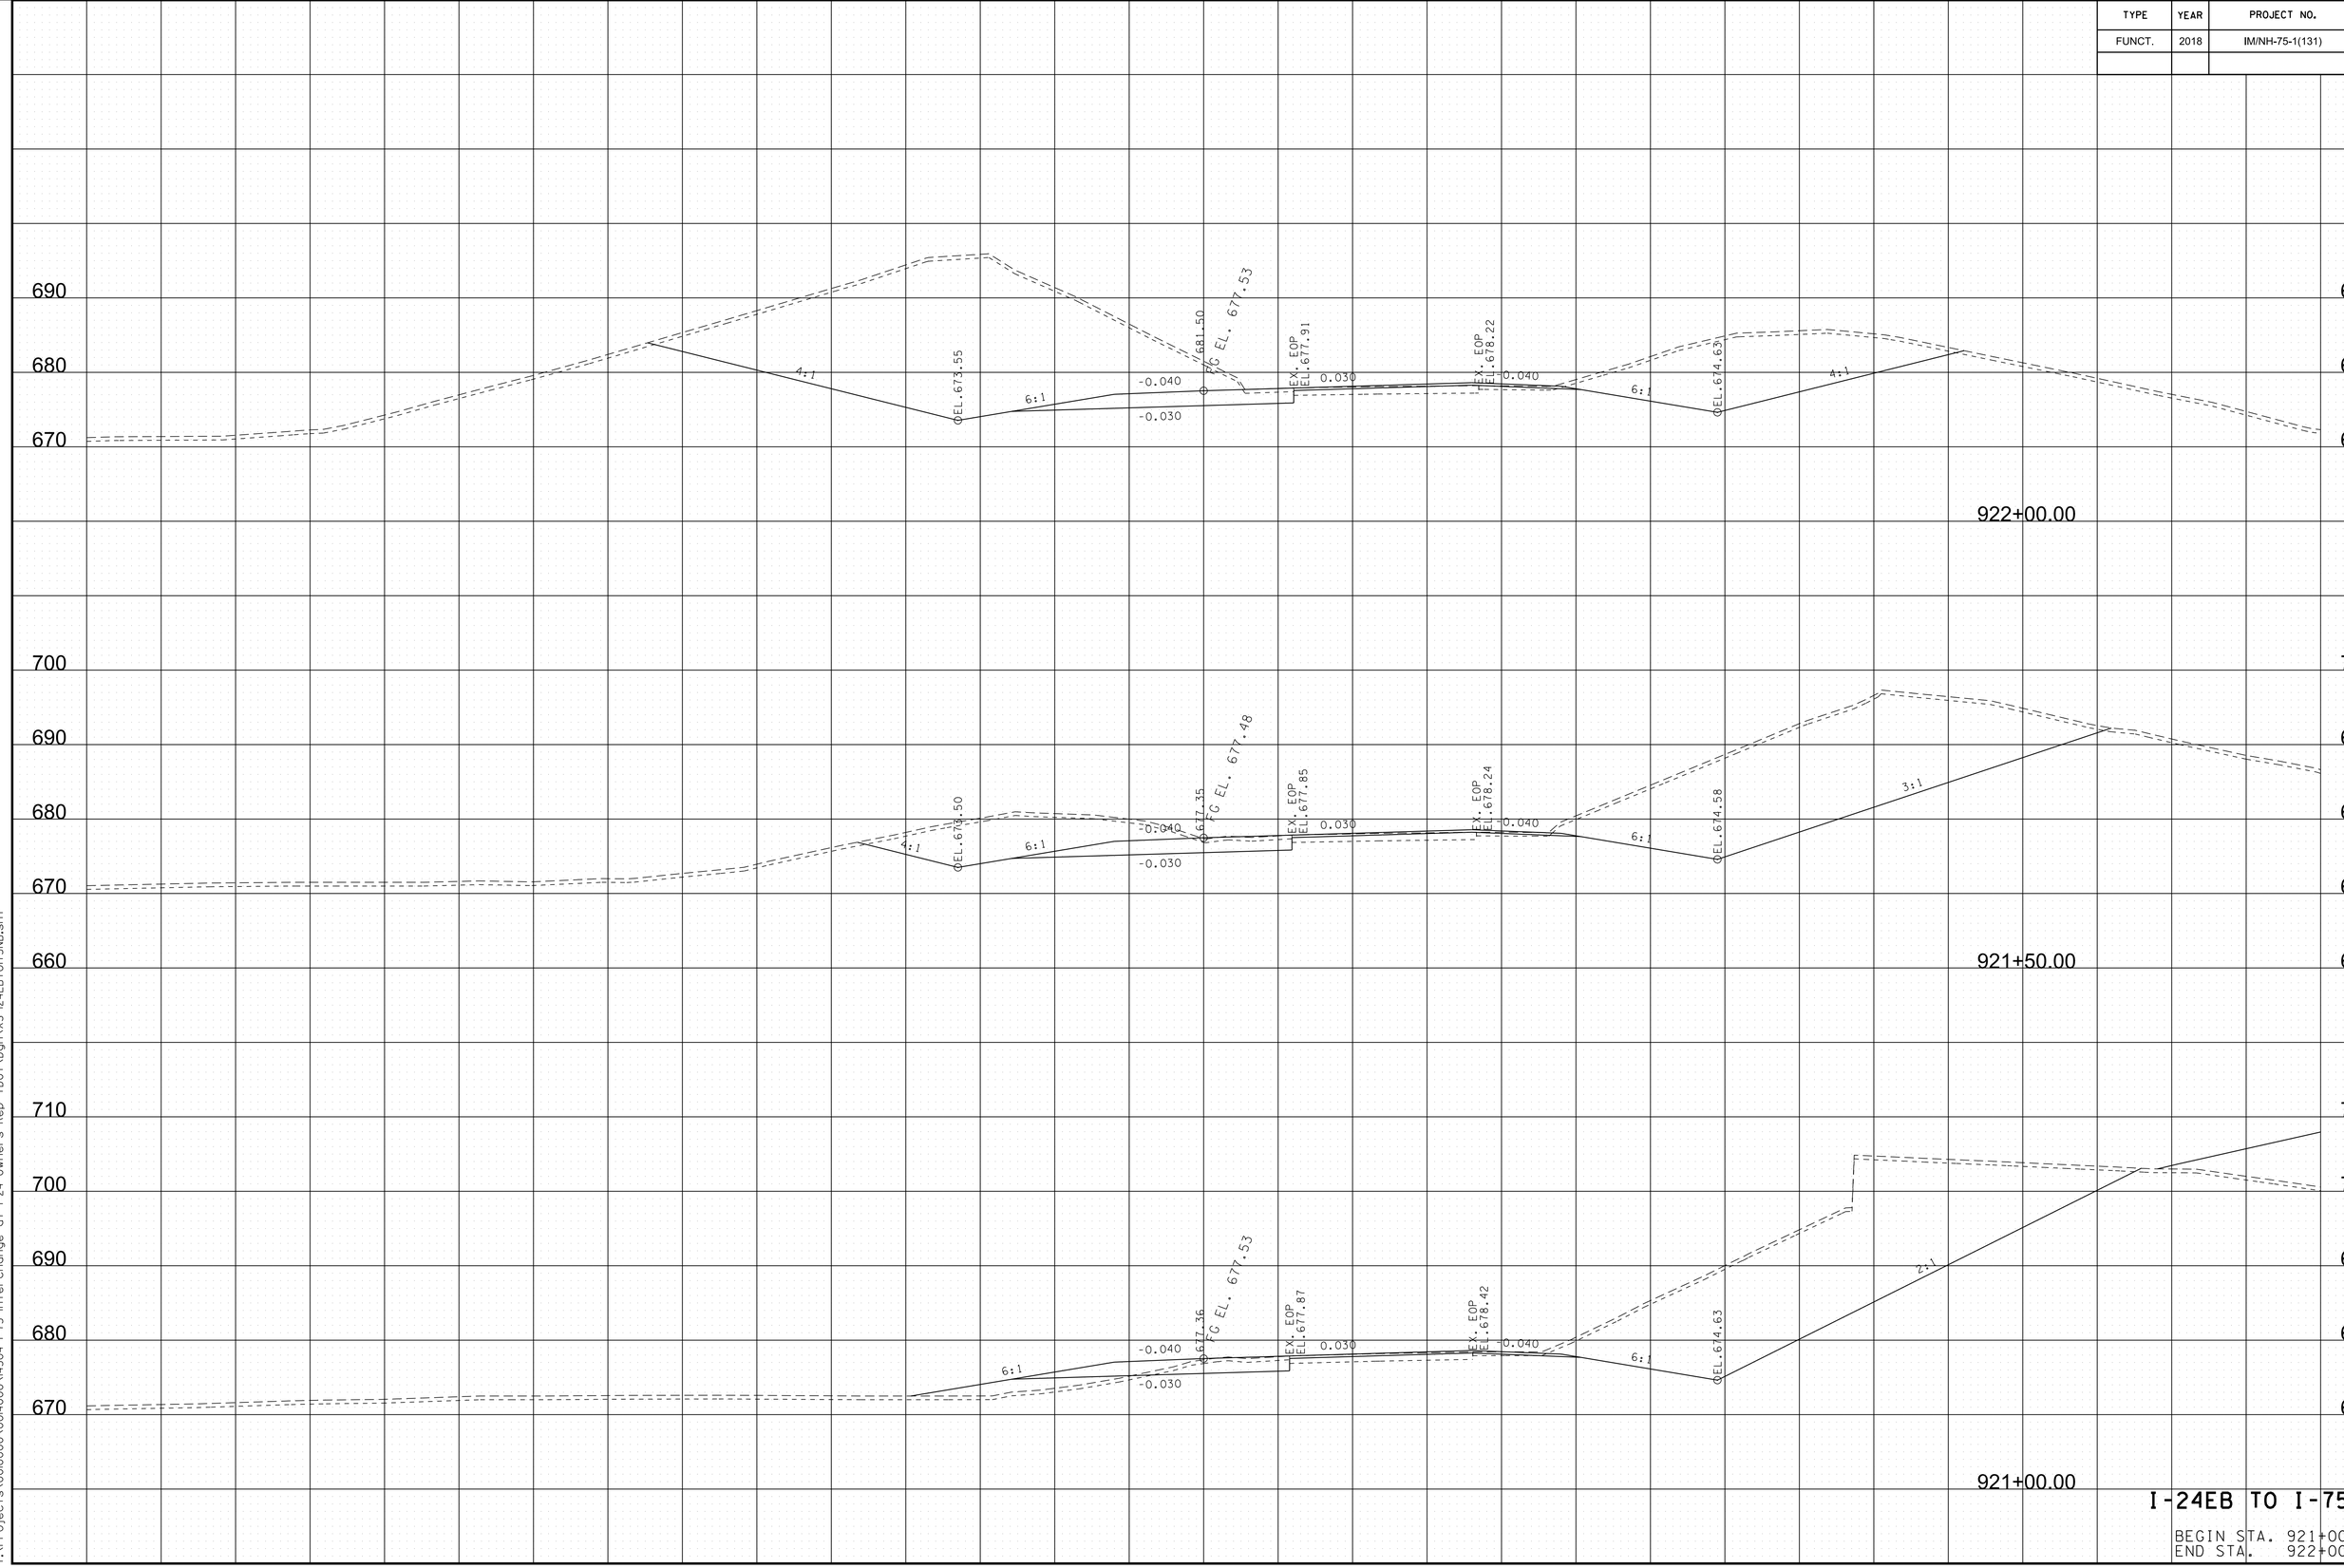


I-24EB TO I-75NB

BEGIN STA. 921+00.00
END STA. 922+00.00

8/9/2018 5:42:19 PM
Y:\Projects\001000\001400\001400\v4304 I-75 interchange at I-24 Owners Rep TDOT\Dgn\XS-I24EBtoI75NB.sht

TYPE	YEAR	PROJECT NO.	SHEET NO.
FUNCT.	2018	IM/NH-75-1(131)	246

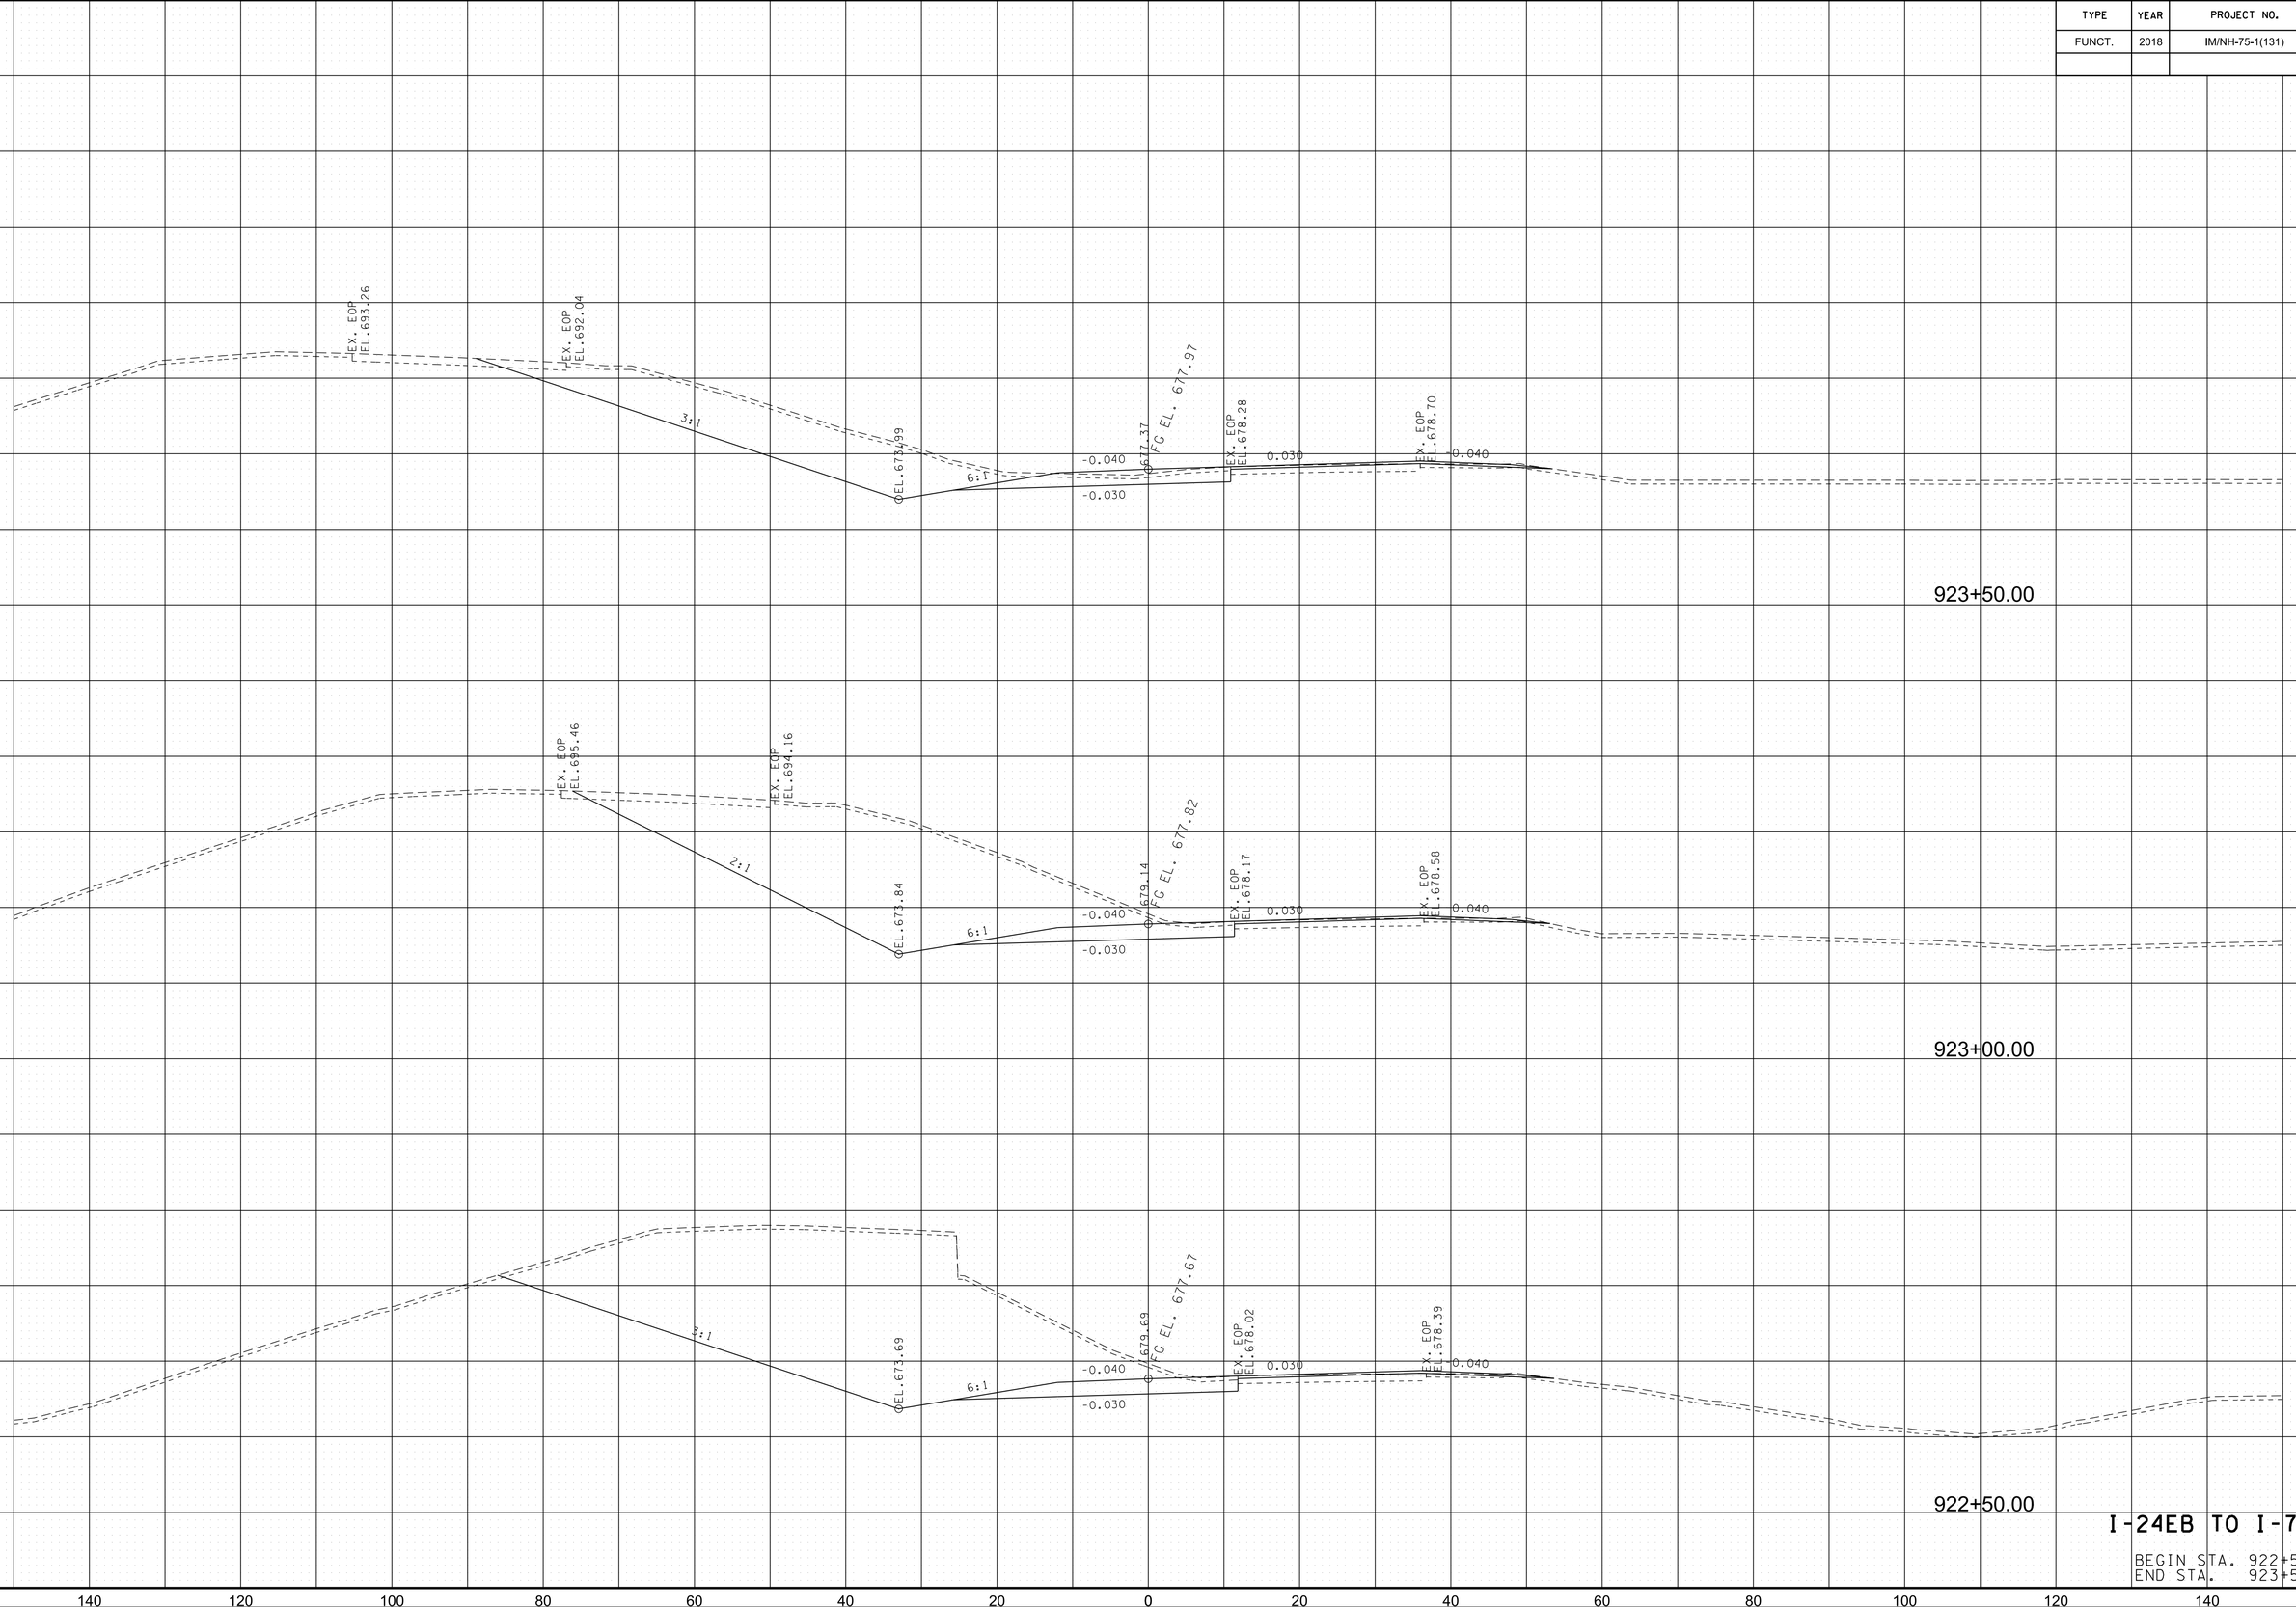


I-24EB TO I-75NB

BEGIN STA. 922+50.00
END STA. 923+50.00

8/9/2018 5:42:20 PM
Y:\Projects\001000\004000\4304 I-75 Interchange at I-24 Owners Rep TDOT\Dgn\XS-I24EBtoI75NB.sht

TYPE	YEAR	PROJECT NO.	SHEET NO.
FUNCT.	2018	IM/NH-75-1(131)	247

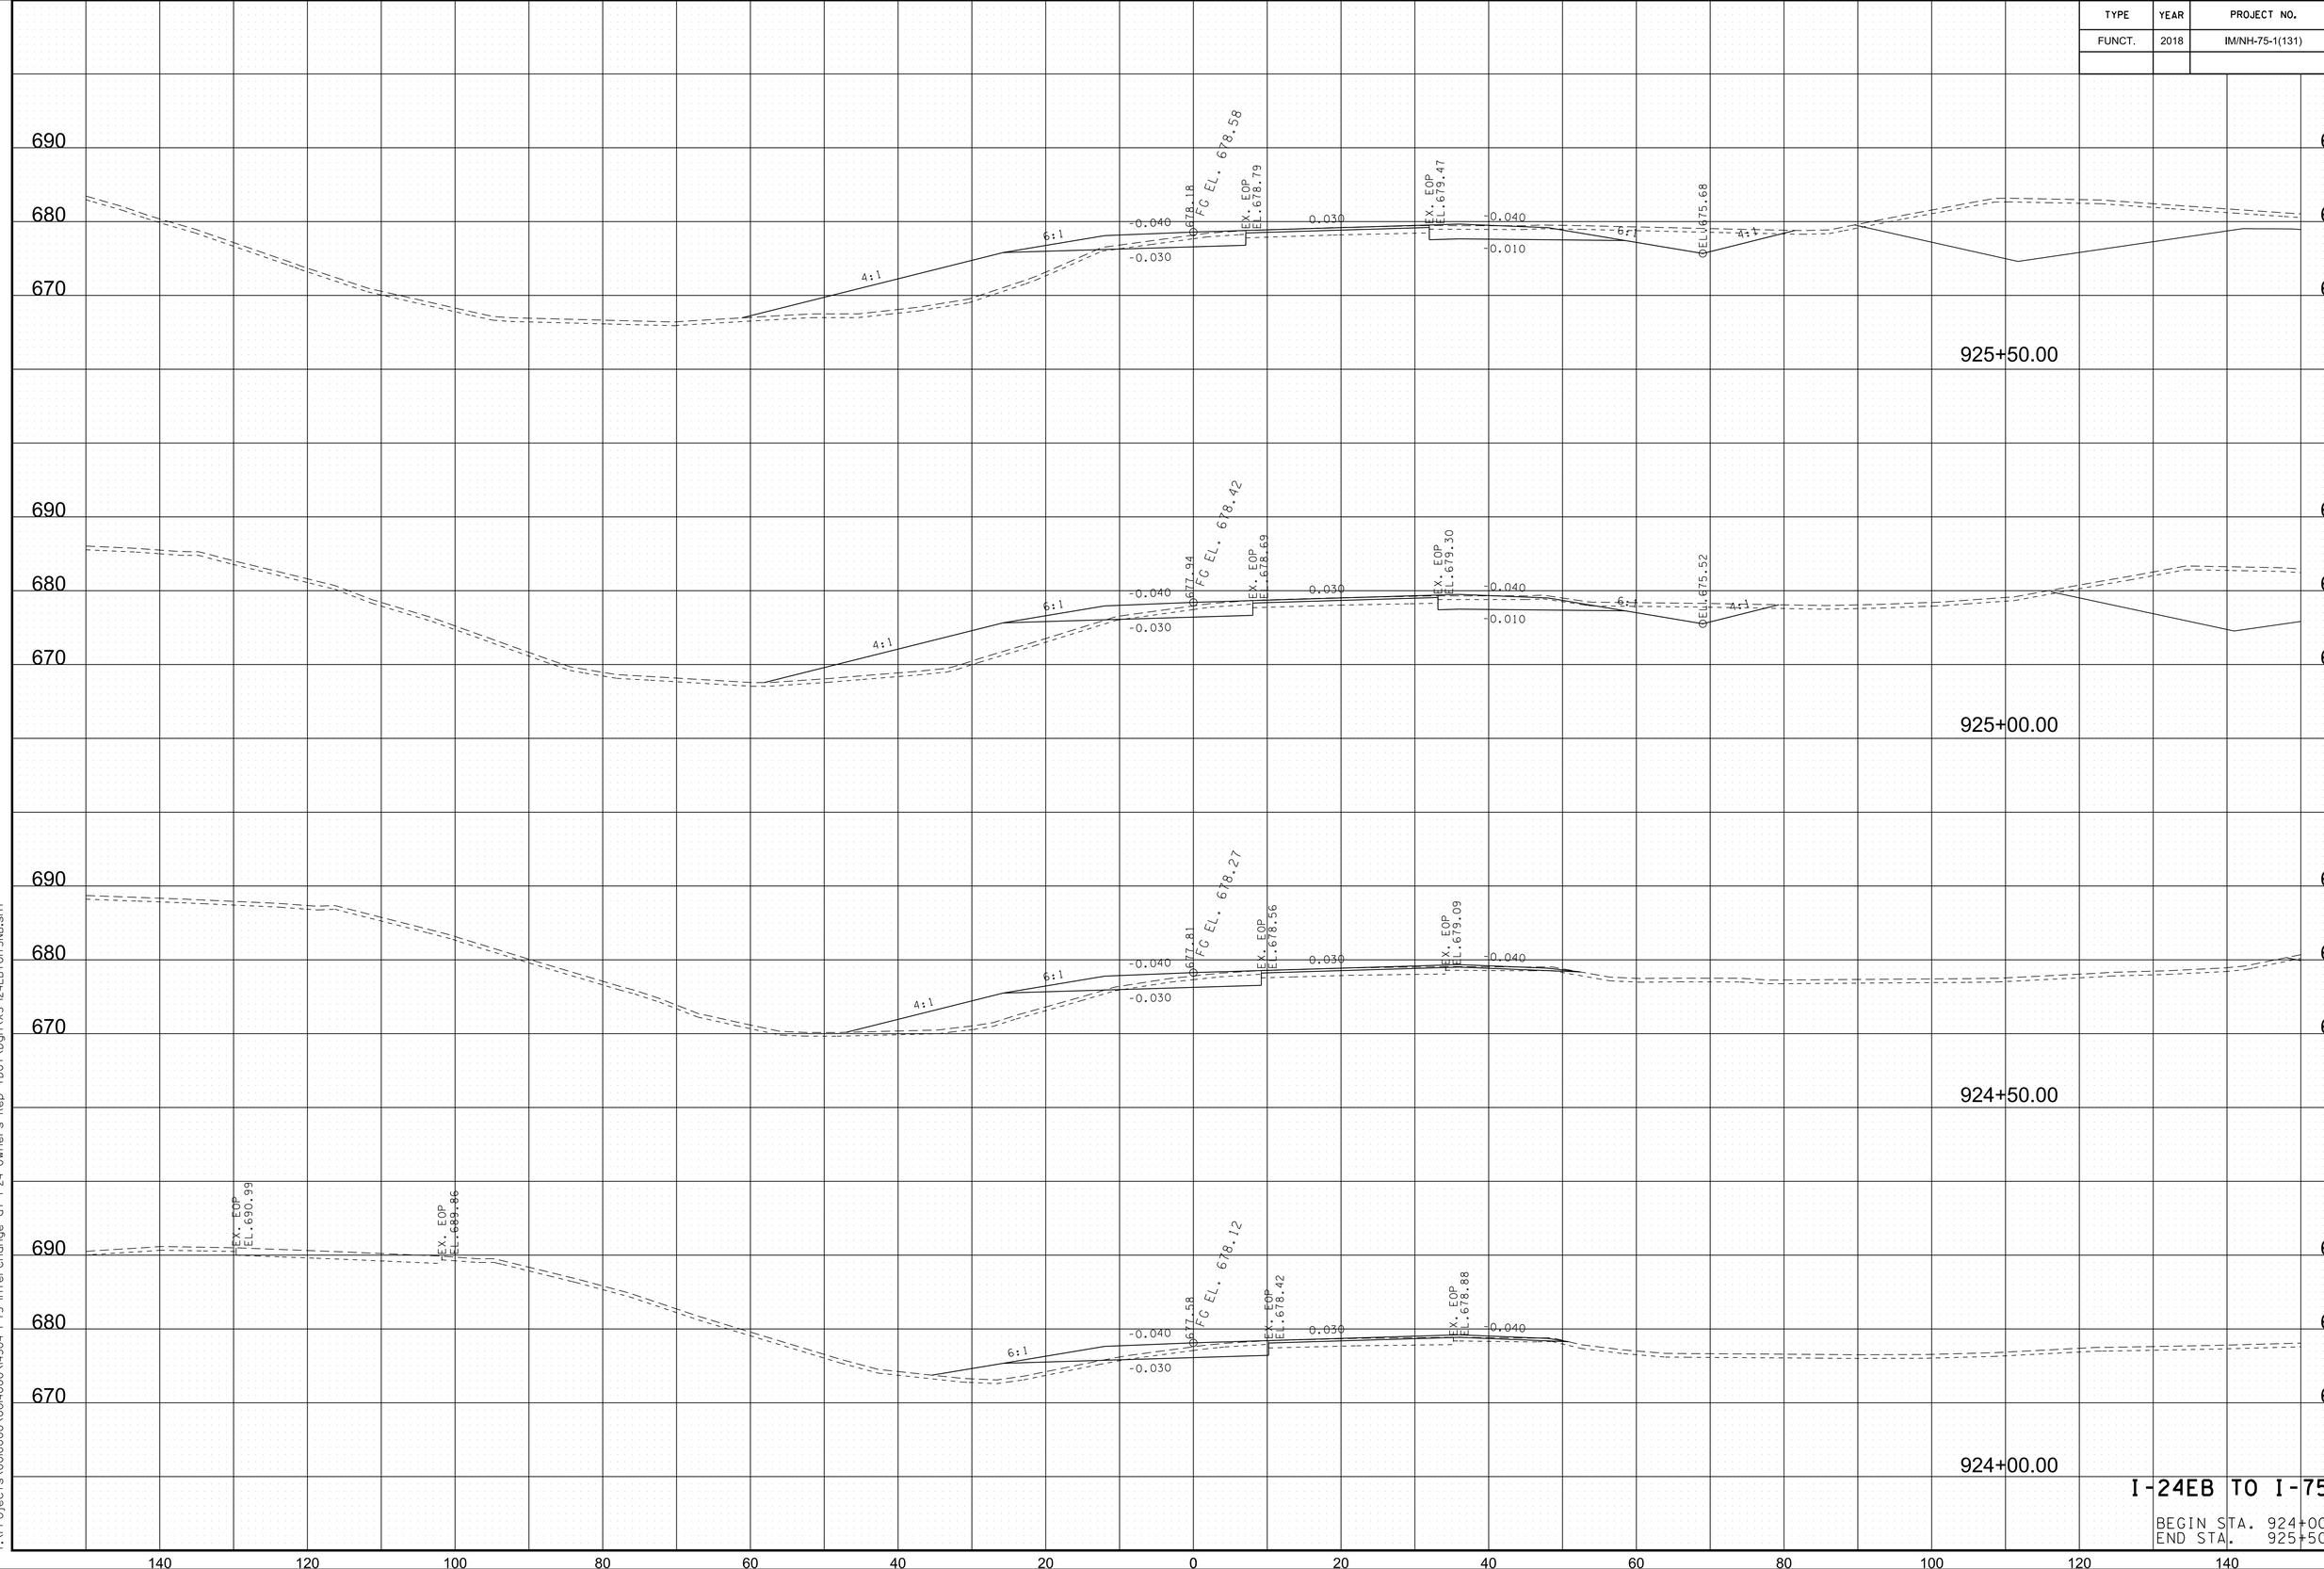


8/9/2018 5:42:22 PM
Y:\Projects\001000\001400\14304 I-75 Interchange at I-24 Owners Rep TDOT\Dgn\XS-I24EBtoI75NB.sht

I-24EB TO I-75NB

BEGIN STA. 924+00.00
END STA. 925+50.00

TYPE	YEAR	PROJECT NO.	SHEET NO.
FUNCT.	2018	IM/NH-75-1(131)	248

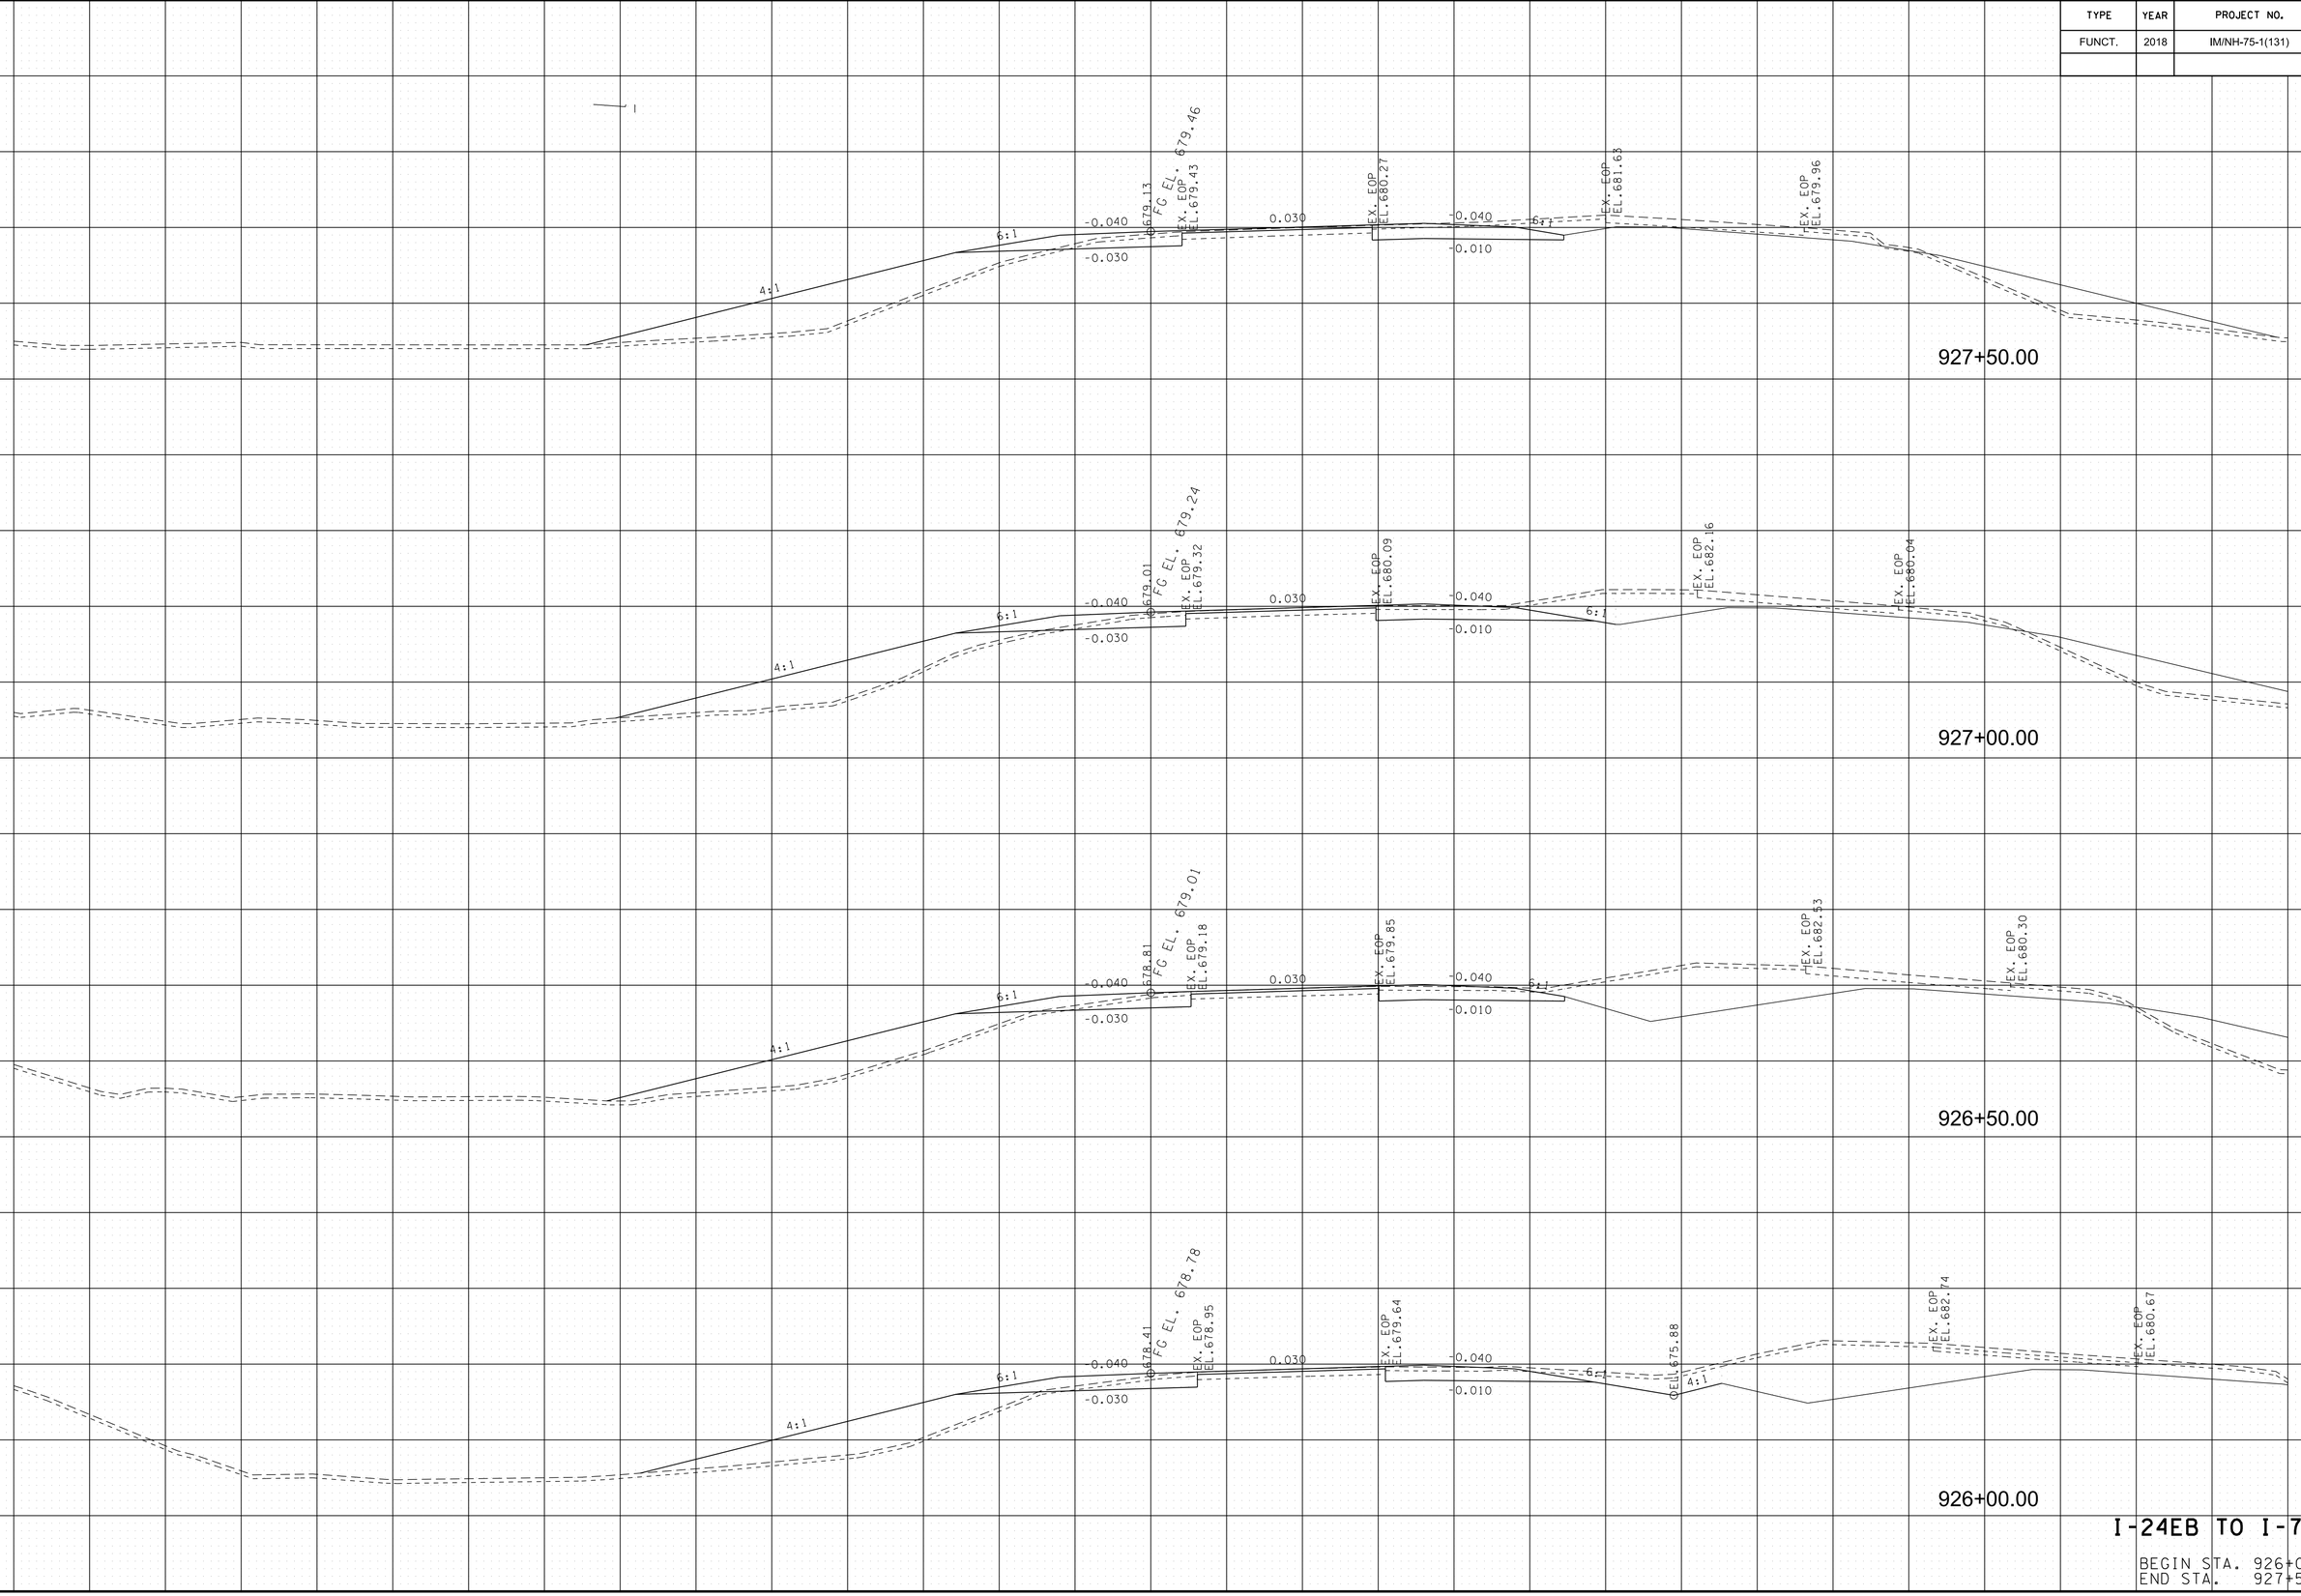


I-24EB TO I-75NB

BEGIN STA. 926+00.00
END STA. 927+50.00

8/9/2018 5:42:23 PM
Y:\Projects\001000\001400\14304 I-75 Interchange at I-24 Owners Rep TDOT\Dgn\XS-I24EBtoI75NB.sht

TYPE	YEAR	PROJECT NO.	SHEET NO.
FUNCT.	2018	IM/NH-75-1(131)	249

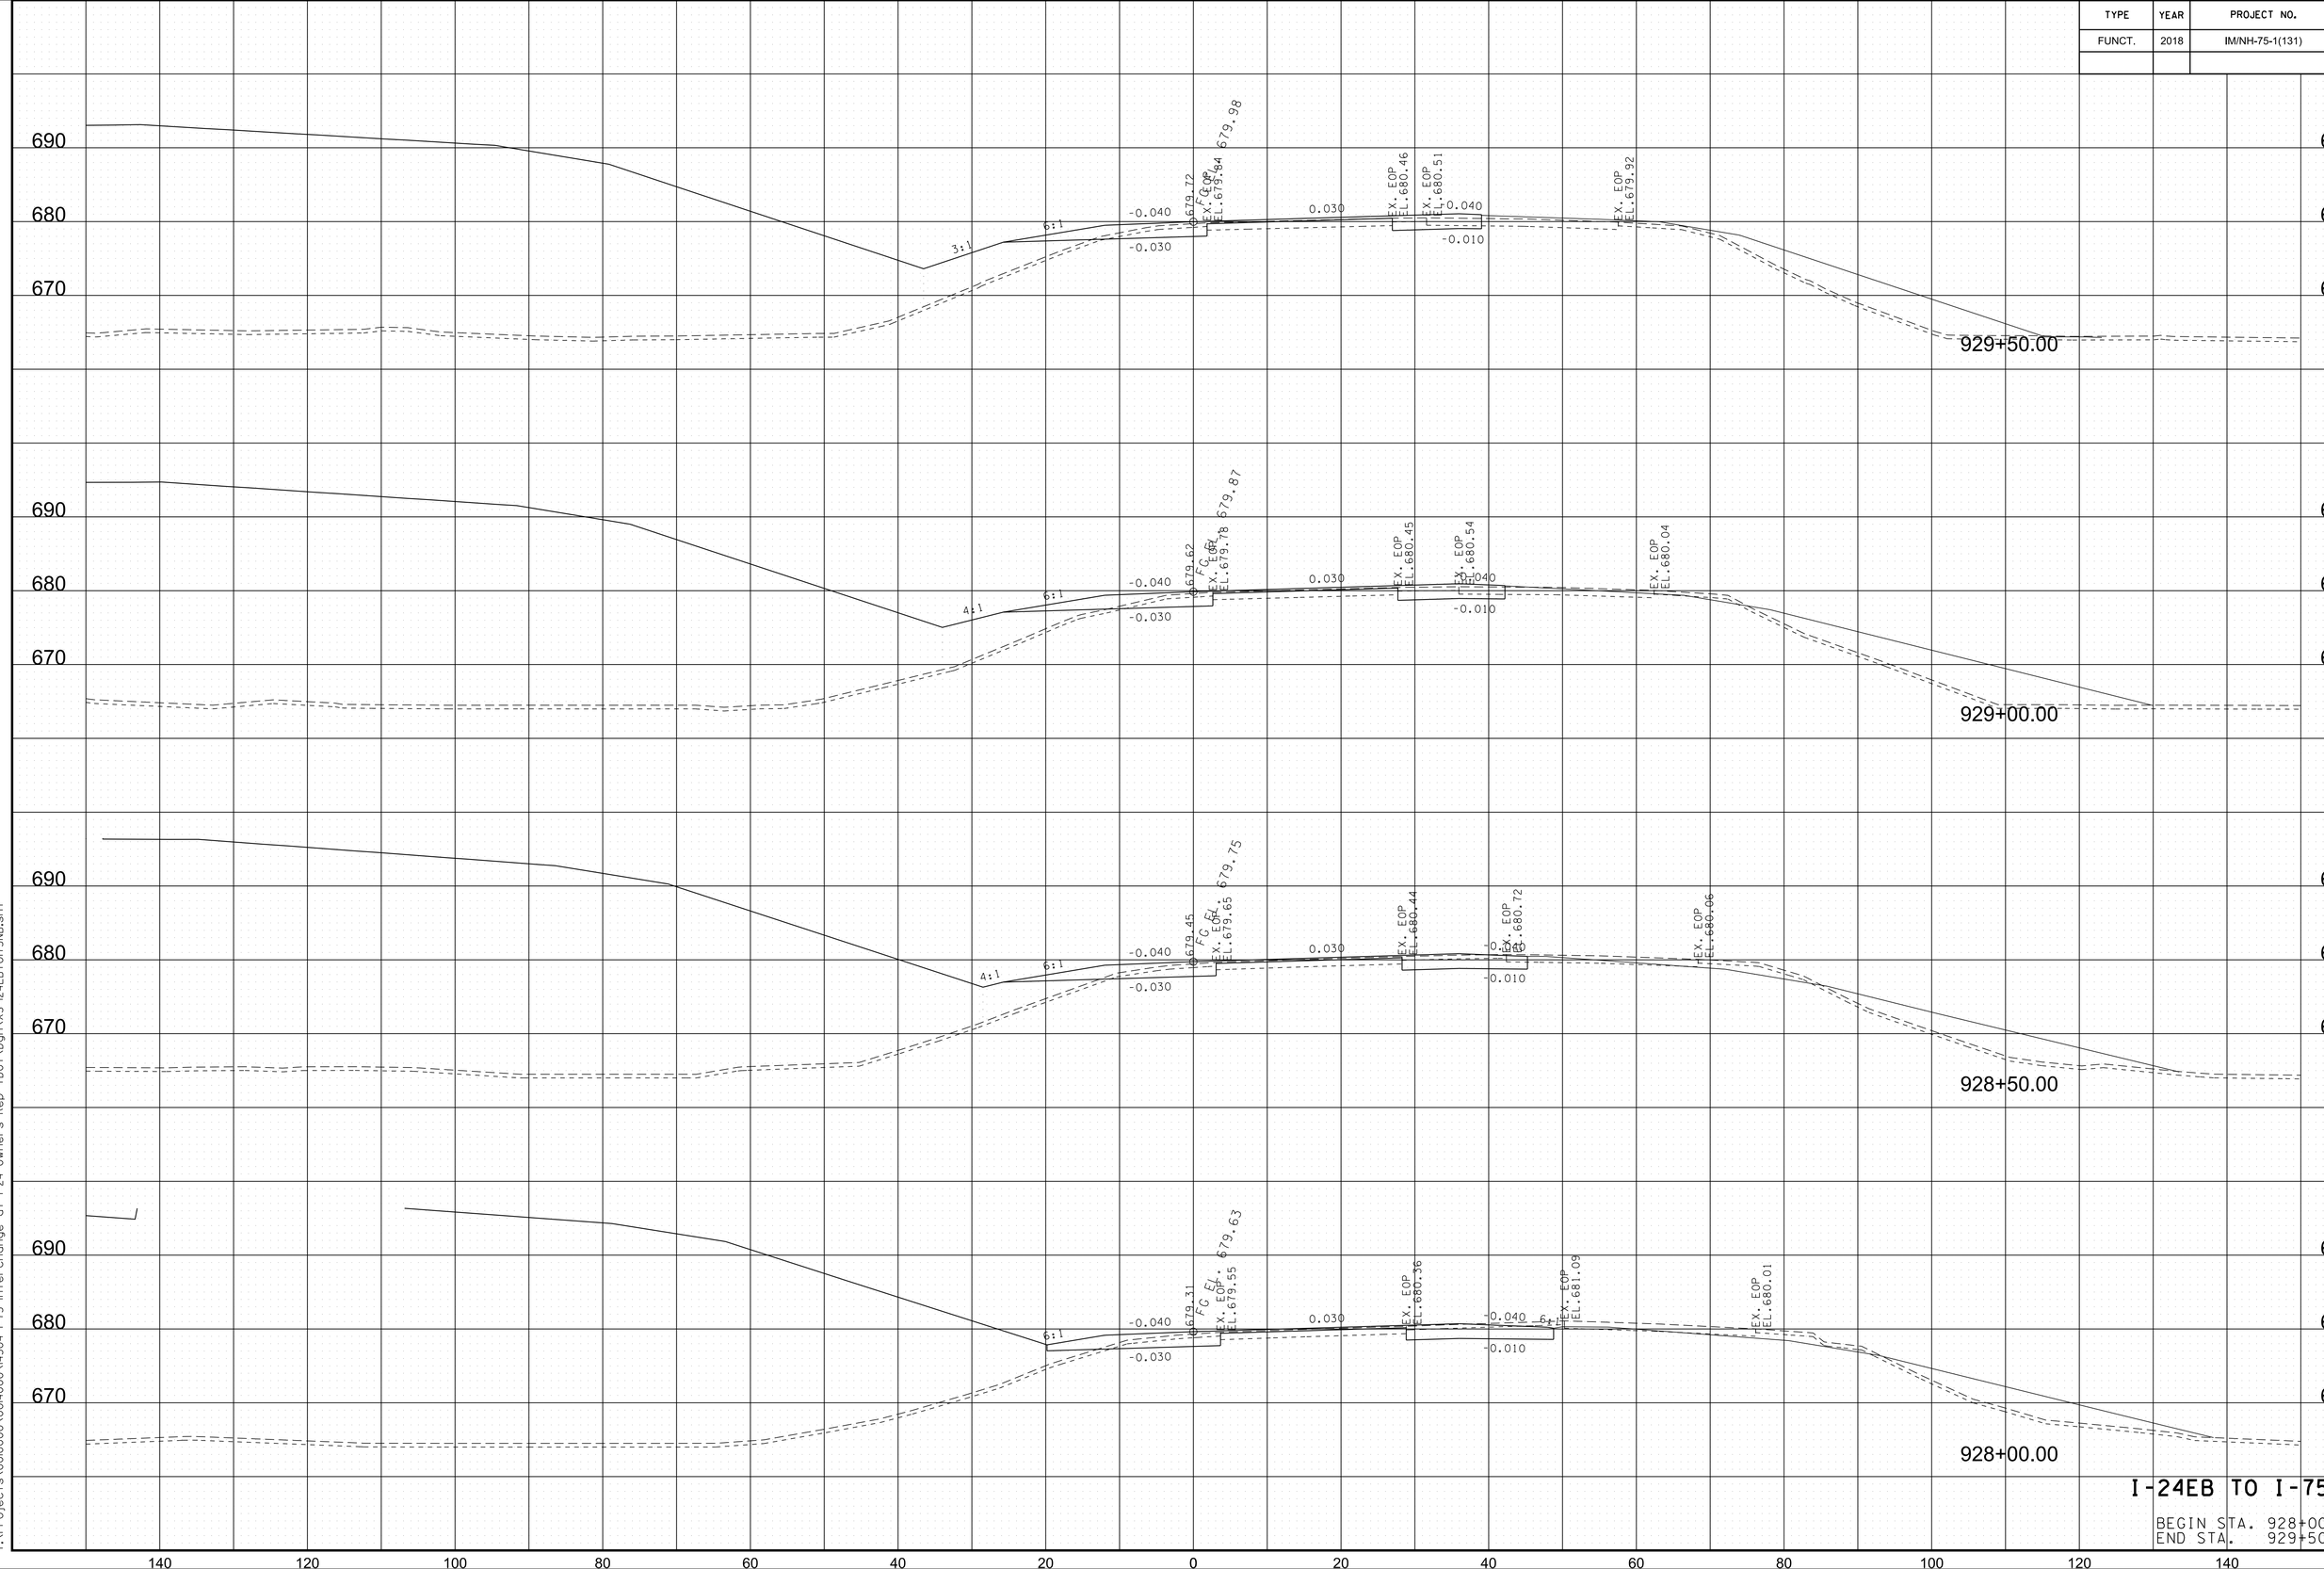


I-24EB TO I-75NB

BEGIN STA. 928+00.00
END STA. 929+50.00

8/9/2018 5:42:25 PM
Y:\Projects\001000\001400\14304 I-75 Interchange at I-24 Owners Rep TDOT\Dgn\XS-I24EBtoI75NB.sht

TYPE	YEAR	PROJECT NO.	SHEET NO.
FUNCT.	2018	IM/NH-75-1(131)	250

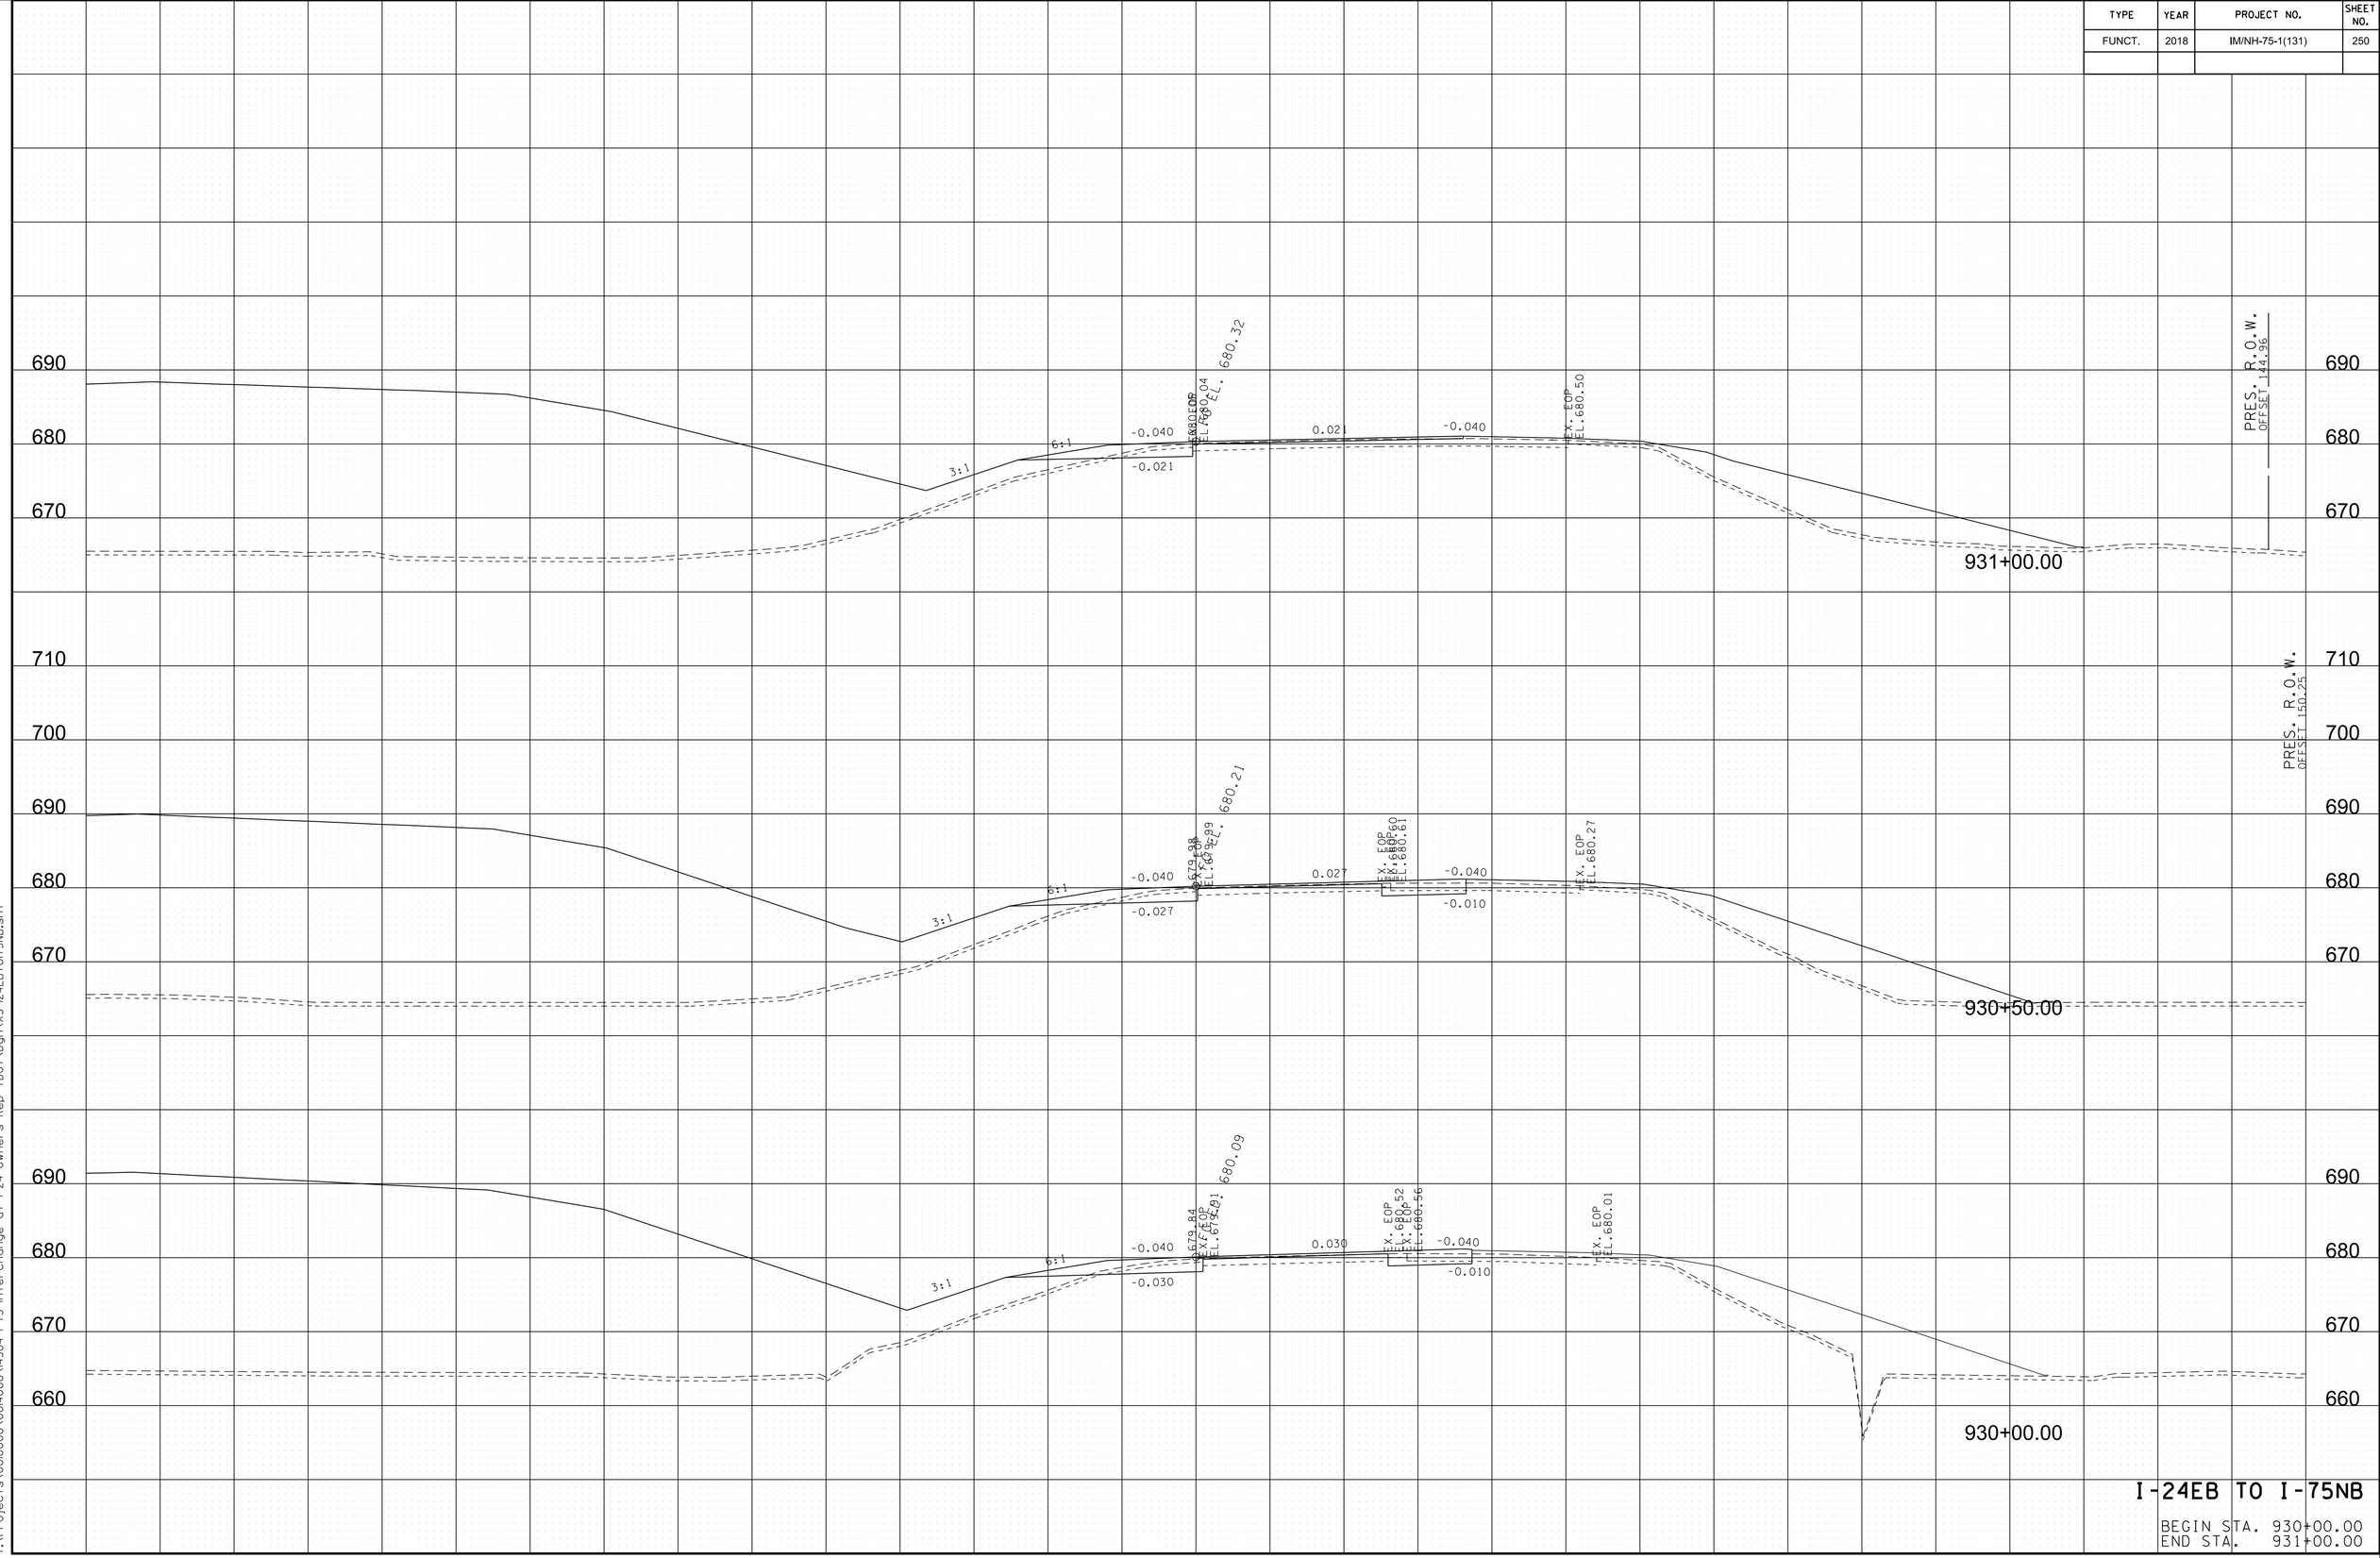


I-24EB TO I-75NB

BEGIN STA. 930+00.00
END STA. 931+00.00

8/9/2018 5:42:26 PM
Y:\Projects\001000\001400\14304 I-75 Interchange at I-24 Owners Rep TDOT\Dgn\XS-I24EBtoI75NB.sht

TYPE	YEAR	PROJECT NO.	SHEET NO.
FUNCT.	2018	IM/NH-75-1(131)	251

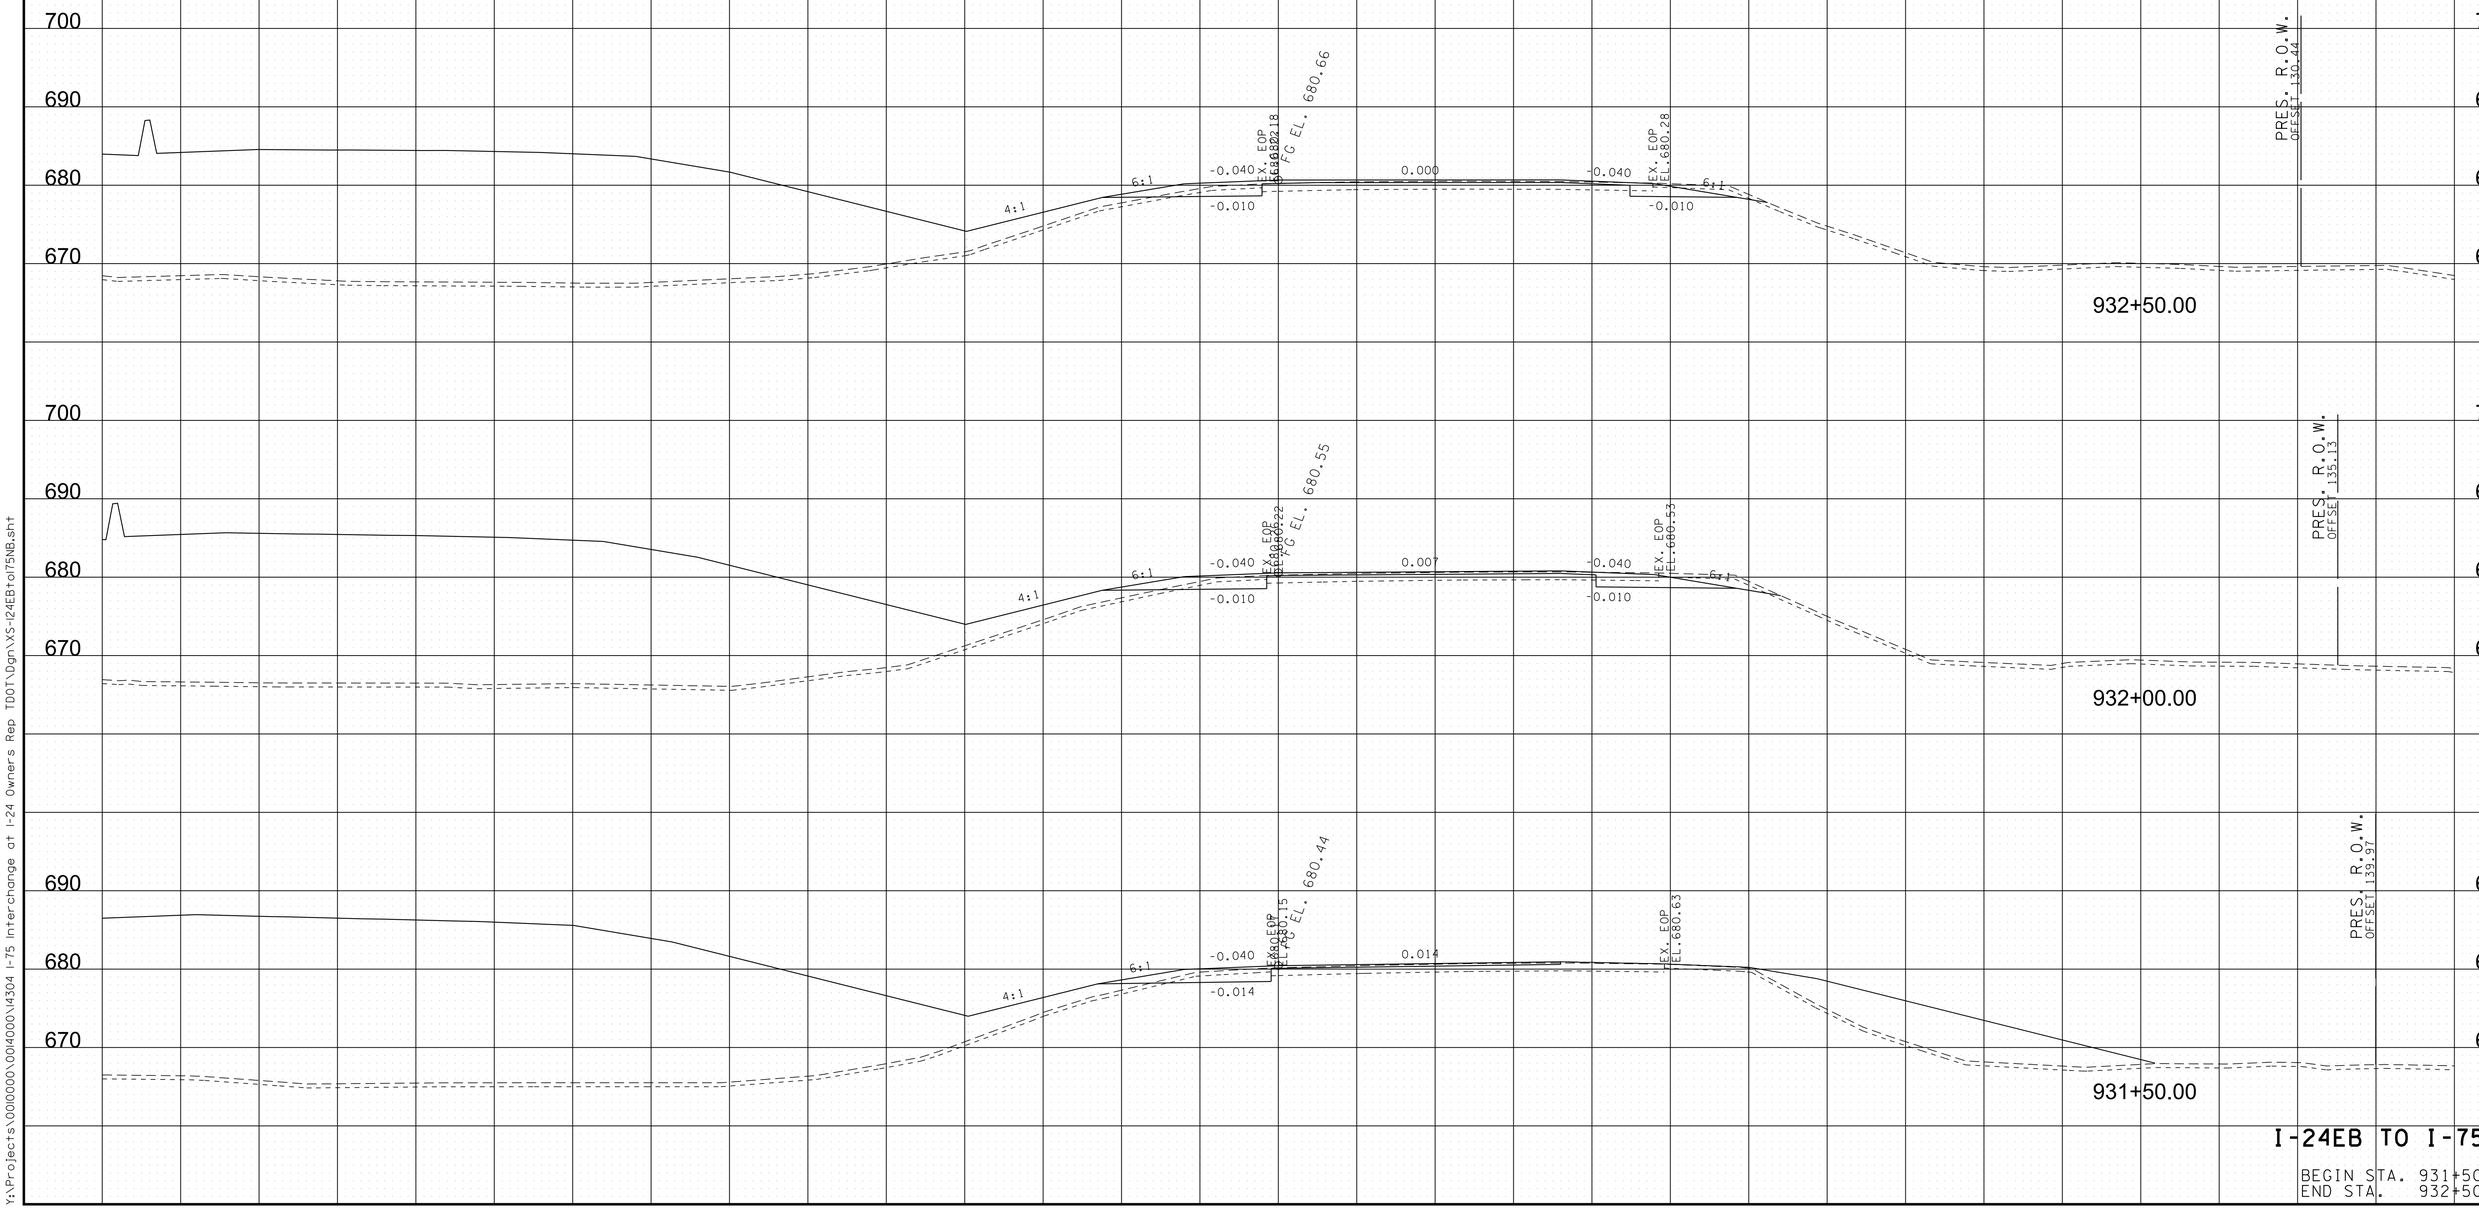


I-24EB TO I-75NB

BEGIN STA. 931+50.00
END STA. 932+50.00

8/9/2018 5:42:28 PM
Y:\Projects\001000\001400\14304 I-75 Interchange at I-24 Owners Rep TDOT\Dgn\XS-I24EBtoI75NB.sht

TYPE	YEAR	PROJECT NO.	SHEET NO.
FUNCT.	2018	IM/NH-75-1(131)	252

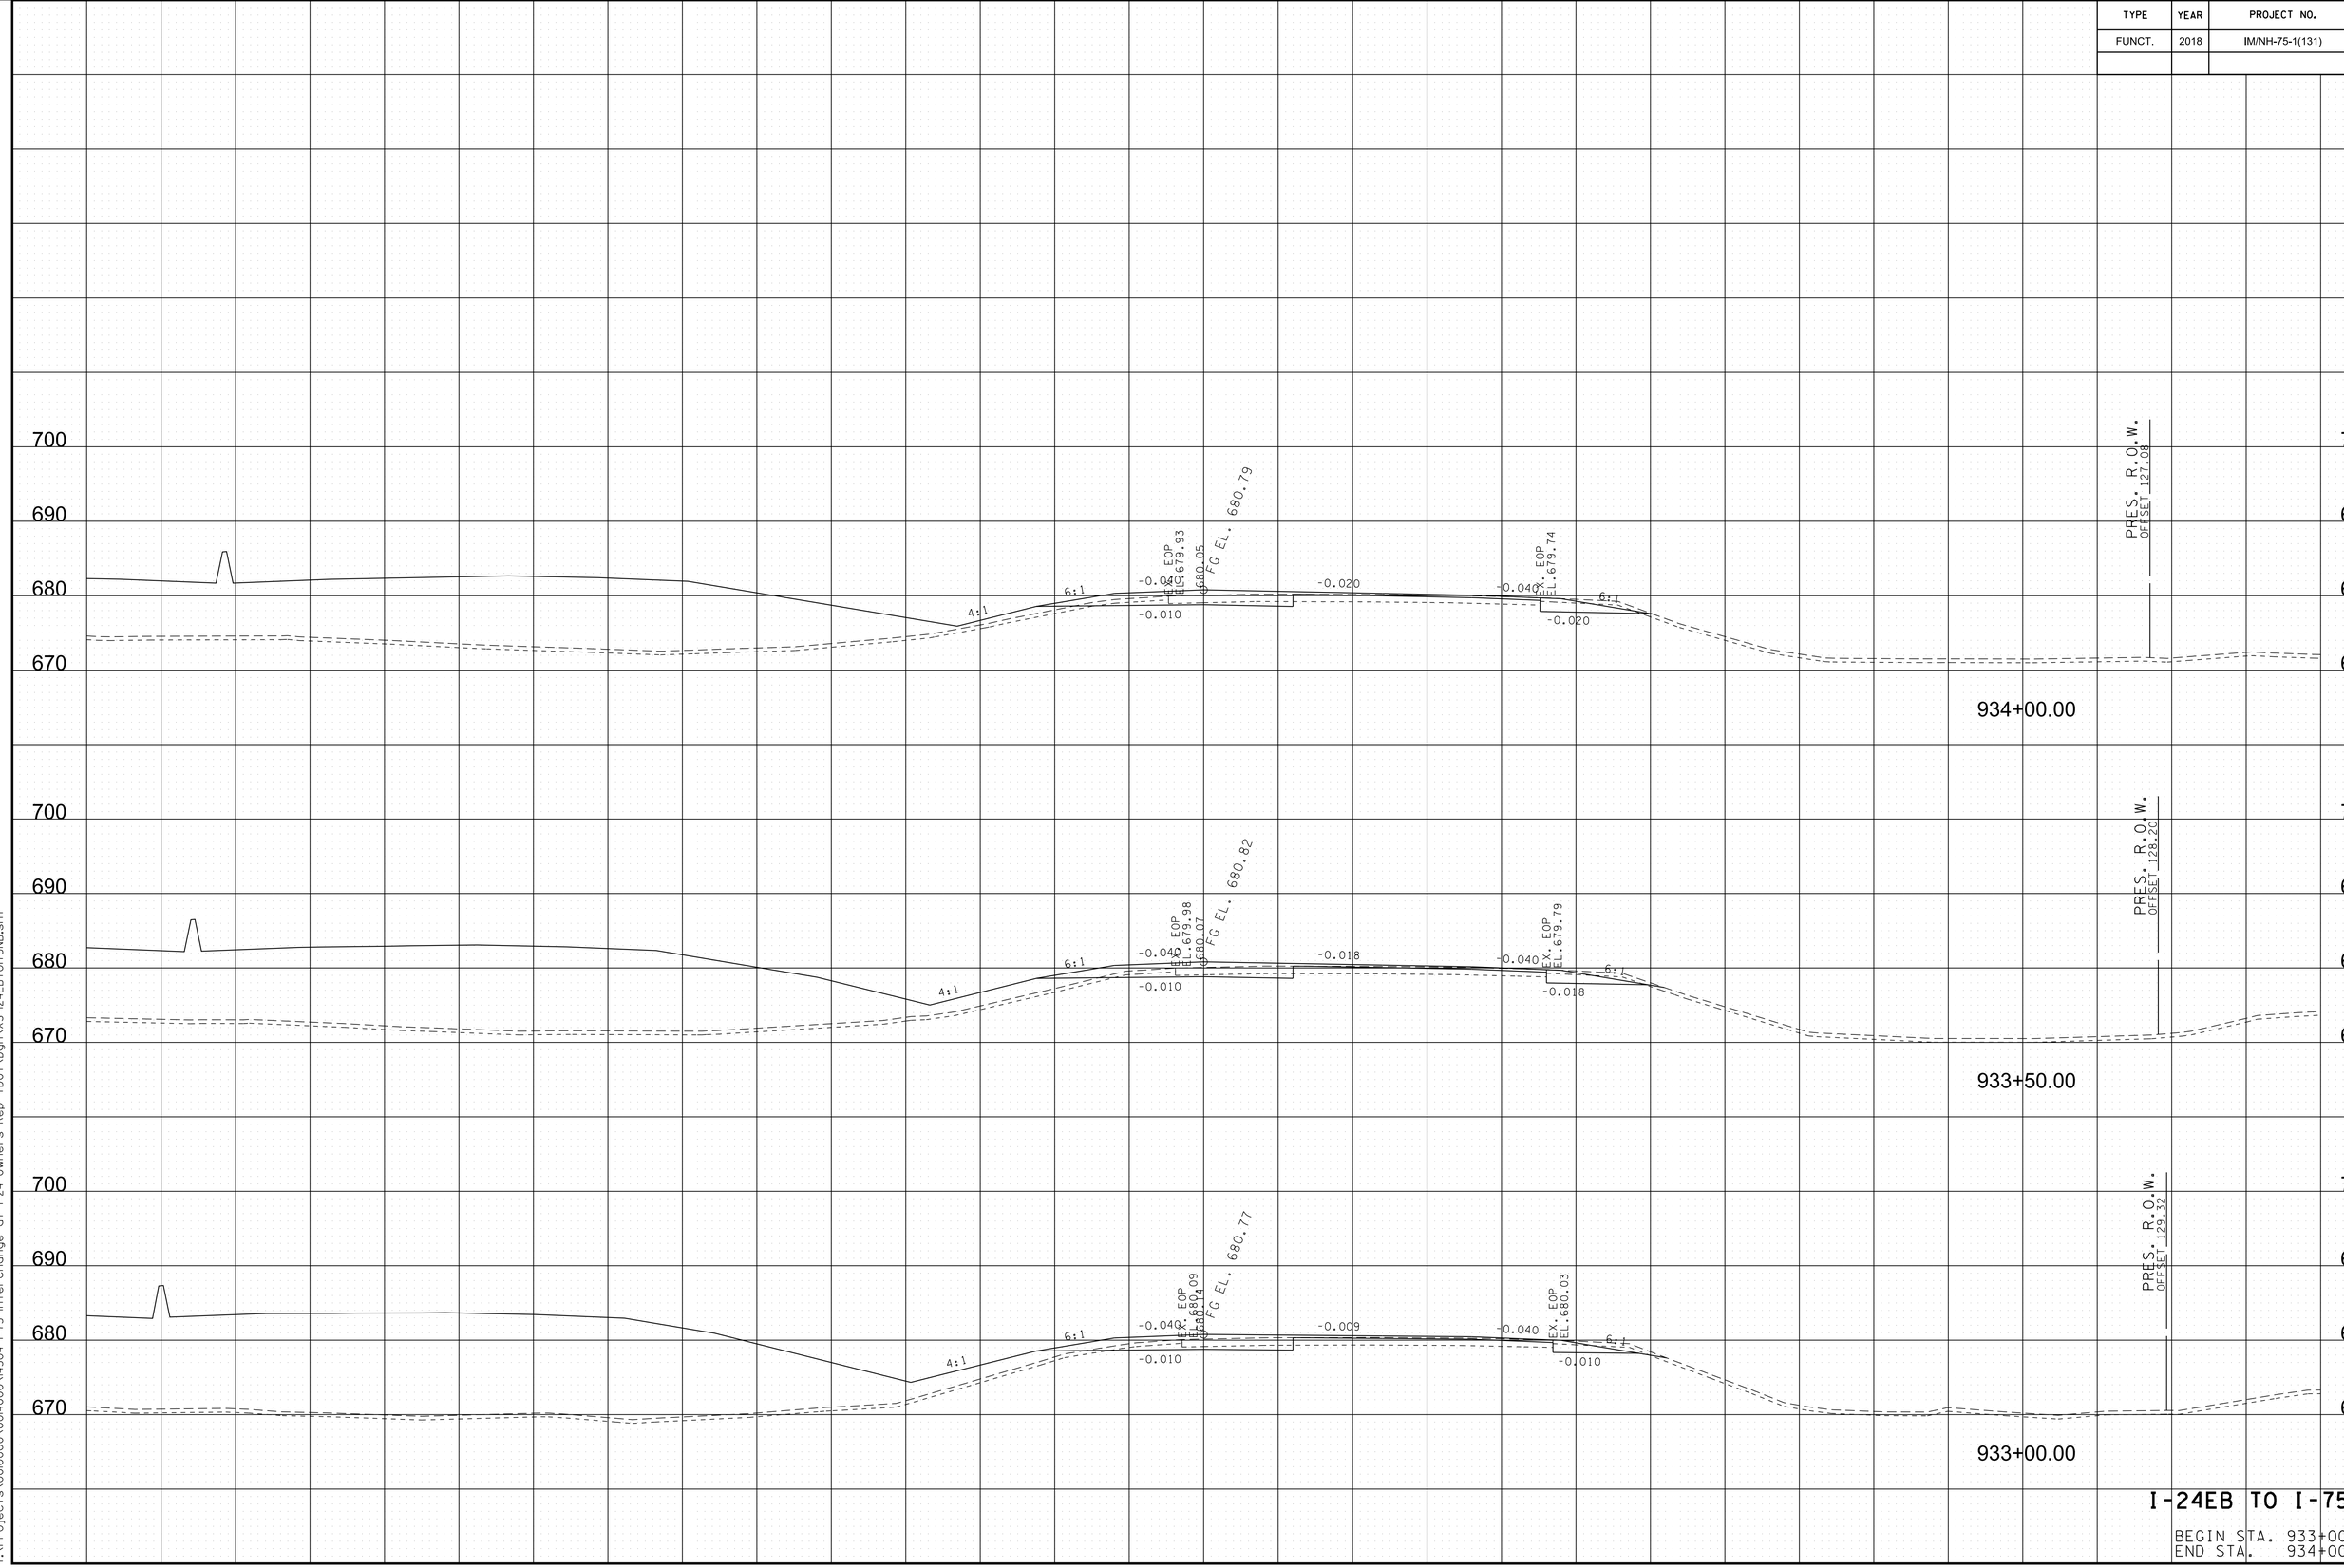


I-24EB TO I-75NB

BEGIN STA. 933+00.00
END STA. 934+00.00

8/9/2018 5:42:29 PM
Y:\Projects\001000\001400\14304 I-75 Interchange at I-24 Owners Rep TDOT\Dgn\XS-I24EBtoI75NB.sht

TYPE	YEAR	PROJECT NO.	SHEET NO.
FUNCT.	2018	IM/NH-75-1(131)	253

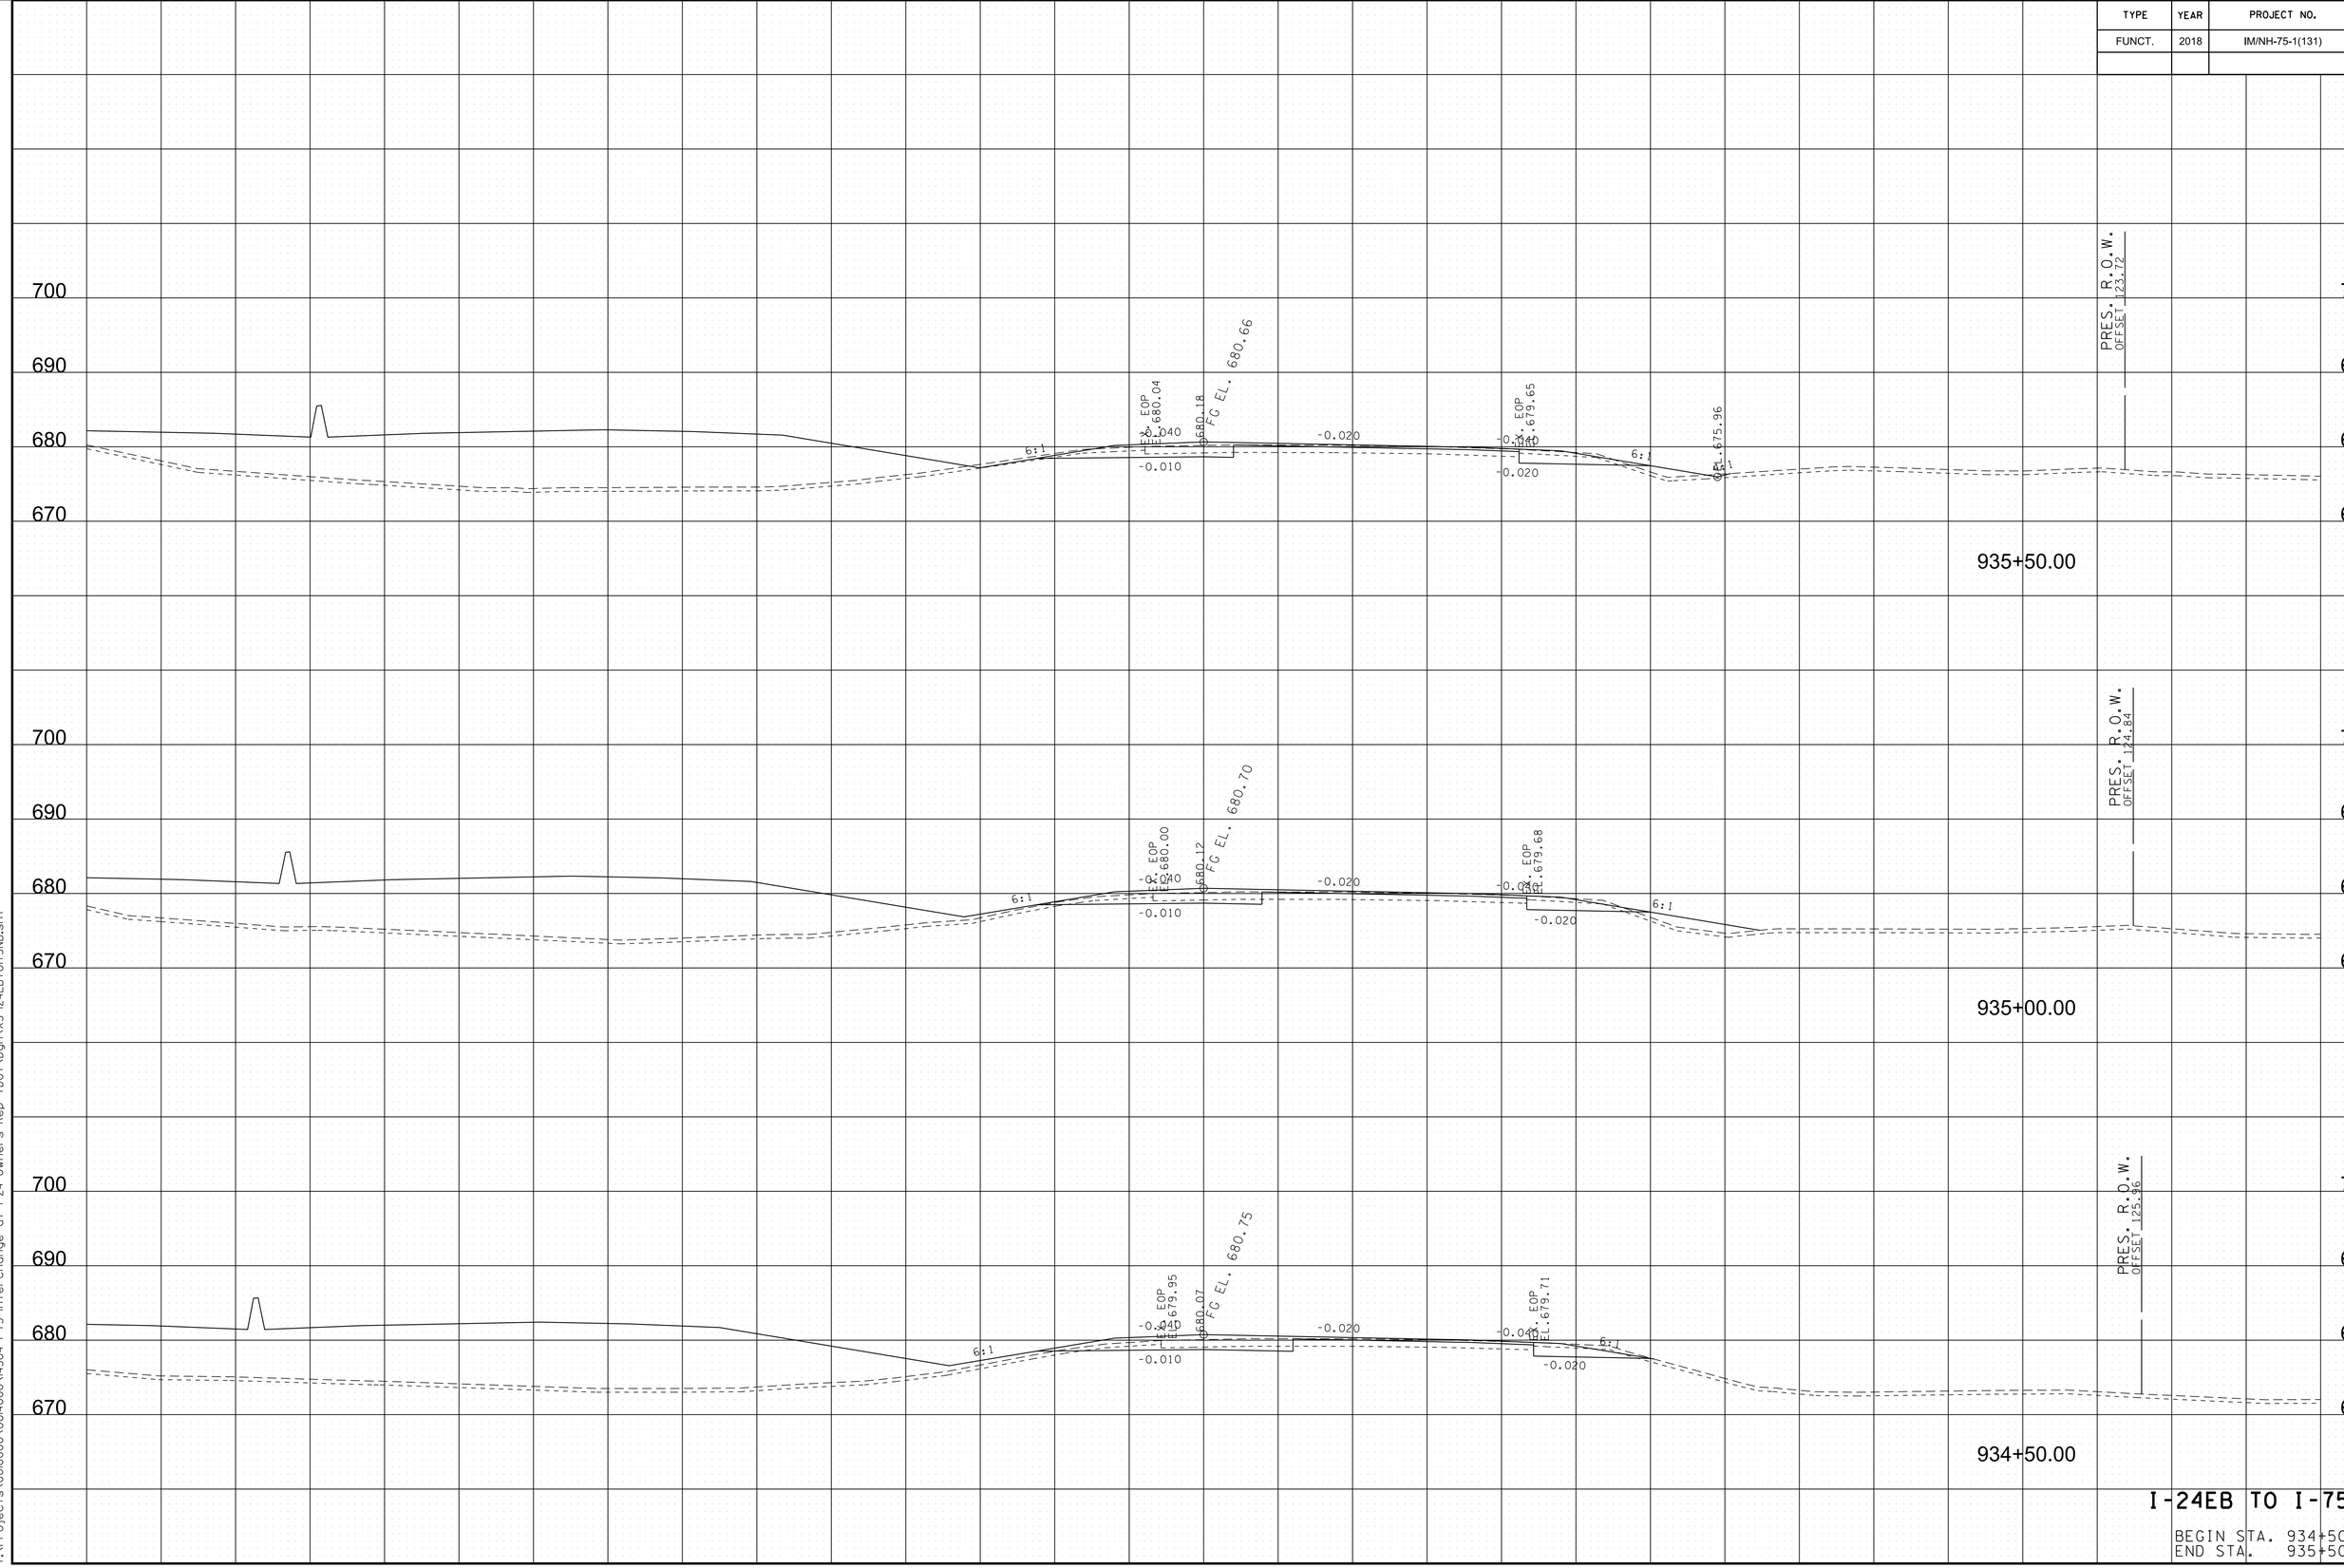


I-24EB TO I-75NB

BEGIN STA. 934+50.00
END STA. 935+50.00

8/9/2018 5:42:31 PM
Y:\Projects\0010000\0014000\14304 I-75 Interchange at I-24 Owners Rep TDOT\Dgn\XS-I24EBtoI75NB.sht

TYPE	YEAR	PROJECT NO.	SHEET NO.
FUNCT.	2018	IM/NH-75-1(131)	254

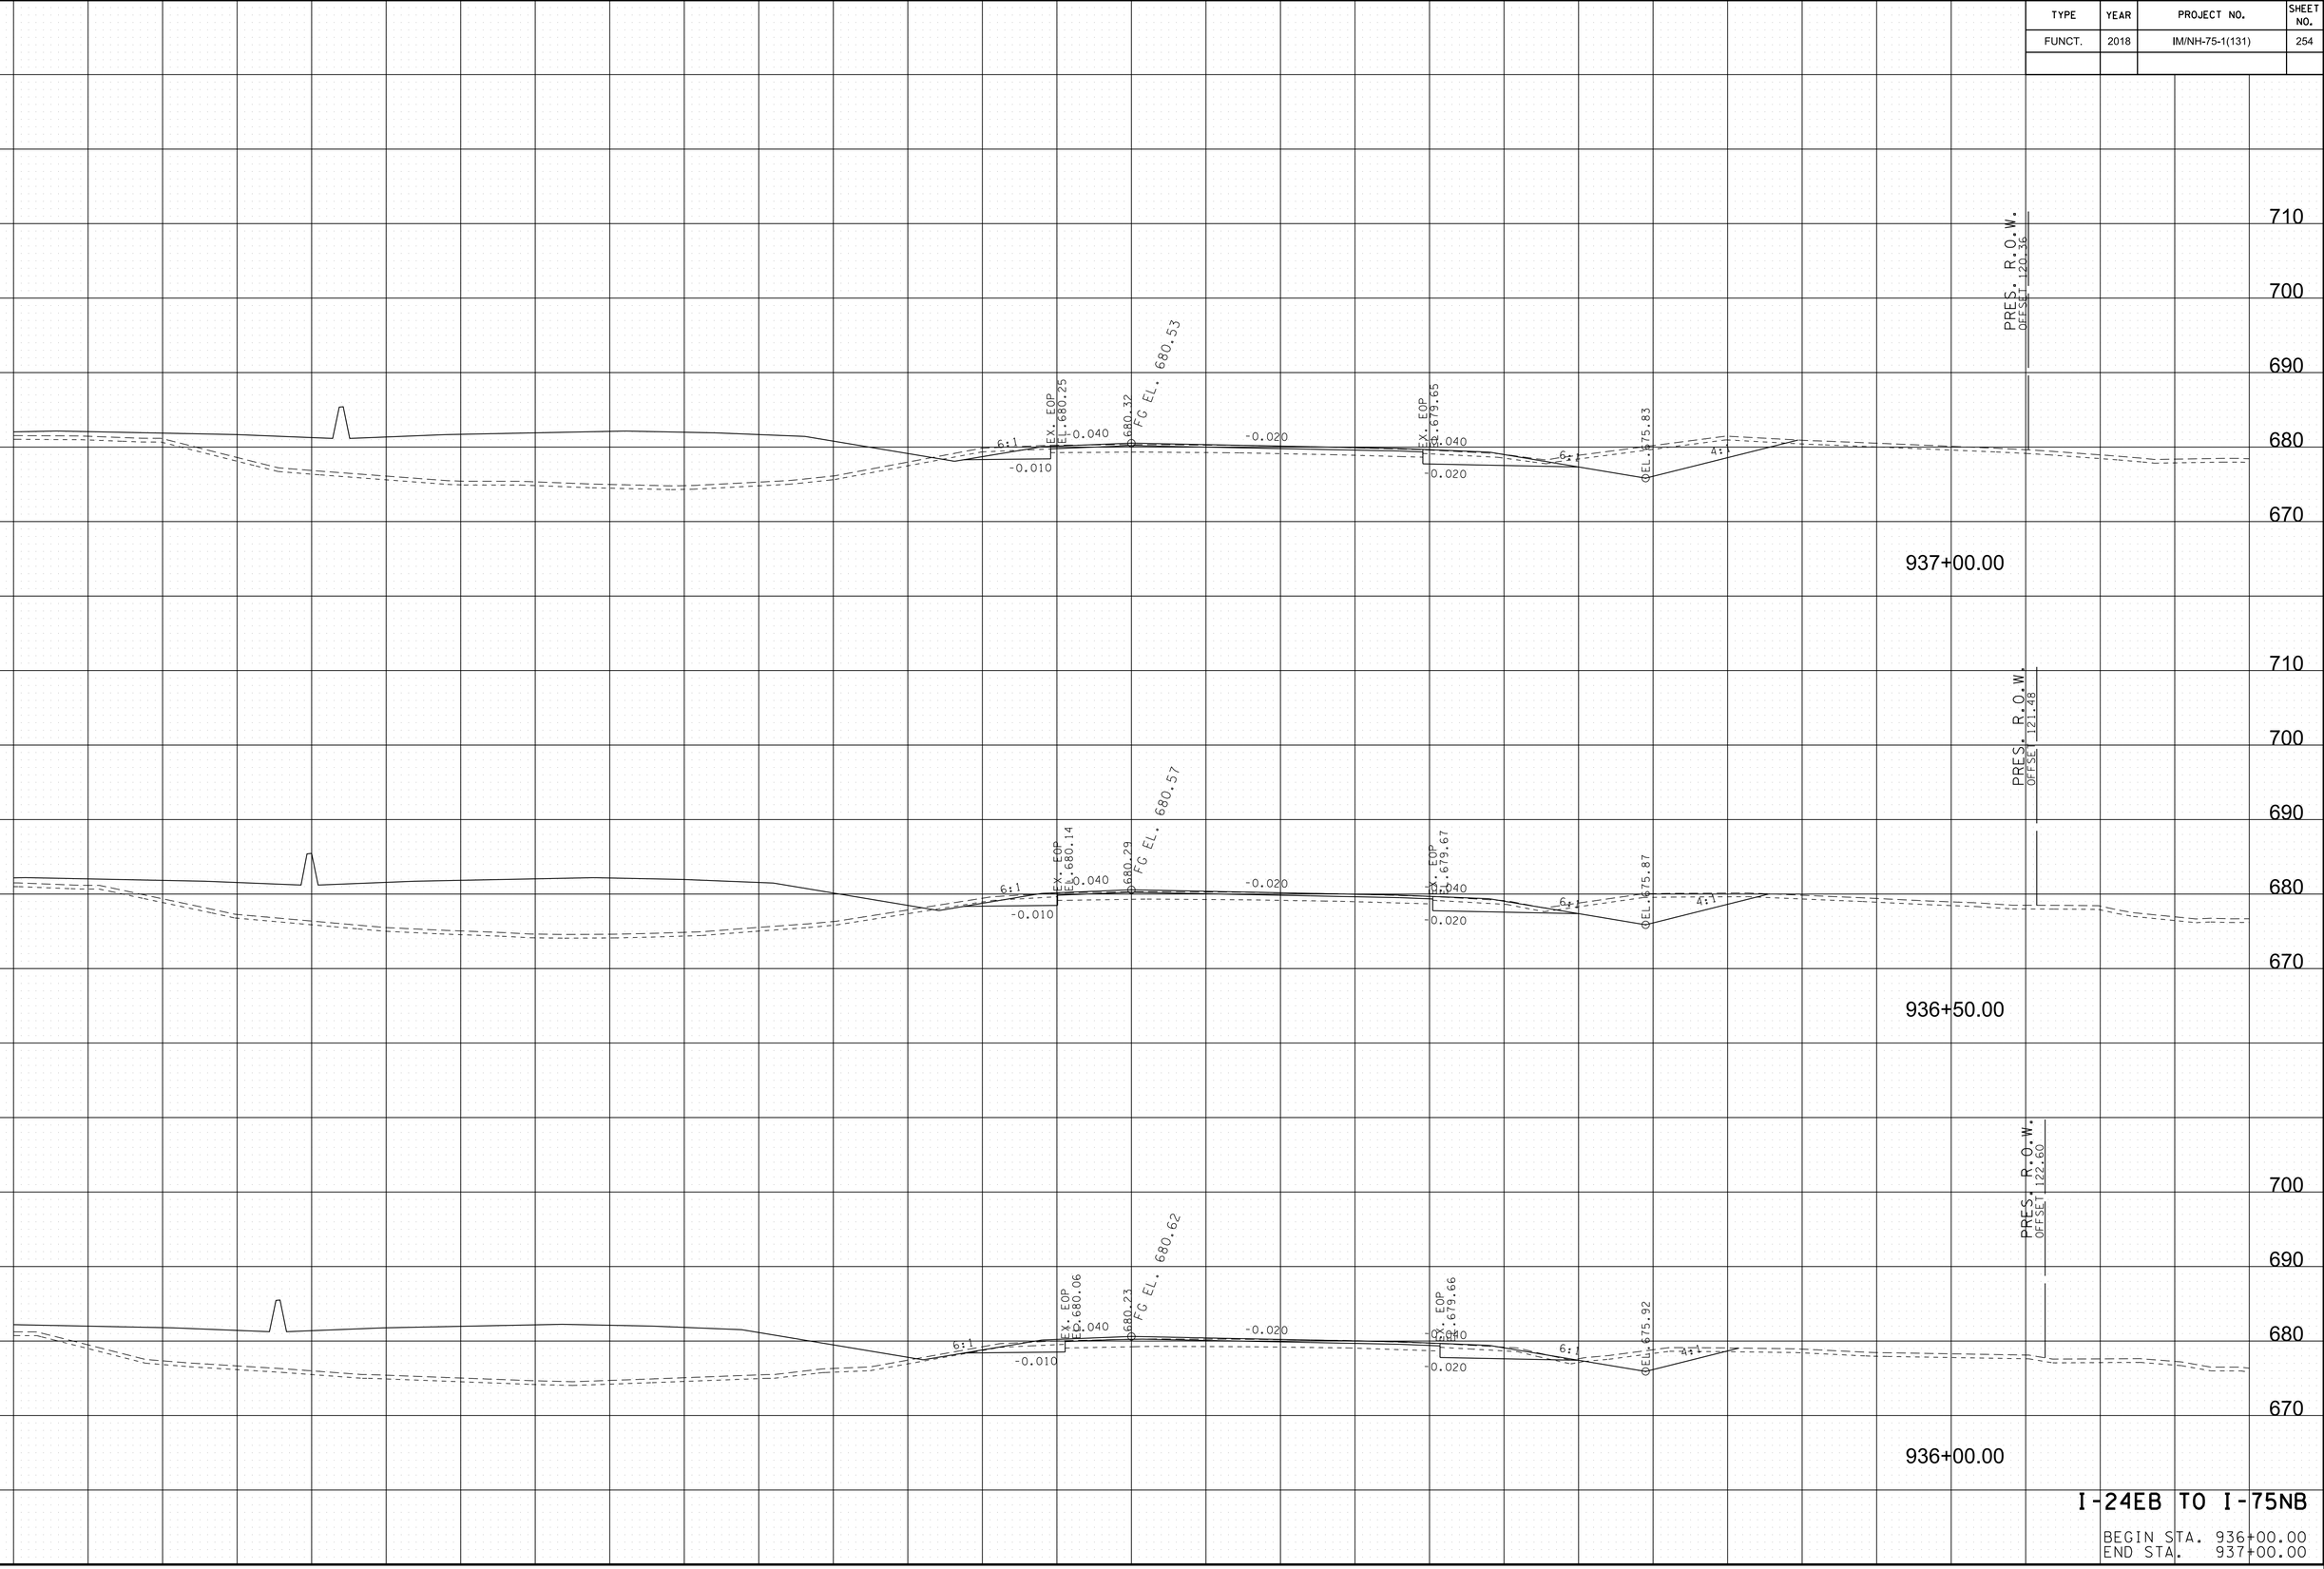


I-24EB TO I-75NB

BEGIN STA. 936+00.00
END STA. 937+00.00

8/9/2018 5:42:32 PM
Y:\Projects\001000\001400\4304 I-75 Interchange at I-24 Owners Rep TDOT\Dgn\XS-I24EBtoI75NB.sht

TYPE	YEAR	PROJECT NO.	SHEET NO.
FUNCT.	2018	IM/NH-75-1(131)	255

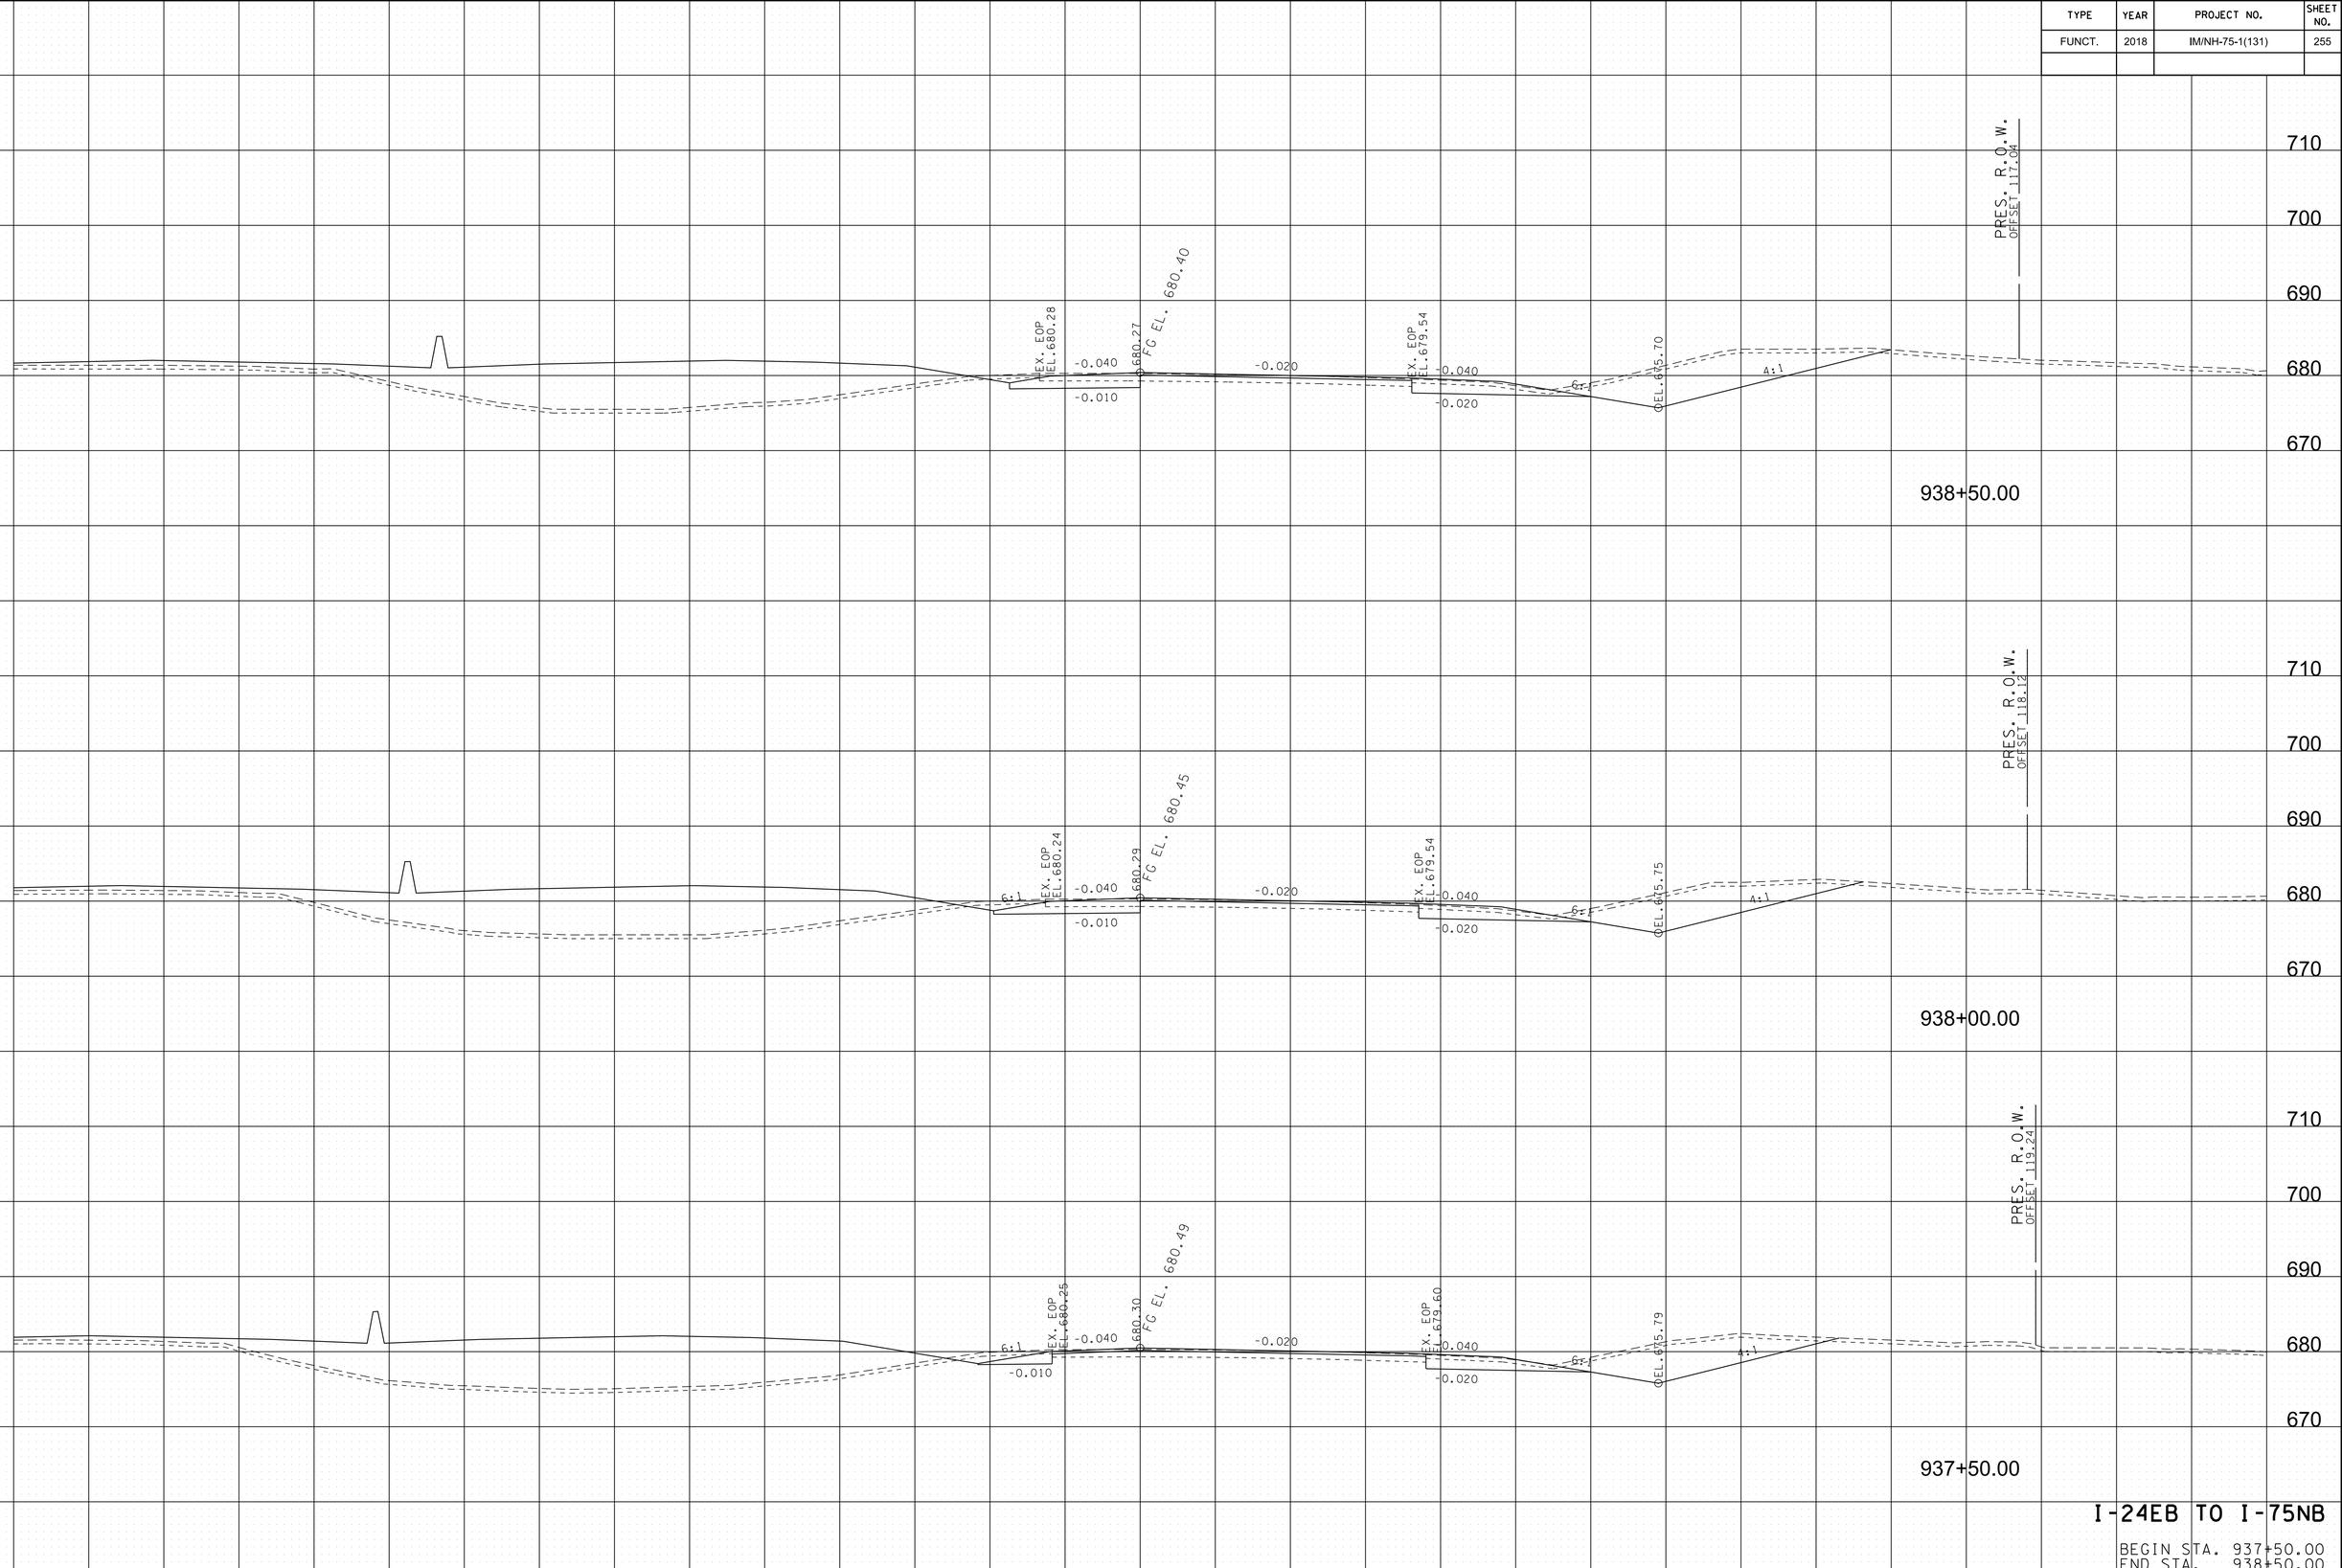


I-24EB TO I-75NB

BEGIN STA. 937+50.00
END STA. 938+50.00

8/9/2018 5:42:33 PM
Y:\Projects\0010000\004000\4304 I-75 Interchange at I-24 Owners Rep TDOT\Dgn\XS-I24EBtoI75NB.sht

TYPE	YEAR	PROJECT NO.	SHEET NO.
FUNCT.	2018	IM/NH-75-1(131)	256

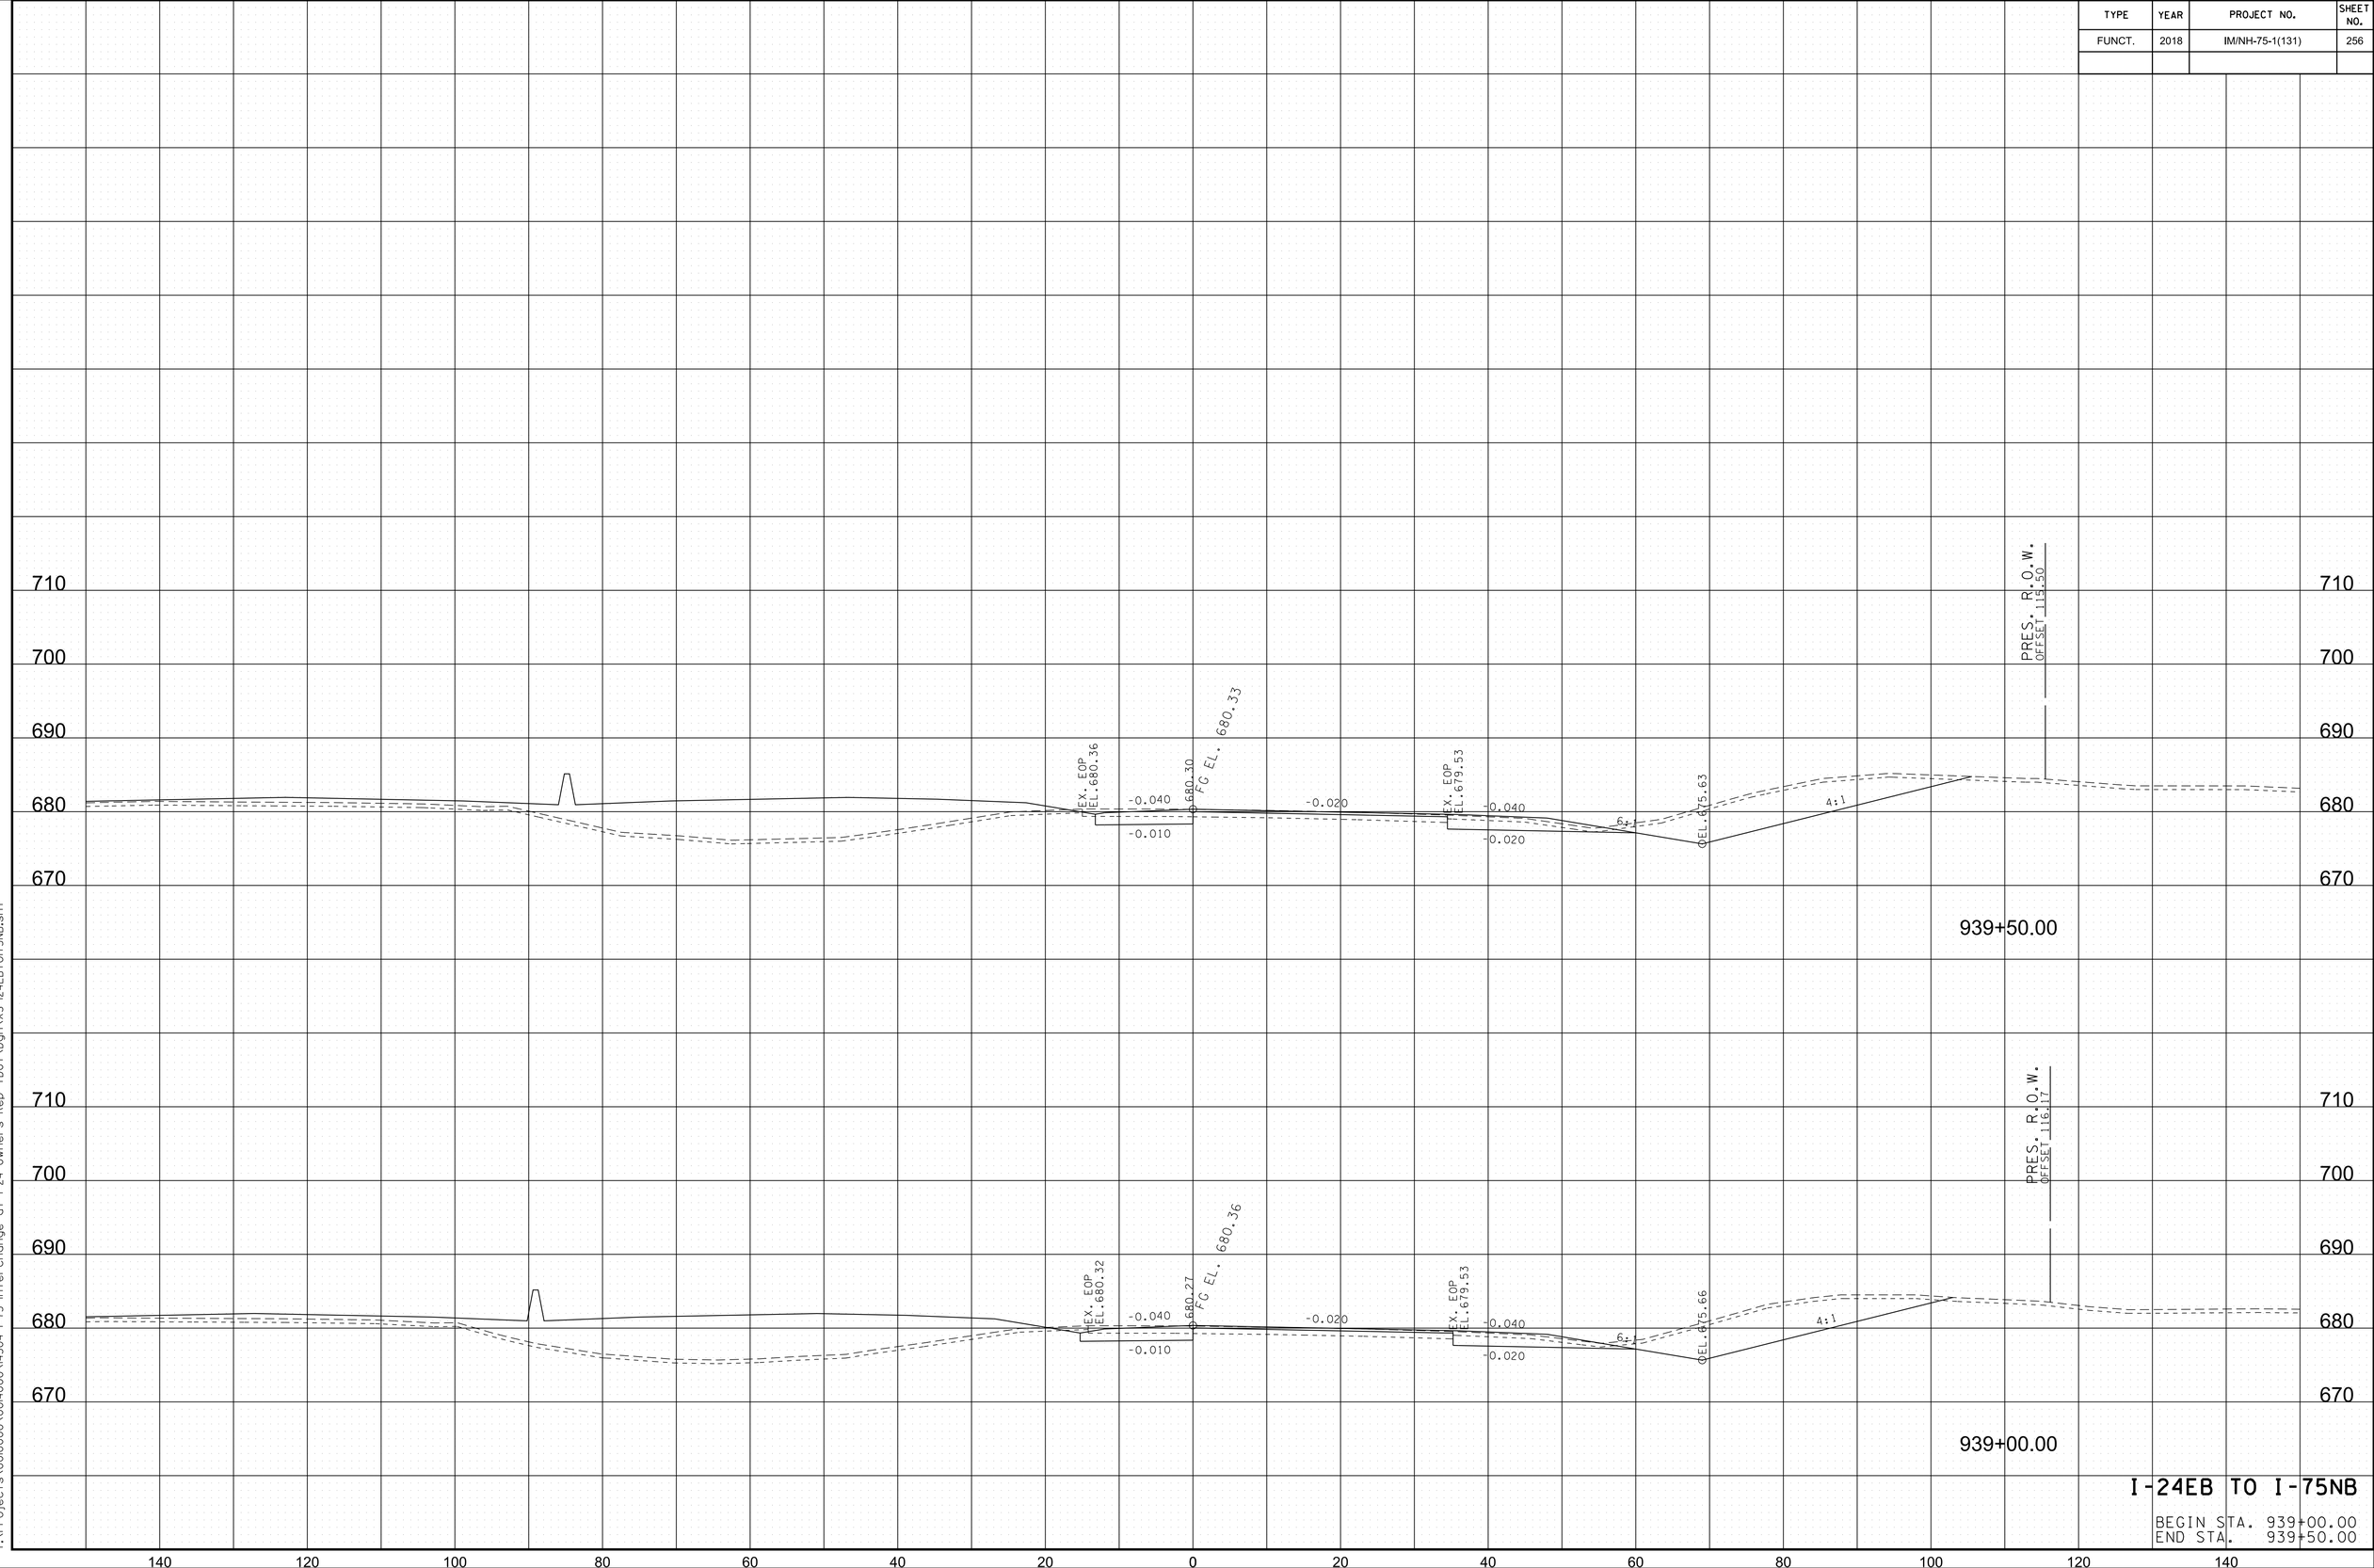


I-24EB TO I-75NB

BEGIN STA. 939+00.00
END STA. 939+50.00

8/9/2018 5:42:35 PM
Y:\Projects\001000\001400\14304 I-75 Interchange at I-24 Owners Rep TDOT\Dgn\XS-I24EBtoI75NB.sht

TYPE	YEAR	PROJECT NO.	SHEET NO.
FUNCT.	2018	IM/NH-75-1(131)	257

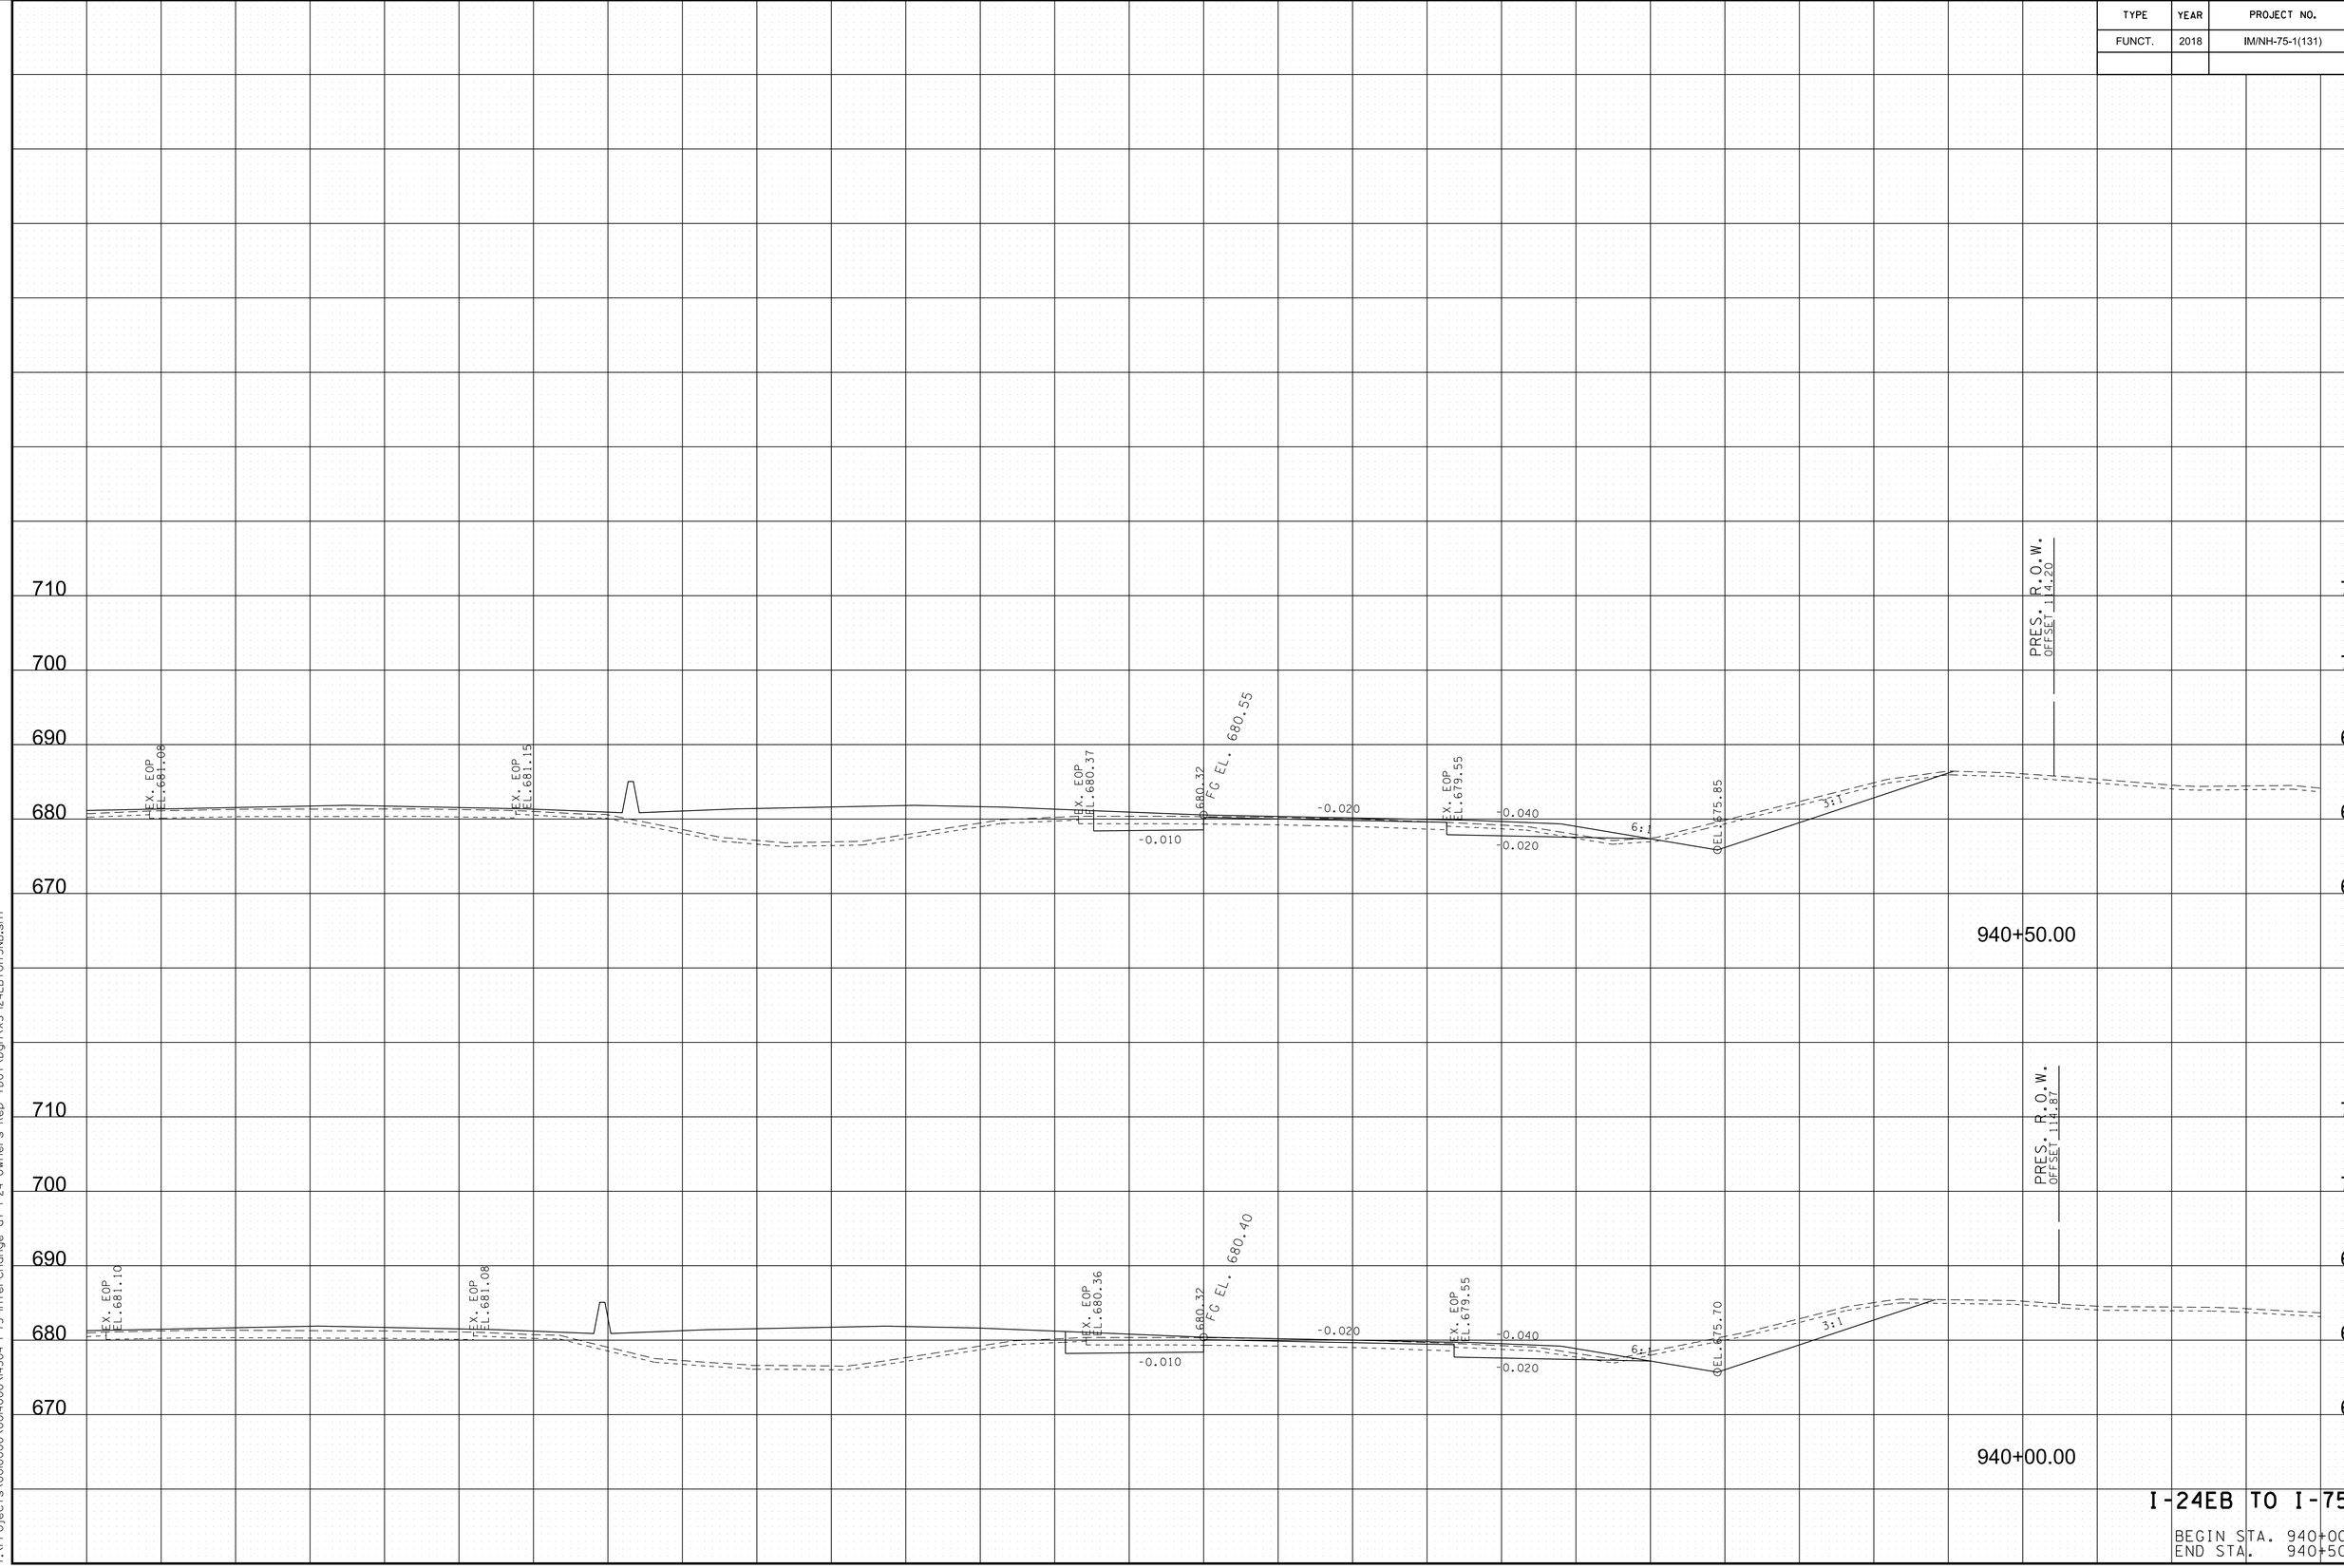


I-24EB TO I-75NB

BEGIN STA. 940+00.00
END STA. 940+50.00

8/9/2018 5:42:36 PM
Y:\Projects\001000\001400\14304 I-75 Interchange at I-24 Owners Rep TDOT\Dgn\XS-I24EB+to175NB.sht

TYPE	YEAR	PROJECT NO.	SHEET NO.
FUNCT.	2018	IM/NH-75-1(131)	258

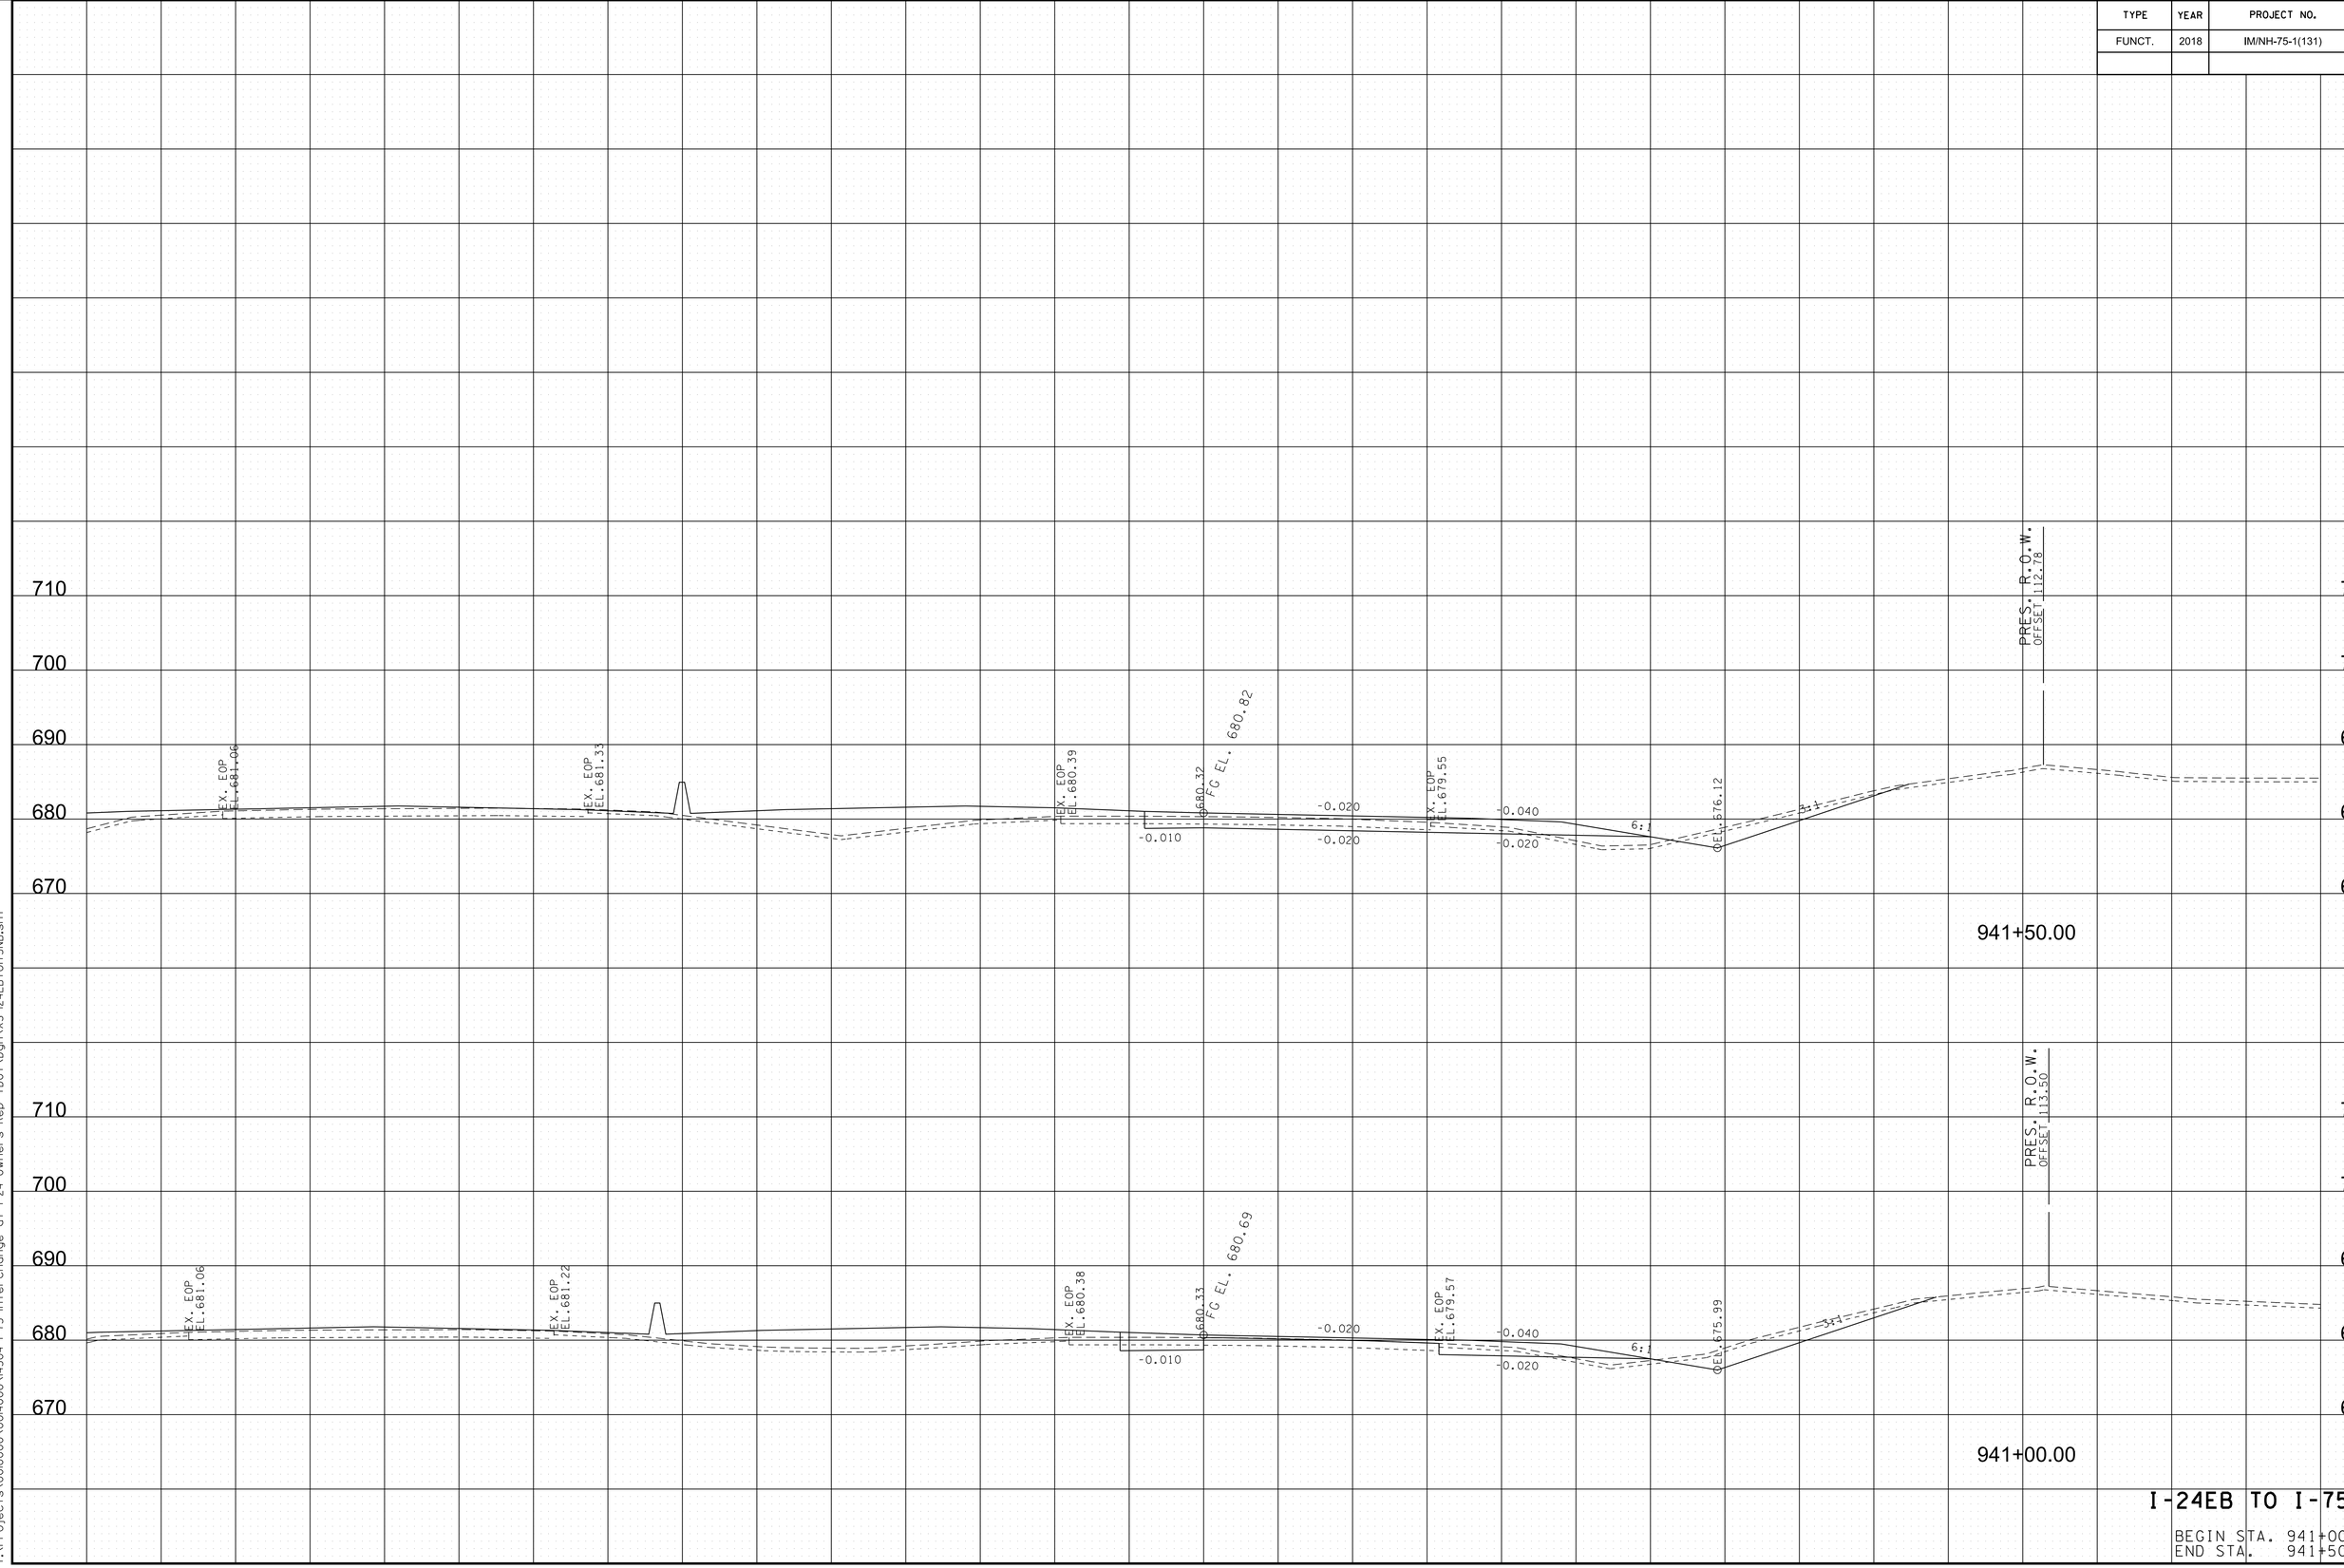


I-24EB TO I-75NB

BEGIN STA. 941+00.00
END STA. 941+50.00

8/9/2018 5:42:38 PM
Y:\Projects\0010000\0014000\14304 I-75 Interchange at I-24 Owners Rep TDOT\Dgn\XS-I24EBtoI75NB.sht

TYPE	YEAR	PROJECT NO.	SHEET NO.
FUNCT.	2018	IM/NH-75-1(131)	259

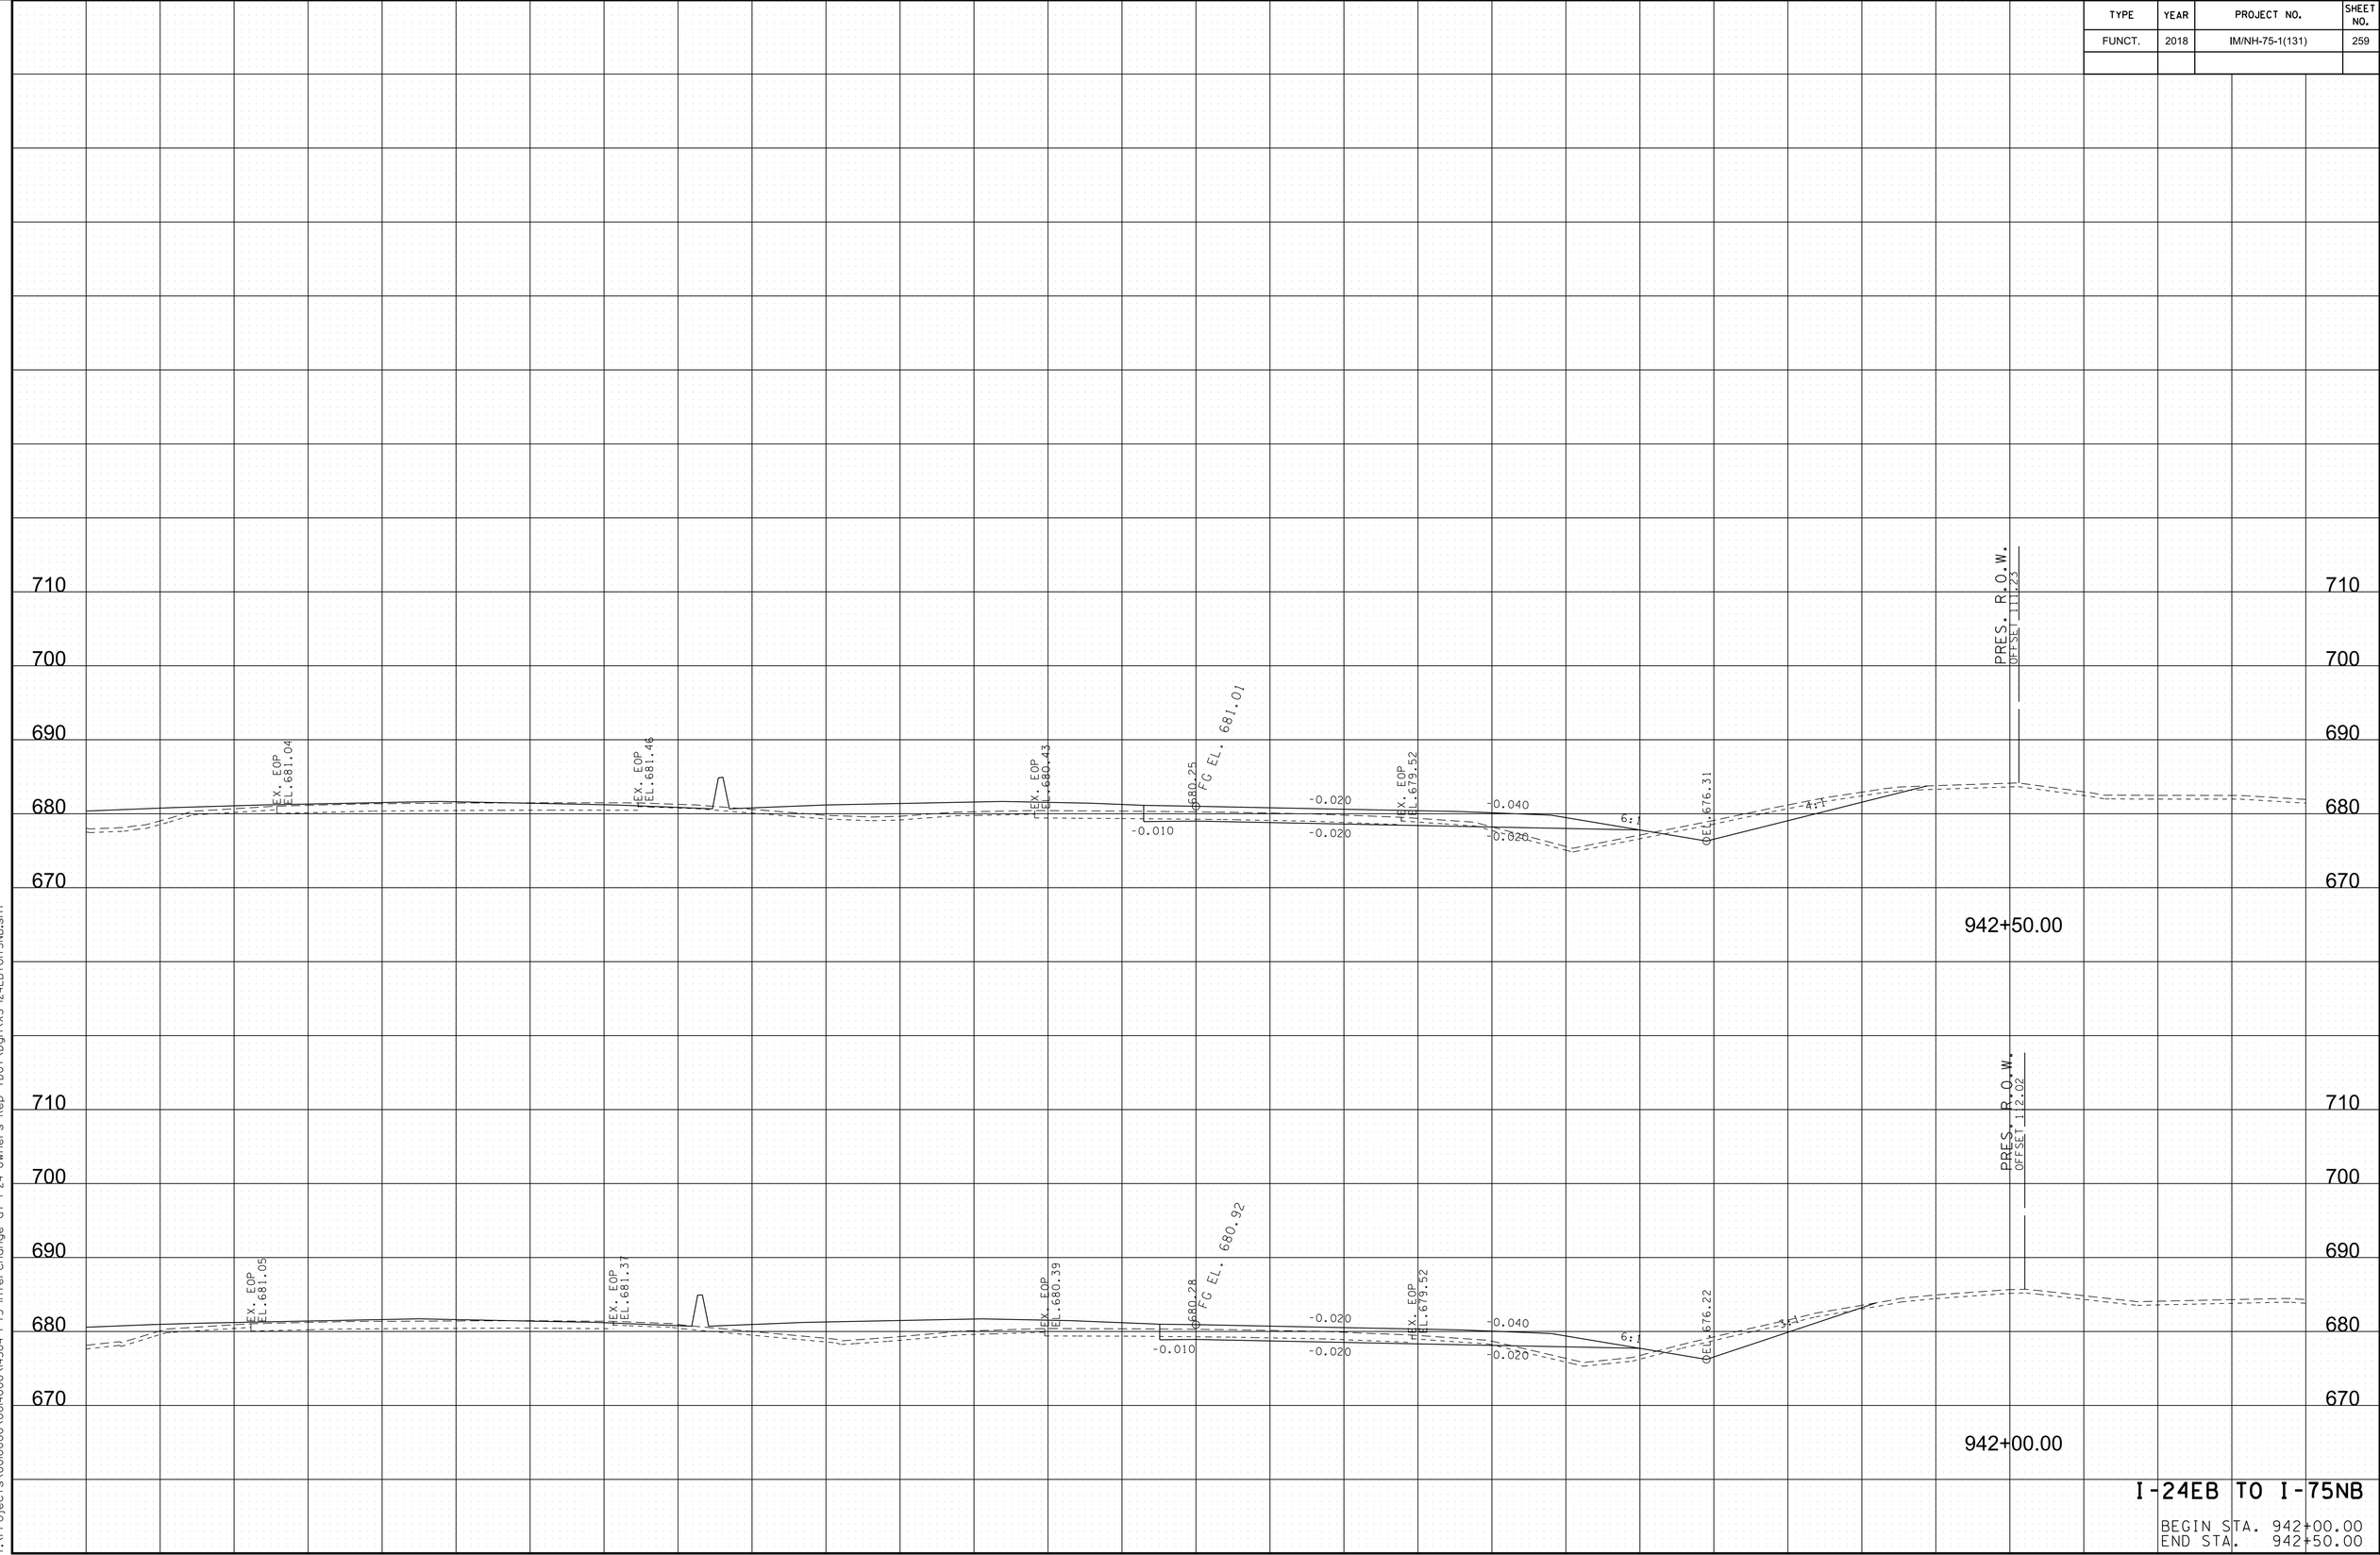


I-24EB TO I-75NB

BEGIN STA. 942+00.00
END STA. 942+50.00

8/9/2018 5:42:39 PM
Y:\Projects\001000\001400\14304 I-75 Interchange at I-24 Owners Rep TDOT\Dgn\XS-I24EBtoI75NB.sht

TYPE	YEAR	PROJECT NO.	SHEET NO.
FUNCT.	2018	IM/NH-75-1(131)	260

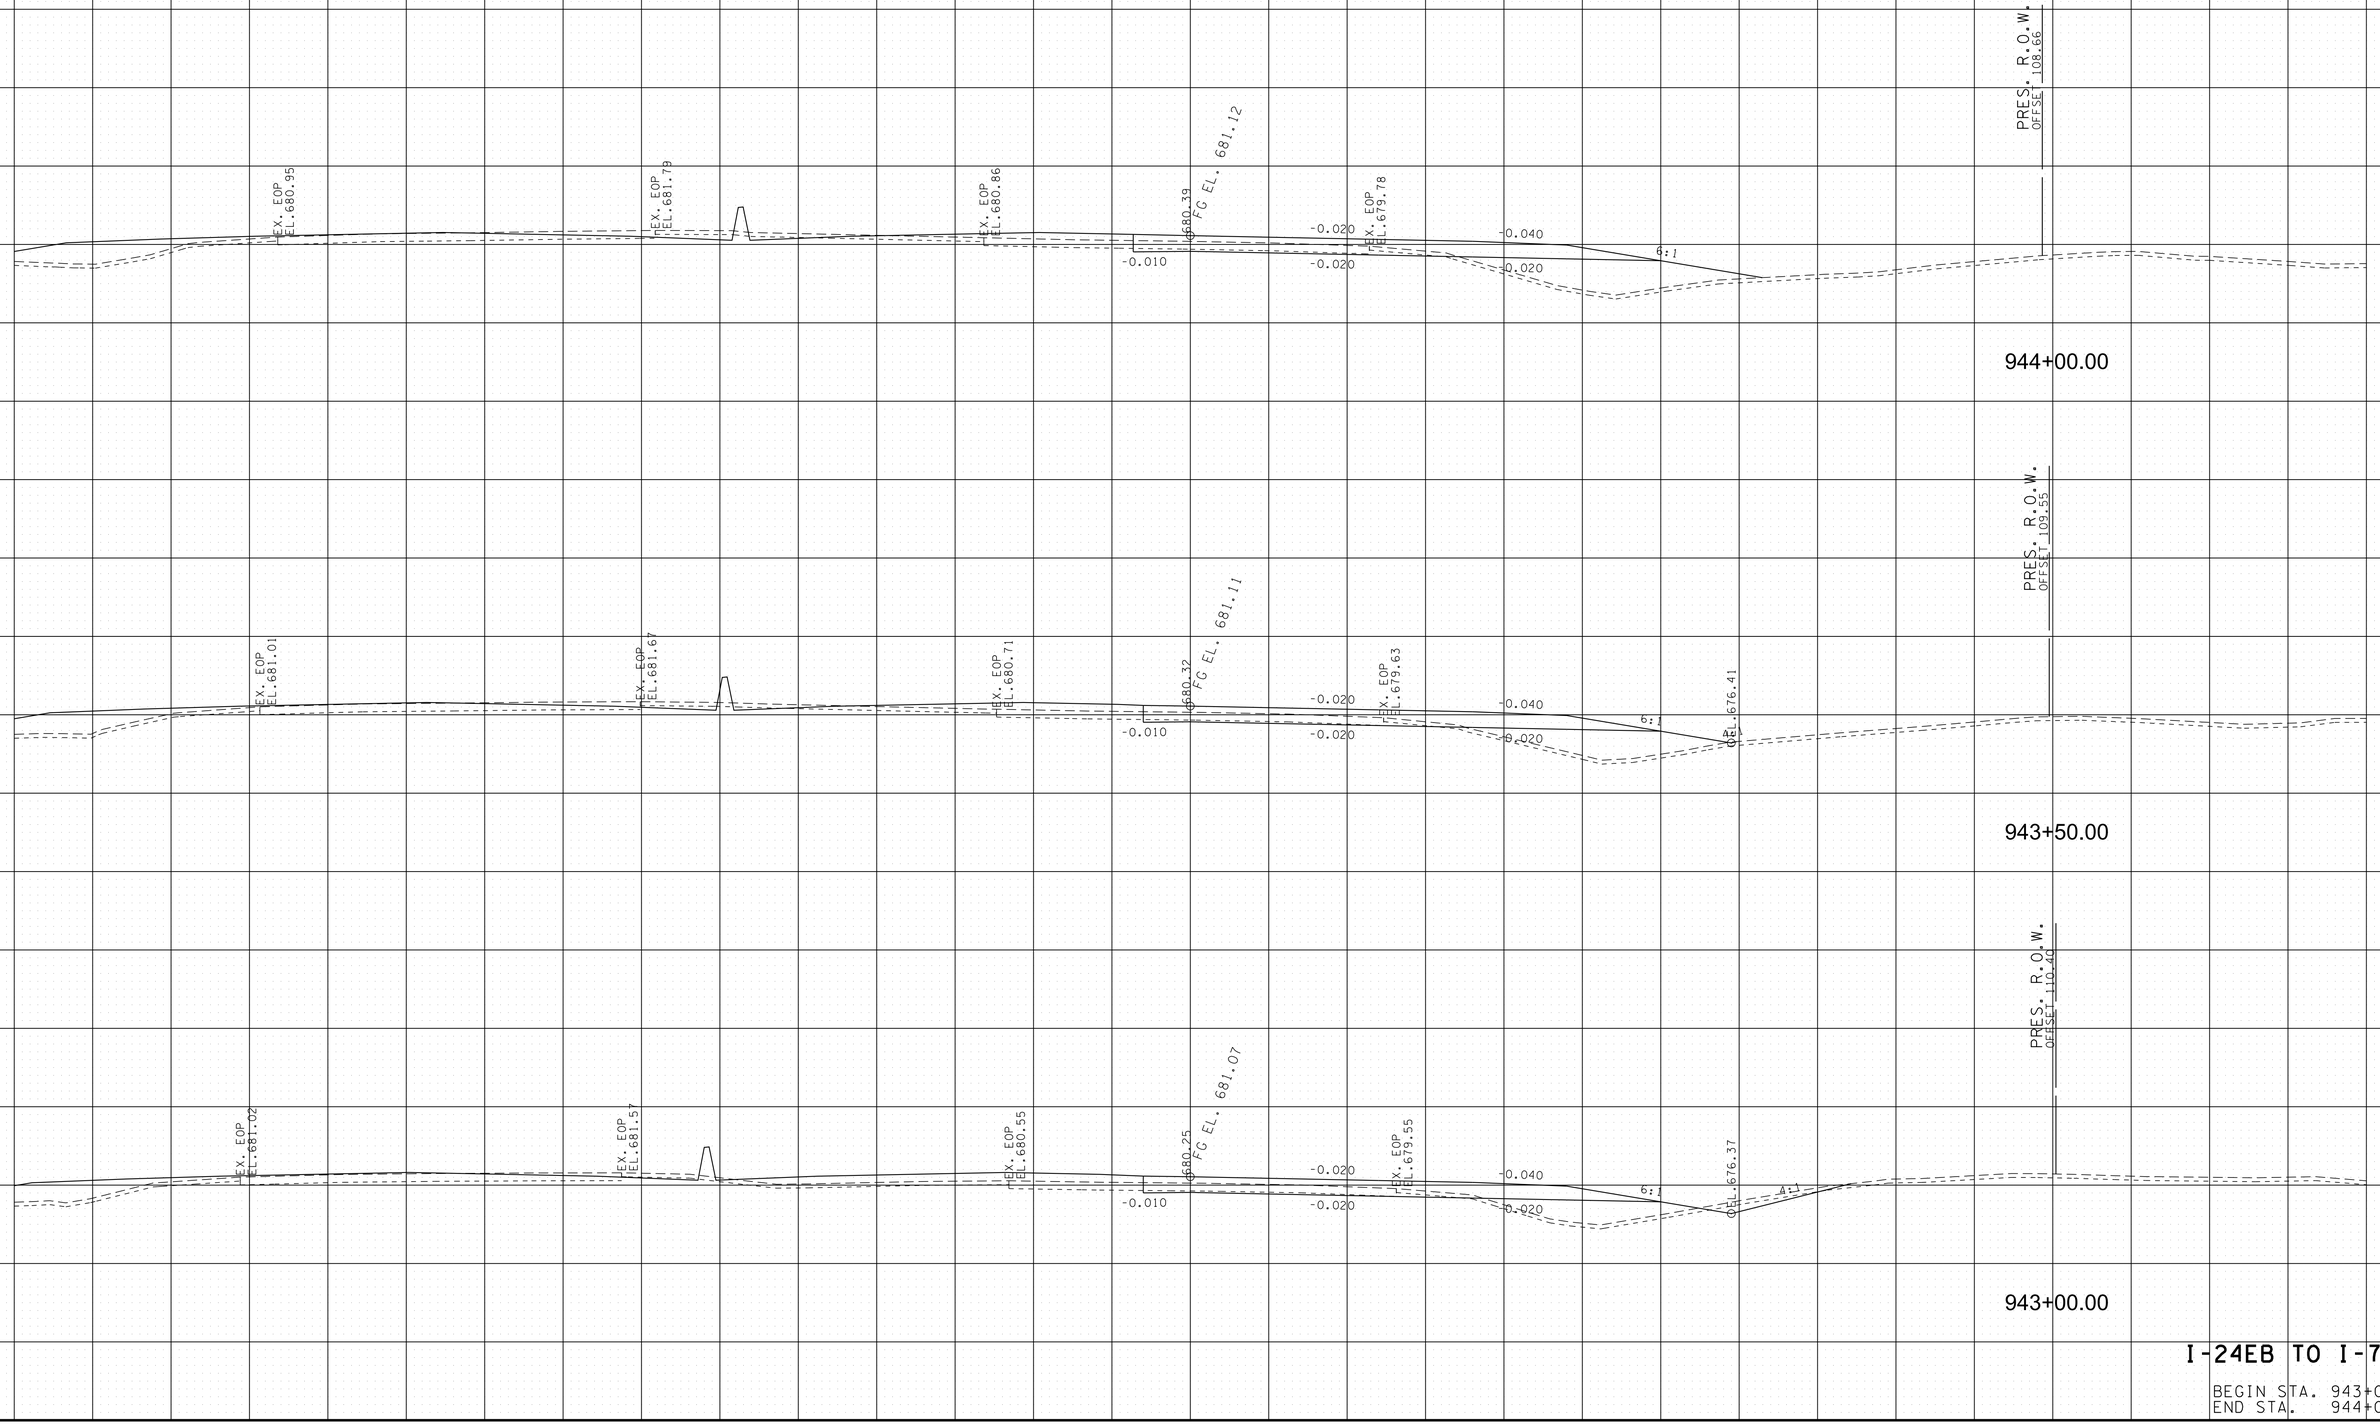


I-24EB TO I-75NB

BEGIN STA. 943+00.00
END STA. 944+00.00

8/9/2018 5:42:41 PM
Y:\Projects\0010000\0014000\V4304 I-75 Interchange at I-24 Owners Rep TDOT\Dgn\XS-I24EBtoI75NB.sht

TYPE	YEAR	PROJECT NO.	SHEET NO.
FUNCT.	2018	IM/NH-75-1(131)	261

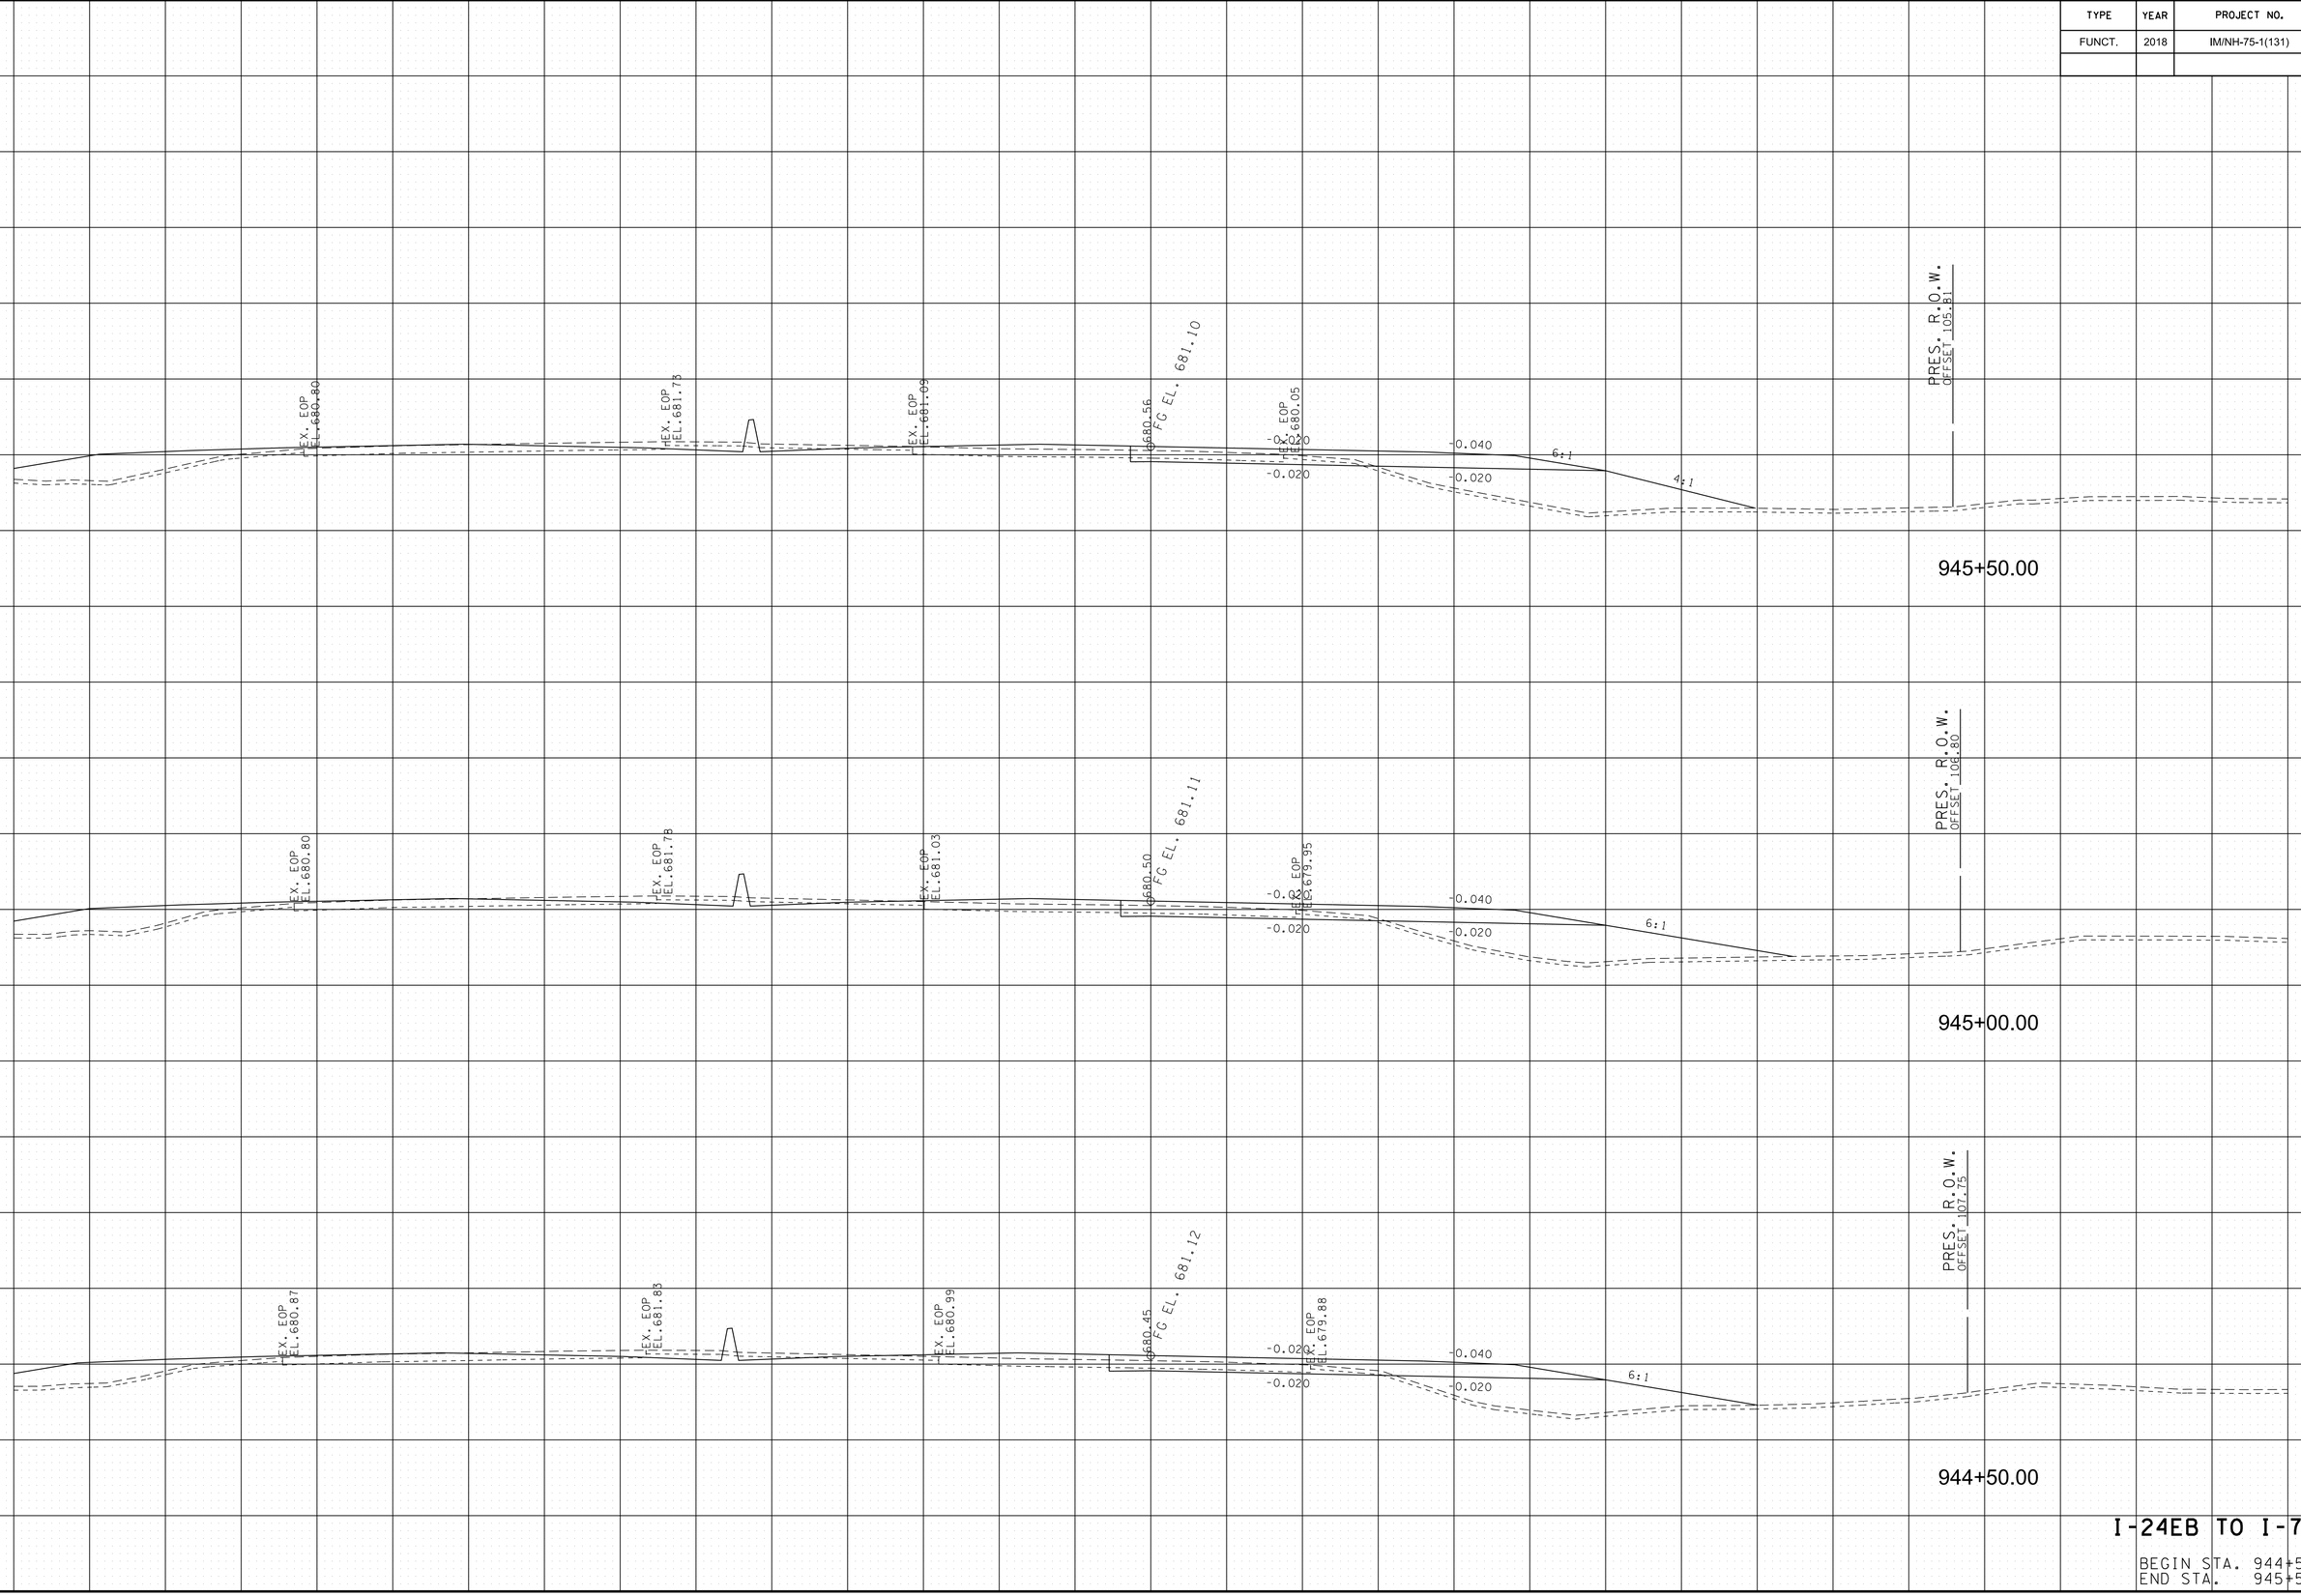


I-24EB TO I-75NB

BEGIN STA. 944+50.00
END STA. 945+50.00

8/9/2018 5:42:43 PM
Y:\Projects\0010000\0040000\4304 I-75 Interchange at I-24 Owners Rep TDOT\Dgn\XS-I24EBtoI75NB.sht

TYPE	YEAR	PROJECT NO.	SHEET NO.
FUNCT.	2018	IM/NH-75-1(131)	262

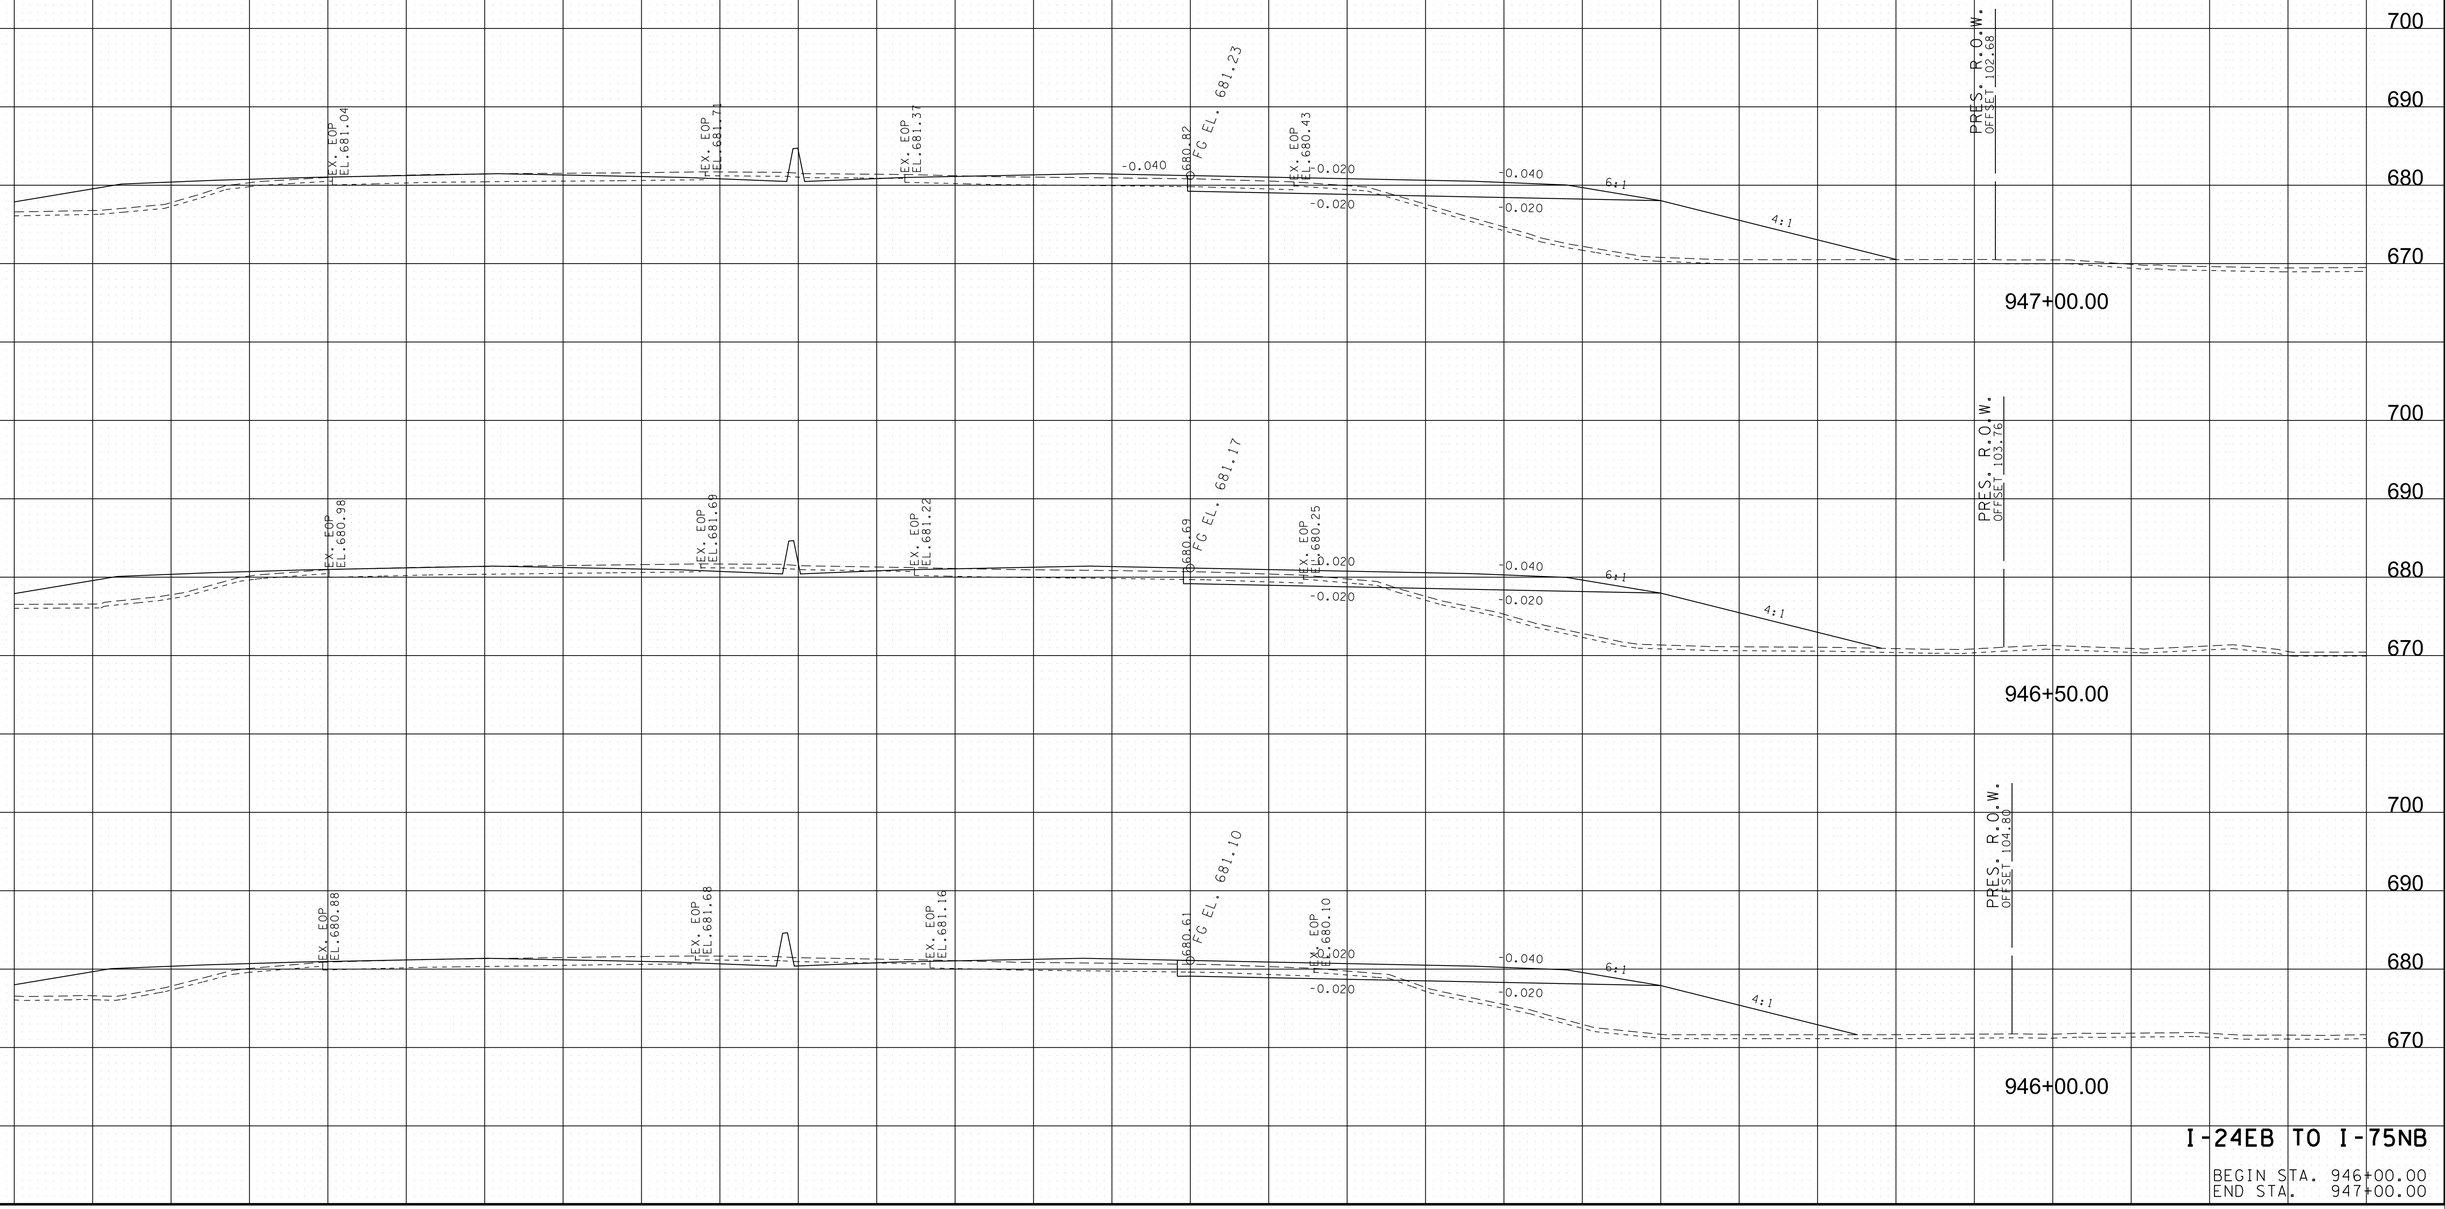


8/9/2018 5:42:44 PM
Y:\Projects\001000\001400\l4304 I-75 Interchange at I-24 Owners Rep TDOT\Dgn\XS-I24EBtoI75NB.sht

I-24EB TO I-75NB

BEGIN STA. 946+00.00
END STA. 947+00.00

TYPE	YEAR	PROJECT NO.	SHEET NO.
FUNCT.	2018	IM/NH-75-1(131)	263

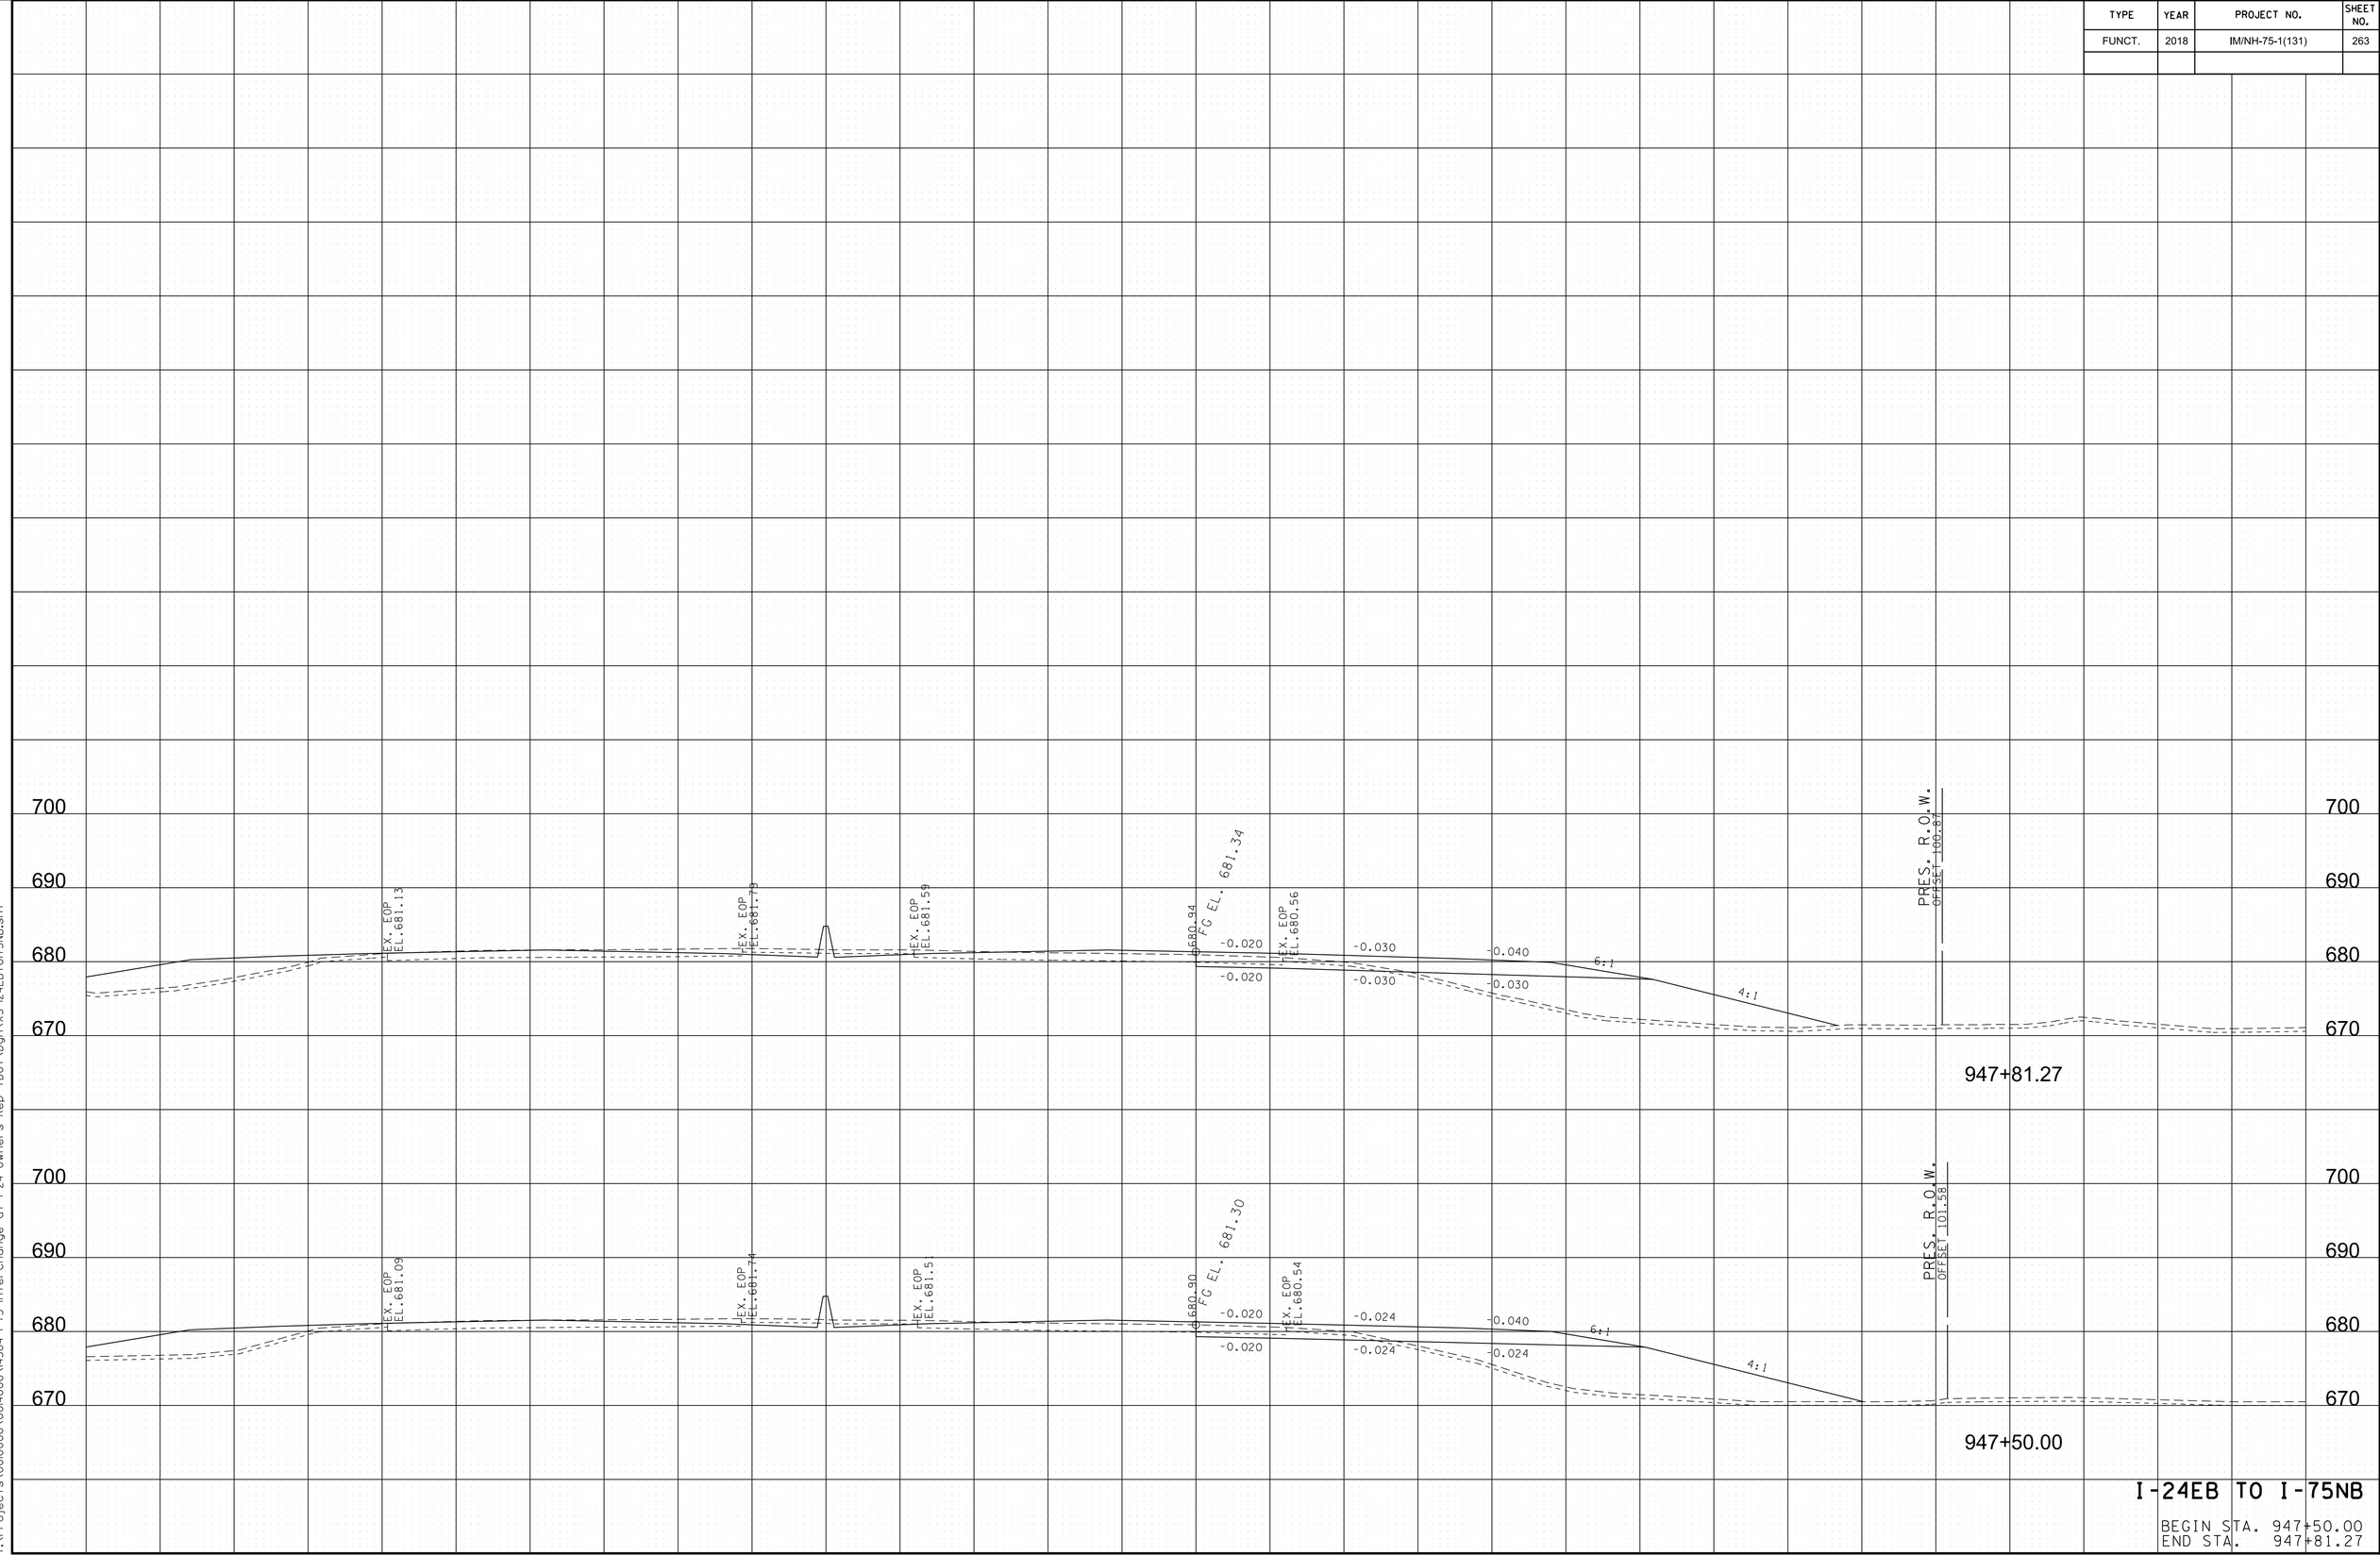


I-24EB TO I-75NB

BEGIN STA. 947+50.00
END STA. 947+81.27

8/9/2018 5:42:46 PM
Y:\Projects\001000\001400\14304 I-75 Interchange at I-24 Owners Rep TDOT\Dgn\XS-I24EBtoI75NB.sht

TYPE	YEAR	PROJECT NO.	SHEET NO.
FUNCT.	2018	IM/NH-75-1(131)	264

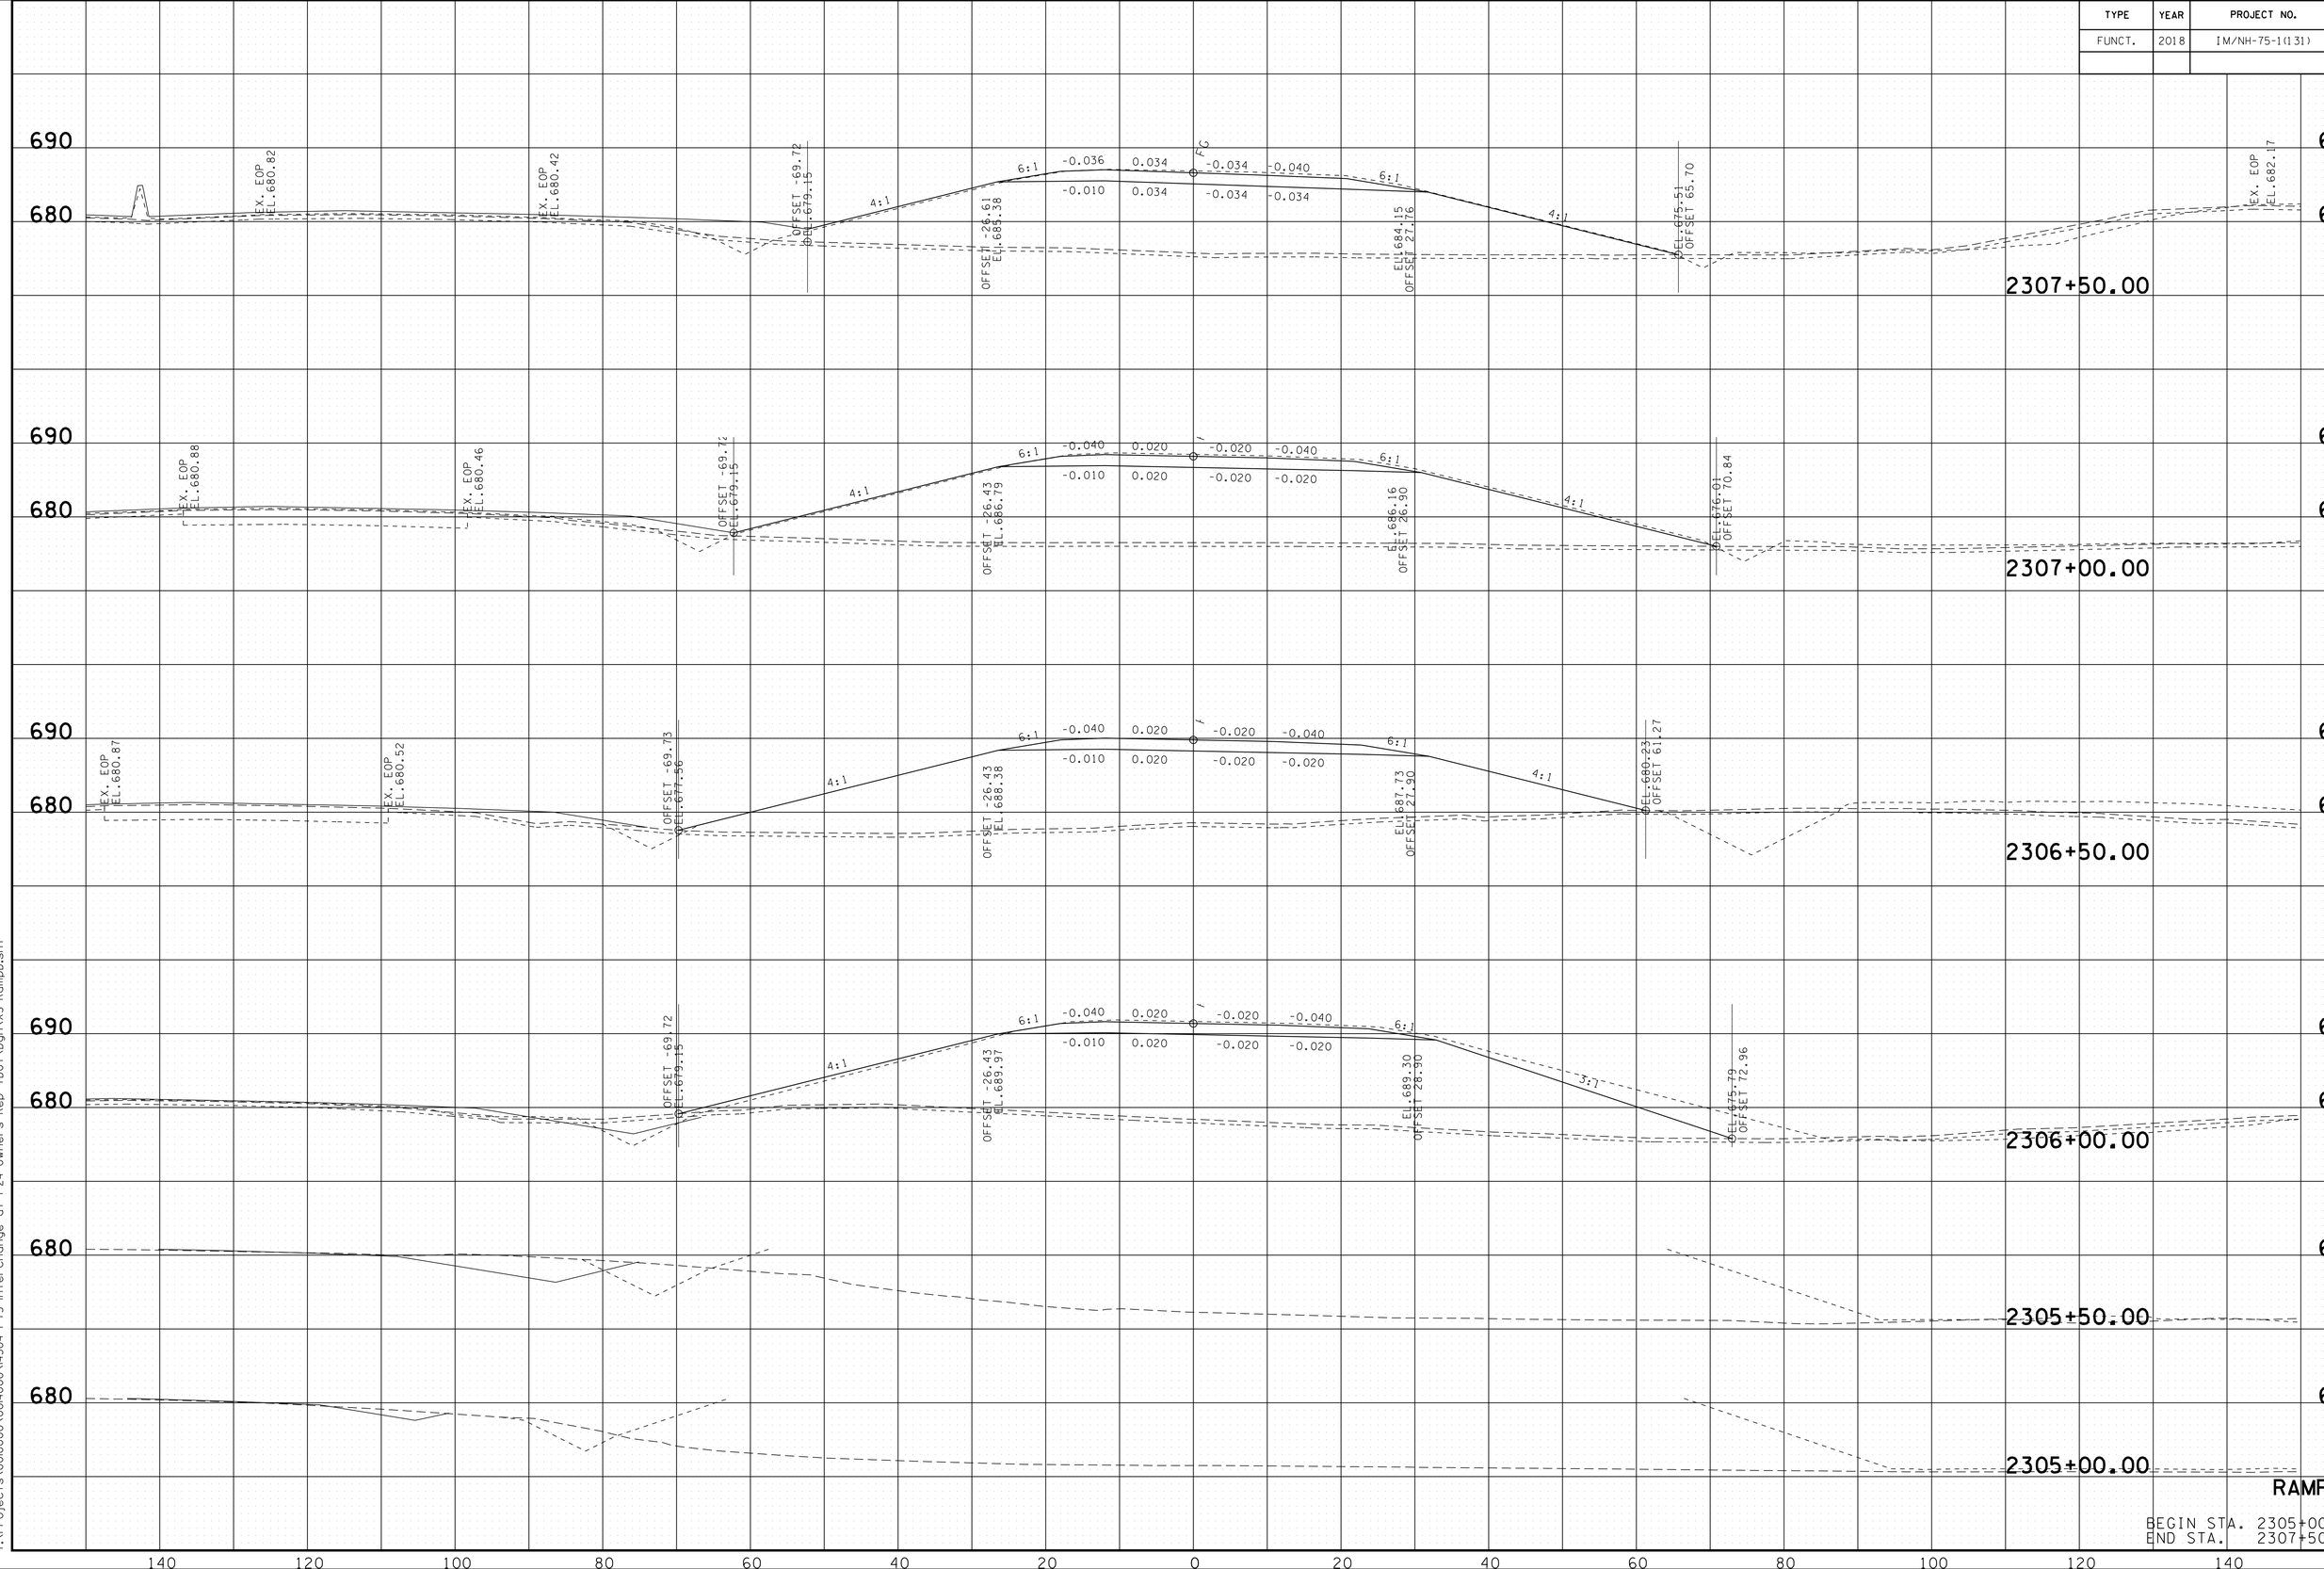


RAMP D

BEGIN STA. 2305+00.00
END STA. 2307+50.00

8/9/2018 5:42:49 PM
Y:\Projects\0010000\0004000\V4304 I-75 Interchange at I-24 Owners Rep TDOT\Dgn\XS-RampD.sht

TYPE	YEAR	PROJECT NO.	SHEET NO.
FUNCT.	2018	IM/NH-75-1(131)	265

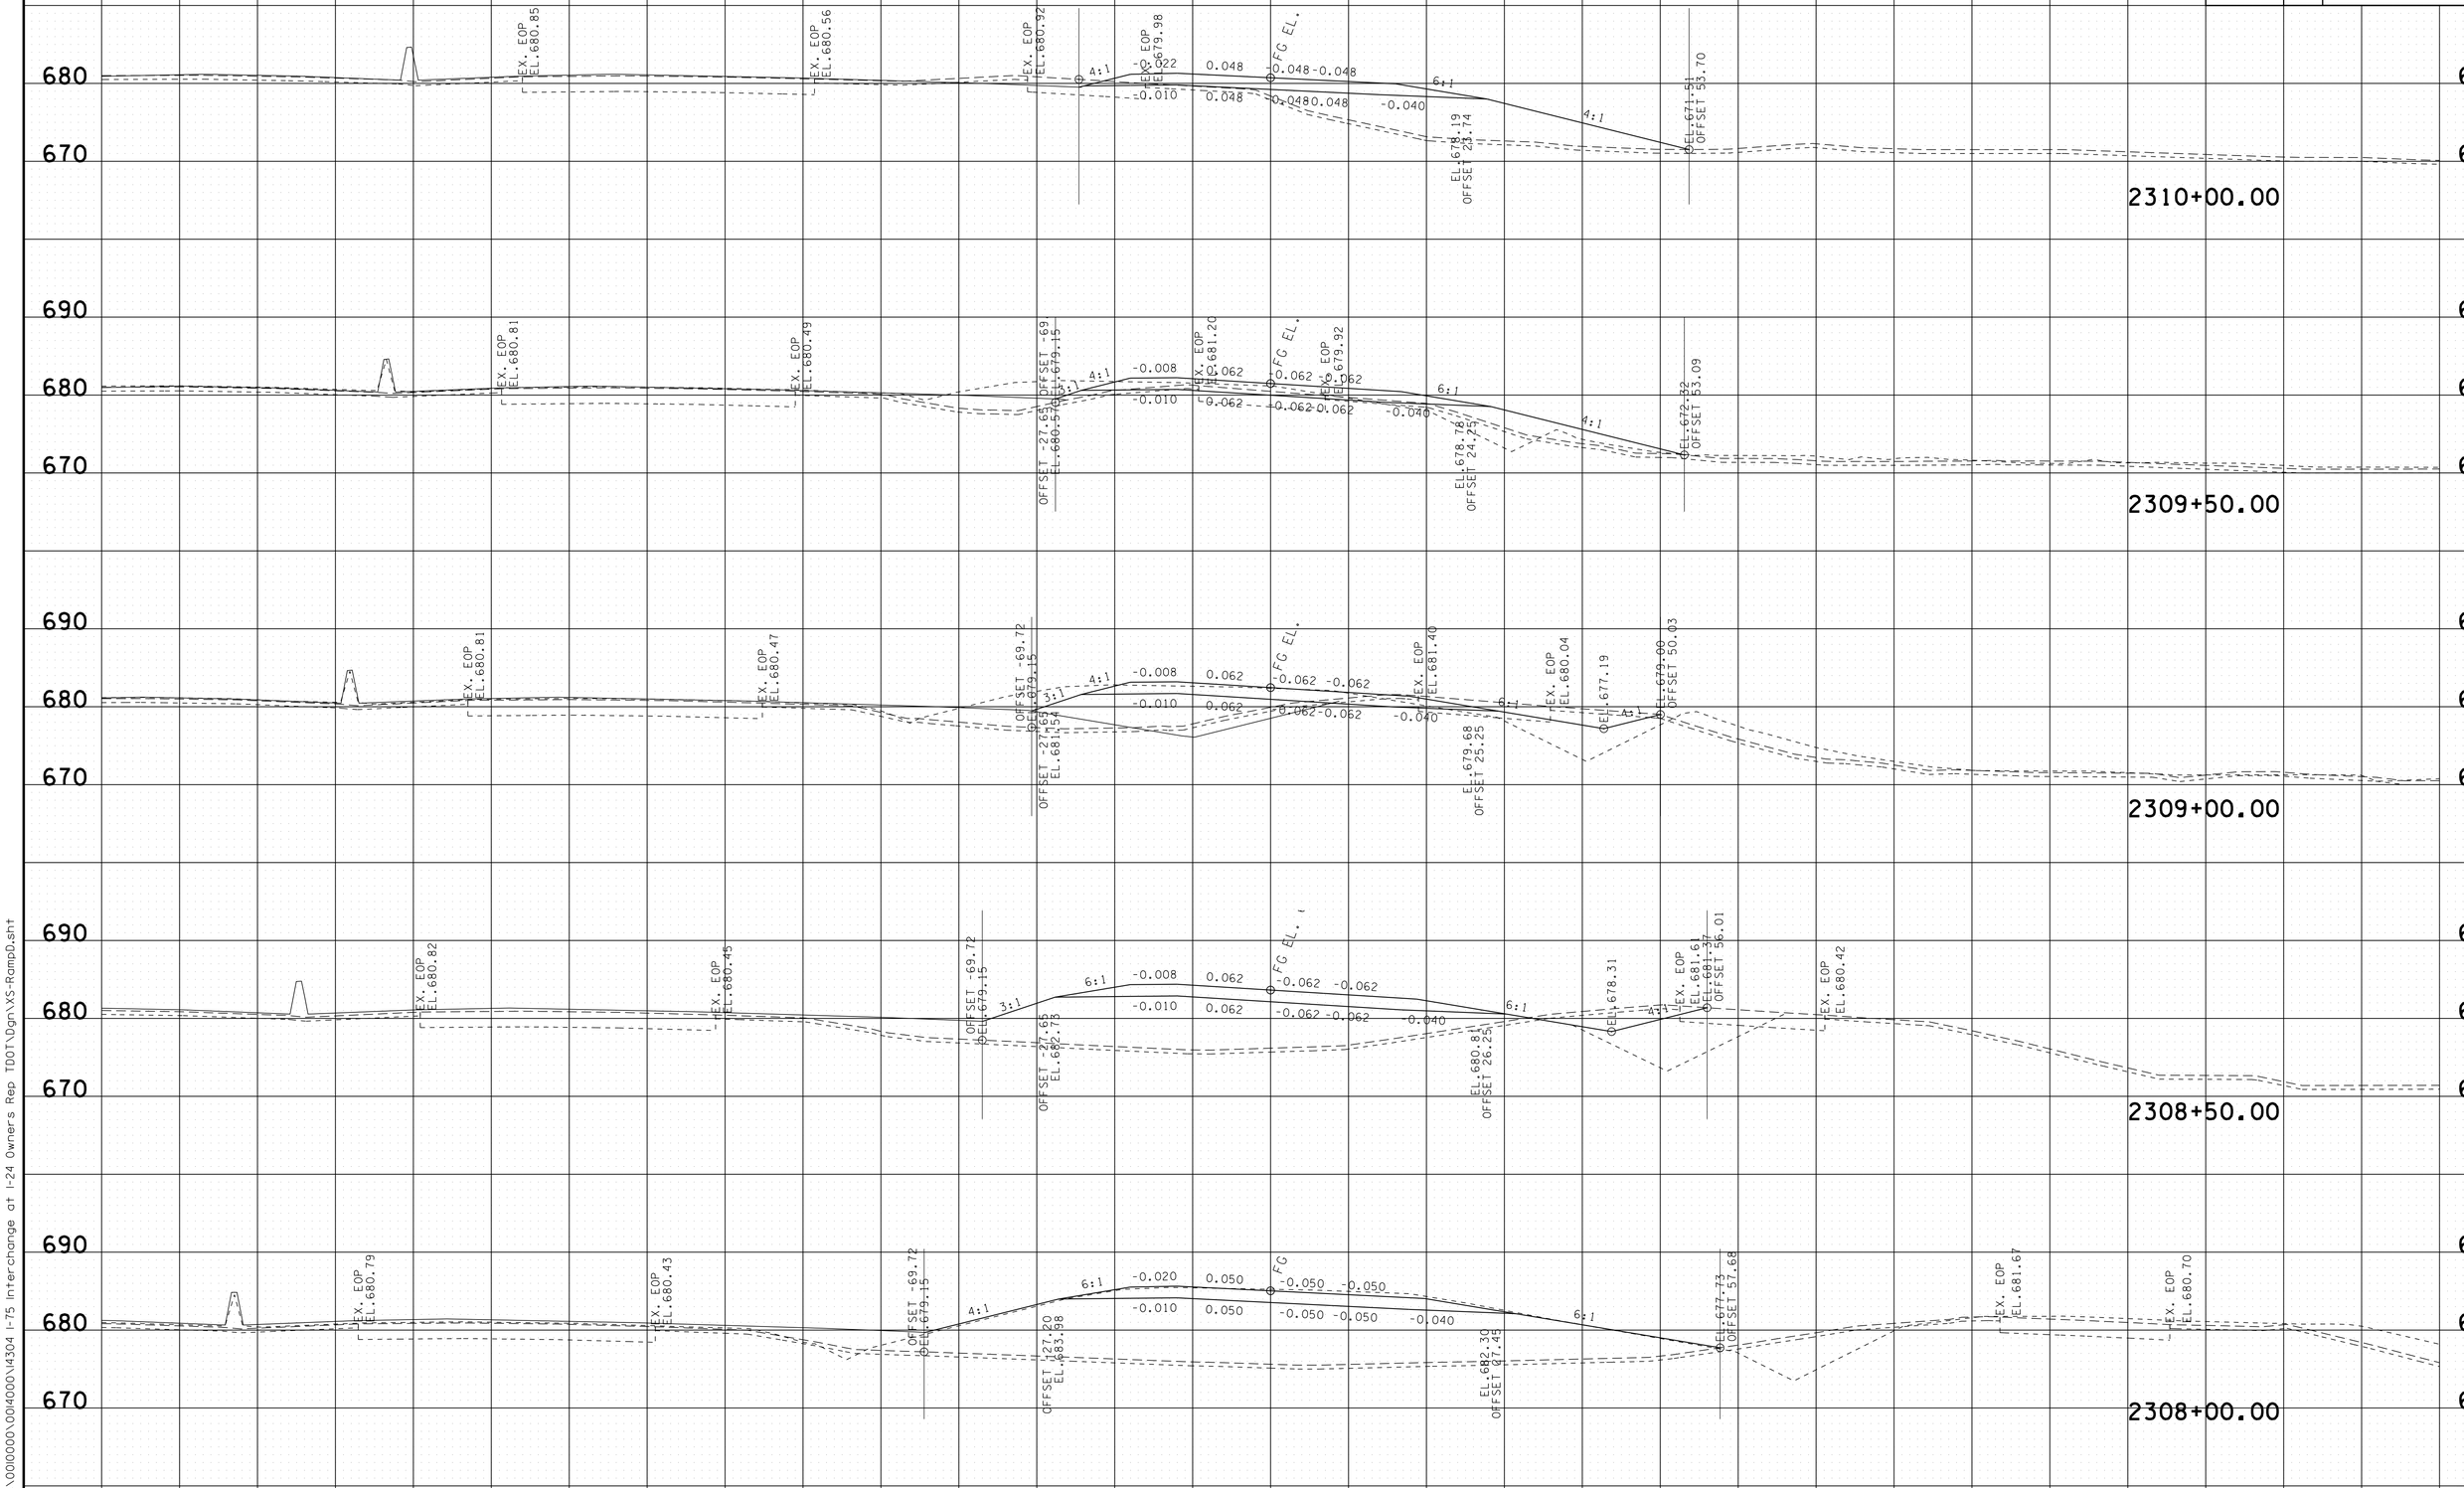


RAMP D

BEGIN STA. 2308+00.00
END STA. 2310+00.00

8/9/2018 5:42:51 PM
Y:\Projects\001000\001400\14304 I-75 Interchange at I-24 Owners Rep TDOT\Dgn\XS-RampD.sht

TYPE	YEAR	PROJECT NO.	SHEET NO.
FUNCT.	2018	IM/NH-75-1(131)	266

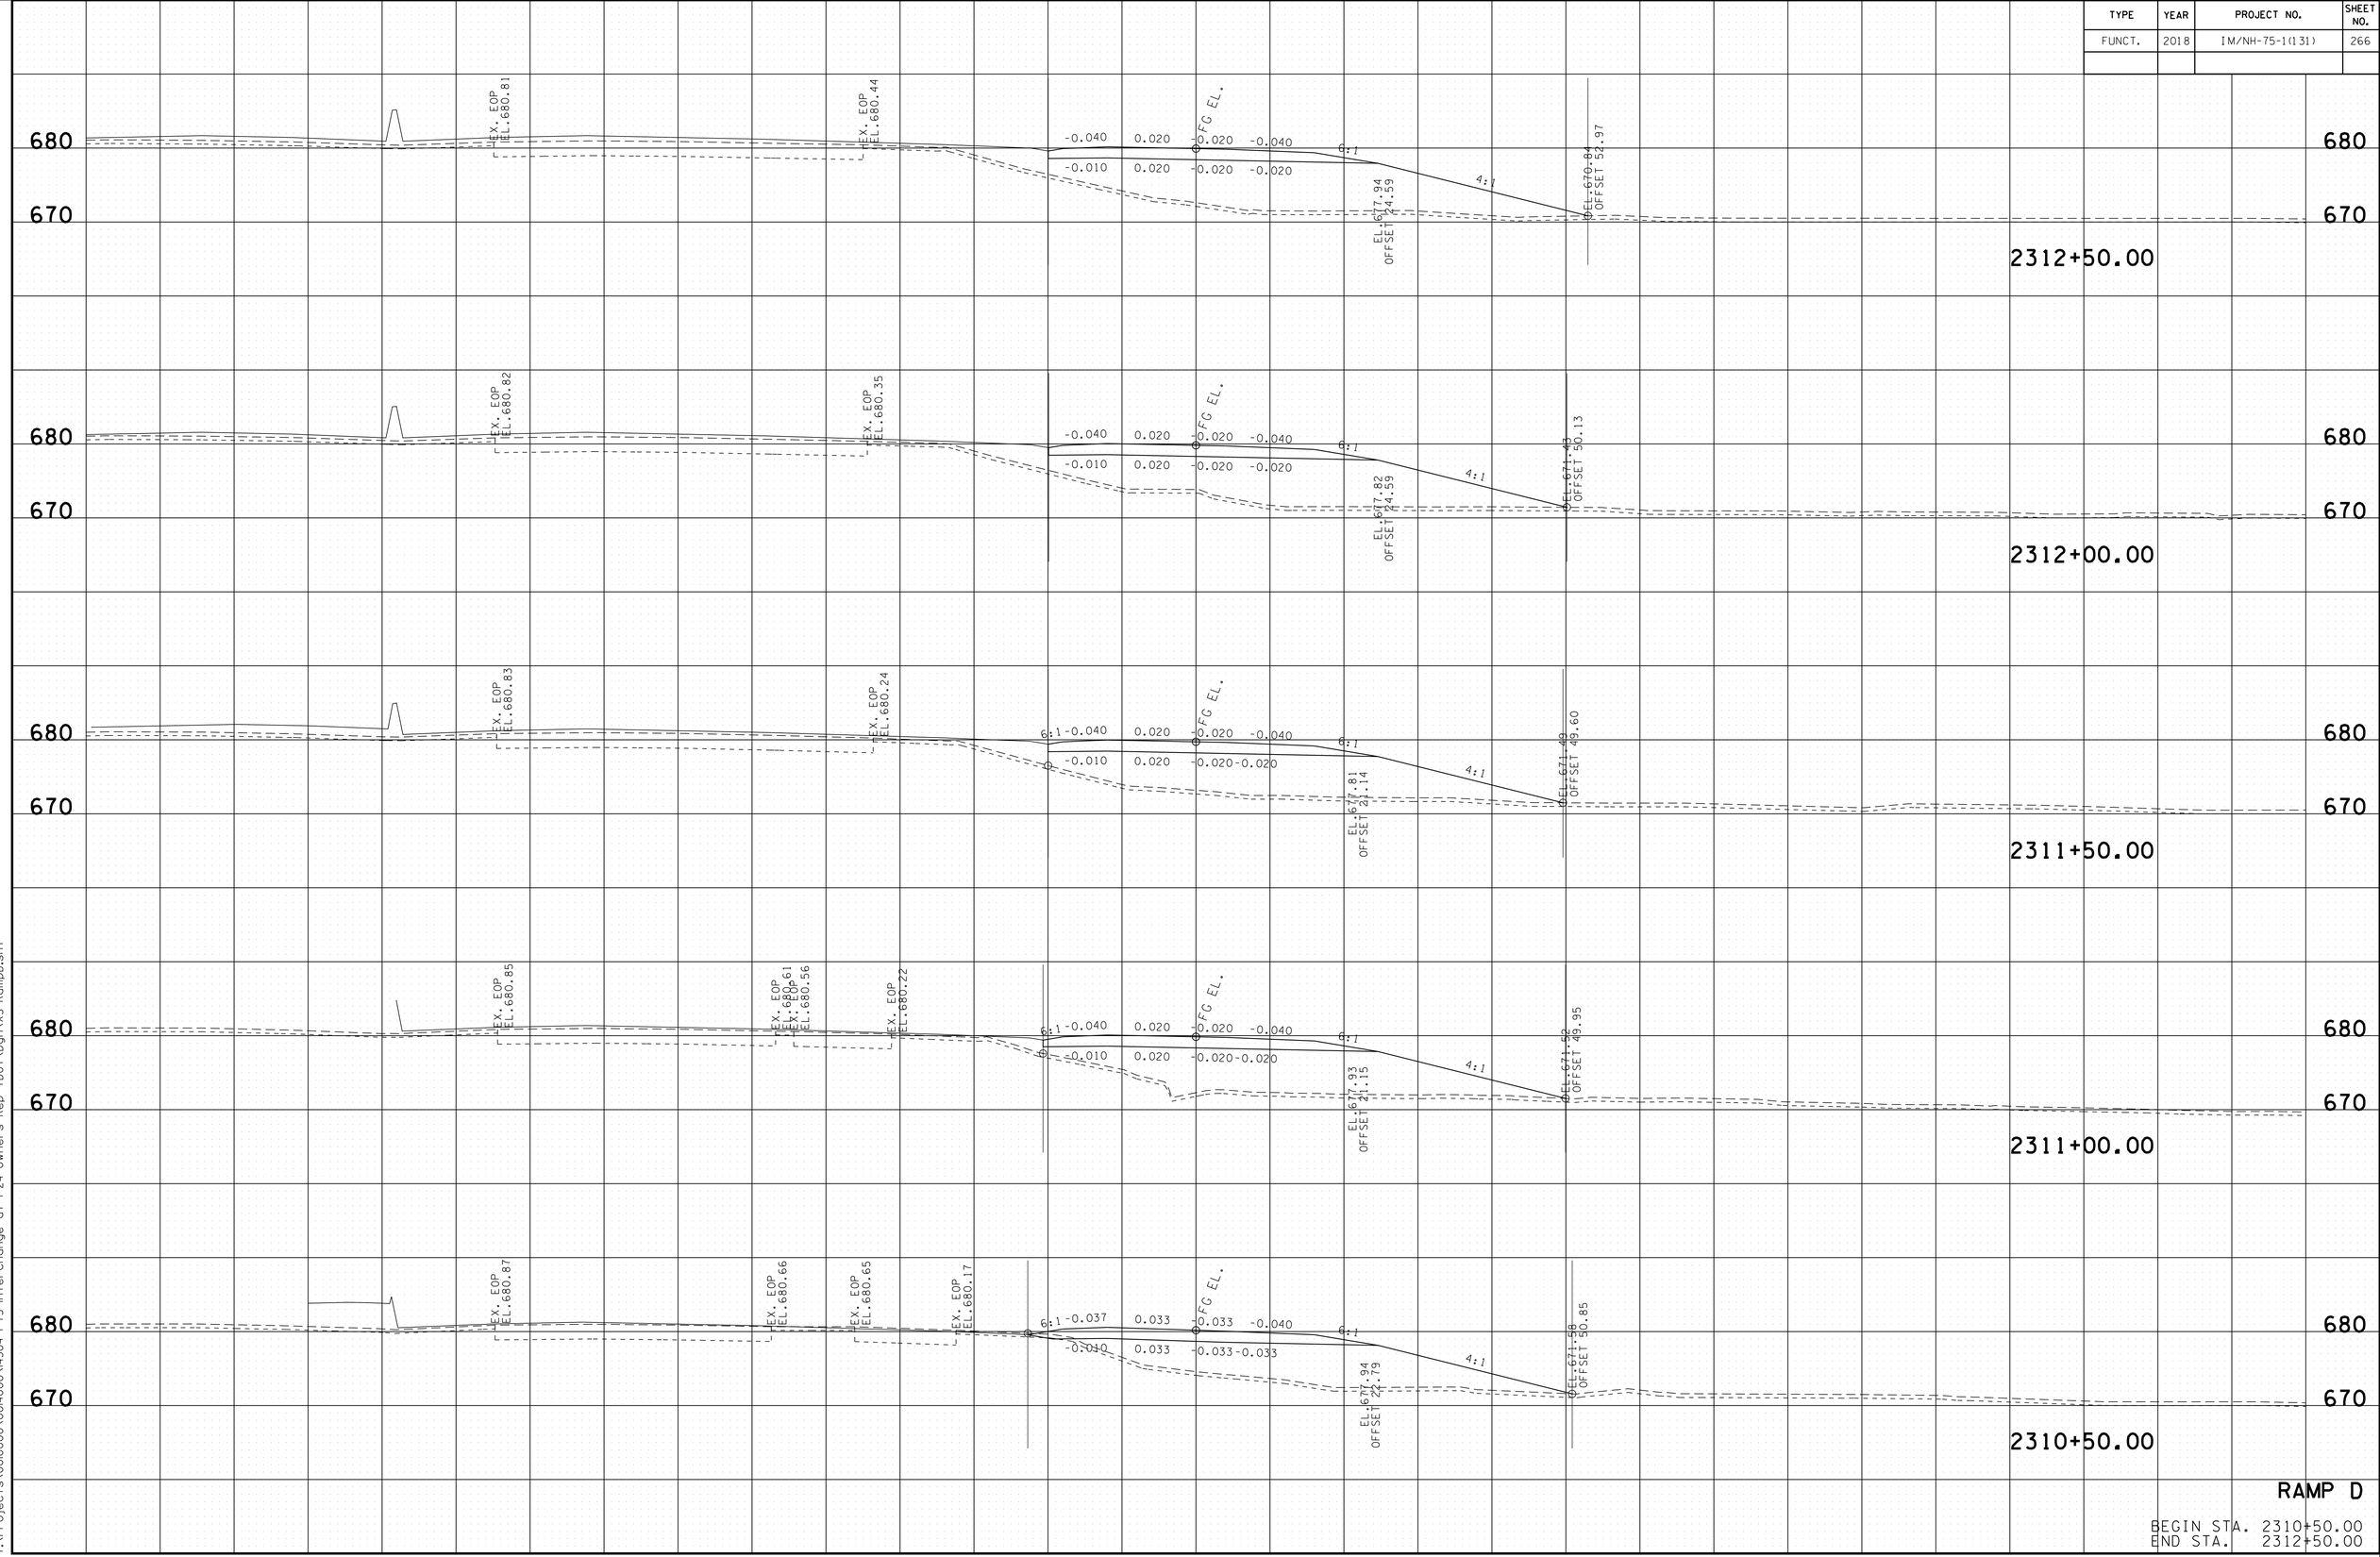


RAMP D

BEGIN STA. 2310+50.00
END STA. 2312+50.00


8/9/2018 5:42:52 PM
Y:\Projects\001000\001400\14304 I-75 Interchange at I-24 Owners Rep TDOT\Dgn\XS-RampD.sht

TYPE	YEAR	PROJECT NO.	SHEET NO.
FUNCT.	2018	IM/NH-75-1(131)	267

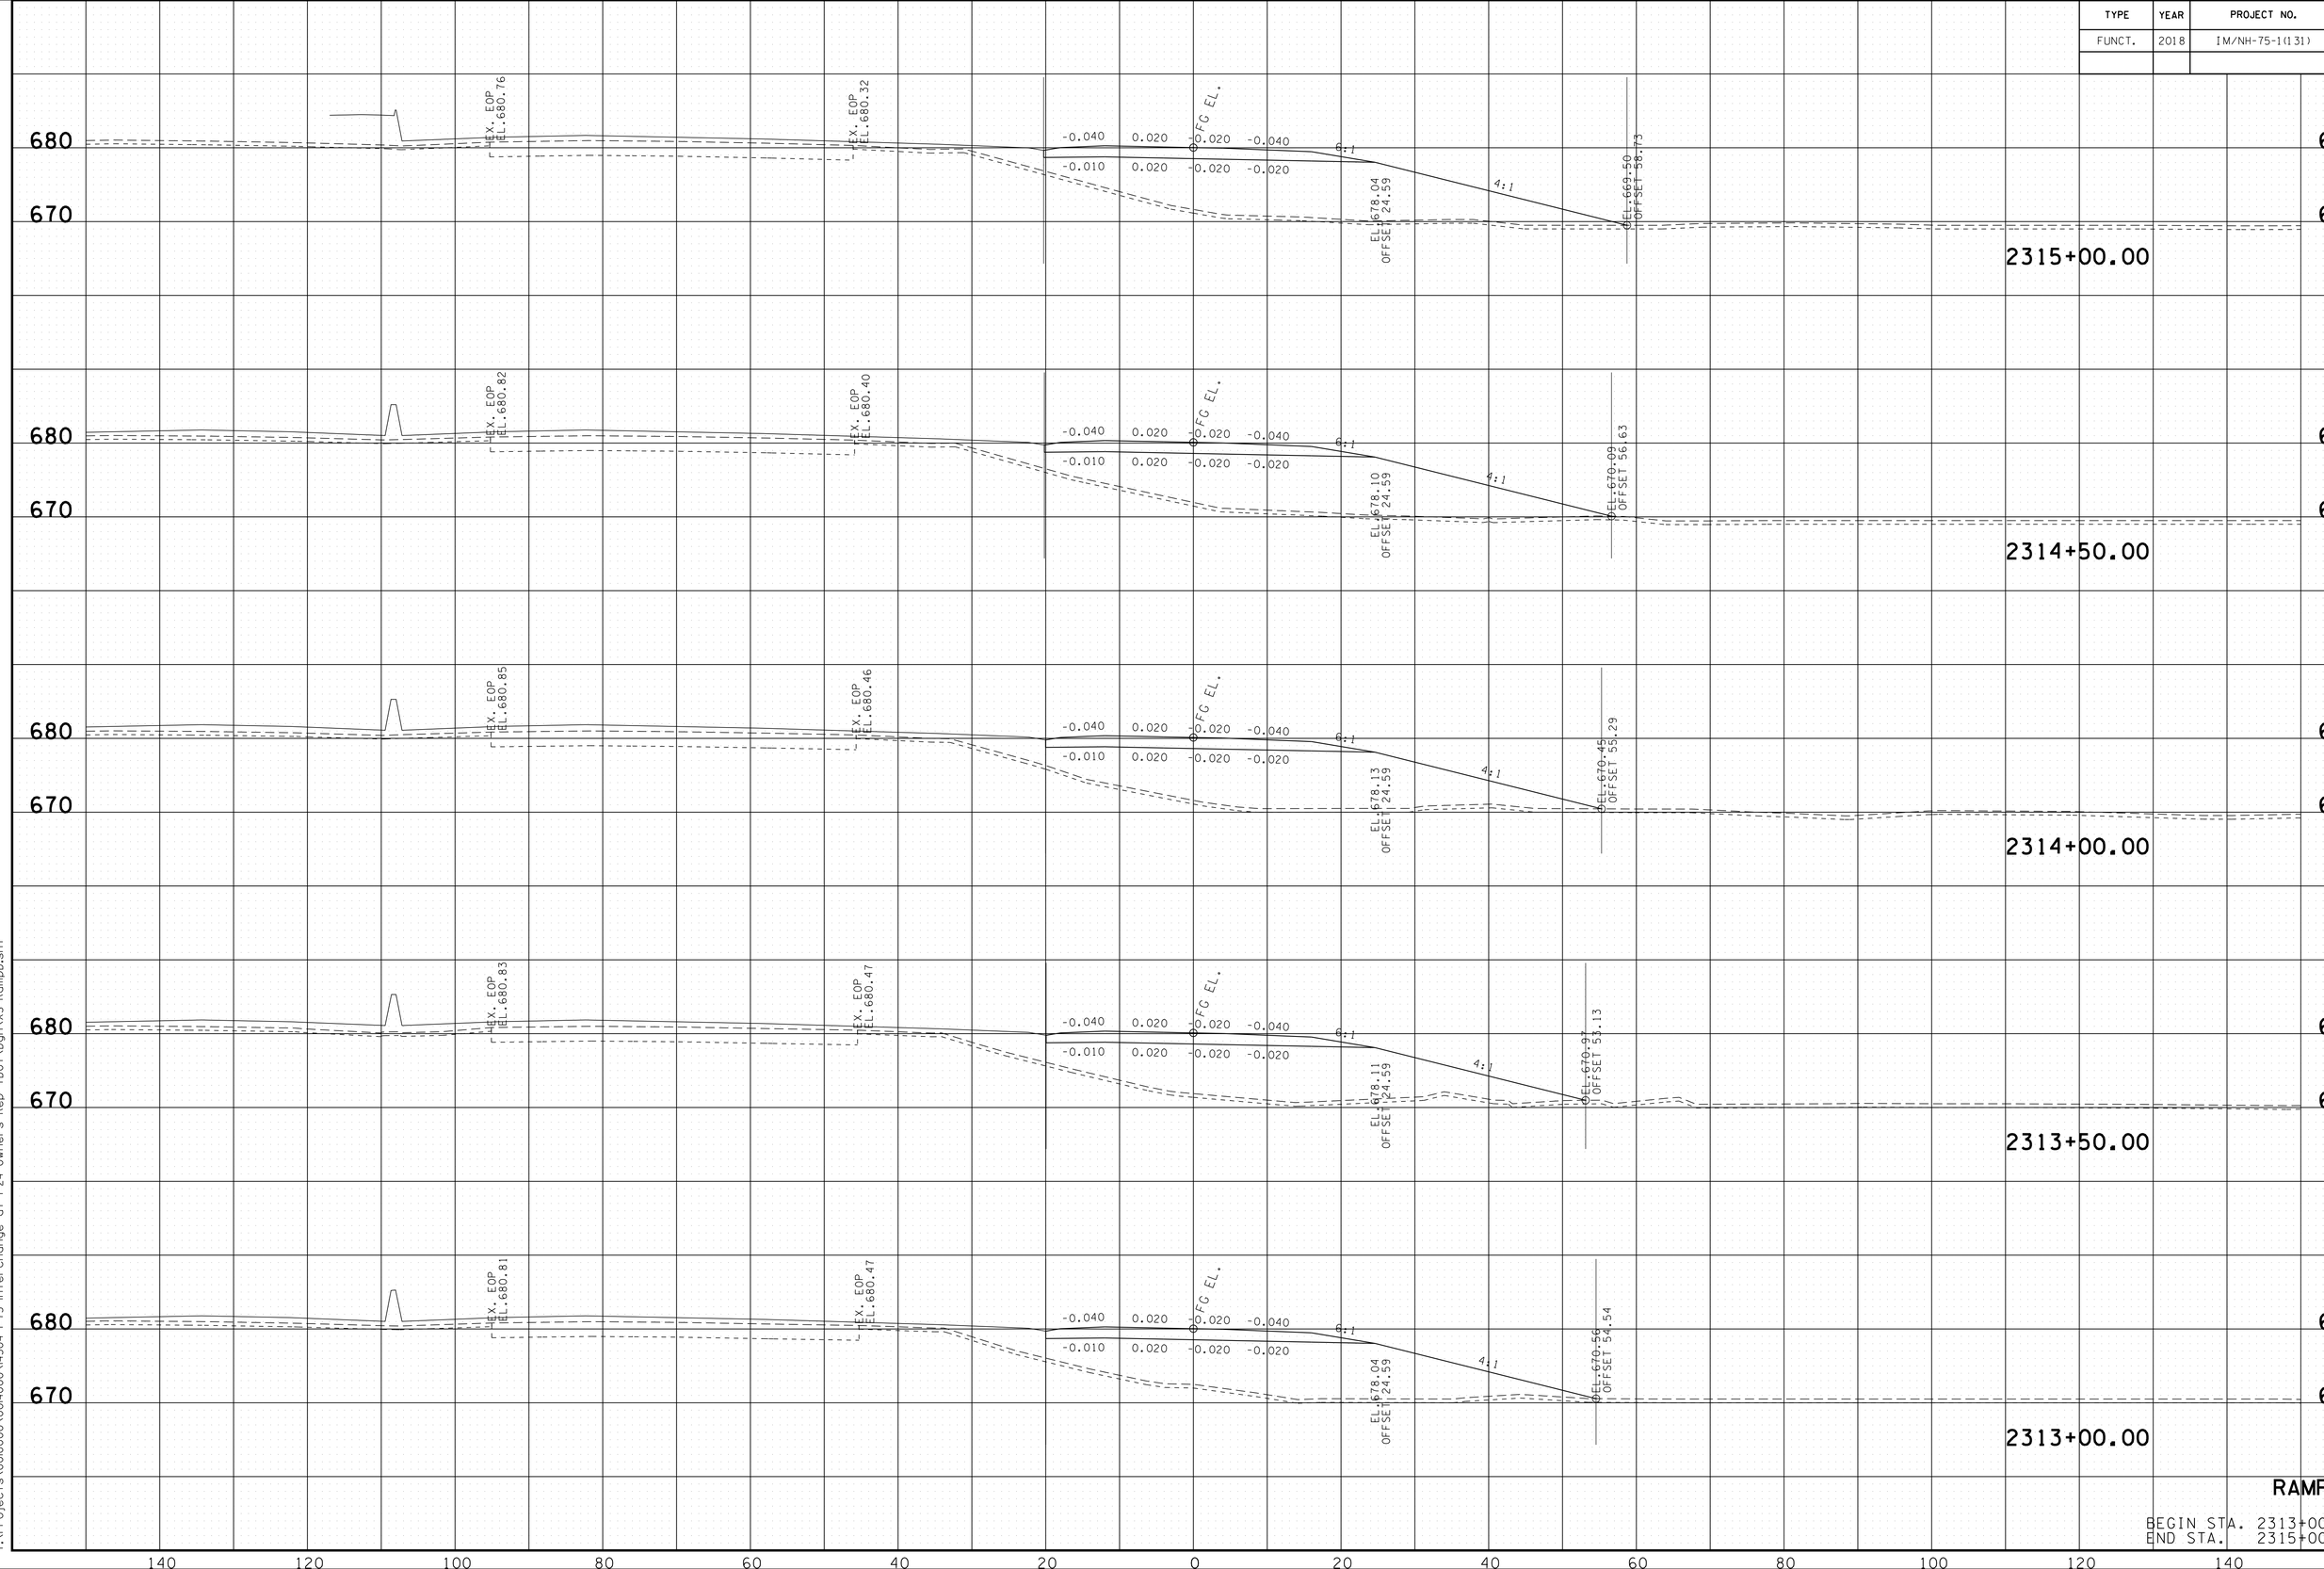

8/9/2018 5:42:54 PM
Y:\Projects\0010000\0014000\4304 I-75 Interchange at I-24 Owners Rep TDOT\Dgn\XS-RampD.sht

TYPE	YEAR	PROJECT NO.	SHEET NO.
FUNCT.	2018	IM/NH-75-1(131)	268

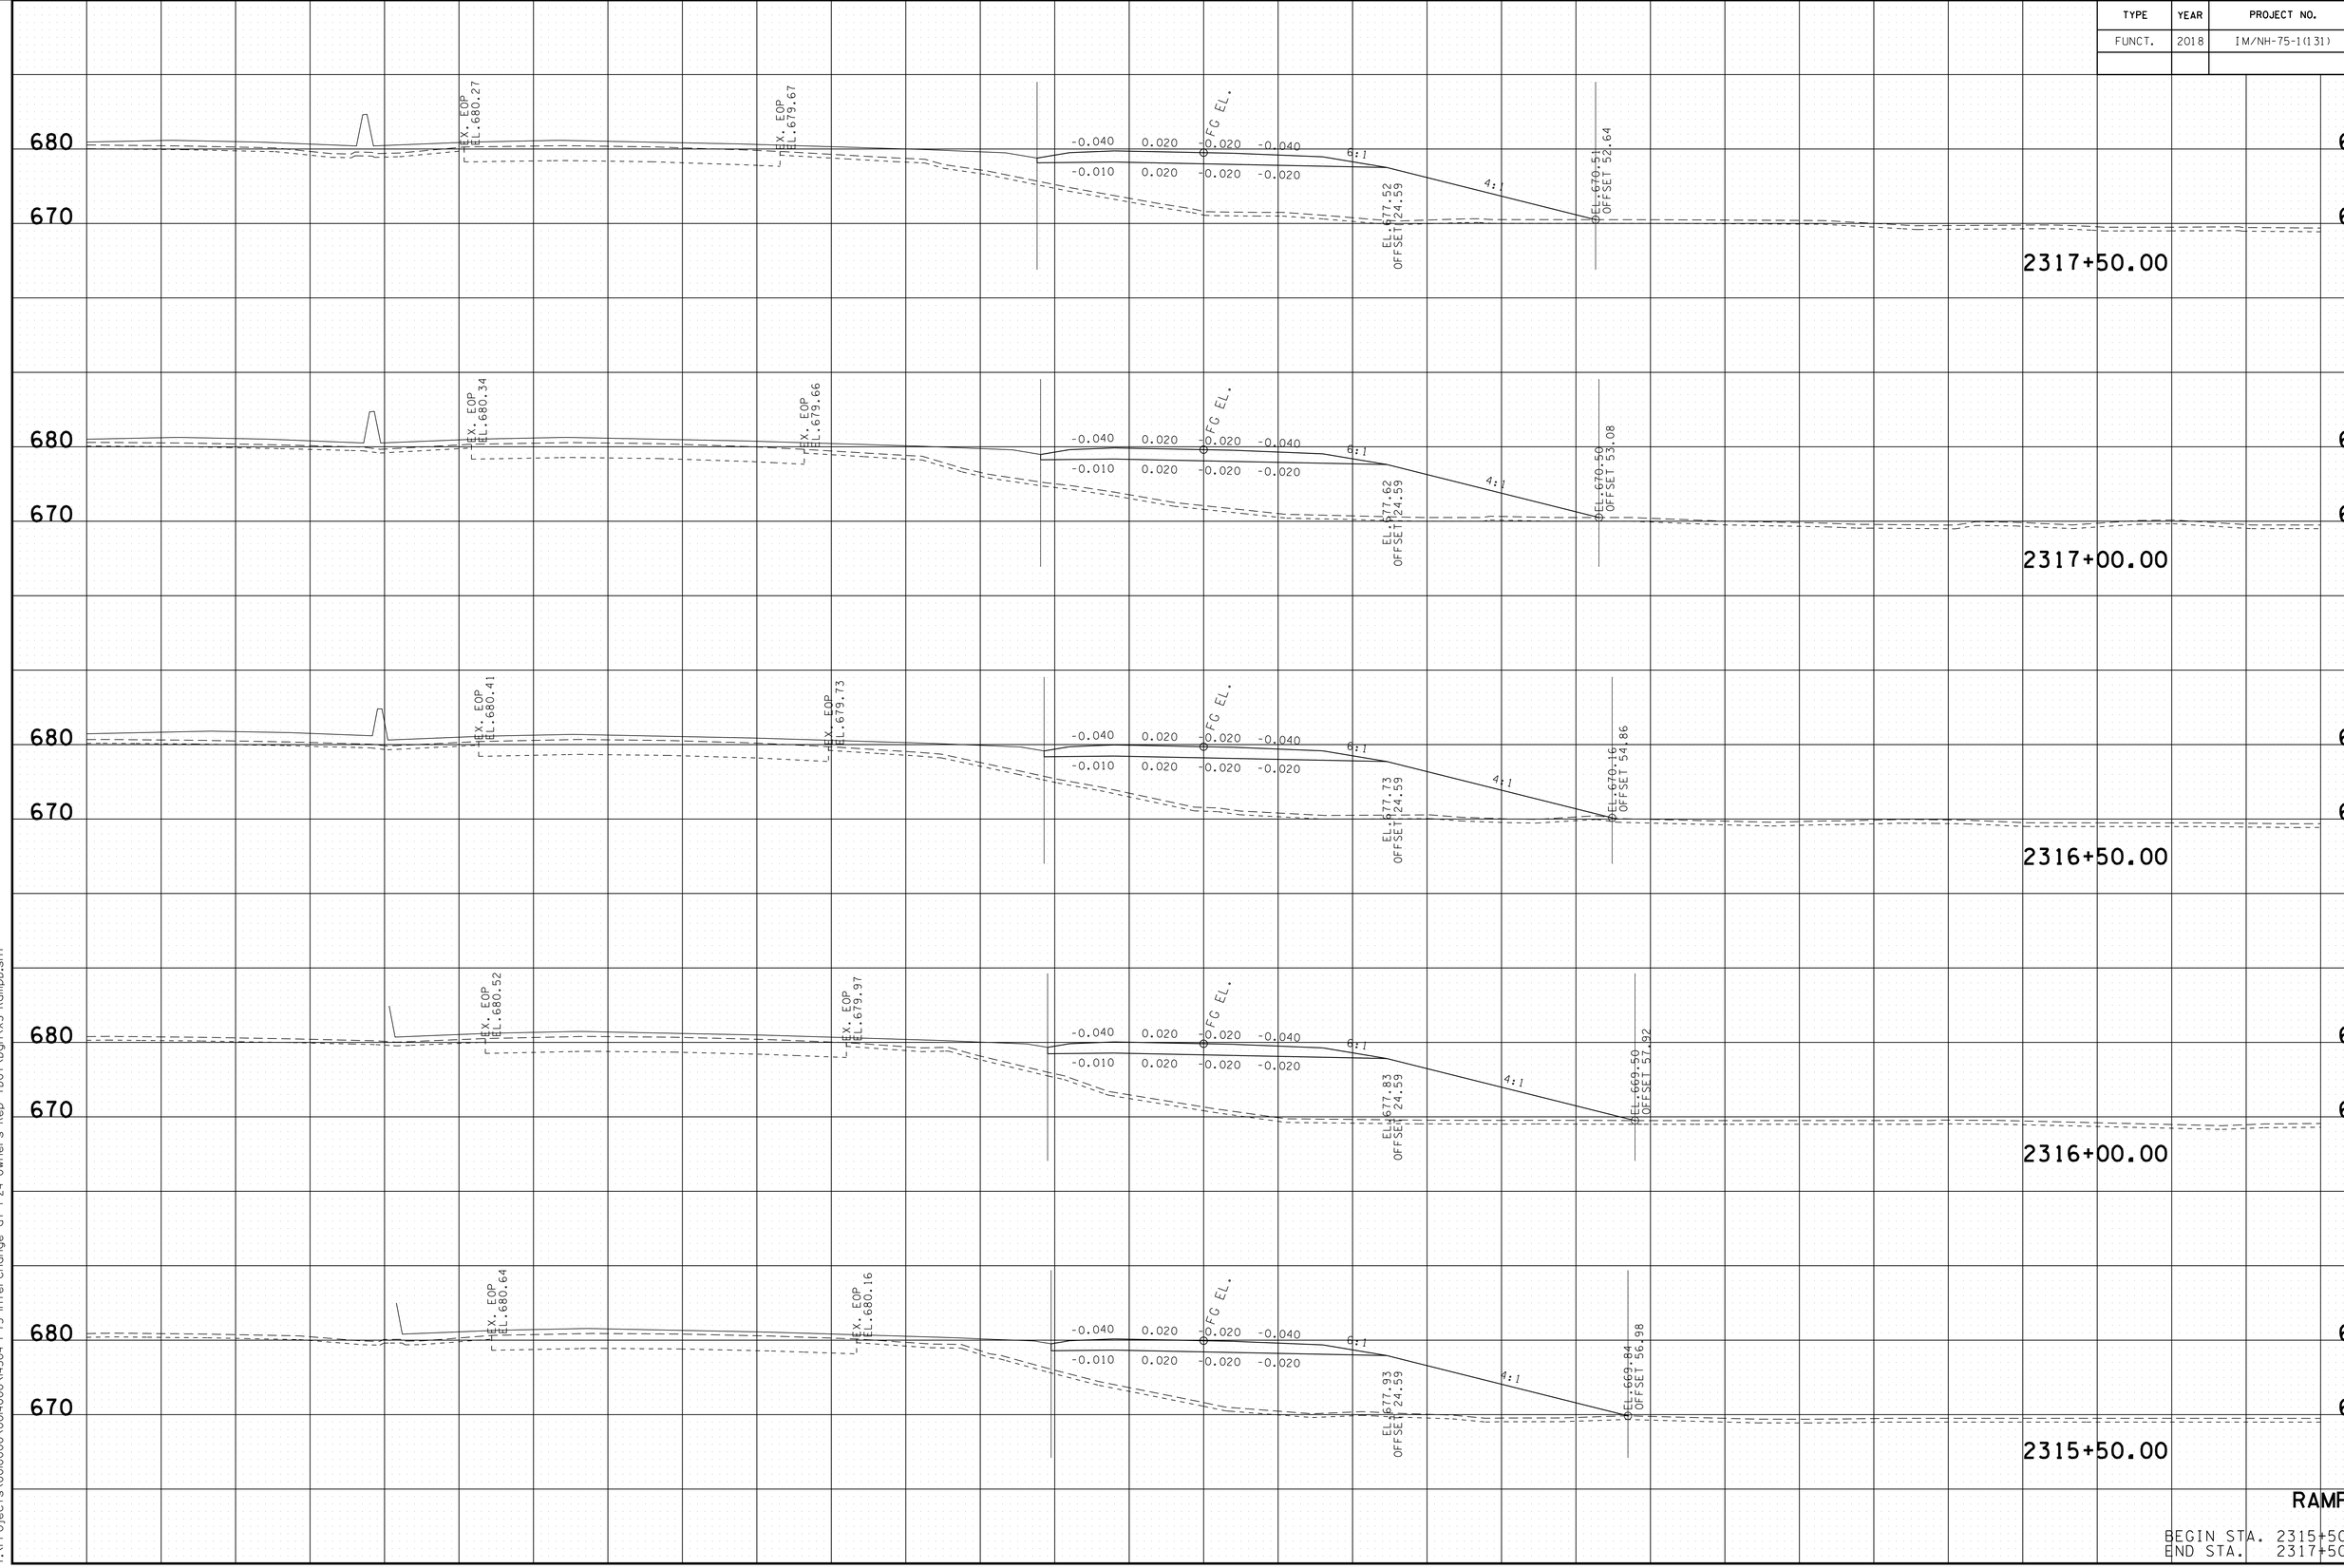


RAMP D

BEGIN STA. 2315+50.00
END STA. 2317+50.00

8/9/2018 5:42:56 PM
Y:\Projects\001000\001400\14304 I-75 Interchange at I-24 Owners Rep TDOT\Dgn\XS-RampD.sht

TYPE	YEAR	PROJECT NO.	SHEET NO.
FUNCT.	2018	IM/NH-75-1(131)	269

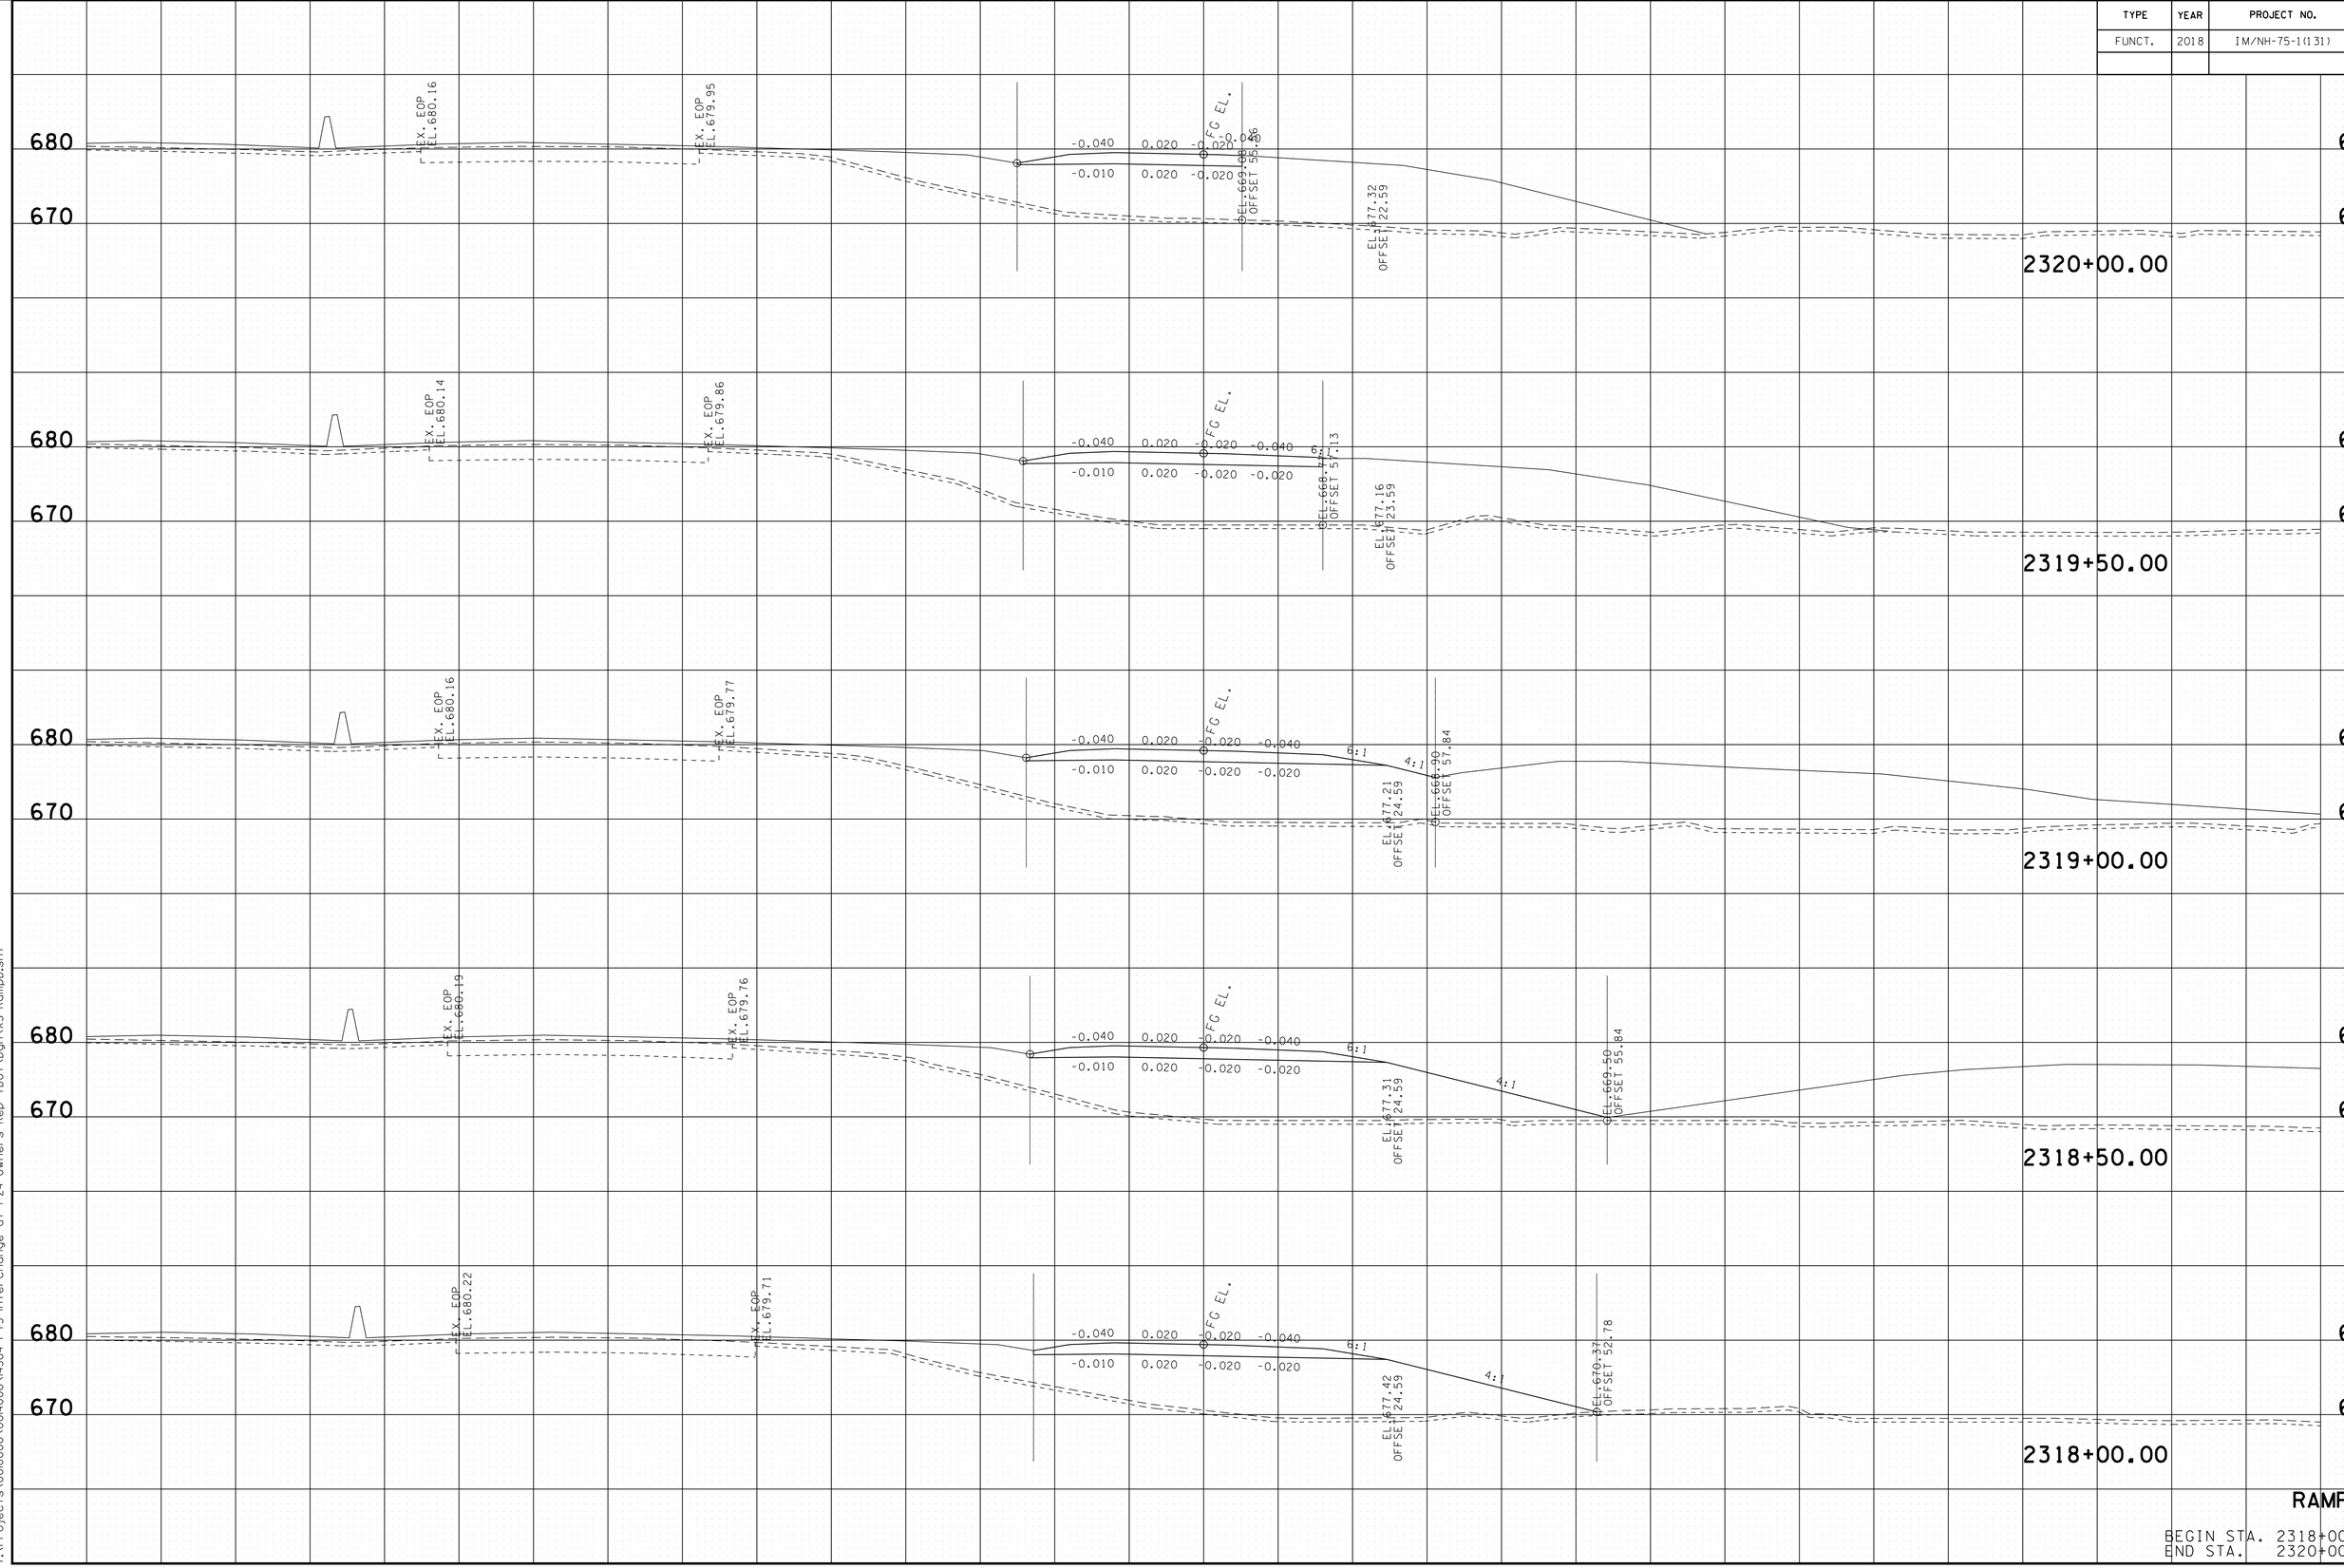


RAMP D

BEGIN STA. 2318+00.00
END STA. 2320+00.00

8/9/2018 5:42:58 PM
Y:\Projects\001000\001400\l4304 I-75 Interchange at I-24 Owners Rep TDOT\Dgn\XS-RampD.sht

TYPE	YEAR	PROJECT NO.	SHEET NO.
FUNCT.	2018	IM/NH-75-1(131)	270

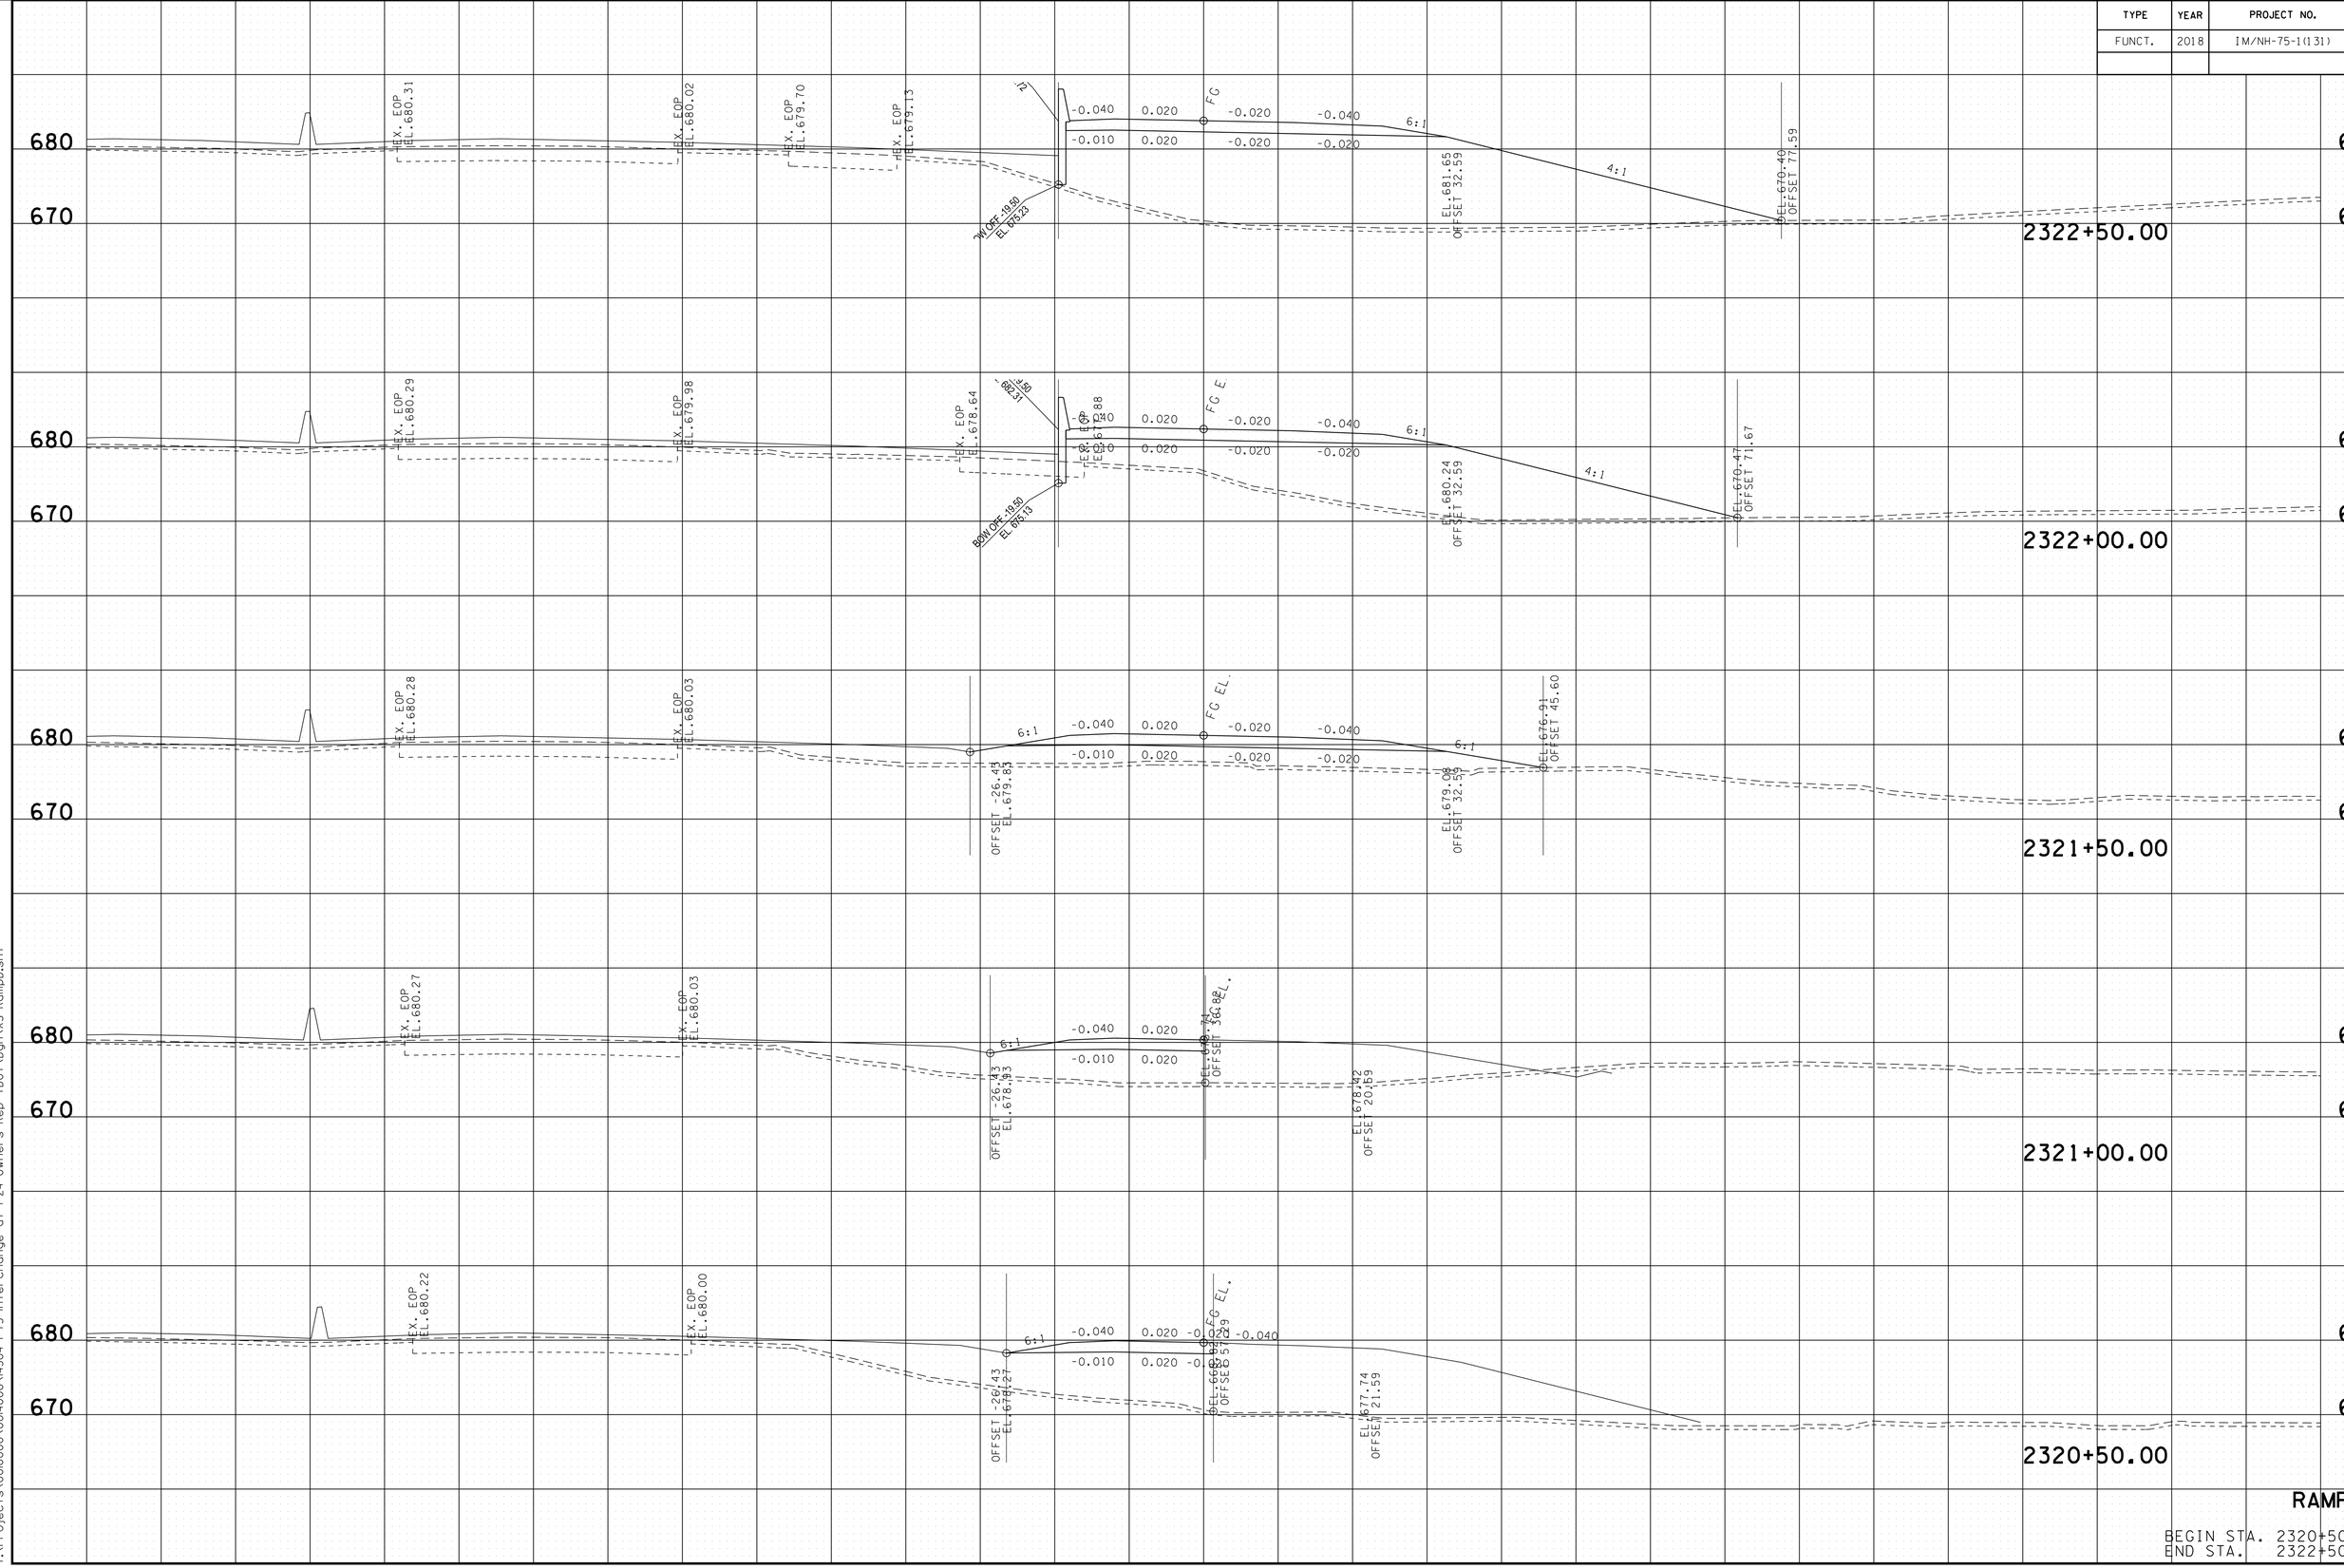


RAMP D

BEGIN STA. 2320+50.00
END STA. 2322+50.00

8/9/2018 5:42:59 PM
Y:\Projects\000000\004000\4304 I-75 Interchange at I-24 Owners Rep TDOT\Dgn\XS-RampD.sht

TYPE	YEAR	PROJECT NO.	SHEET NO.
FUNCT.	2018	IM/NH-75-1(131)	271

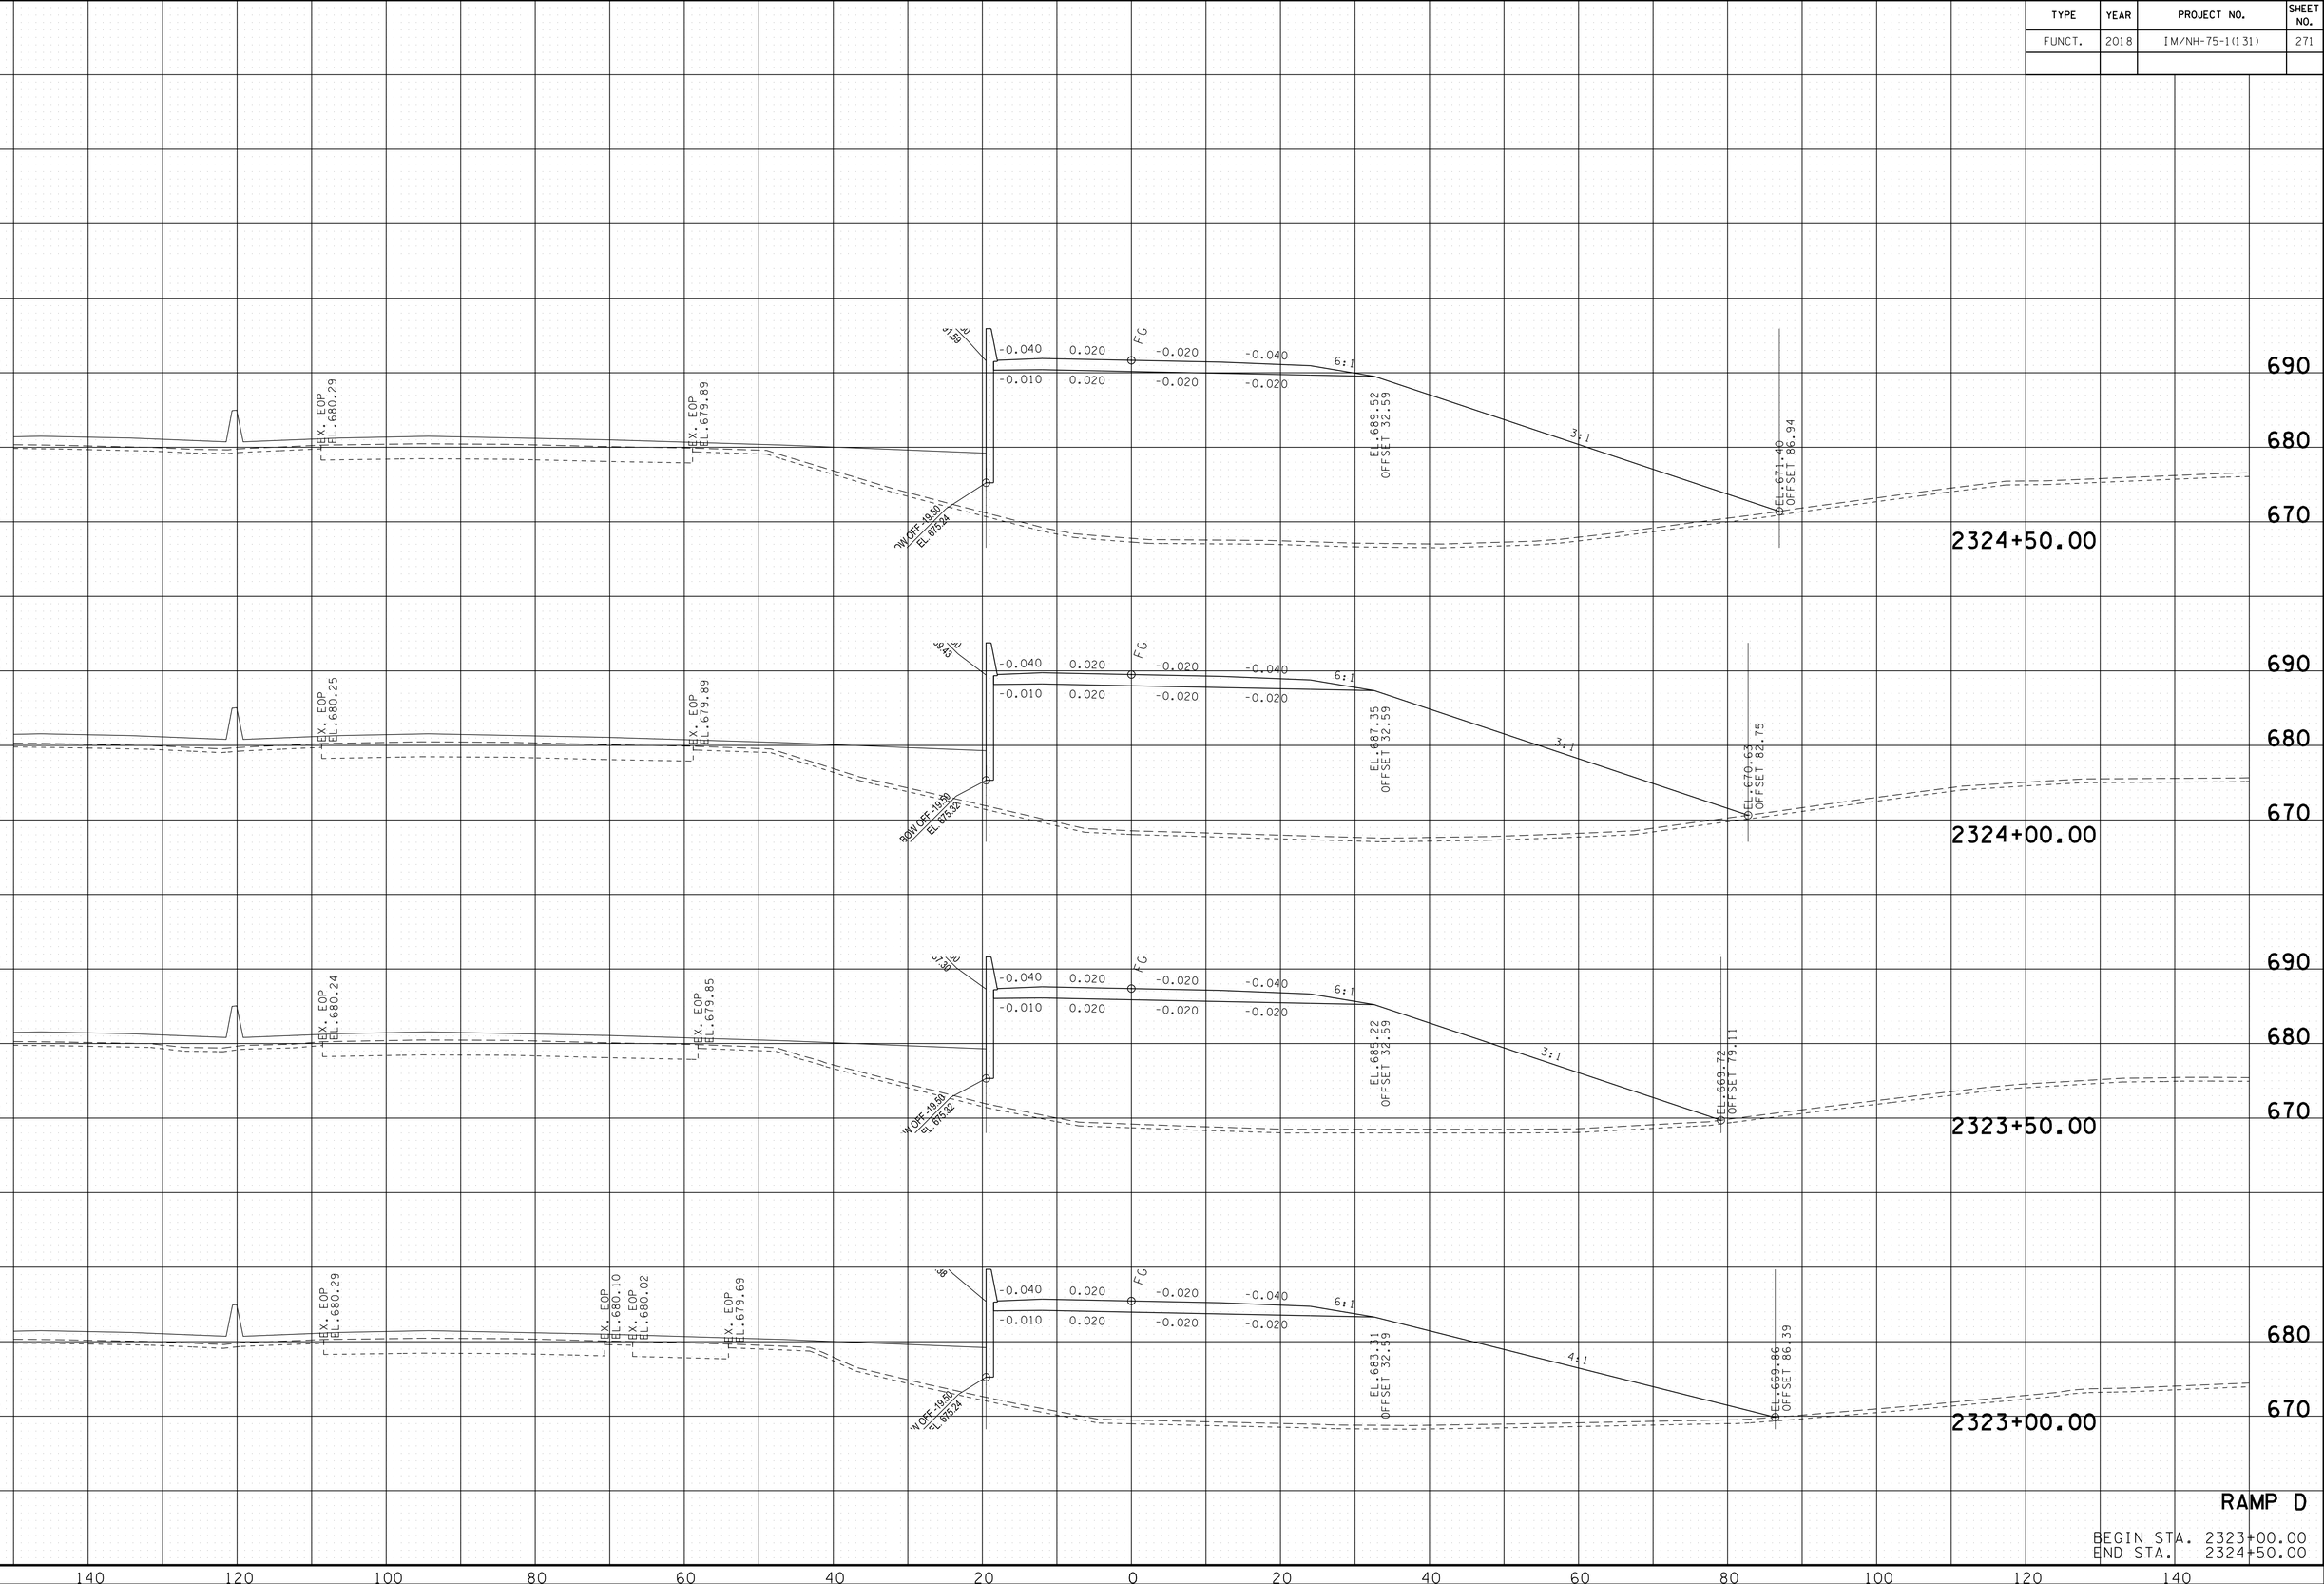


RAMP D

BEGIN STA. 2323+00.00
END STA. 2324+50.00


8/9/2018 5:43:01 PM
Y:\Projects\0010000\0014000\14304 I-75 Interchange at I-24 Owners Rep TDOT\Dgn\XS-RampD.sht

TYPE	YEAR	PROJECT NO.	SHEET NO.
FUNCT.	2018	IM/NH-75-1(131)	272

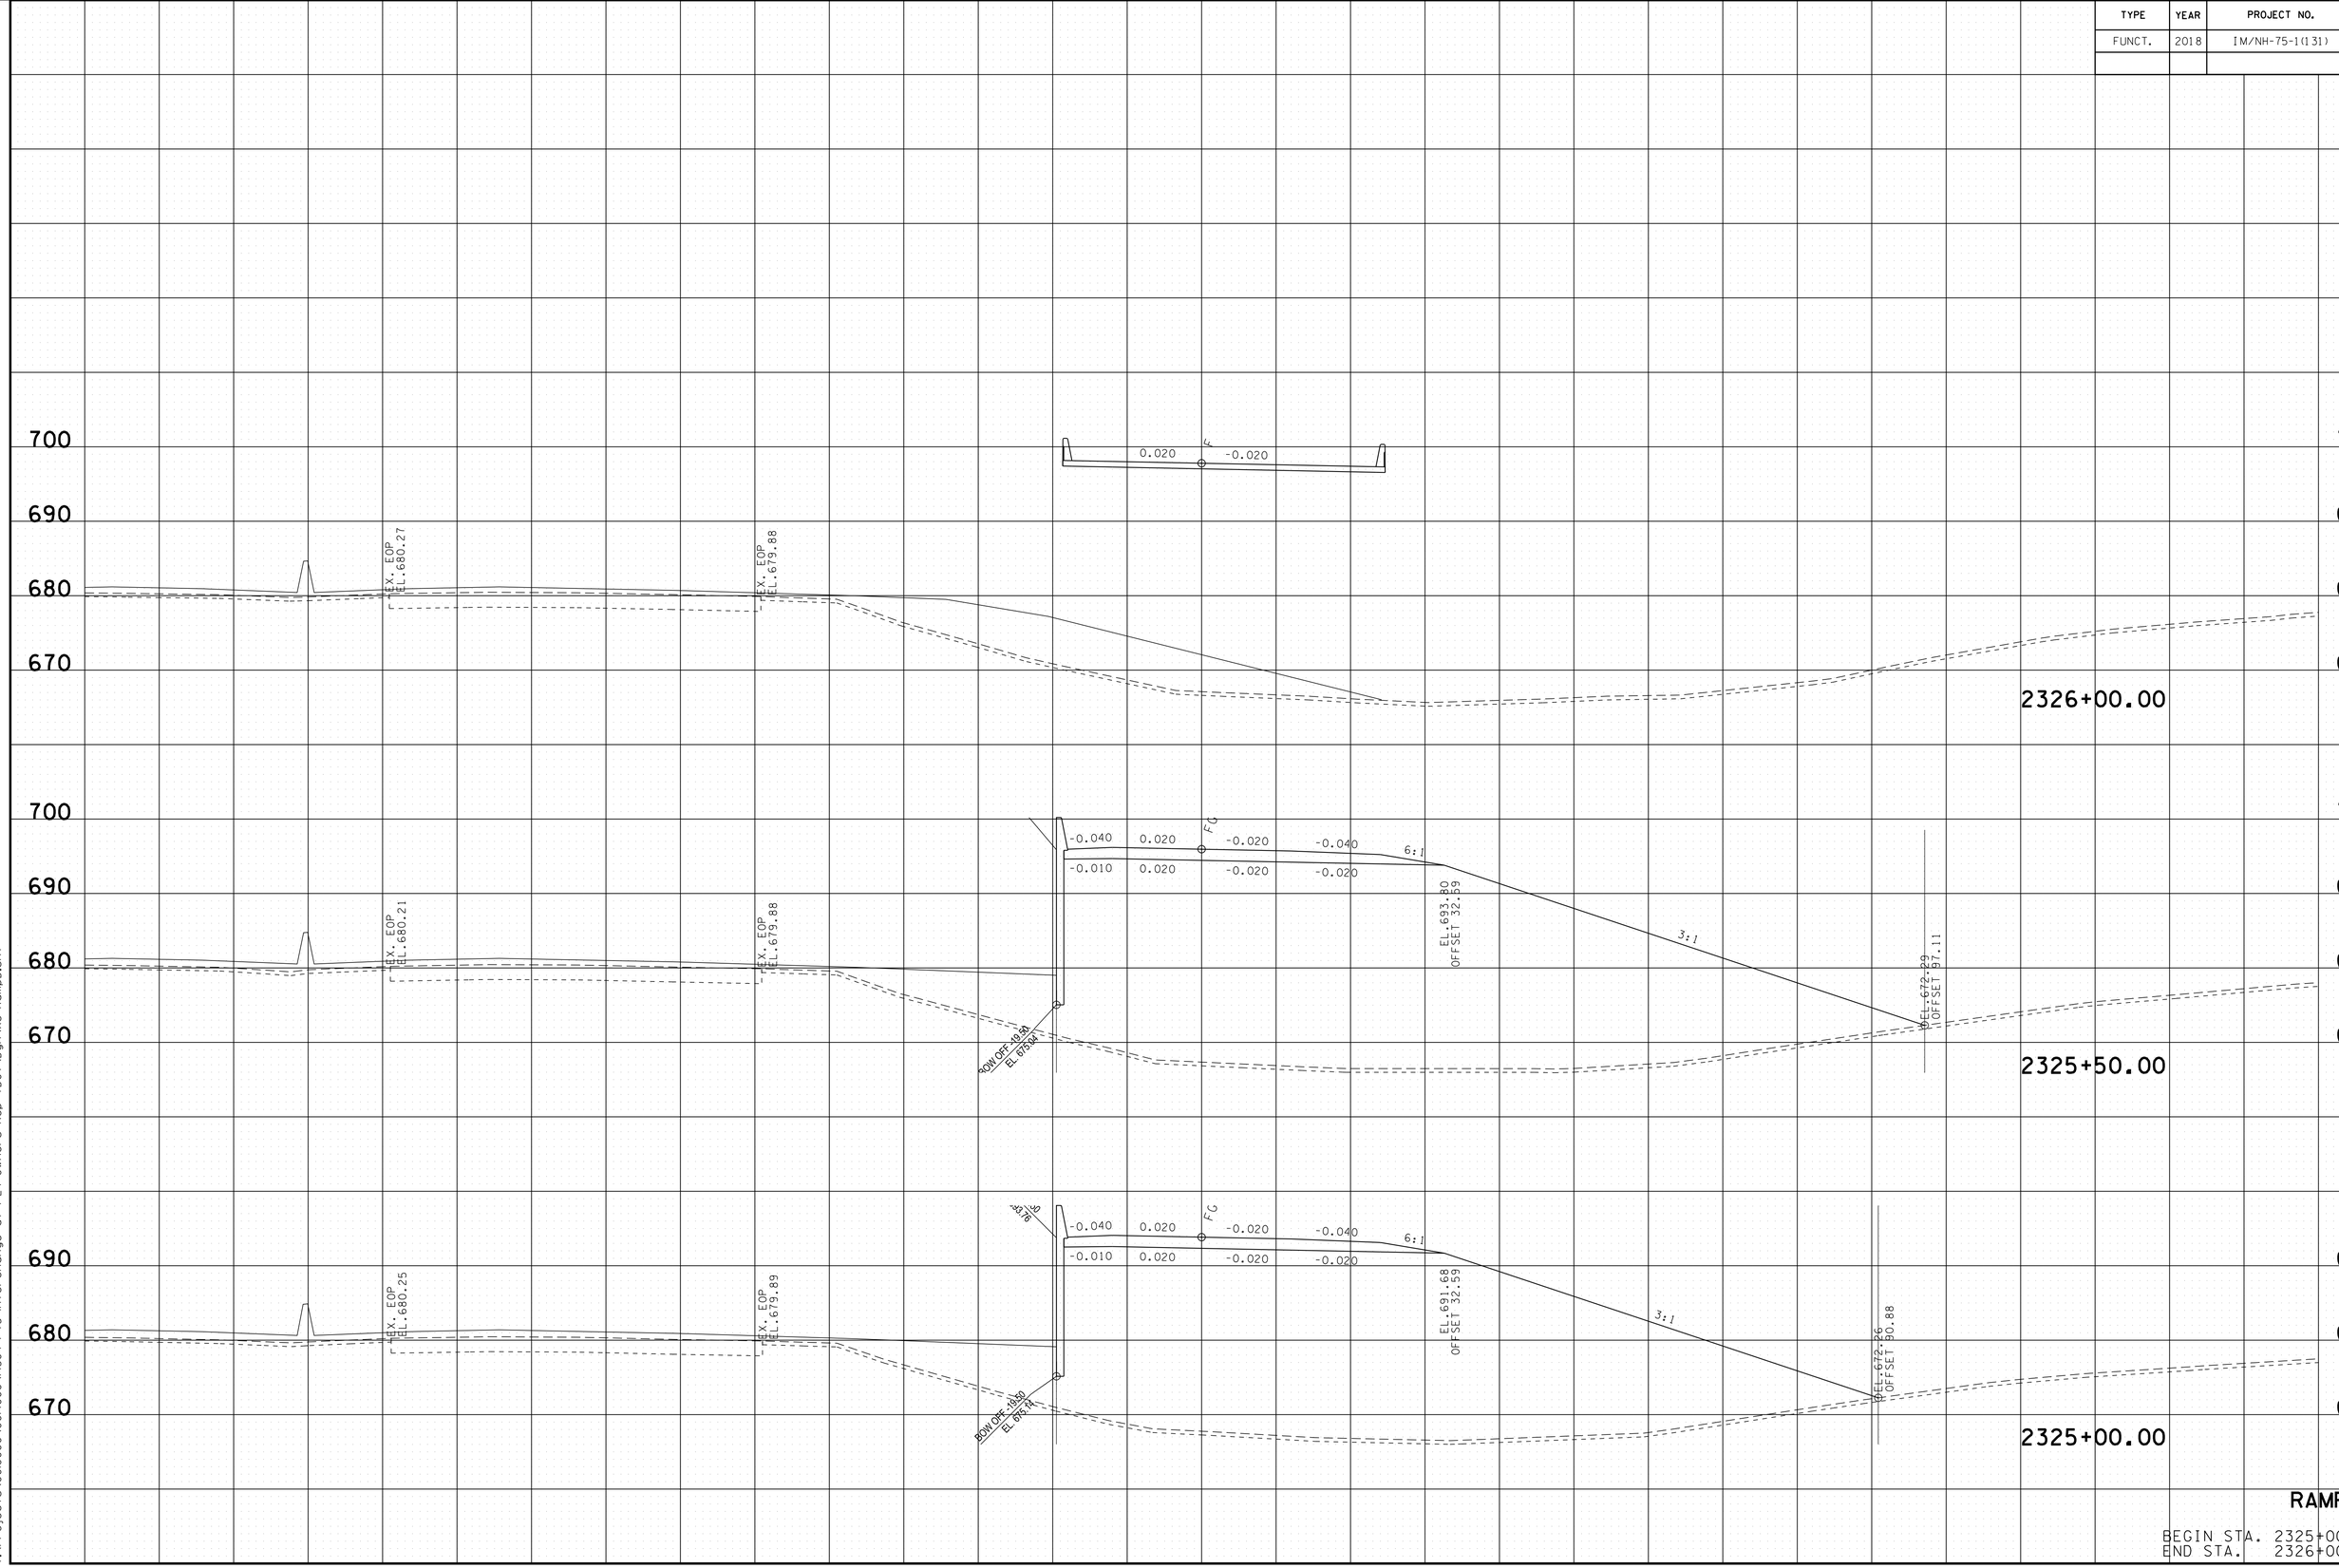

8/9/2018 5:43:03 PM
Y:\Projects\0010000\0014000\14304 I-75 Interchange at I-24 Owners Rep TDOT\Dgn\XS-RampD.sht

TYPE	YEAR	PROJECT NO.	SHEET NO.
FUNCT.	2018	IM/NH-75-1(131)	273

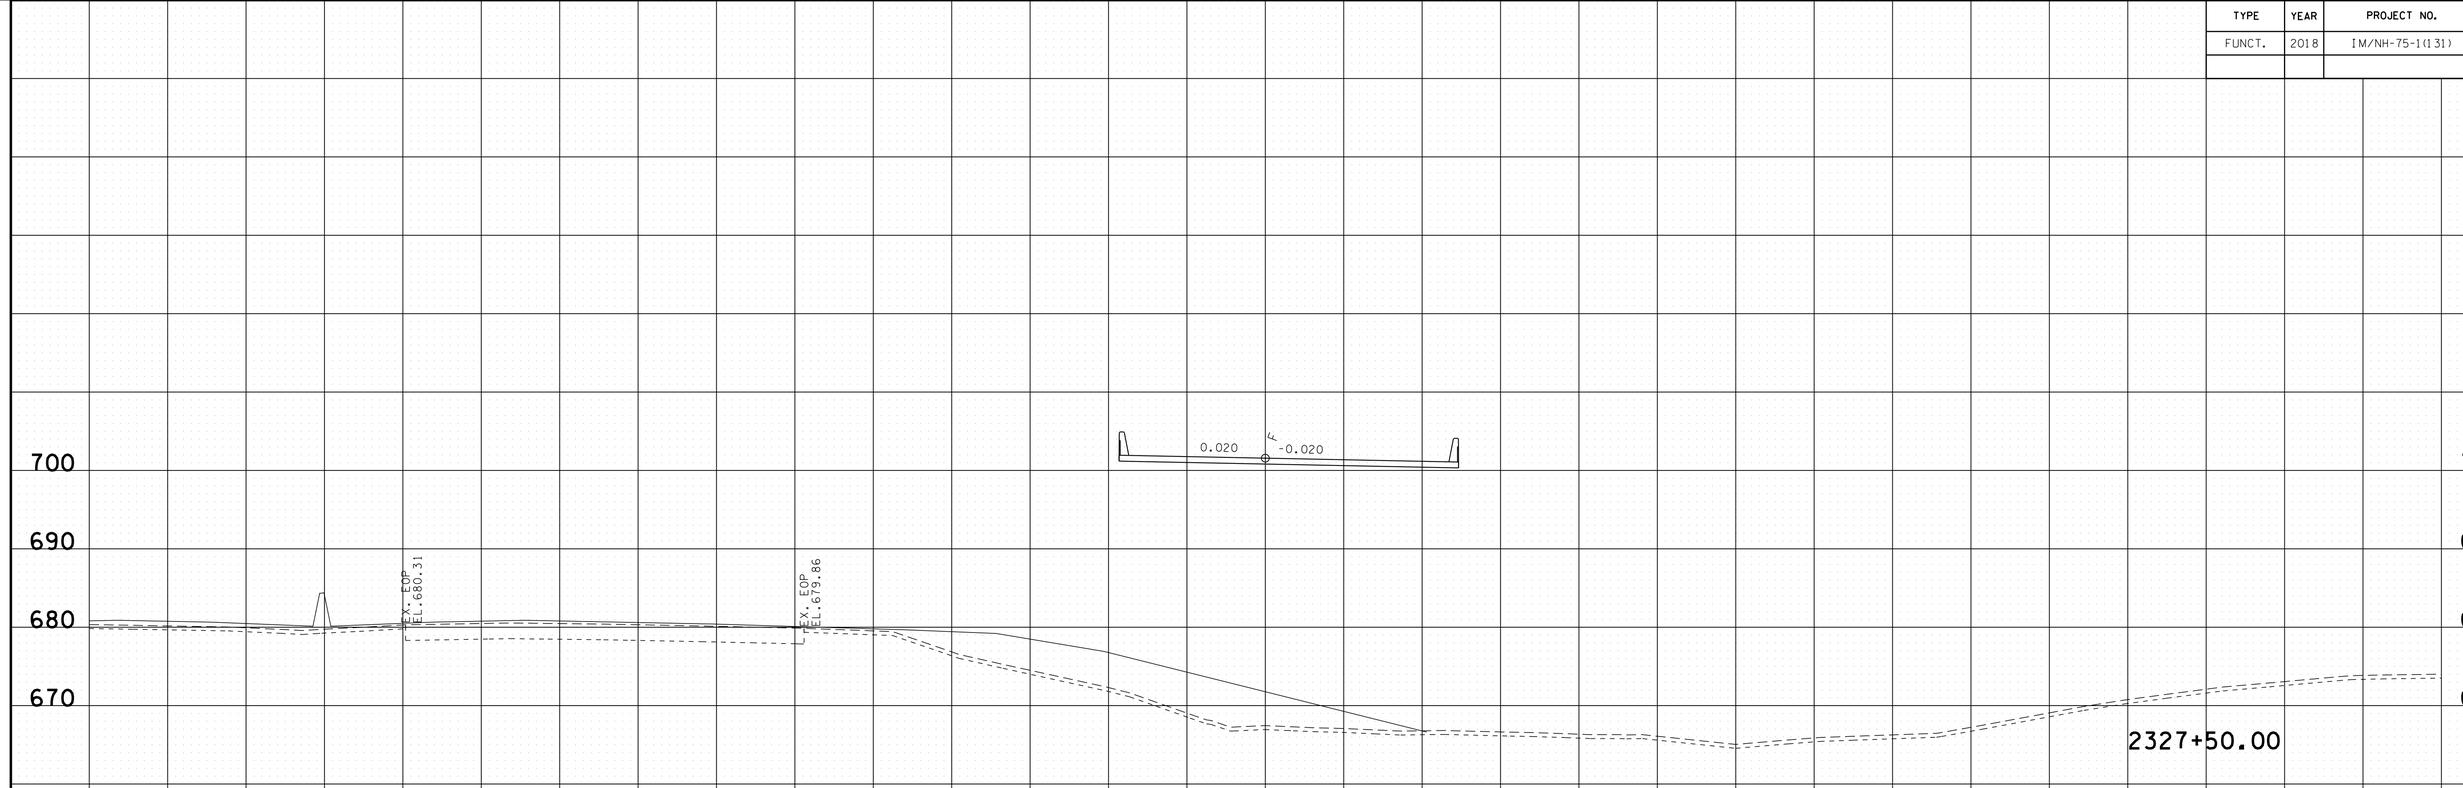


RAMP D

BEGIN STA. 2326+50.00
END STA. 2327+50.00

8/9/2018 5:43:05 PM
Y:\Projects\001000\001400\14304 I-75 Interchange at I-24 Owners Rep TDOT\Dgn\XS-RampD.sht

TYPE	YEAR	PROJECT NO.	SHEET NO.
FUNCT.	2018	IM/NH-75-1(131)	274

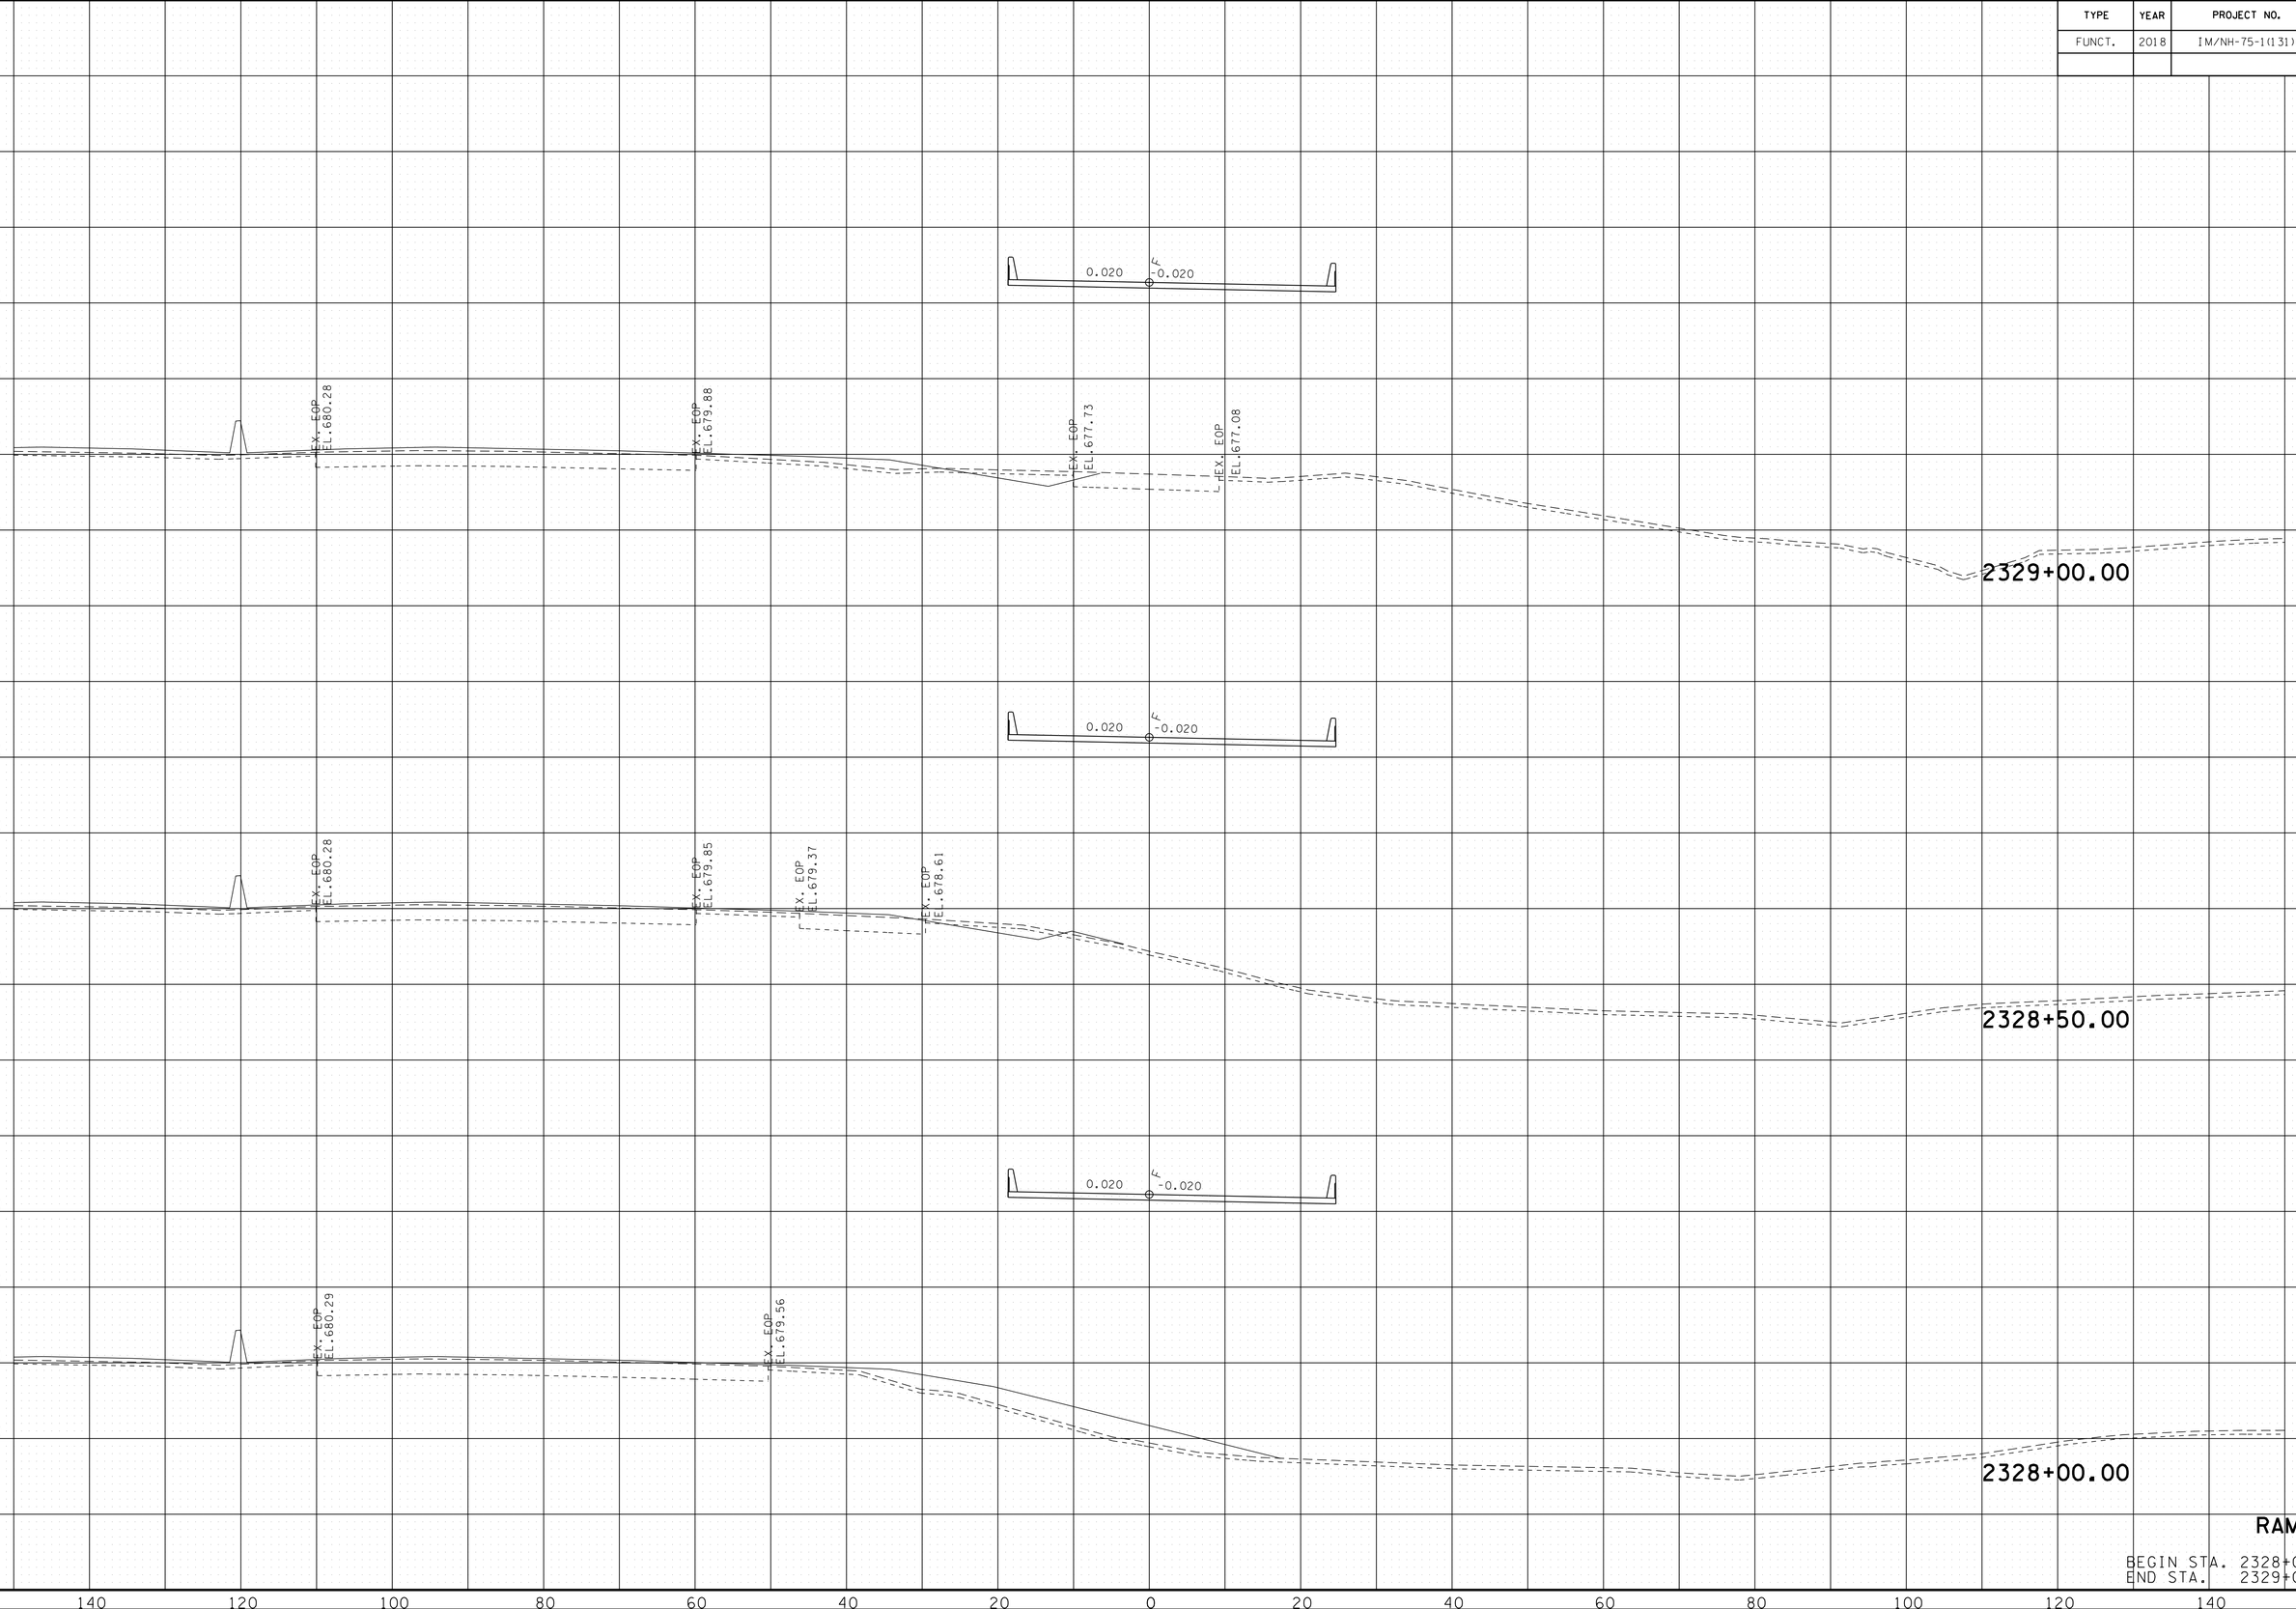


RAMP D

BEGIN STA. 2328+00.00
END STA. 2329+00.00

8/9/2018 5:43:11 PM
Y:\Projects\0010000\0014000\14304 I-75 Interchange at I-24 Owners Rep TDOT\Dgn\XS-RampD.sht

TYPE	YEAR	PROJECT NO.	SHEET NO.
FUNCT.	2018	IM/NH-75-1(131)	275

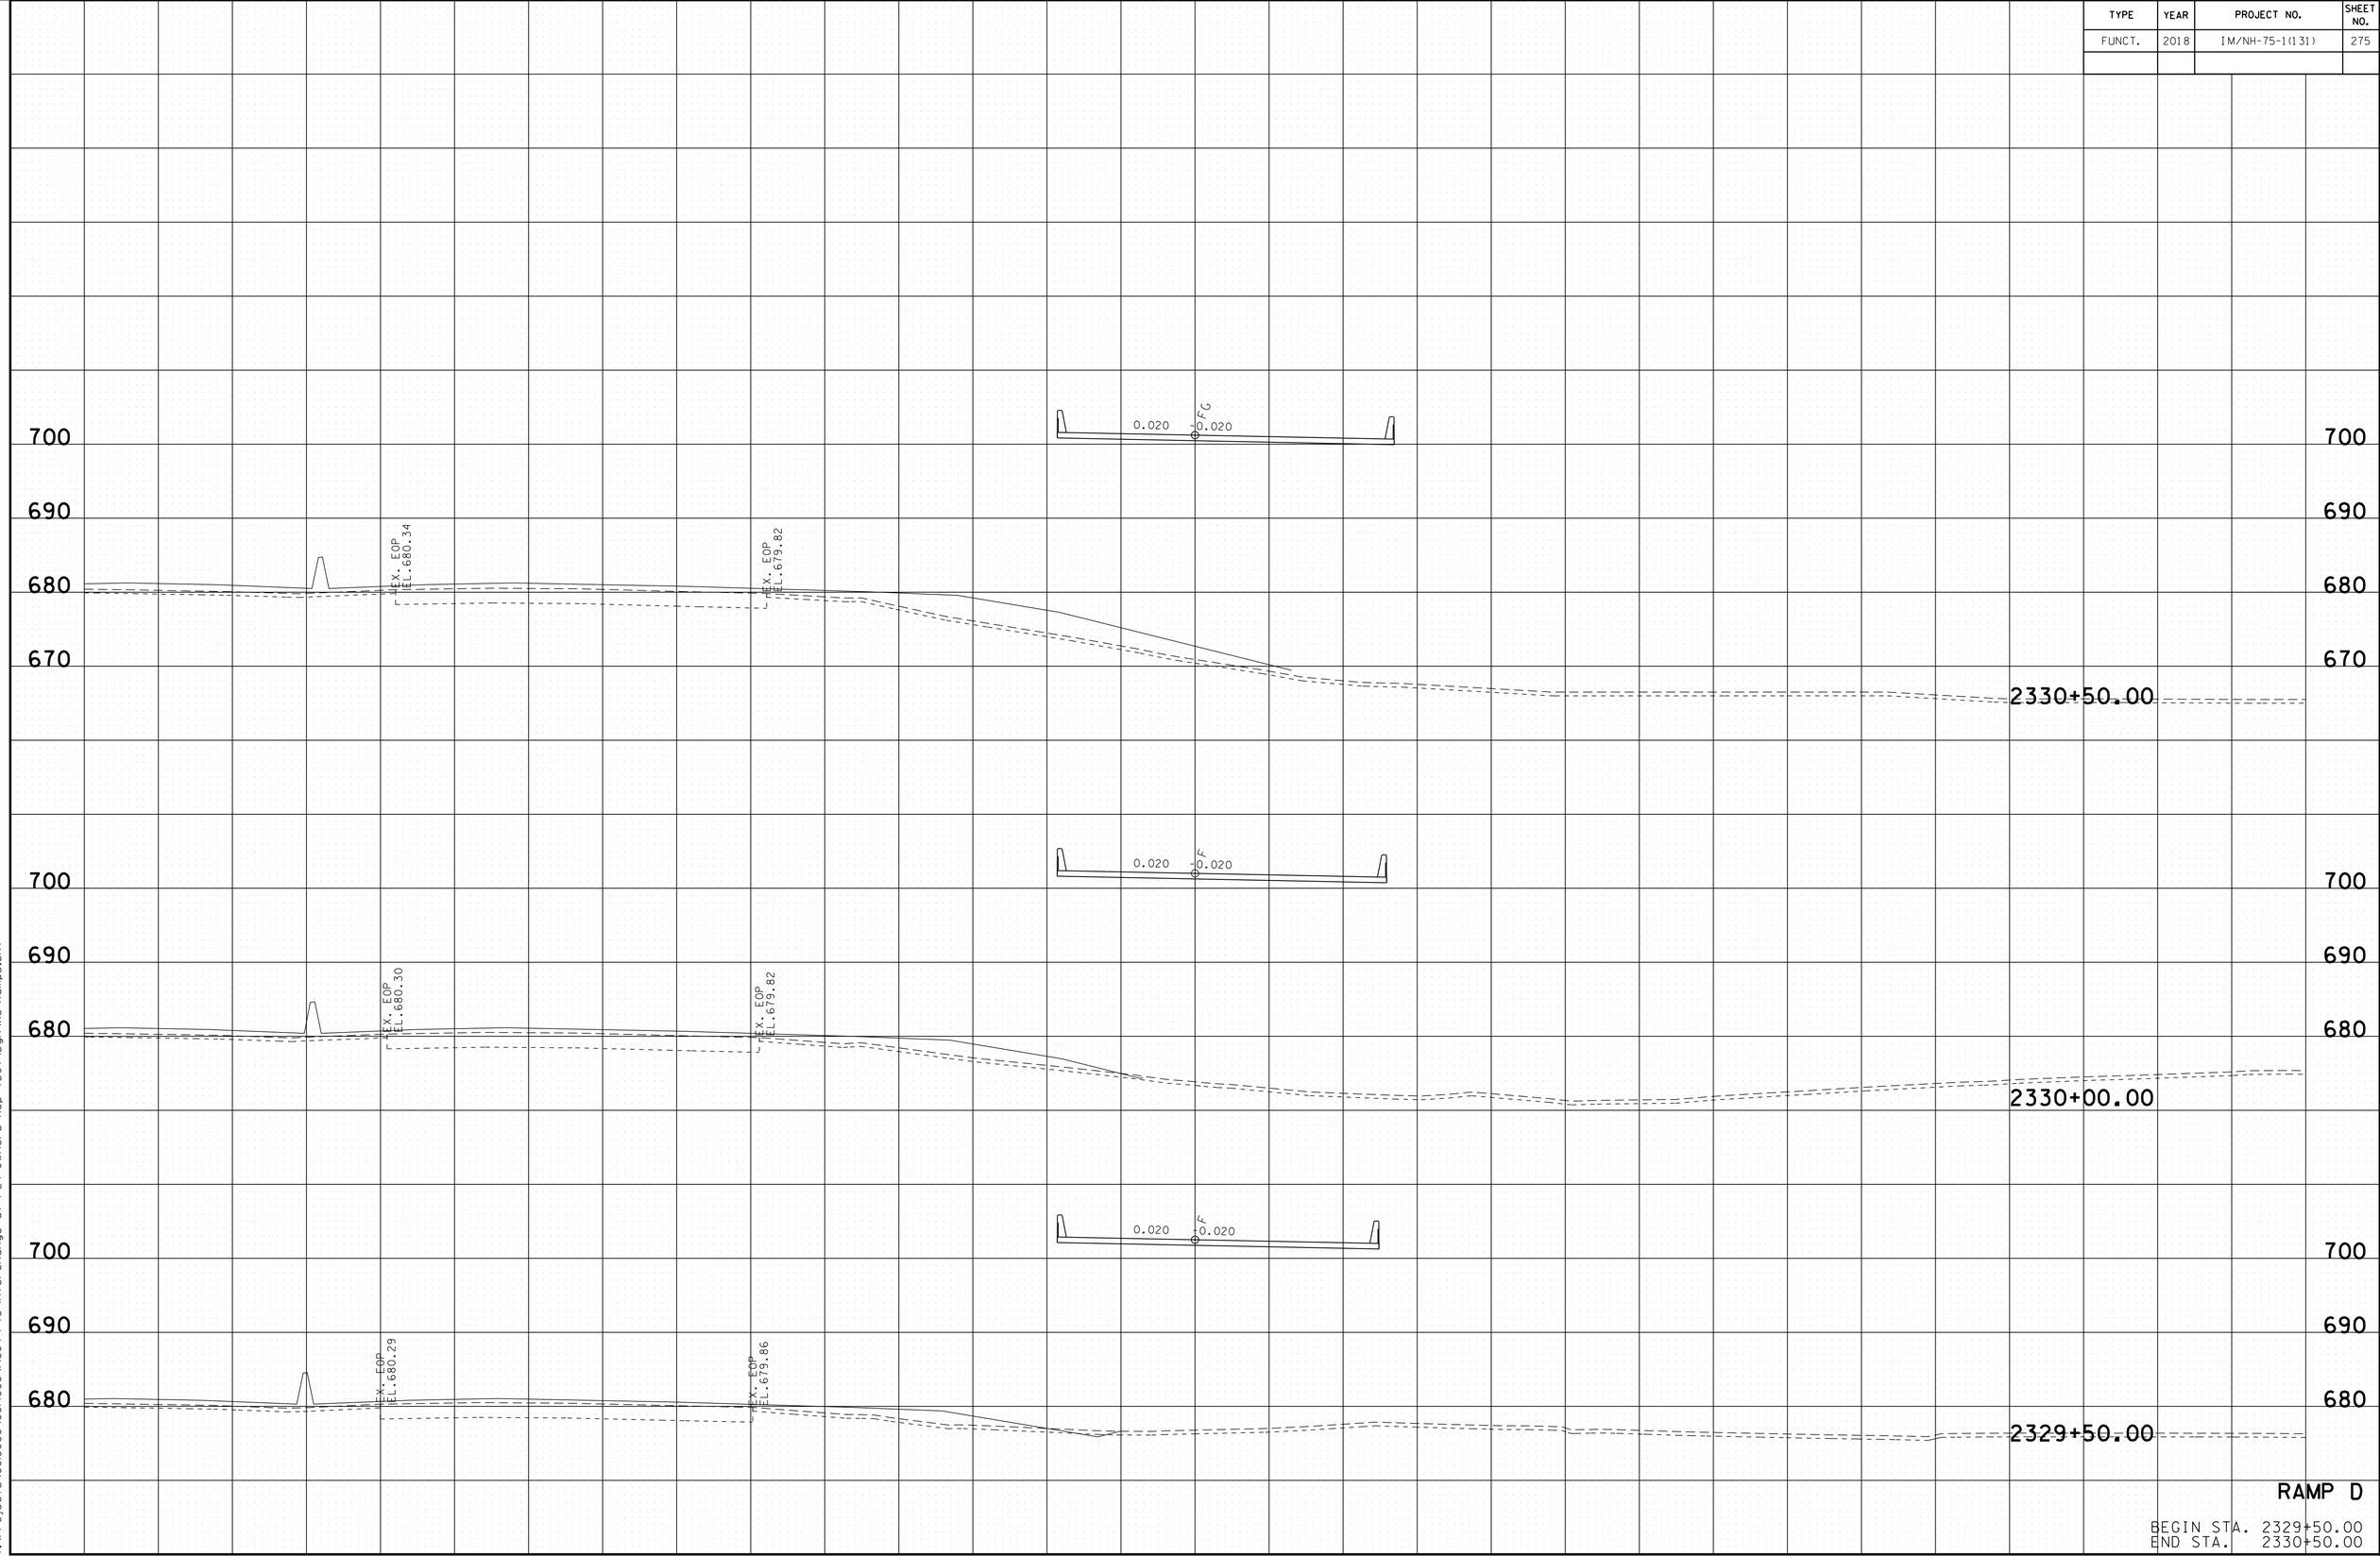


RAMP D

BEGIN STA. 2329+50.00
END STA. 2330+50.00

8/9/2018 5:43:3 PM
Y:\Projects\001000\001400\14304 I-75 Interchange at I-24 Owners Rep TDOT\Dgn\XS-RampD.sht

TYPE	YEAR	PROJECT NO.	SHEET NO.
FUNCT.	2018	IM/NH-75-1(131)	276

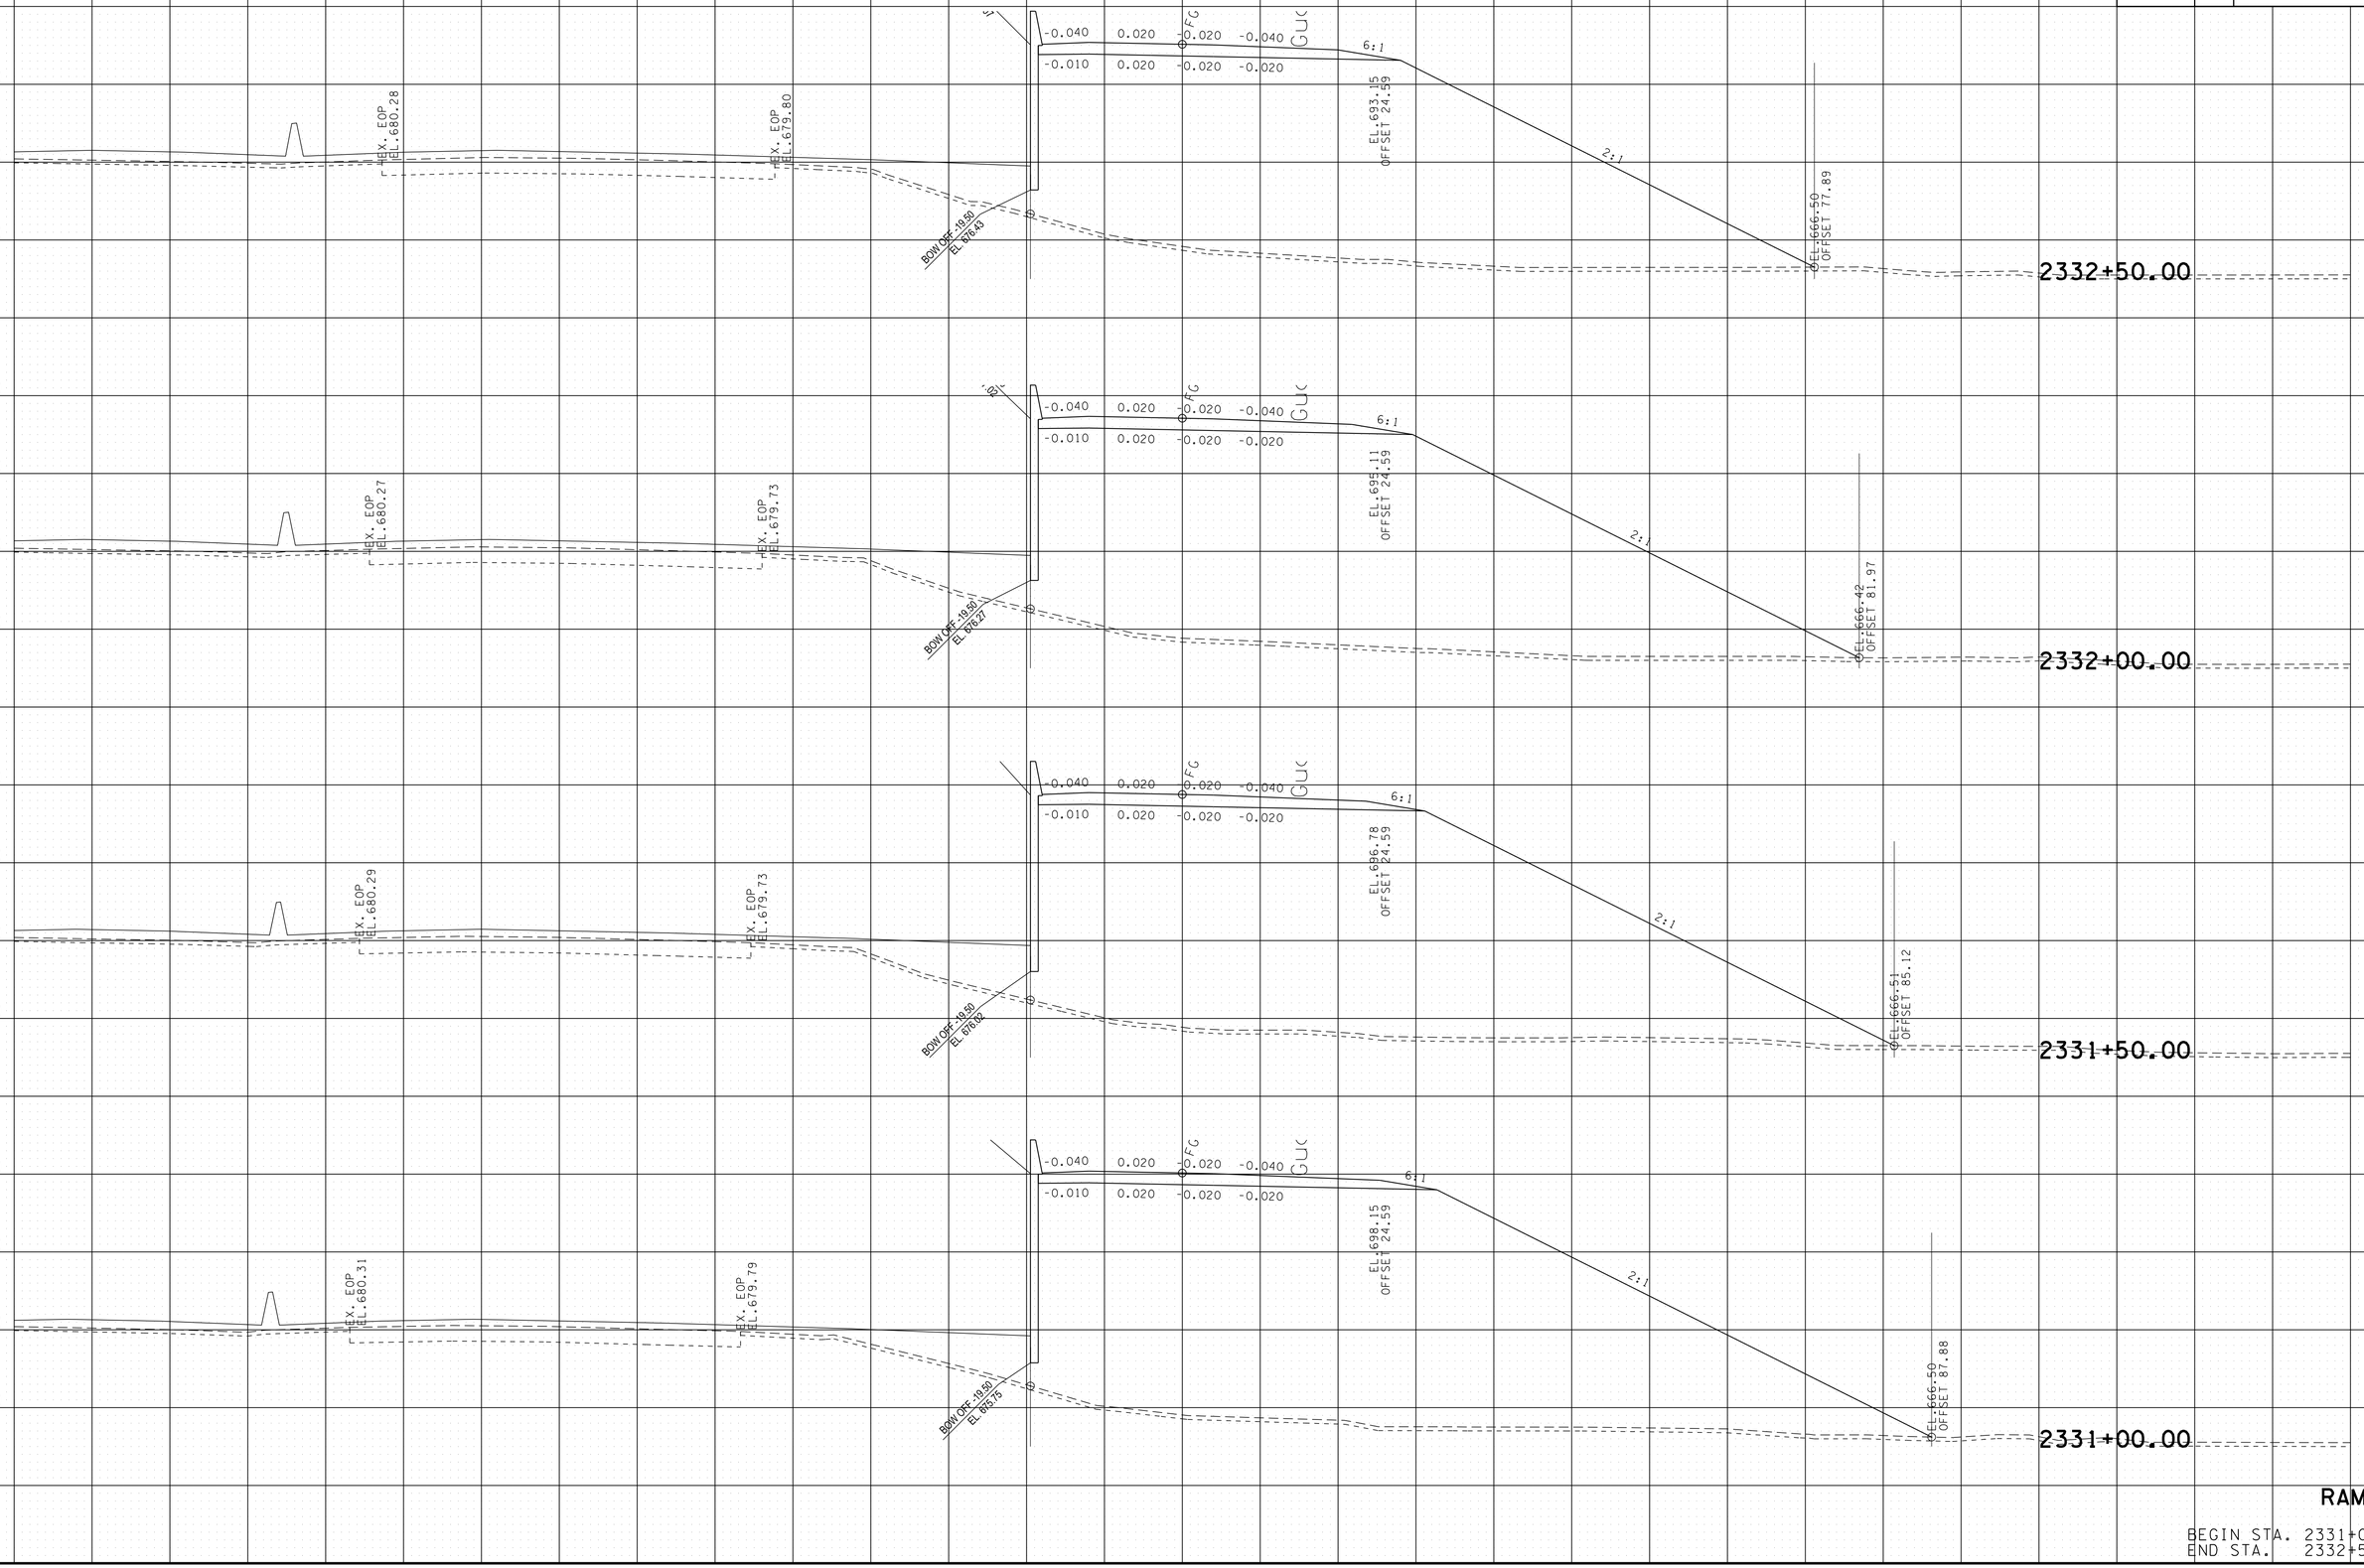


RAMP D

BEGIN STA. 2331+00.00
END STA. 2332+50.00

8/9/2018 5:43:5 PM
Y:\Projects\0010000\0014000\14304 I-75 Interchange at I-24 Owners Rep TDOT\Dgn\XS-RampD.sht

TYPE	YEAR	PROJECT NO.	SHEET NO.
FUNCT.	2018	IM/NH-75-1(131)	277

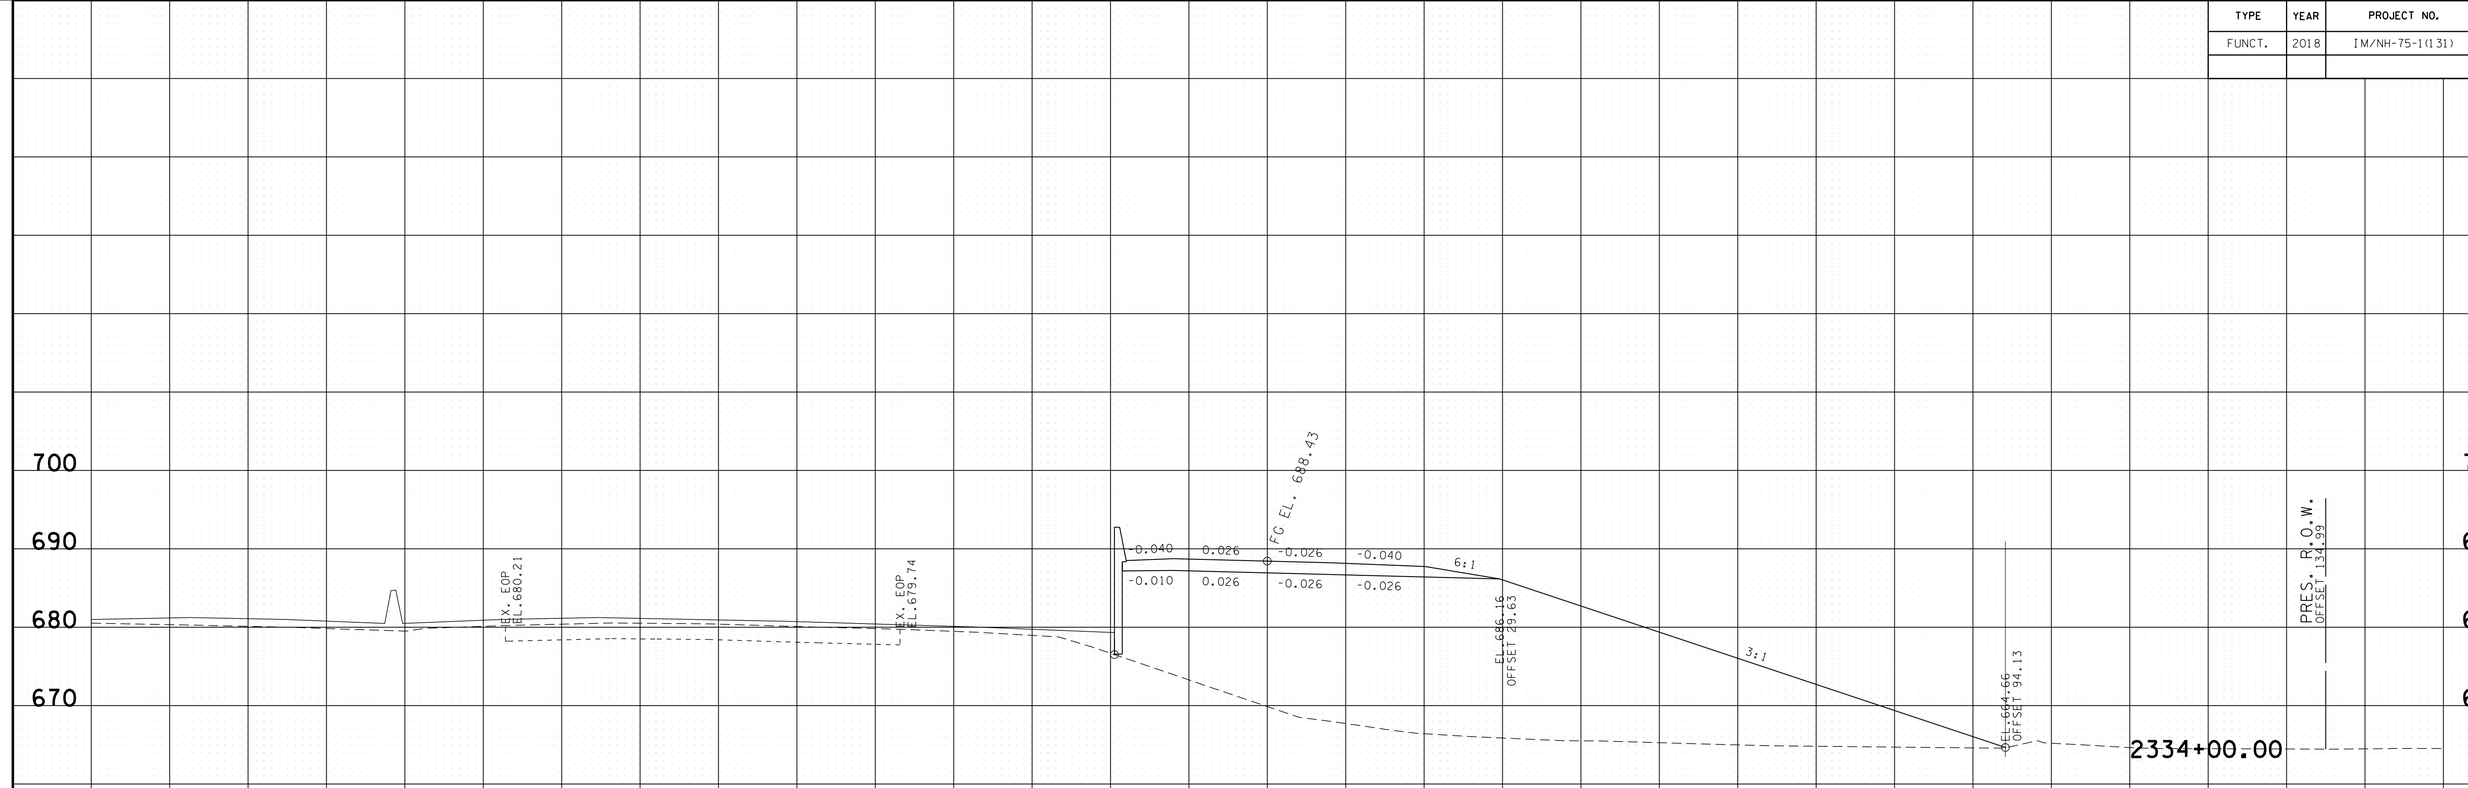


RAMP D

BEGIN STA. 2333+00.00
END STA. 2334+00.00

8/9/2018 5:43:17 PM
Y:\Projects\001000\001400\14304 I-75 Interchange at I-24 Owners Rep TDOT\Dgn\XS-RampD.sht

TYPE	YEAR	PROJECT NO.	SHEET NO.
FUNCT.	2018	IM/NH-75-1(131)	278

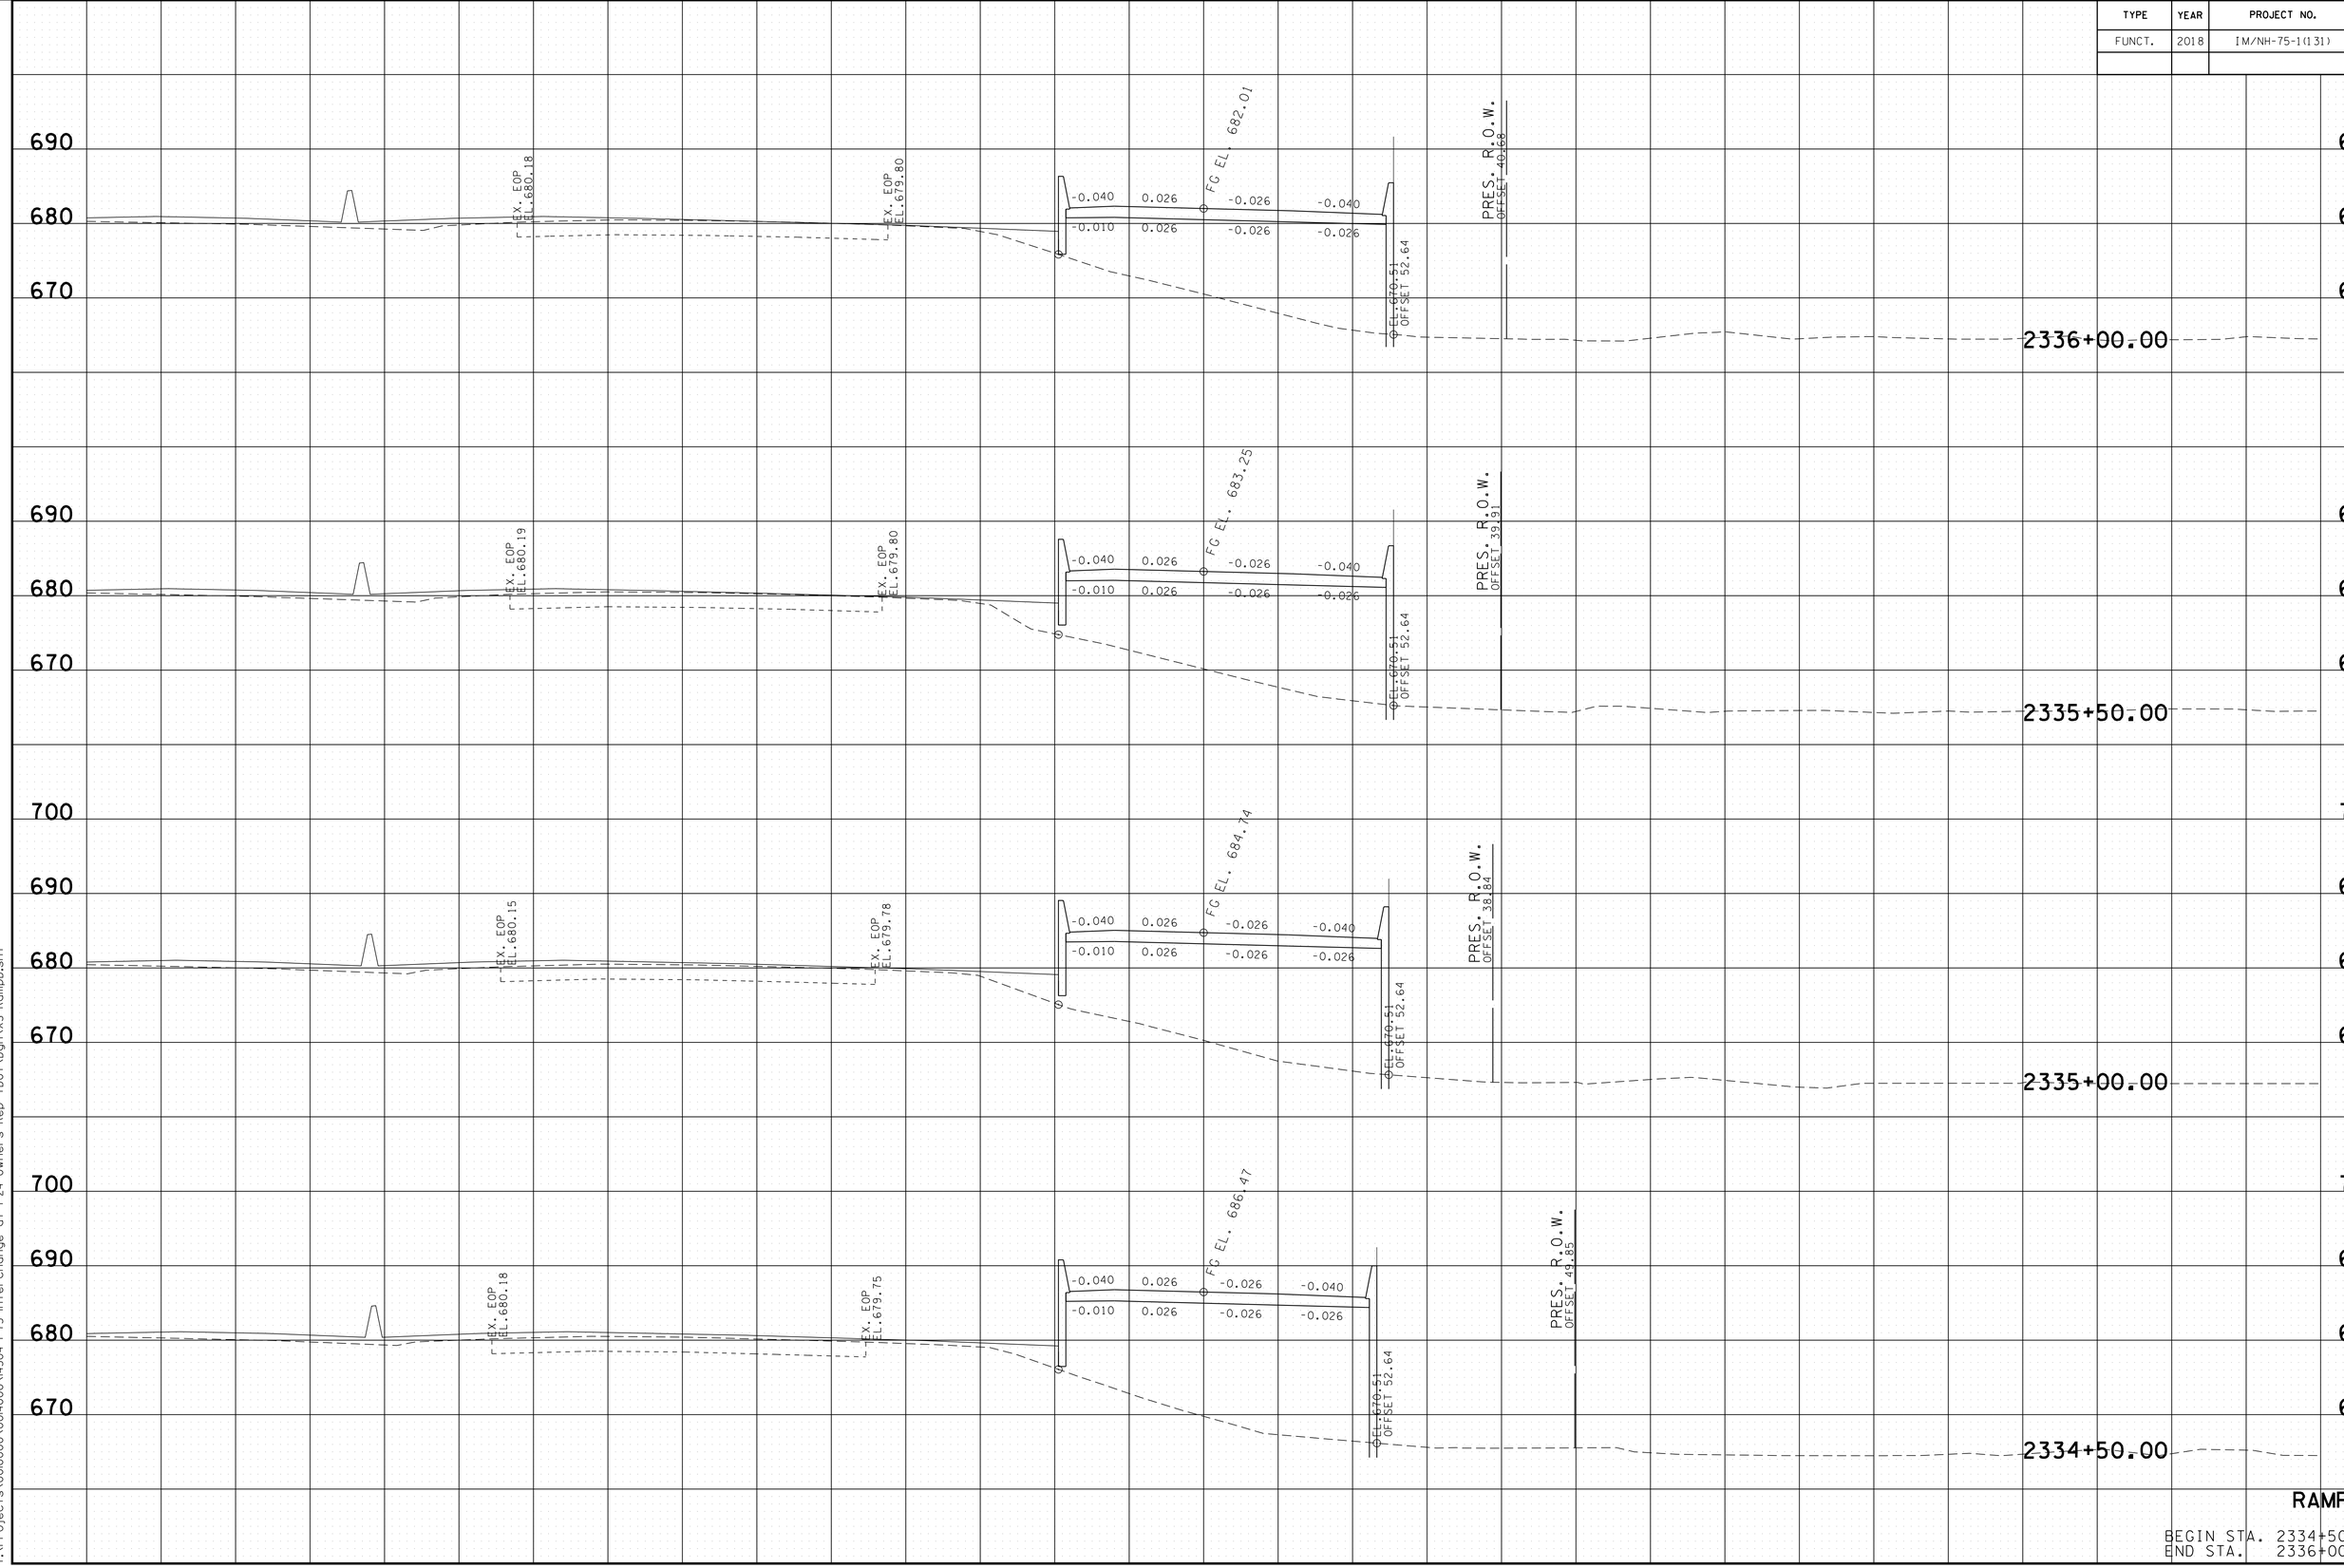


RAMP D

BEGIN STA. 2334+50.00
END STA. 2336+00.00

8/9/2018 5:43:18 PM
Y:\Projects\001000\001400\14304 I-75 Interchange at I-24 Owners Rep TDOT\Dgn\XS-RampD.sht

TYPE	YEAR	PROJECT NO.	SHEET NO.
FUNCT.	2018	IM/NH-75-1(131)	279

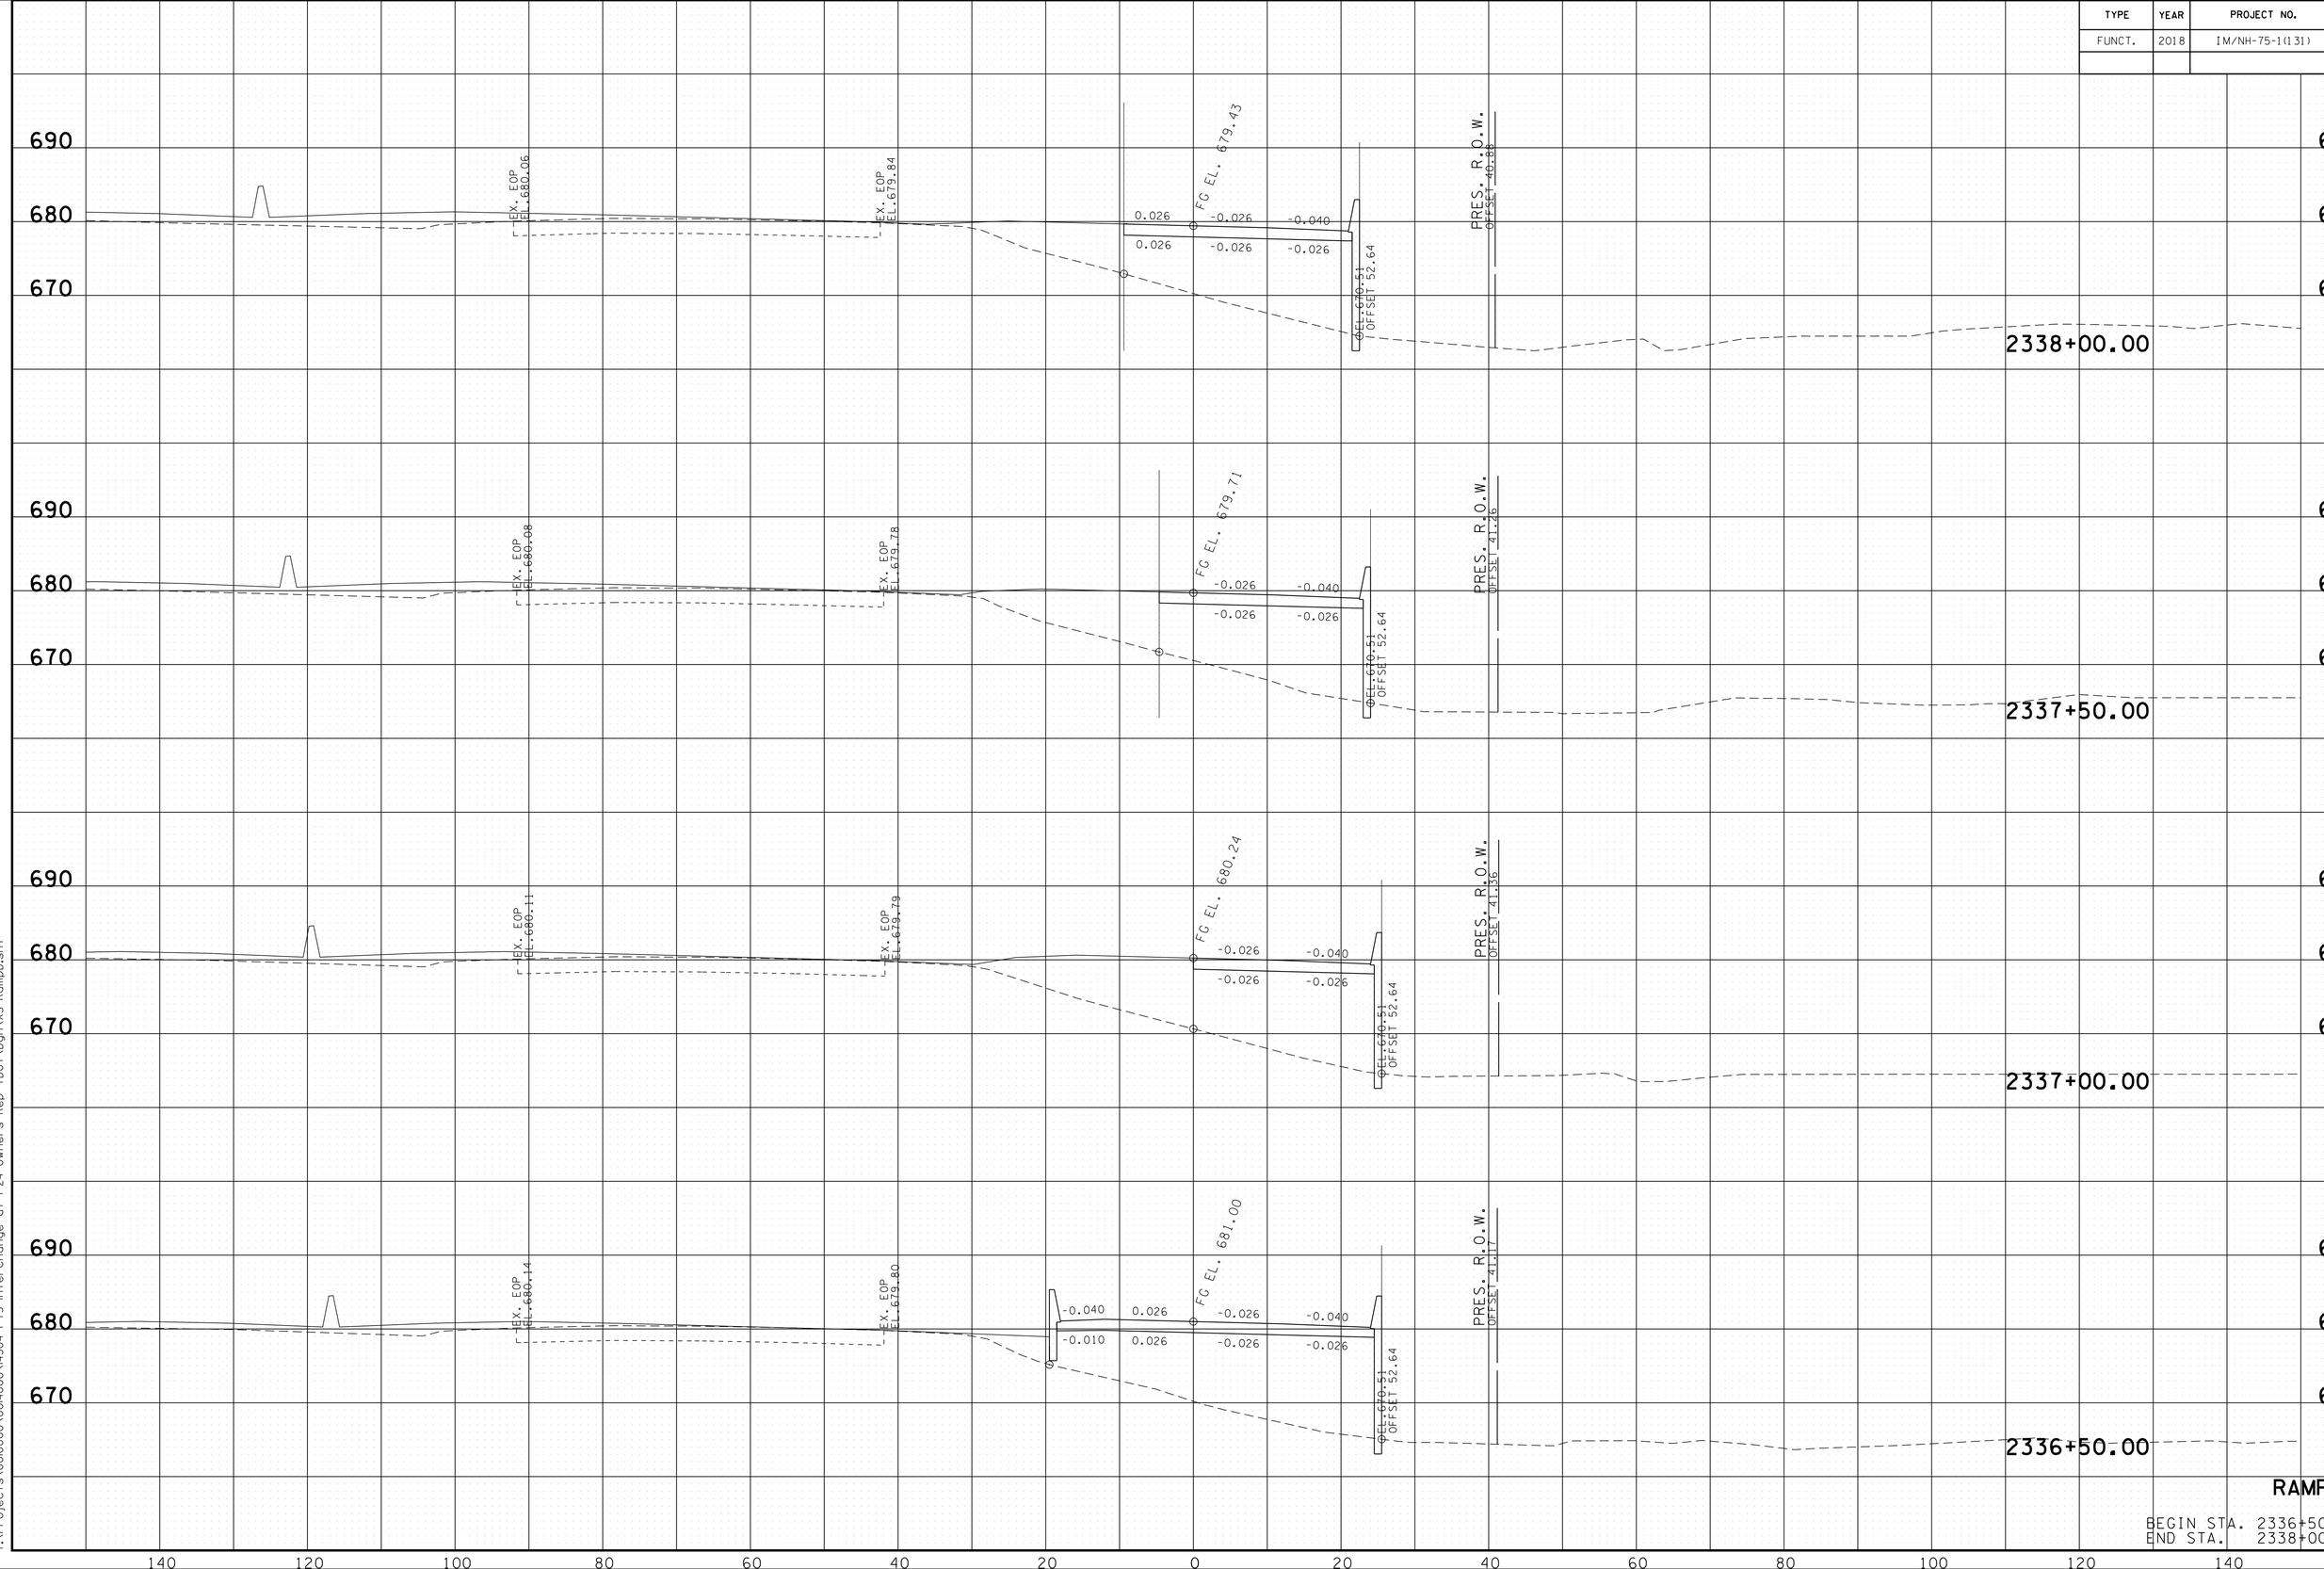


RAMP D

BEGIN STA. 2336+50.00
END STA. 2338+00.00

8/9/2018 5:43:20 PM
Y:\Projects\001000\001400\14304 I-75 Interchange at I-24 Owners Rep TDOT\Dgn\XS-Ramp0.sht

TYPE	YEAR	PROJECT NO.	SHEET NO.
FUNCT.	2018	IM/NH-75-1(131)	280

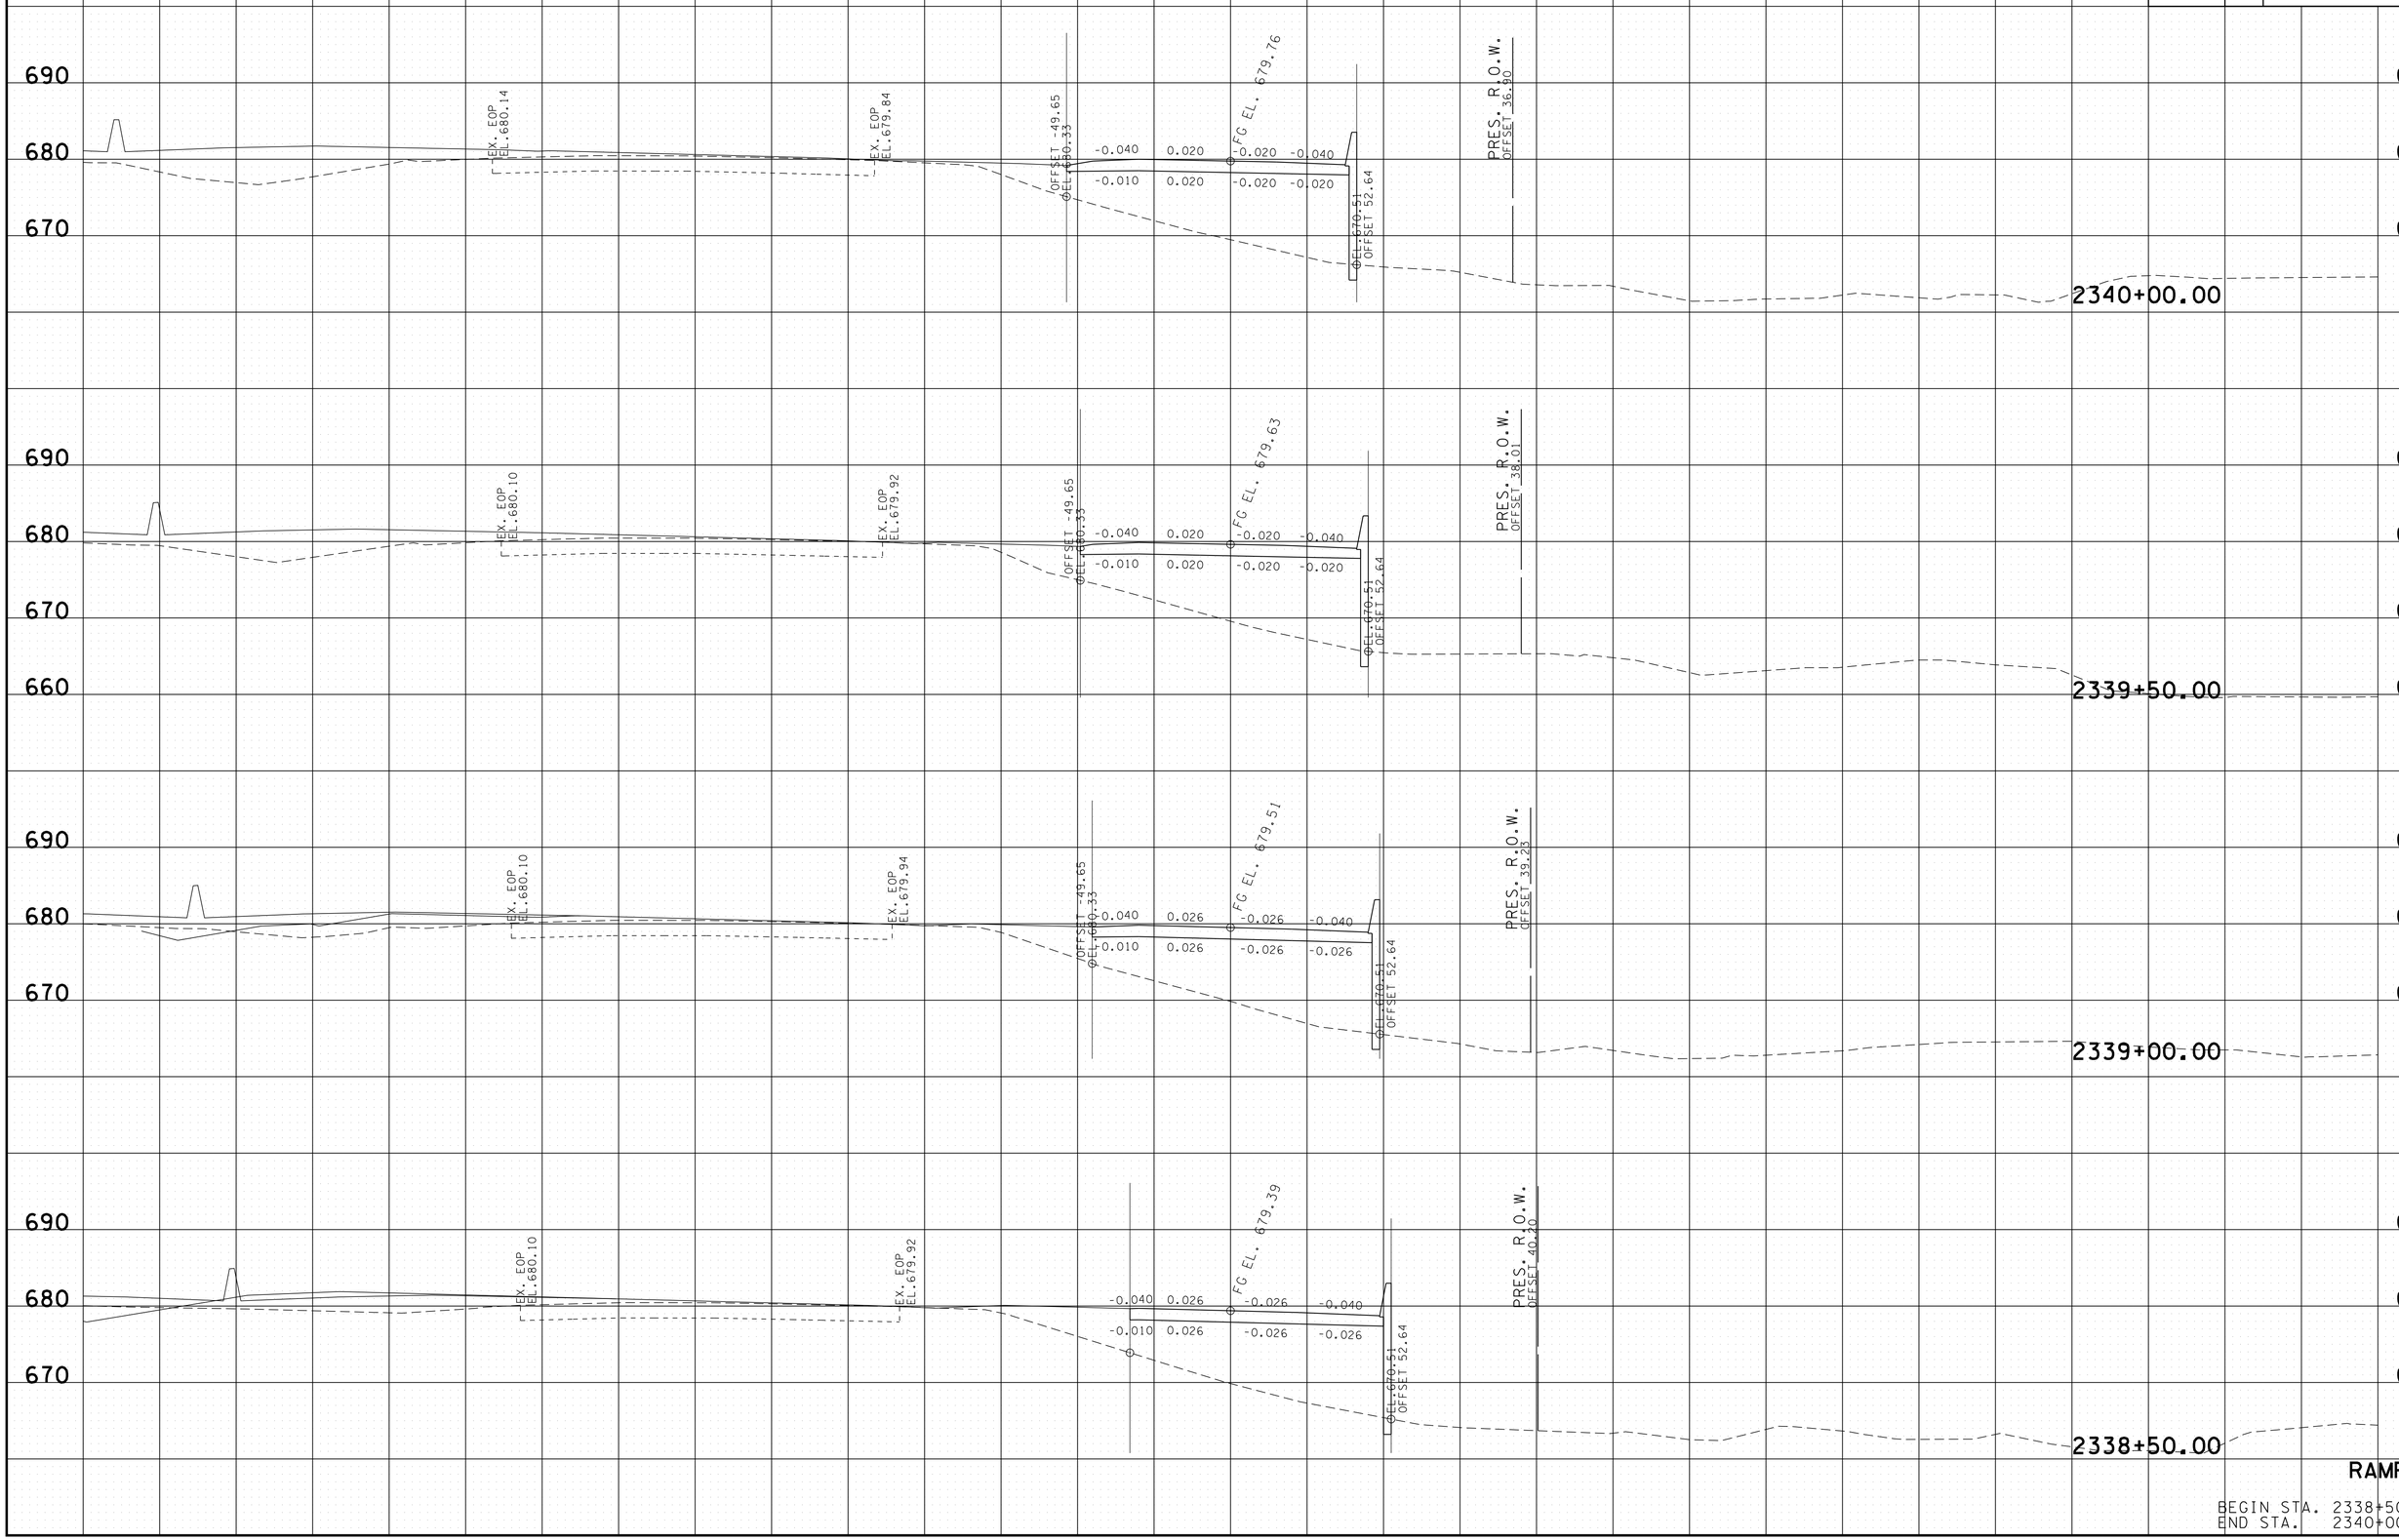


RAMP D

BEGIN STA. 2338+50.00
END STA. 2340+00.00

8/9/2018 5:43:22 PM
Y:\Projects\0010000\0014000\14304 I-75 Interchange at I-24 Owners Rep TDOT\Dgn\XS-RampD.sht

TYPE	YEAR	PROJECT NO.	SHEET NO.
FUNCT.	2018	IM/NH-75-1(131)	281

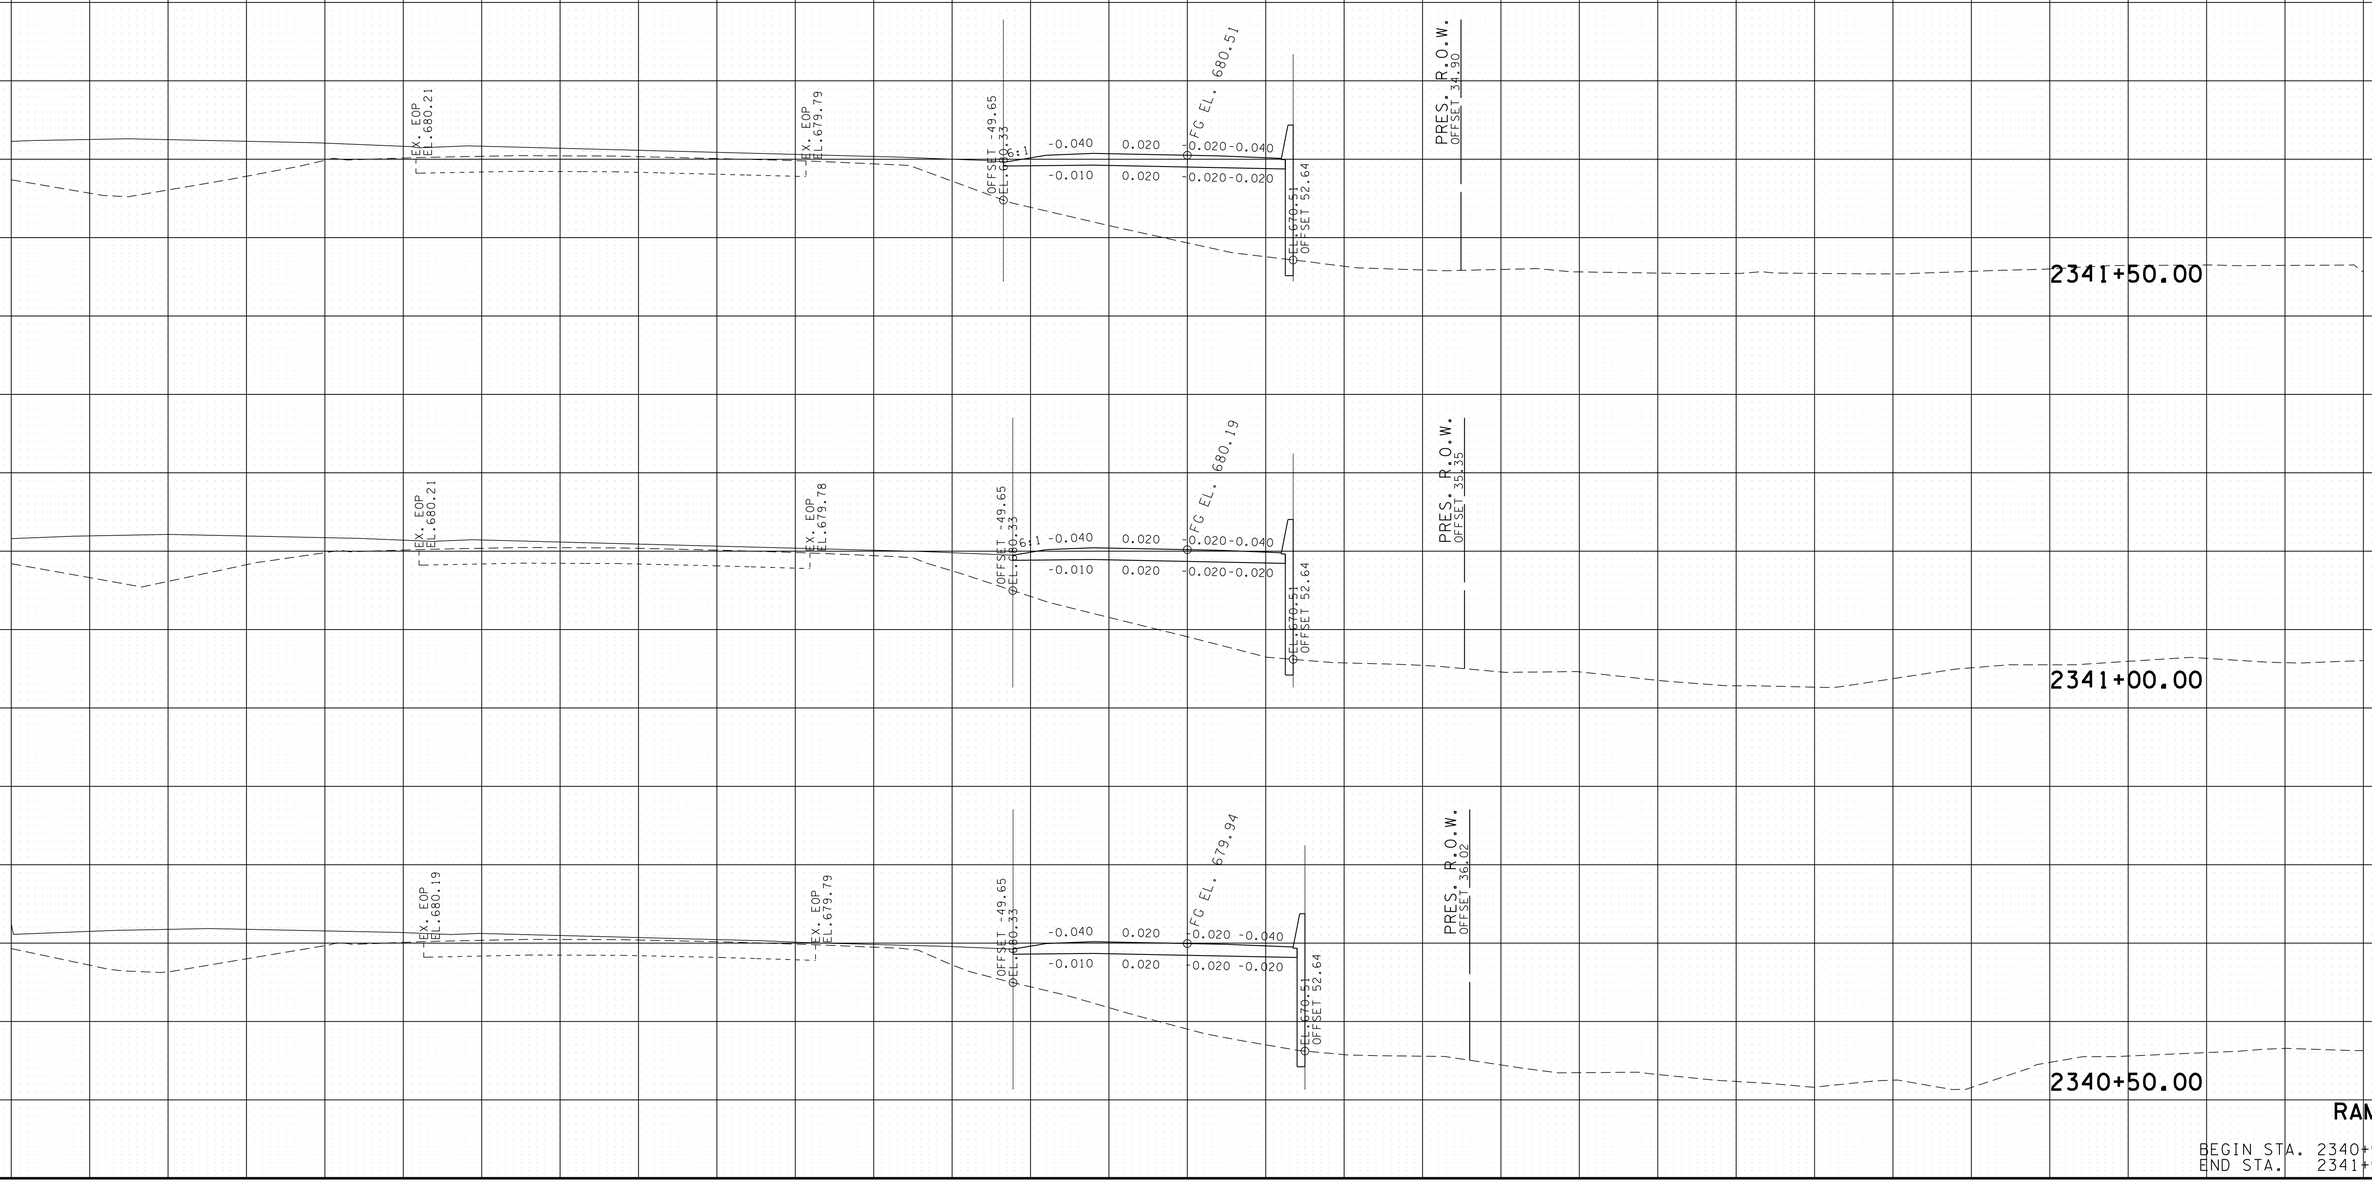


RAMP D

BEGIN STA. 2340+50.00
END STA. 2341+50.00


8/9/2018 5:43:24 PM
Y:\Projects\001000\001400\14304 I-75 Interchange at I-24 Owners Rep TDOT\Dgn\XS-RampD.sht

TYPE	YEAR	PROJECT NO.	SHEET NO.
FUNCT.	2018	IM/NH-75-1(131)	282

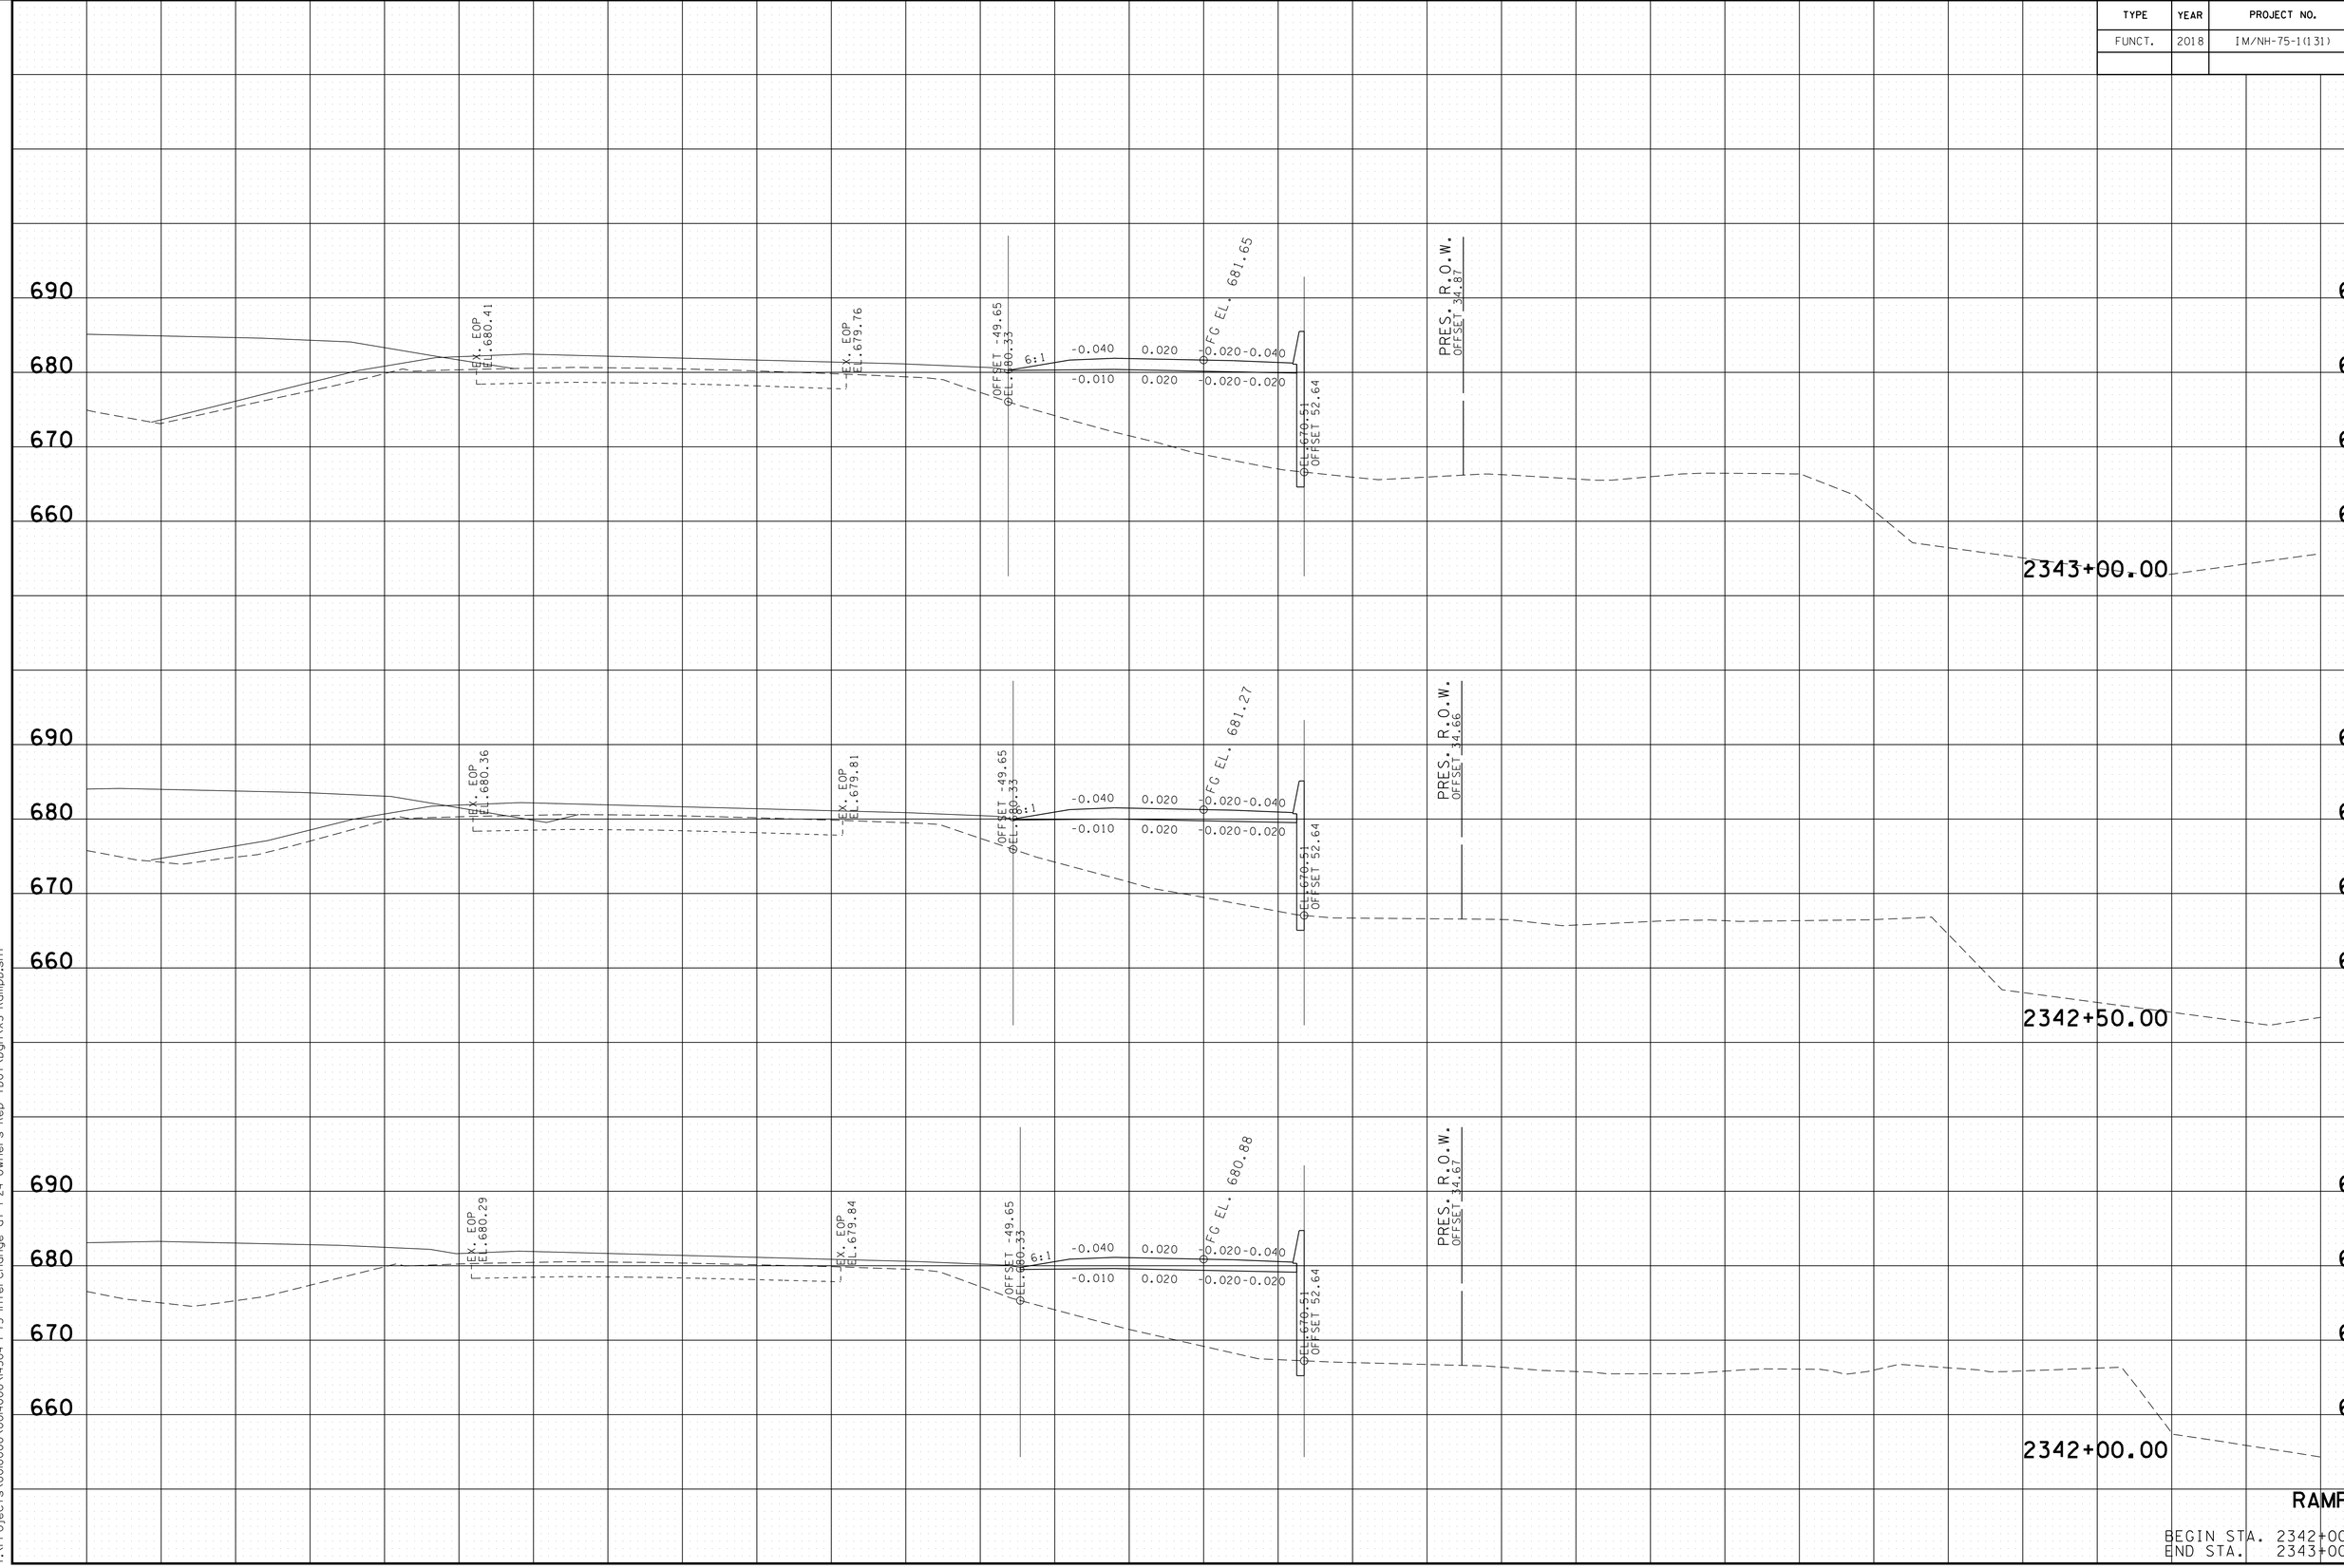

8/9/2018 5:43:25 PM
Y:\Projects\0010000\0014000\V4304 I-75 Interchange at I-24 Owners Rep TDOT\Dgn\XS-RampD.sht

TYPE	YEAR	PROJECT NO.	SHEET NO.
FUNCT.	2018	IM/NH-75-1(131)	283

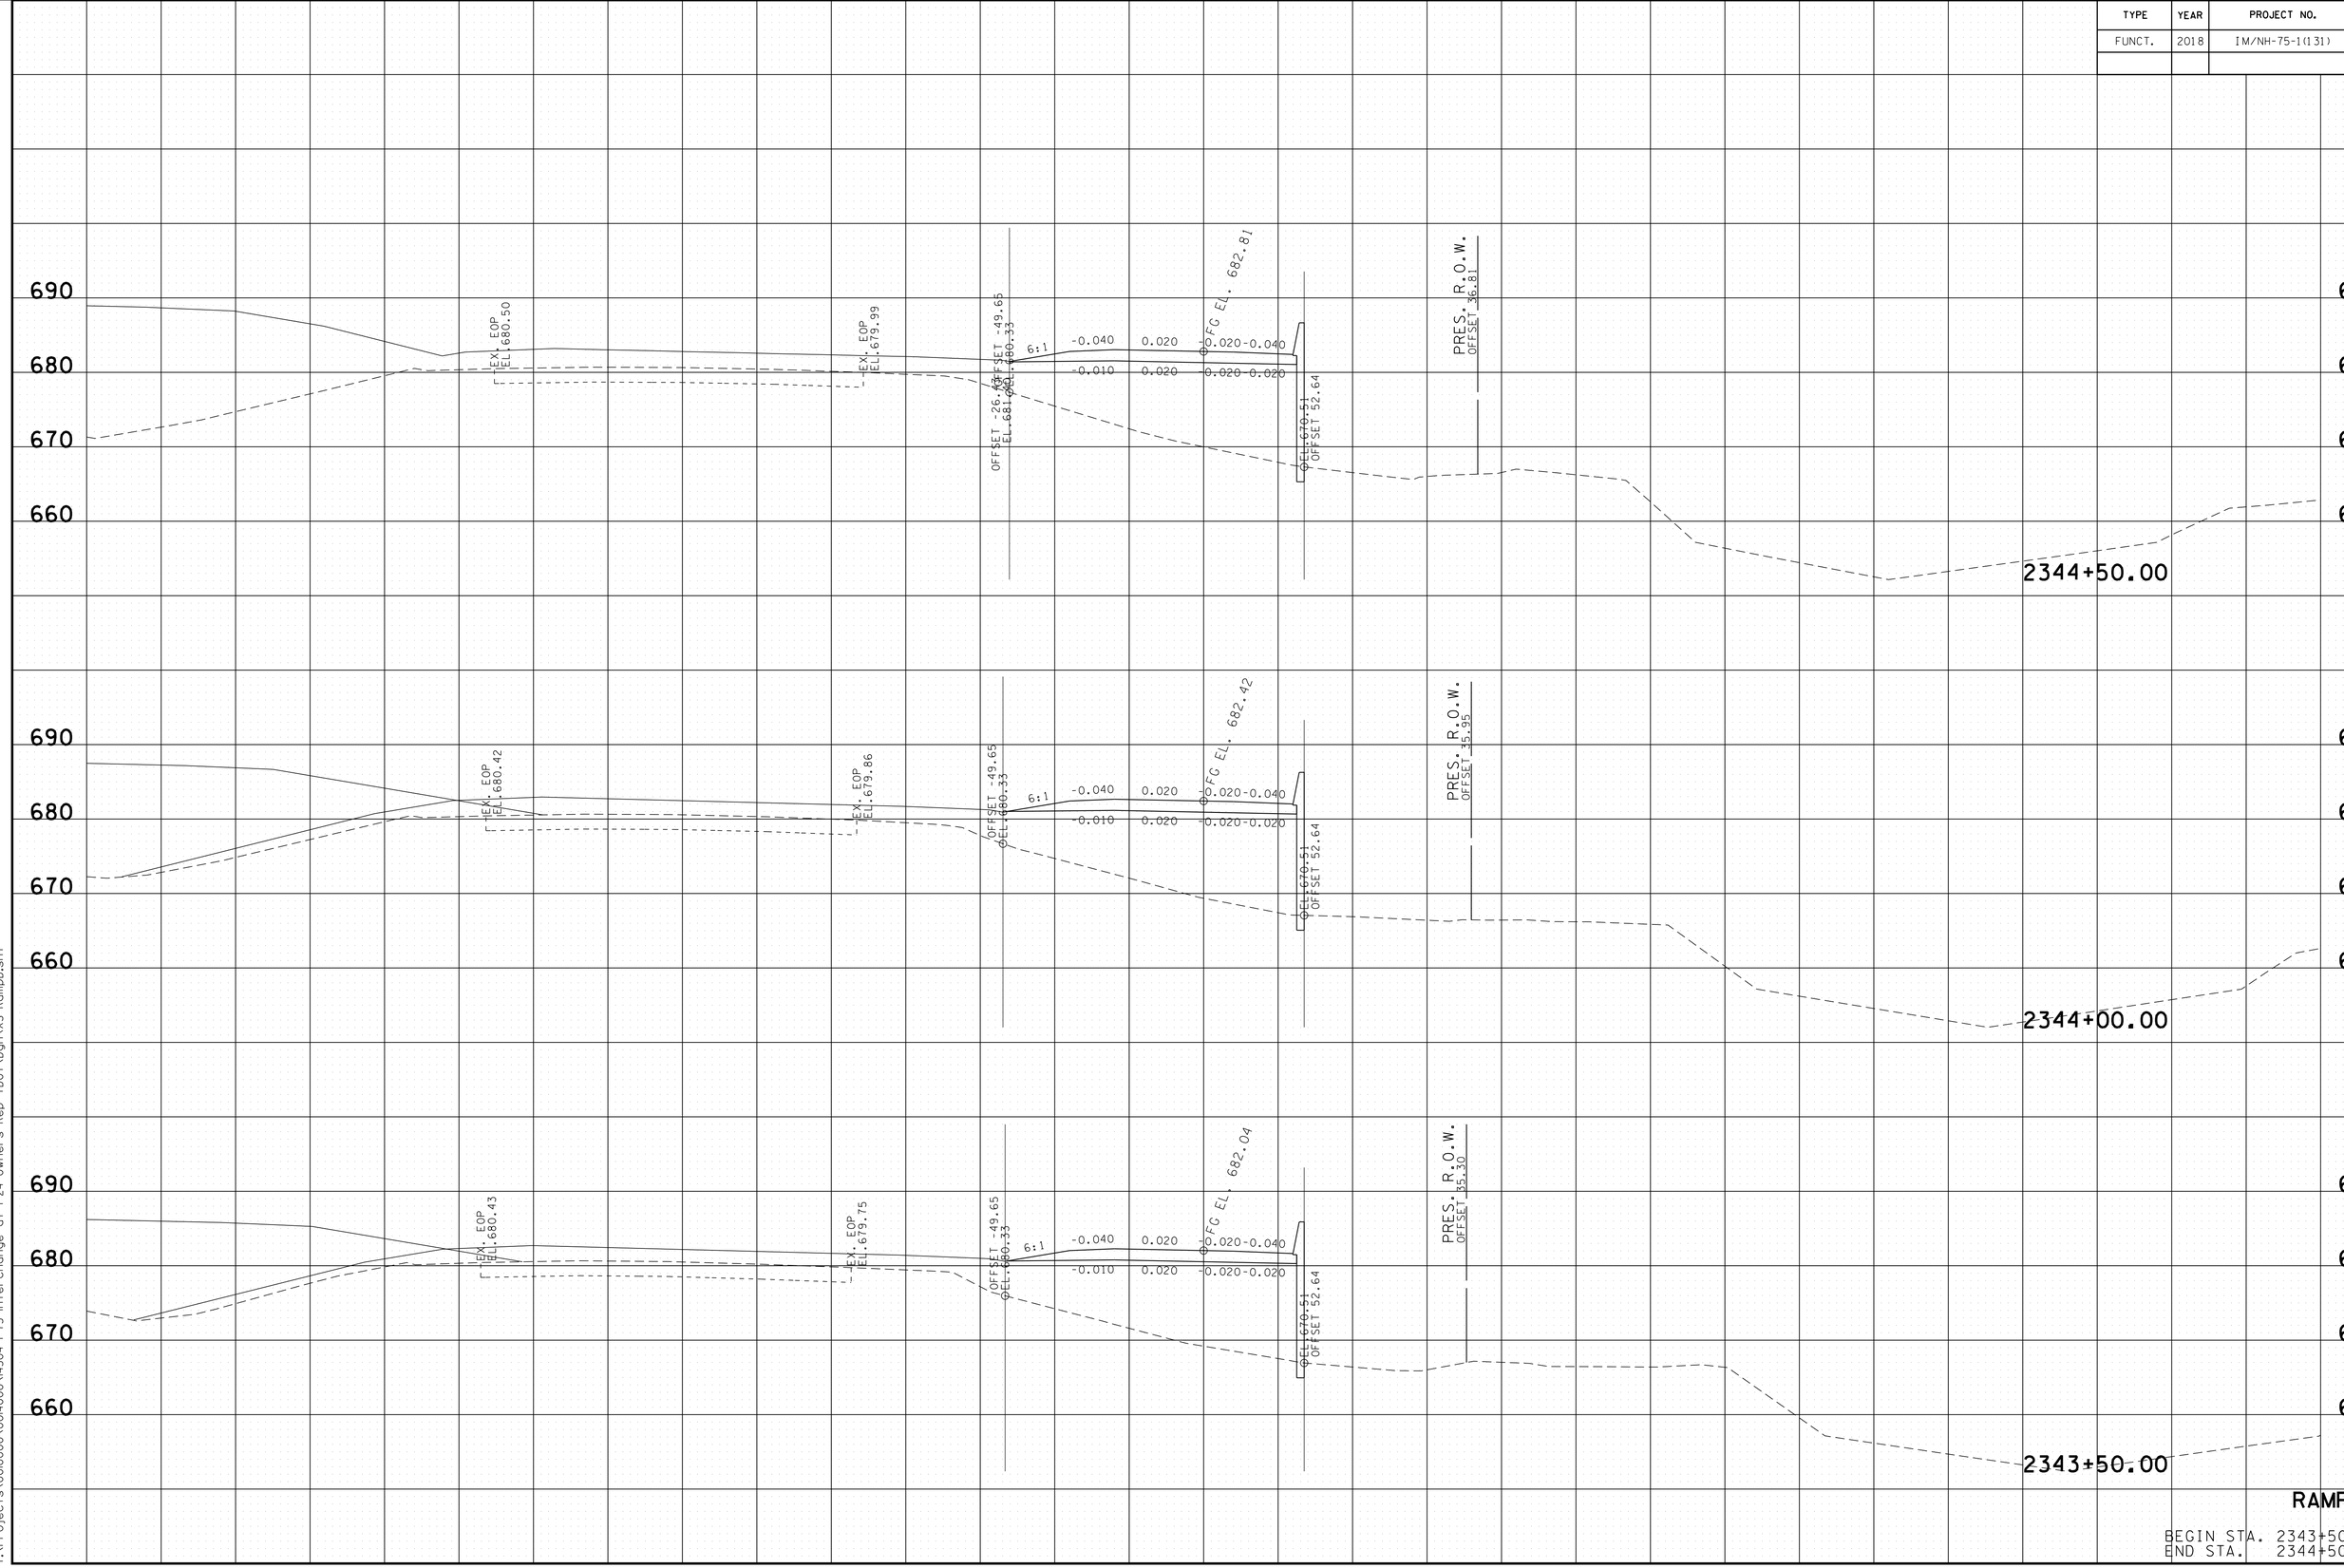


RAMP D

BEGIN STA. 2343+50.00
END STA. 2344+50.00

8/9/2018 5:43:27 PM
Y:\Projects\0010000\0040000\V4304 I-75 Interchange at I-24 Owners Rep TDOT\Dgn\XS-RampD.sht

TYPE	YEAR	PROJECT NO.	SHEET NO.
FUNCT.	2018	IM/NH-75-1(131)	284

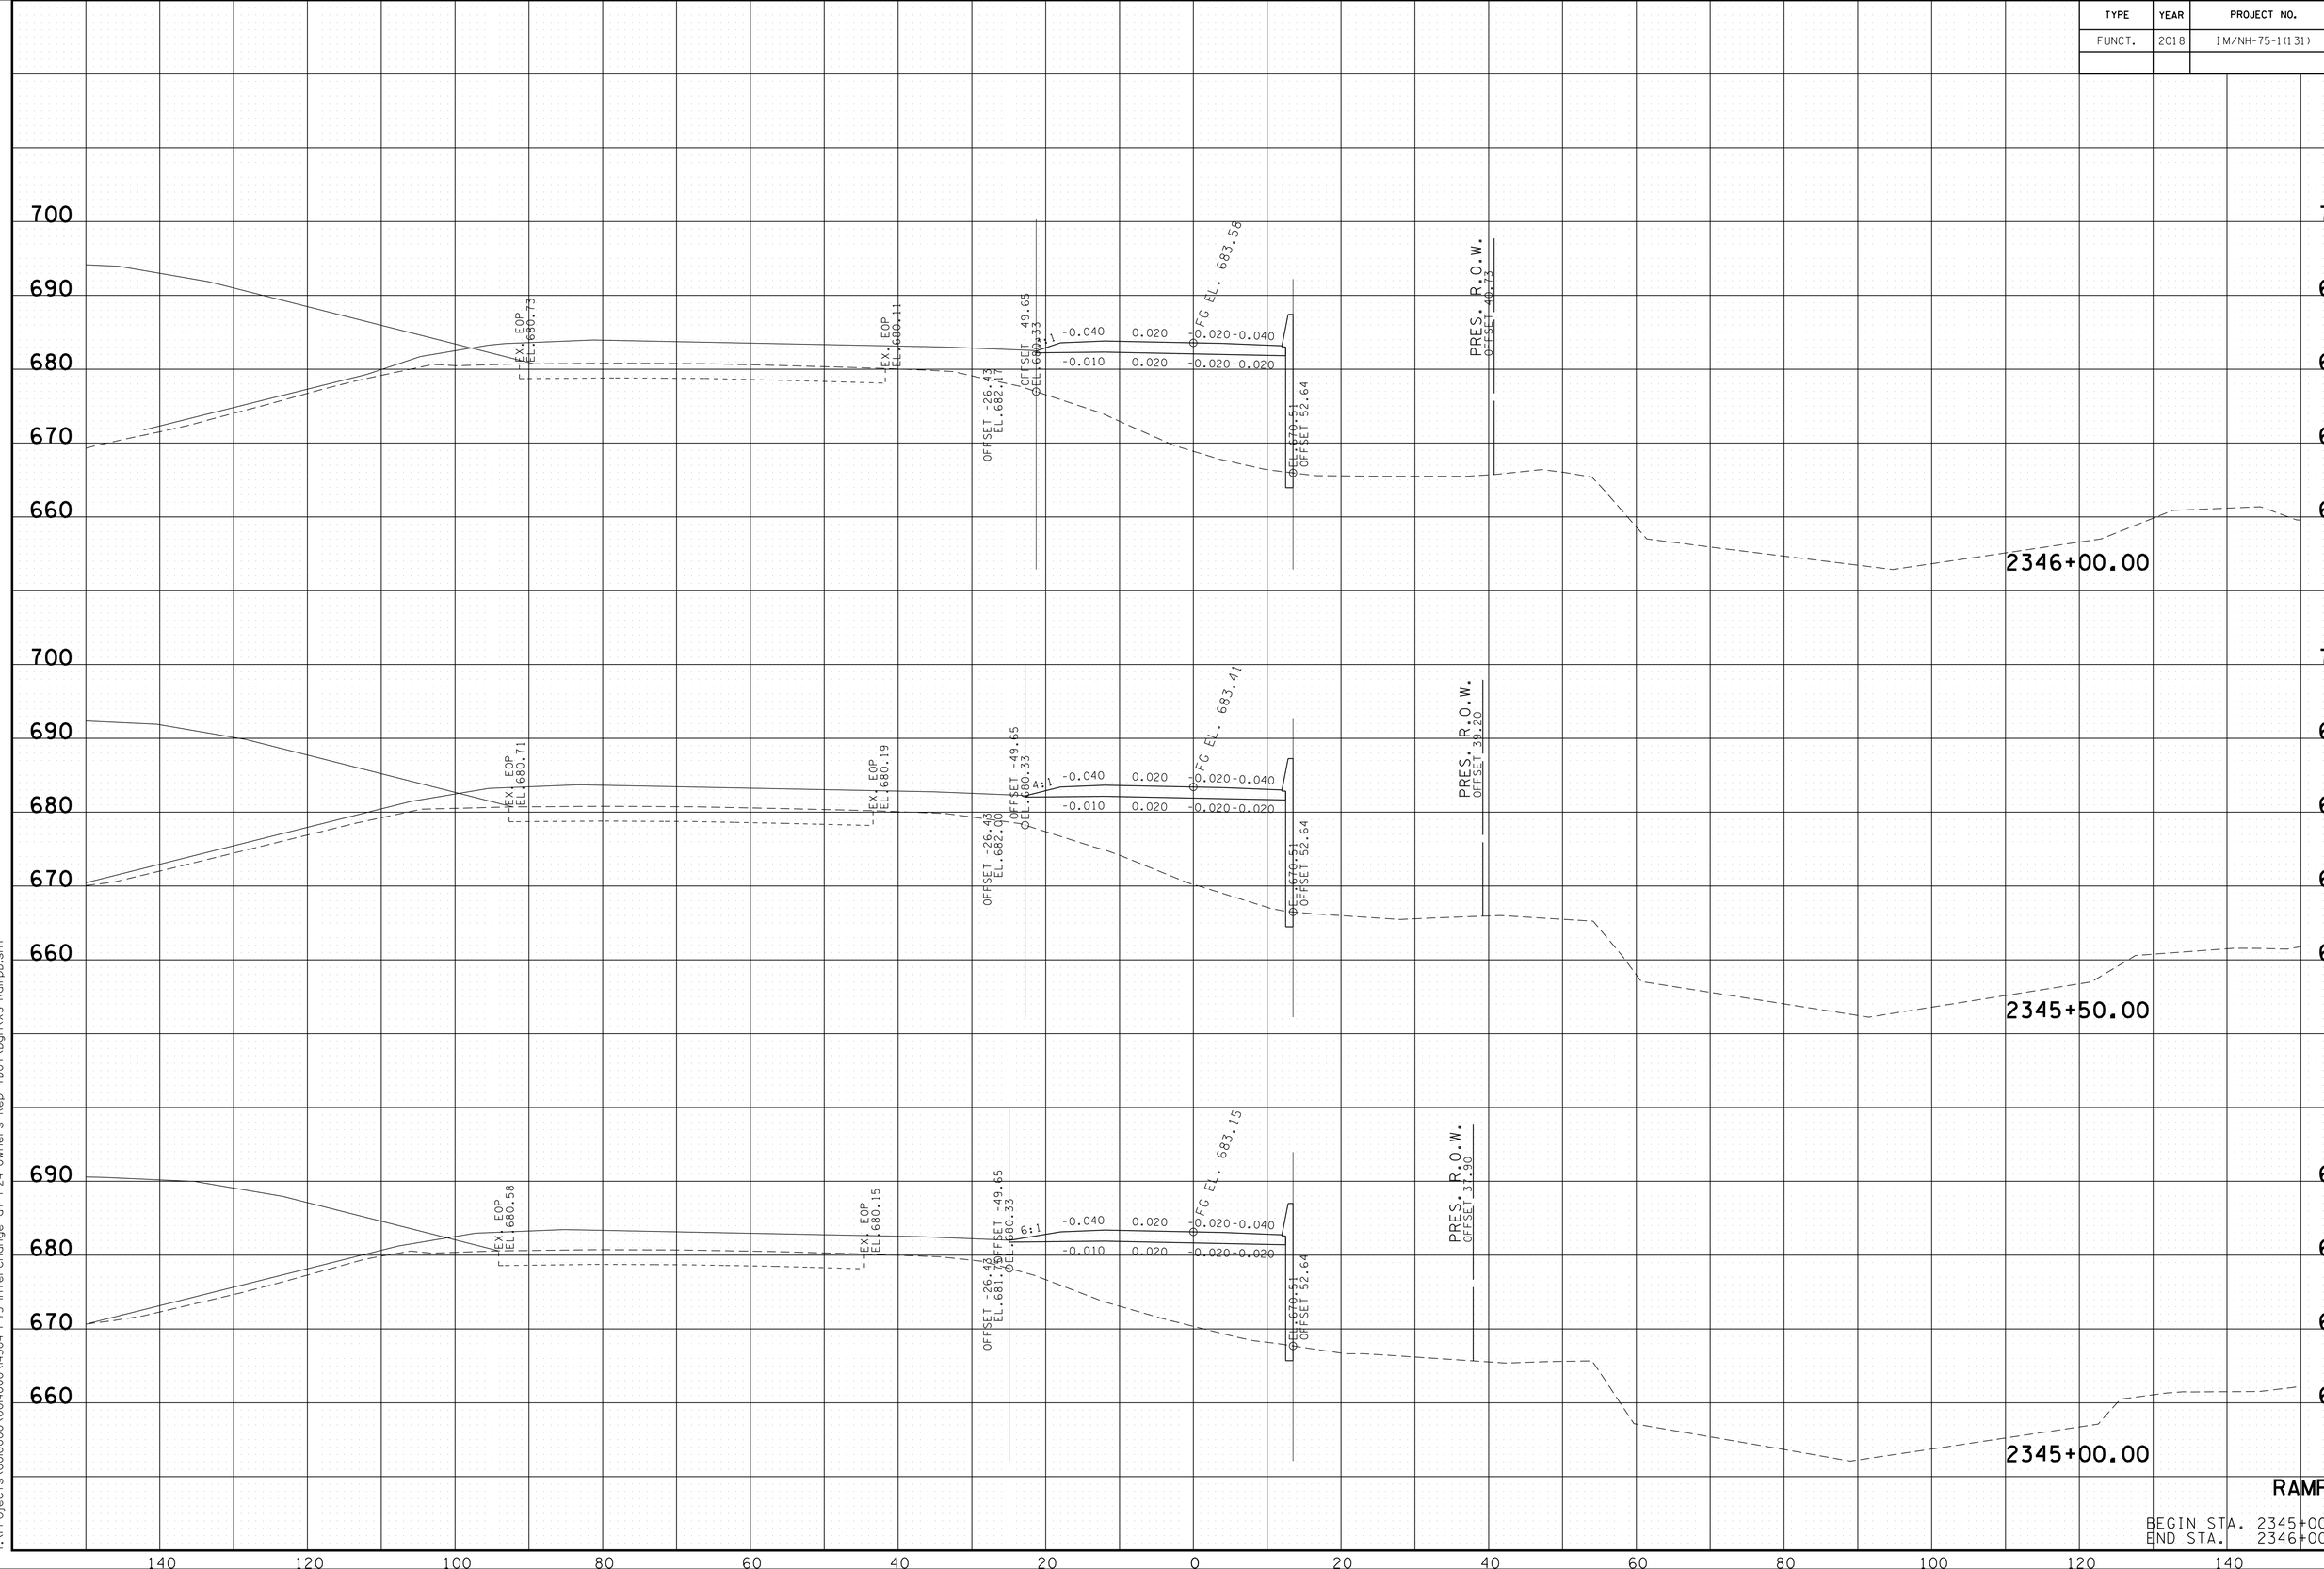


RAMP D

BEGIN STA. 2345+00.00
END STA. 2346+00.00

8/9/2018 5:43:29 PM
Y:\Projects\001\0000\0014000\14304 I-75 Interchange at I-24 Owners Rep TDOT\Dgn\XS-Ramp0.sht

TYPE	YEAR	PROJECT NO.	SHEET NO.
FUNCT.	2018	IM/NH-75-1(131)	285

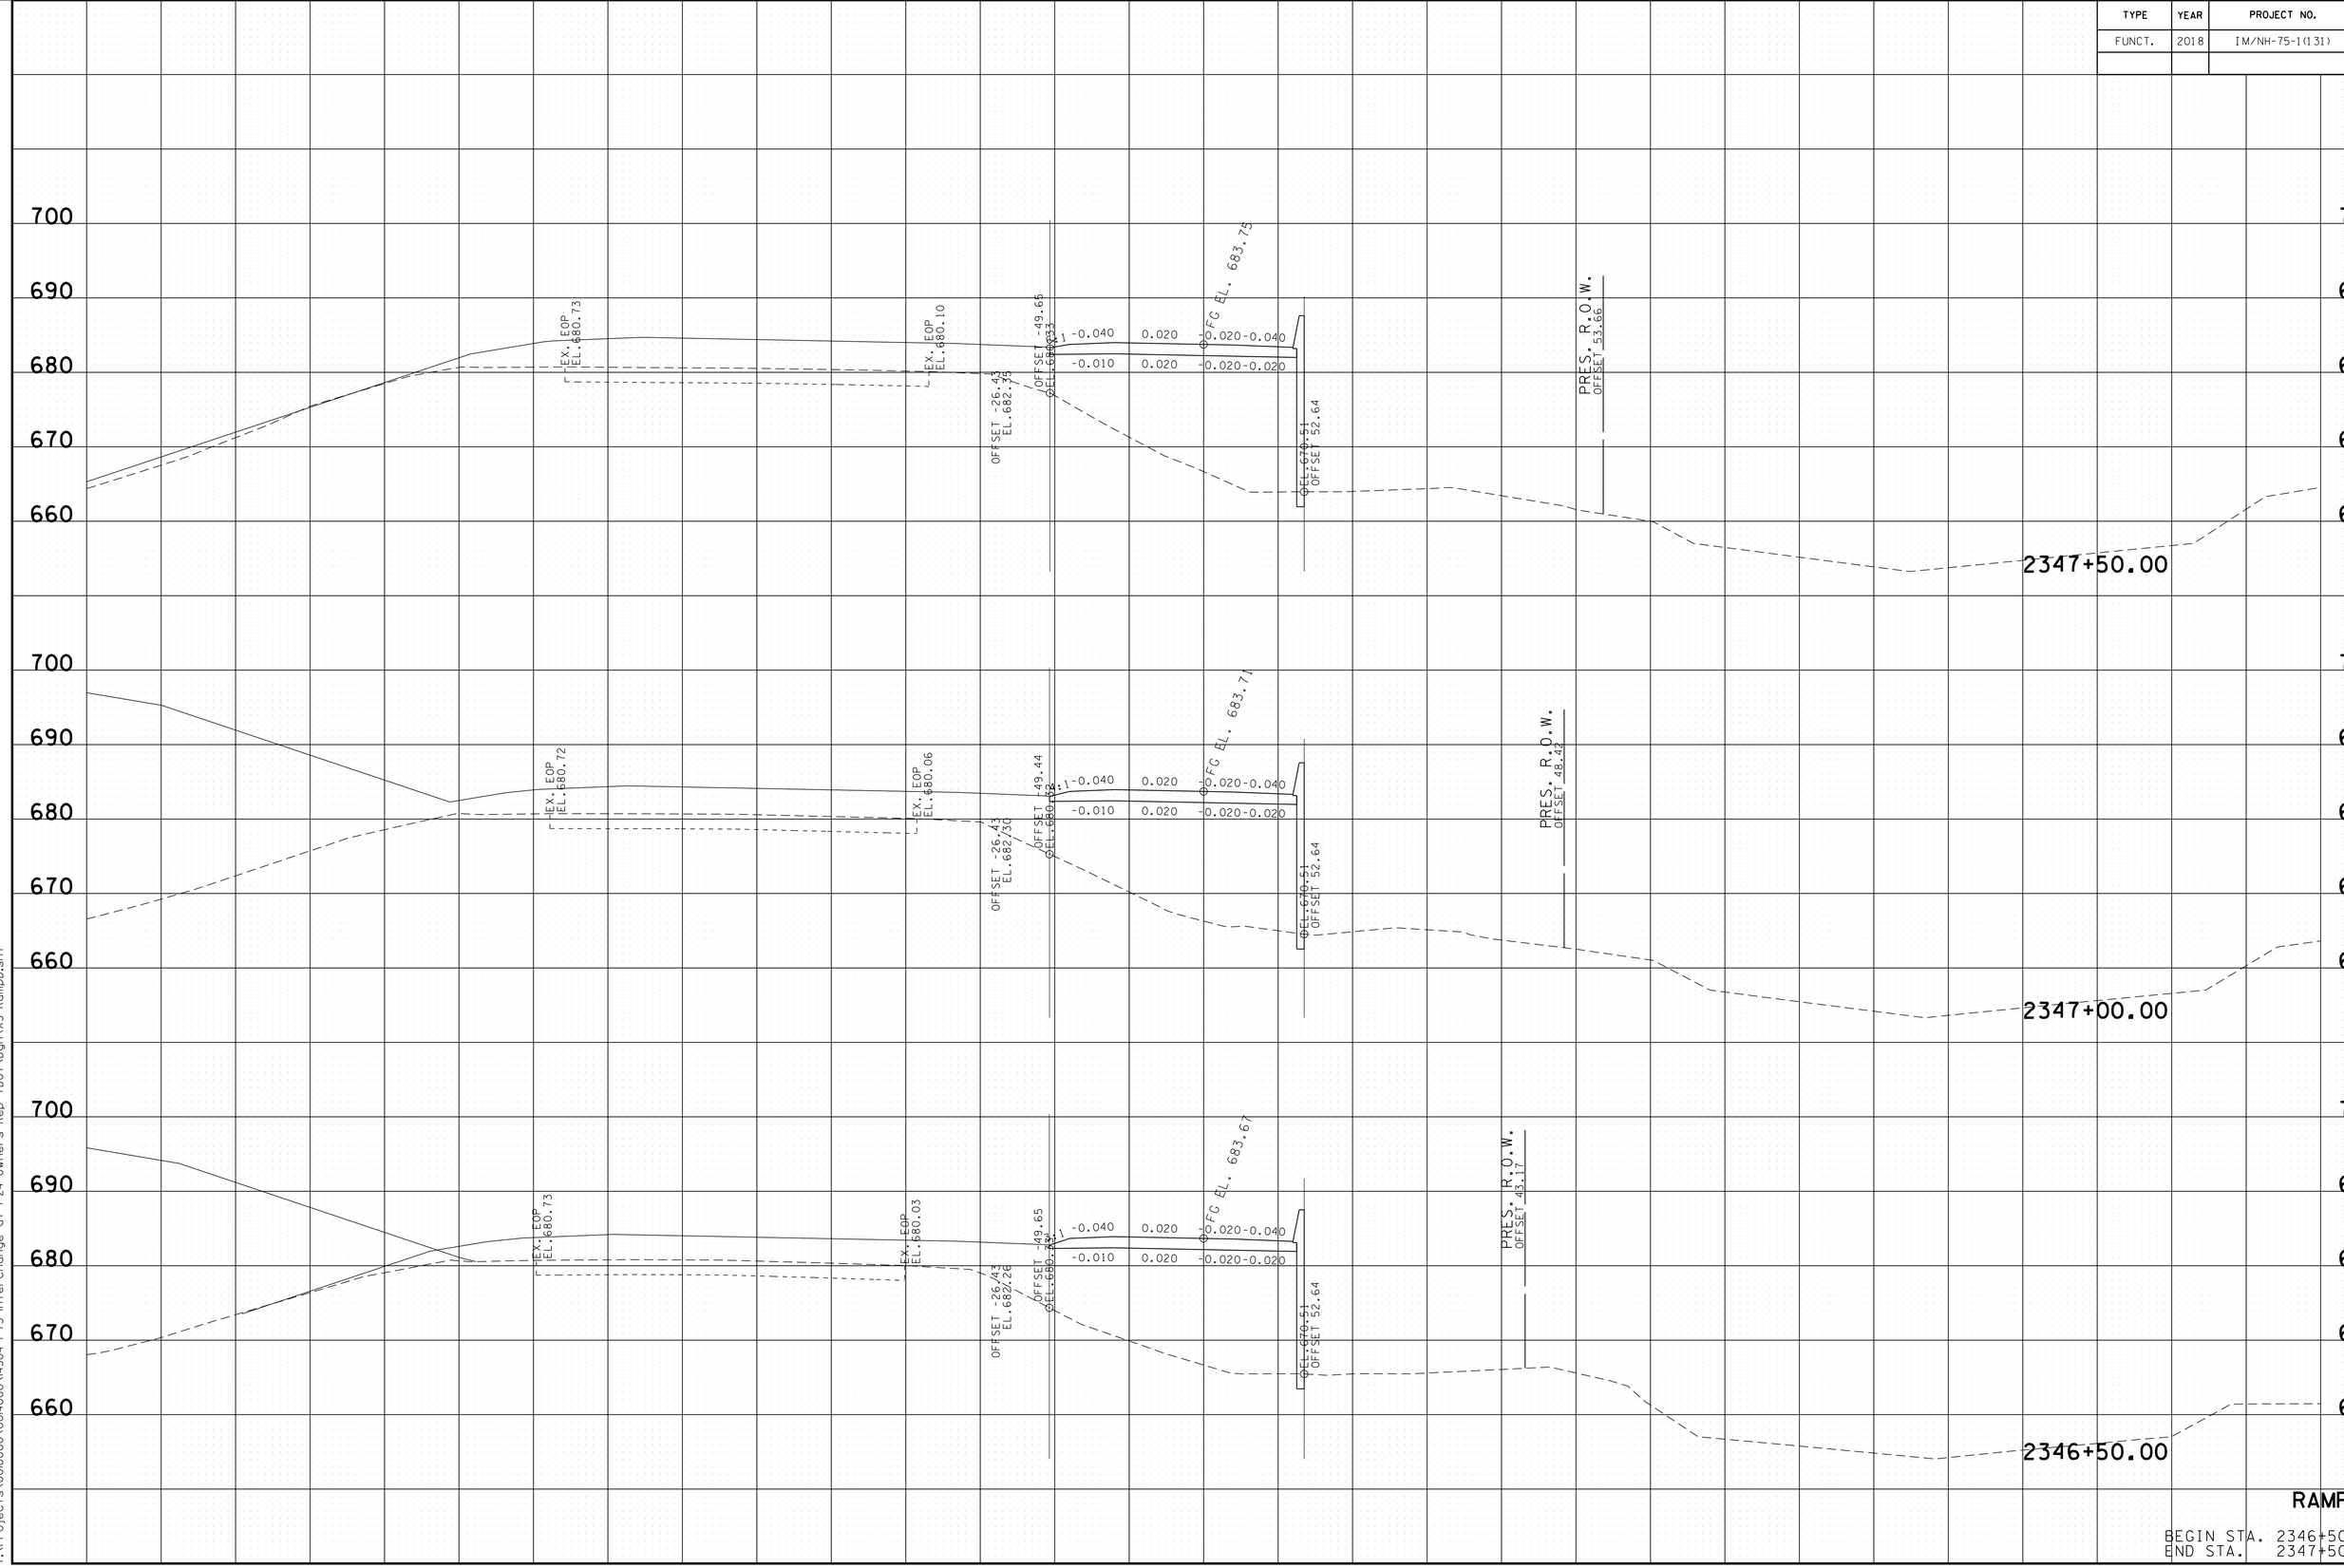


RAMP D

BEGIN STA. 2346+50.00
END STA. 2347+50.00

8/9/2018 5:43:31 PM
Y:\Projects\001000\001000\001000\v4304 I-75 Interchange at I-24 Owners Rep TDOT\Dgn\XS-Ramp0.sht

TYPE	YEAR	PROJECT NO.	SHEET NO.
FUNCT.	2018	IM/NH-75-1(131)	286

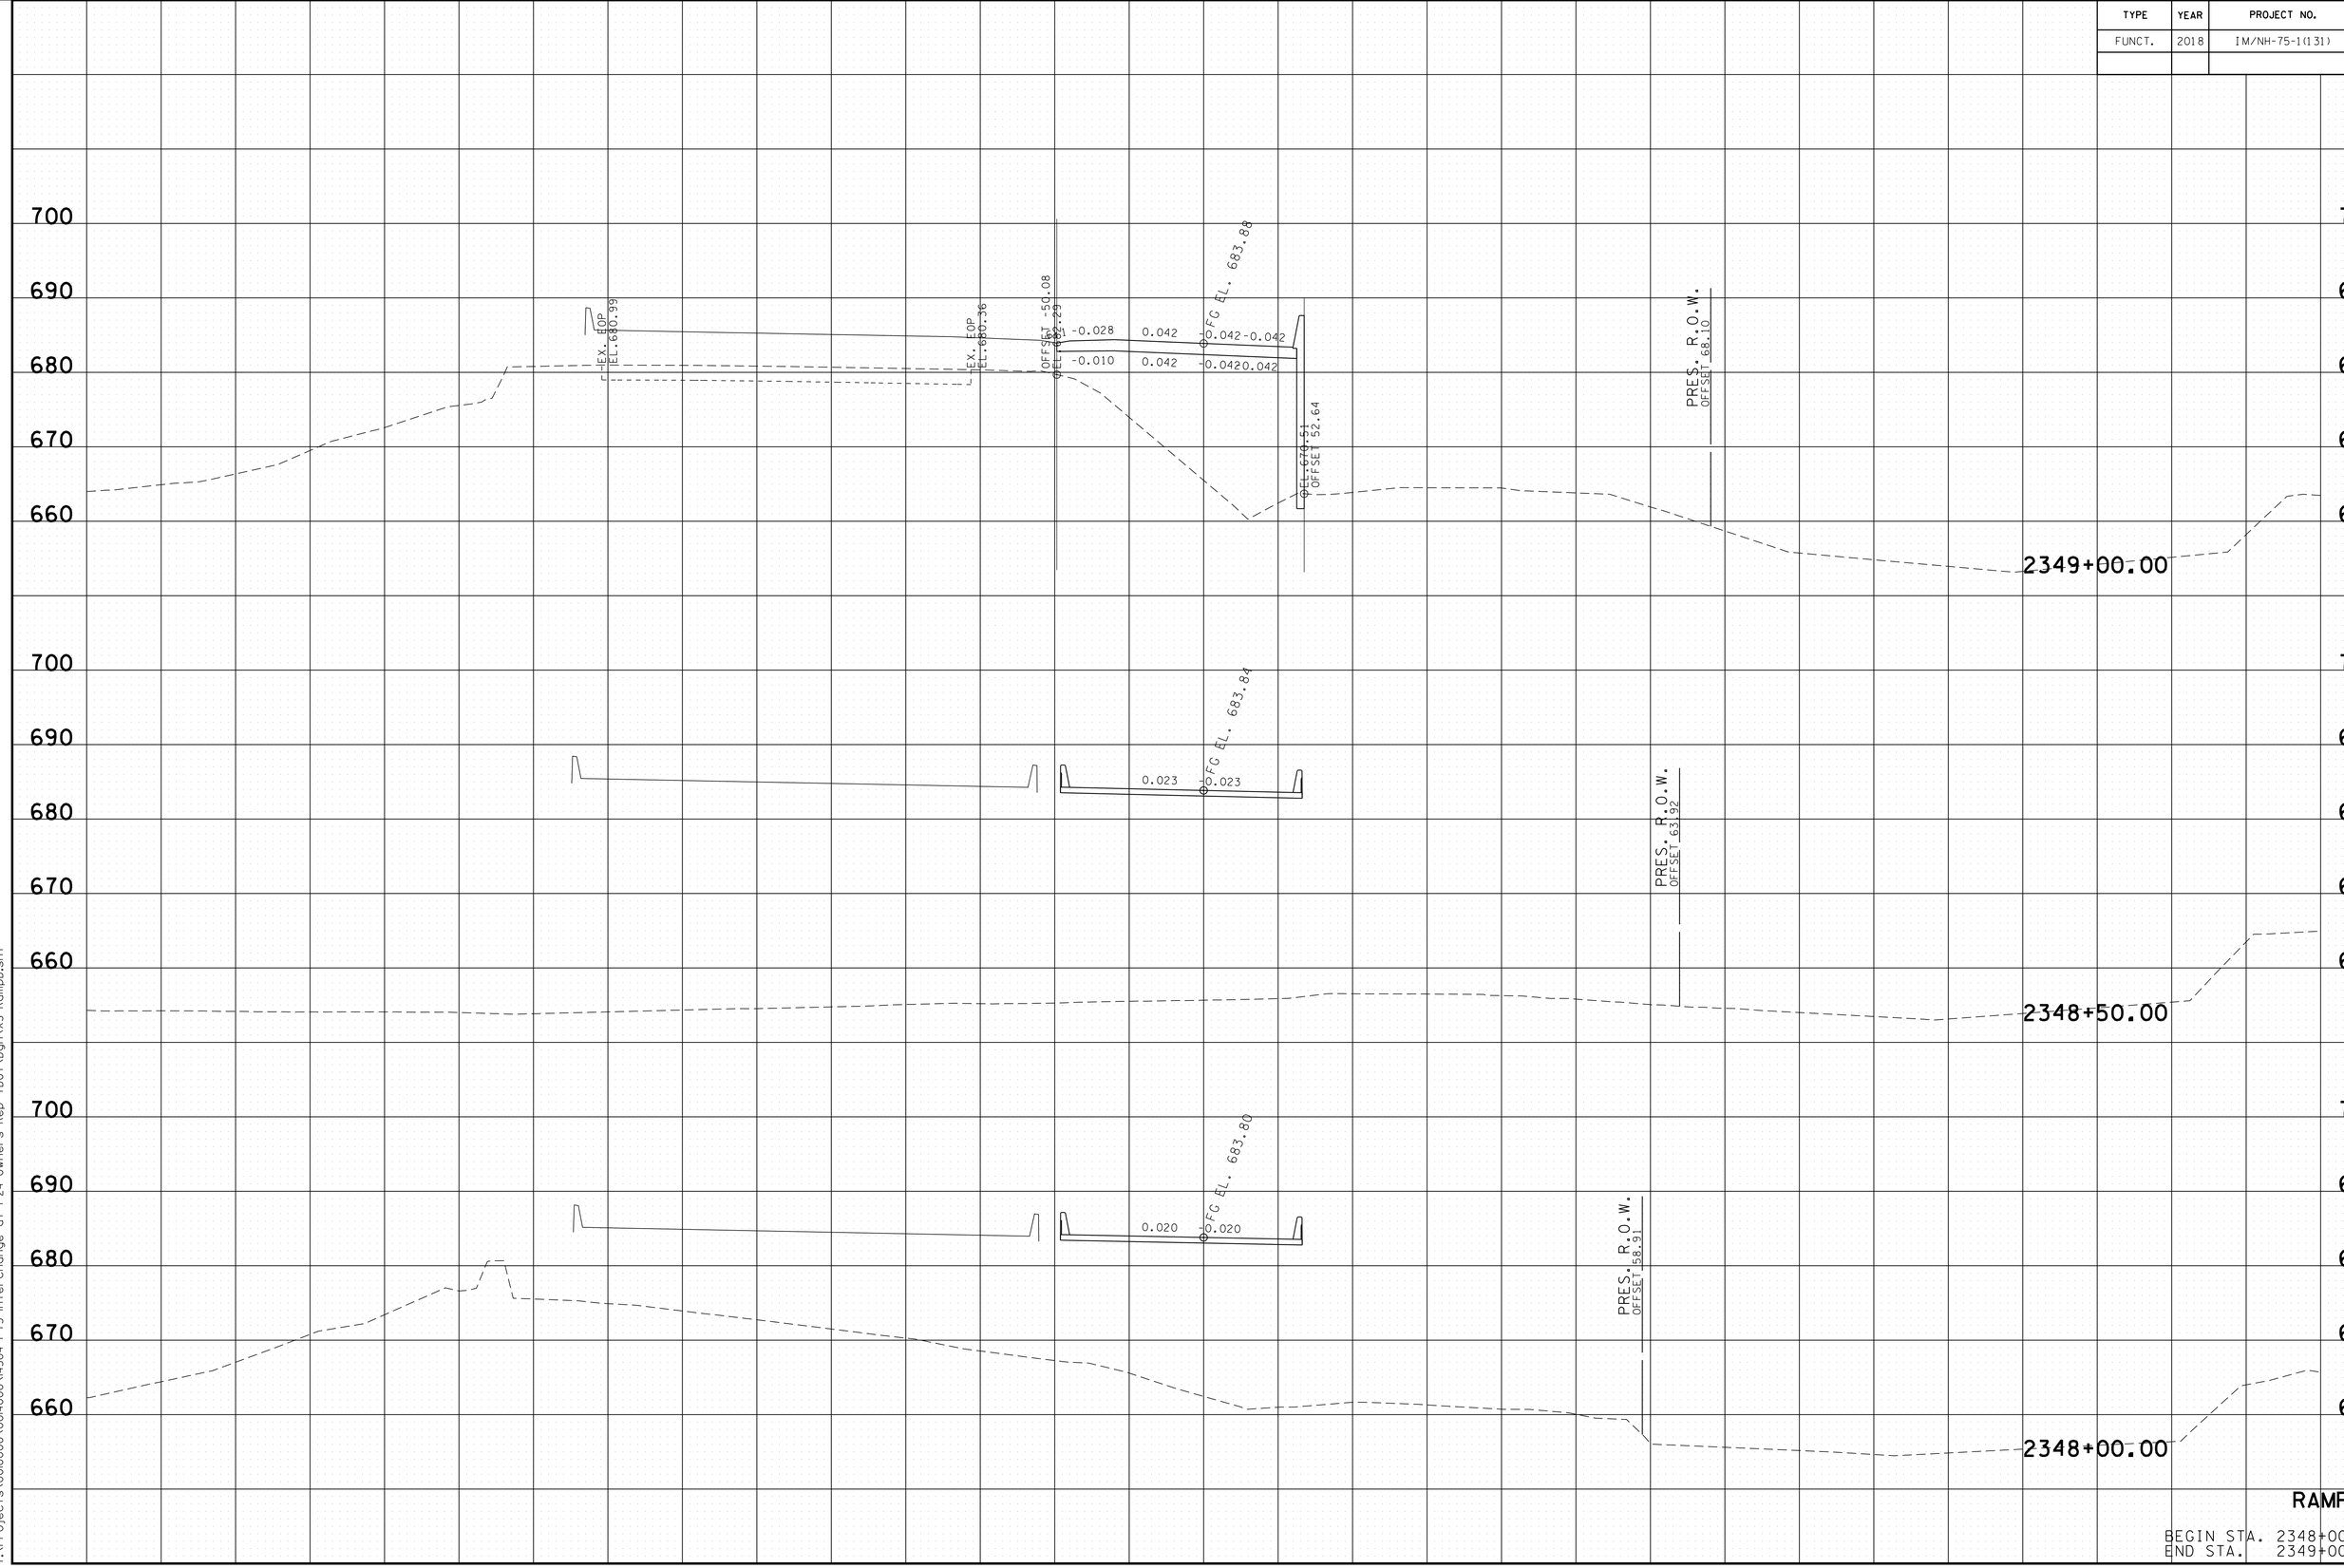


RAMP D

BEGIN STA. 2348+00.00
END STA. 2349+00.00

8/9/2018 5:43:32 PM
Y:\Projects\001000\001400\V4304 I-75 Interchange at I-24 Owners Rep TDOT\Dgn\XS-RampD.sht

TYPE	YEAR	PROJECT NO.	SHEET NO.
FUNCT.	2018	IM/NH-75-1(131)	287

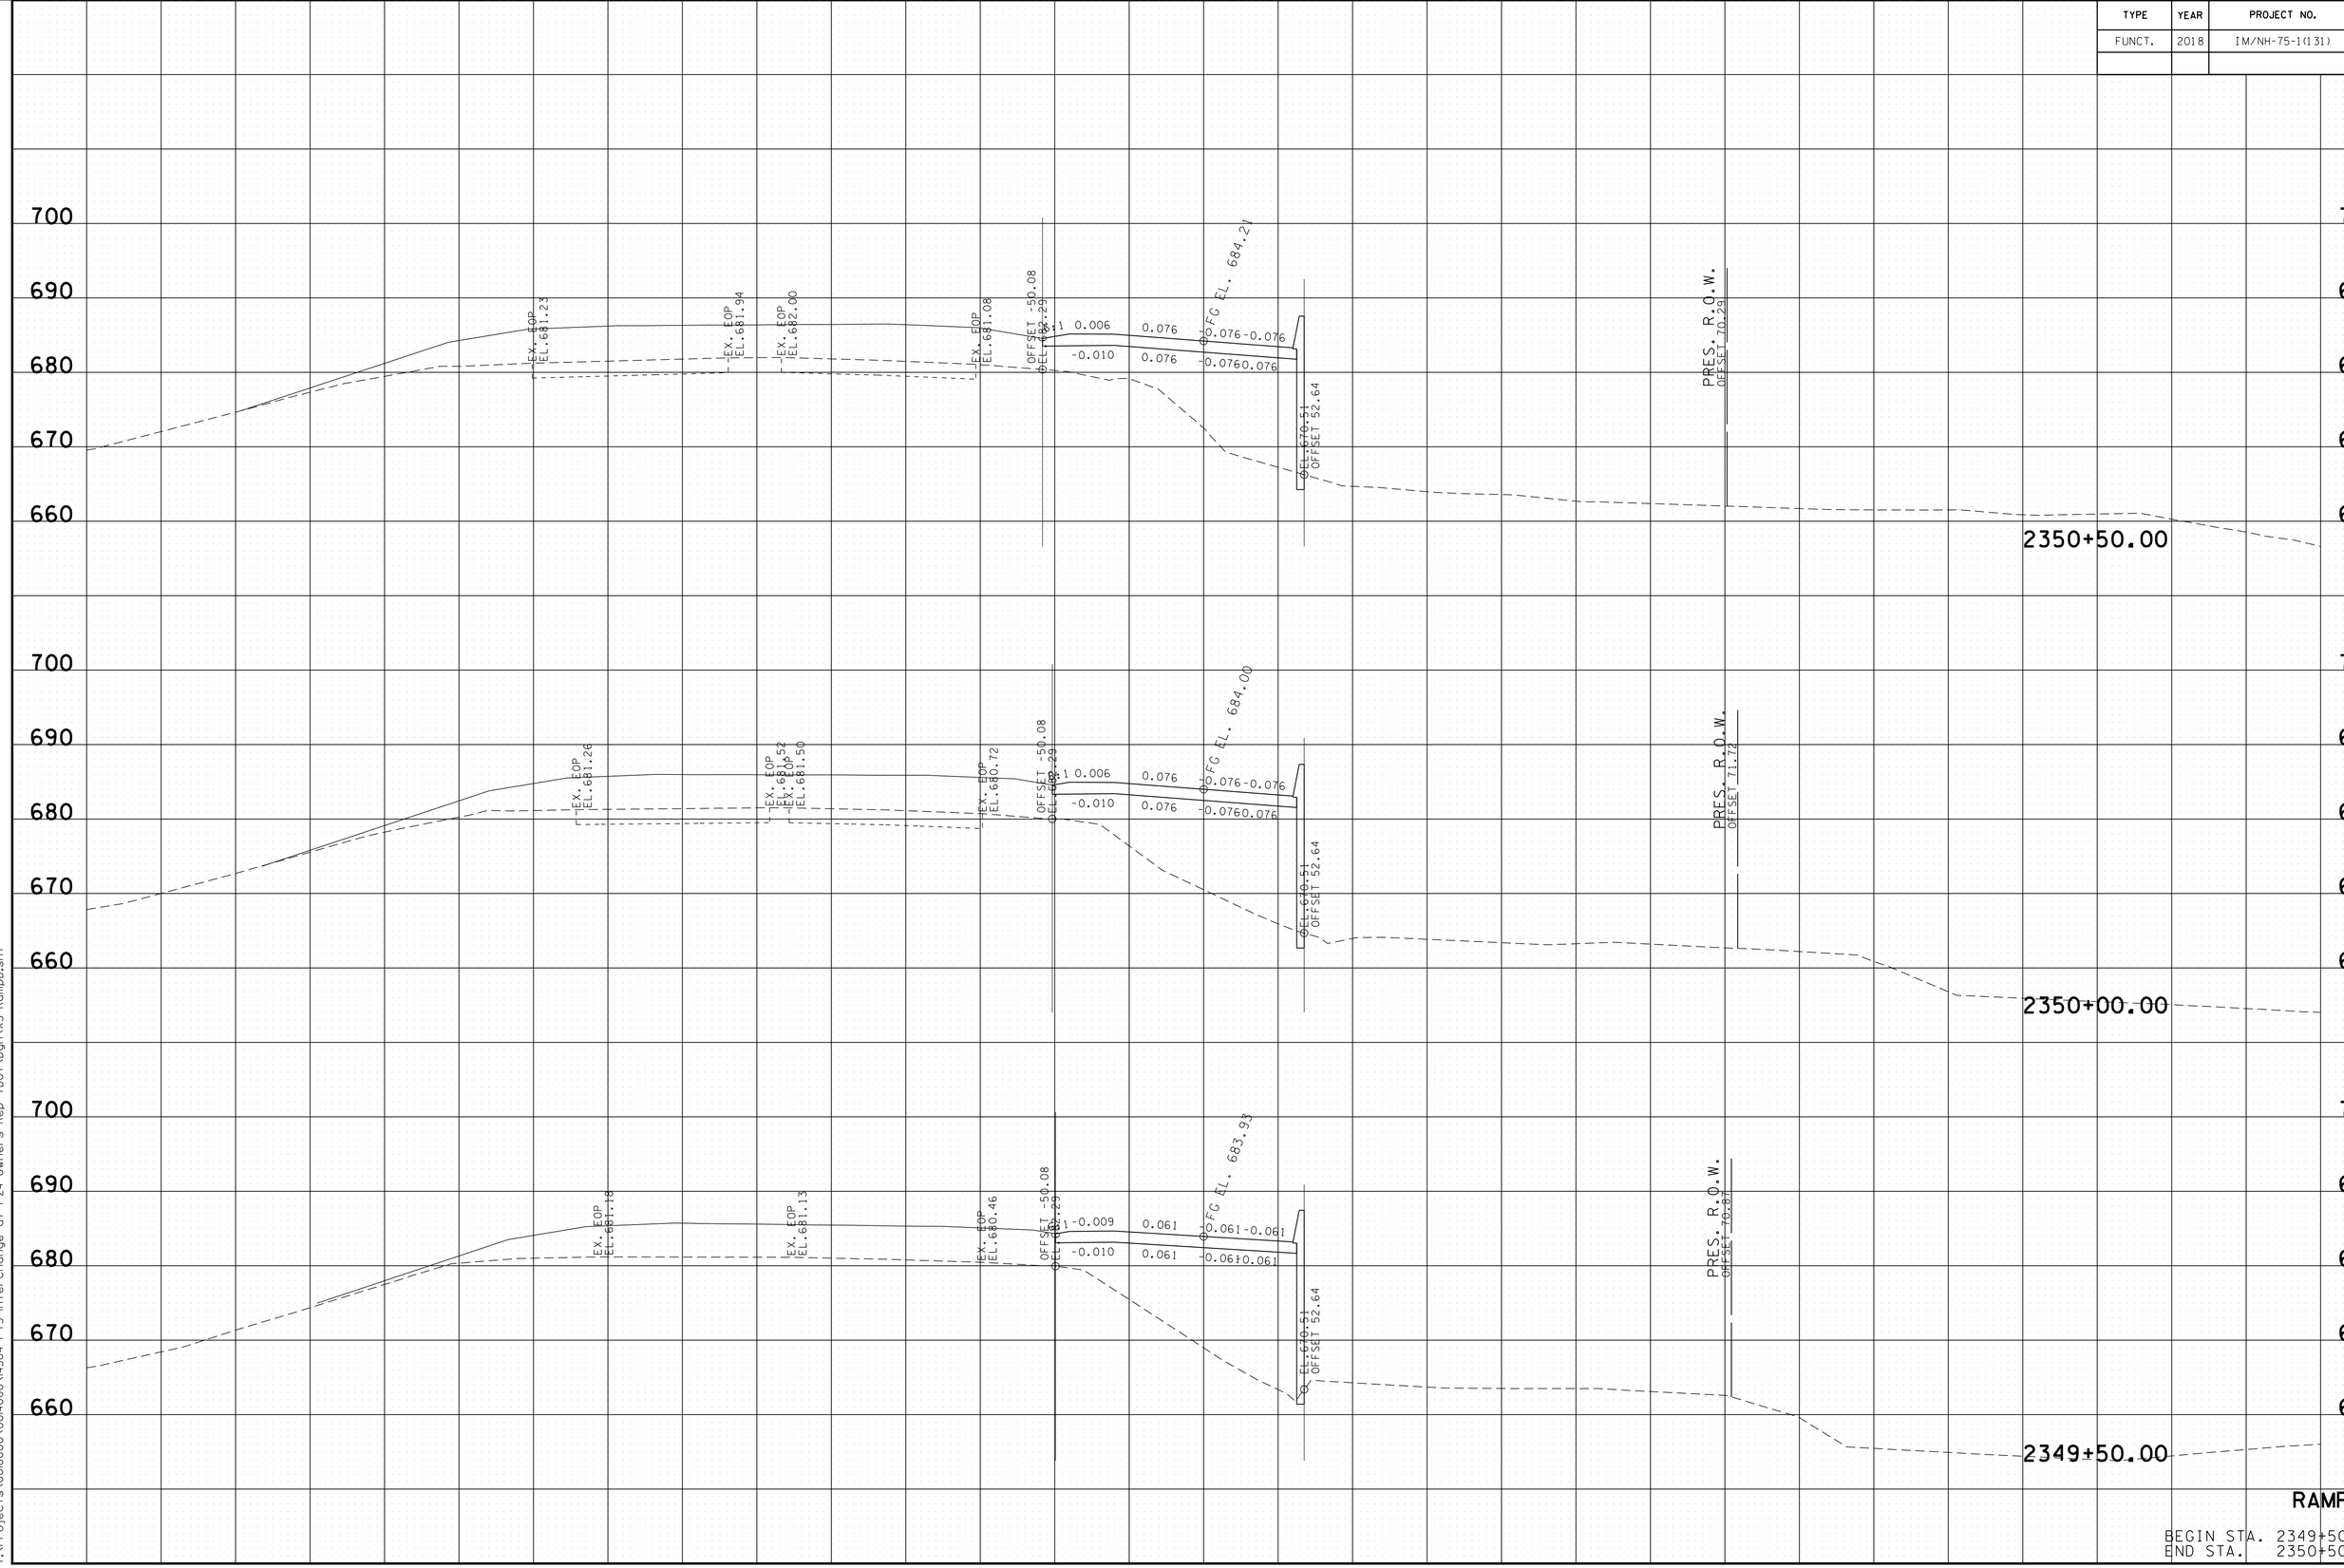


RAMP D

BEGIN STA. 2349+50.00
END STA. 2350+50.00

8/9/2018 5:43:34 PM
Y:\Projects\001000\001400\1304 I-75 Interchange at I-24 Owners Rep TDOT\Dgn\XS-RampD.sht

TYPE	YEAR	PROJECT NO.	SHEET NO.
FUNCT.	2018	IM/NH-75-1(131)	288

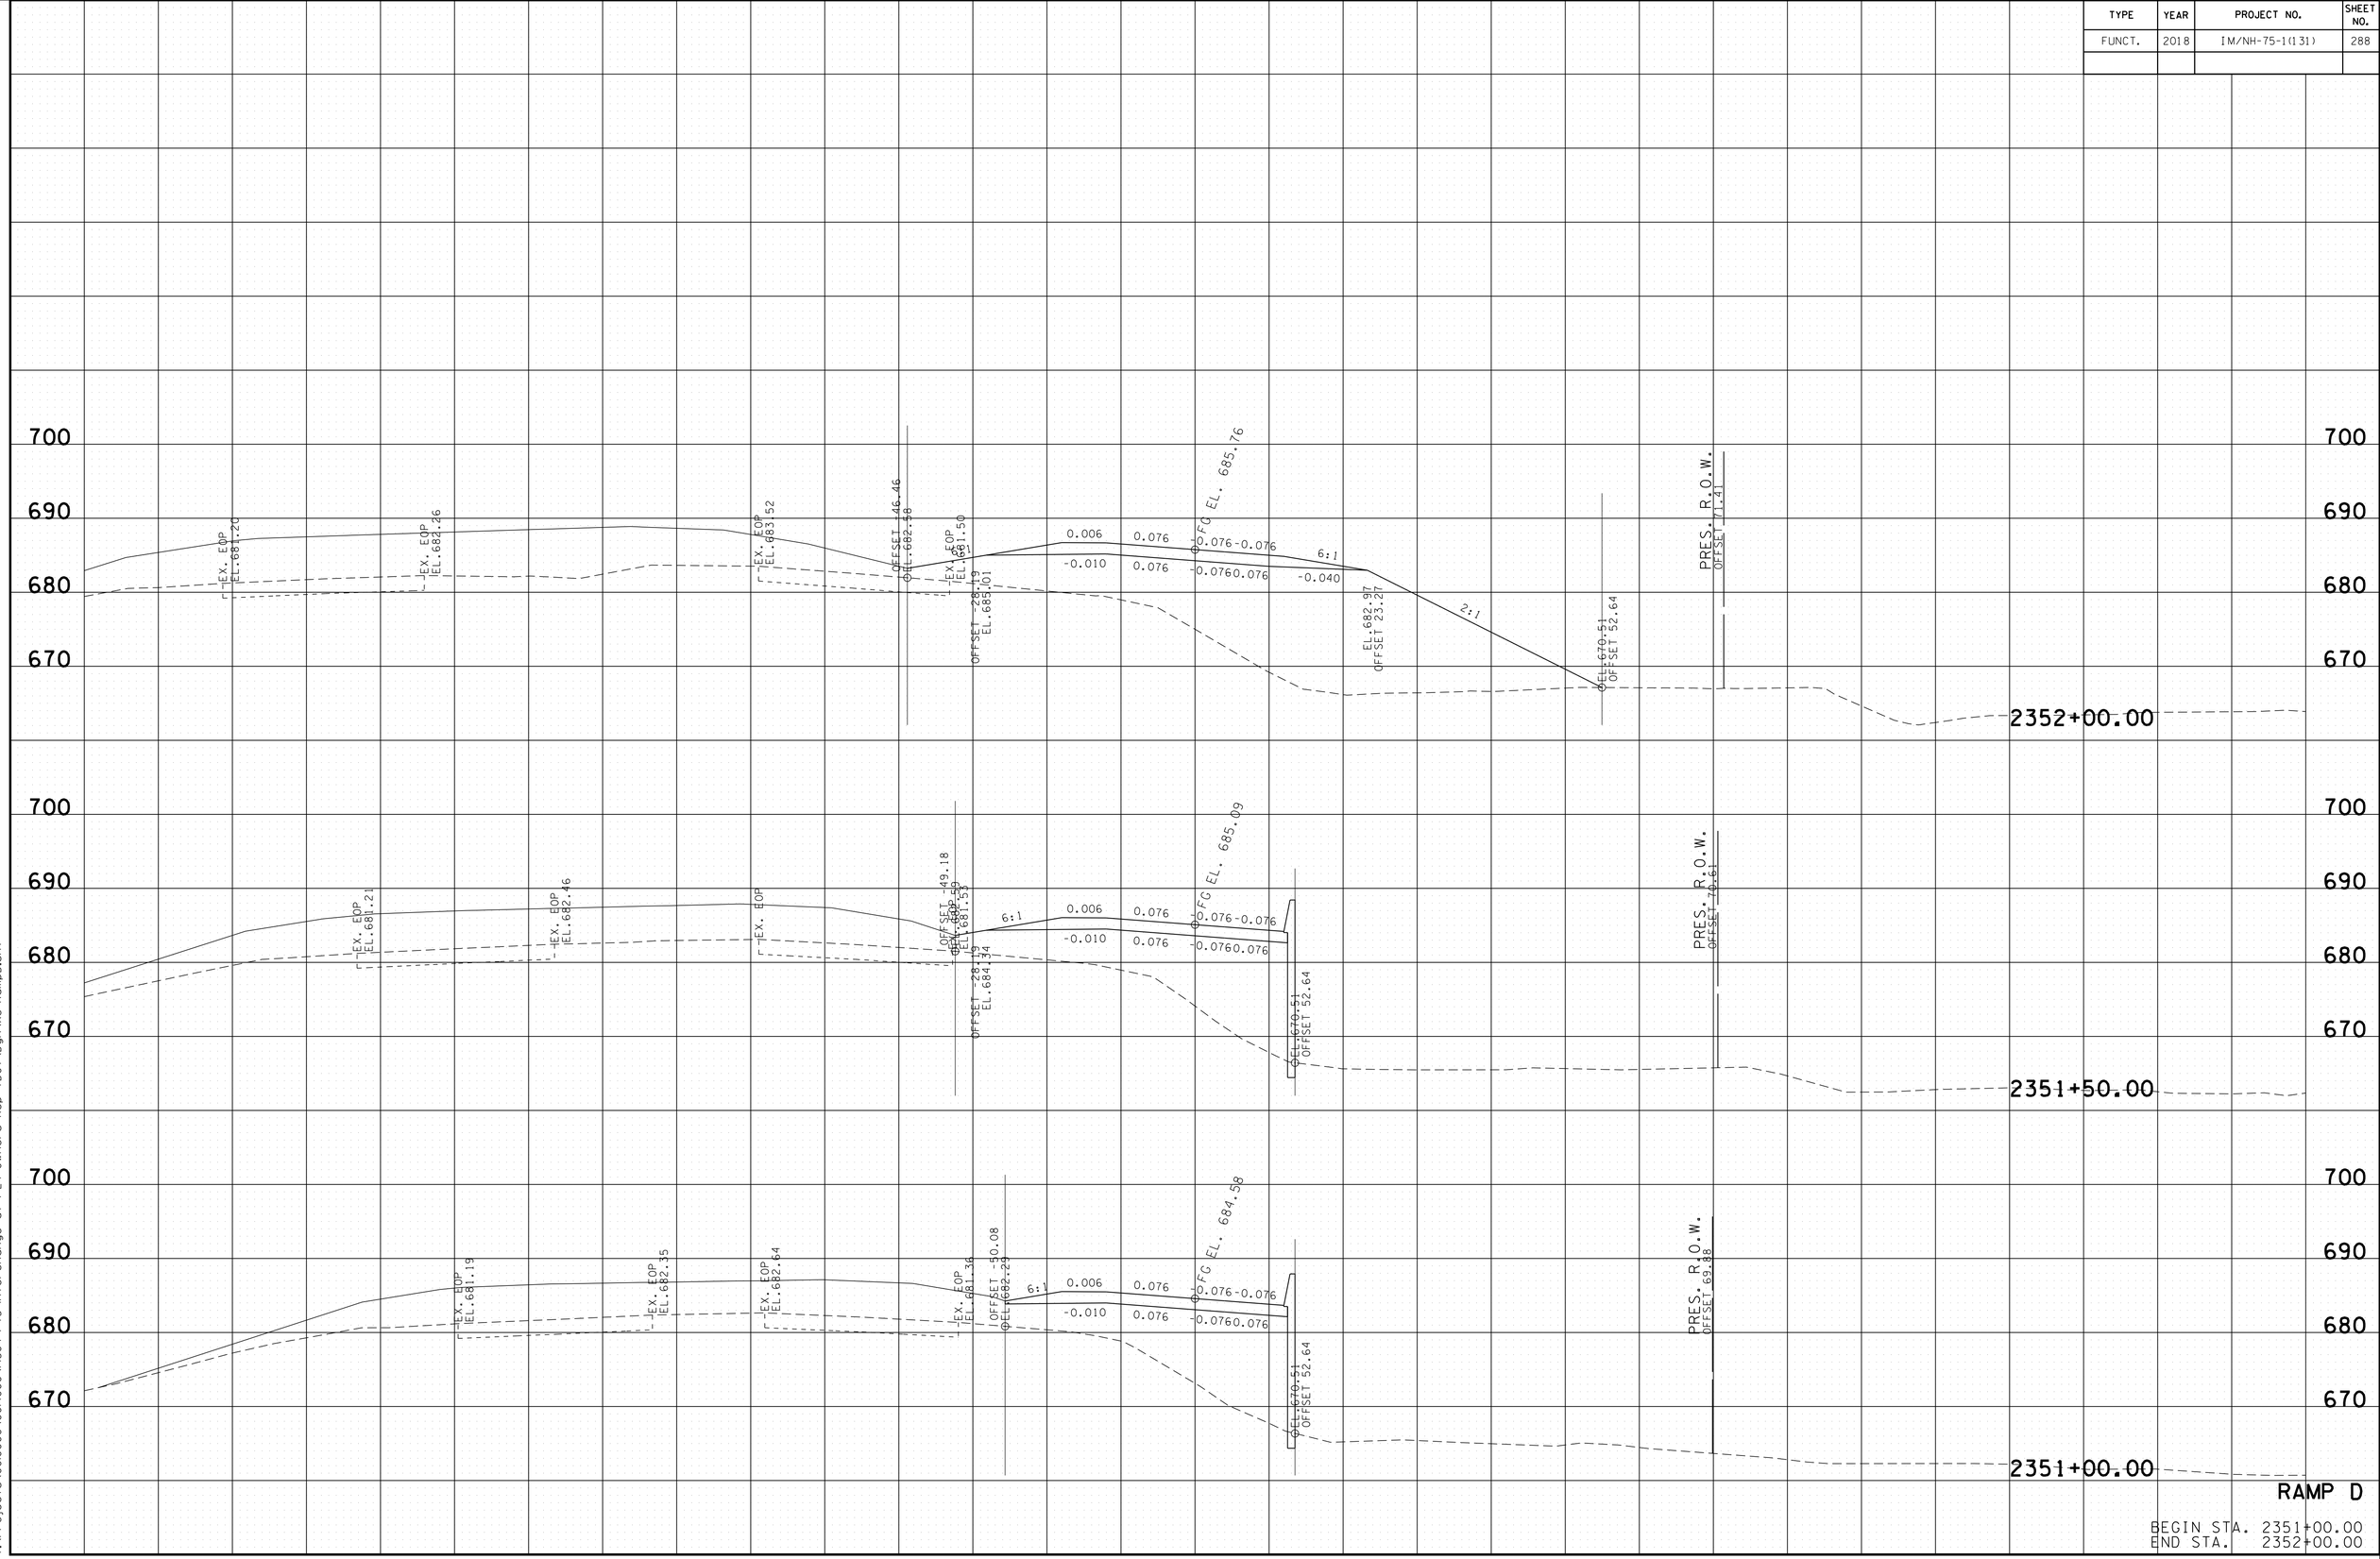


RAMP D

BEGIN STA. 2351+00.00
END STA. 2352+00.00

8/9/2018 5:43:36 PM
Y:\Projects\001000\001400\14304 I-75 Interchange at I-24 Owners Rep TDOT\Dgn\XS-RampD.sht

TYPE	YEAR	PROJECT NO.	SHEET NO.
FUNCT.	2018	IM/NH-75-1(131)	289

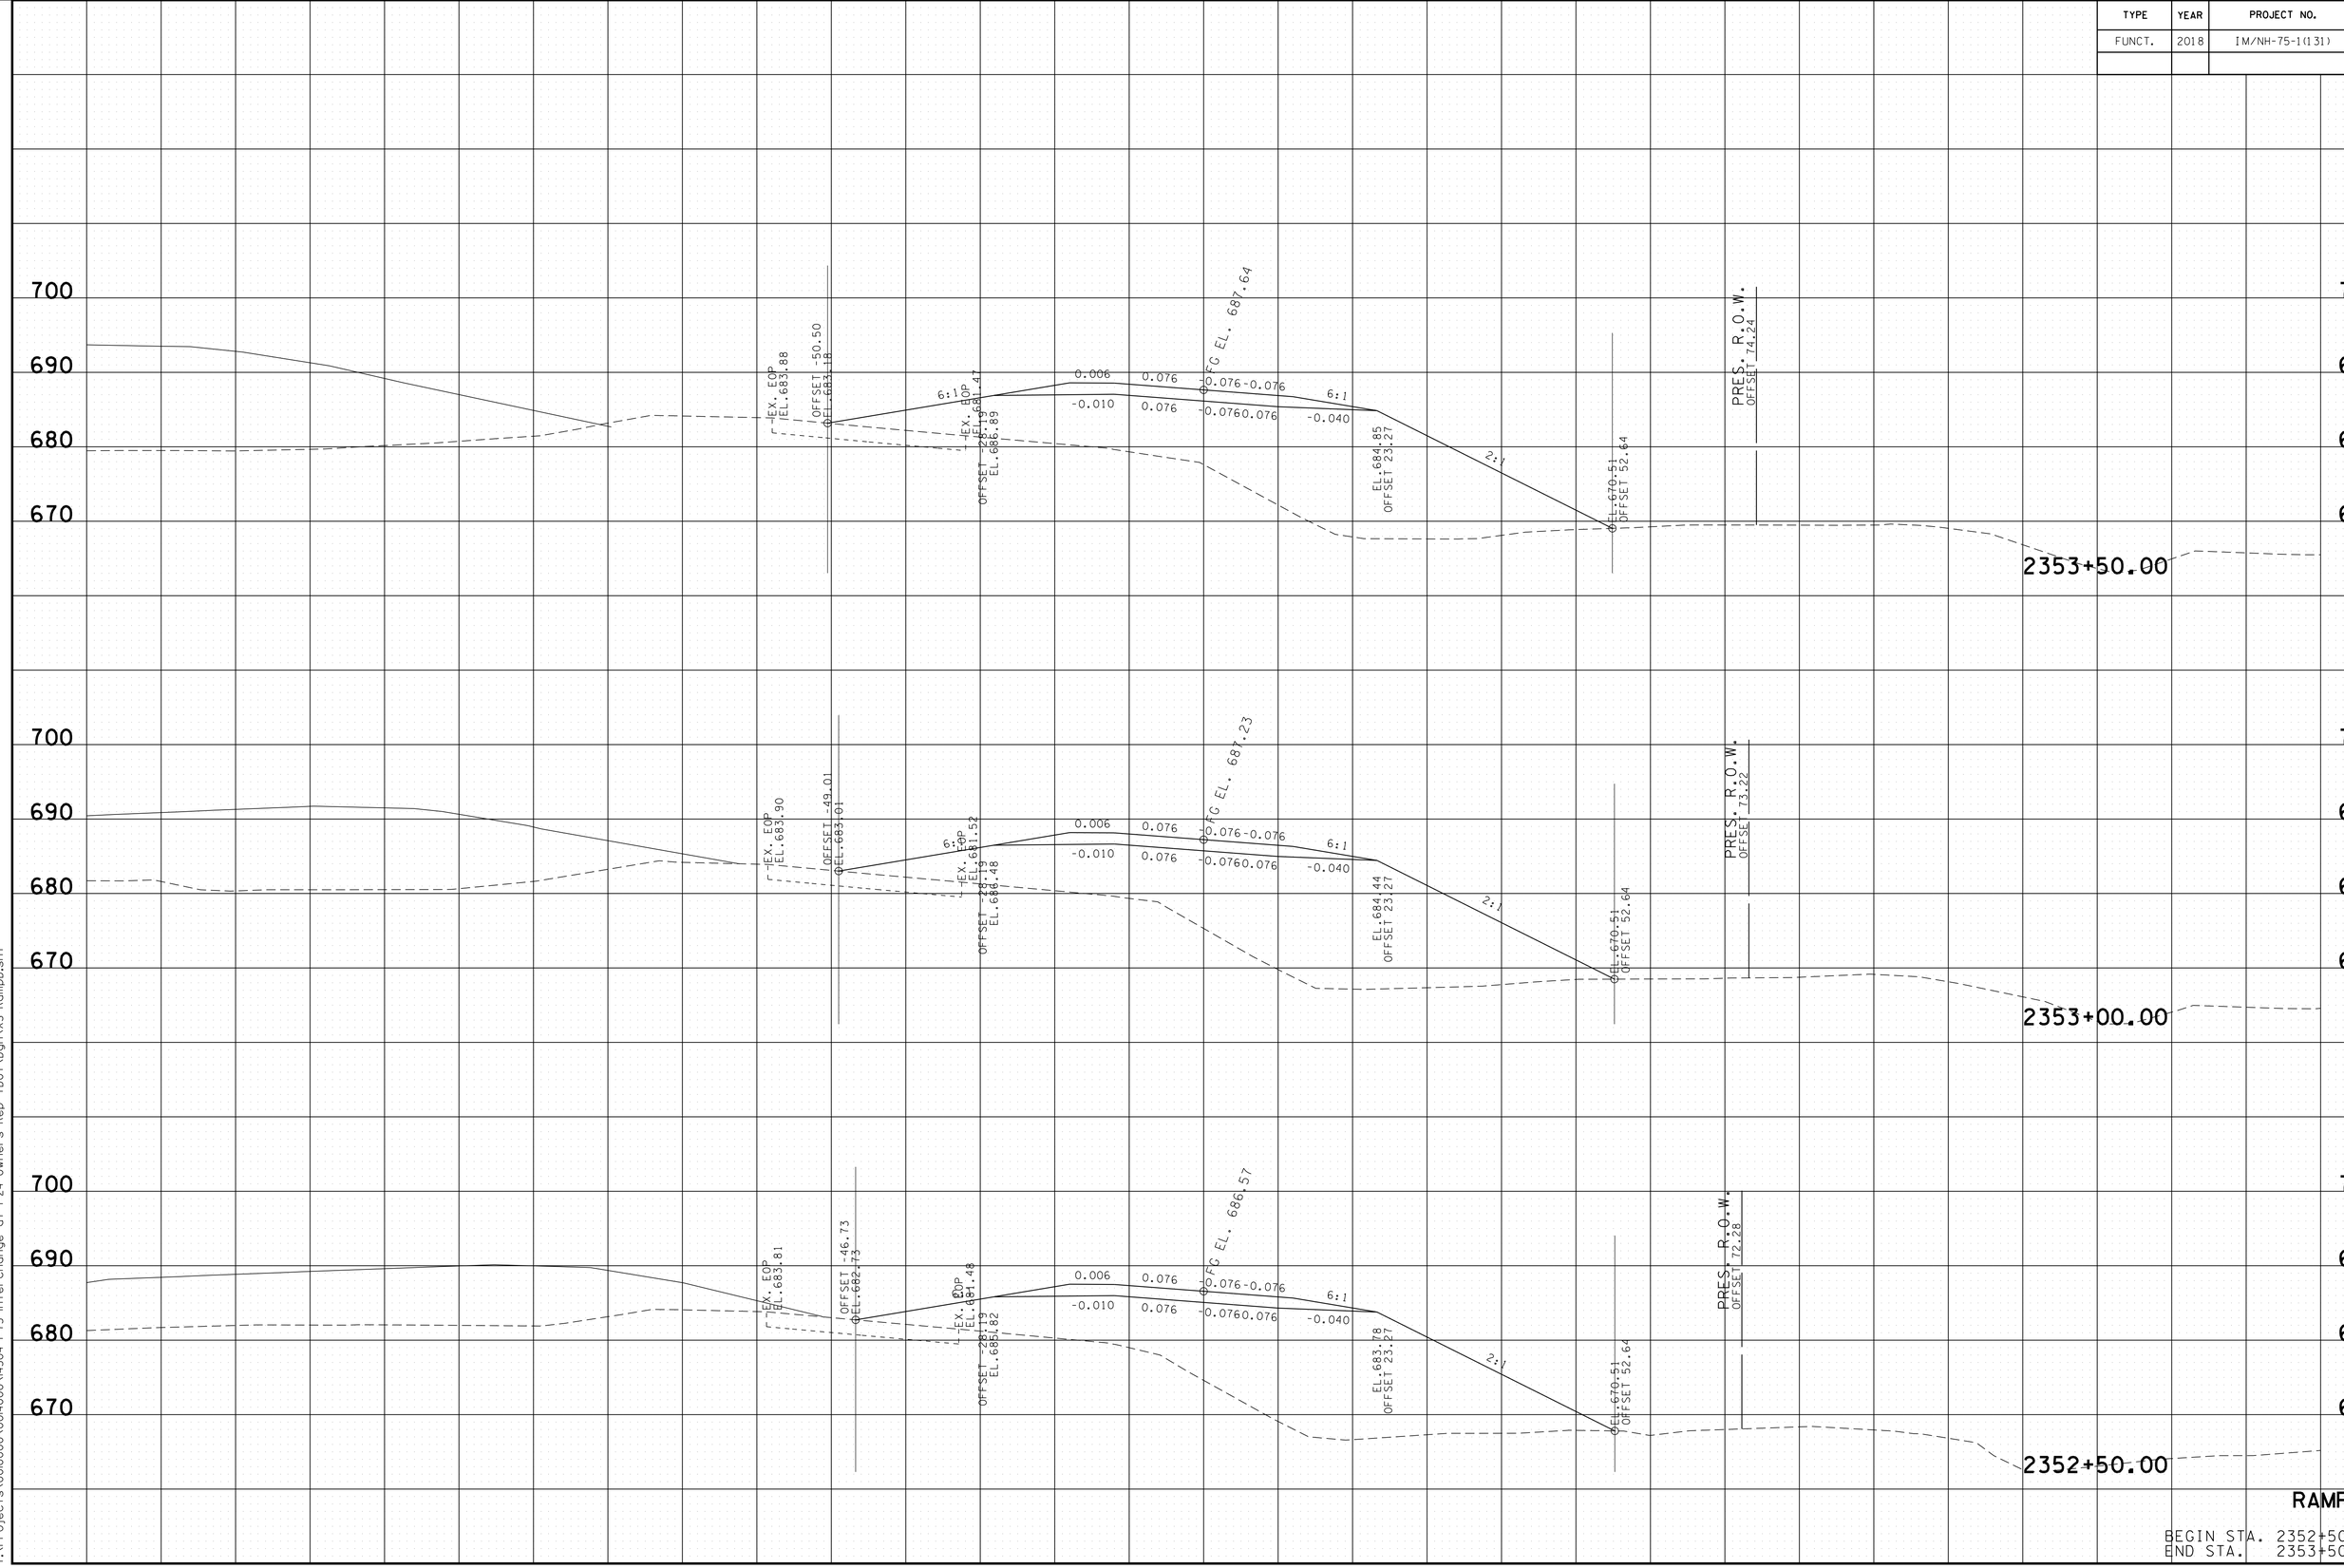


RAMP D

BEGIN STA. 2352+50.00
END STA. 2353+50.00

8/9/2018 5:43:38 PM
Y:\Projects\0010000\0040000\4304 I-75 Interchange at I-24 Owners Rep TDOT\Dgn\XS-RampD.sht

TYPE	YEAR	PROJECT NO.	SHEET NO.
FUNCT.	2018	IM/NH-75-1(131)	290

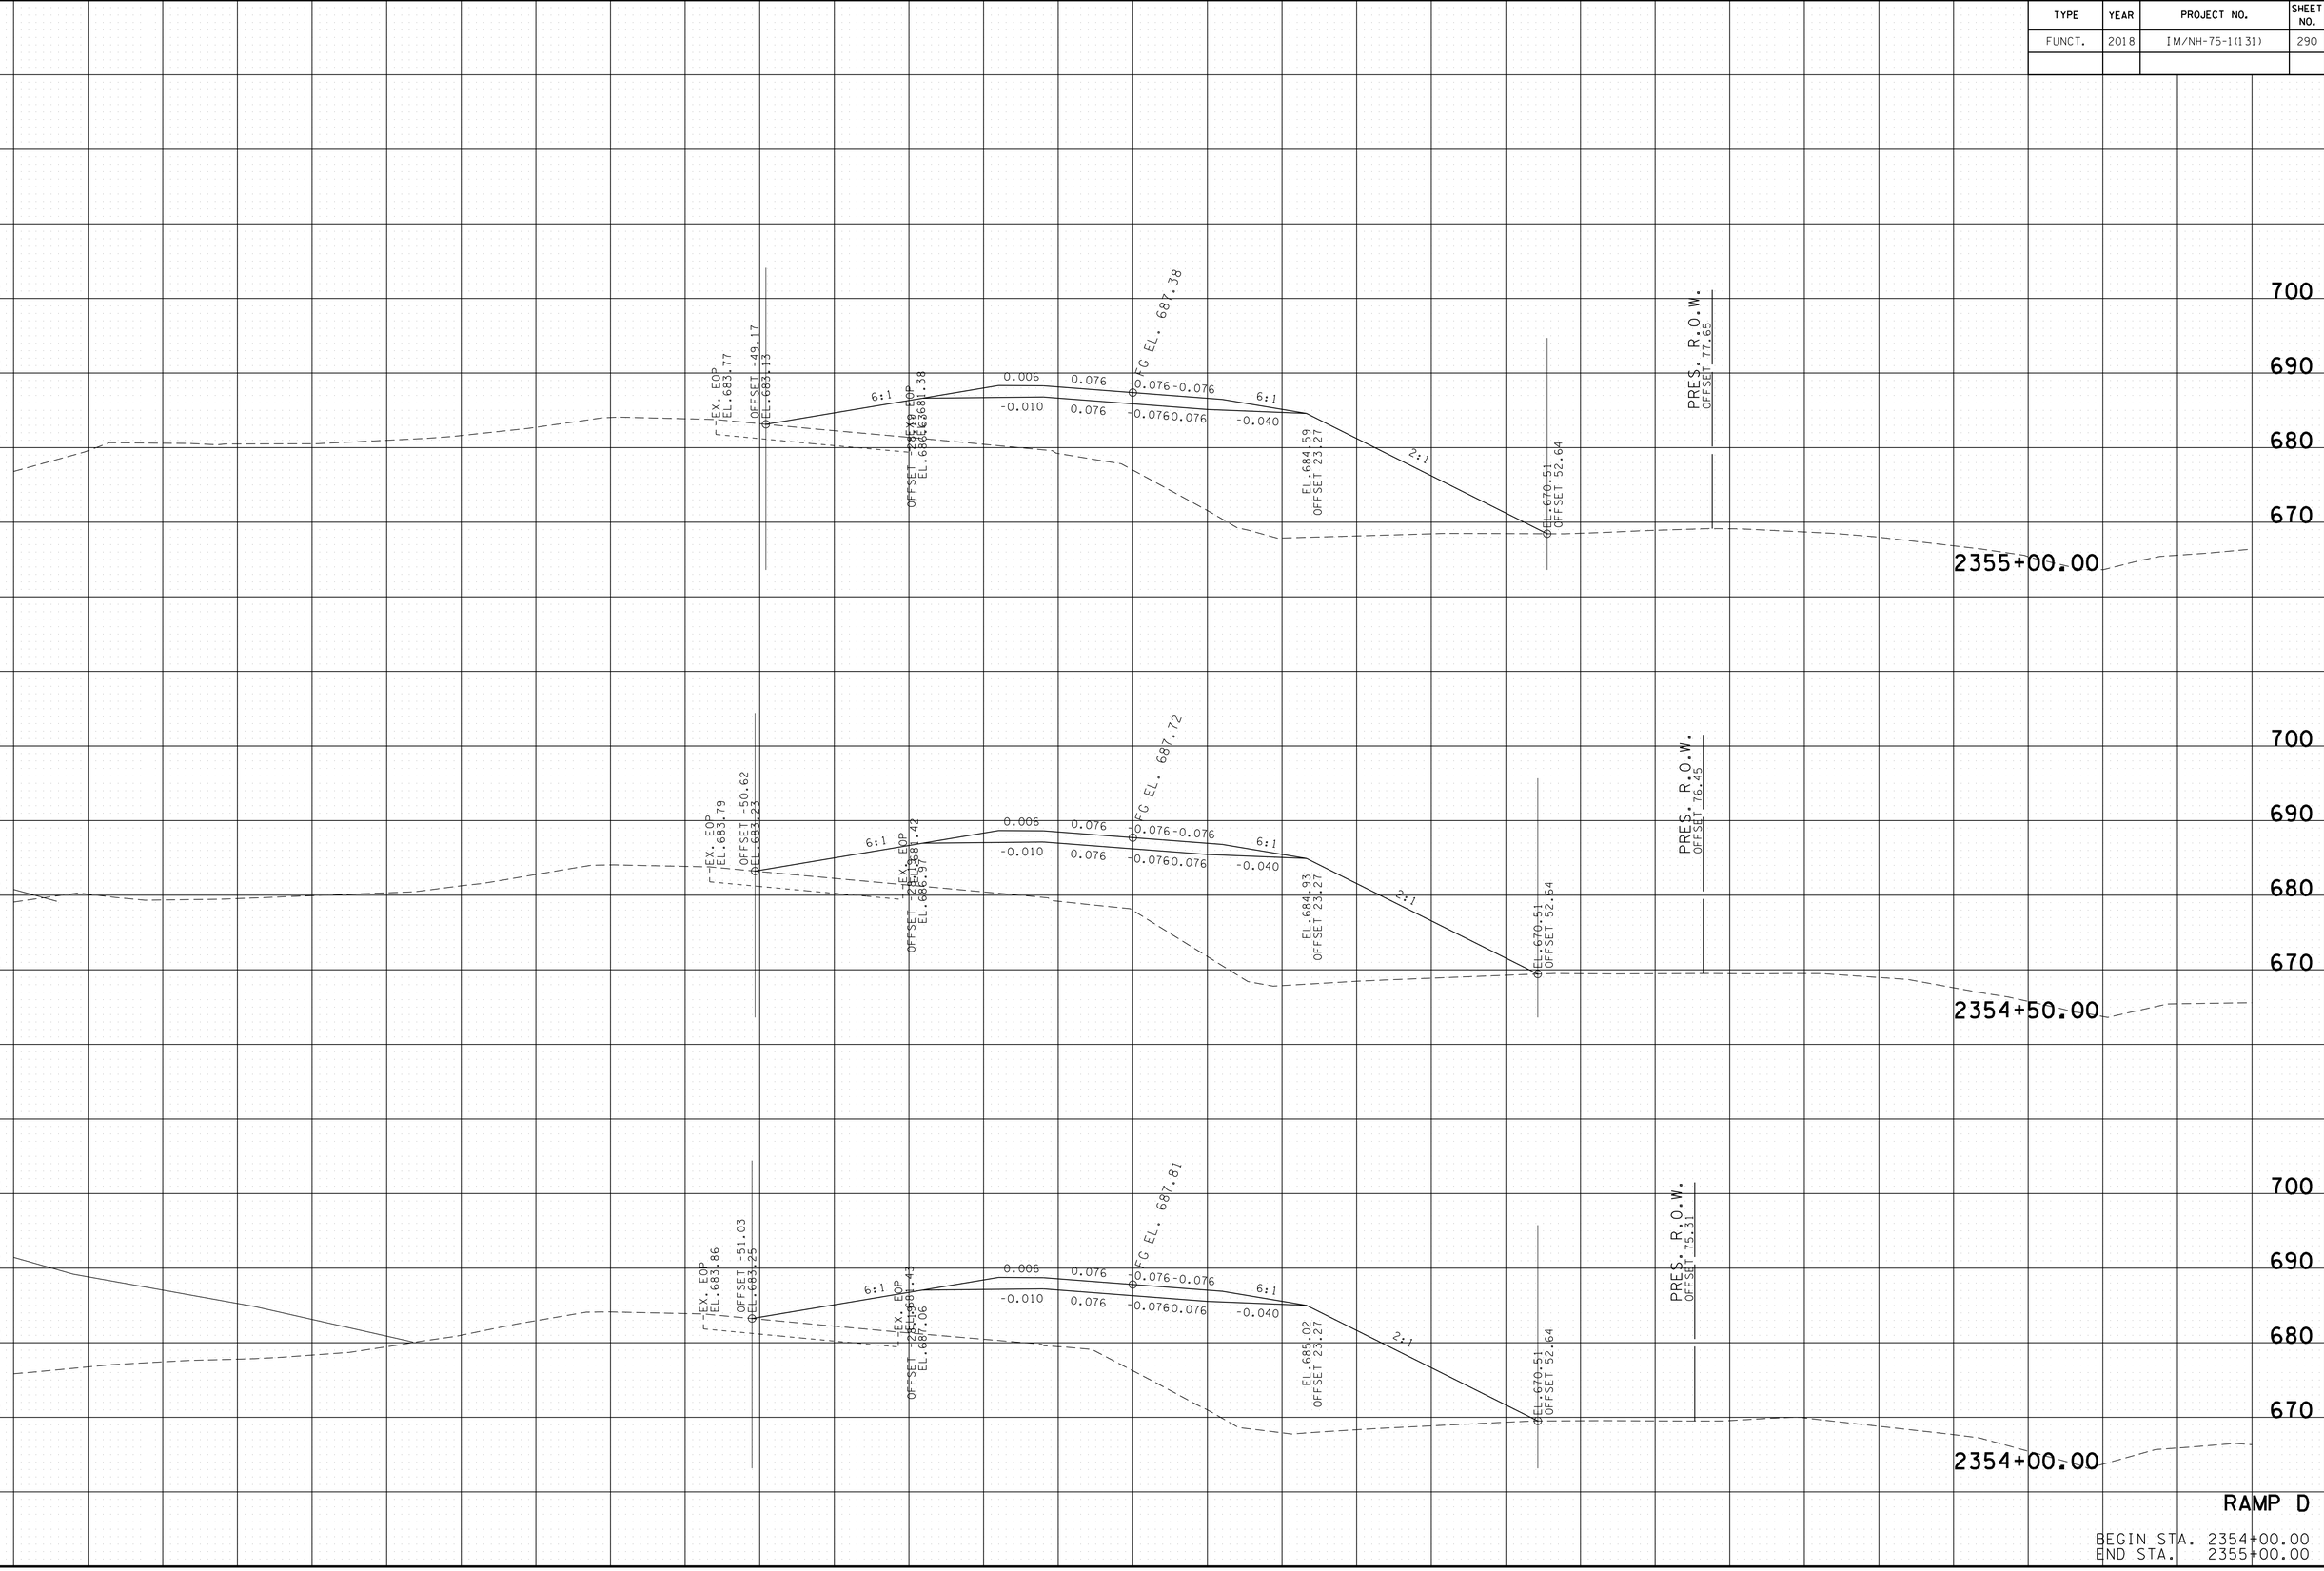


RAMP D

BEGIN STA. 2354+00.00
END STA. 2355+00.00

8/9/2018 5:43:39 PM
Y:\Projects\001000\001000\001000\V4304 I-75 Interchange at I-24 Owners Rep TDOT\Dgn\XS-RampD.sht

TYPE	YEAR	PROJECT NO.	SHEET NO.
FUNCT.	2018	IM/NH-75-1(131)	291

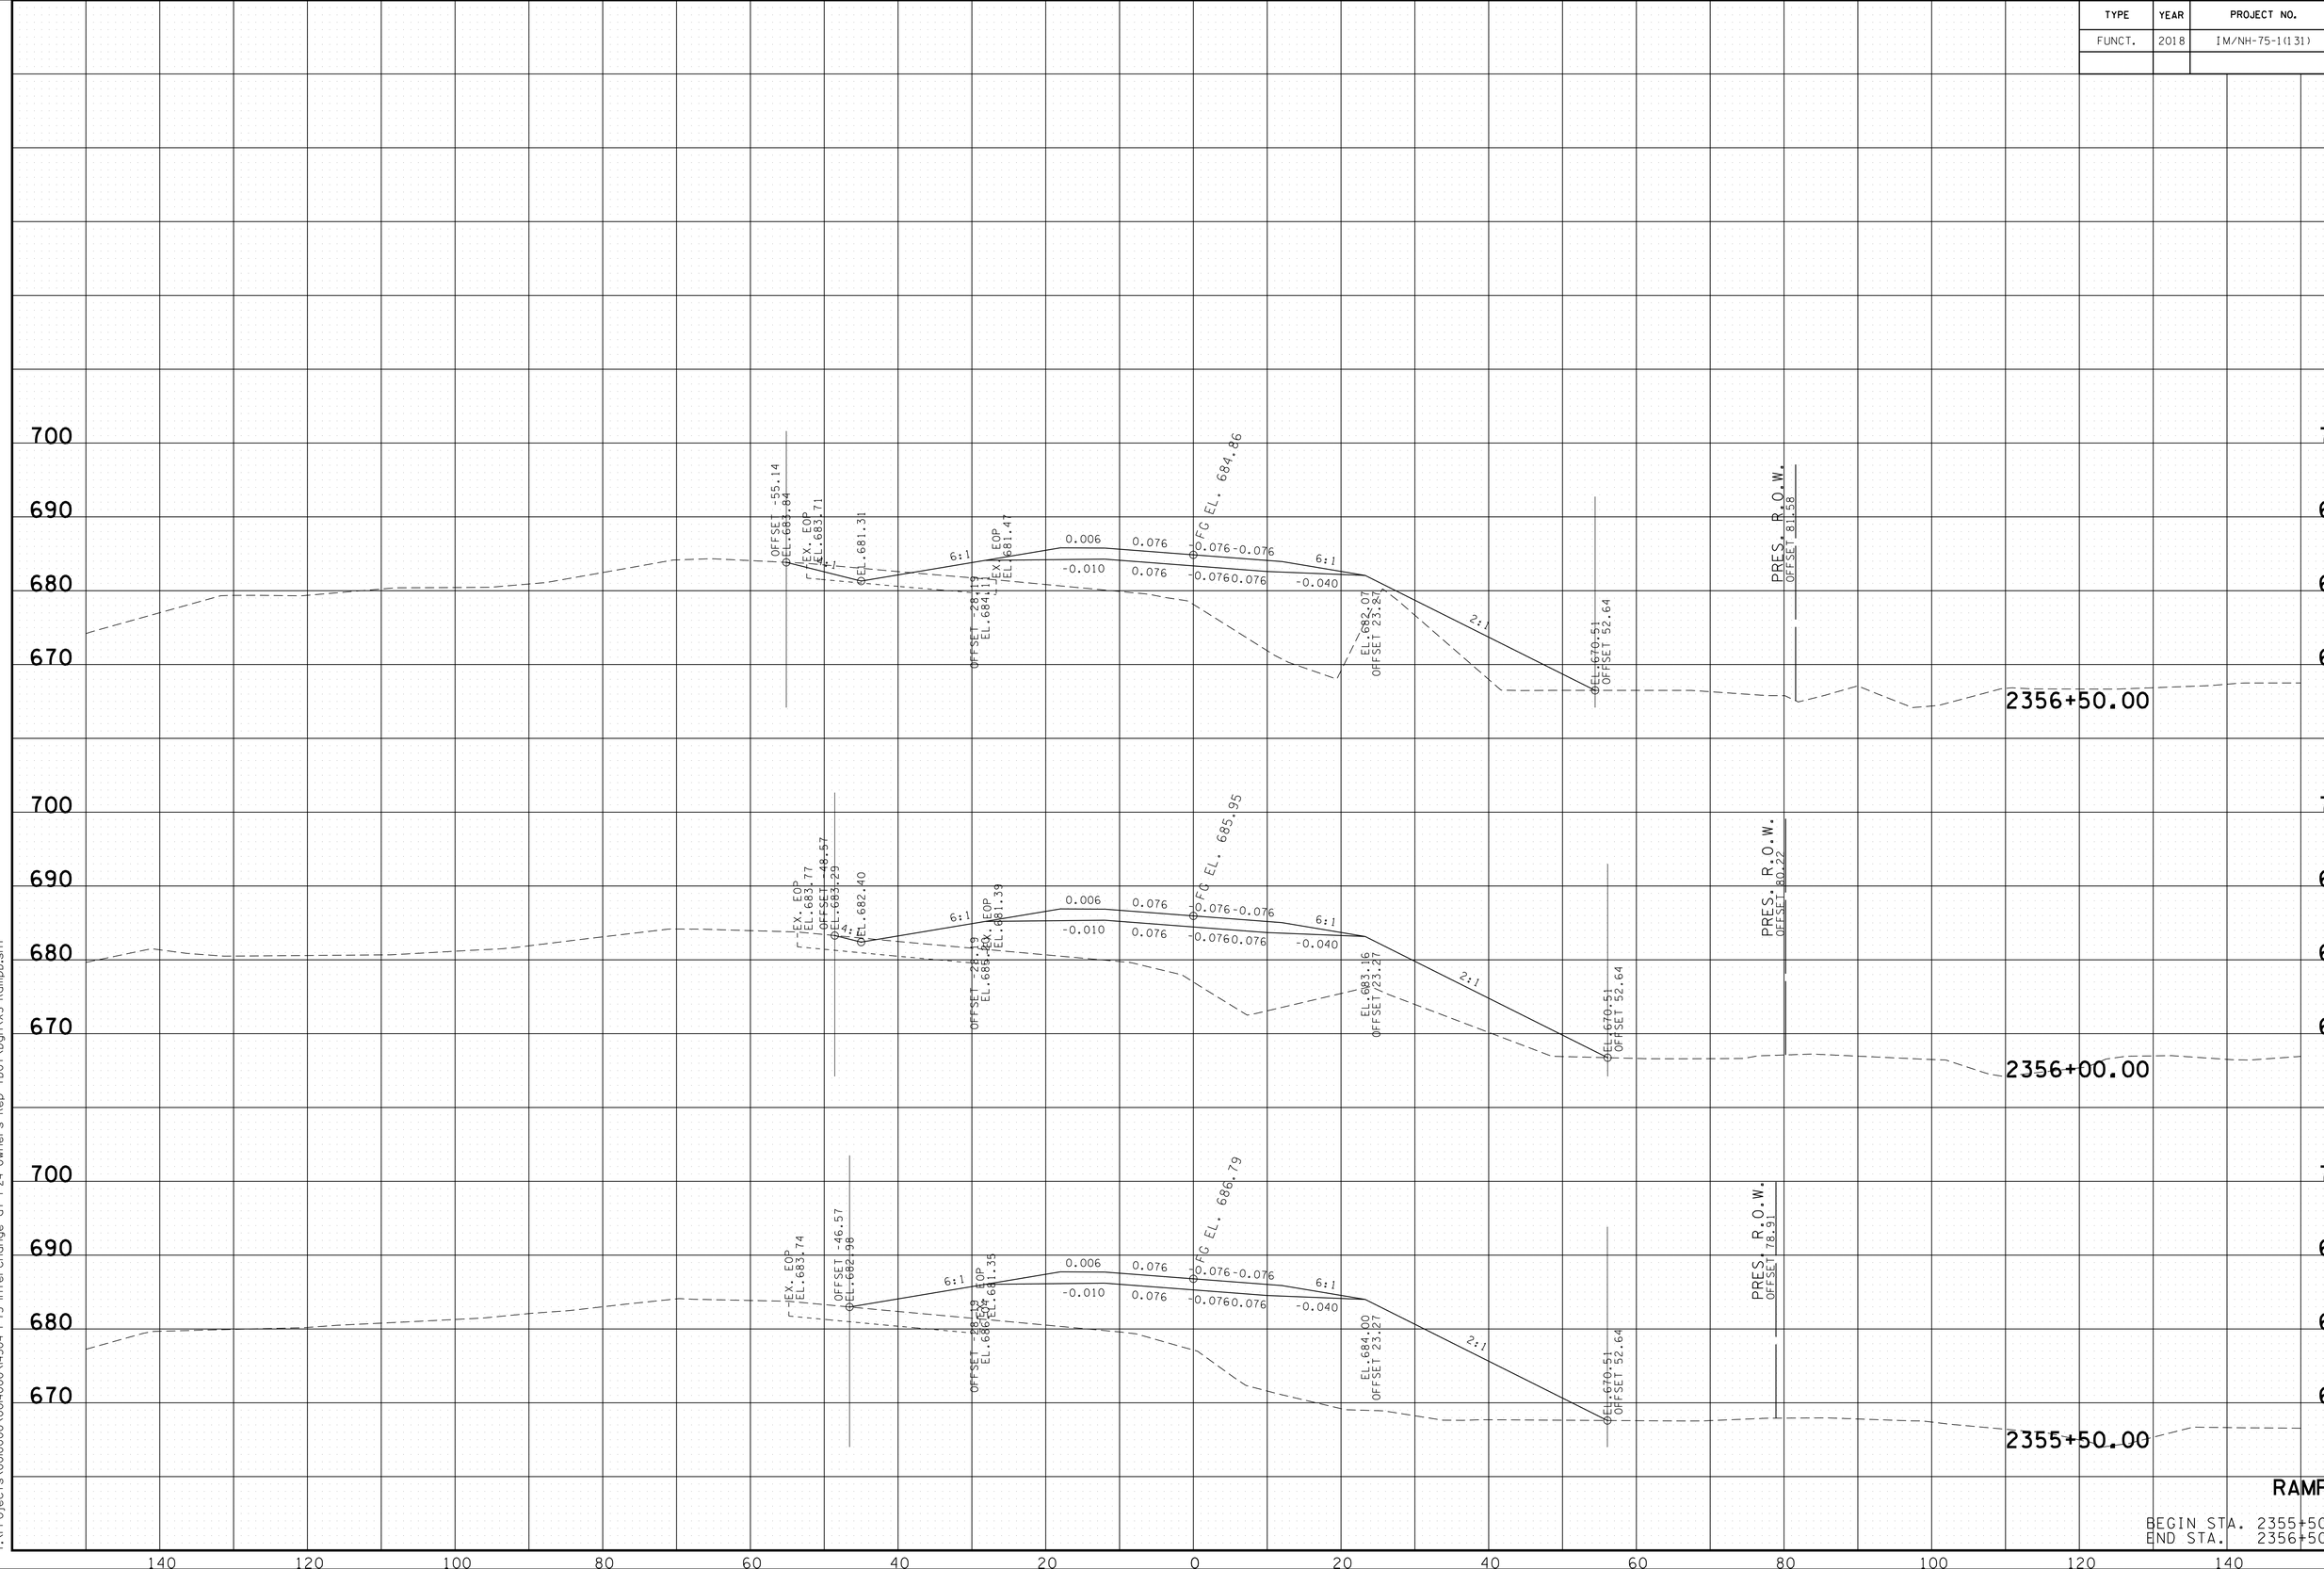


RAMP D

BEGIN STA. 2355+50.00
END STA. 2356+50.00

8/9/2018 5:43:41 PM
Y:\Projects\0010000\0014000\14304 I-75 Interchange at I-24 Owners Rep TDOT\Dgn\XS-RampD.sht

TYPE	YEAR	PROJECT NO.	SHEET NO.
FUNCT.	2018	IM/NH-75-1(131)	292

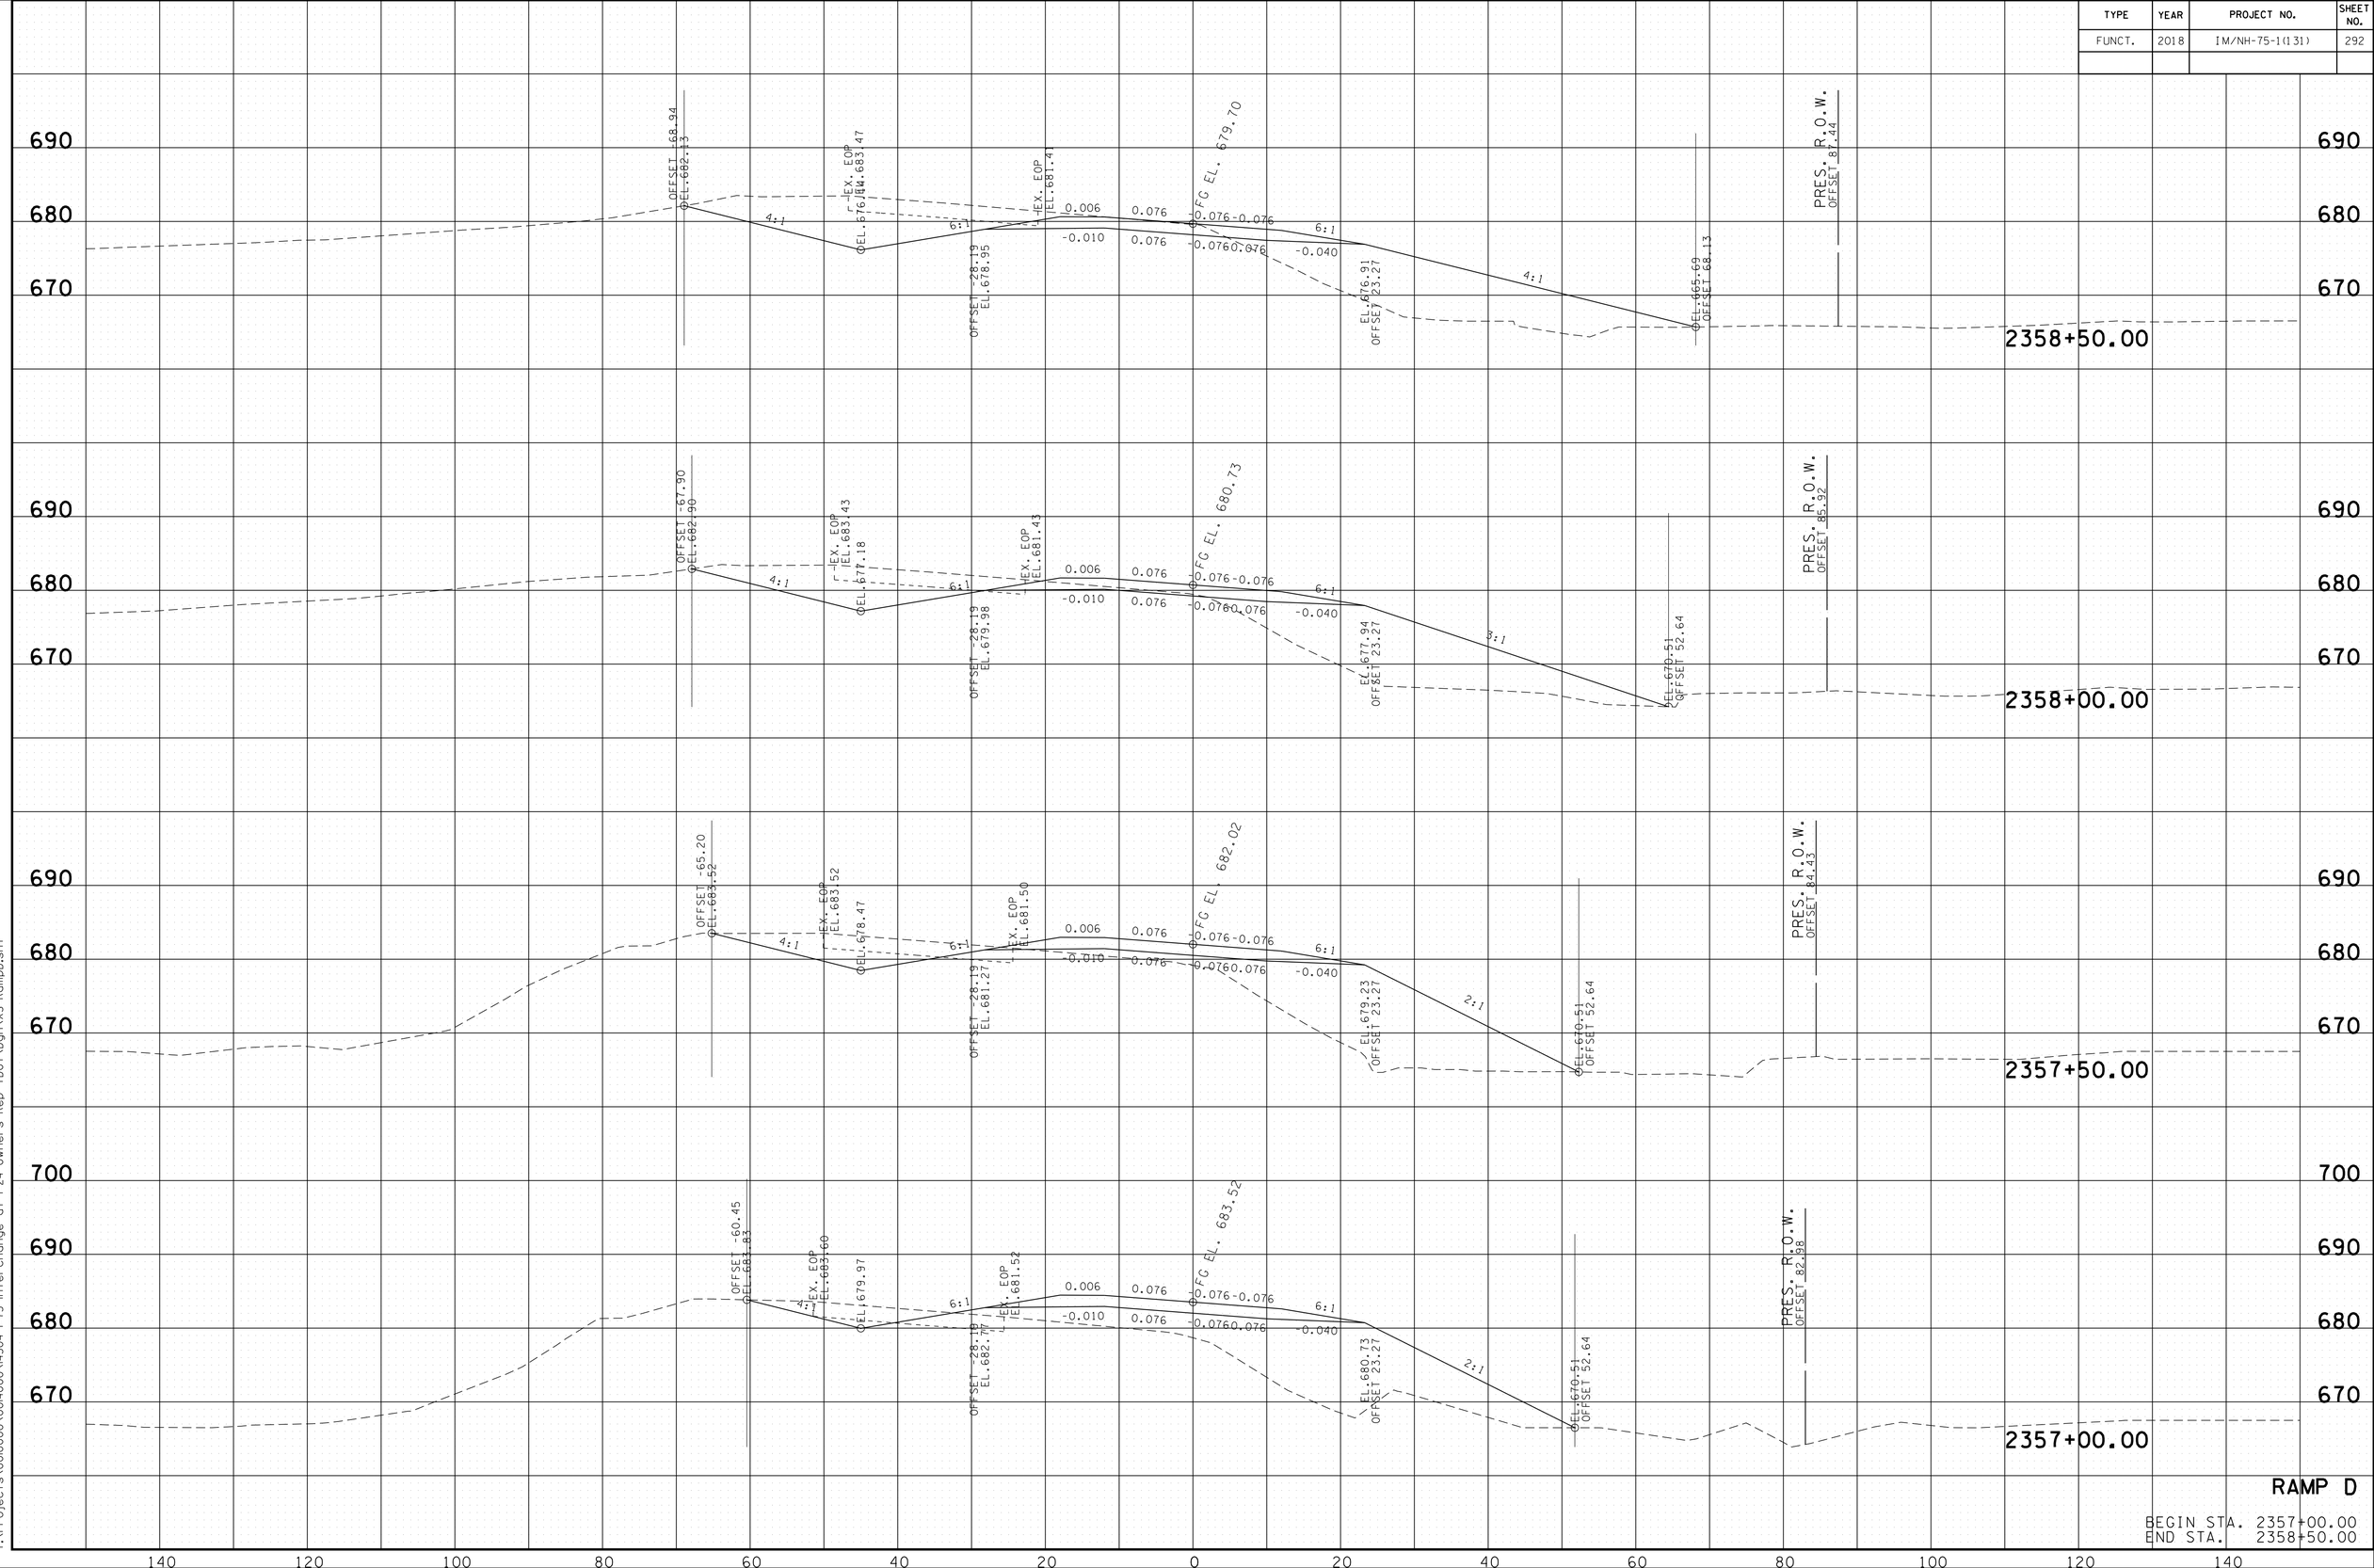


RAMP D

BEGIN STA. 2357+00.00
END STA. 2358+50.00

8/9/2018 5:43:43 PM
Y:\Projects\001000\001400\14304 I-75 Interchange at I-24 Owners Rep TDOT\Dgn\XS-RampD.sht

TYPE	YEAR	PROJECT NO.	SHEET NO.
FUNCT.	2018	IM/NH-75-1(131)	293

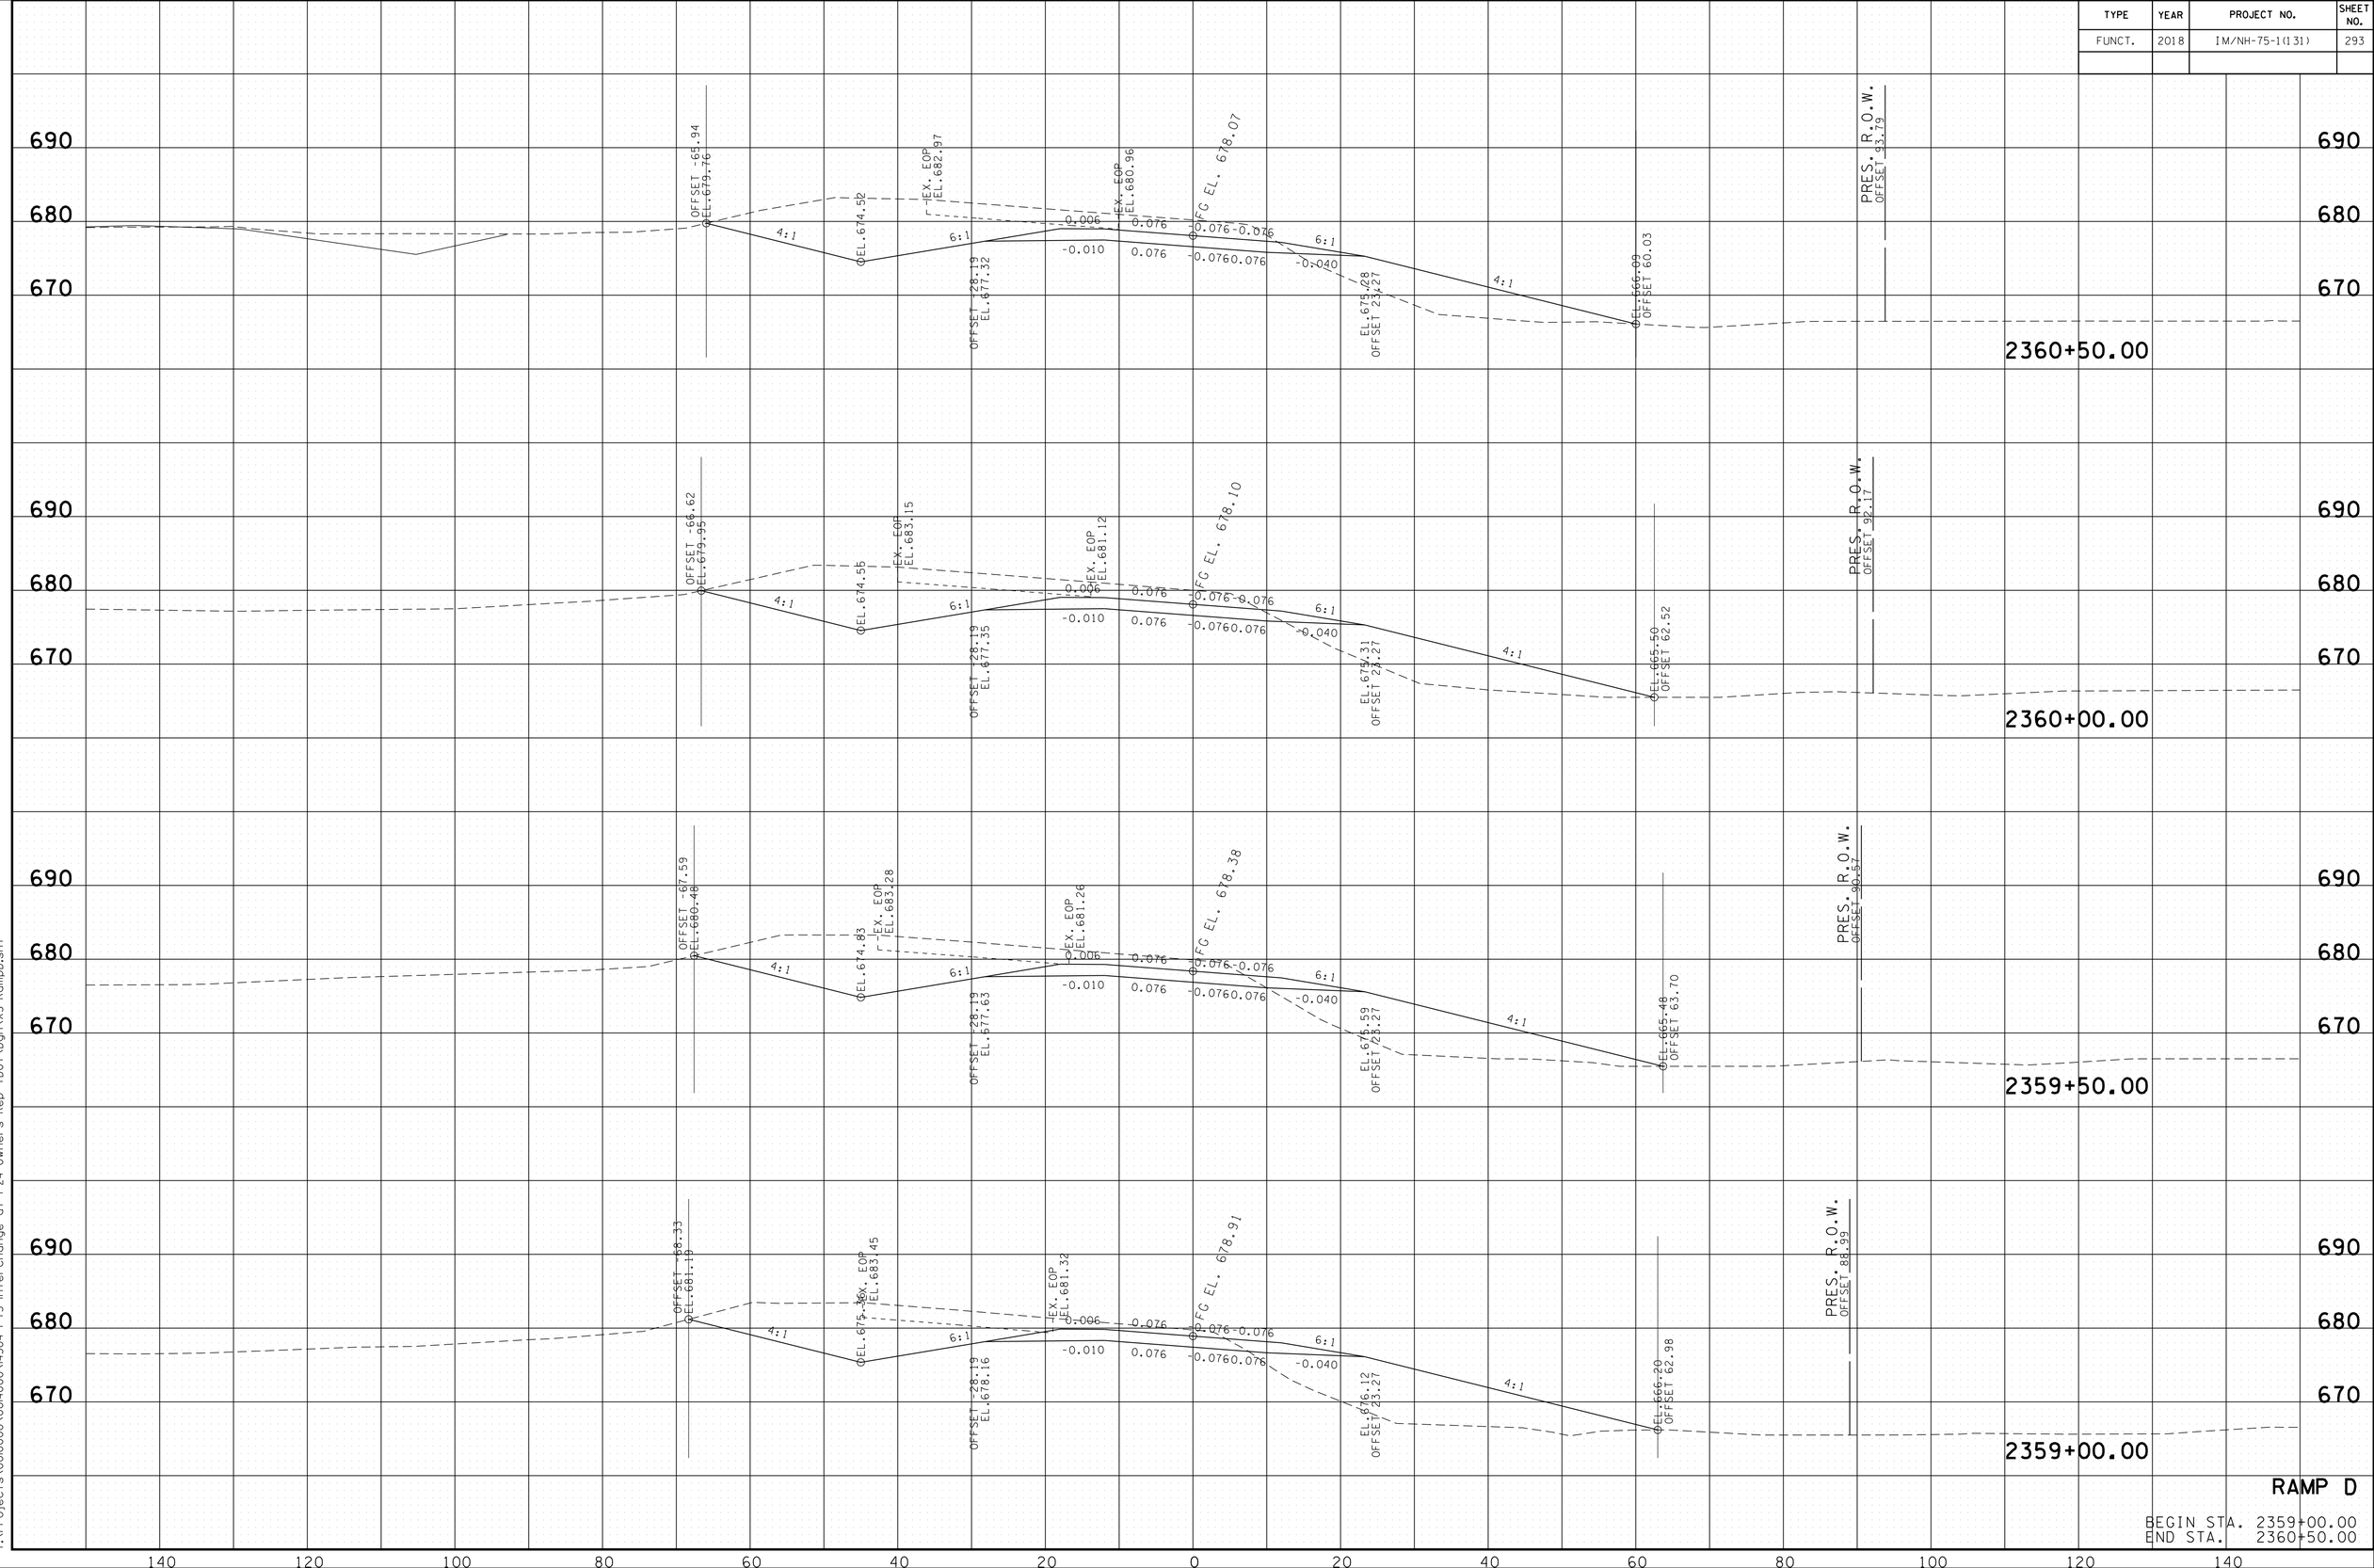


RAMP D

BEGIN STA. 2359+00.00
END STA. 2360+50.00

8/9/2018 5:43:45 PM
Y:\Projects\001\0000\001\4000\14304 I-75 Interchange at I-24 Owners Rep TDOT\Dgn\XS-Ramp0.sht

TYPE	YEAR	PROJECT NO.	SHEET NO.
FUNCT.	2018	IM/NH-75-1(131)	294

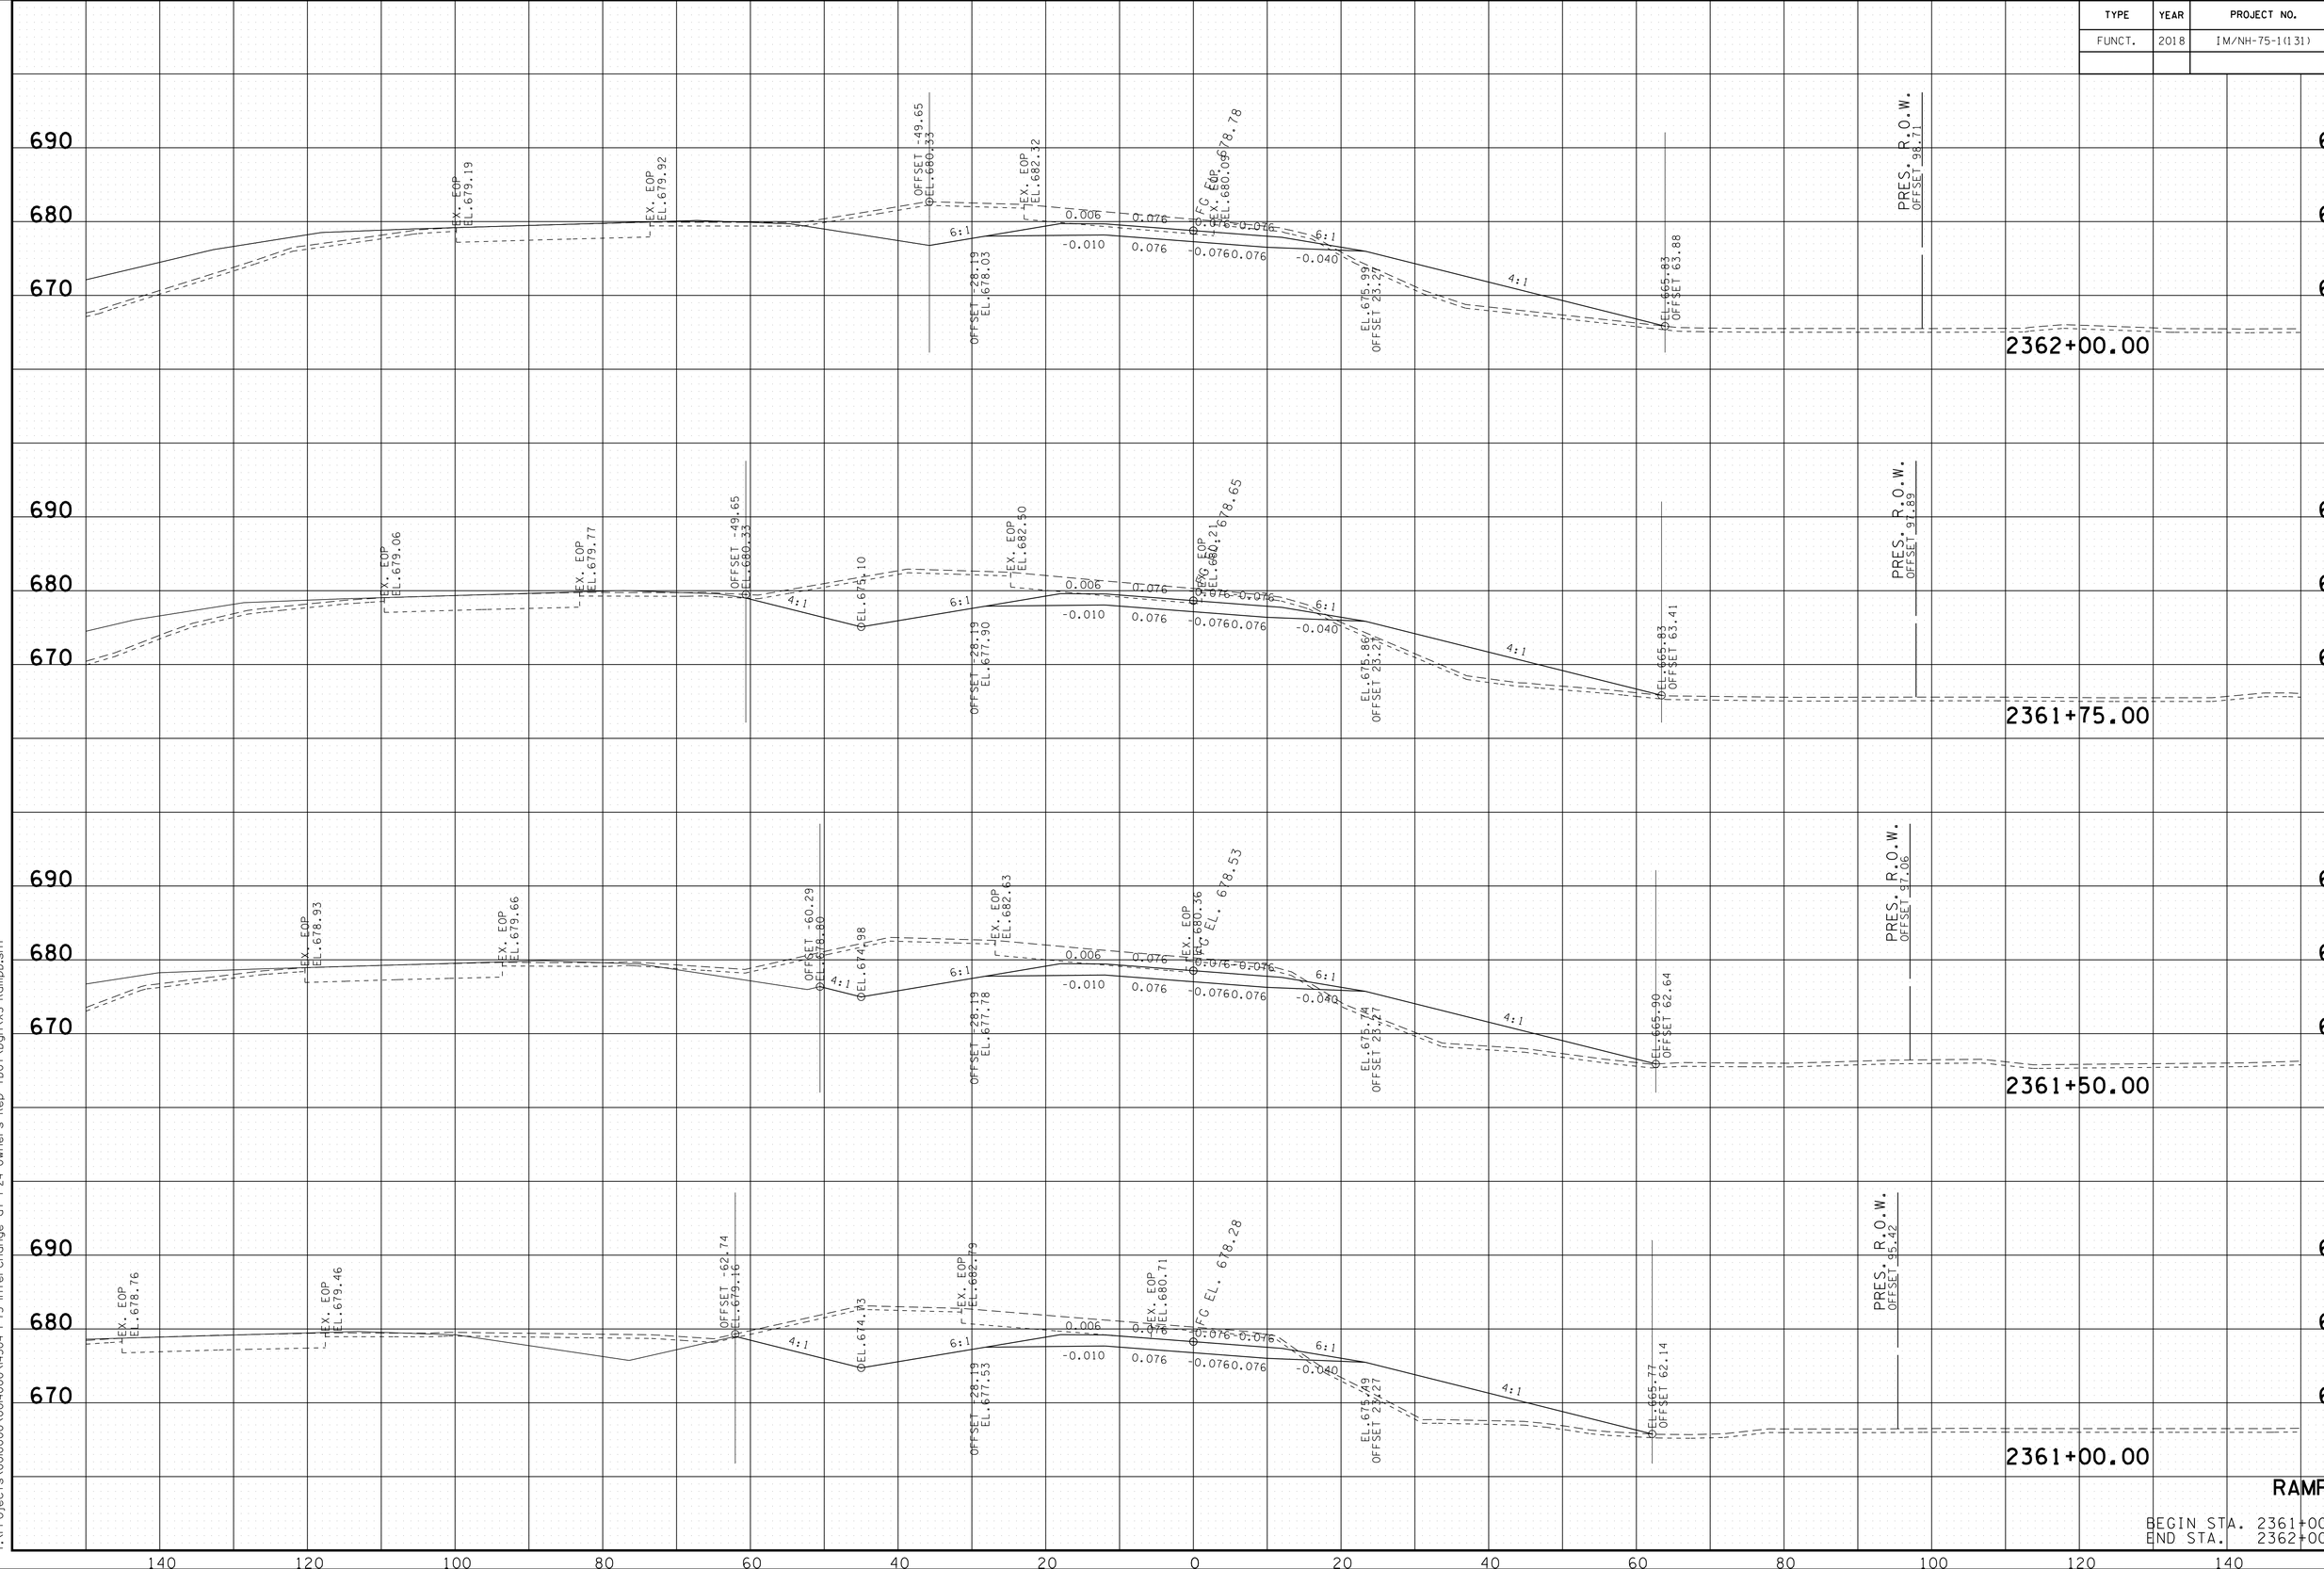


RAMP D

BEGIN STA. 2361+00.00
END STA. 2362+00.00

8/9/2018 5:43:46 PM
Y:\Projects\001000\001400\l4304 I-75 Interchange at I-24 Owners Rep TDOT\Dgn\XS-RampD.sht

TYPE	YEAR	PROJECT NO.	SHEET NO.
FUNCT.	2018	IM/NH-75-1(131)	295

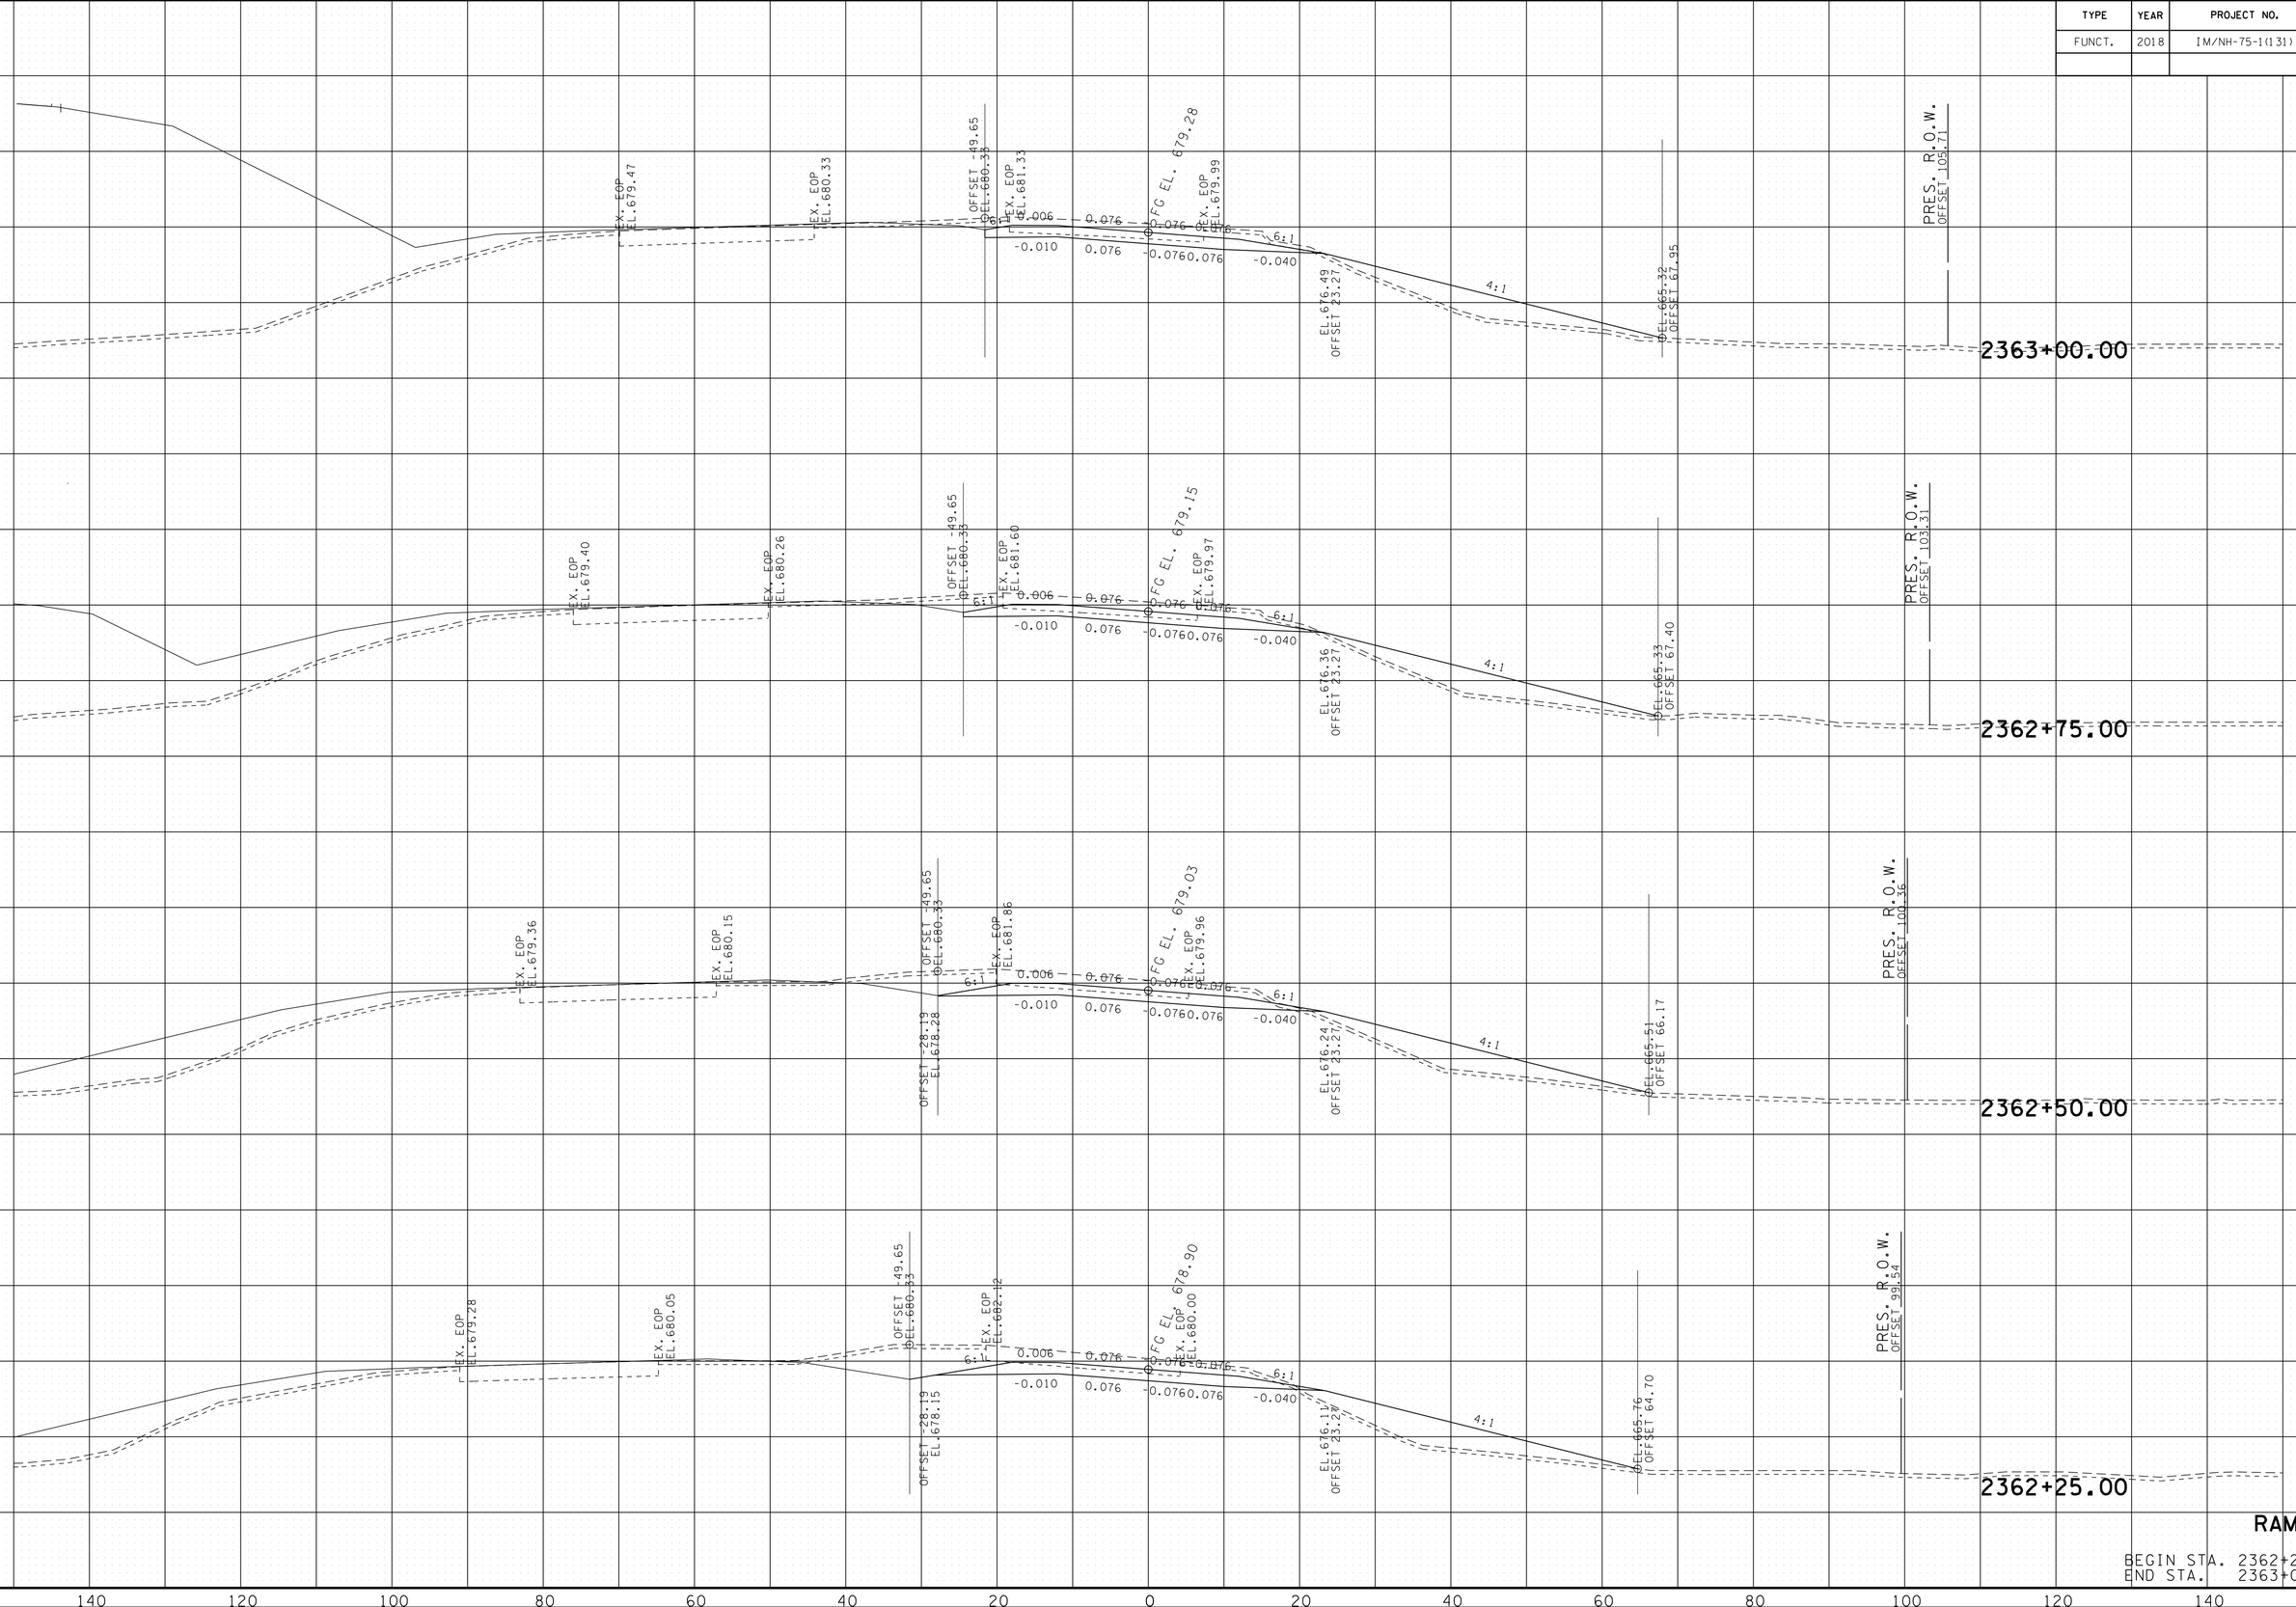


RAMP D

BEGIN STA. 2362+25.00
END STA. 2363+00.00

8/9/2018 5:43:48 PM
Y:\Projects\001000\001400\14304 I-75 Interchange at I-24 Owners Rep TDOT\Dgn\XS-RampD.sht

TYPE	YEAR	PROJECT NO.	SHEET NO.
FUNCT.	2018	IM/NH-75-1(131)	296

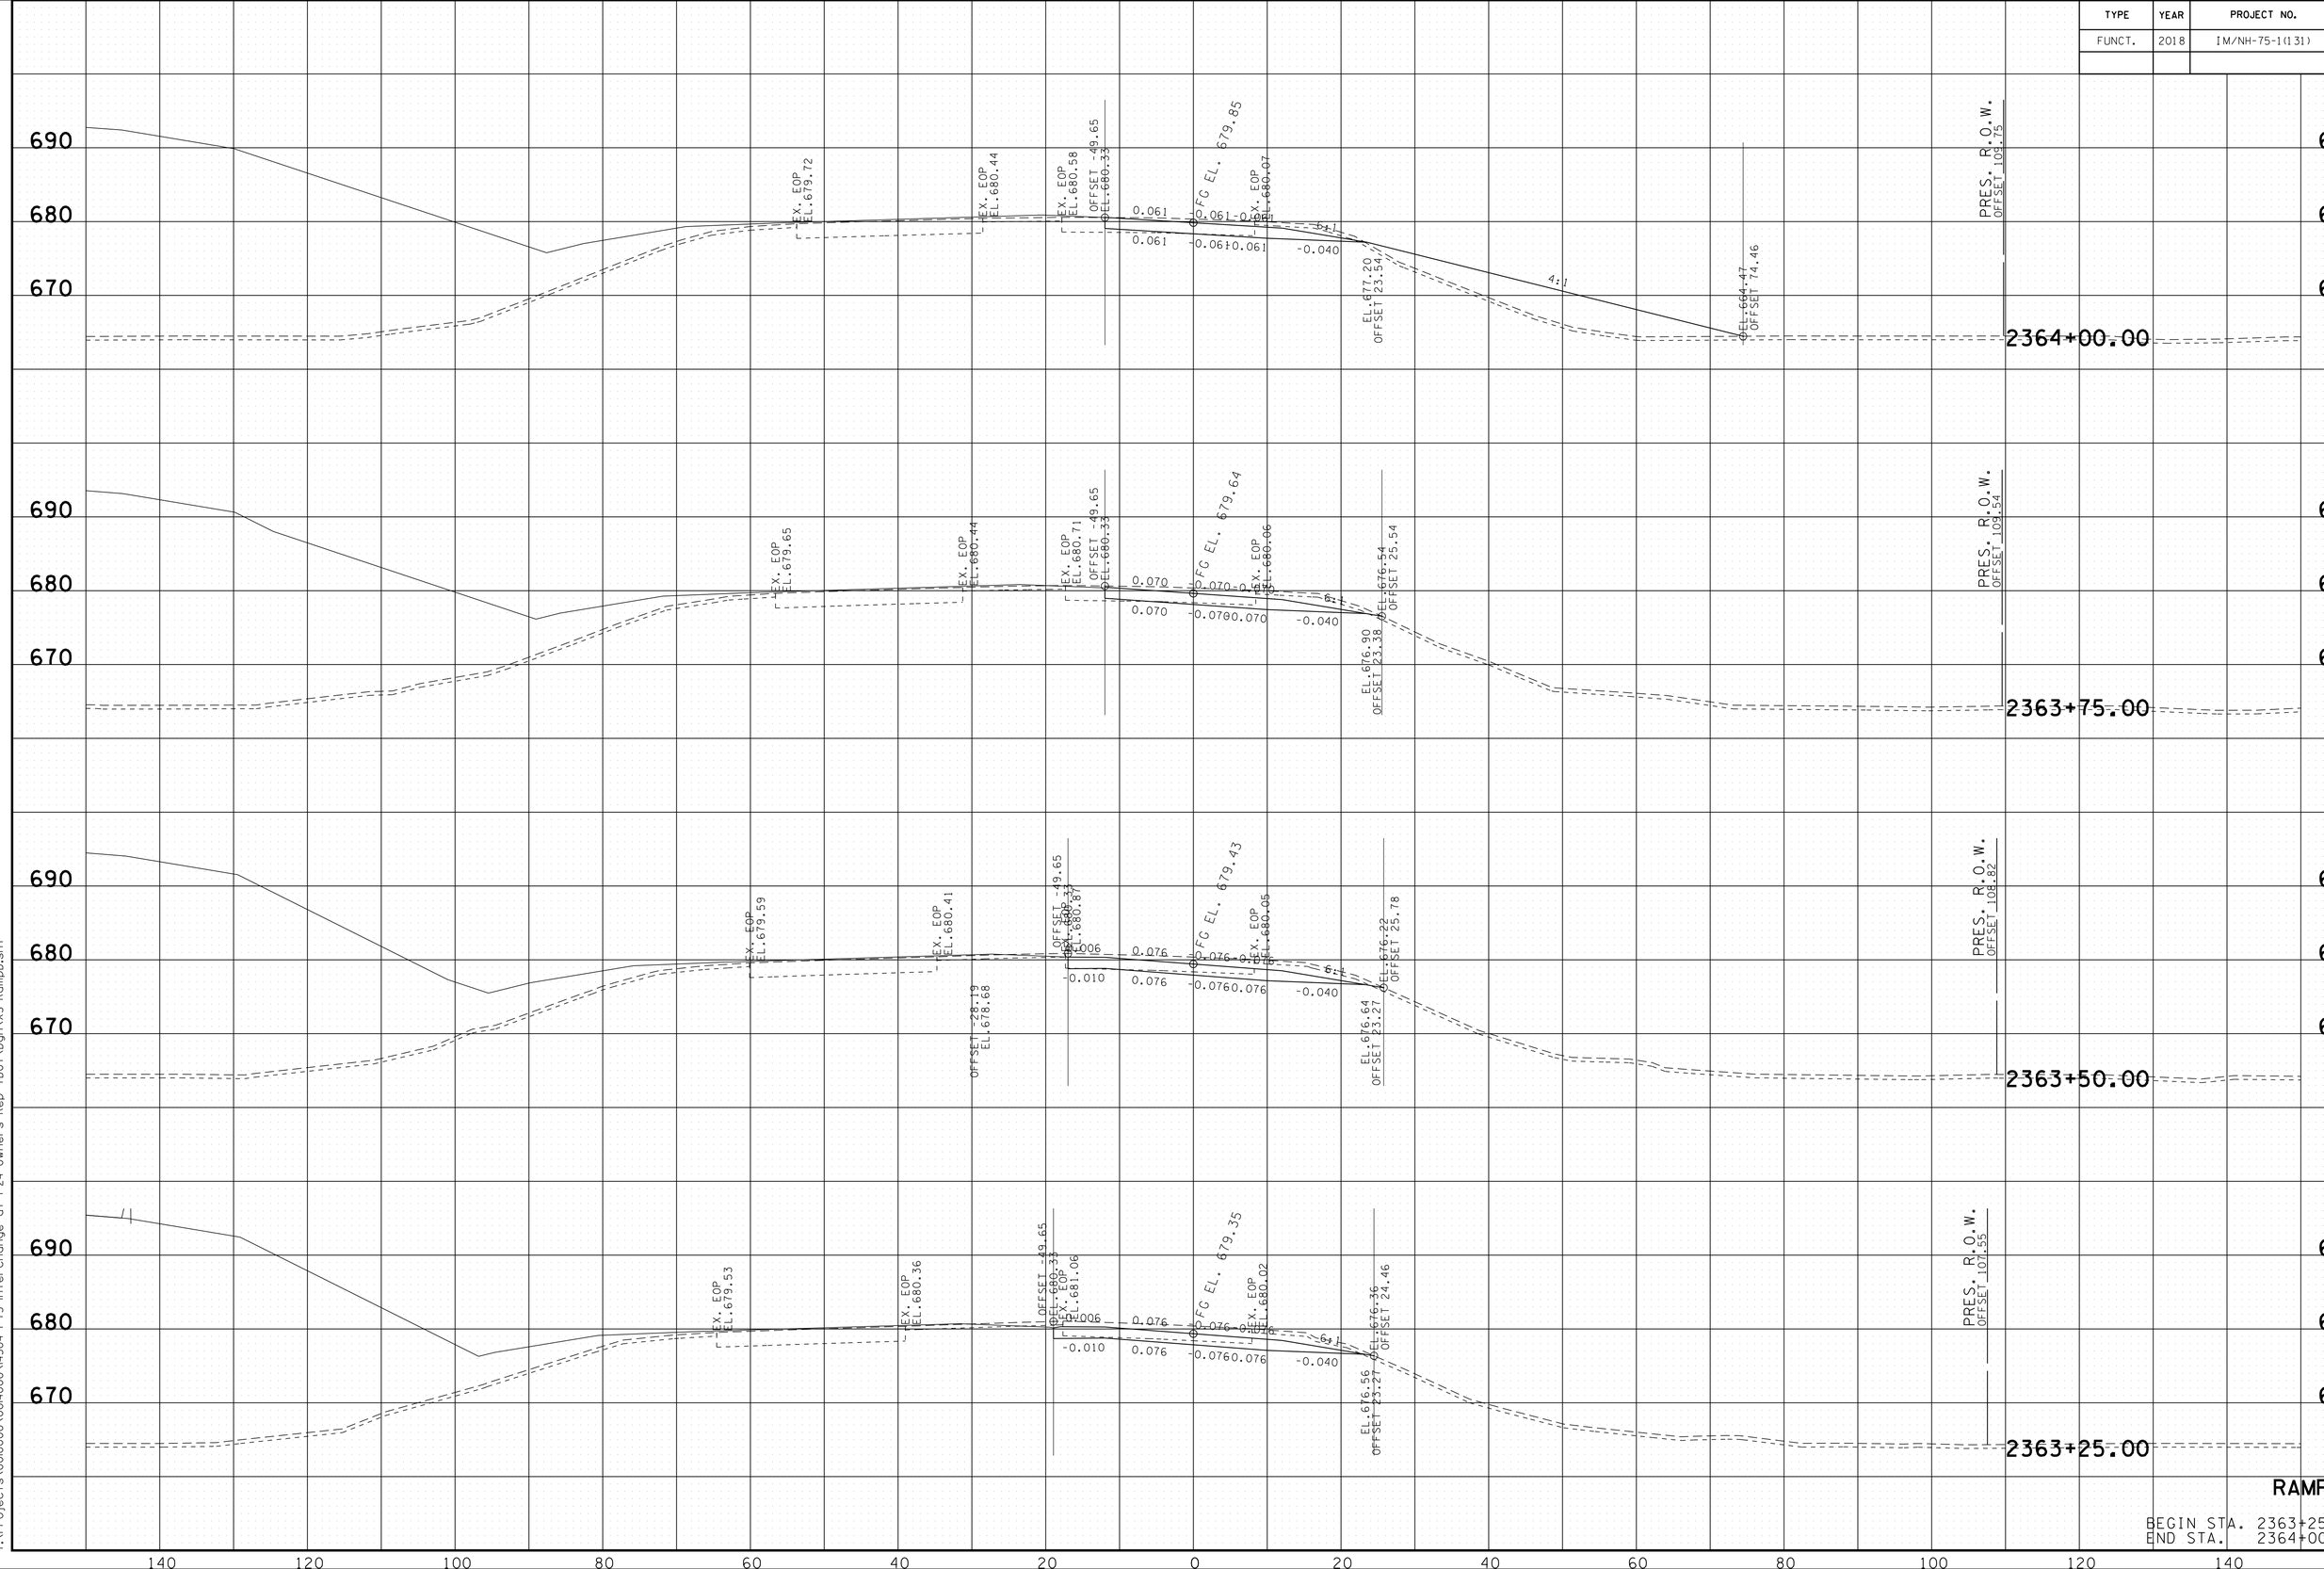


RAMP D

BEGIN STA. 2363+25.00
END STA. 2364+00.00

8/9/2018 5:43:50 PM
Y:\Projects\001000\001400\14304 I-75 Interchange at I-24 Owners Rep TDOT\Dgn\XS-RampD.sht

TYPE	YEAR	PROJECT NO.	SHEET NO.
FUNCT.	2018	IM/NH-75-1(131)	297

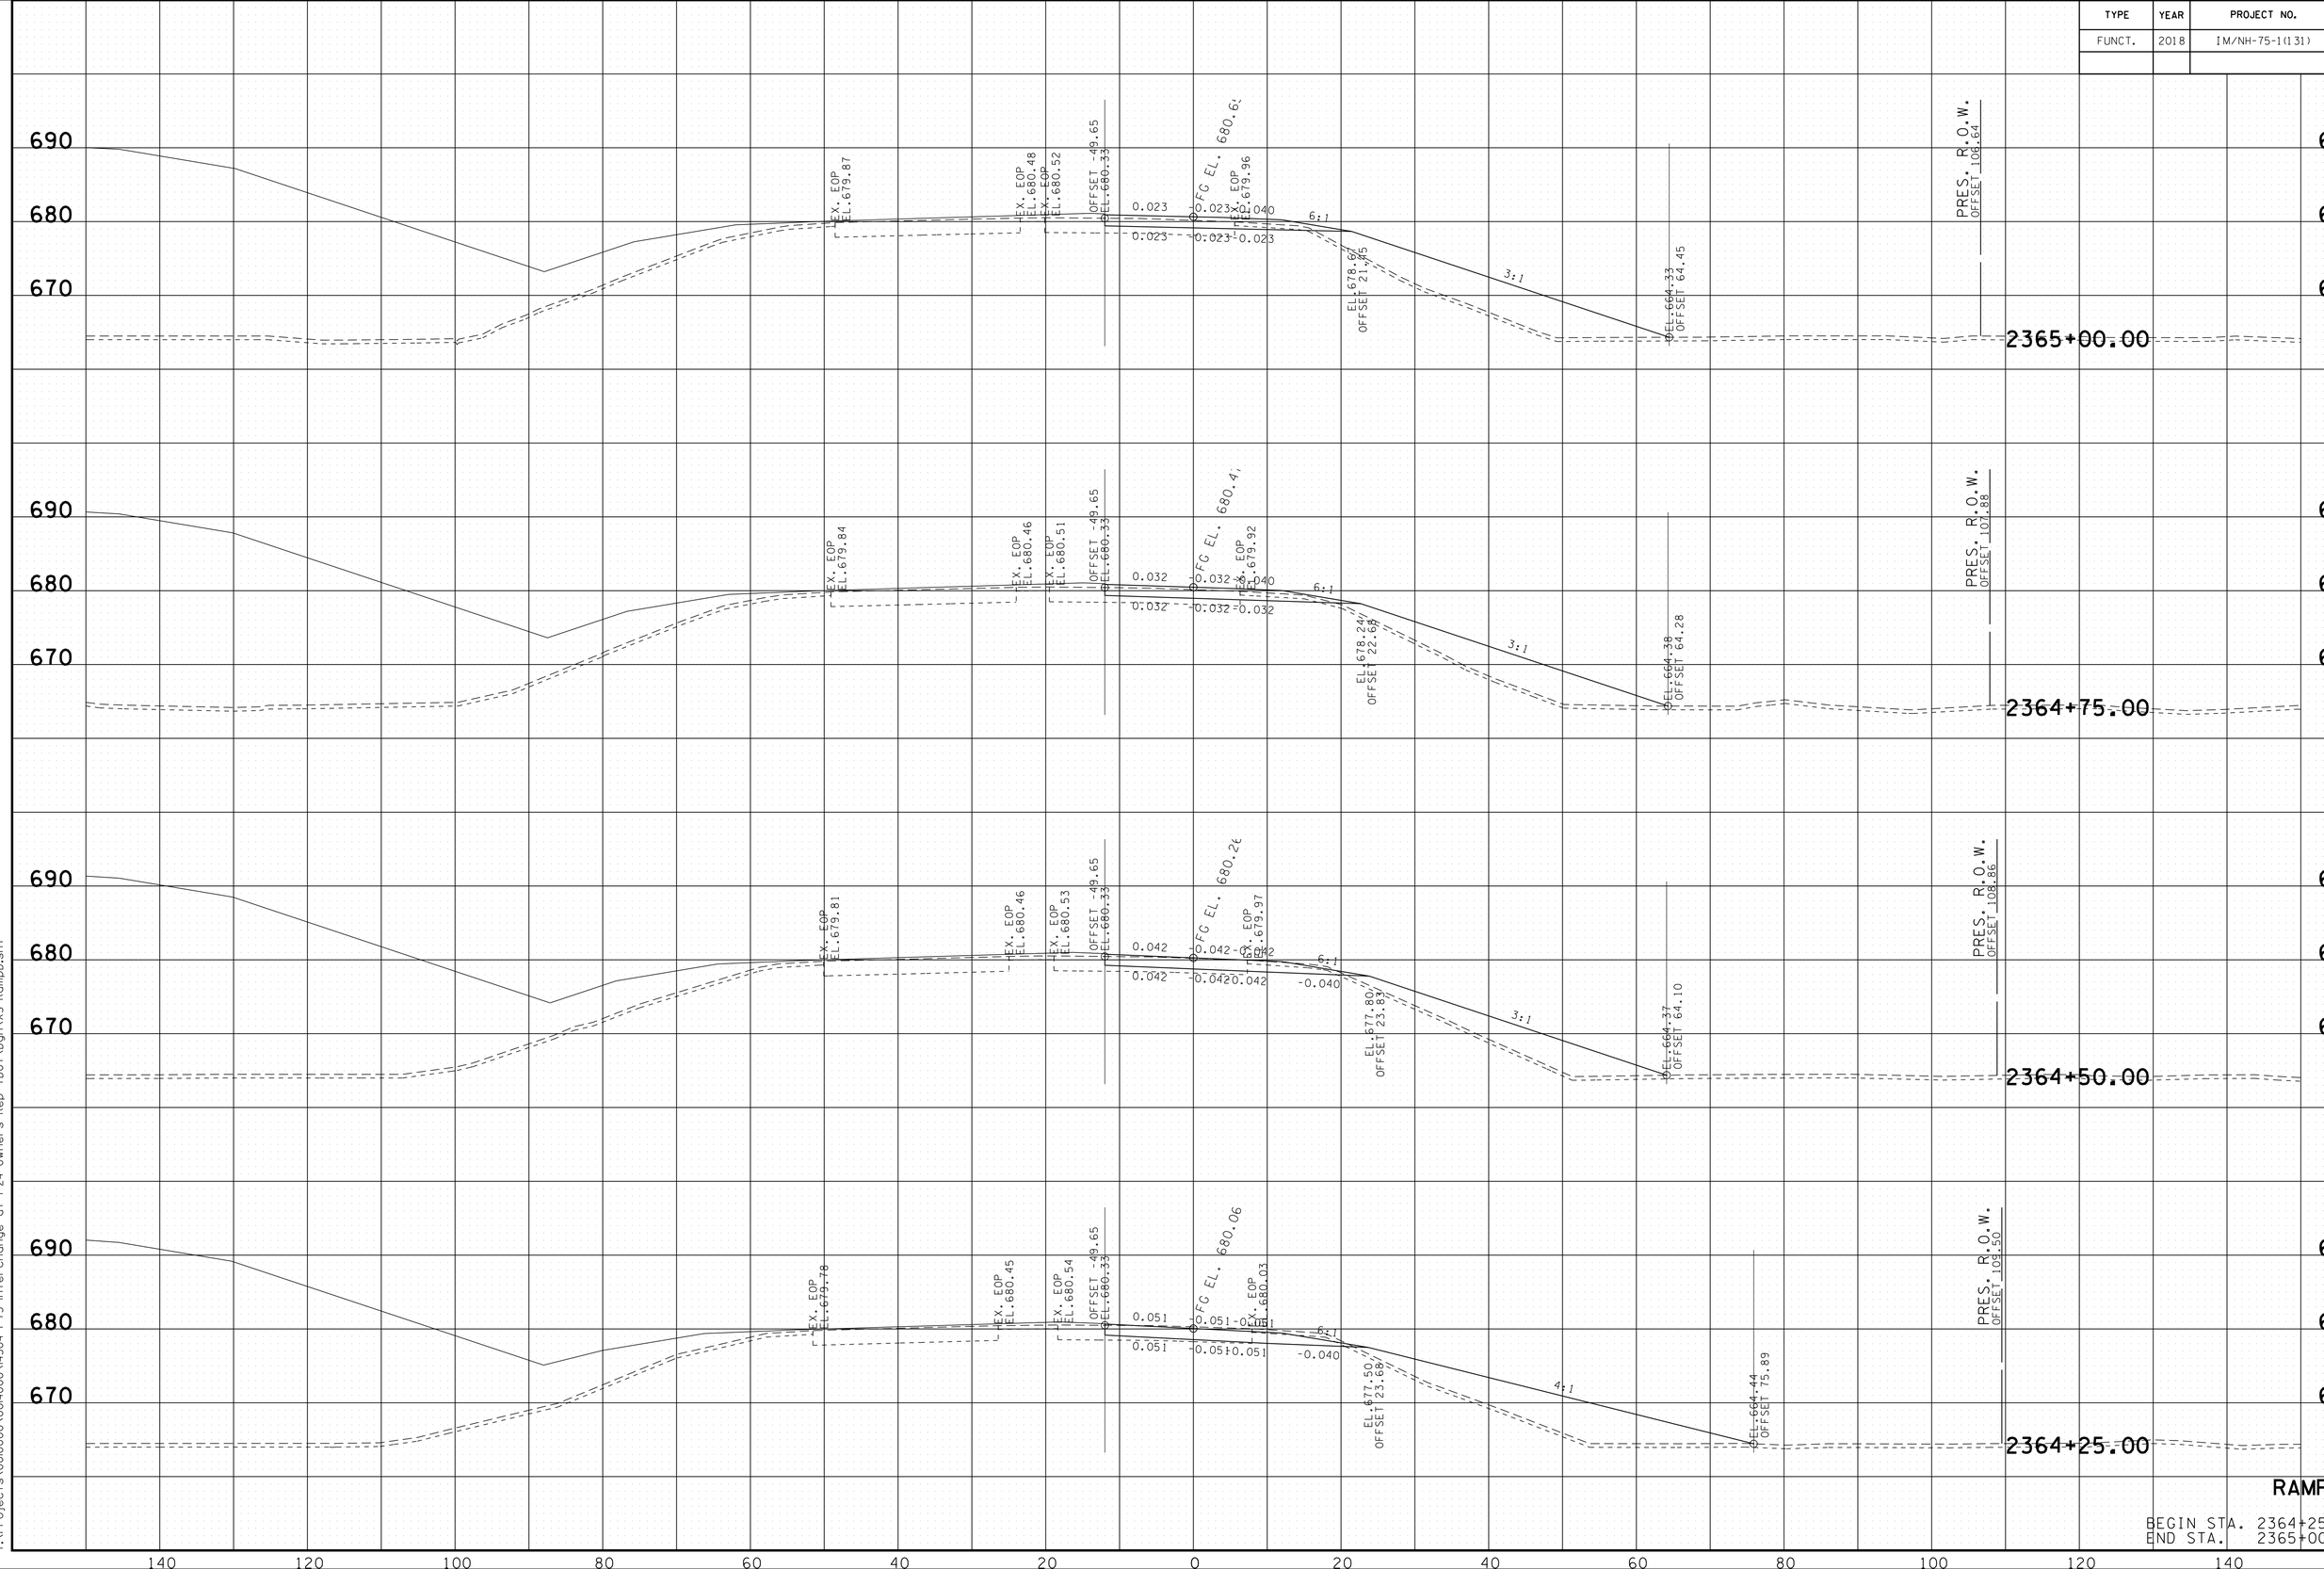


RAMP D

BEGIN STA. 2364+25.00
END STA. 2365+00.00

8/9/2018 5:43:52 PM
Y:\Projects\001000\001400\14304 I-75 Interchange at I-24 Owners Rep TDOT\Dgn\XS-RampD.sht

TYPE	YEAR	PROJECT NO.	SHEET NO.
FUNCT.	2018	IM/NH-75-1(131)	298

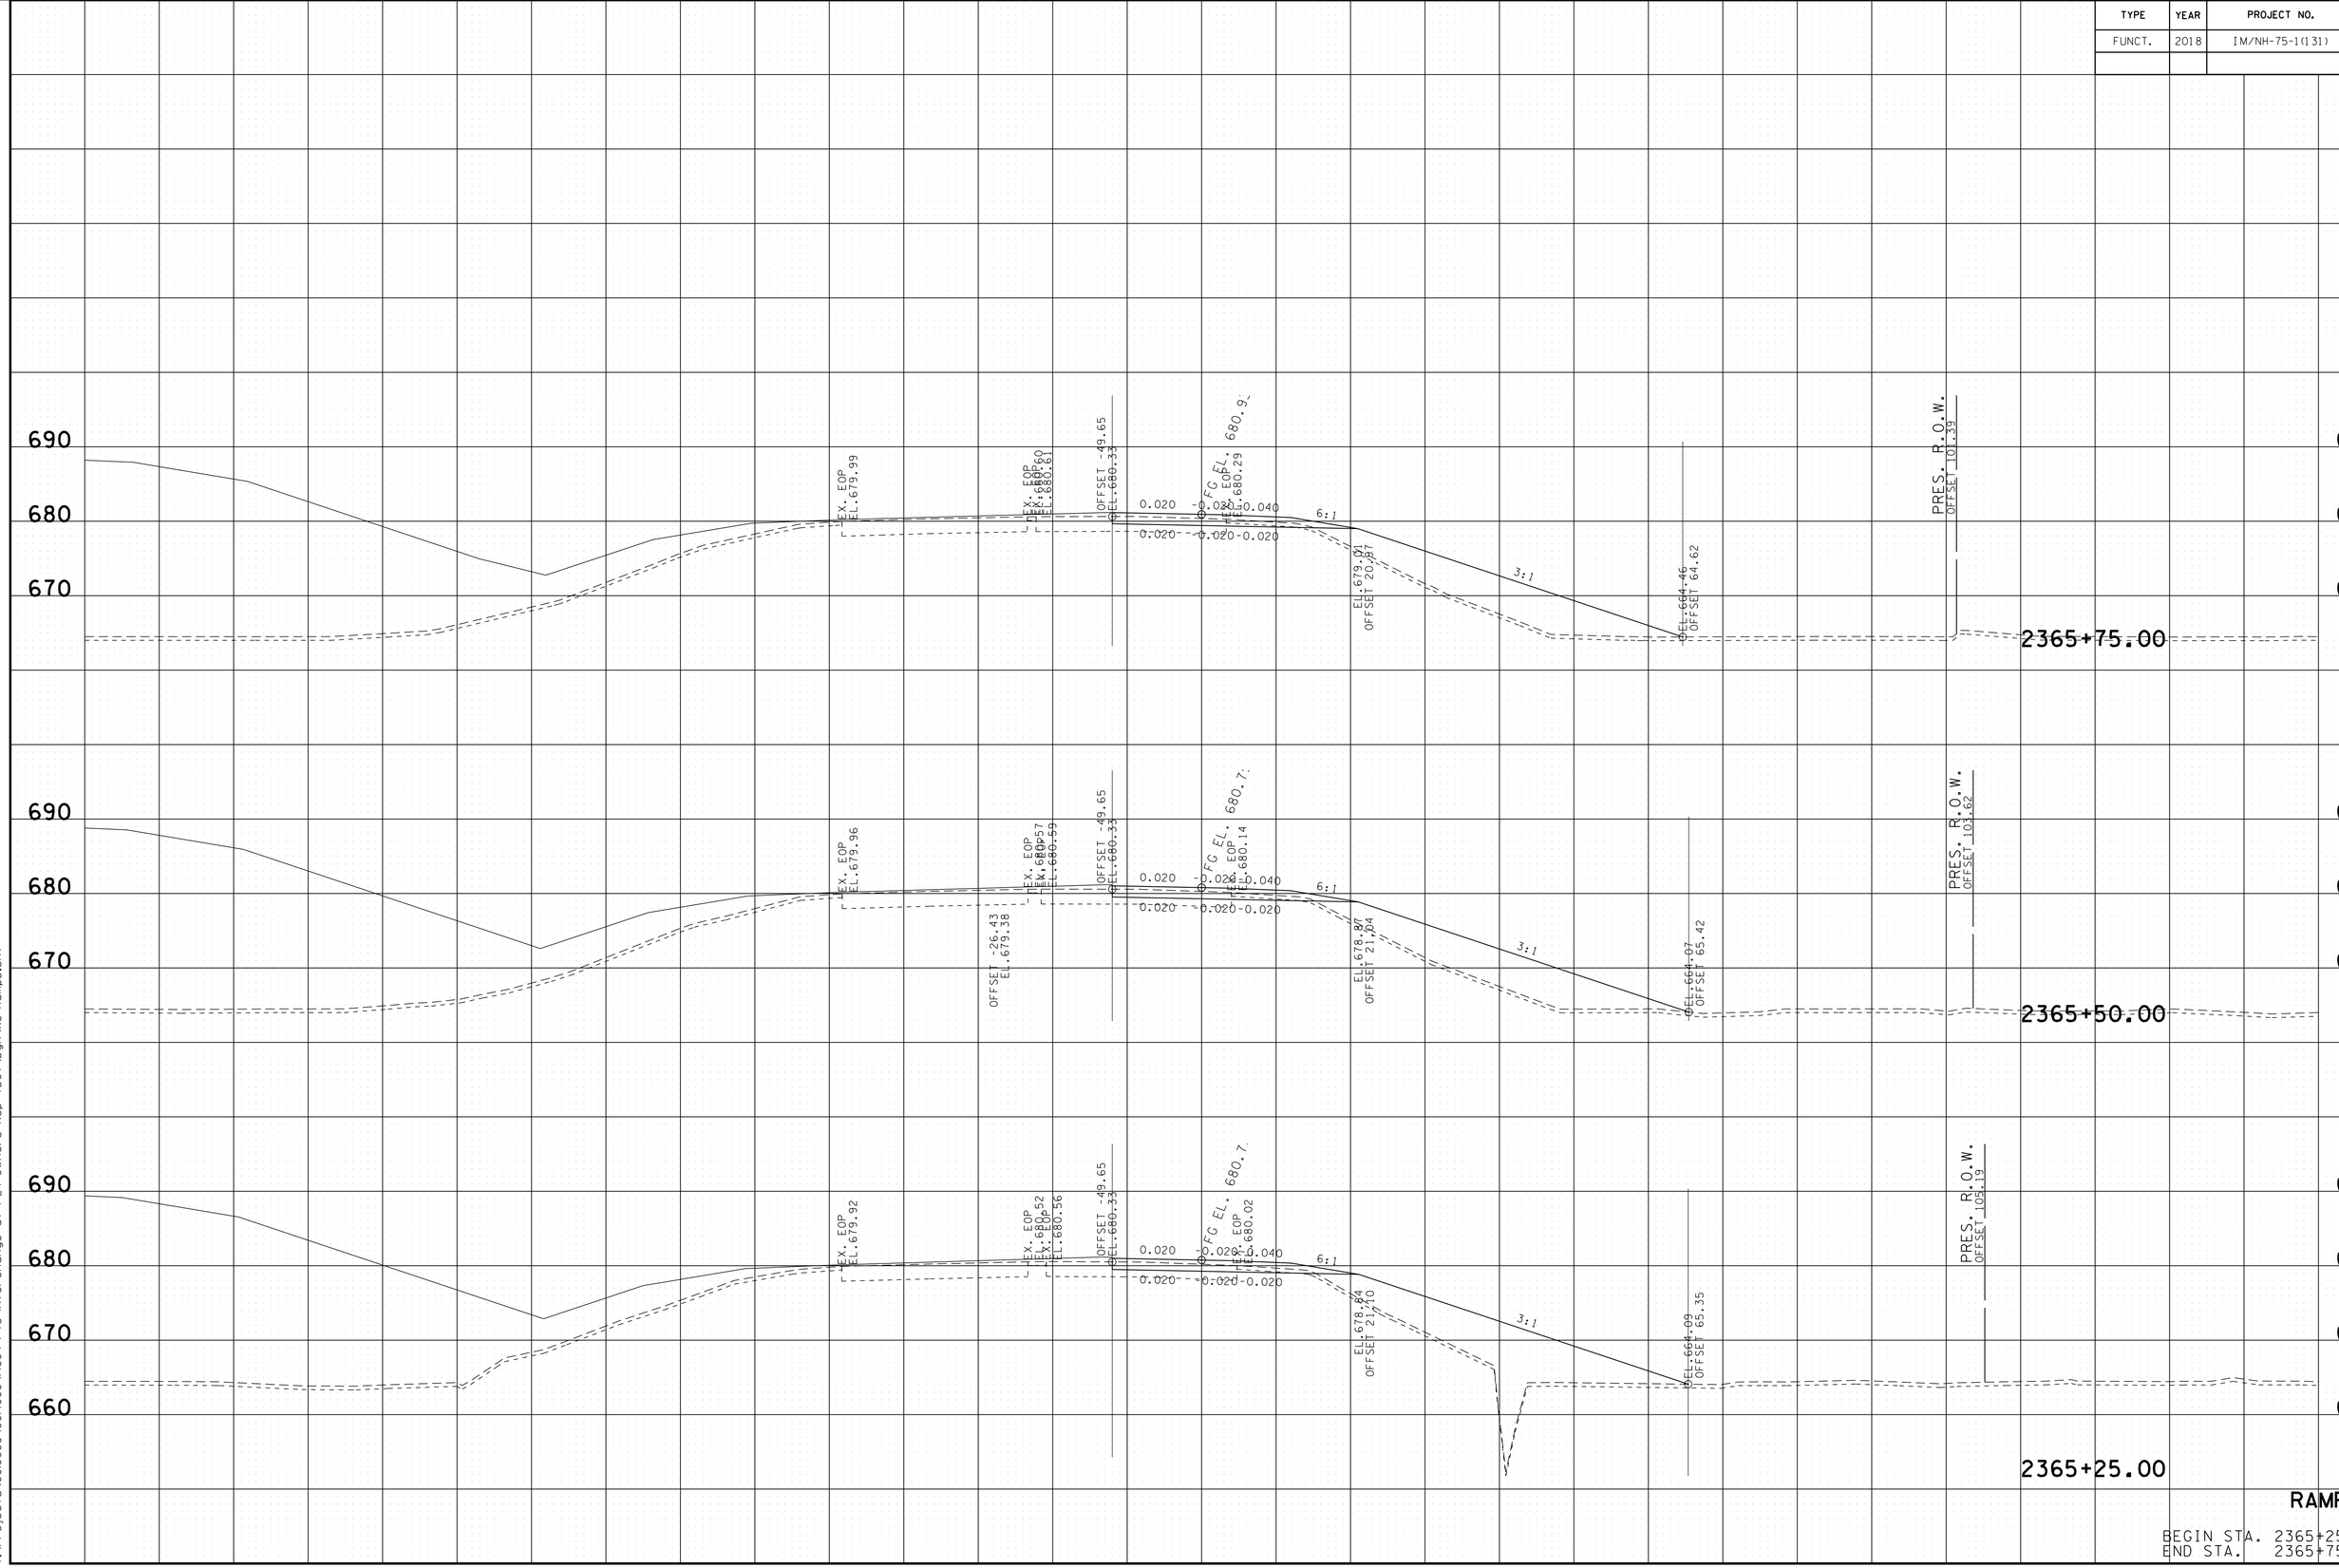


RAMP D

BEGIN STA. 2365+25.00
END STA. 2365+75.00

8/9/2018 5:43:54 PM
Y:\Projects\001000\001400\14304 I-75 Interchange at I-24 Owners Rep TDOT\Dgn\XS-RampD.sht

TYPE	YEAR	PROJECT NO.	SHEET NO.
FUNCT.	2018	IM/NH-75-1(131)	299

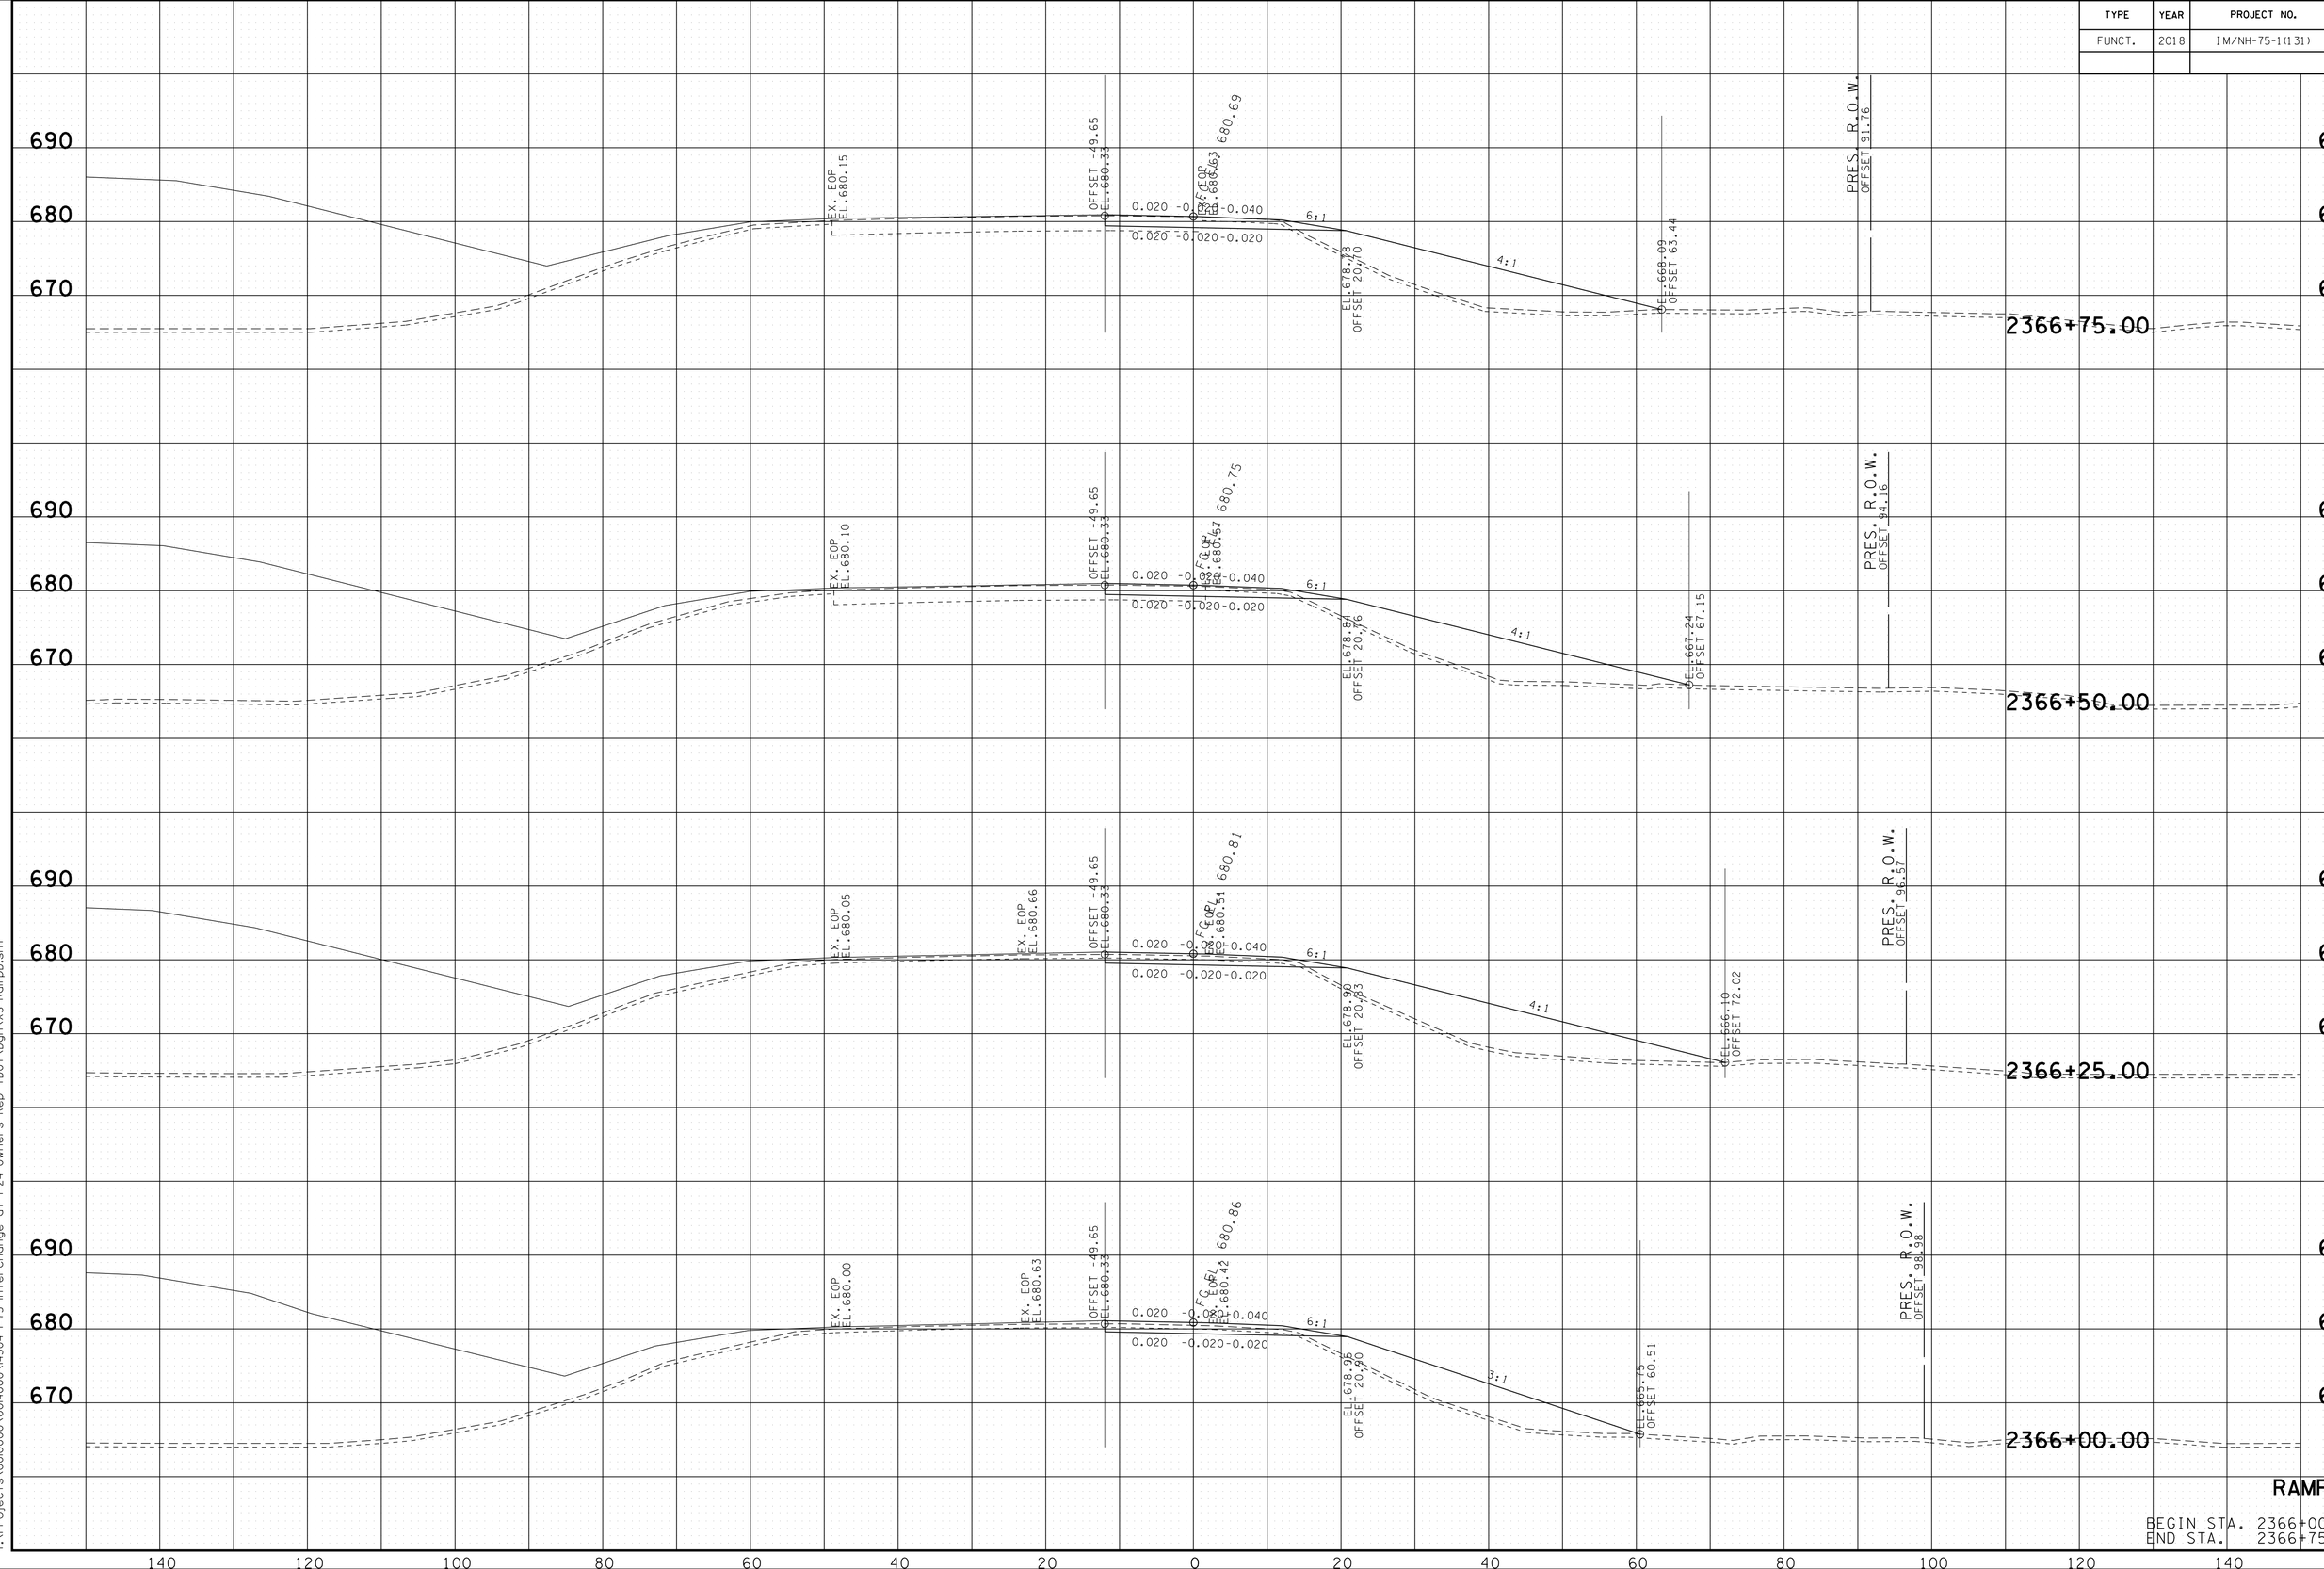


RAMP D

BEGIN STA. 2366+00.00
END STA. 2366+75.00


8/9/2018 5:43:55 PM
Y:\Projects\0010000\0014000\14304 I-75 Interchange at I-24 Owners Rep TDOT\Dgn\XS-RampD.sht

TYPE	YEAR	PROJECT NO.	SHEET NO.
FUNCT.	2018	IM/NH-75-1(131)	300

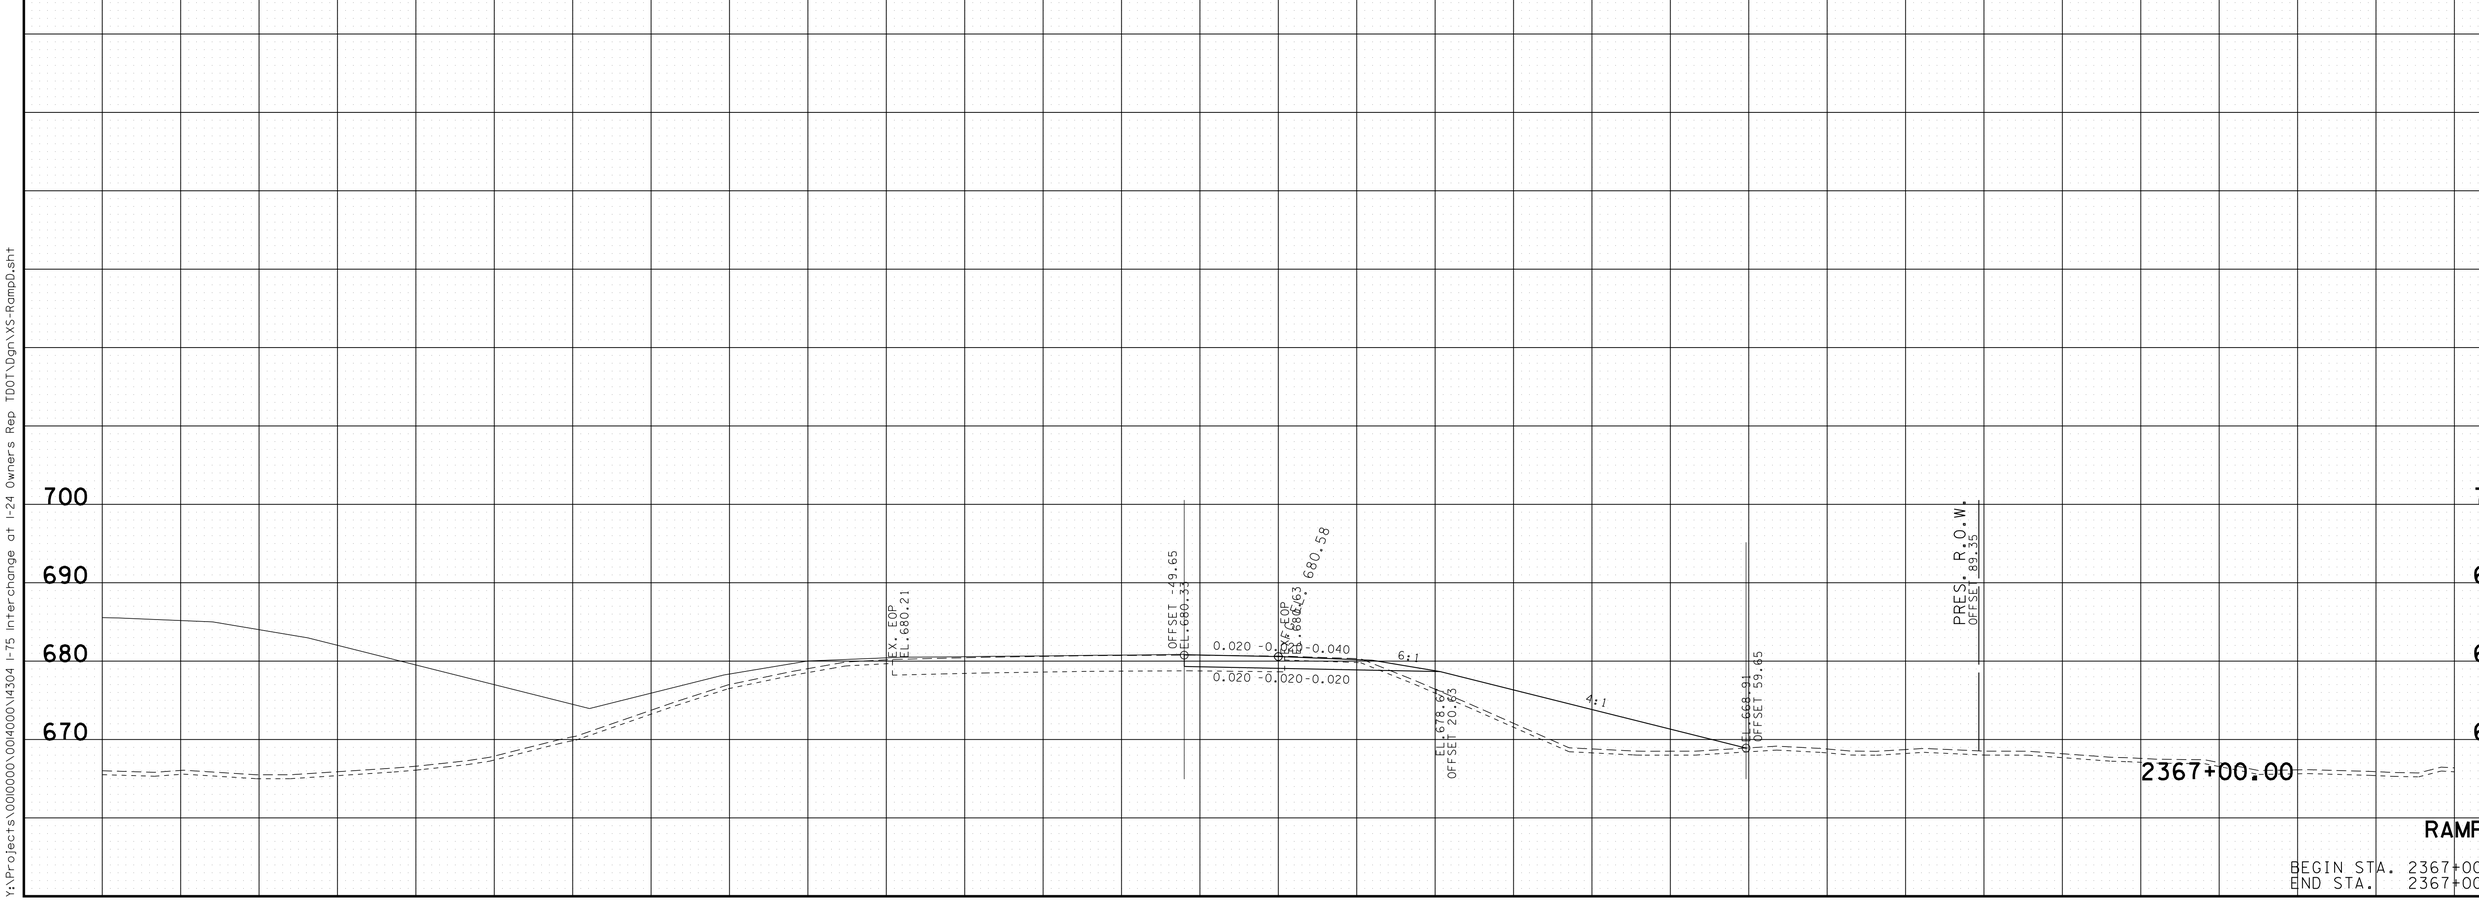

8/9/2018 5:43:57 PM
Y:\Projects\0010000\0014000\14304 I-75 Interchange at I-24 Owners Rep TDOT\Dgn\XS-RampD.sht

TYPE	YEAR	PROJECT NO.	SHEET NO.
FUNCT.	2018	IM/NH-75-1(131)	301

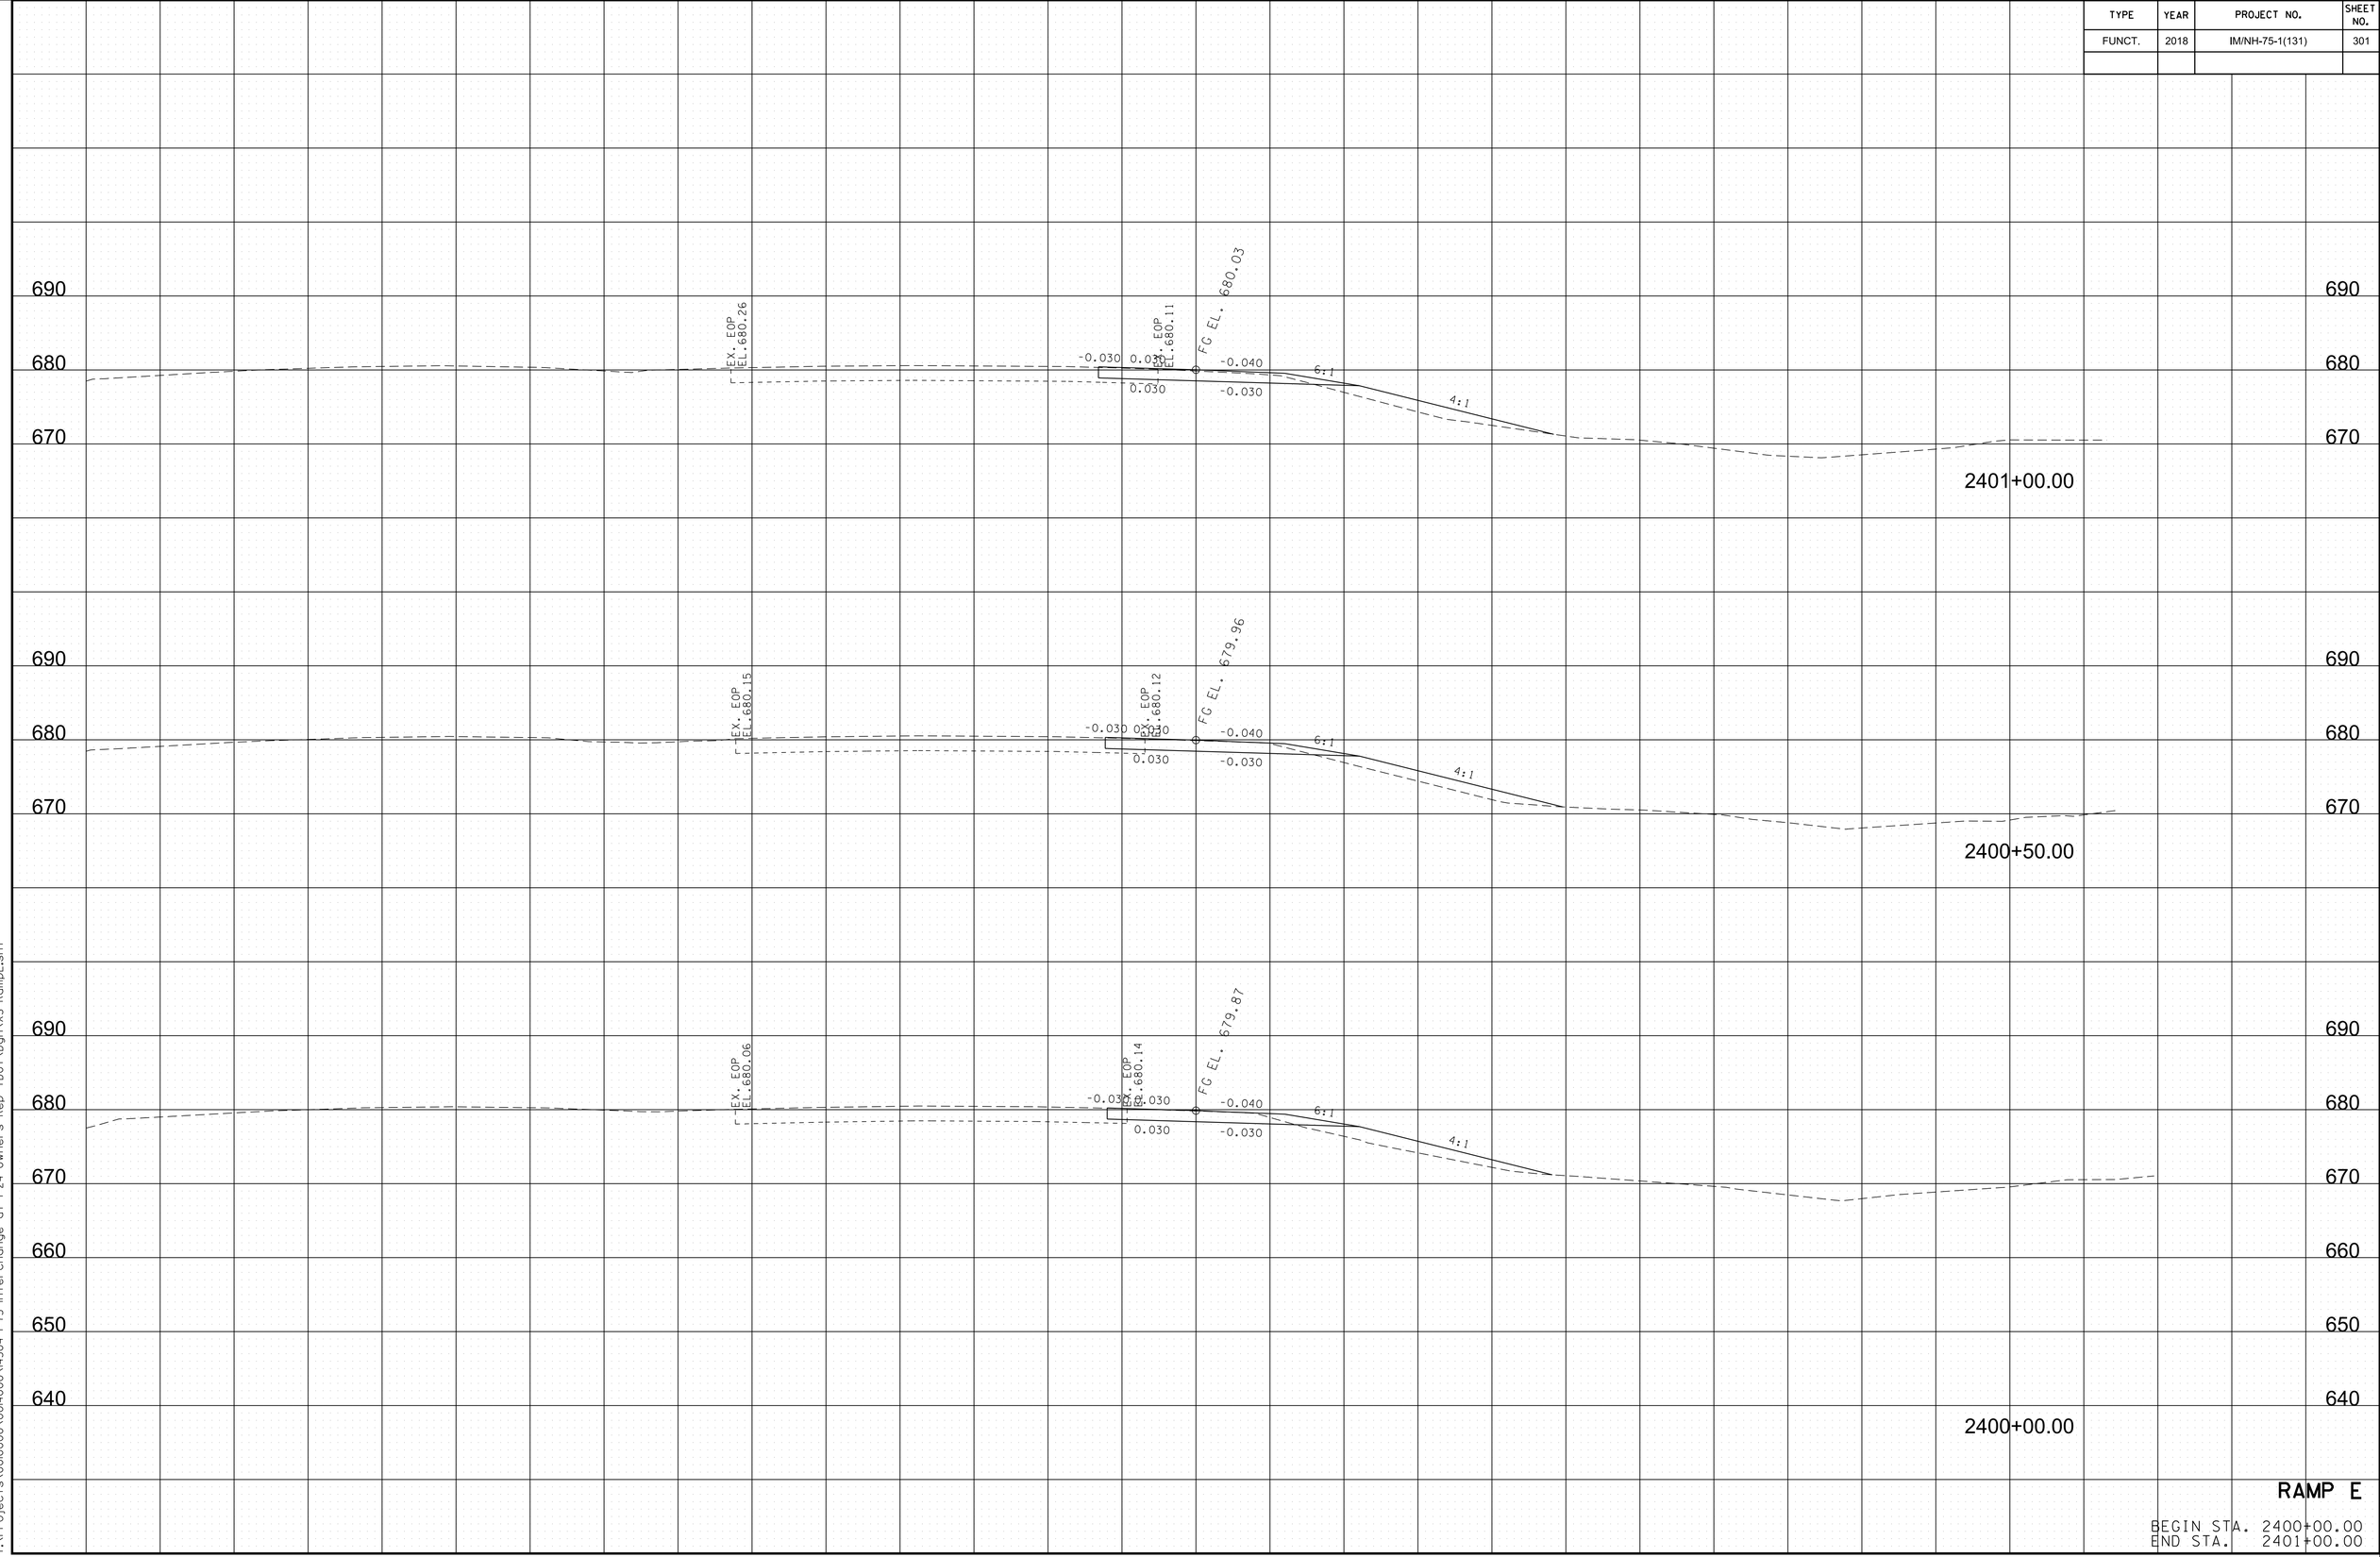


RAMP E

BEGIN STA. 2400+00.00
END STA. 2401+00.00

8/9/2018 5:43:58 PM
Y:\Projects\001000\001000\001000\v4304 I-75 Interchange at I-24 Owners Rep TDOT\Dgn\XS-RampE.sht

TYPE	YEAR	PROJECT NO.	SHEET NO.
FUNCT.	2018	IM/NH-75-1(131)	302

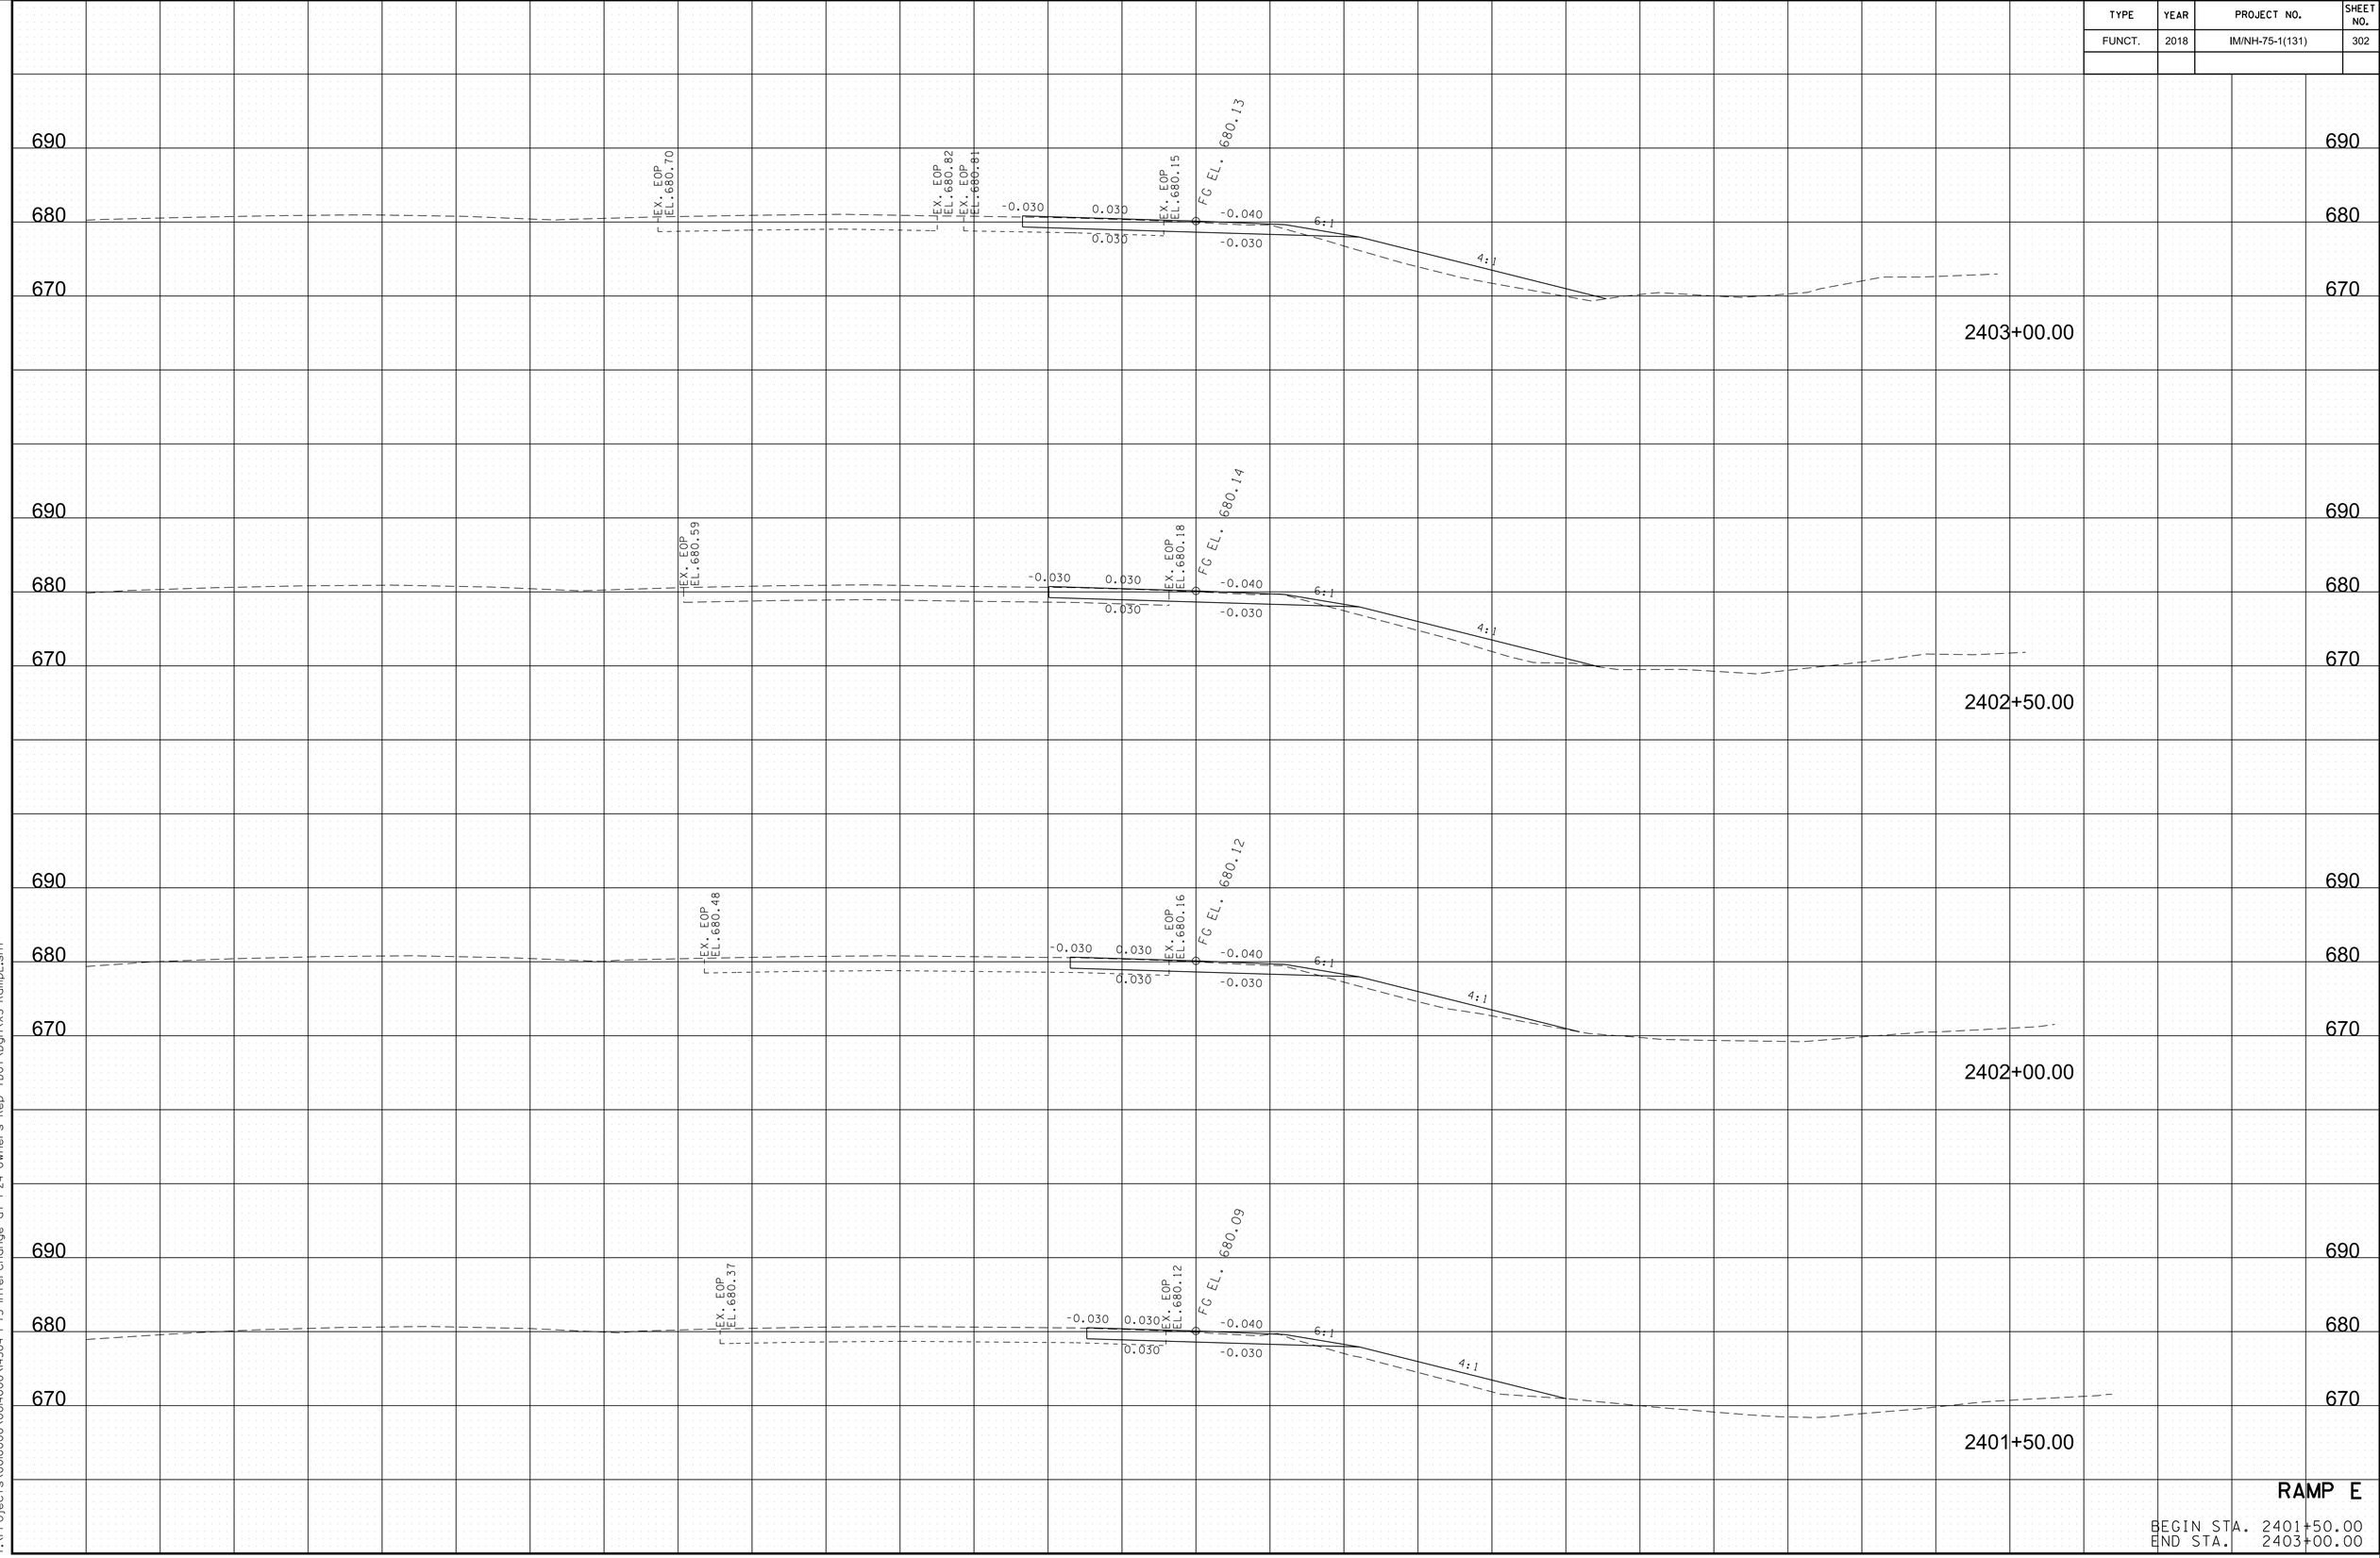


RAMP E

BEGIN STA. 2401+50.00
END STA. 2403+00.00

8/9/2018 5:43:59 PM
Y:\Projects\001000\001400\14304 I-75 Interchange at I-24 Owners Rep TDOT\Dgn\XS-RampE.sht

TYPE	YEAR	PROJECT NO.	SHEET NO.
FUNCT.	2018	IM/NH-75-1(131)	303

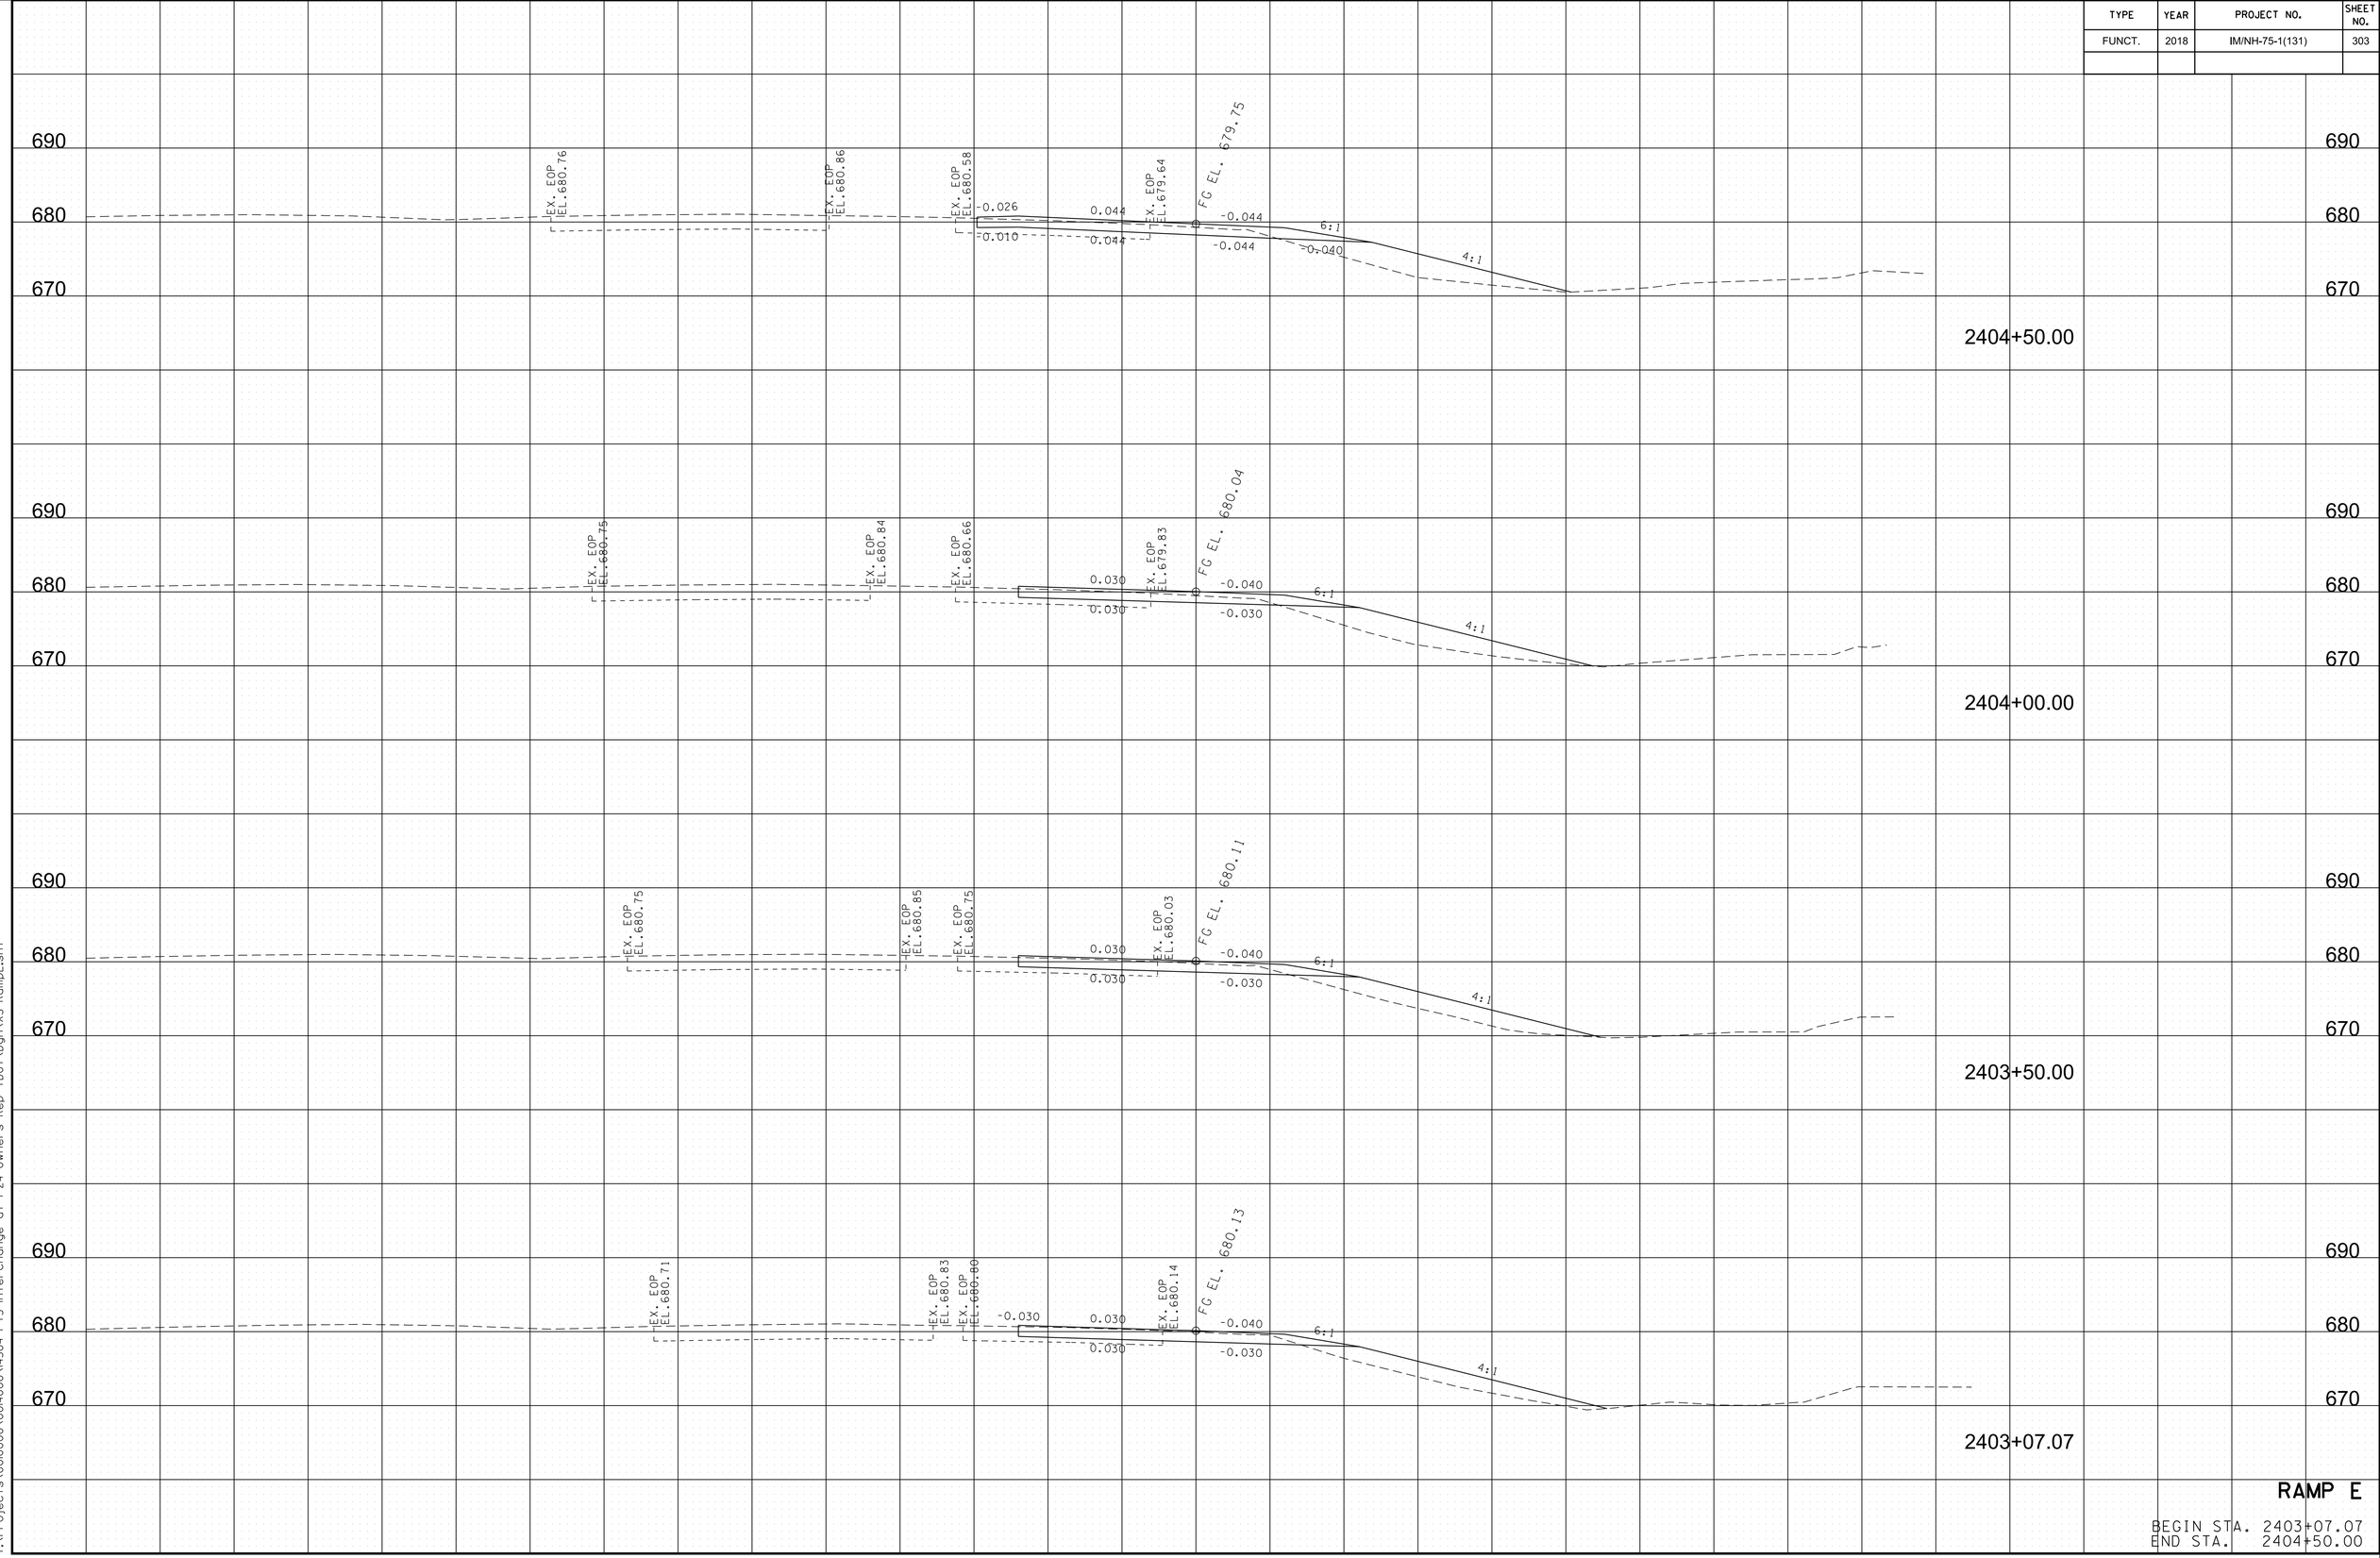


RAMP E

BEGIN STA. 2403+07.07
END STA. 2404+50.00

8/9/2018 5:44:00 PM
Y:\Projects\001000\001400\14304 I-75 Interchange at I-24 Owners Rep TDOT\Dgn\XS-RampE.sht

TYPE	YEAR	PROJECT NO.	SHEET NO.
FUNCT.	2018	IM/NH-75-1(131)	304

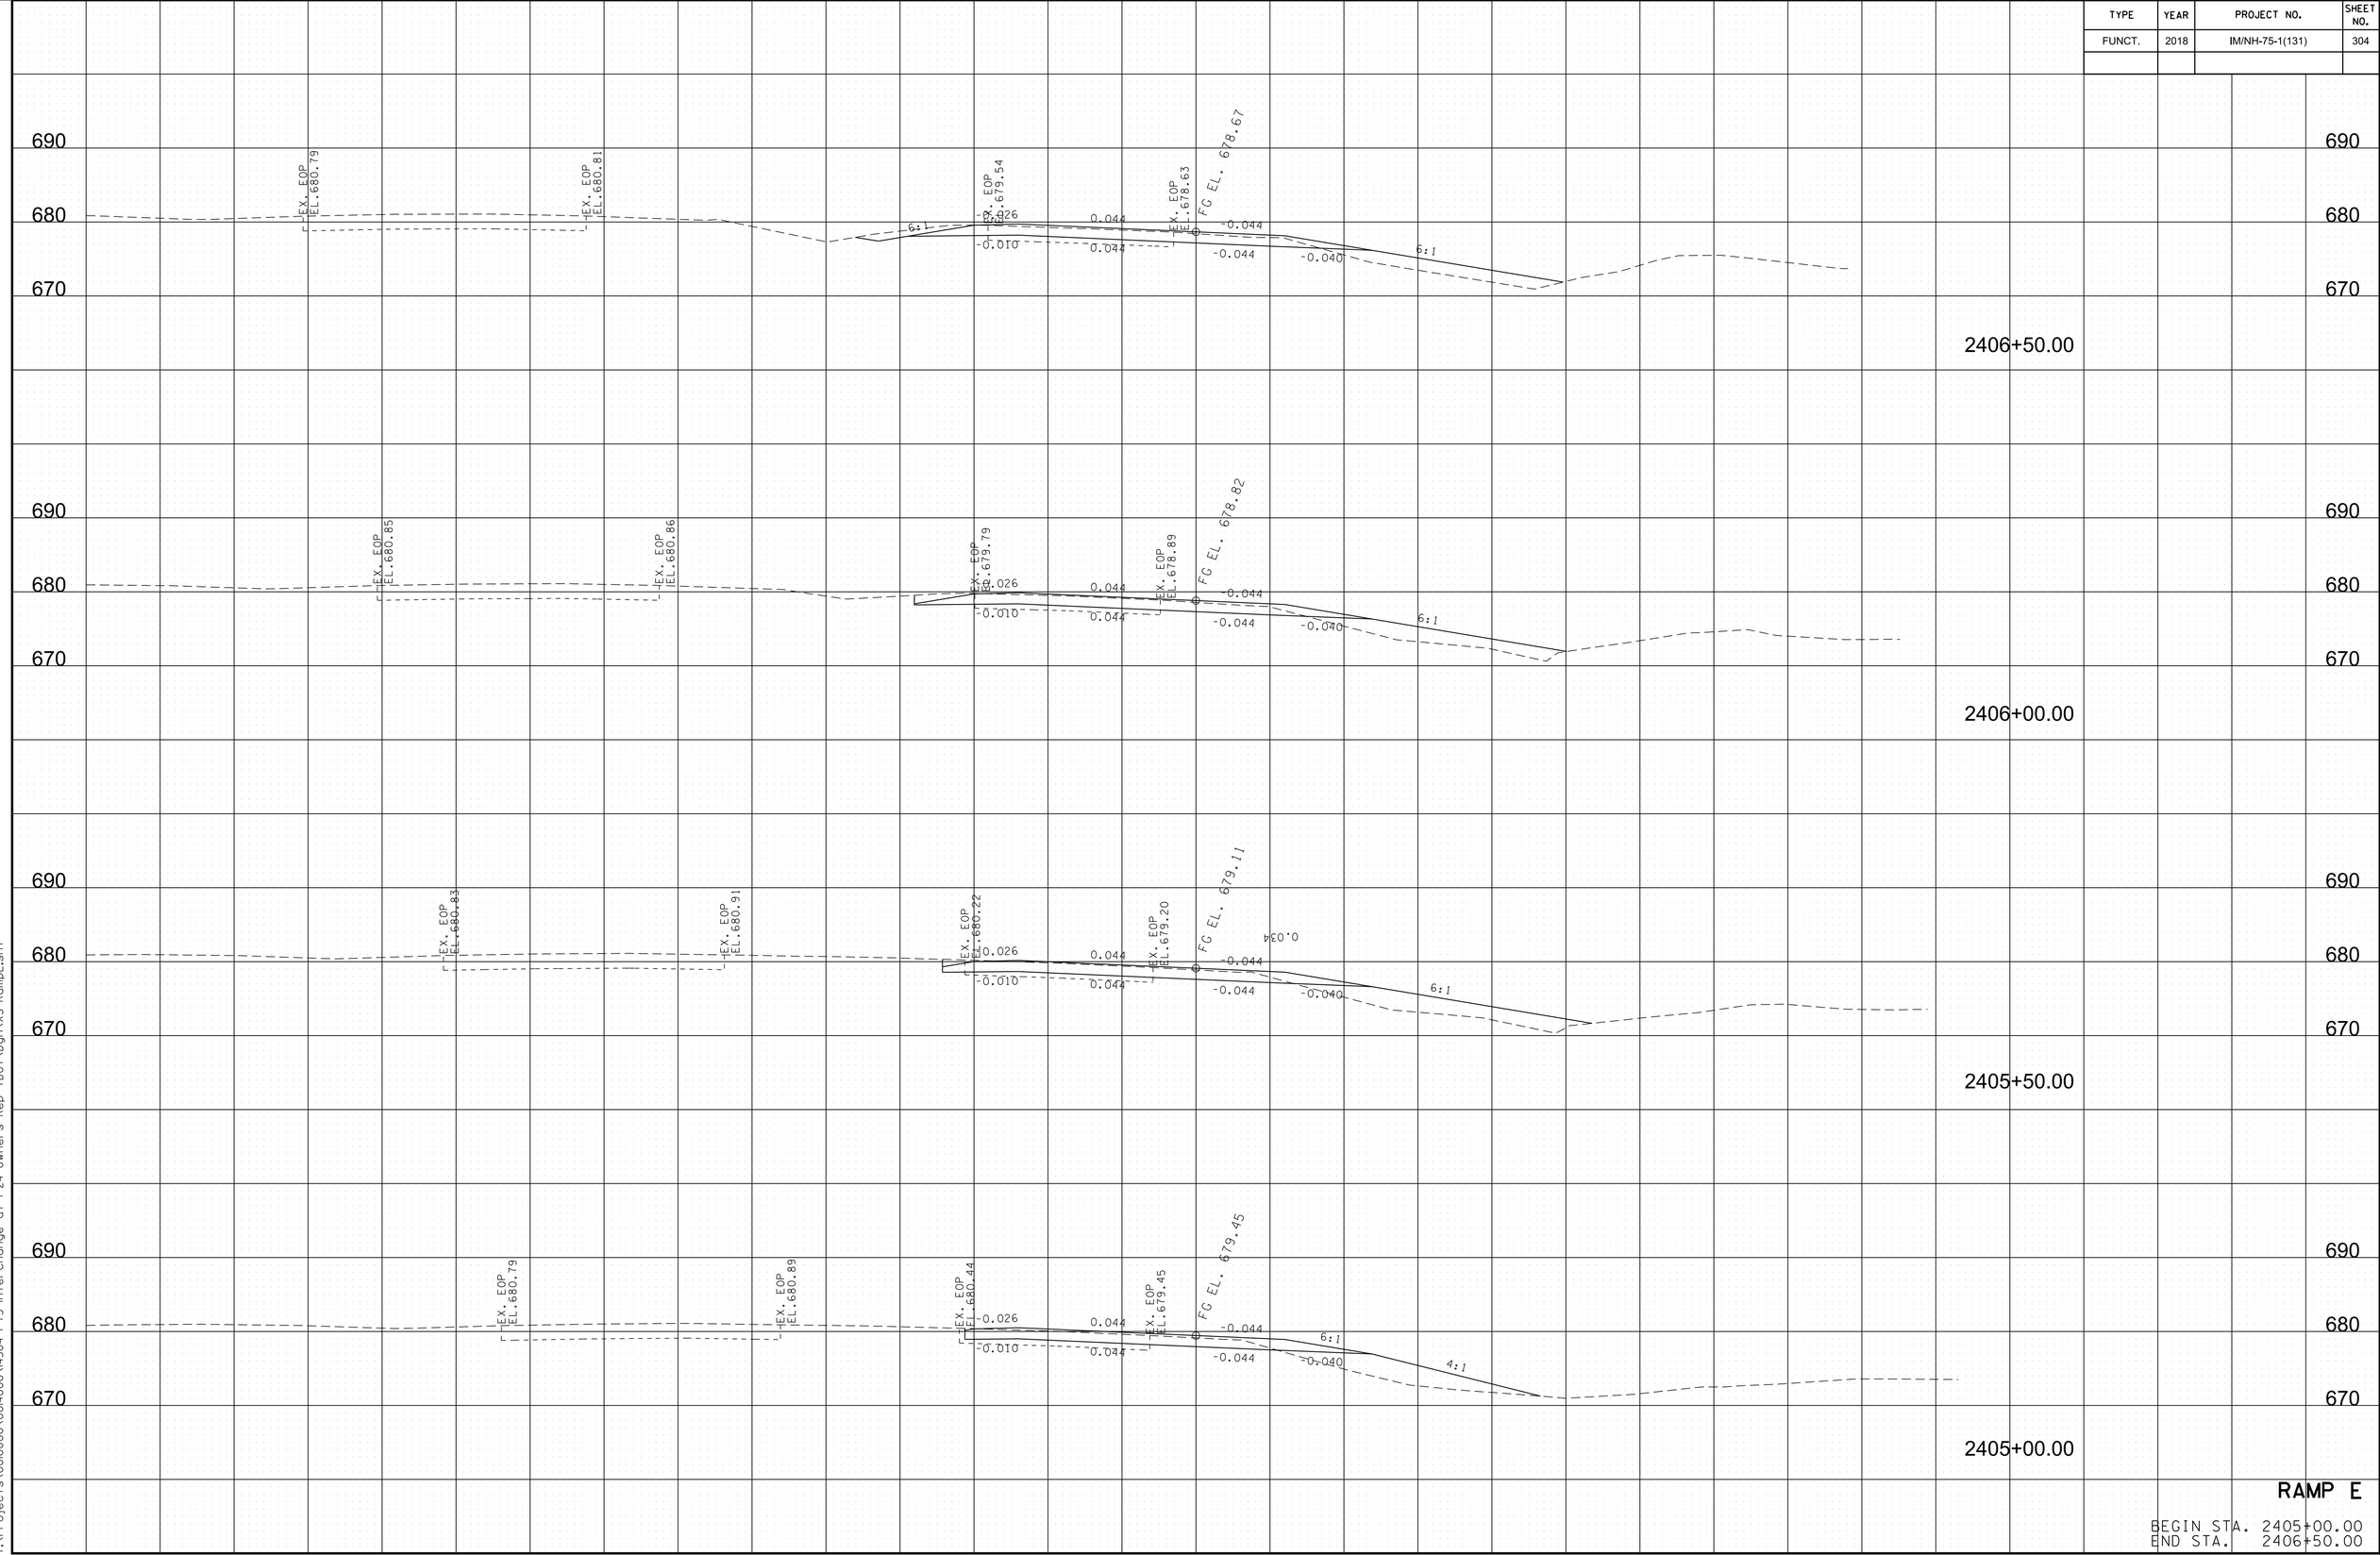


RAMP E

BEGIN STA. 2405+00.00
END STA. 2406+50.00

8/9/2018 5:44:00 PM
Y:\Projects\001000\001400\14304 I-75 Interchange at I-24 Owners Rep TDOT\Dgn\XS-RampE.sht

TYPE	YEAR	PROJECT NO.	SHEET NO.
FUNCT.	2018	IM/NH-75-1(131)	305

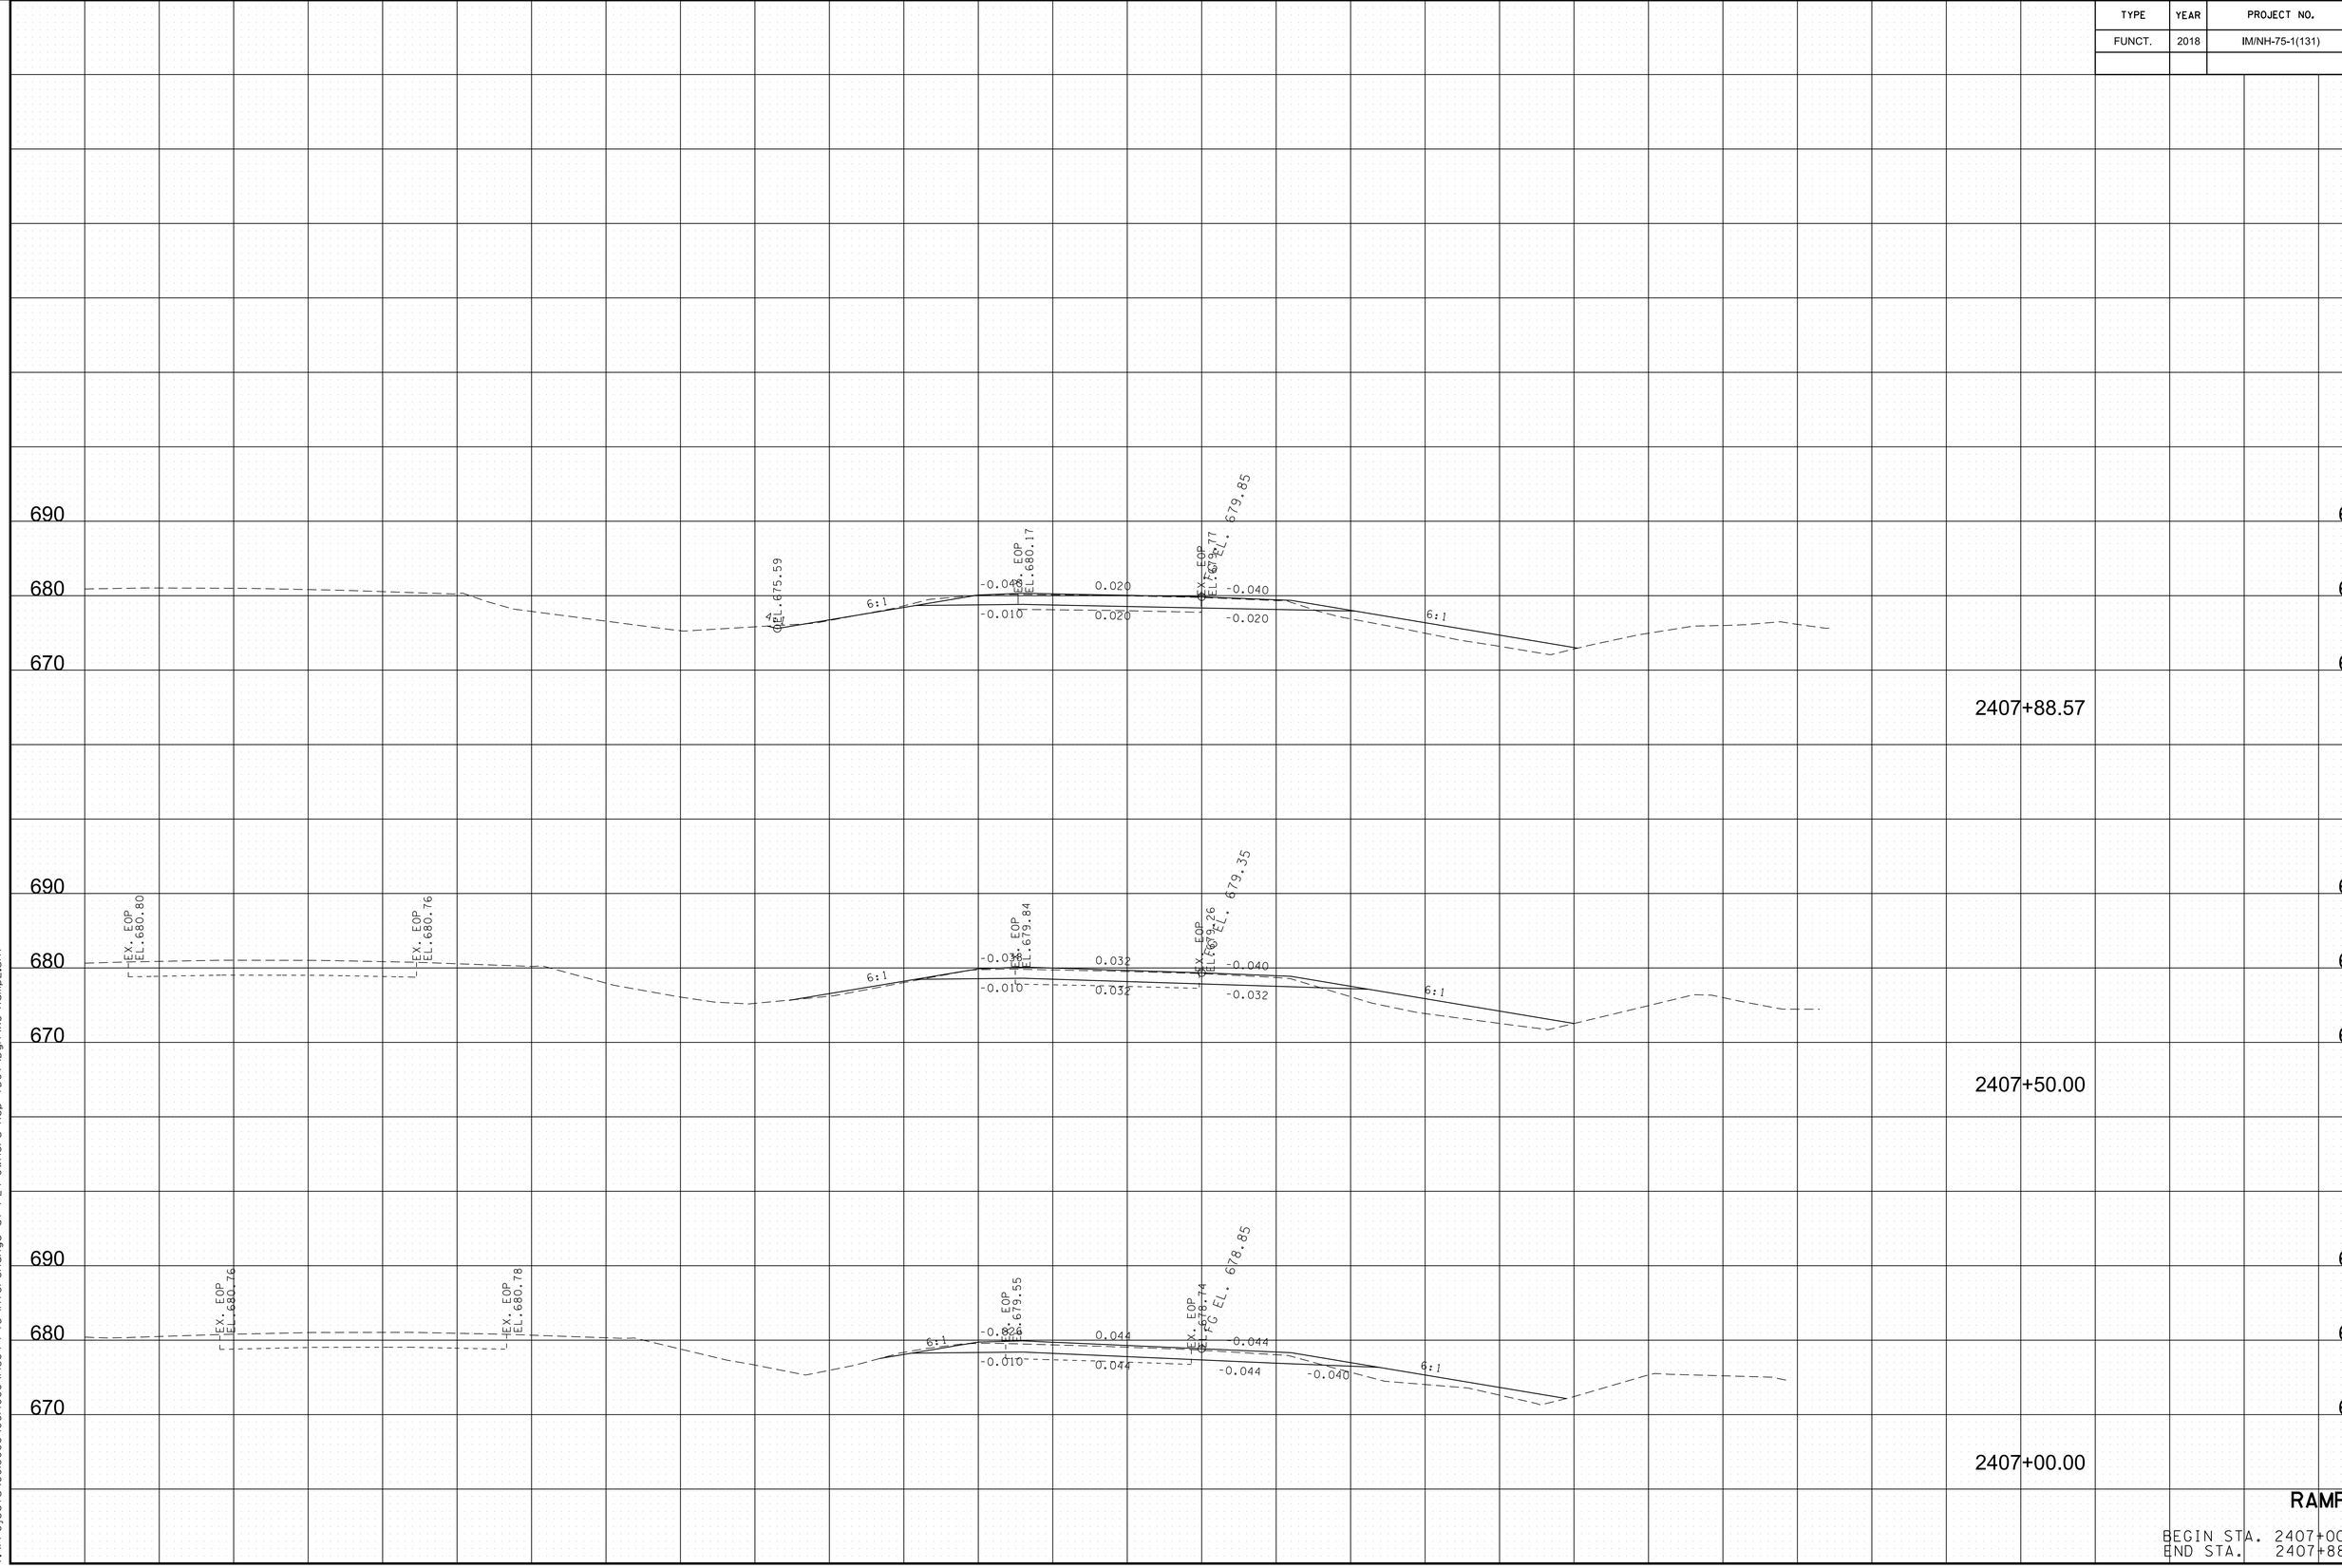



RAMP E


BEGIN STA. 2407+00.00
END STA. 2407+88.57

8/9/2018 5:44:01 PM
Y:\Projects\001000\001400\14304 I-75 Interchange at I-24 Owners Rep TDOT\Dgn\XS-RampE.sht

TYPE	YEAR	PROJECT NO.	SHEET NO.
FUNCT.	2018	IM/NH-75-1(131)	306

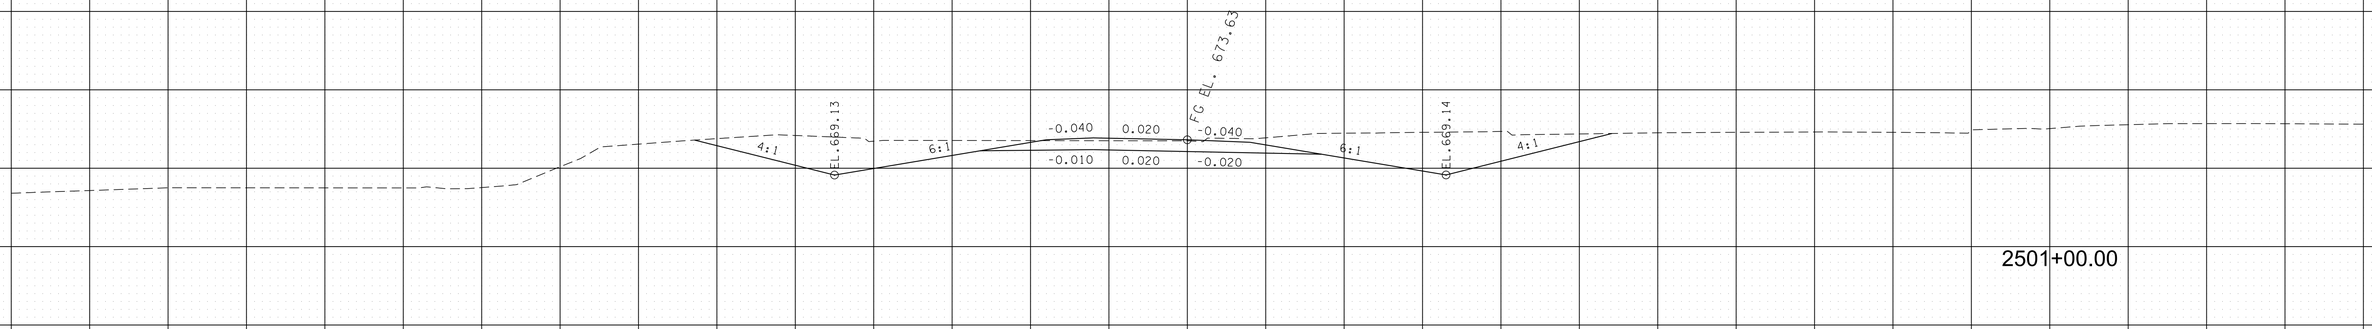

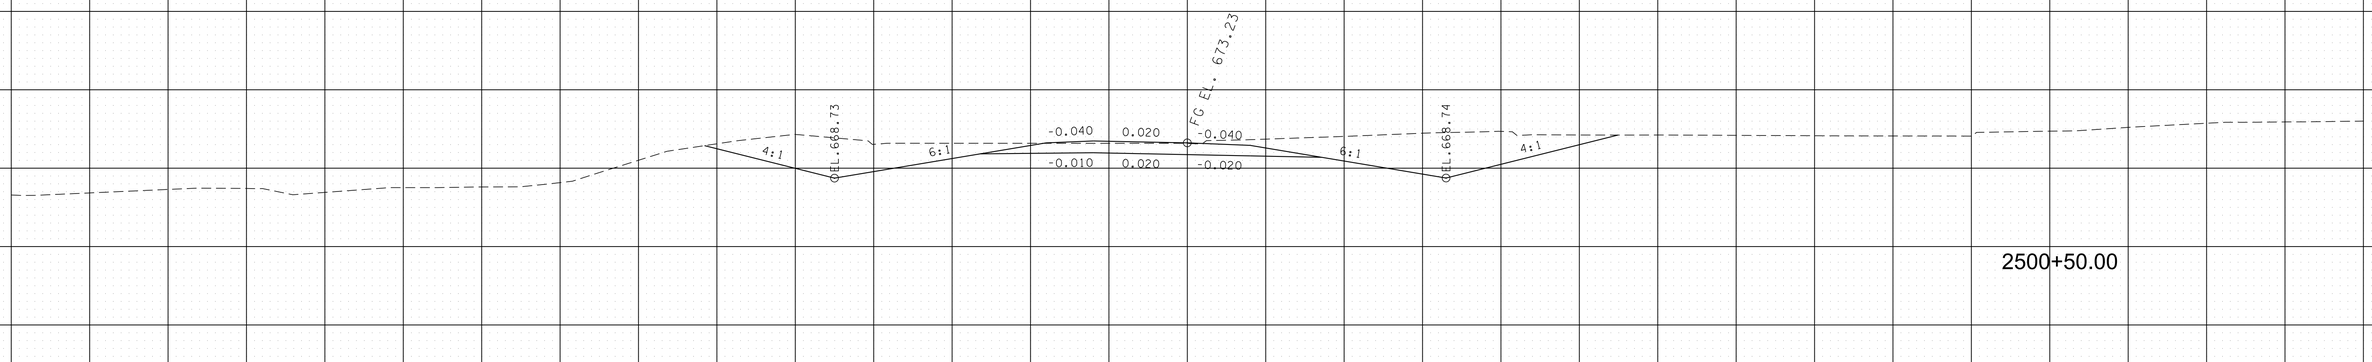

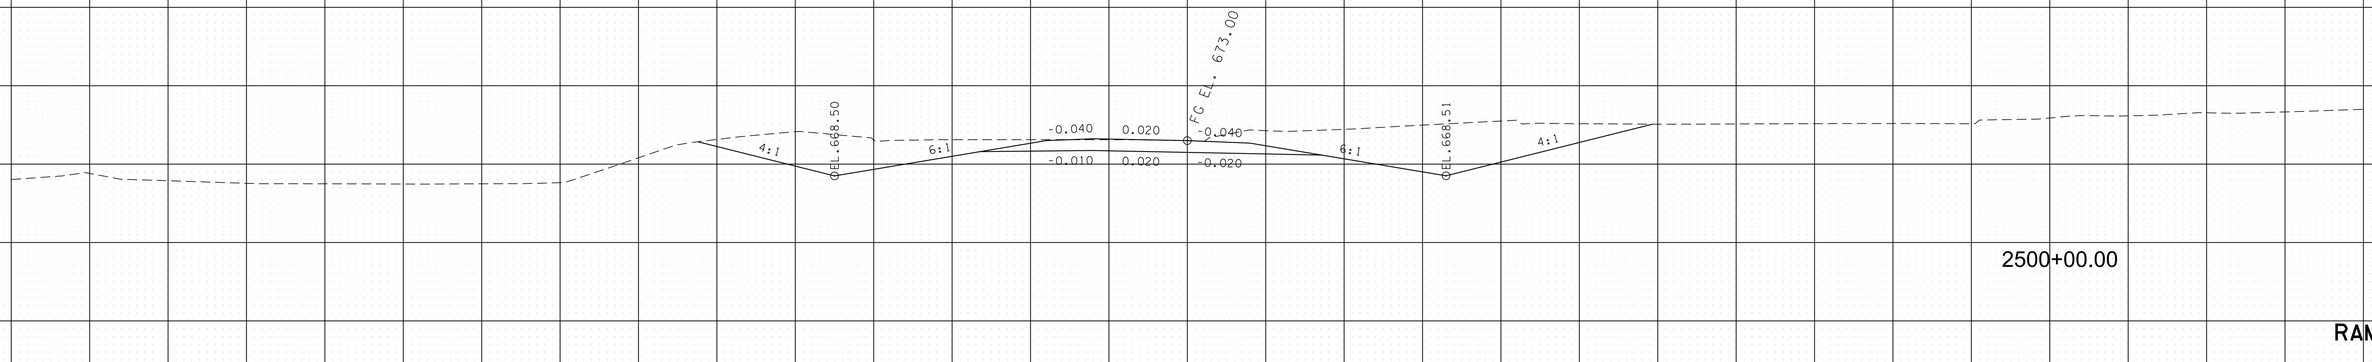

RAMP F


BEGIN STA. 2500+00.00
END STA. 2501+00.00

140 120 100 80 60 40 20 0 20 40 60 80 100 120 140

8/9/2018 5:44:02 PM
Y:\Projects\001000\001400\14304 I-75 Interchange at I-24 Owners Rep TDOT\Dgn\XS-RampF.sht

TYPE	YEAR	PROJECT NO.	SHEET NO.
FUNCT.	2018	IM/NH-75-1(131)	307

REV. 10-18-18: RAMP F SECTIONS WERE CHANGED TO REFLECT A 25 MPH DESIGN SPEED SUPERELEVATION.

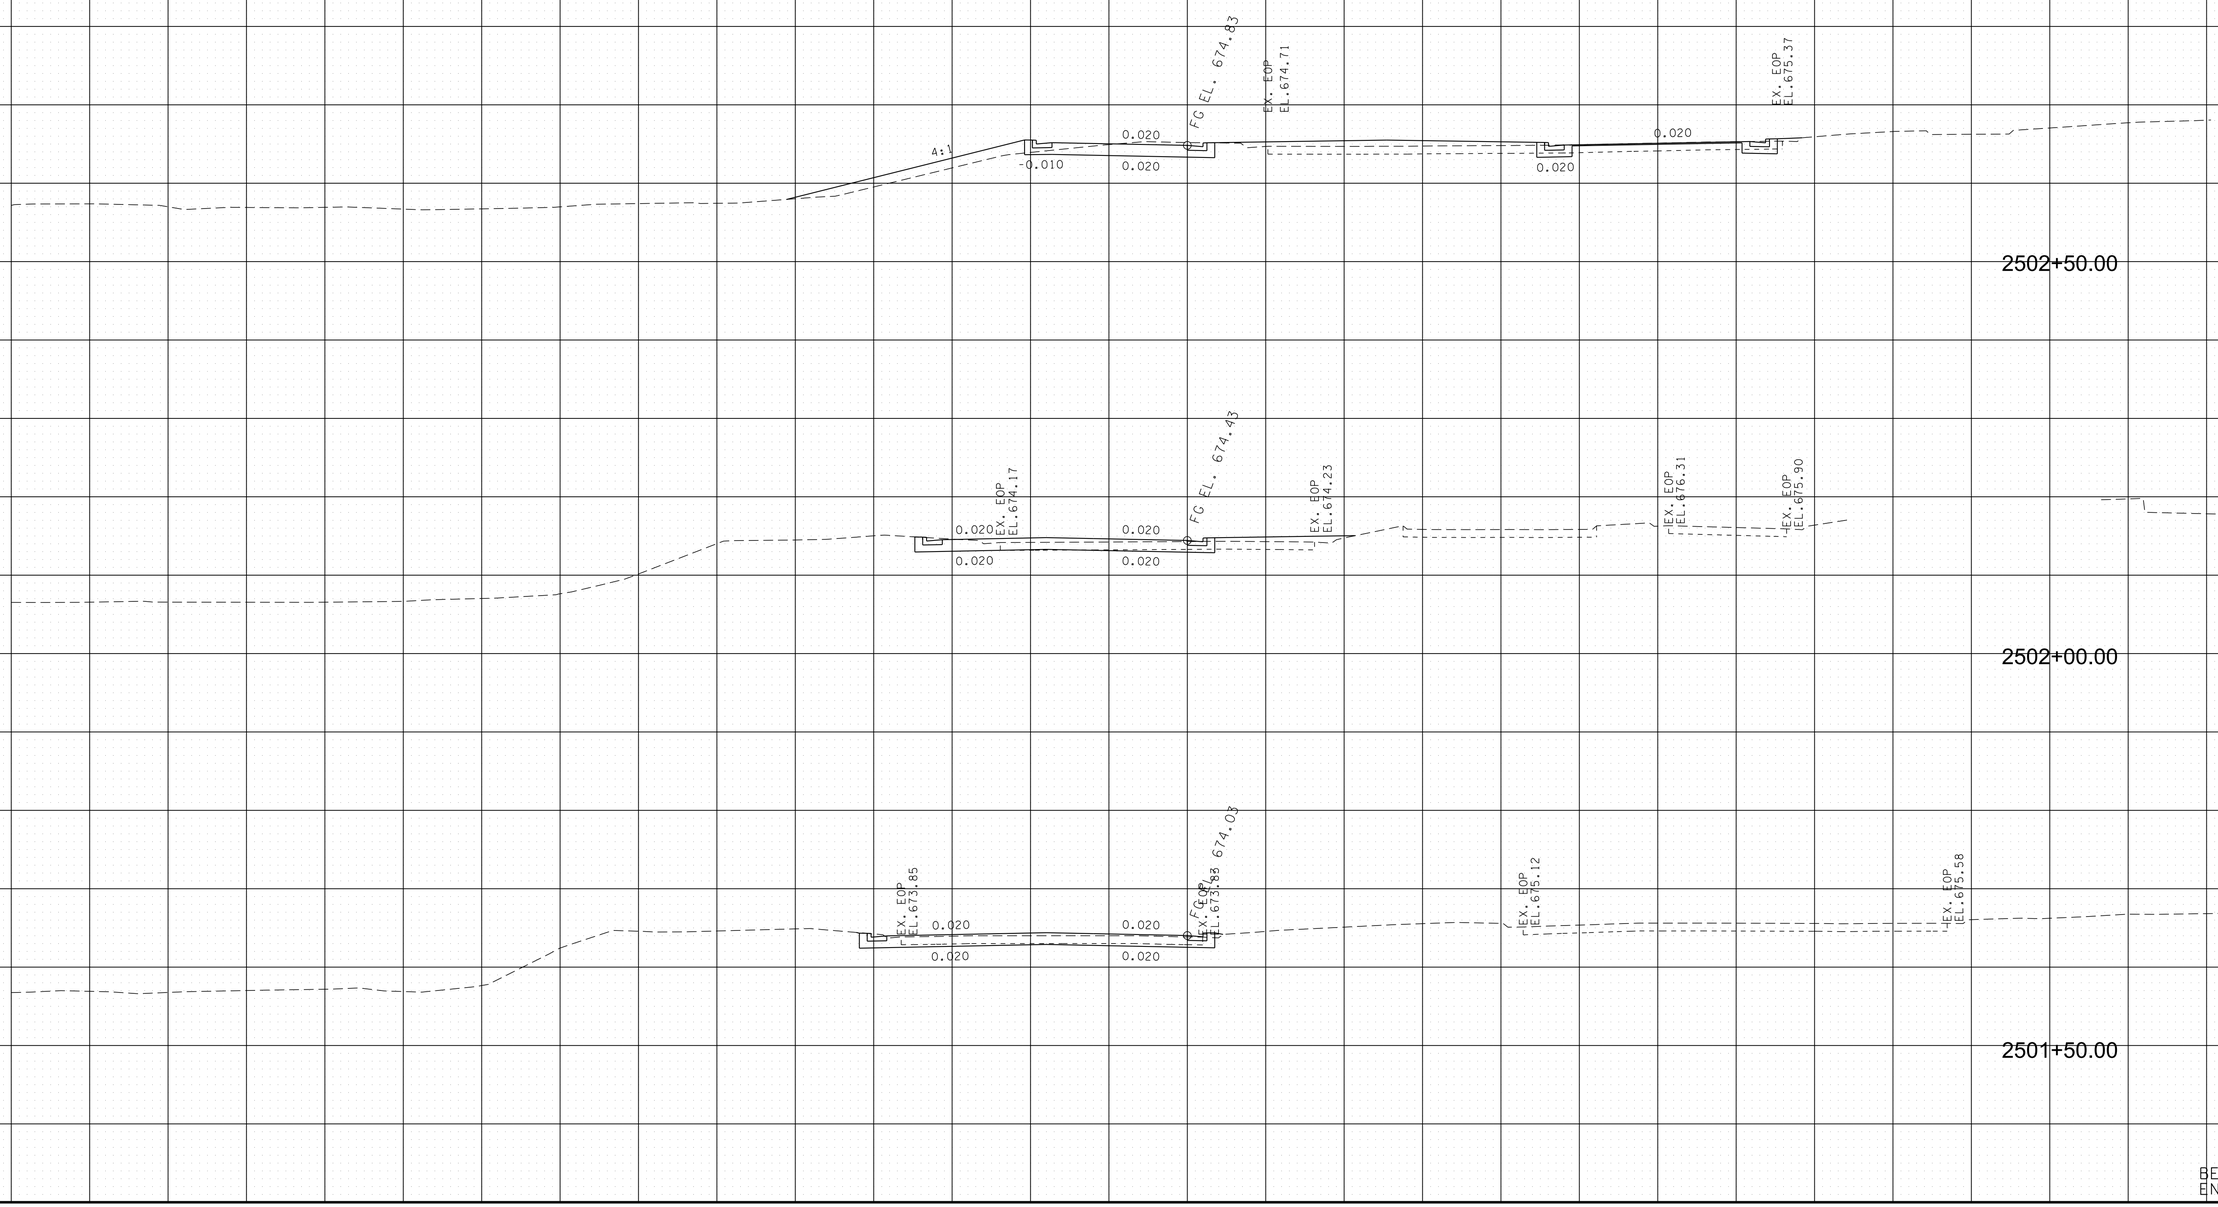


RAMP F

BEGIN STA. 2501+50.00
END STA. 2502+50.00

10/18/2018 1:43:24 PM
Y:\Projects\001000\001400\14304 I-75 Interchange at I-24 Owners Rep TDOT\Dgn\XS-RampF.sht

TYPE	YEAR	PROJECT NO.	SHEET NO.
FUNCT.	2018	IM/NH-75-1(131)	308

REV. 10-18-18: RAMP F SECTIONS WERE CHANGED TO REFLECT A 25 MPH DESIGN SPEED SUPERELEVATION.

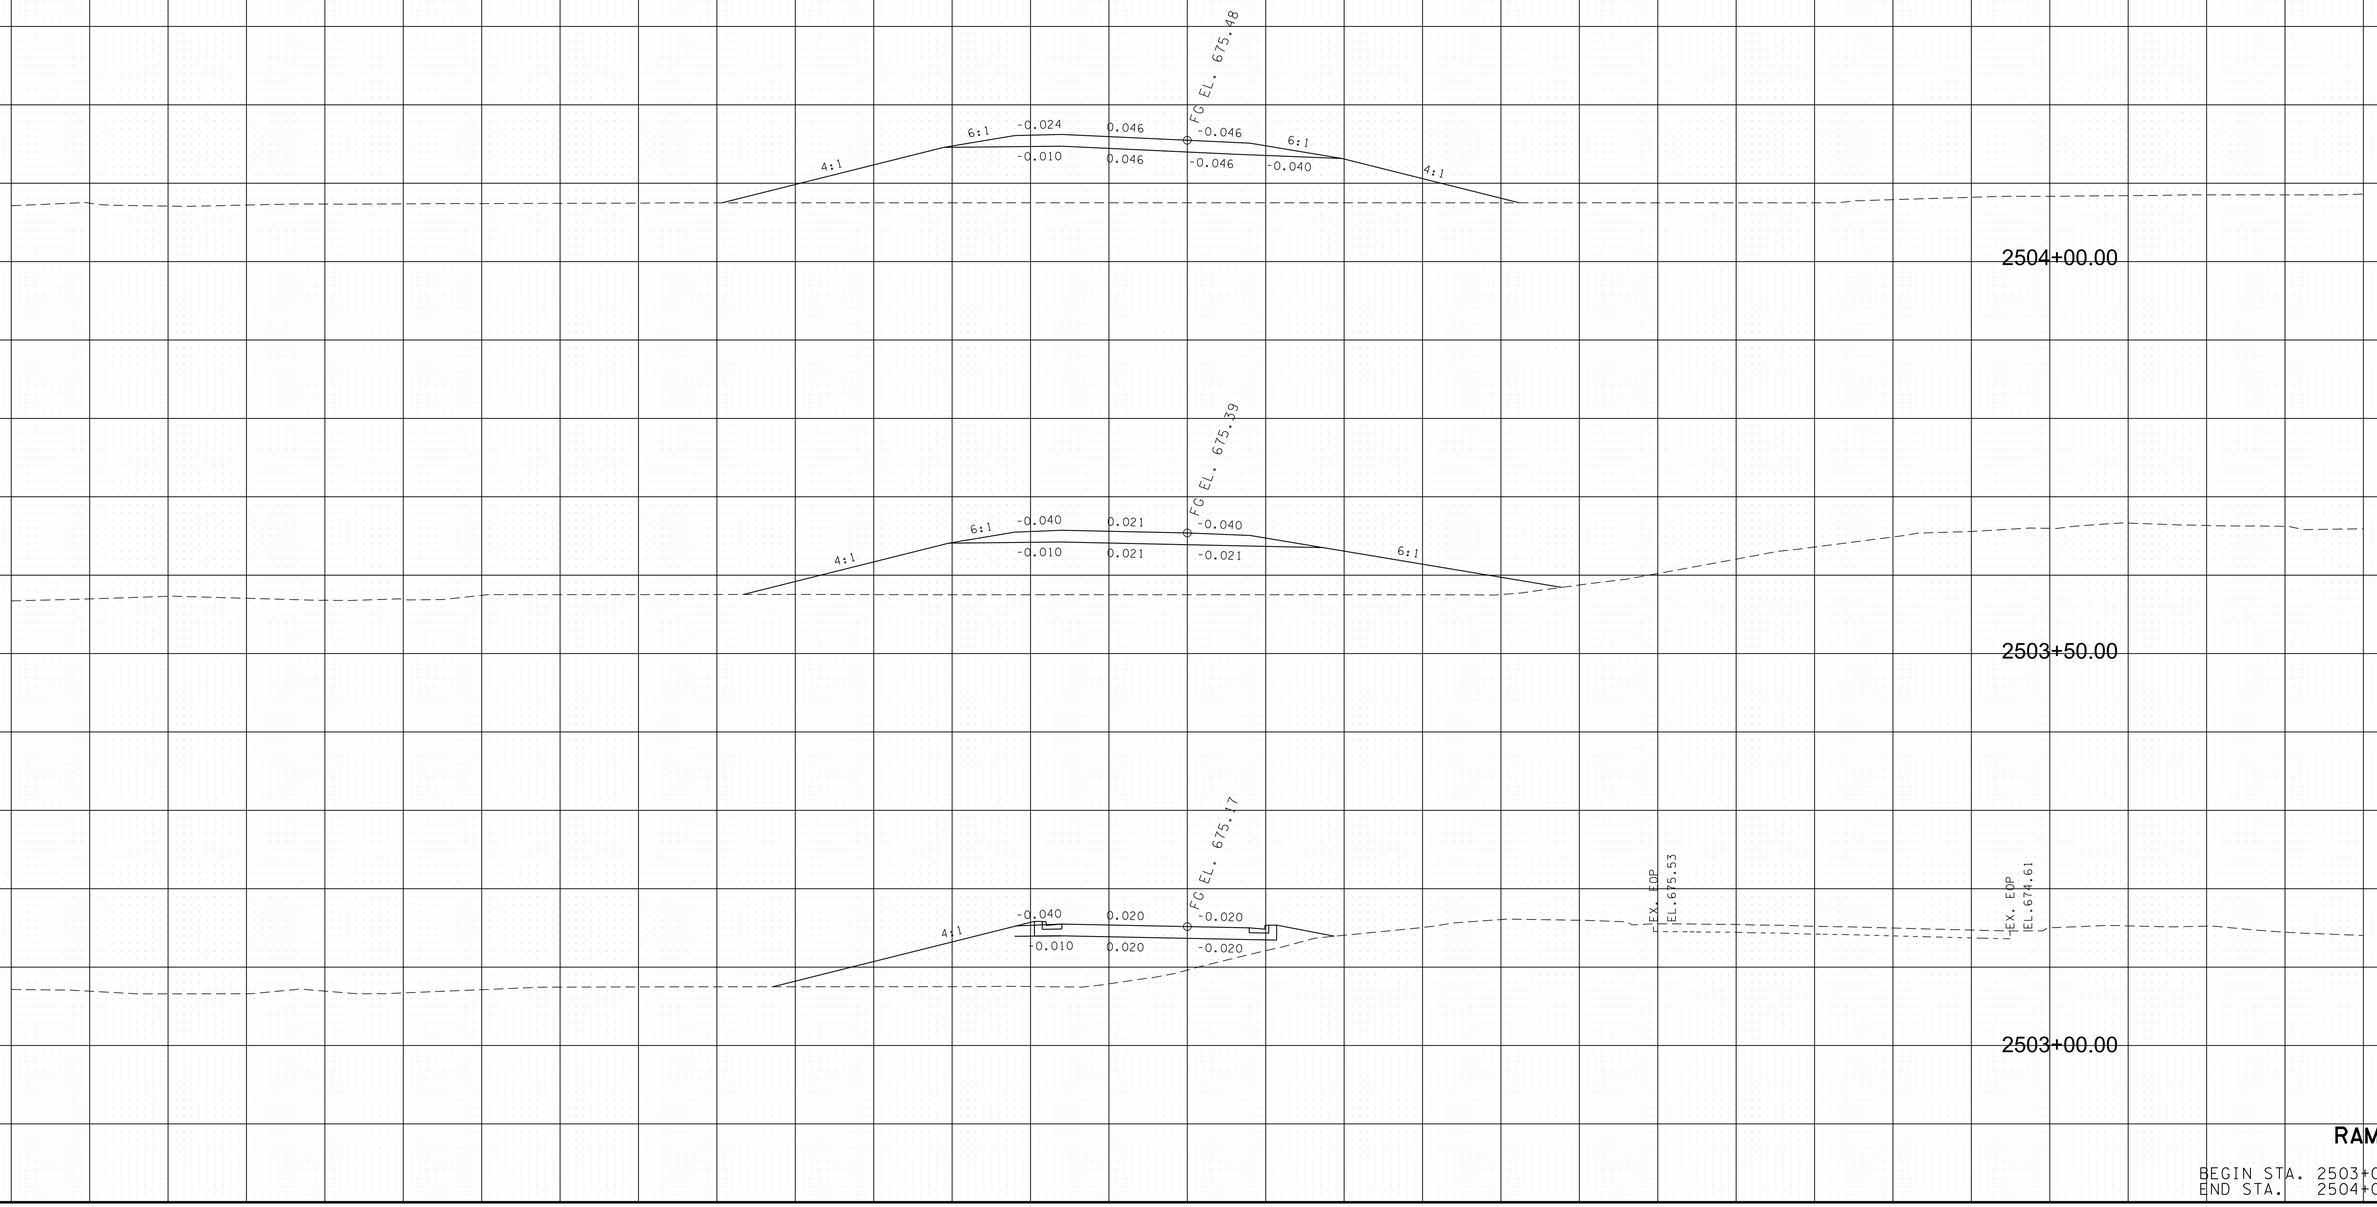


RAMP F

BEGIN STA. 2503+00.00
END STA. 2504+00.00

10/18/2018 1:43:25 PM
Y:\Projects\001000\001400\14304 I-75 Interchange at I-24 Owners Rep TDOT\Dgn\XS-RampF.sht

TYPE	YEAR	PROJECT NO.	SHEET NO.
FUNCT.	2018	IM/NH-75-1(131)	309

REV. 10-18-18: RAMP F SECTIONS WERE CHANGED TO REFLECT A 25 MPH DESIGN SPEED SUPERELEVATION.

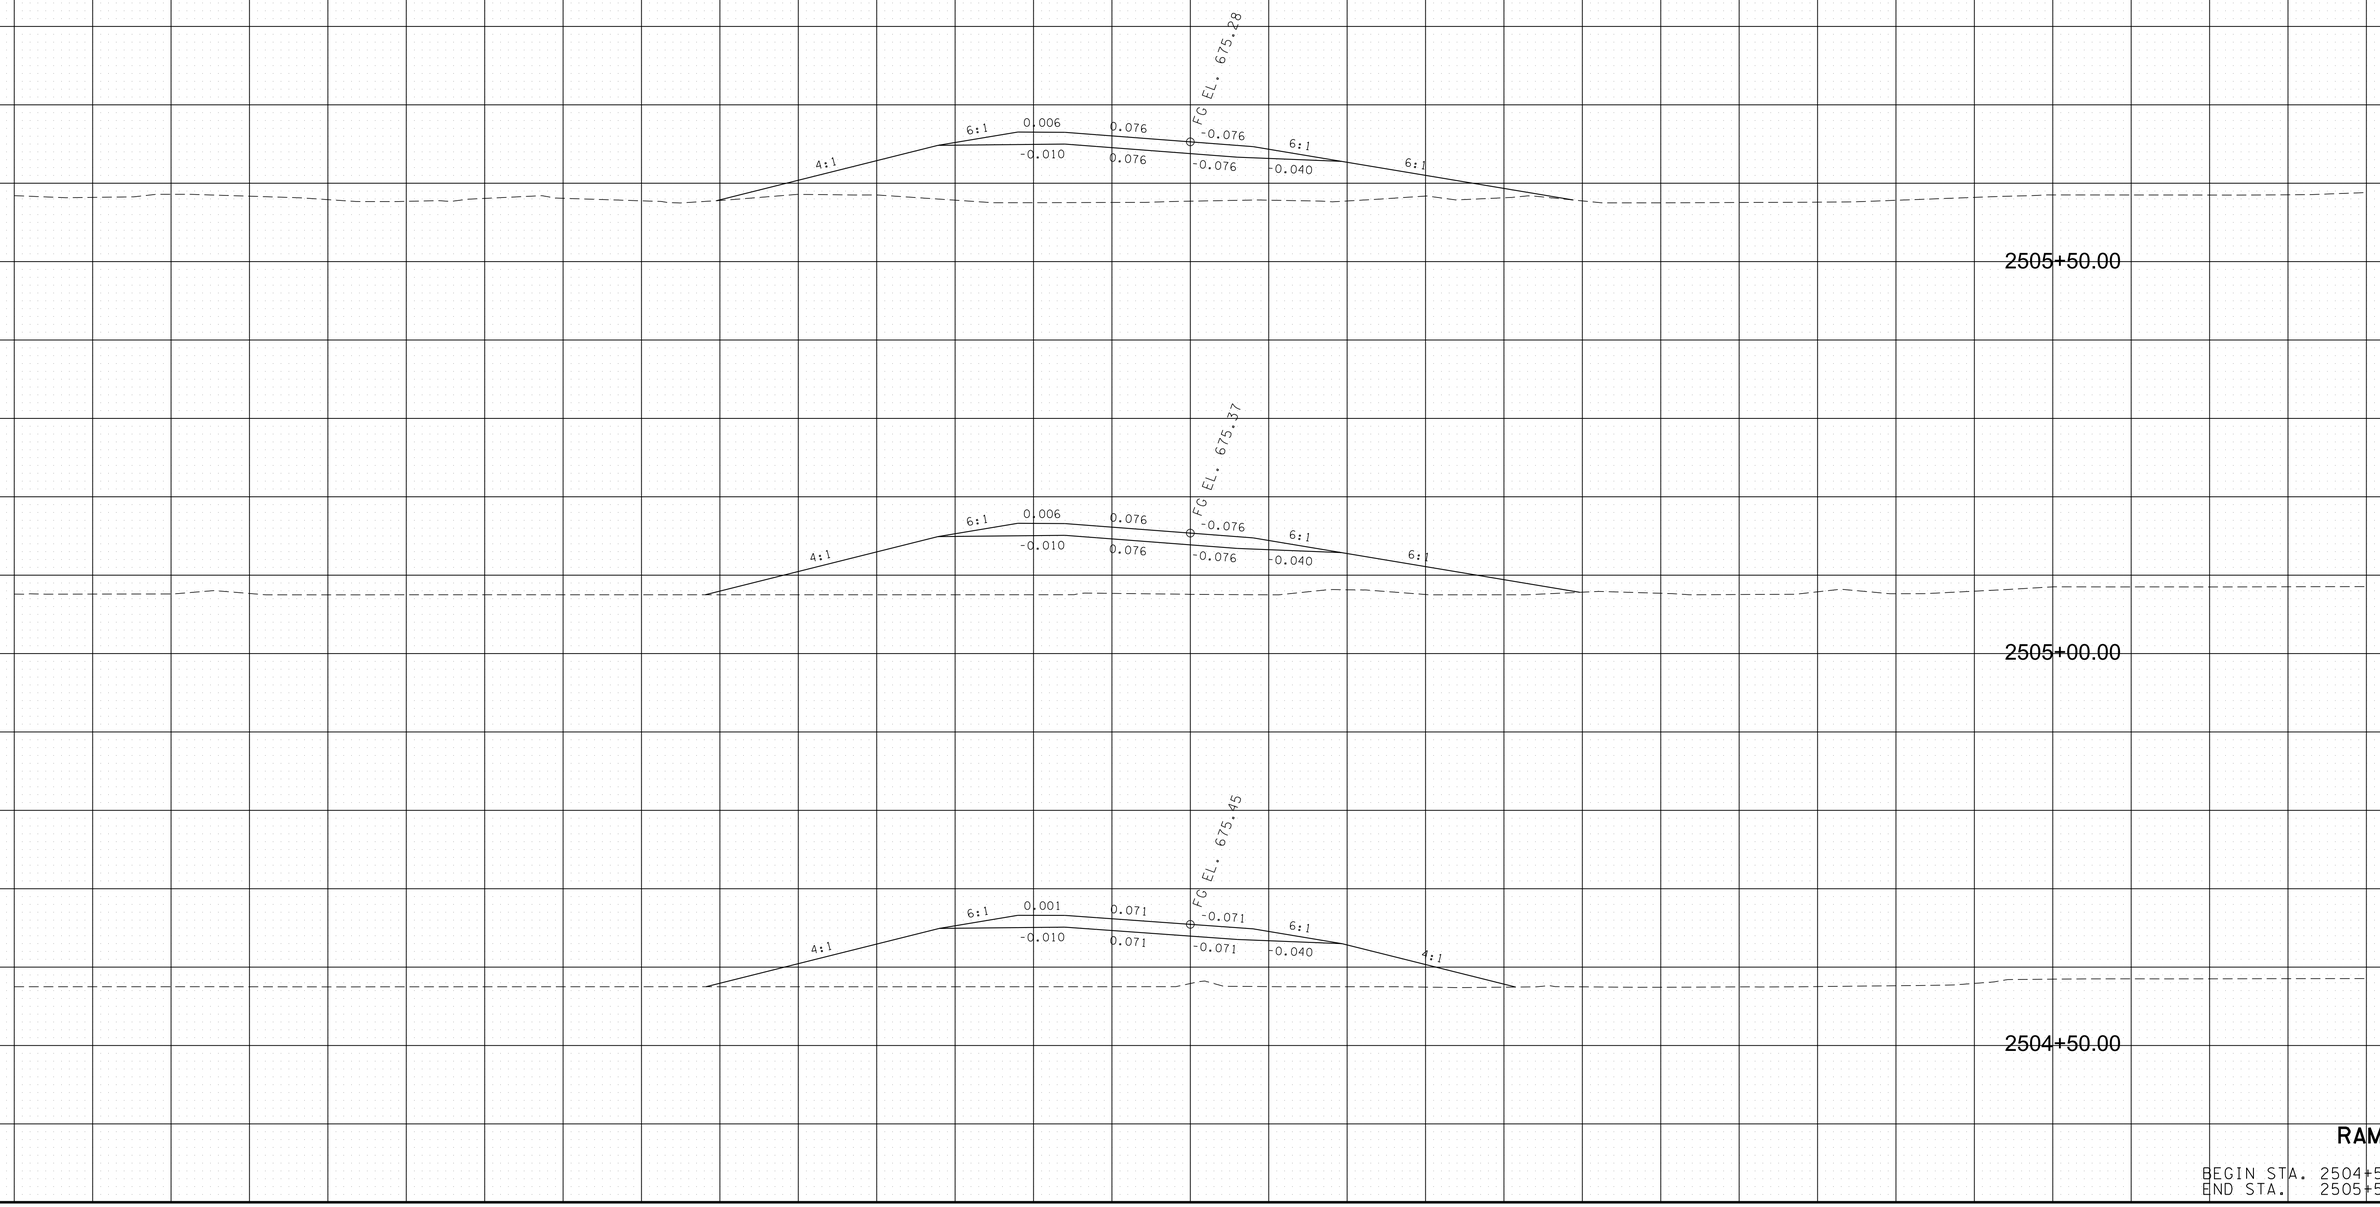

RAMP F

BEGIN STA. 2504+50.00
END STA. 2505+50.00

10/18/2018 1:43:26 PM
Y:\Projects\001000\001400\14304 I-75 Interchange at I-24 Owners Rep TDOT\Dgn\XS-RampF.sht

TYPE	YEAR	PROJECT NO.	SHEET NO.
FUNCT.	2018	IM/NH-75-1(131)	310

REV. 10-18-18: RAMP F SECTIONS WERE CHANGED TO REFLECT A 25 MPH DESIGN SPEED SUPERELEVATION.


RAMP F

BEGIN STA. 2506+00.00
END STA. 2507+00.00

10/18/2018 1:43:27 PM
Y:\Projects\001000\001400\14304 I-75 Interchange at I-24 Owners Rep TDOT\Dgn\XS-RampF.sht

TYPE	YEAR	PROJECT NO.	SHEET NO.
FUNCT.	2018	IM/NH-75-1(131)	311

REV. 10-18-18: RAMP F SECTIONS WERE CHANGED TO REFLECT A 25 MPH DESIGN SPEED SUPERELEVATION.

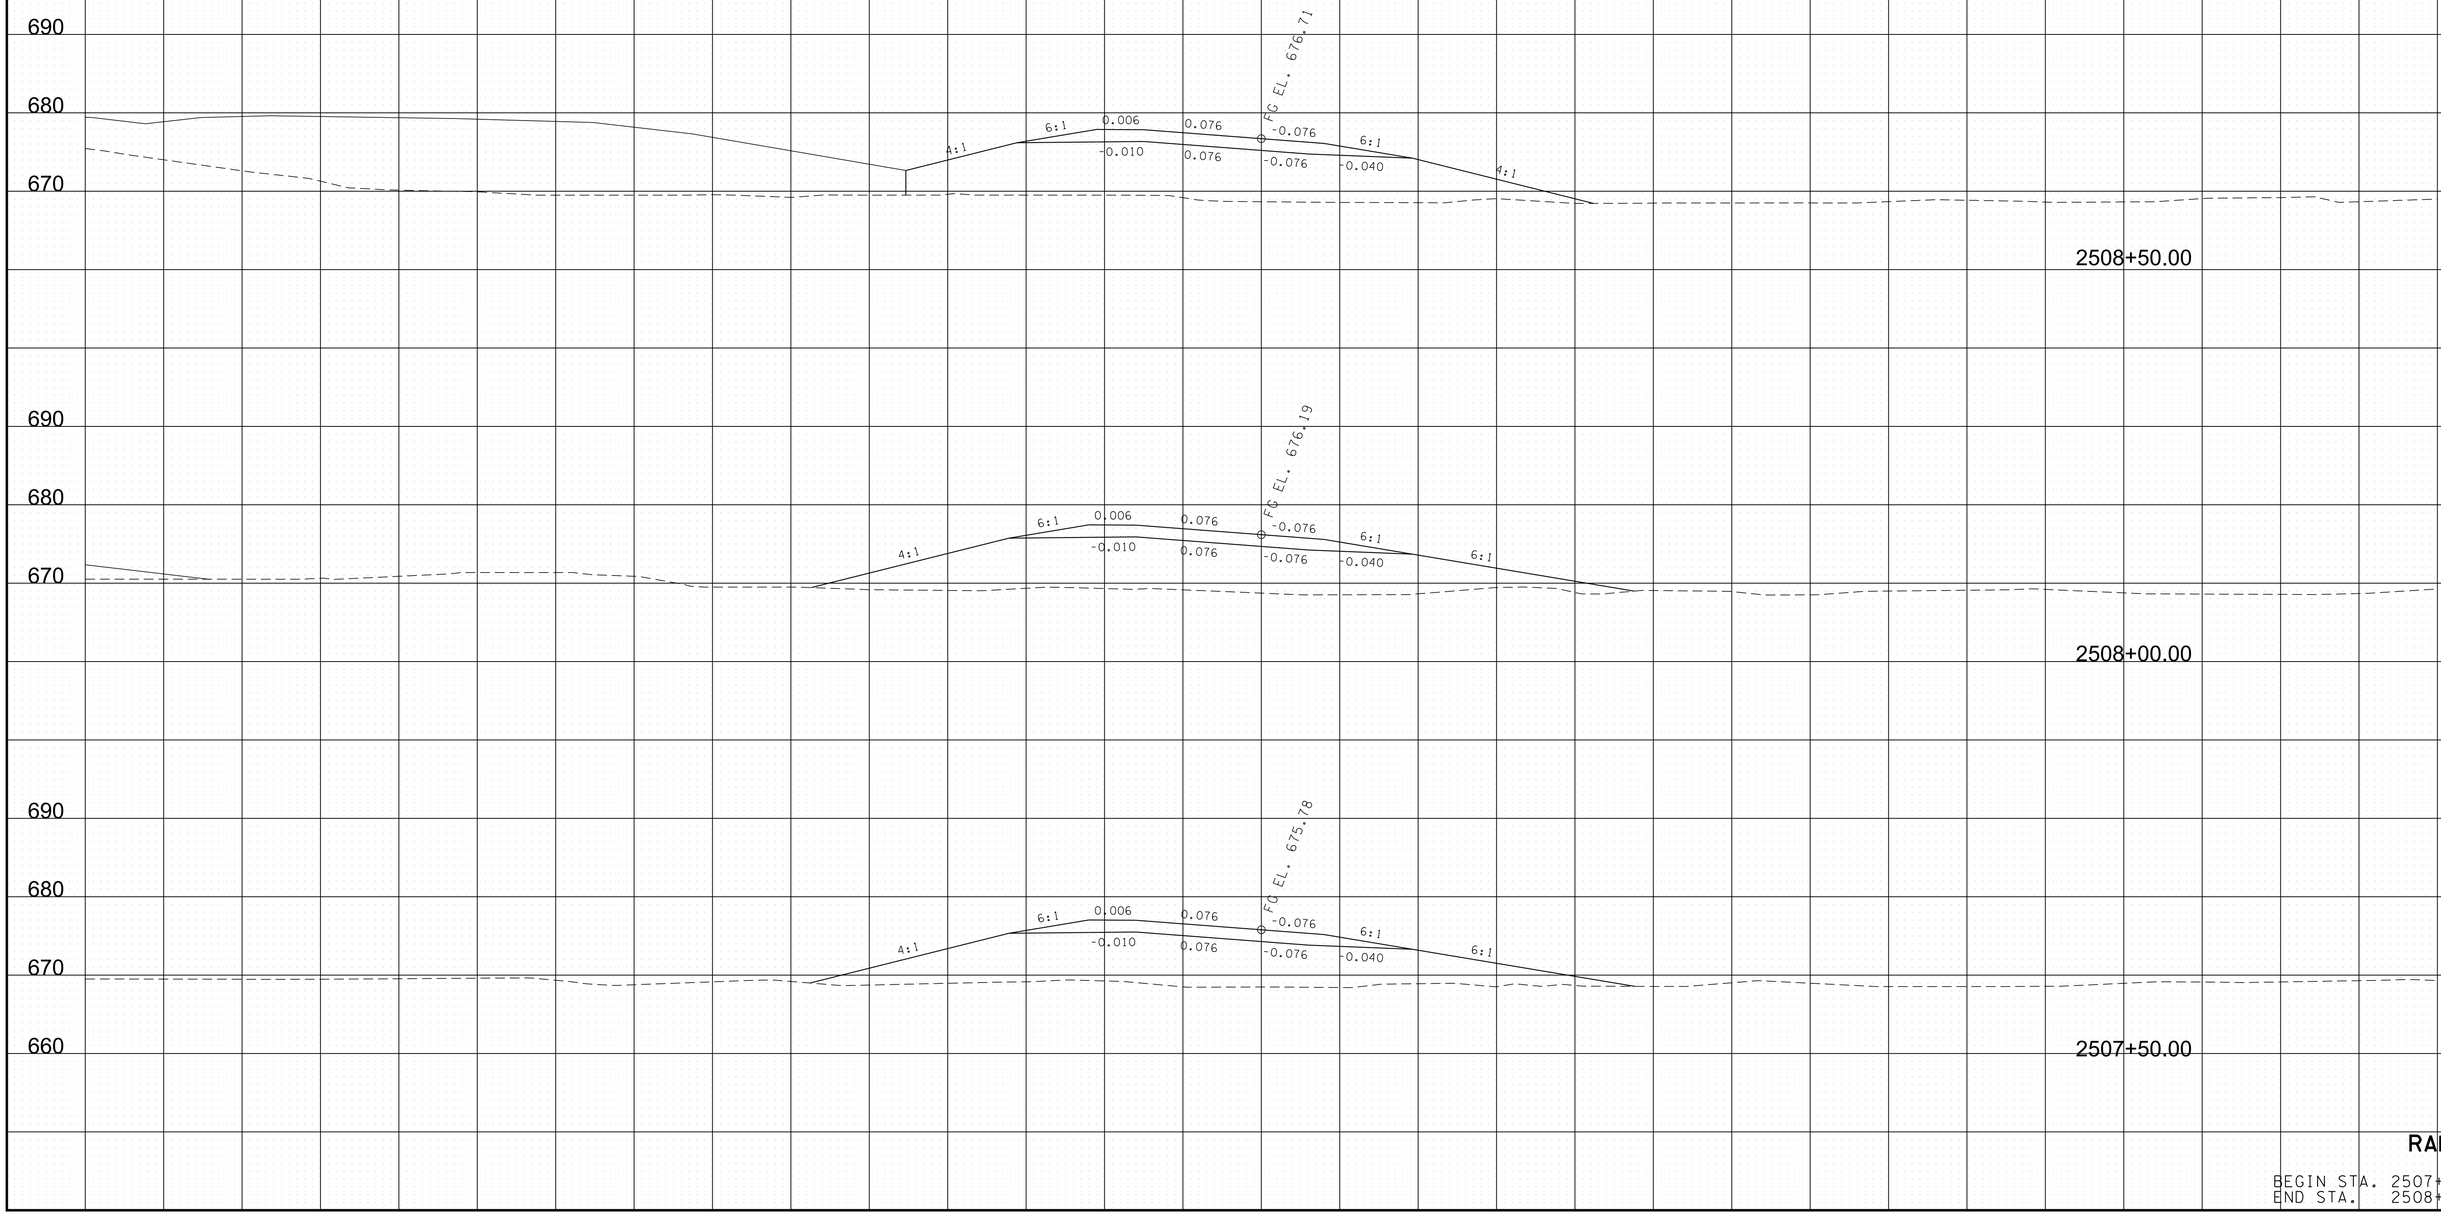


RAMP F

BEGIN STA. 2507+50.00
END STA. 2508+50.00

10/18/2018 1:43:28 PM
Y:\Projects\001000\001400\14304 I-75 Interchange at I-24 Owners Rep TDOT\Dgn\XS-RampF.sht

TYPE	YEAR	PROJECT NO.	SHEET NO.
FUNCT.	2018	IM/NH-75-1(131)	312

REV. 10-18-18: RAMP F SECTIONS WERE CHANGED TO REFLECT A 25 MPH DESIGN SPEED SUPERELEVATION.

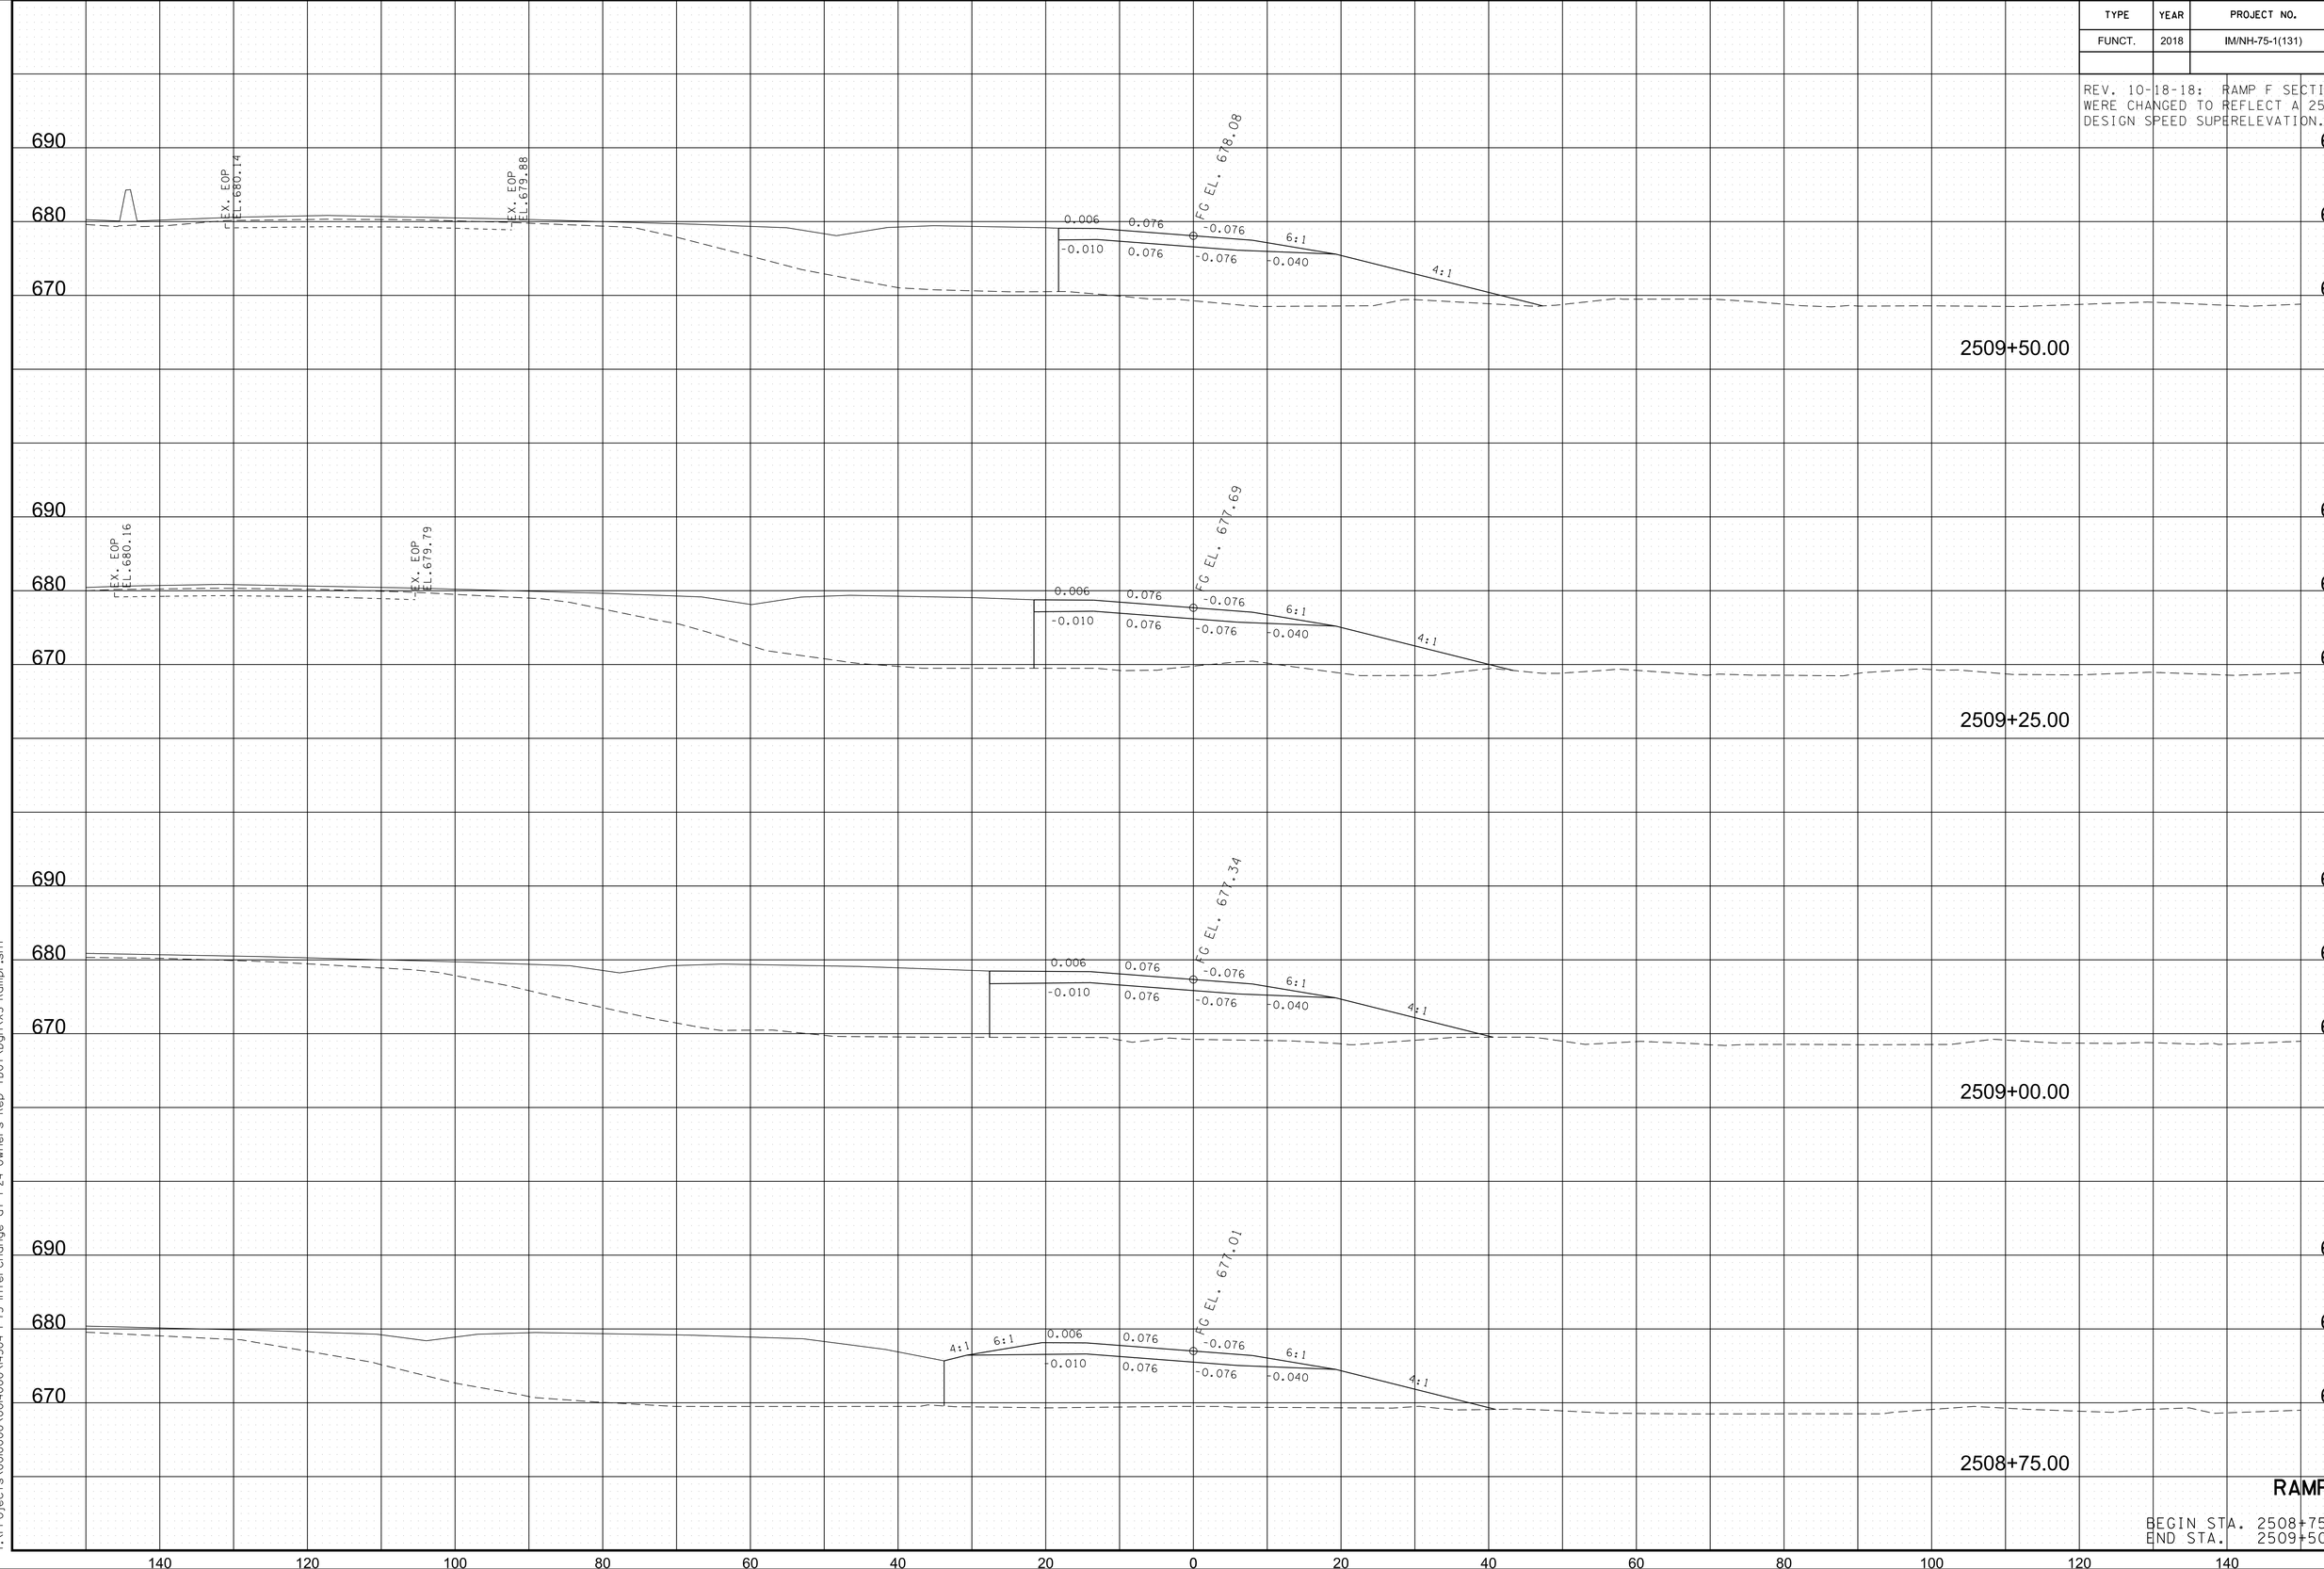


RAMP F

BEGIN STA. 2508+75.00
END STA. 2509+50.00

10/18/2018 1:43:29 PM
Y:\Projects\0010000\0014000\14304 I-75 Interchange at I-24 Owners Rep TDOT\Dgn\XS-RampF.sht

TYPE	YEAR	PROJECT NO.	SHEET NO.
FUNCT.	2018	IM/NH-75-1(131)	313

REV. 10-18-18: RAMP F SECTIONS WERE CHANGED TO REFLECT A 25 MPH DESIGN SPEED SUPERELEVATION.

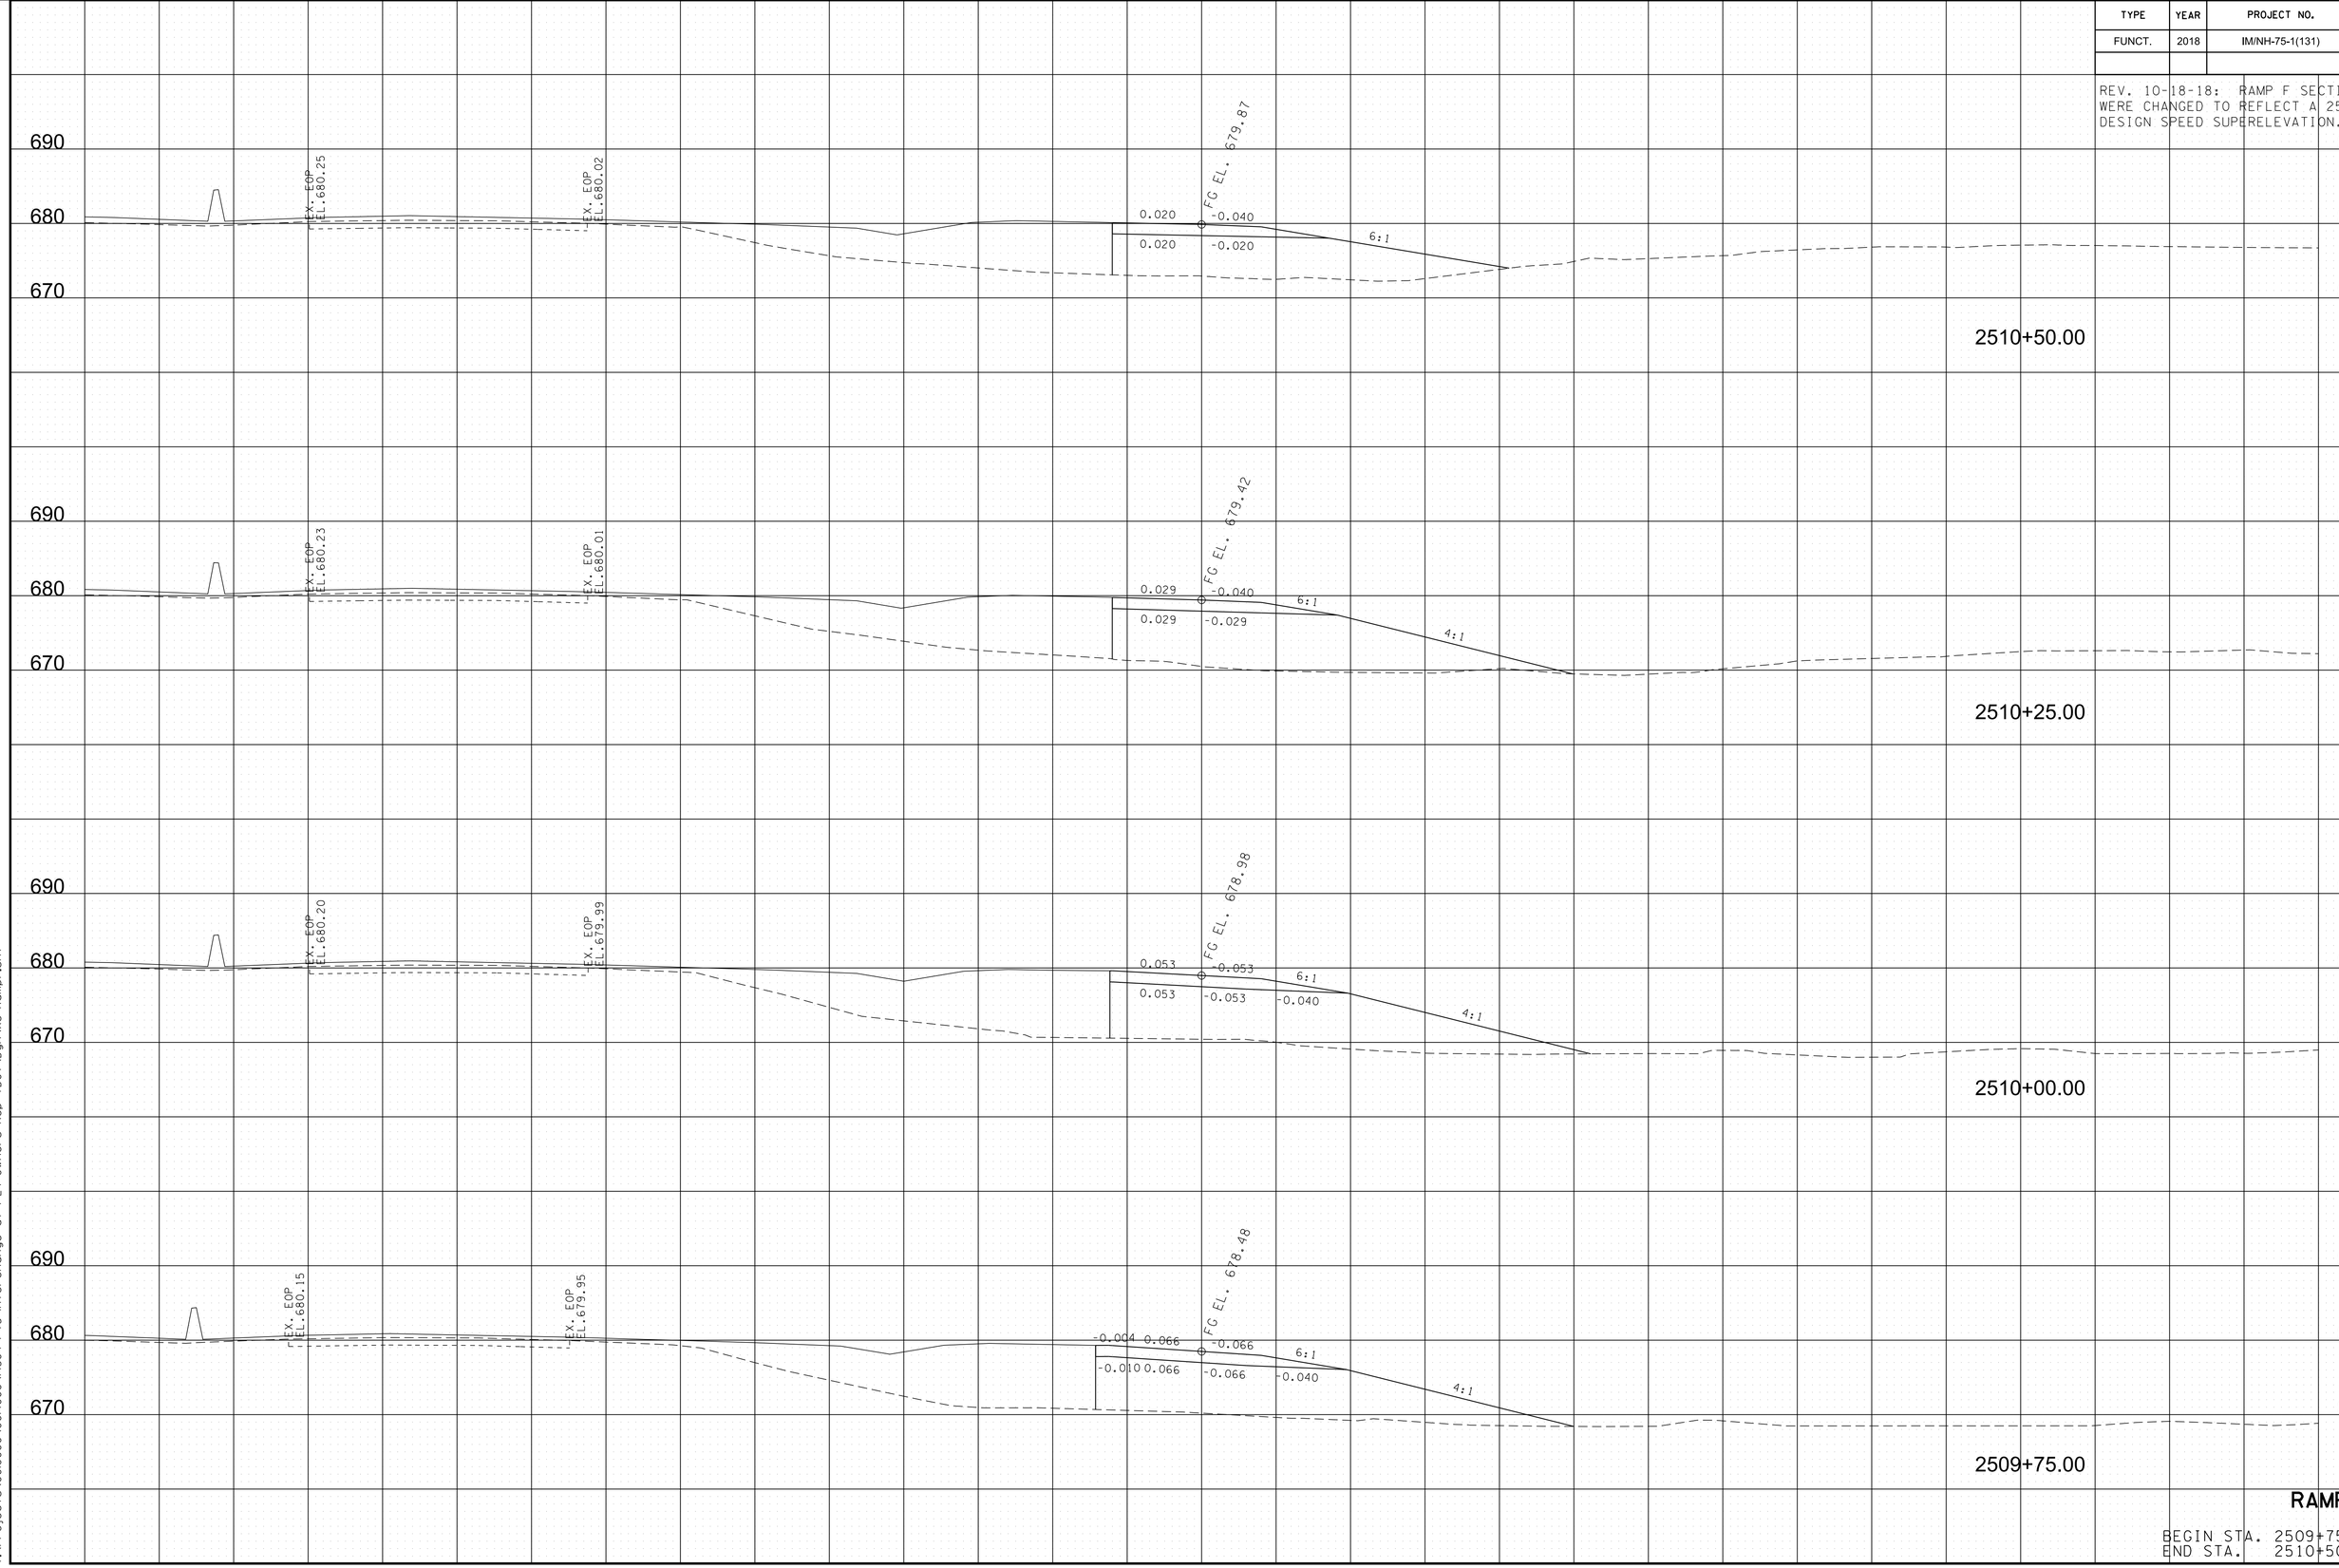


RAMP F

BEGIN STA. 2509+75.00
END STA. 2510+50.00

10/18/2018 1:43:30 PM
Y:\Projects\001000\001400\14304 I-75 Interchange at I-24 Owners Rep TDOT\Dgn\XS-RampF.sht

TYPE	YEAR	PROJECT NO.	SHEET NO.
FUNCT.	2018	IM/NH-75-1(131)	314

REV. 10-18-18: RAMP F SECTIONS WERE CHANGED TO REFLECT A 25 MPH DESIGN SPEED SUPERELEVATION.

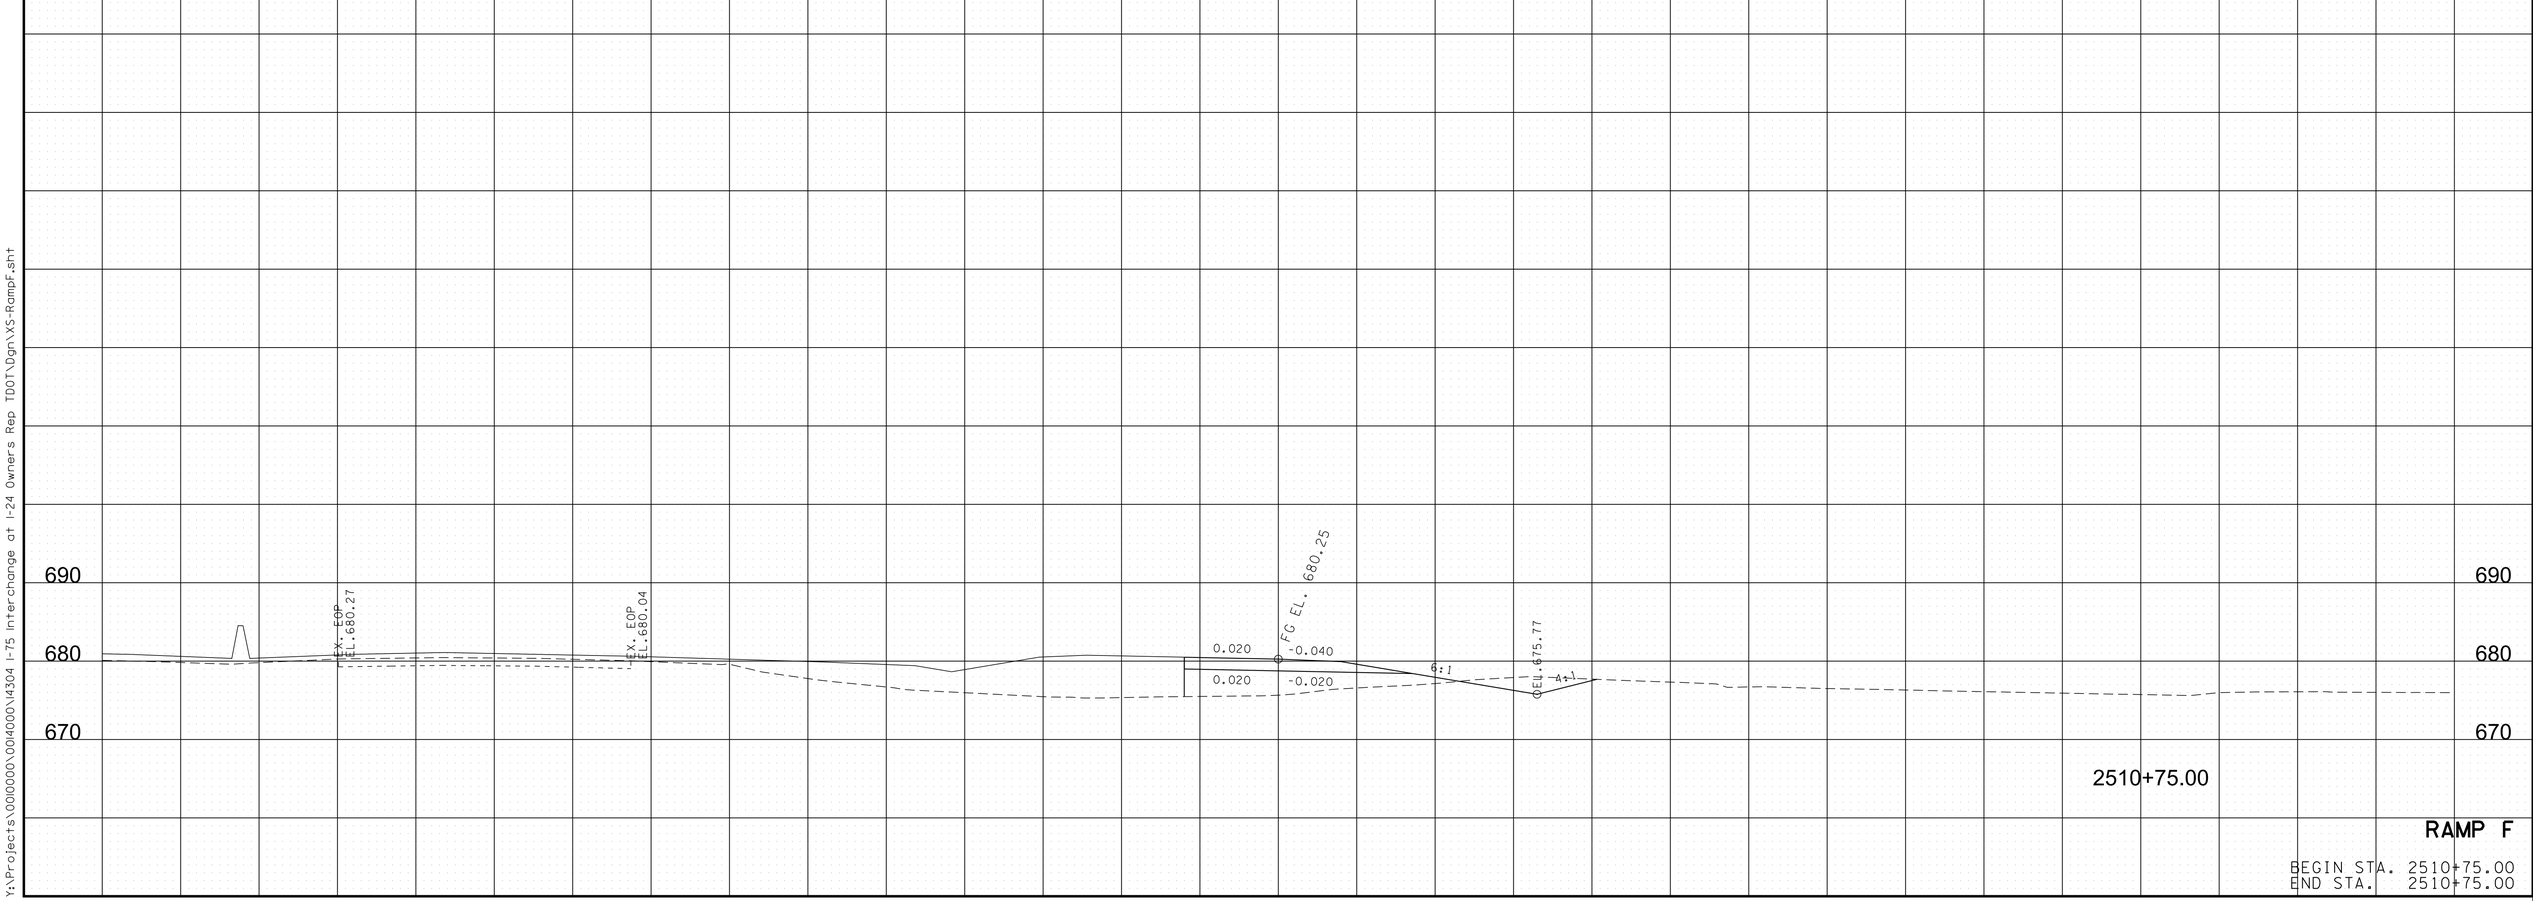


RAMP F

BEGIN STA. 2510+75.00
END STA. 2510+75.00

10/18/2018 1:43:30 PM
Y:\Projects\001000\001400\14304 I-75 Interchange at I-24 Owners Rep TDOT\Dgn\XS-RampF.sht

TYPE	YEAR	PROJECT NO.	SHEET NO.
FUNCT.	2018	IM/NH-75-1(131)	315

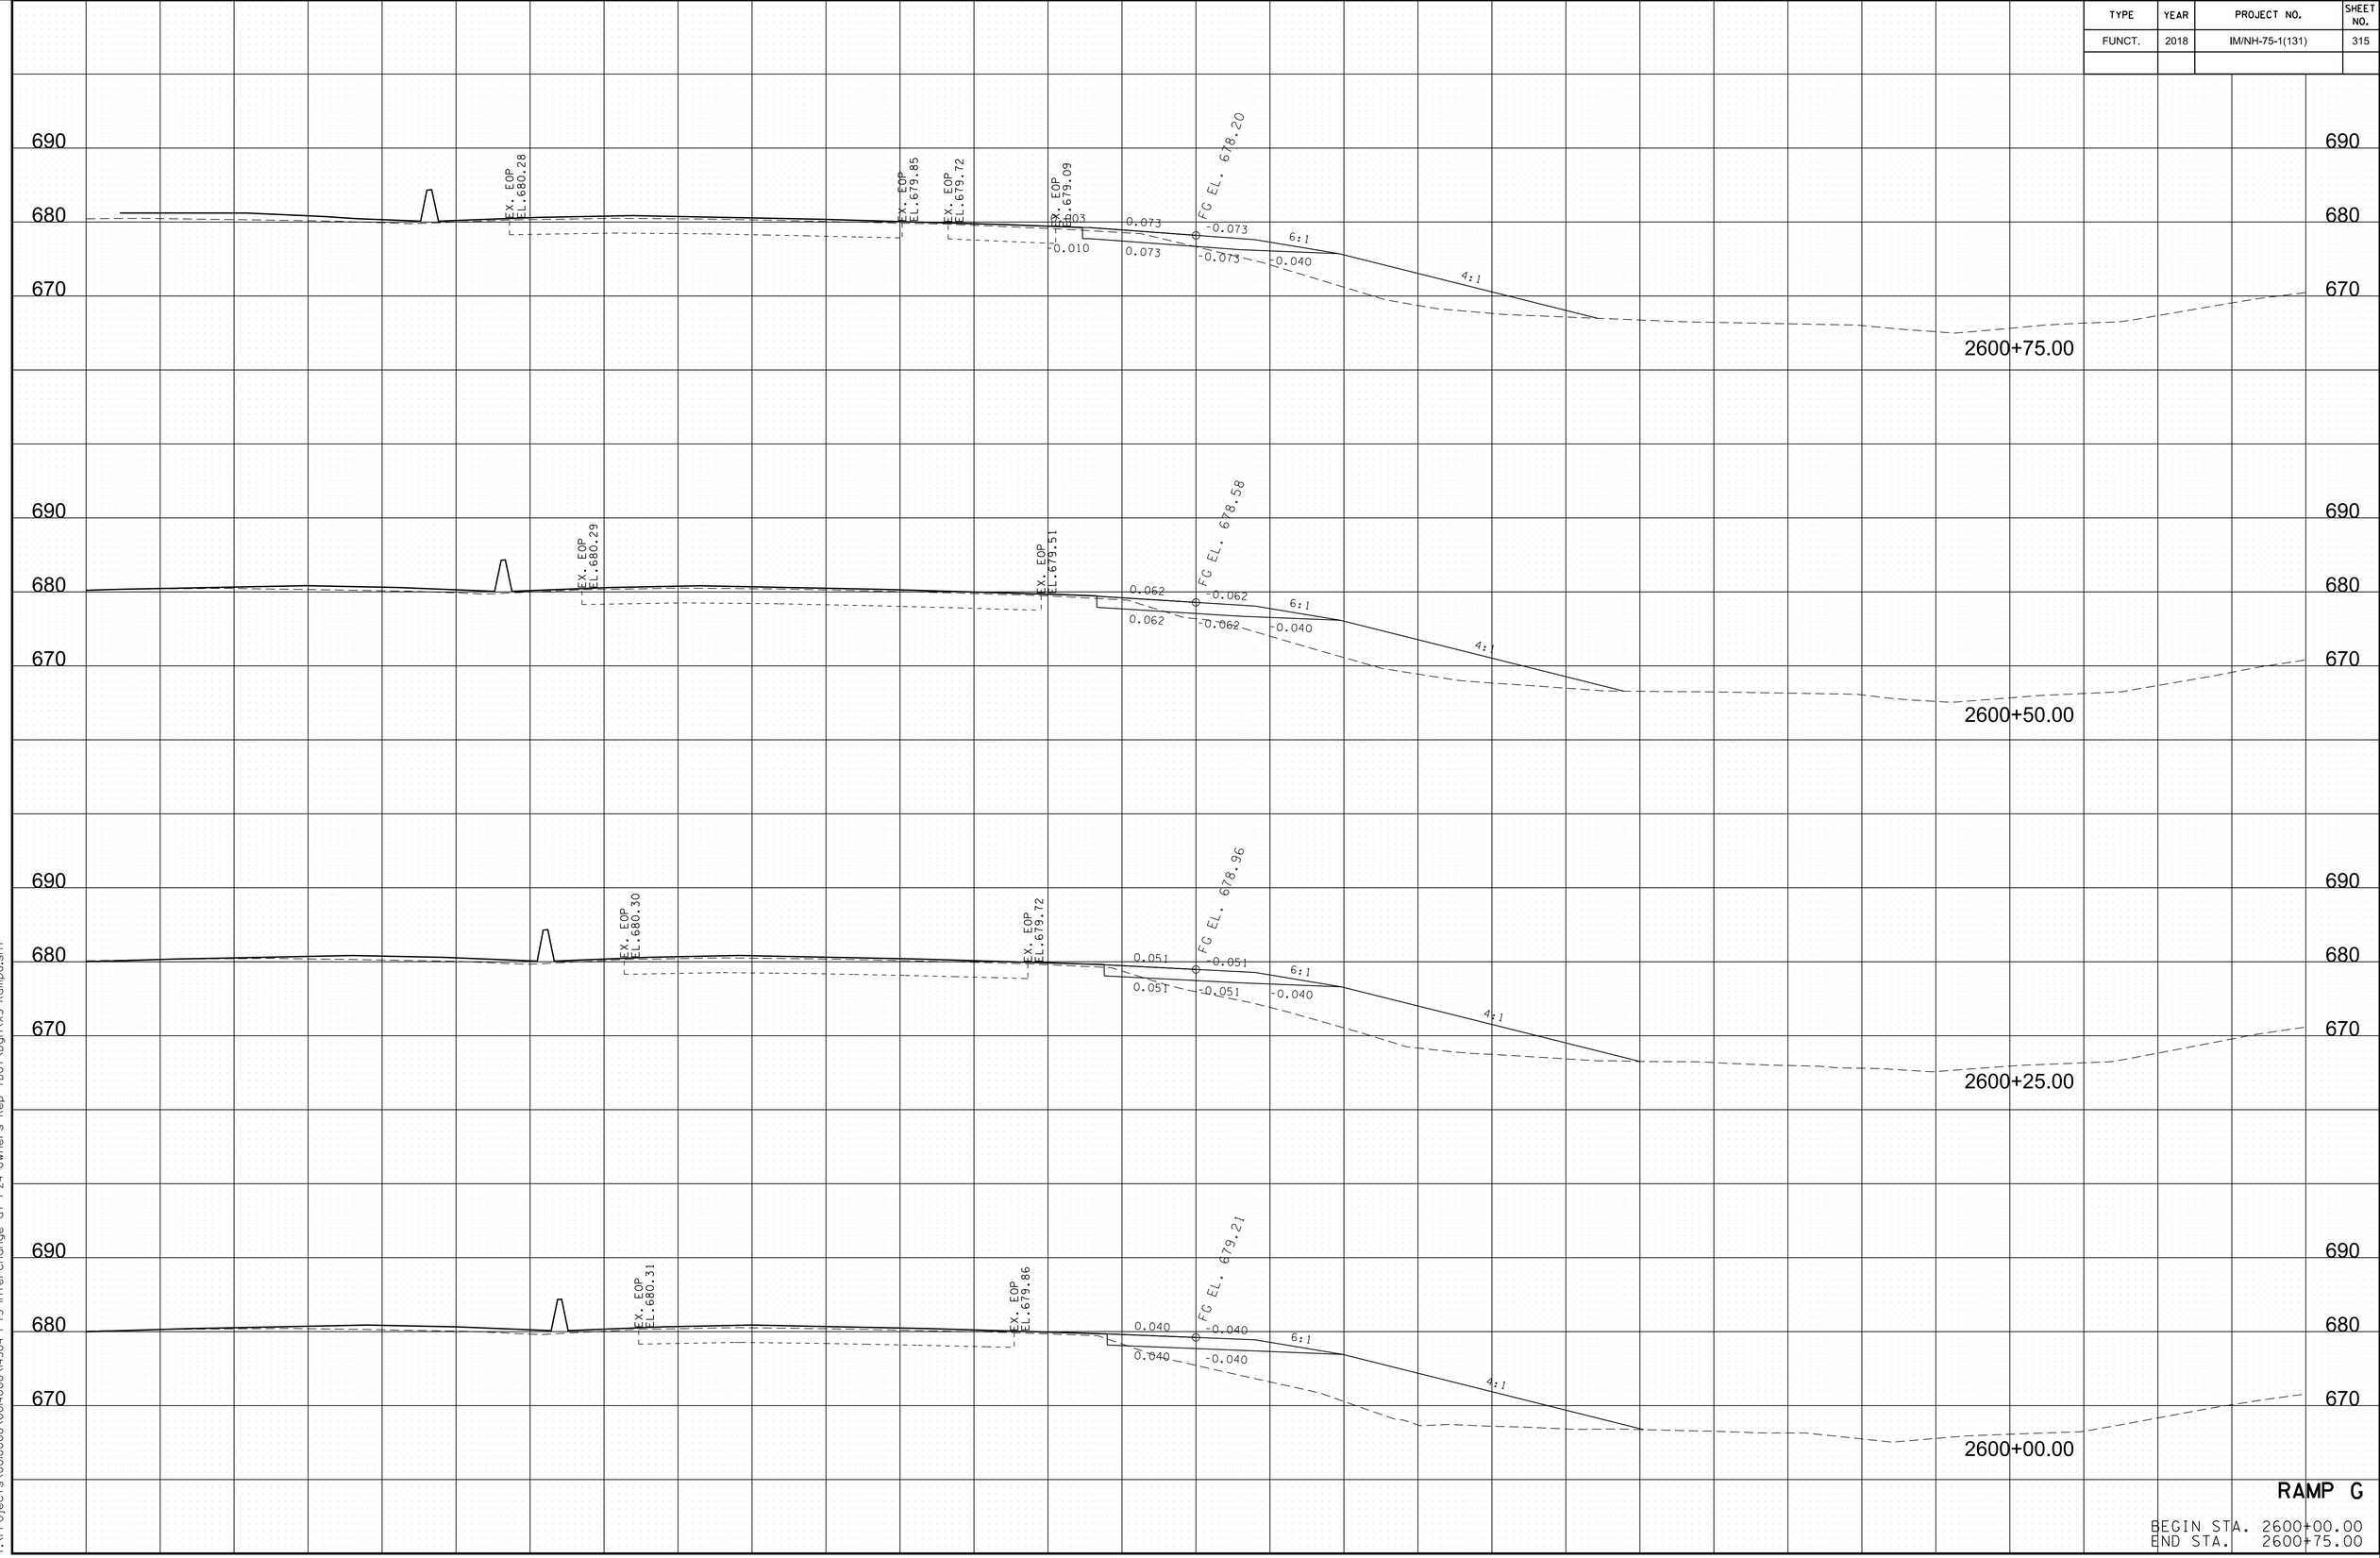


RAMP G

BEGIN STA. 2600+00.00
END STA. 2600+75.00

8/9/2018 5:44:0 PM
Y:\Projects\0010000\0014000\14304 I-75 Interchange at I-24 Owners Rep TDOT\Dgn\XS-RampG.sht

TYPE	YEAR	PROJECT NO.	SHEET NO.
FUNCT.	2018	IM/NH-75-1(131)	316

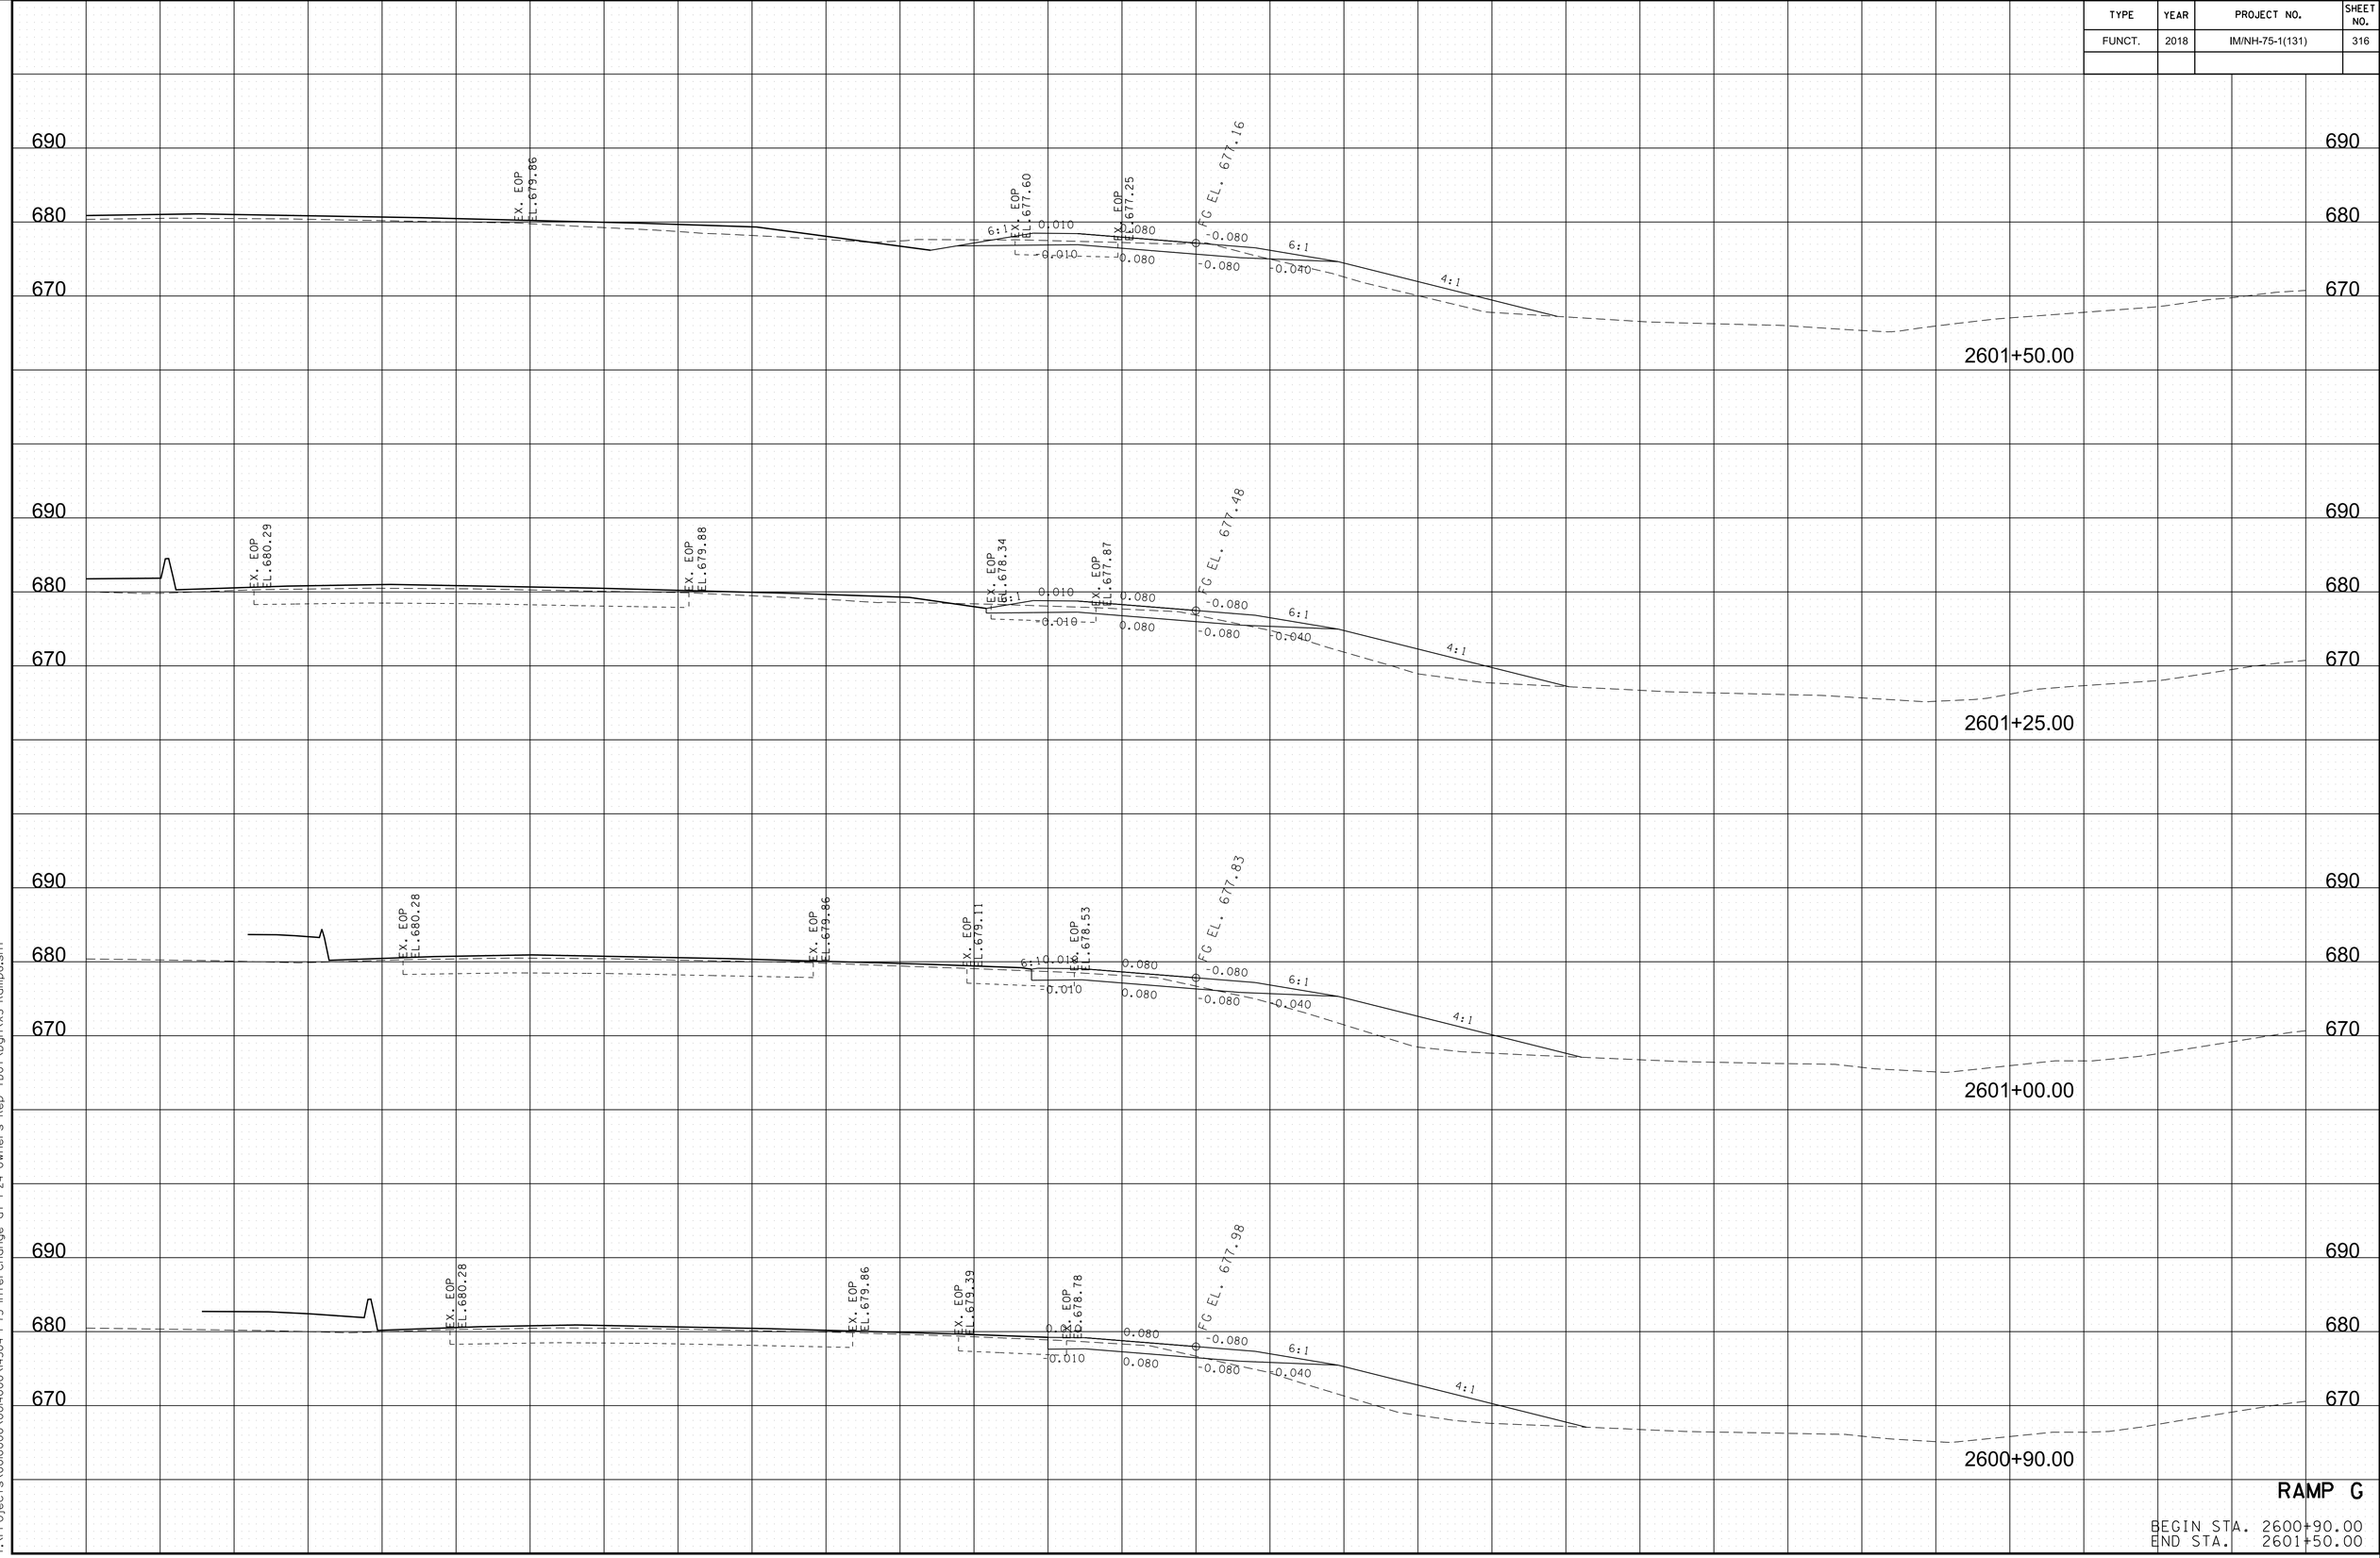


RAMP G

BEGIN STA. 2600+90.00
END STA. 2601+50.00

8/9/2018 5:44:11 PM
Y:\Projects\0010000\0014000\14304 I-75 Interchange at I-24 Owners Rep TDOT\Dgn\XS-RampG.sht

TYPE	YEAR	PROJECT NO.	SHEET NO.
FUNCT.	2018	IM/NH-75-1(131)	317

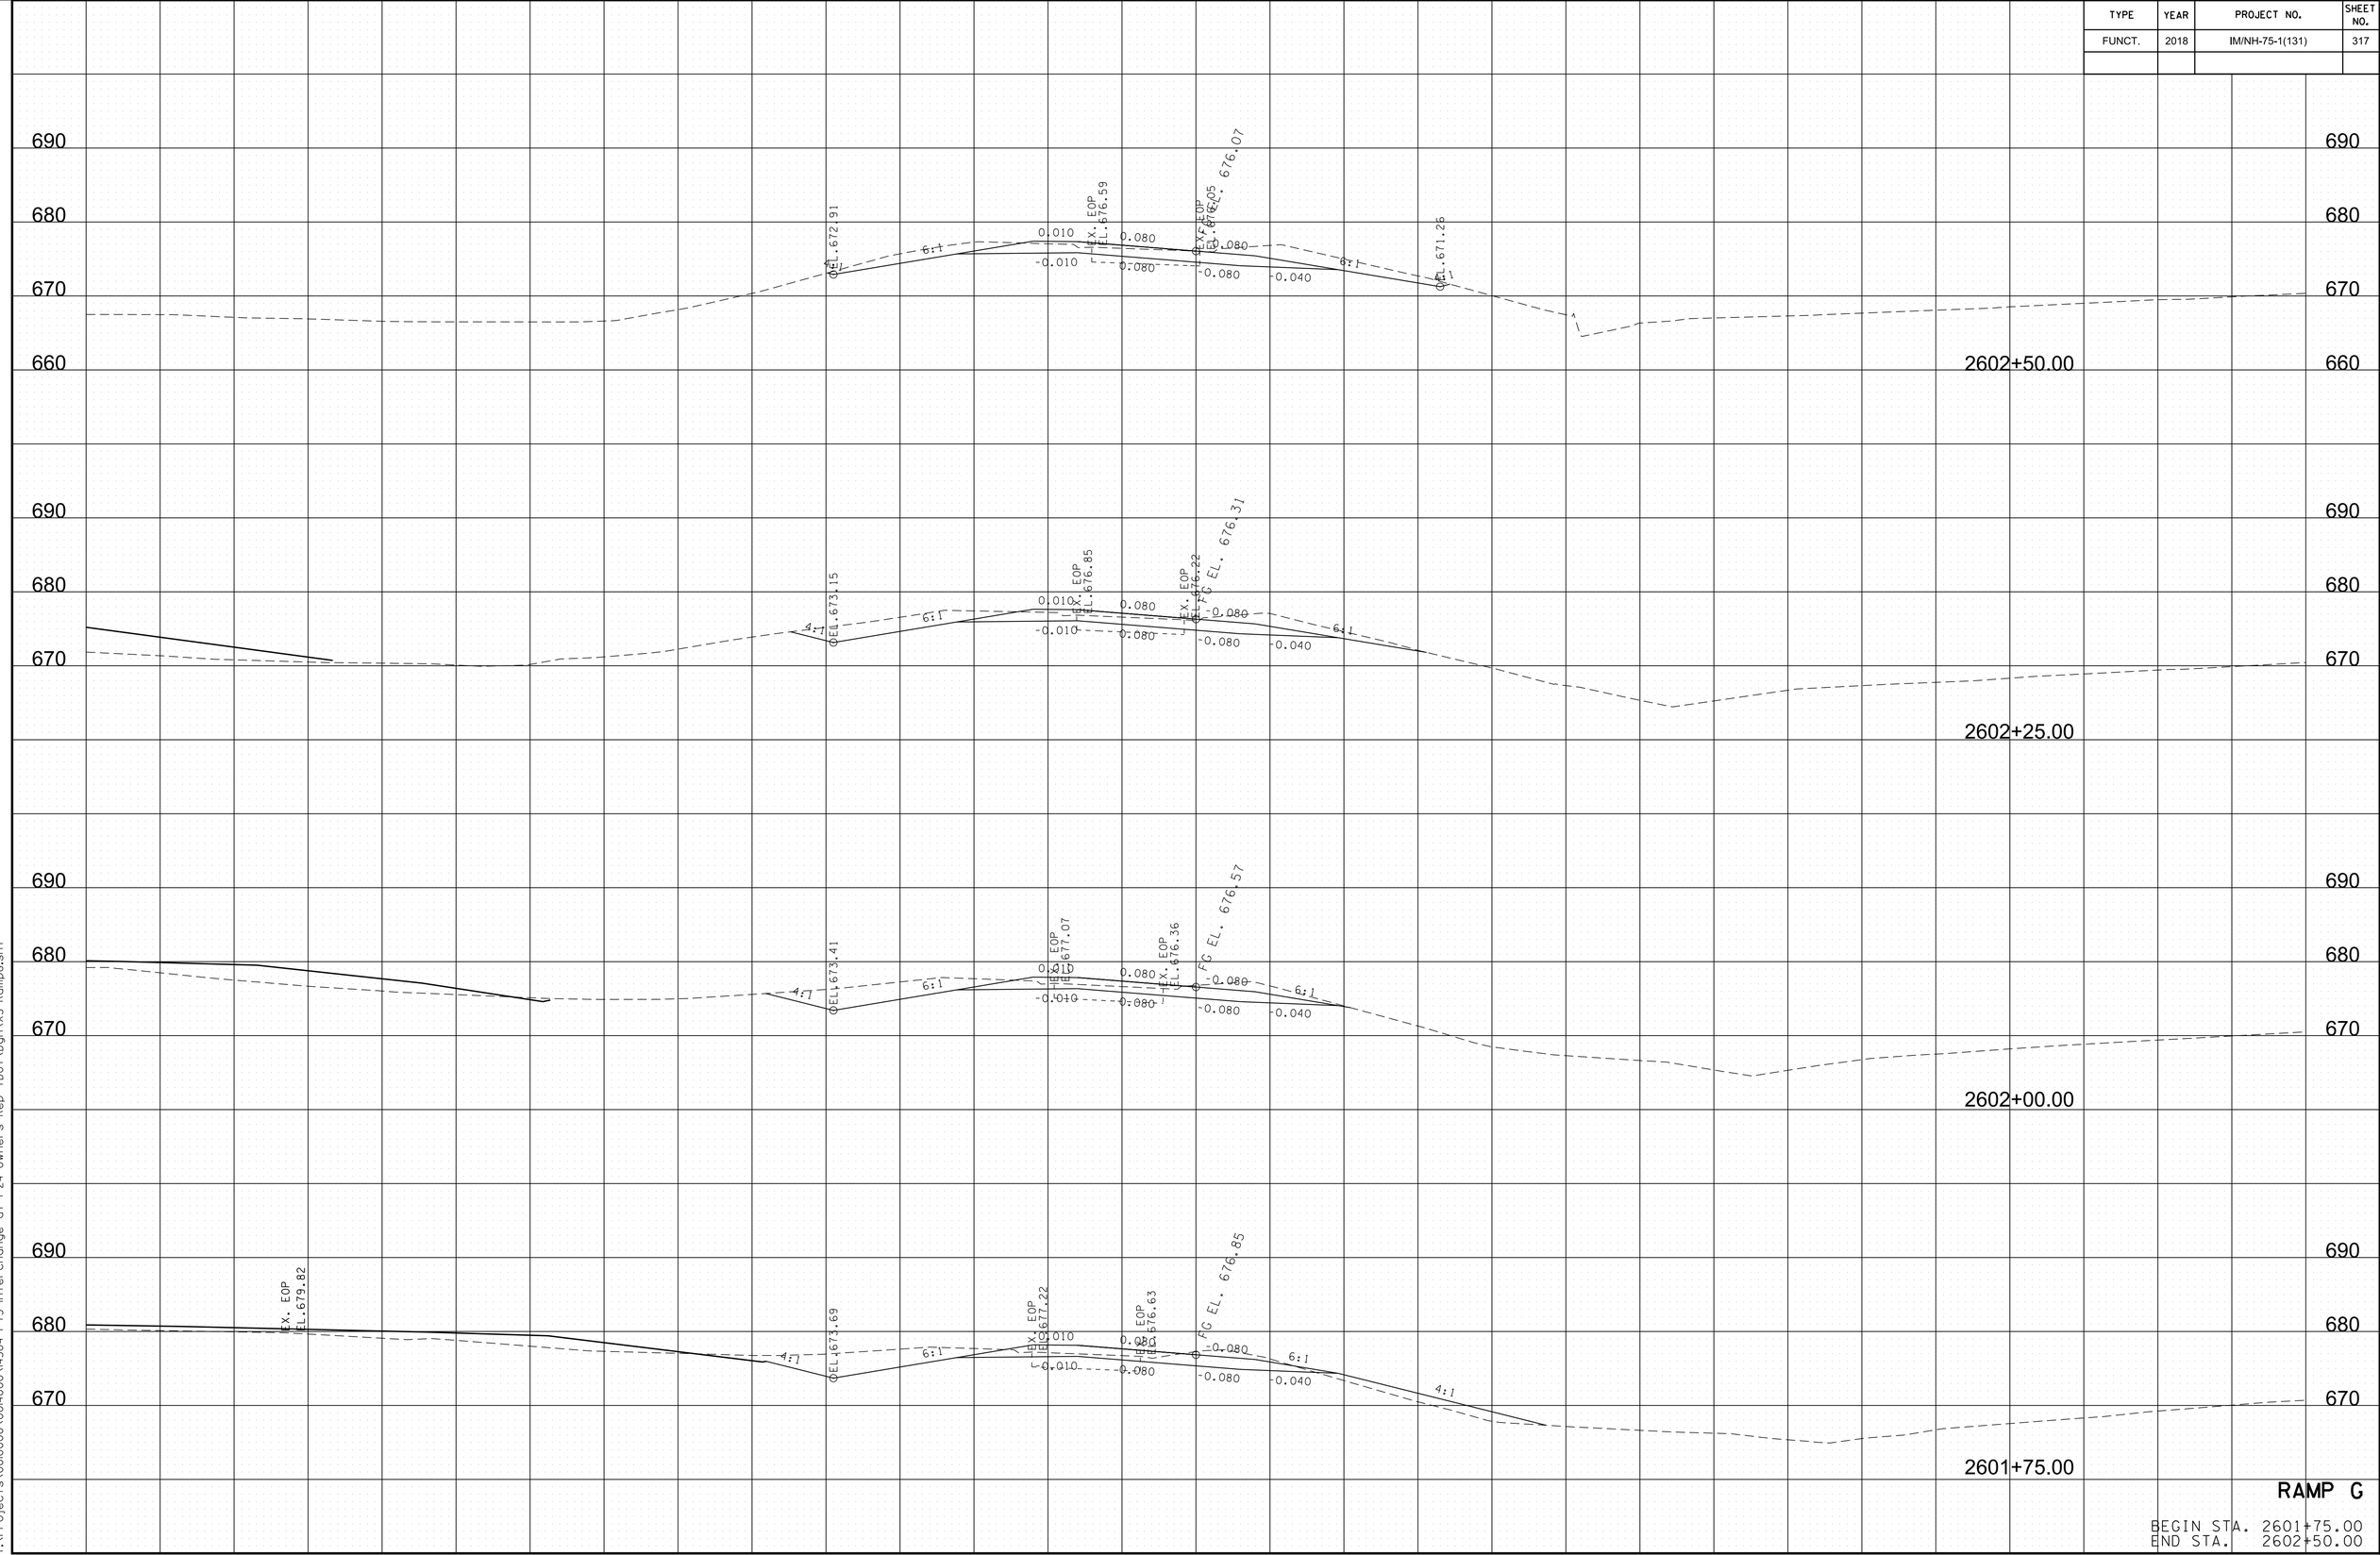


RAMP G

BEGIN STA. 2601+75.00
END STA. 2602+50.00

8/9/2018 5:44:12 PM
Y:\Projects\001000\001400\14304 I-75 Interchange at I-24 Owners Rep TDOT\Dgn\XS-RampG.sht

TYPE	YEAR	PROJECT NO.	SHEET NO.
FUNCT.	2018	IM/NH-75-1(131)	318

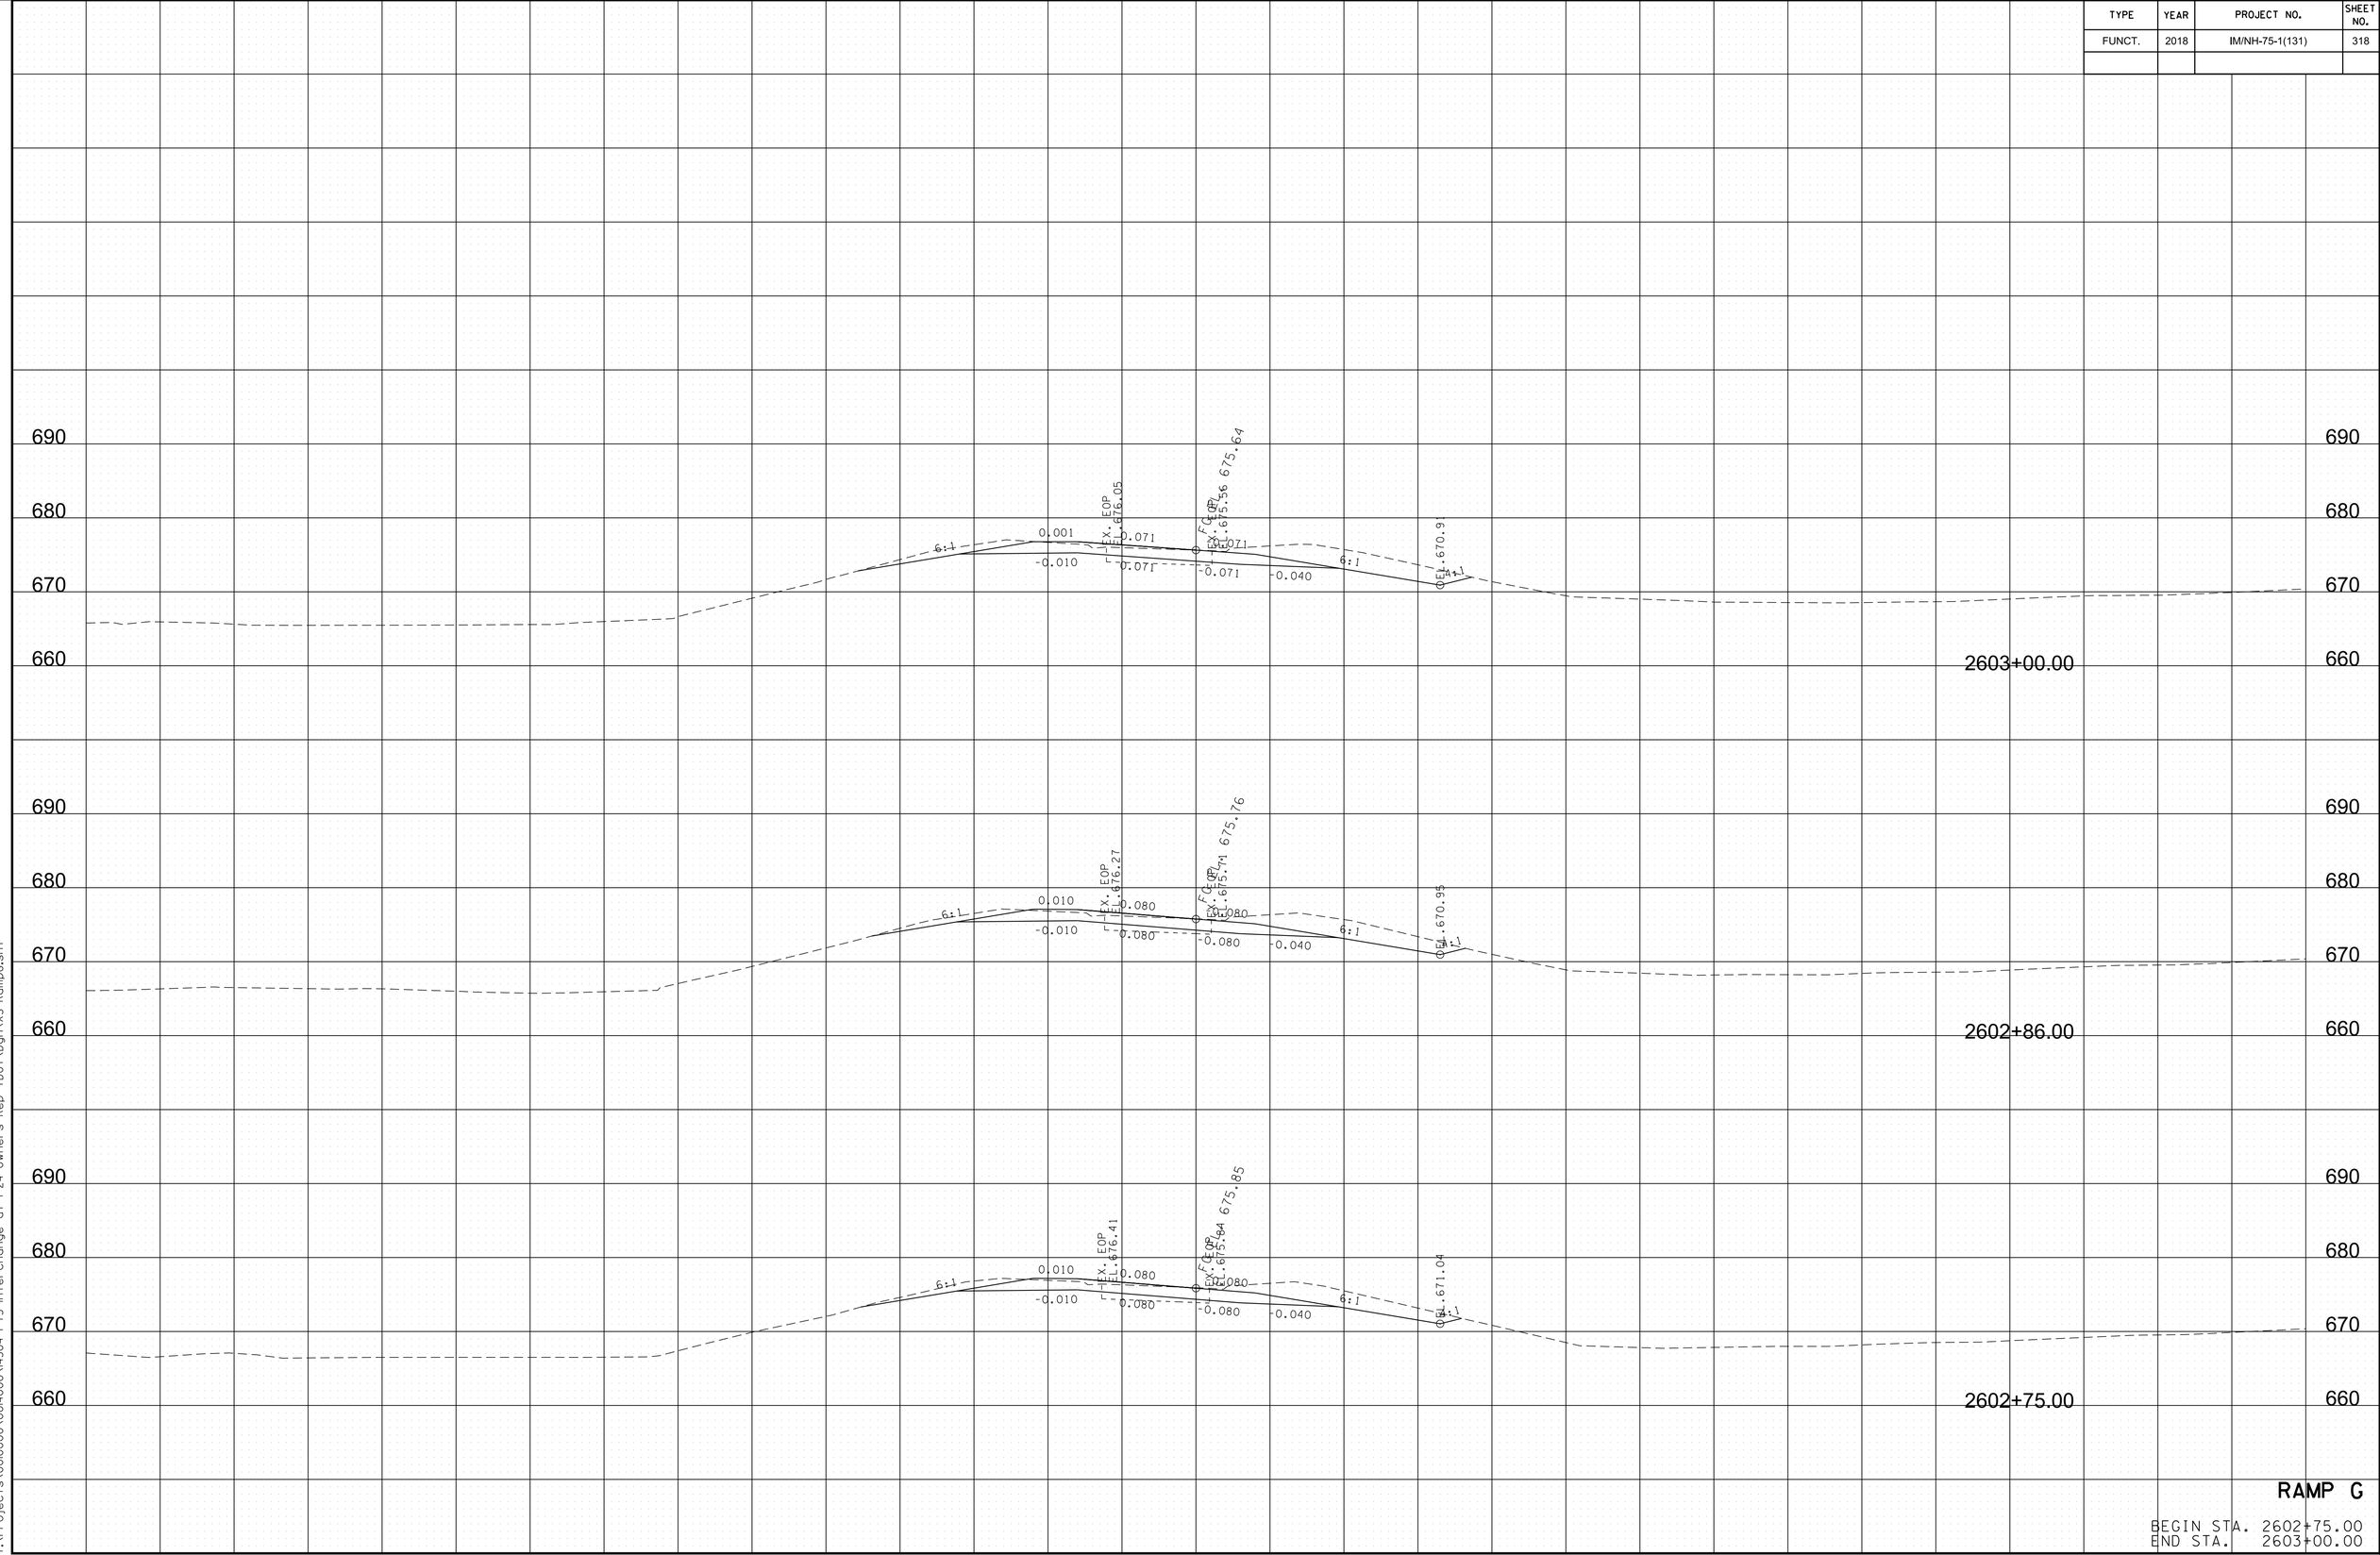

RAMP G

BEGIN STA. 2602+75.00
END STA. 2603+00.00

8/9/2018 5:44:13 PM
Y:\Projects\0010000\0014000\14304 I-75 Interchange at I-24 Owners Rep TDOT\Dgn\XS-RampG.sht


TYPE	YEAR	PROJECT NO.	SHEET NO.
FUNCT.	2018	IM/NH-75-1(131)	319

RAMP G

BEGIN STA. 2603+25.00
END STA. 2603+50.00

8/9/2018 5:44:4 PM
Y:\Projects\0010000\0014000\14304 I-75 Interchange at I-24 Owners Rep TDOT\Dgn\XS-RampG.sht

TYPE	YEAR	PROJECT NO.	SHEET NO.
FUNCT.	2018	IM/NH-75-1(131)	320

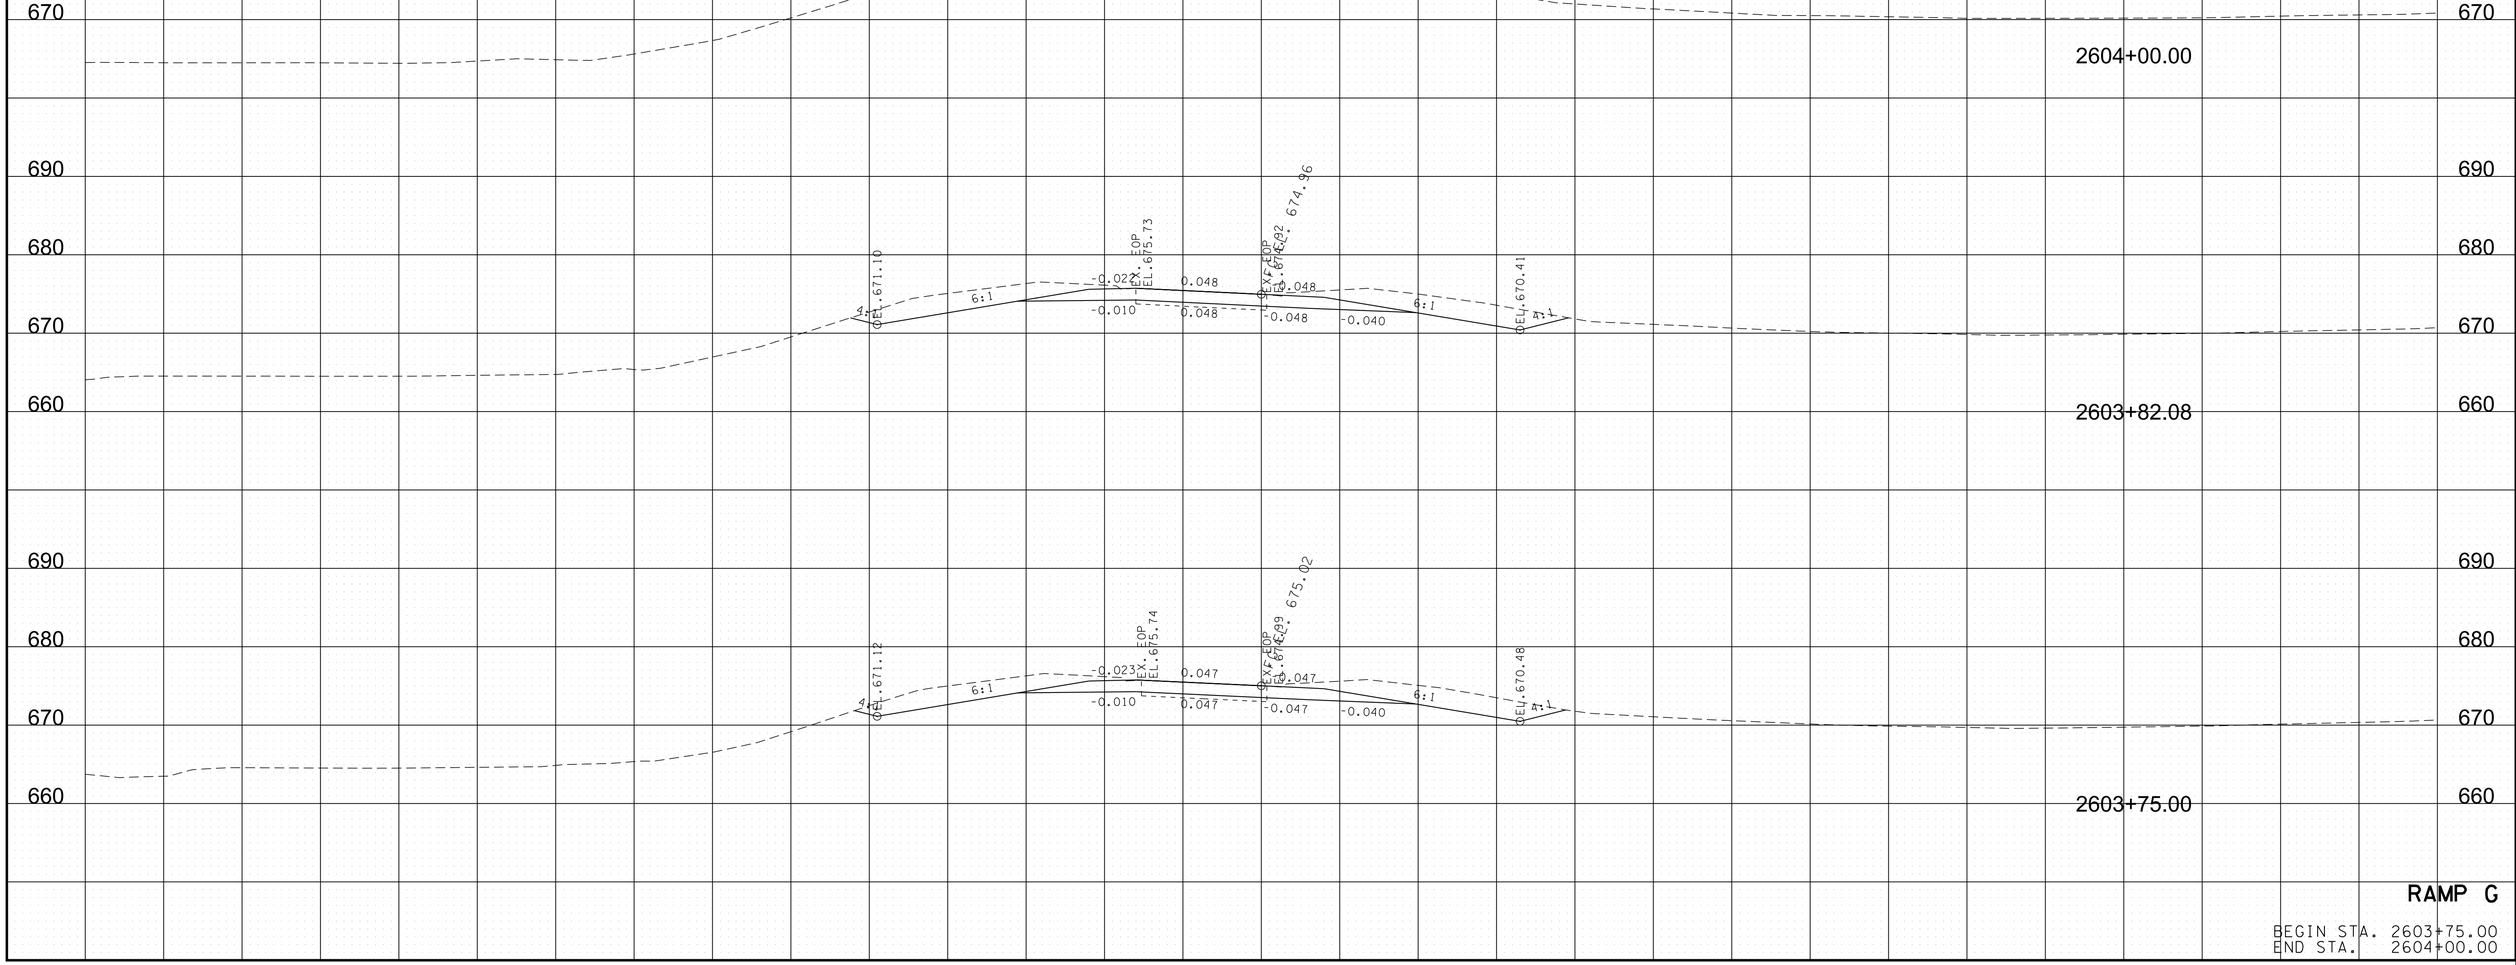


RAMP G

BEGIN STA. 2603+75.00
END STA. 2604+00.00

8/9/2018 5:44:4 PM
Y:\Projects\001000\001400\14304 I-75 Interchange at I-24 Owners Rep TDOT\Dgn\XS-RampG.sht

TYPE	YEAR	PROJECT NO.	SHEET NO.
FUNCT.	2018	IM/NH-75-1(131)	321

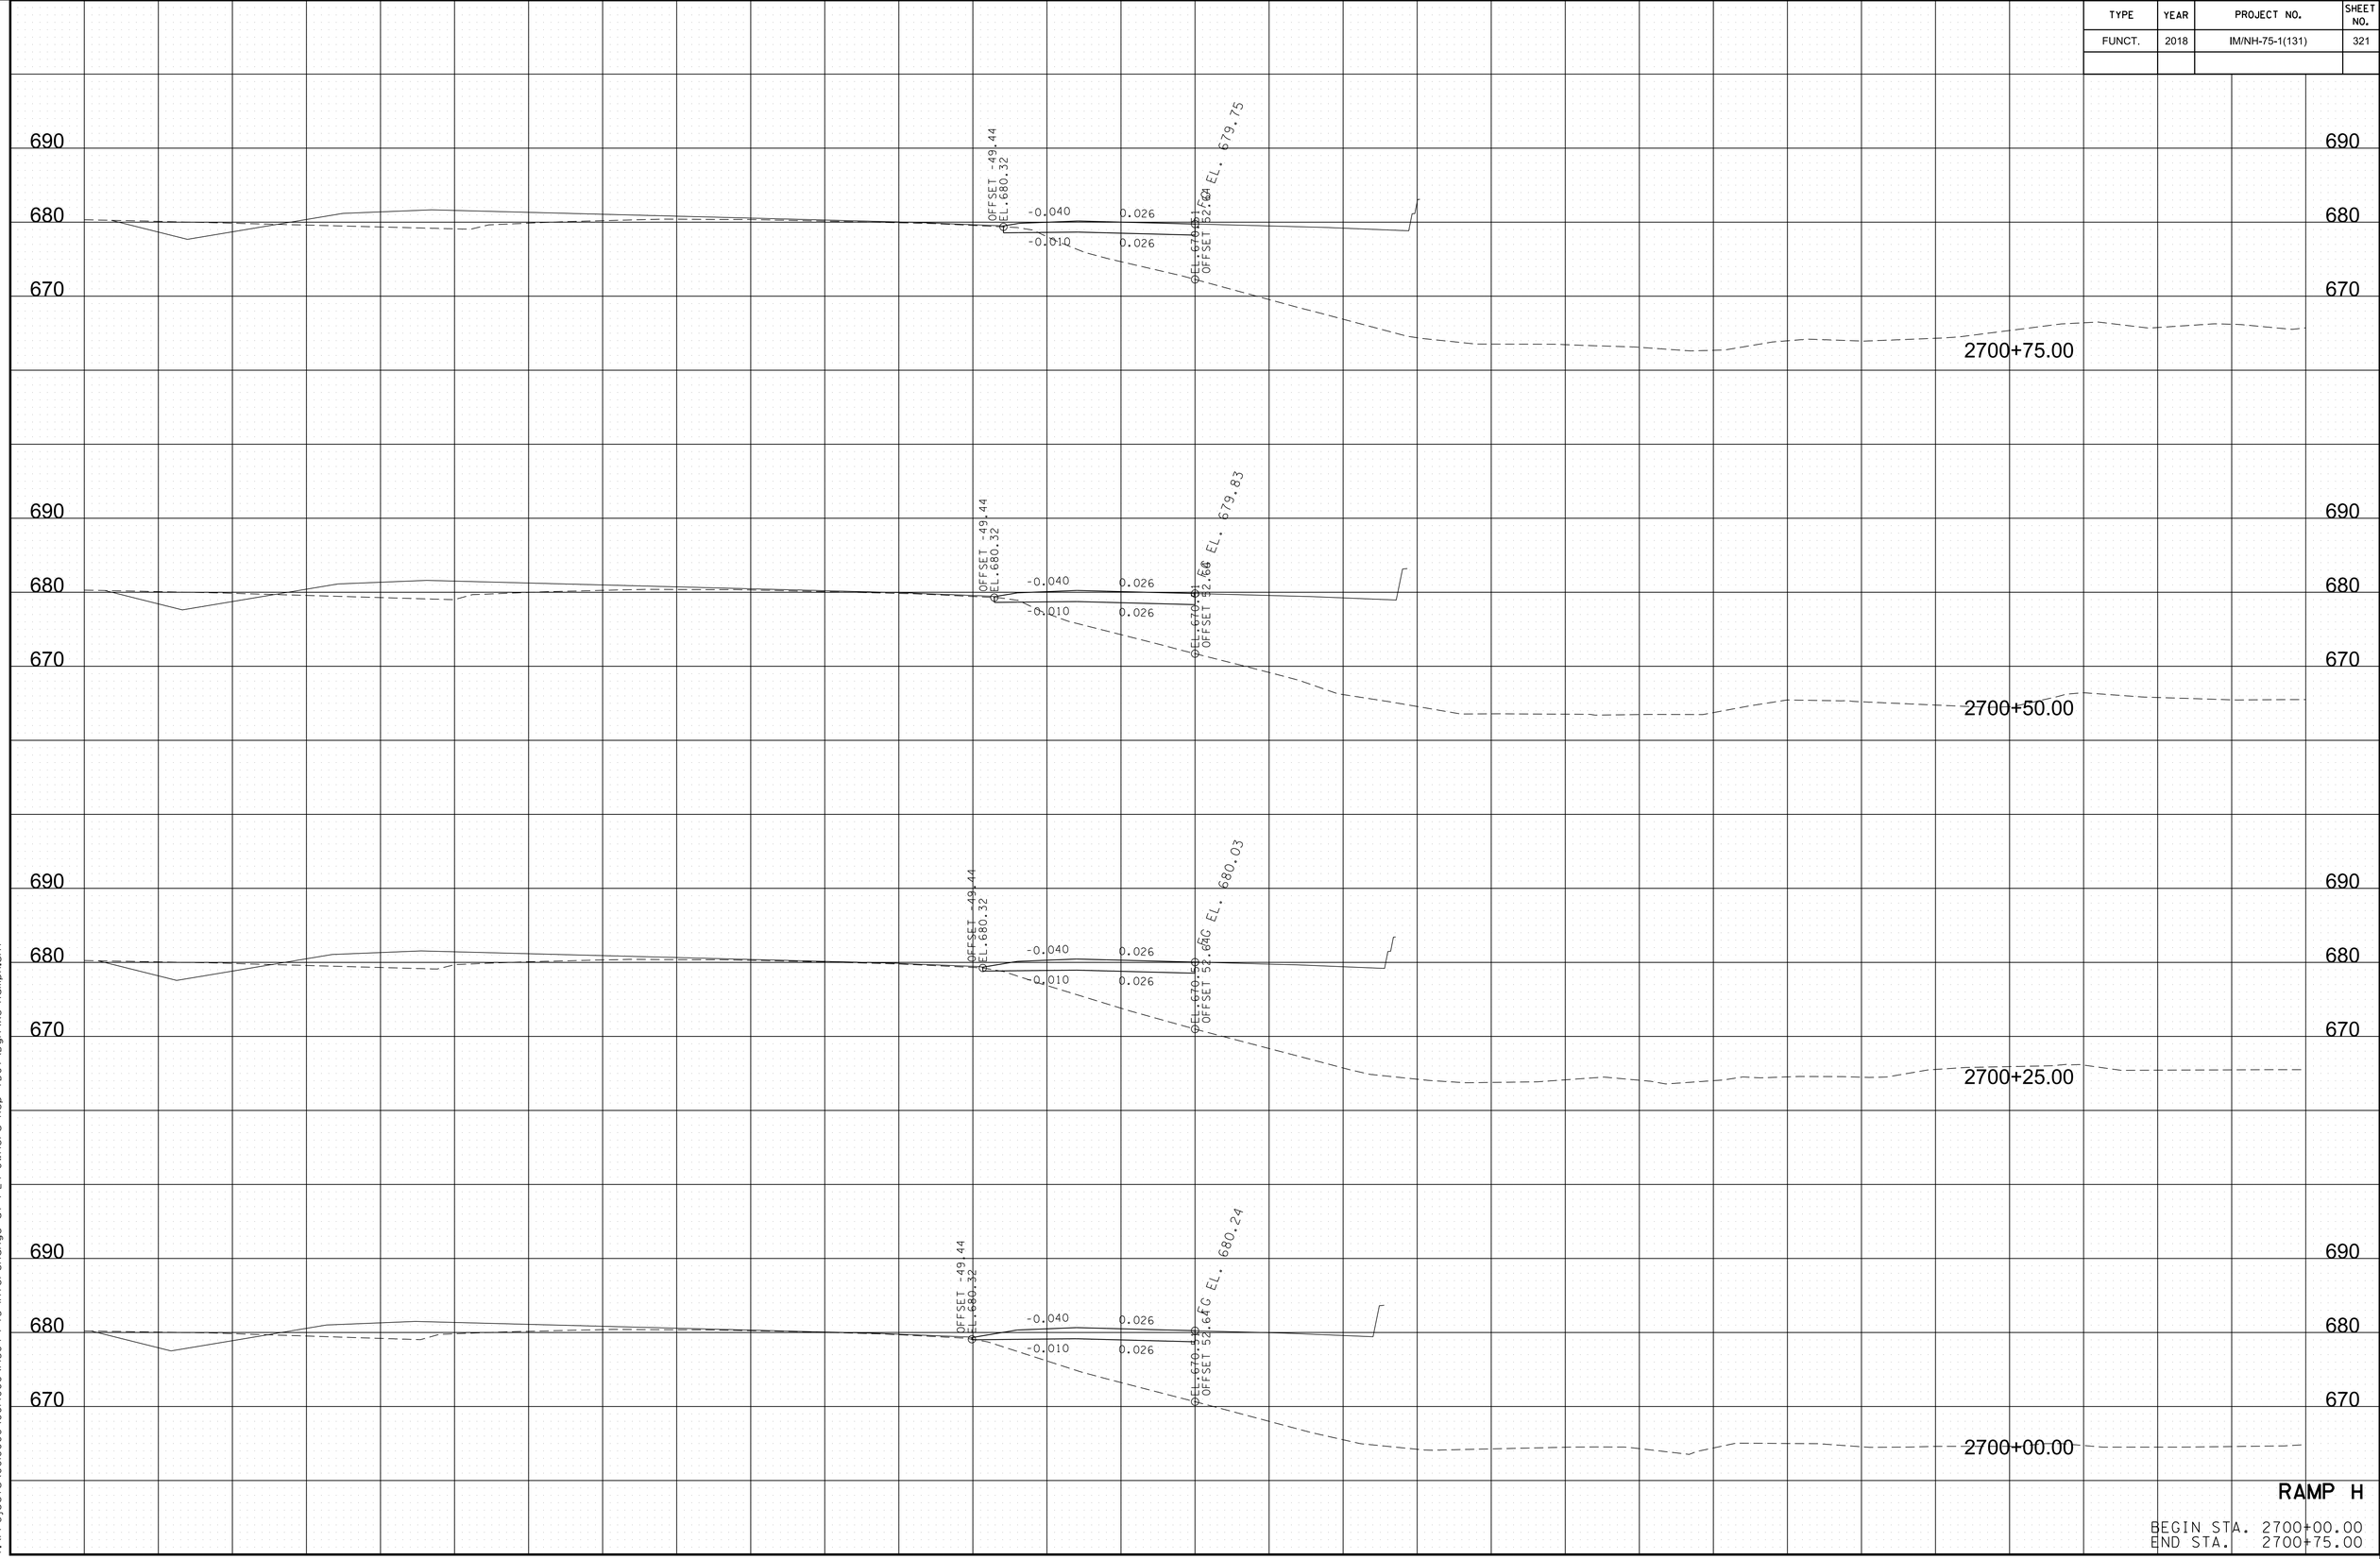


RAMP H

BEGIN STA. 2700+00.00
END STA. 2700+75.00

8/9/2018 5:44:6 PM
Y:\Projects\001000\001400\14304 I-75 Interchange at I-24 Owners Rep TDOT\Dgn\XS-RampH.sht

TYPE	YEAR	PROJECT NO.	SHEET NO.
FUNCT.	2018	IM/NH-75-1(131)	322

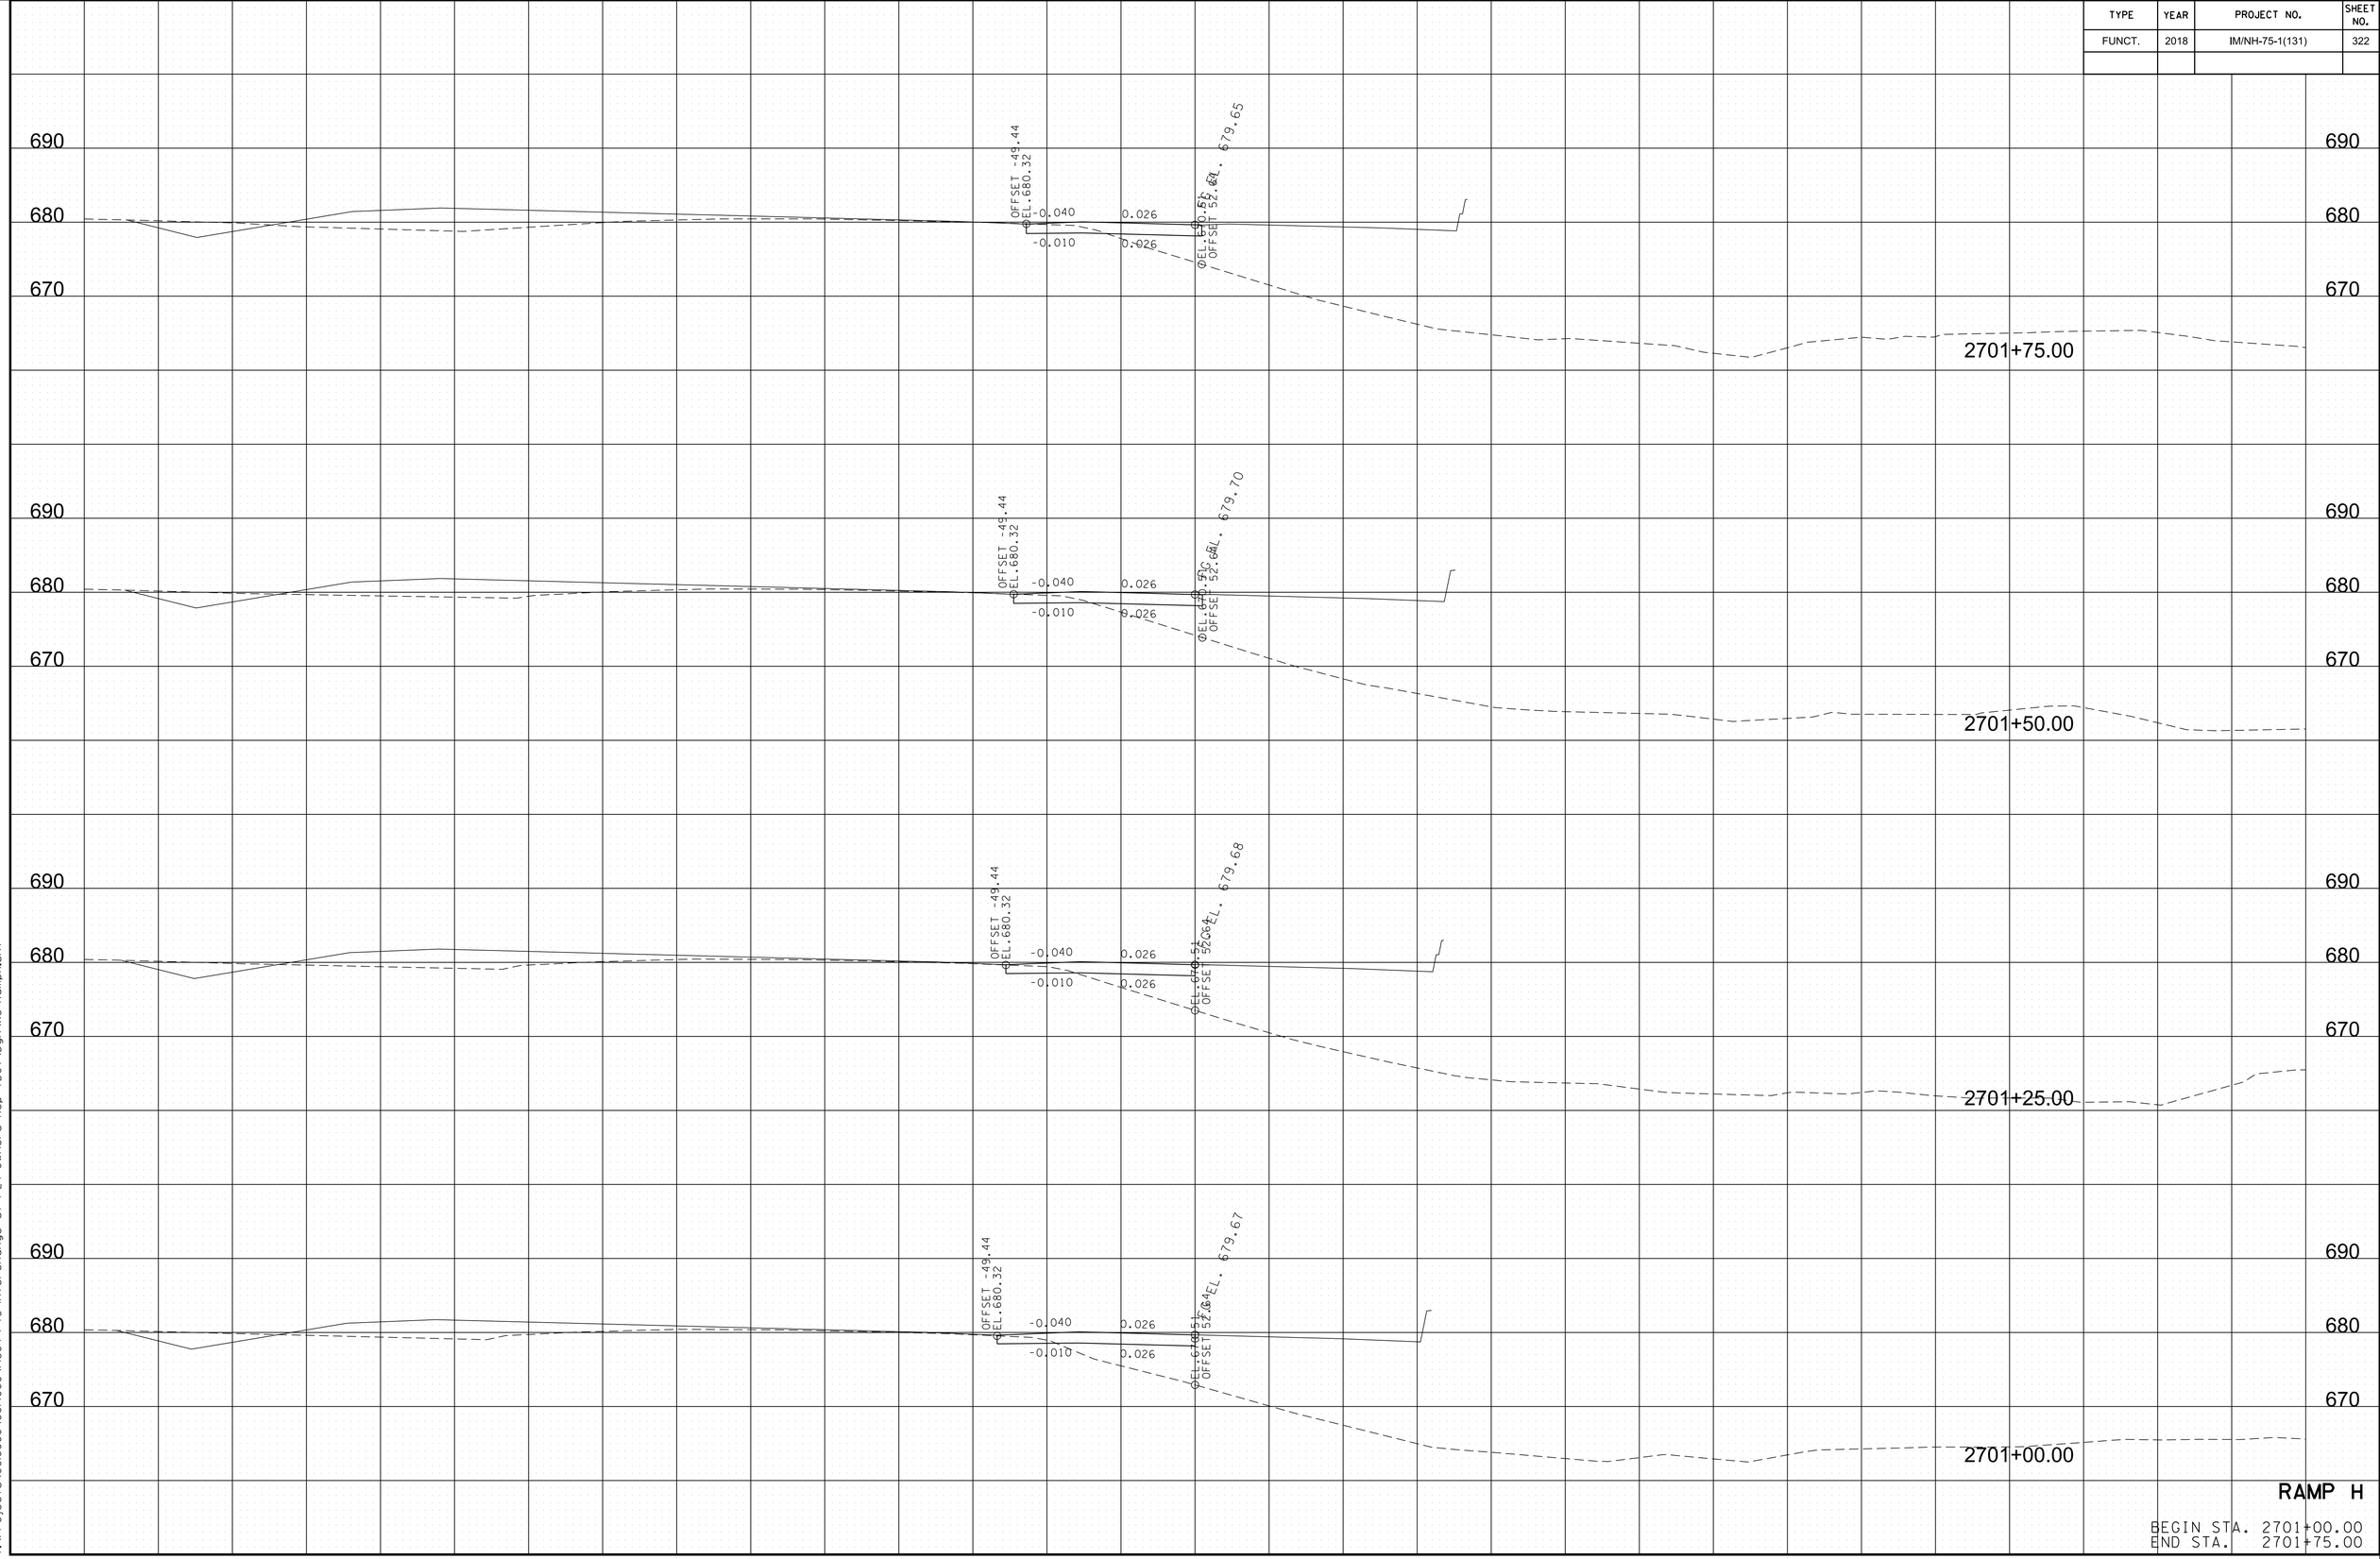


RAMP H

BEGIN STA. 2701+00.00
END STA. 2701+75.00

8/9/2018 5:44:17 PM
Y:\Projects\0010000\0014000\14304 I-75 Interchange at I-24 Owners Rep TDOT\Dgn\XS-RampH.sht

TYPE	YEAR	PROJECT NO.	SHEET NO.
FUNCT.	2018	IM/NH-75-1(131)	323

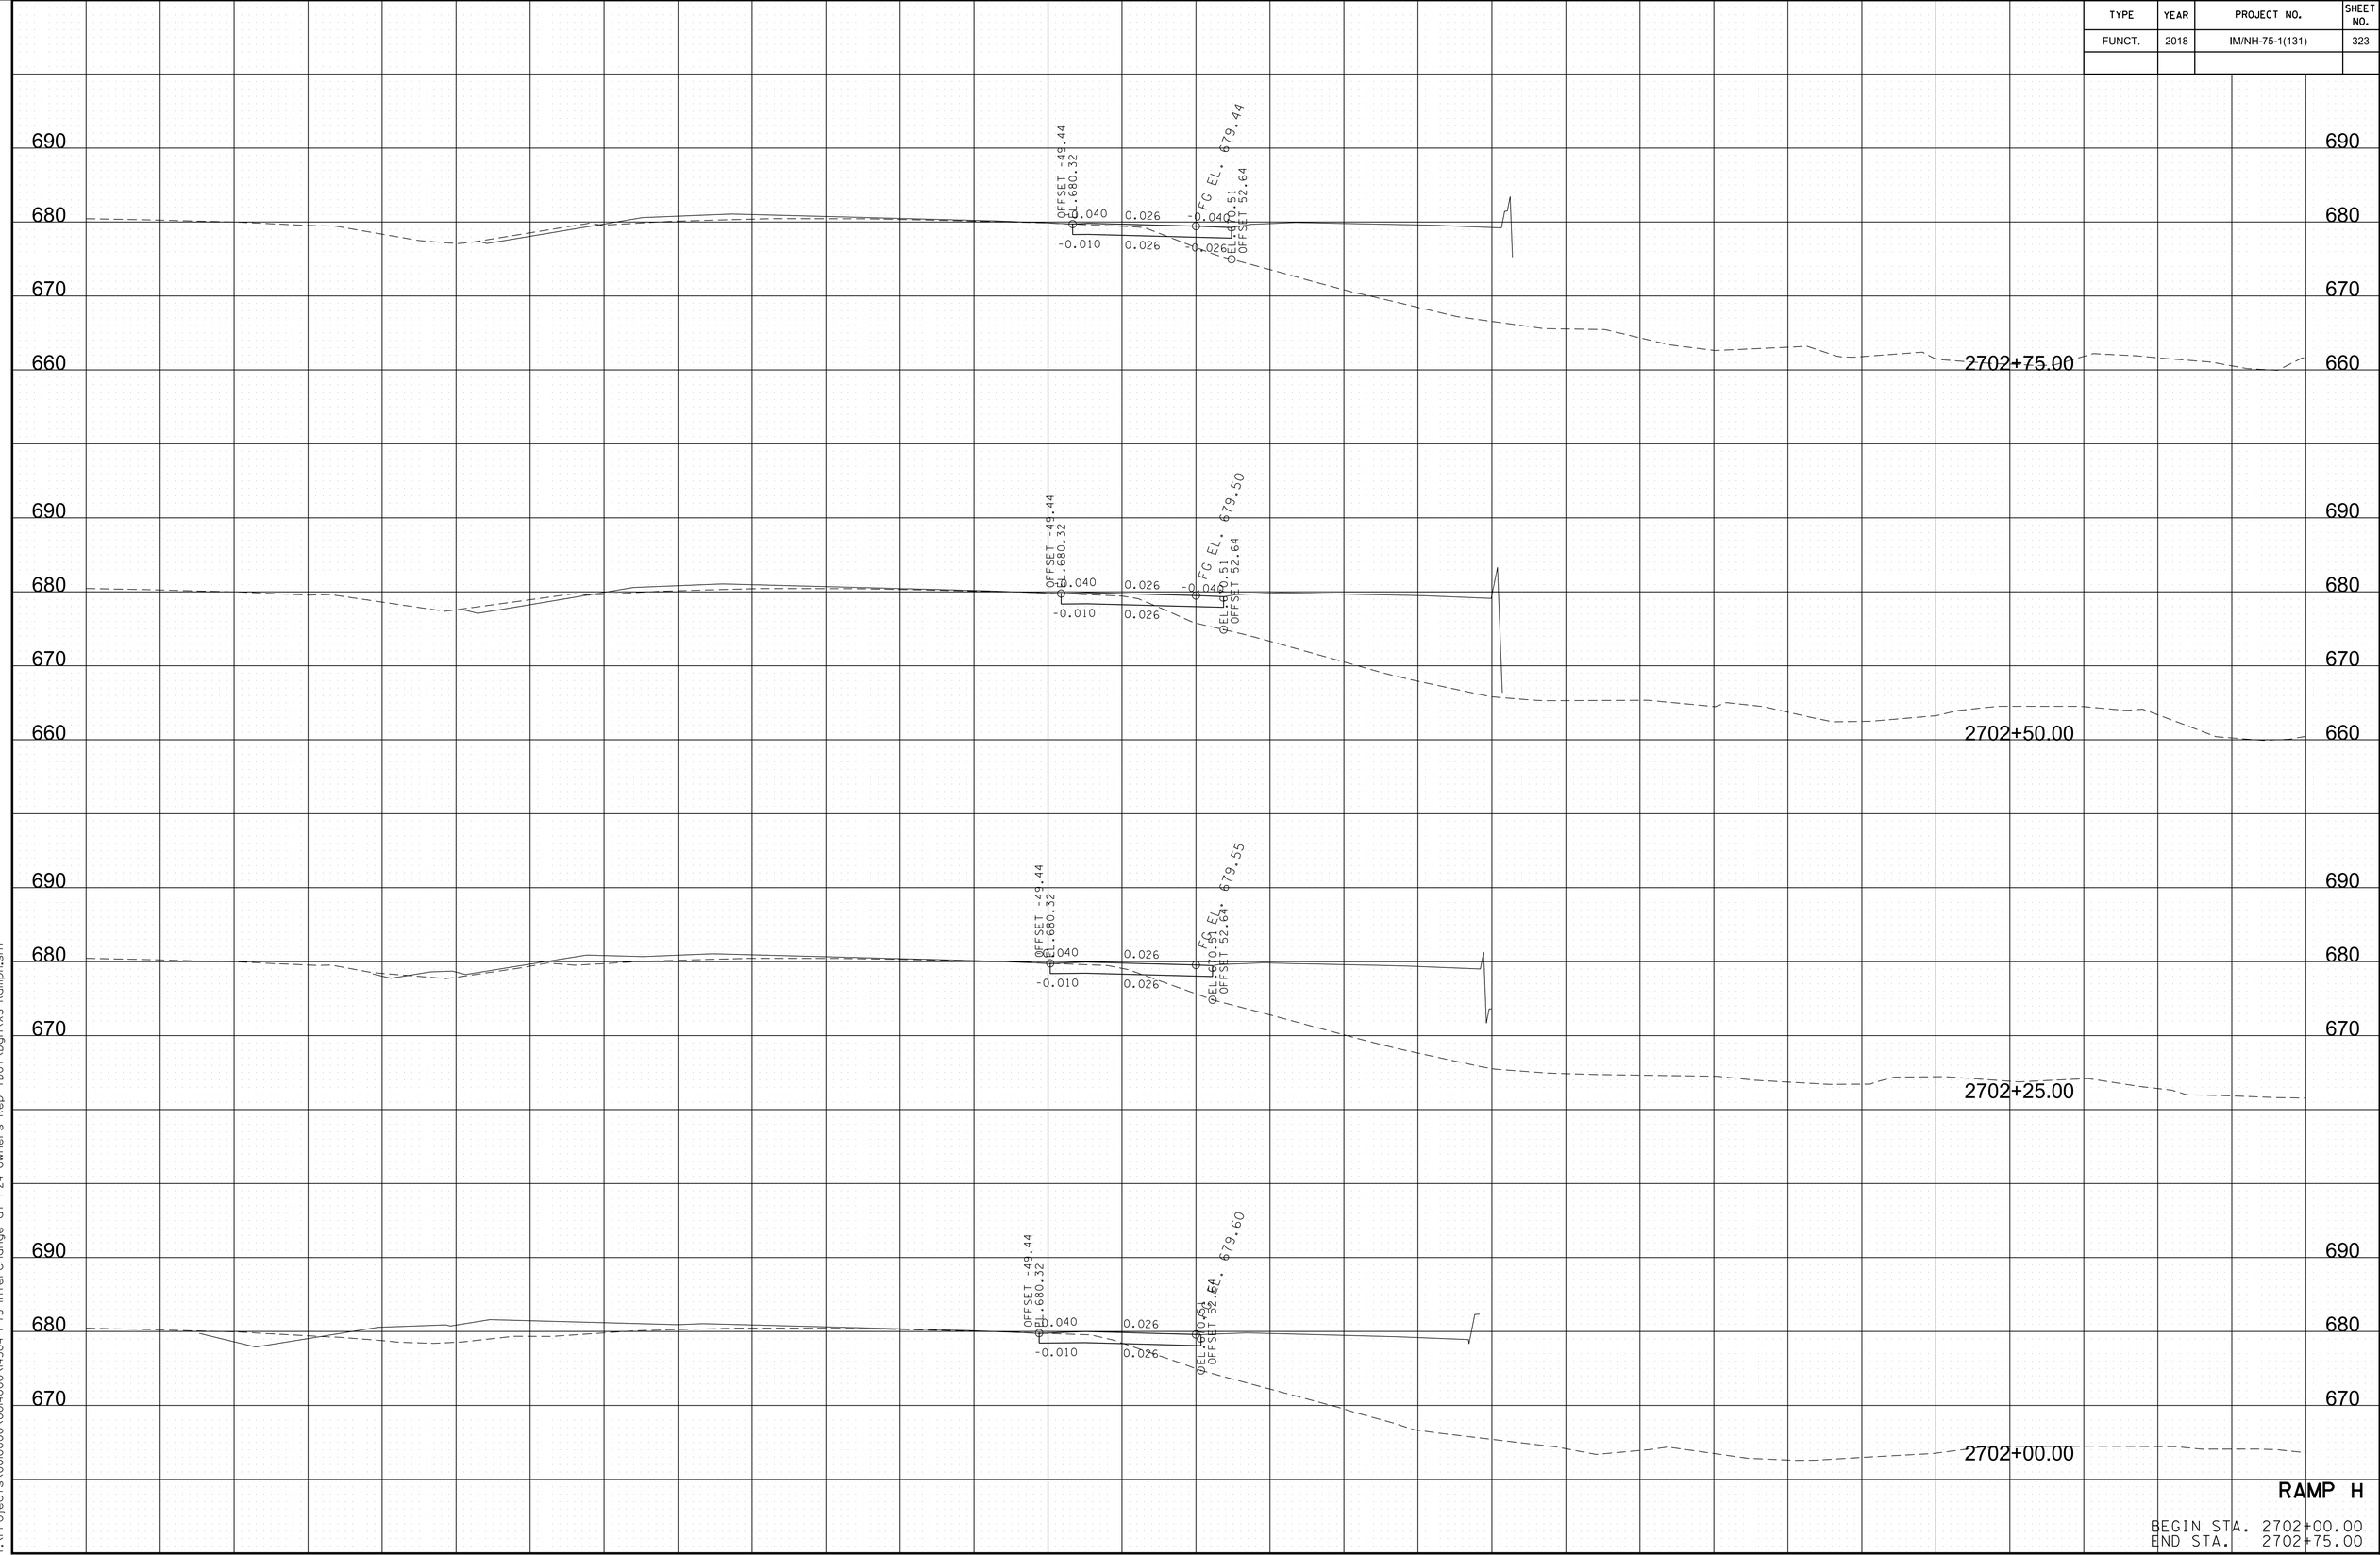


RAMP H

BEGIN STA. 2702+00.00
END STA. 2702+75.00

8/9/2018 5:44:18 PM
Y:\Projects\001000\001400\14304 I-75 Interchange at I-24 Owners Rep TDOT\Dgn\XS-RampH.sht

TYPE	YEAR	PROJECT NO.	SHEET NO.
FUNCT.	2018	IM/NH-75-1(131)	324

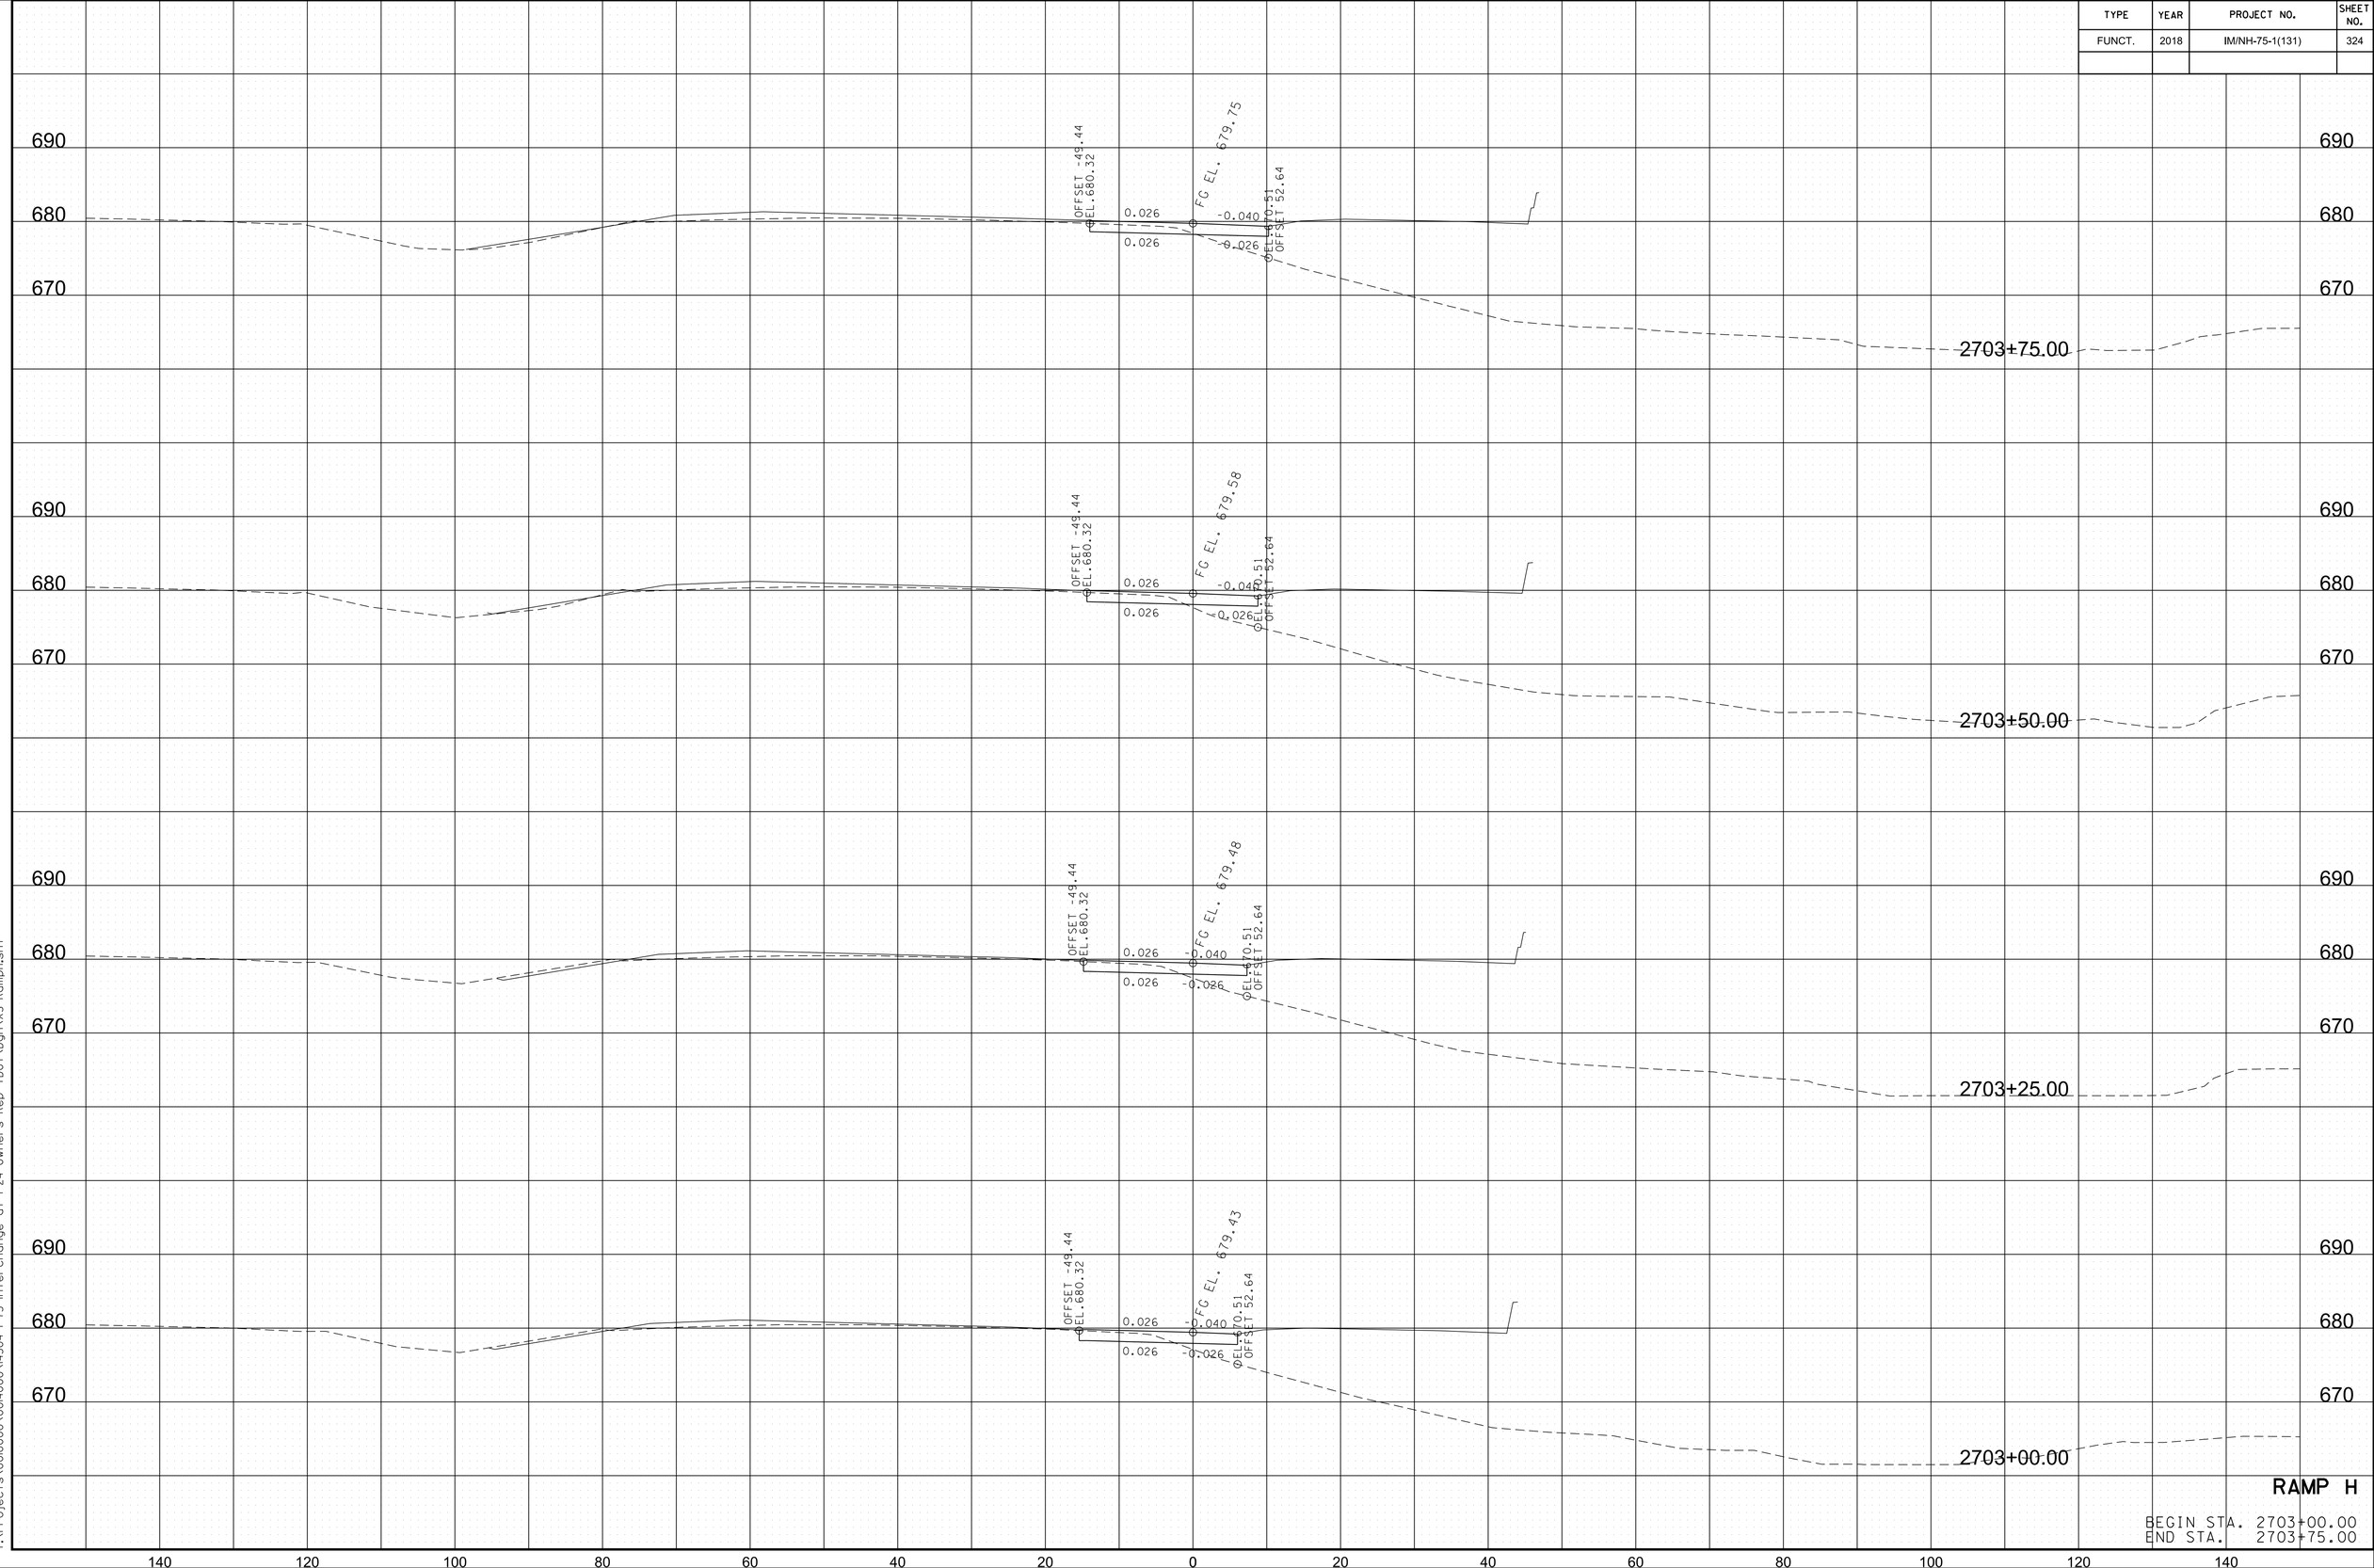


RAMP H

BEGIN STA. 2703+00.00
END STA. 2703+75.00

8/9/2018 5:44:8 PM
Y:\Projects\0010000\0014000\14304 I-75 Interchange at I-24 Owners Rep TDOT\Dgn\XS-RampH.sht

TYPE	YEAR	PROJECT NO.	SHEET NO.
FUNCT.	2018	IM/NH-75-1(131)	325

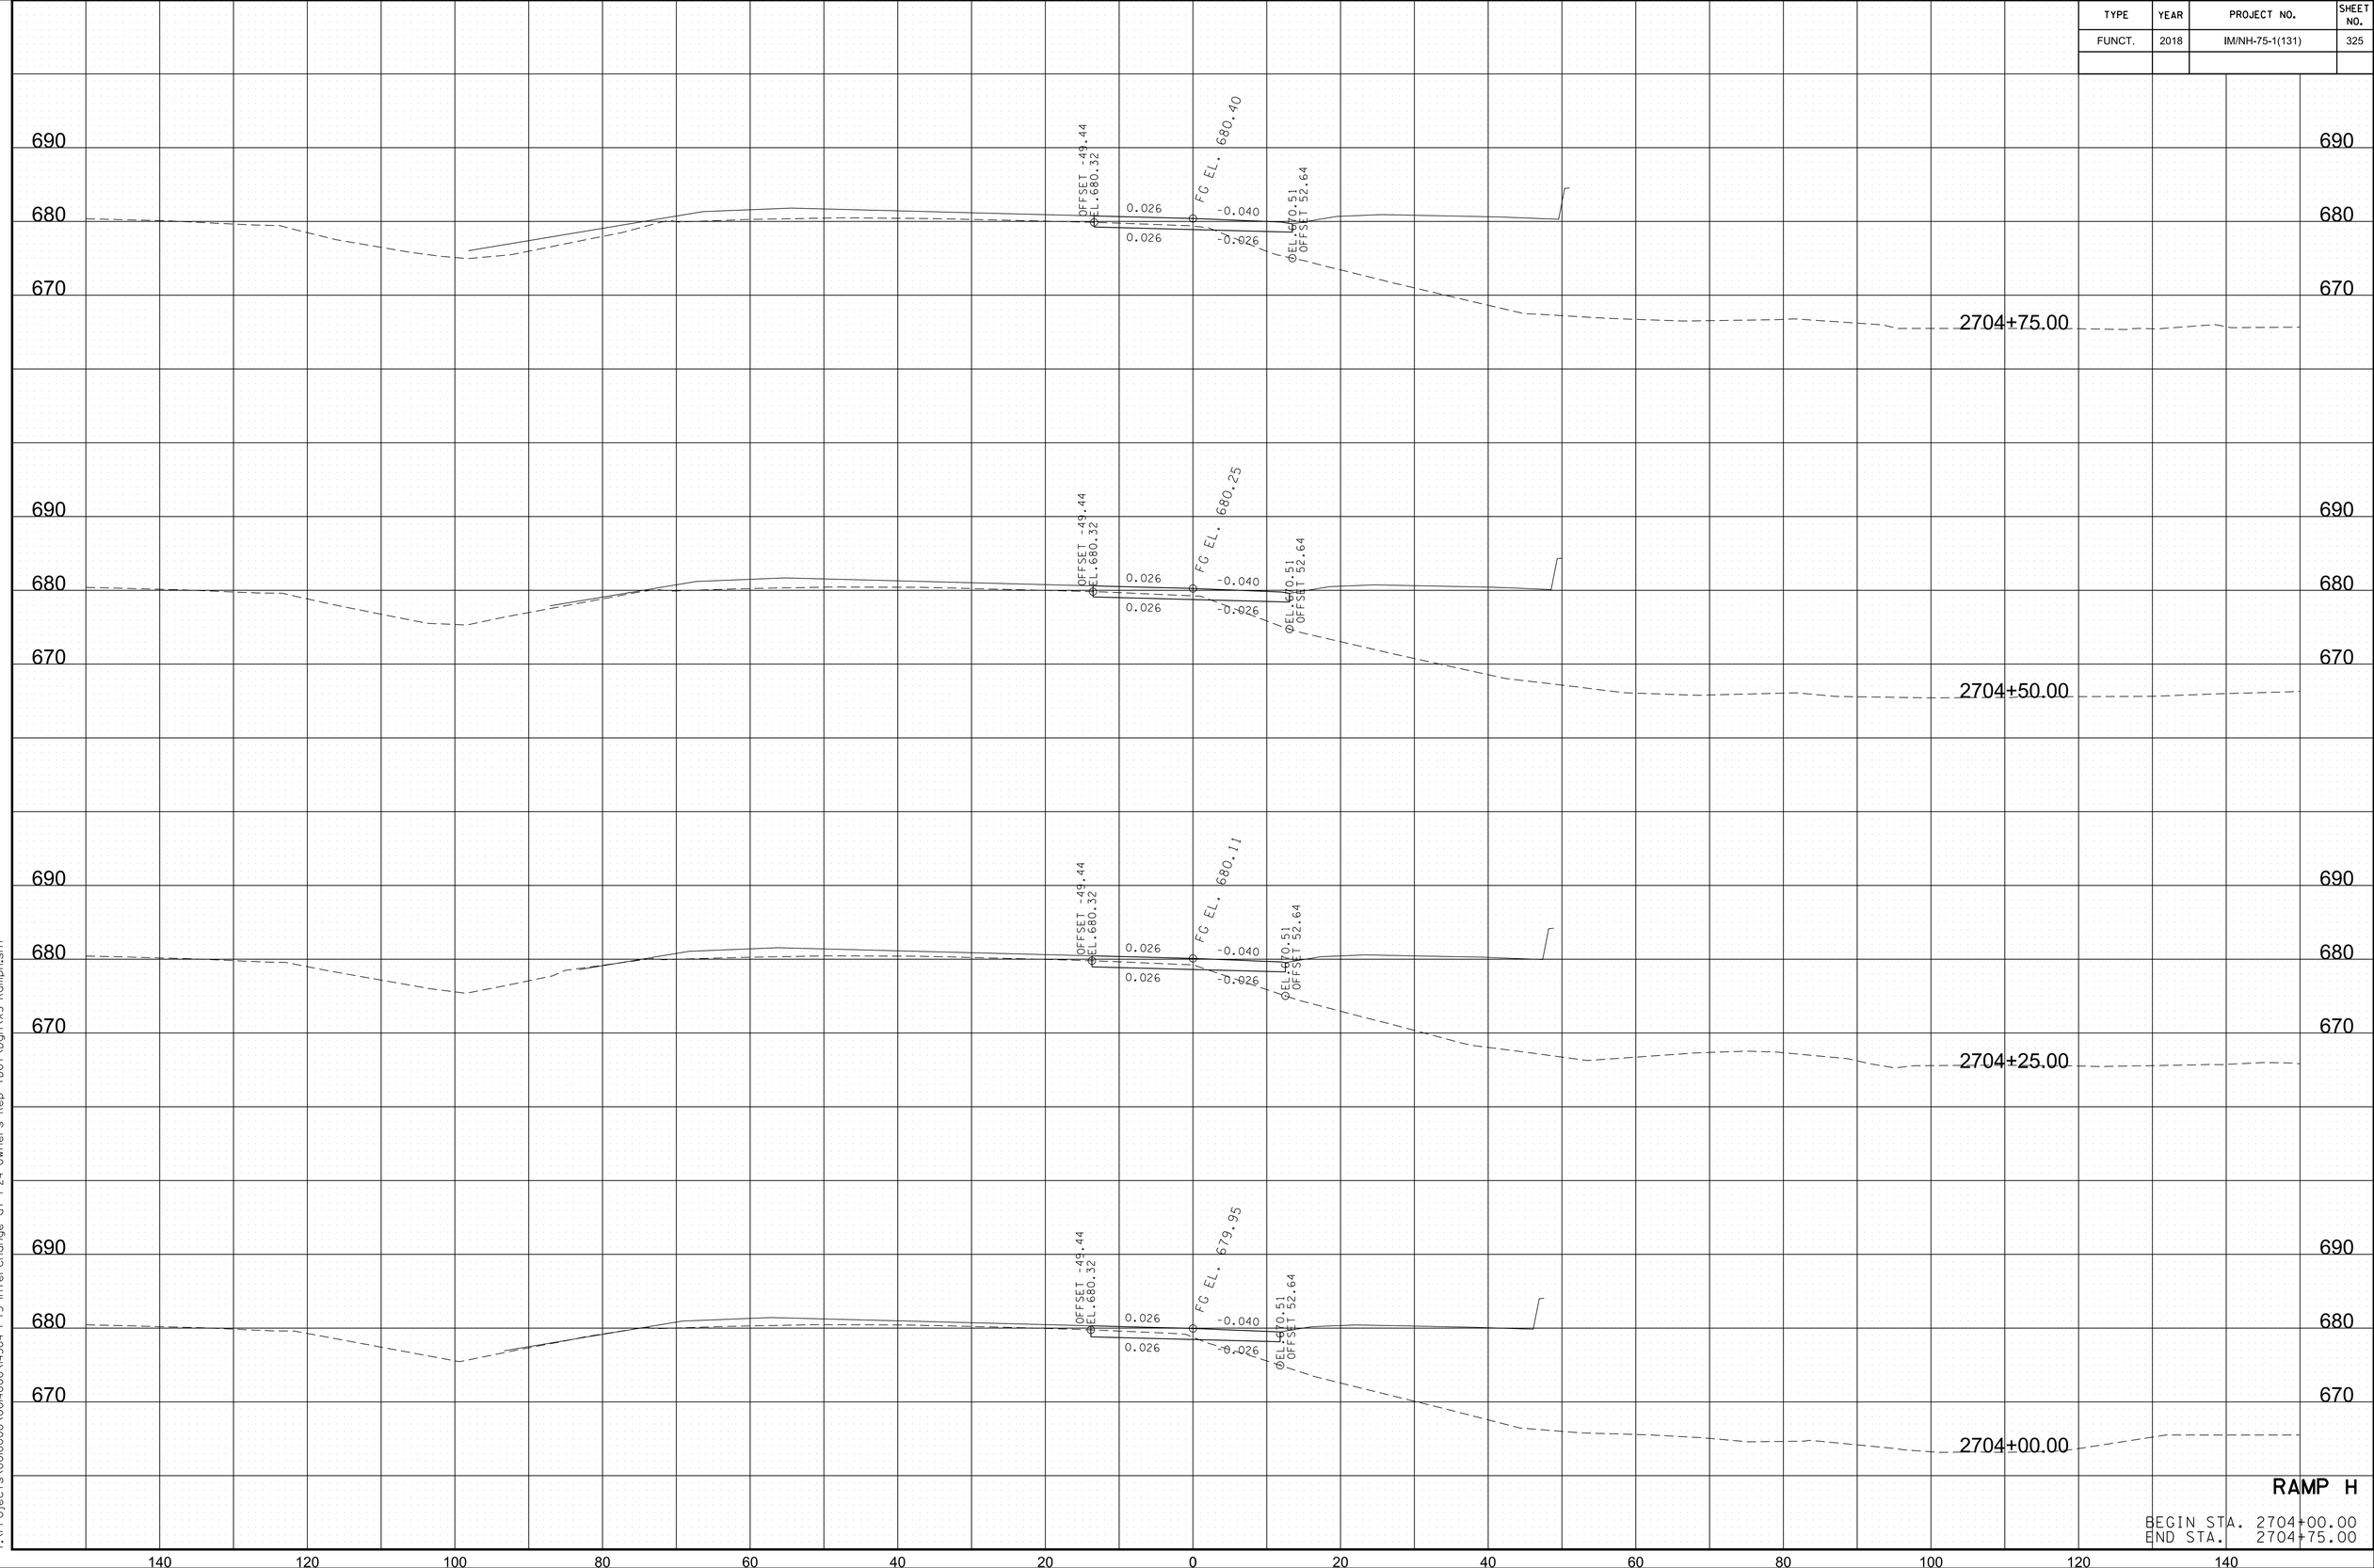


RAMP H

BEGIN STA. 2704+00.00
END STA. 2704+75.00

8/9/2018 5:44:9 PM
Y:\Projects\001000\001400\14304 I-75 Interchange at I-24 Owners Rep TDOT\Dgn\XS-RampH.sht

TYPE	YEAR	PROJECT NO.	SHEET NO.
FUNCT.	2018	IM/NH-75-1(131)	326

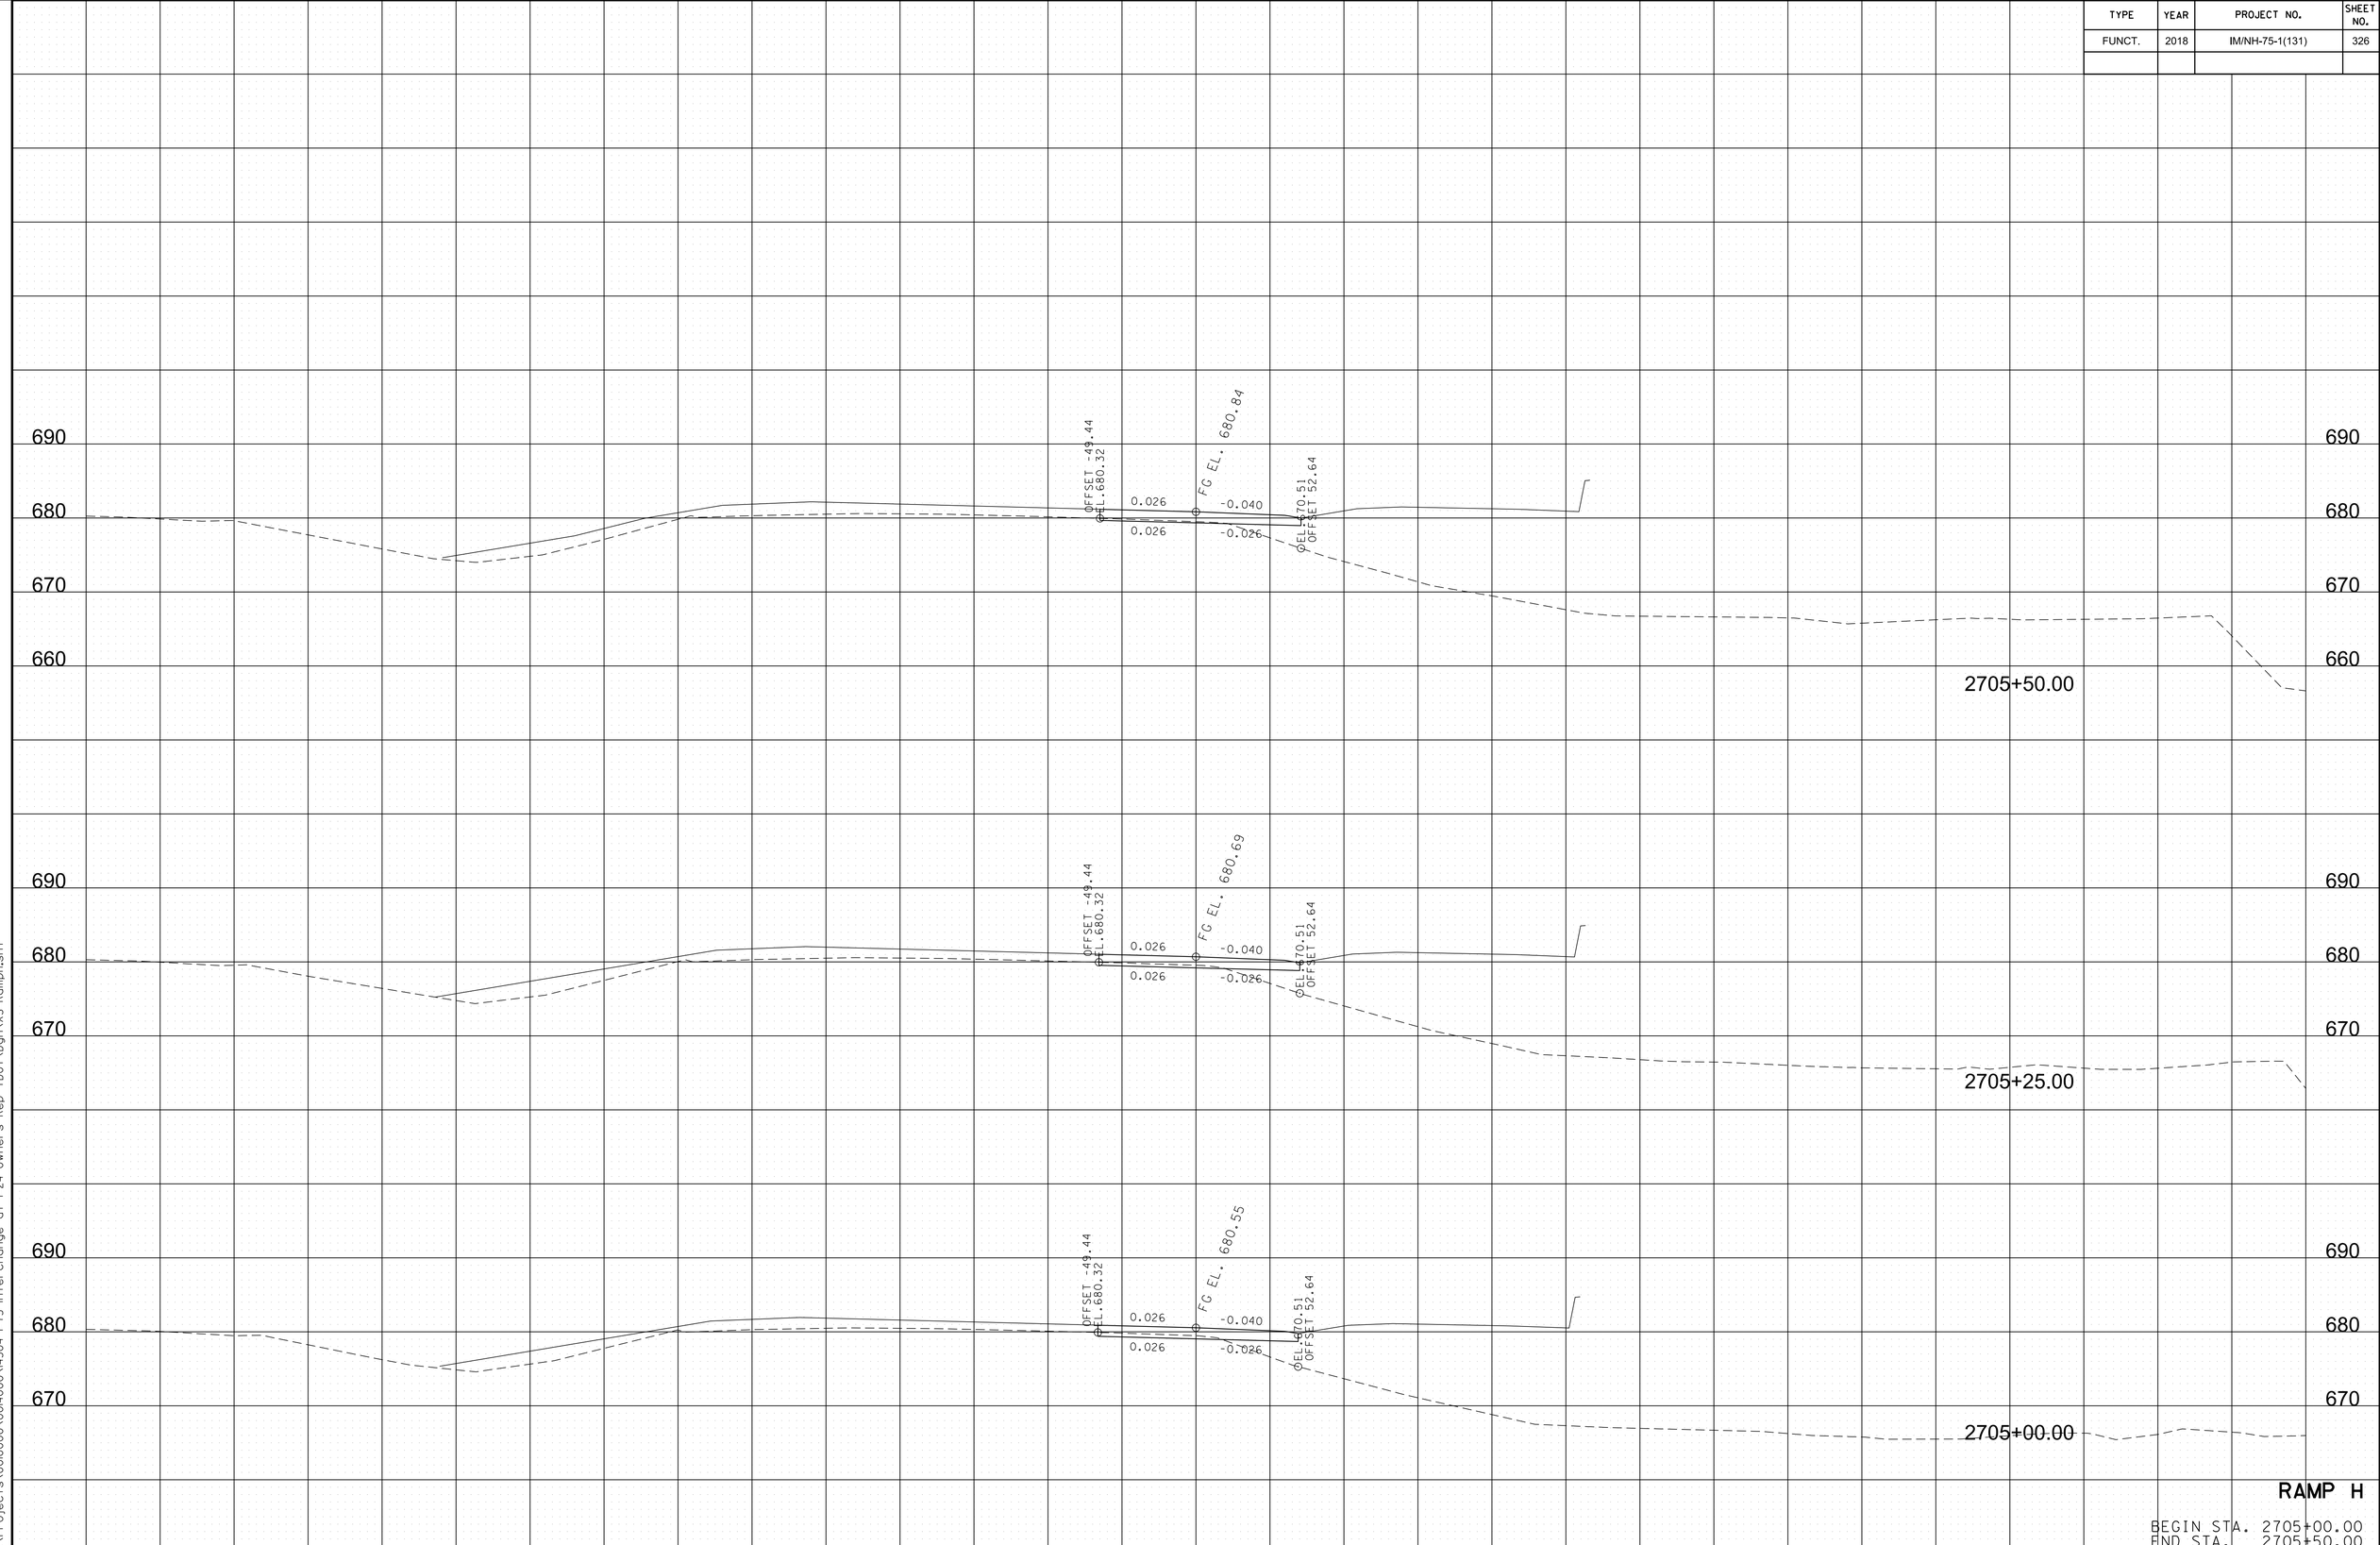


RAMP H

BEGIN STA. 2705+00.00
END STA. 2705+50.00

8/9/2018 5:44:20 PM
Y:\Projects\001000\001400\14304 I-75 Interchange at I-24 Owners Rep TDOT\Dgn\XS-RampH.sht

TYPE	YEAR	PROJECT NO.	SHEET NO.
FUNCT.	2018	IM/NH-75-1(131)	327

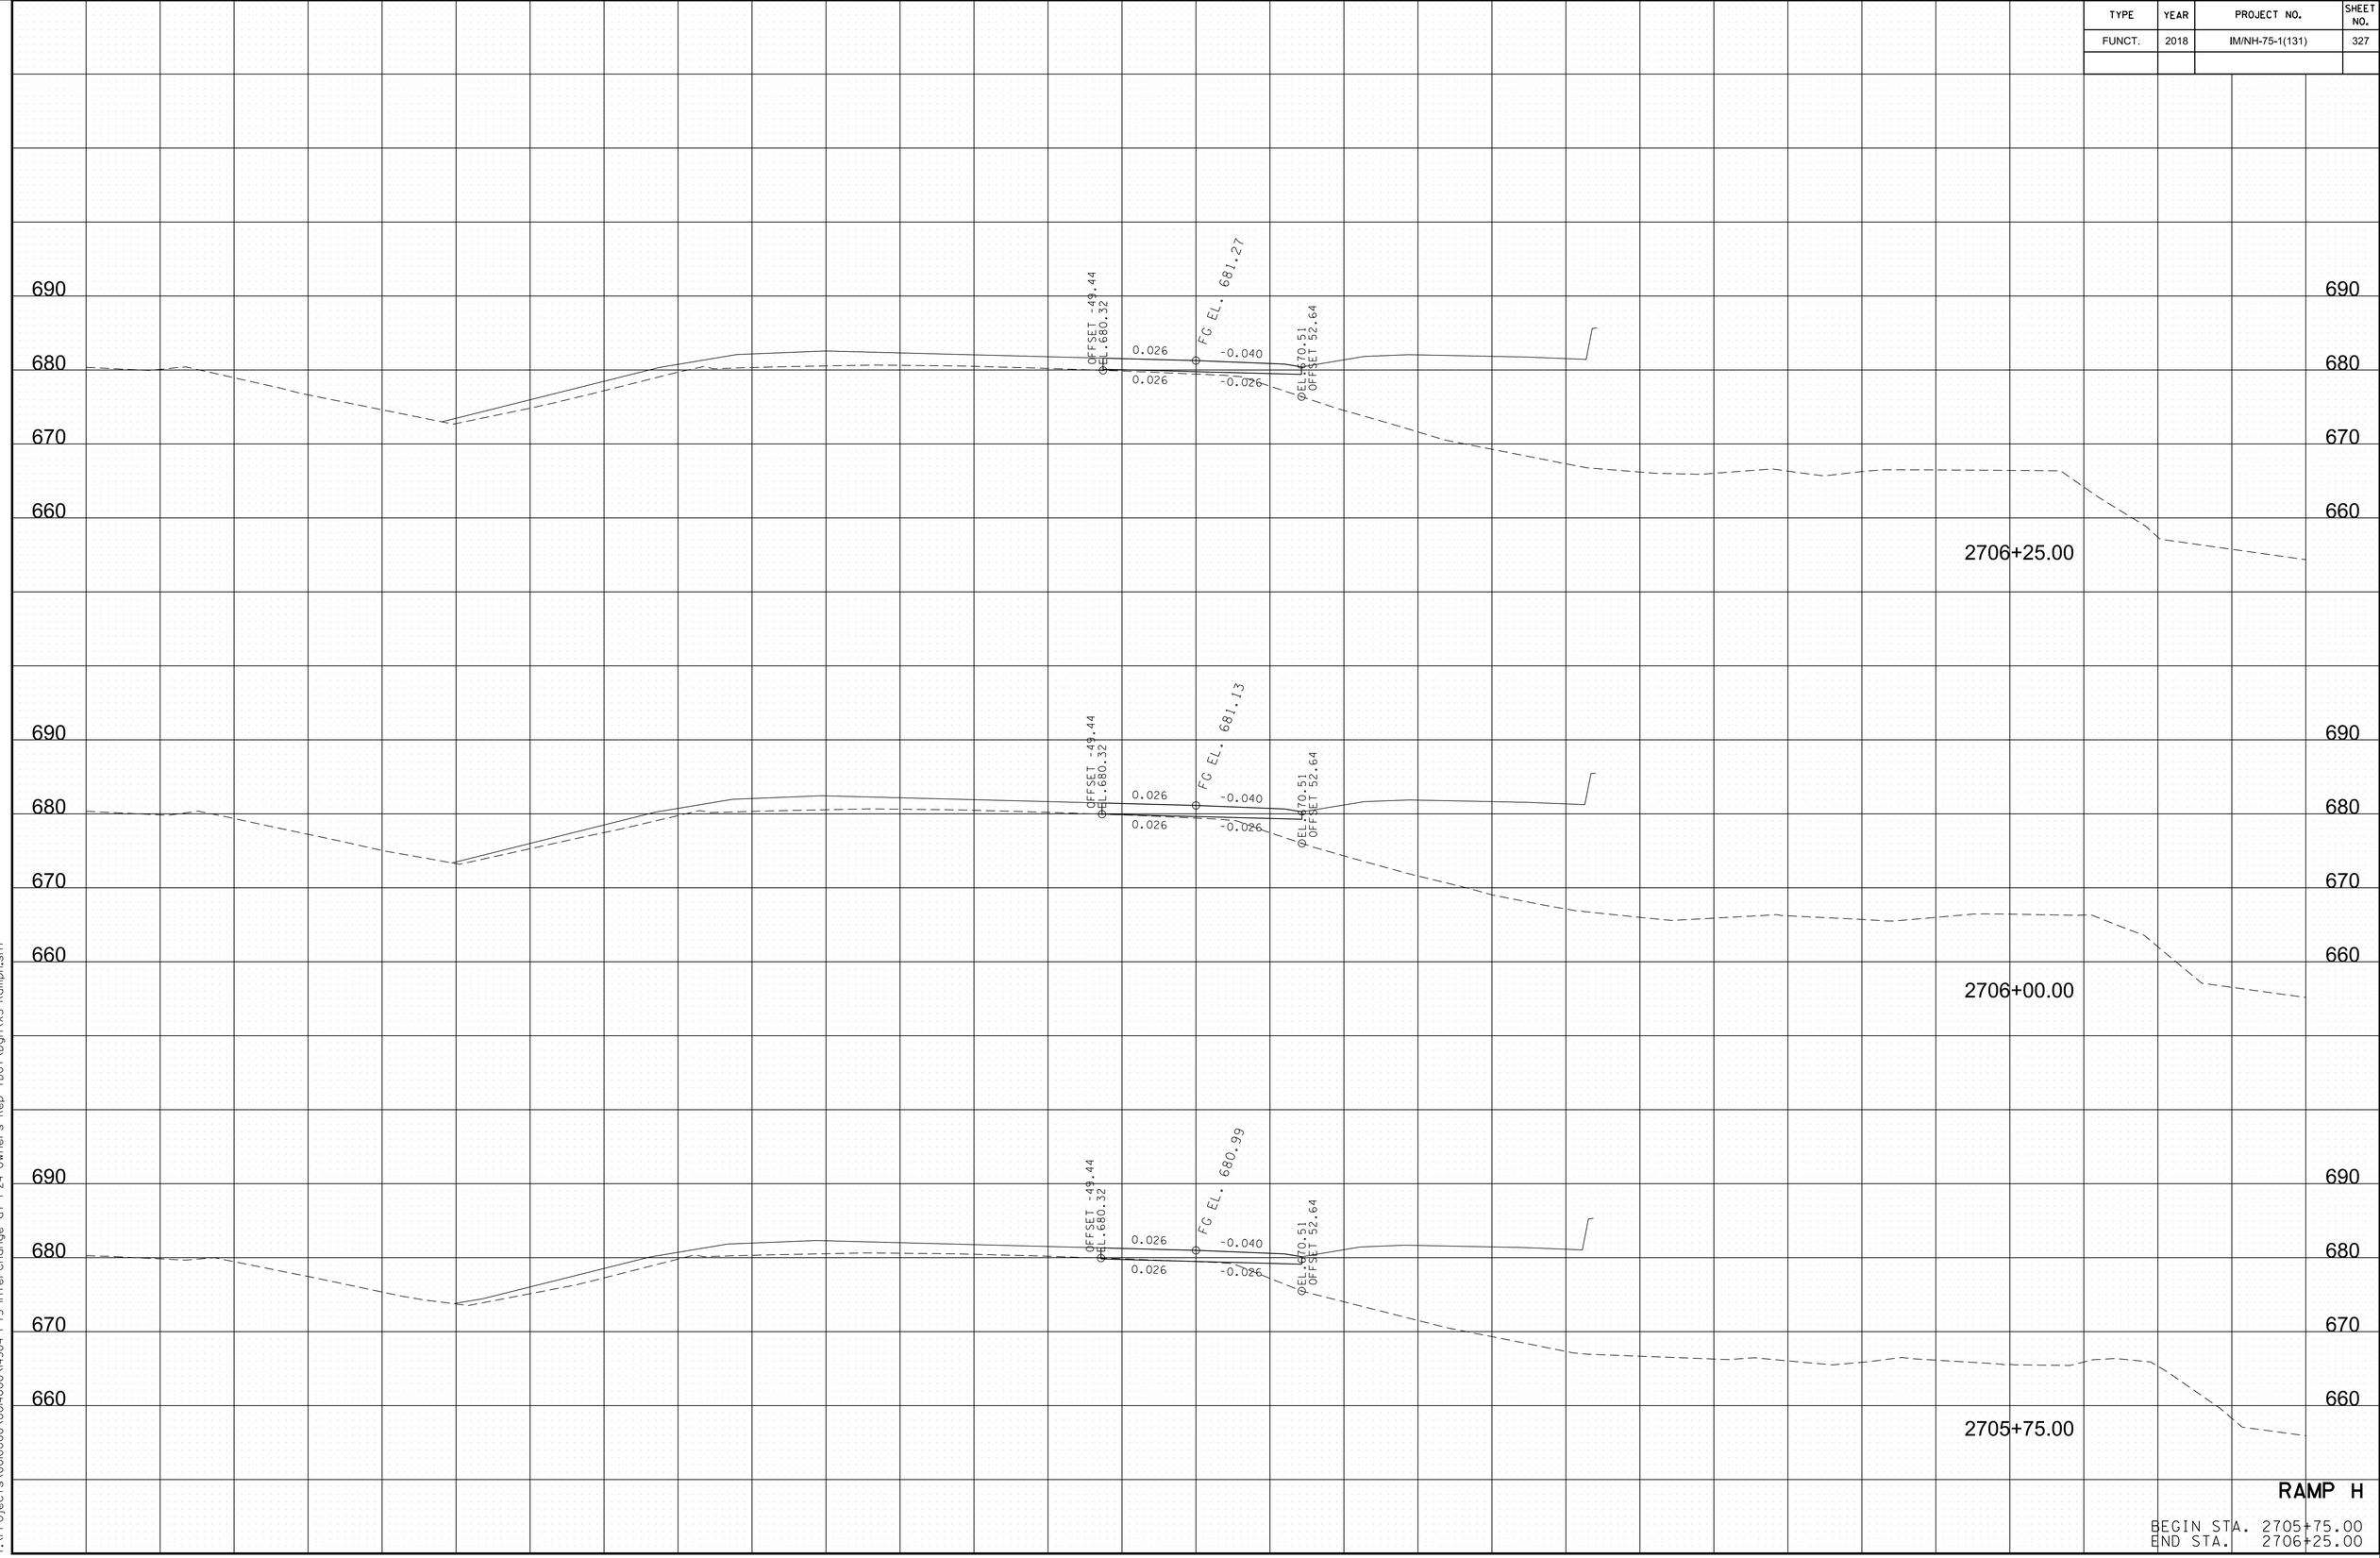


RAMP H

BEGIN STA. 2705+75.00
END STA. 2706+25.00

8/9/2018 5:44:21 PM
Y:\Projects\0010000\0014000\4304 I-75 Interchange at I-24 Owners Rep TDOT\Dgn\XS-RampH.sht

TYPE	YEAR	PROJECT NO.	SHEET NO.
FUNCT.	2018	IM/NH-75-1(131)	328

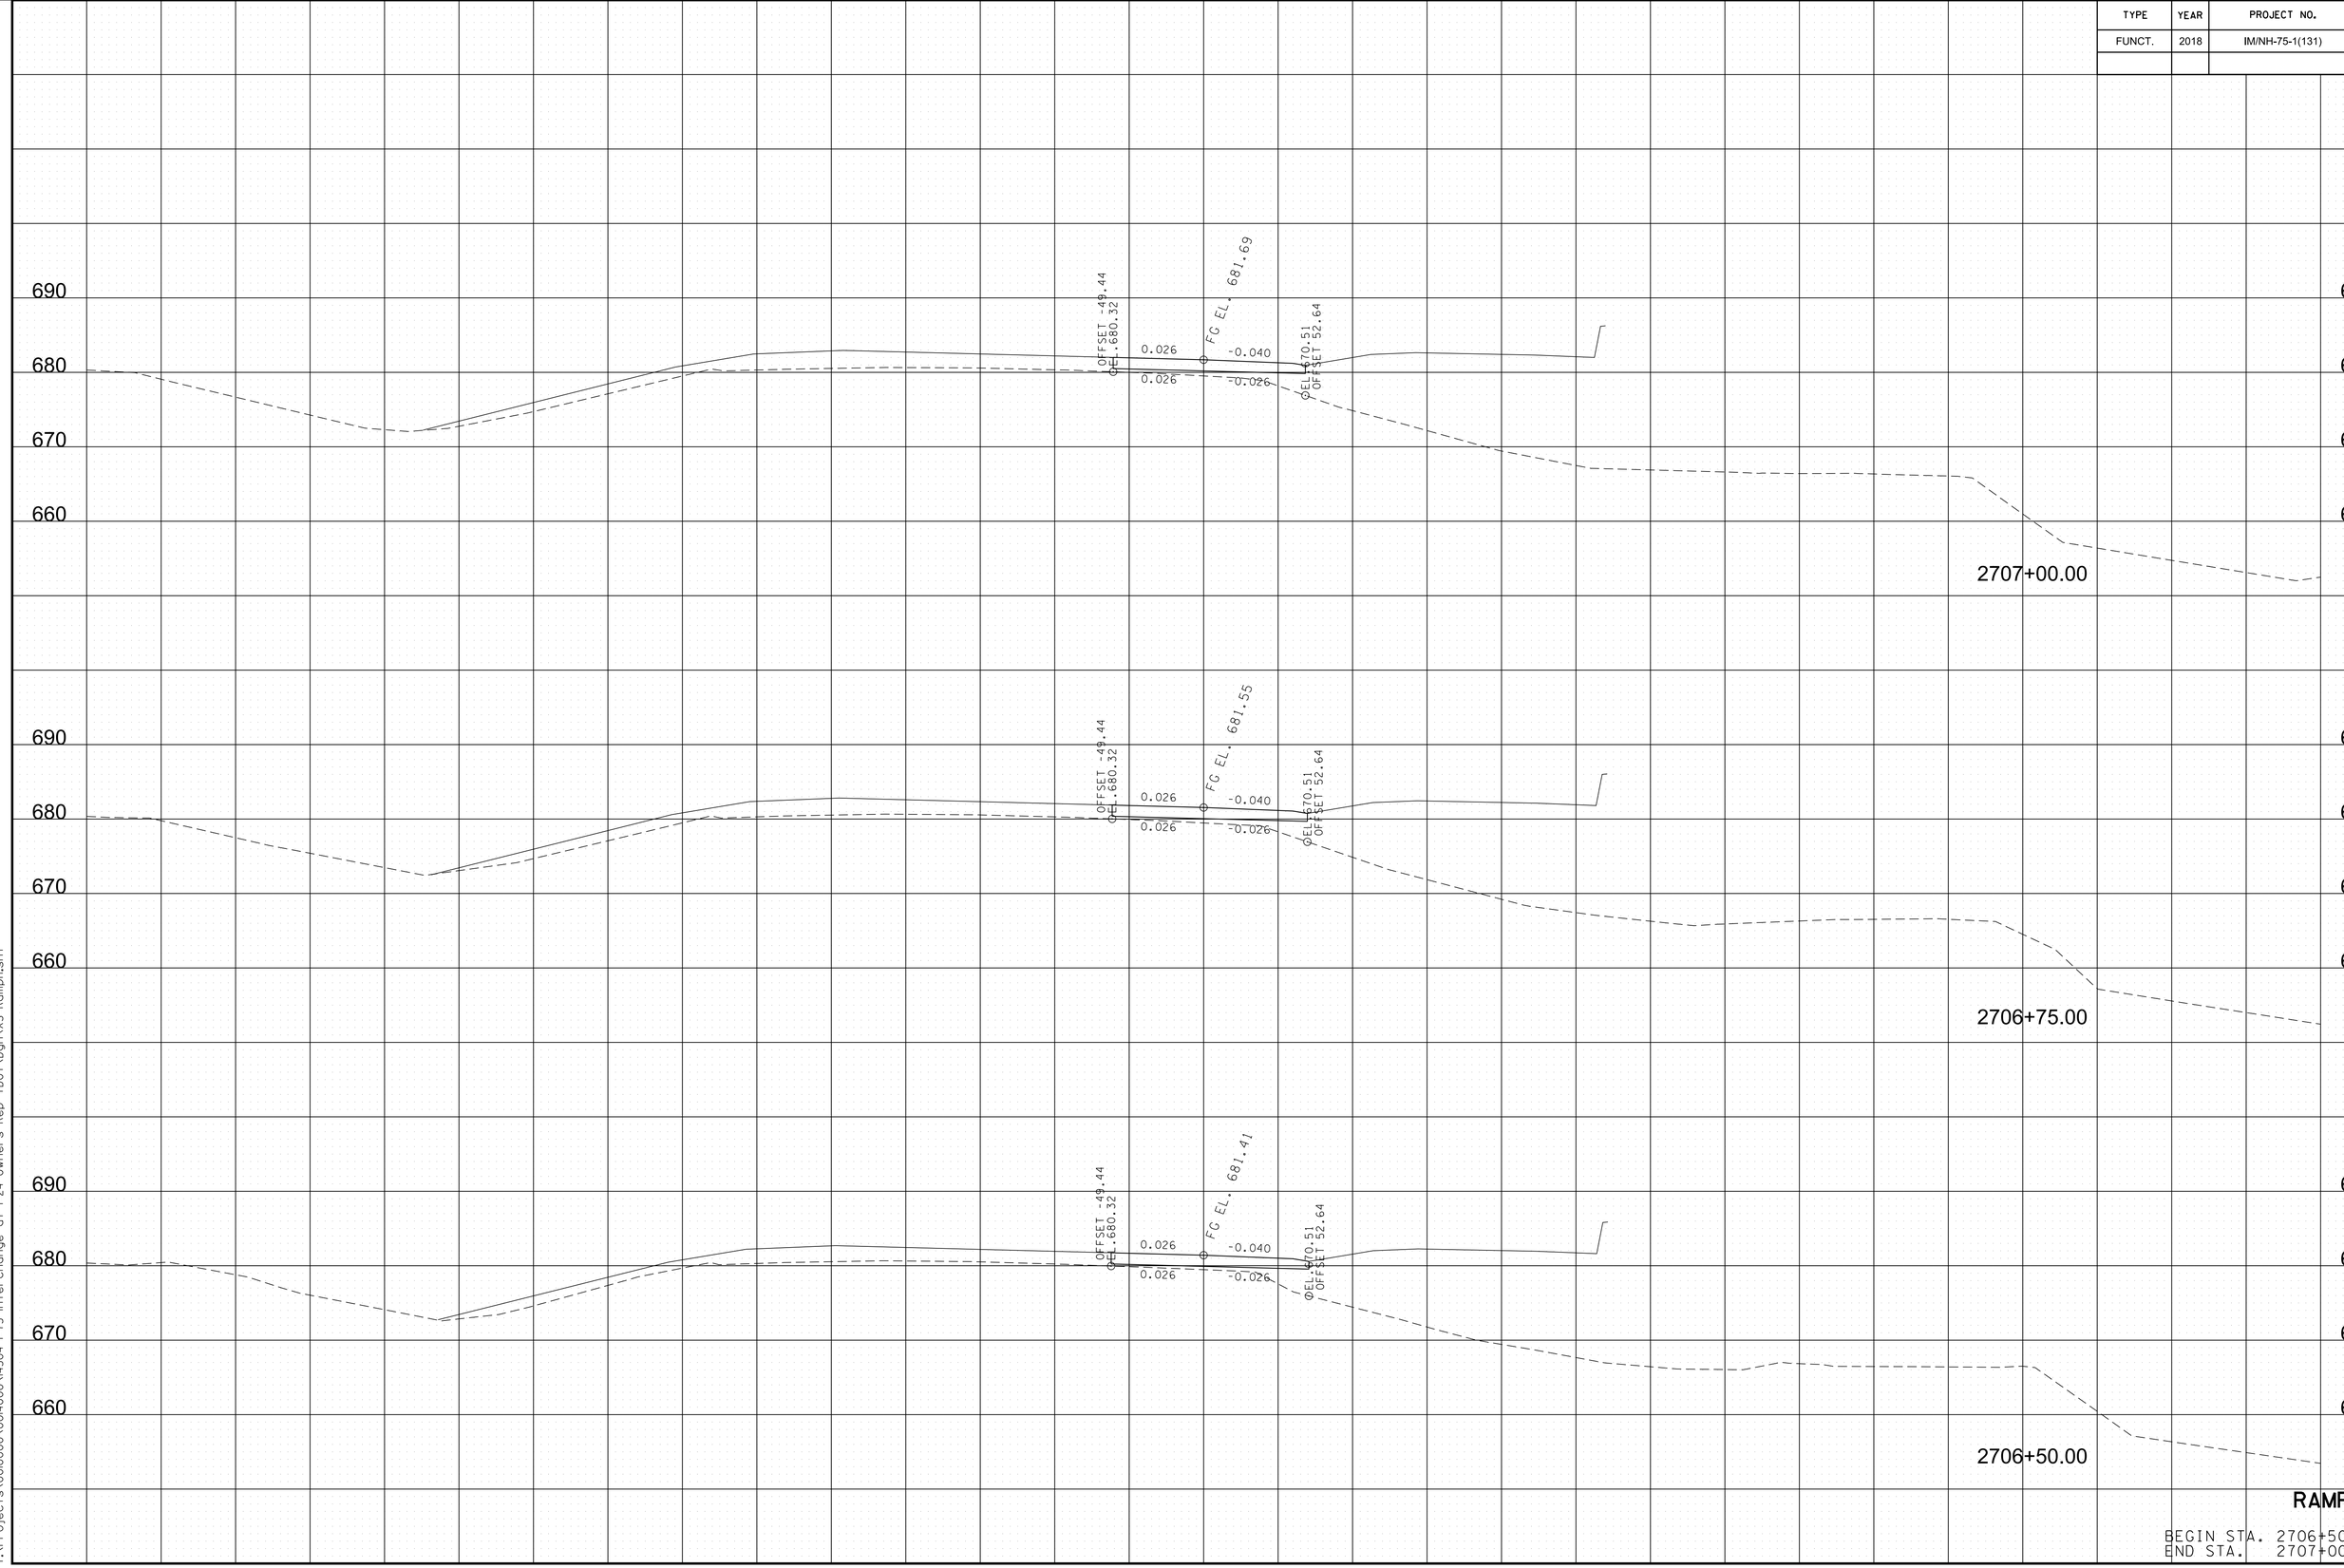


RAMP H

BEGIN STA. 2706+50.00
END STA. 2707+00.00

8/9/2018 5:44:22 PM
Y:\Projects\001000\001400\4304 I-75 Interchange at I-24 Owners Rep TDOT\Dgn\XS-RampH.sht

TYPE	YEAR	PROJECT NO.	SHEET NO.
FUNCT.	2018	IM/NH-75-1(131)	329

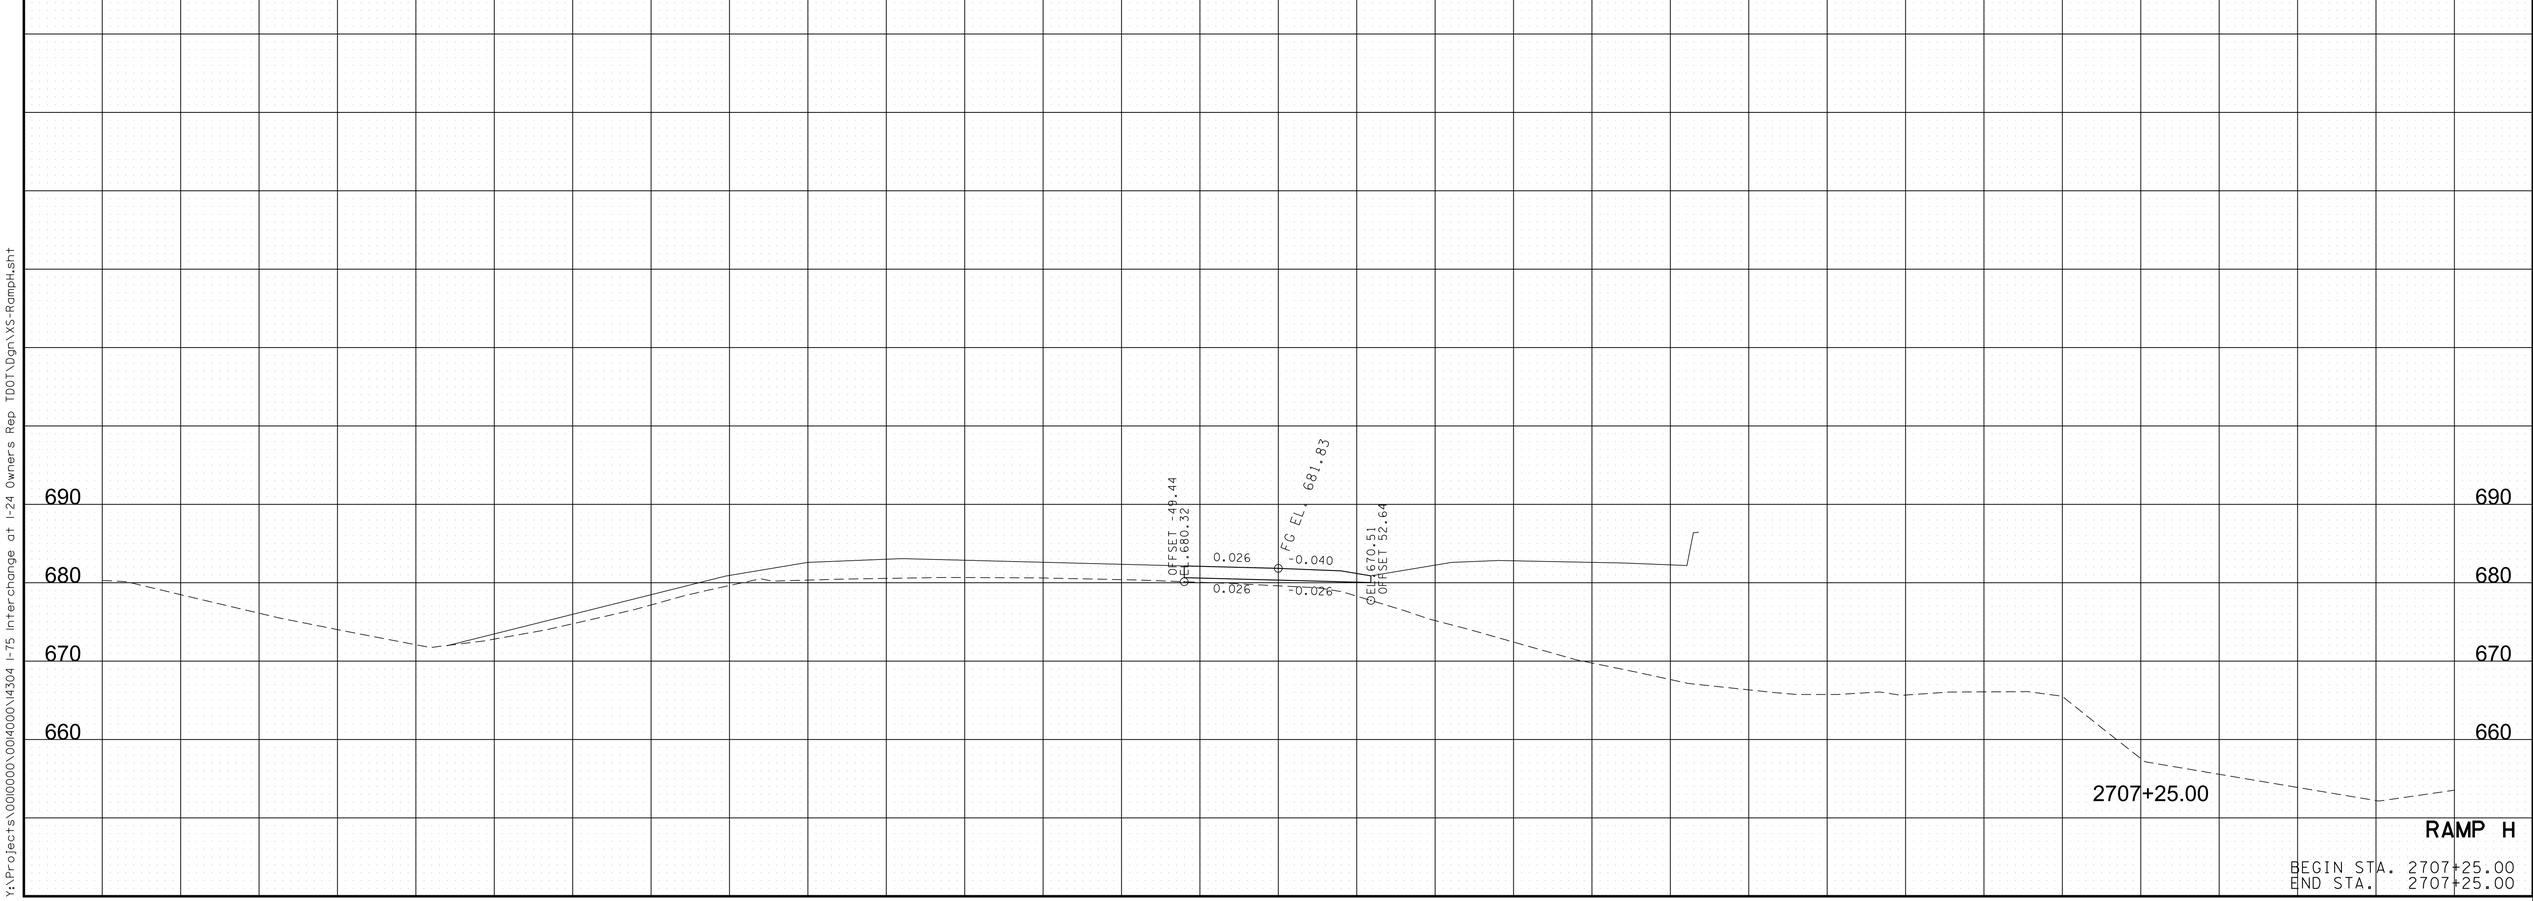


RAMP H

BEGIN STA. 2707+25.00
END STA. 2707+25.00

8/9/2018 5:44:23 PM
Y:\Projects\001000\001400\14304 I-75 Interchange at I-24 Owners Rep TDOT\Dgn\XS-RampH.sht

TYPE	YEAR	PROJECT NO.	SHEET NO.
FUNCT.	2018	IM/NH-75-1(131)	330

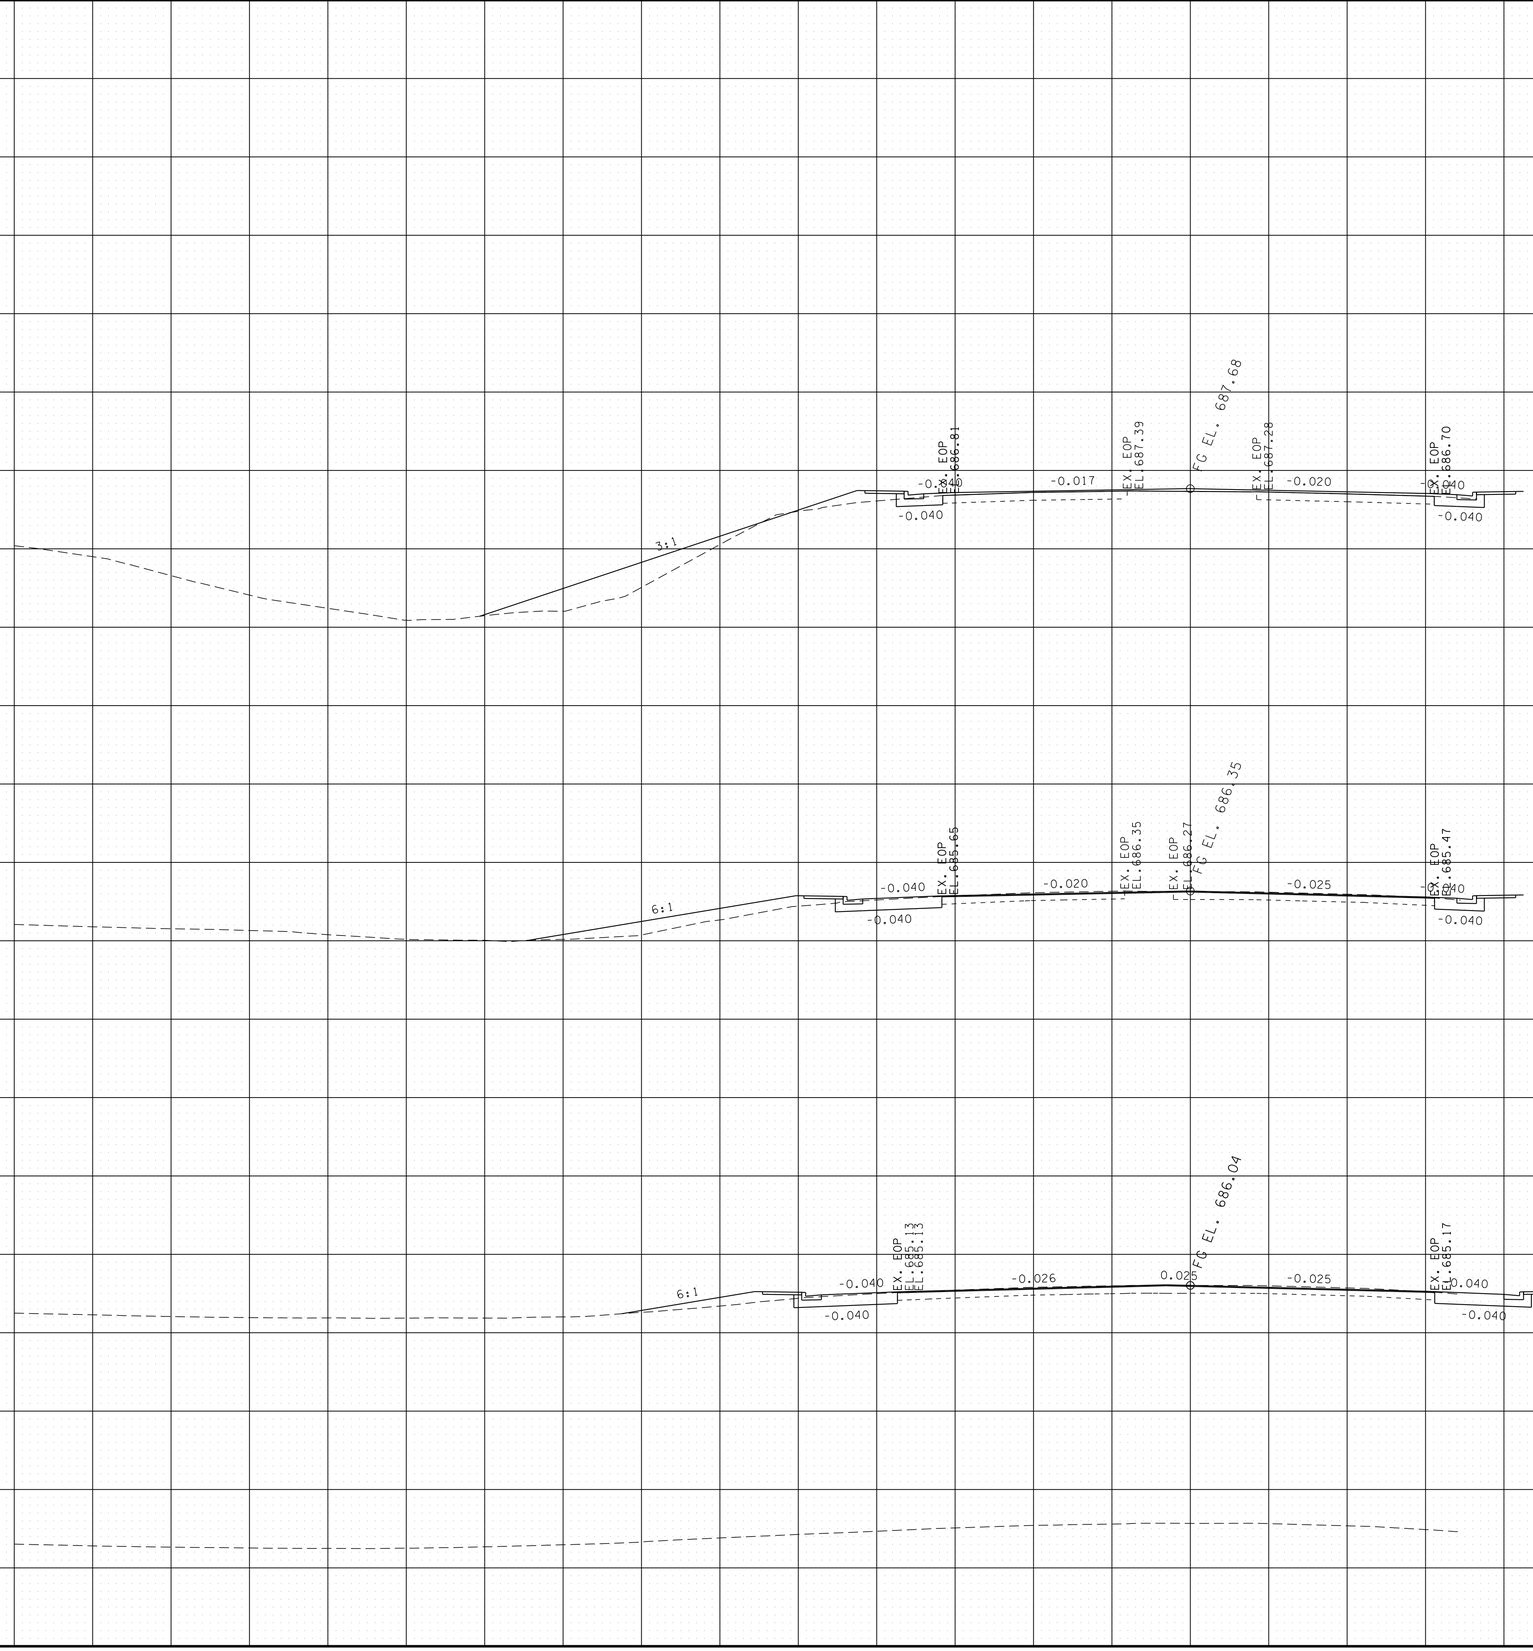


SPRING CREEK RD

BEGIN STA. 31+00.00
END STA. 31+50.00

8/9/2018 5:44:24 PM
Y:\Projects\001000\001400\4304 I-75 Interchange at I-24 Owners Rep TDOT\Dgn\XS-SpringCreek.SHT

TYPE	YEAR	PROJECT NO.	SHEET NO.
FUNCT.	2018	IM/NH-75-1(131)	331

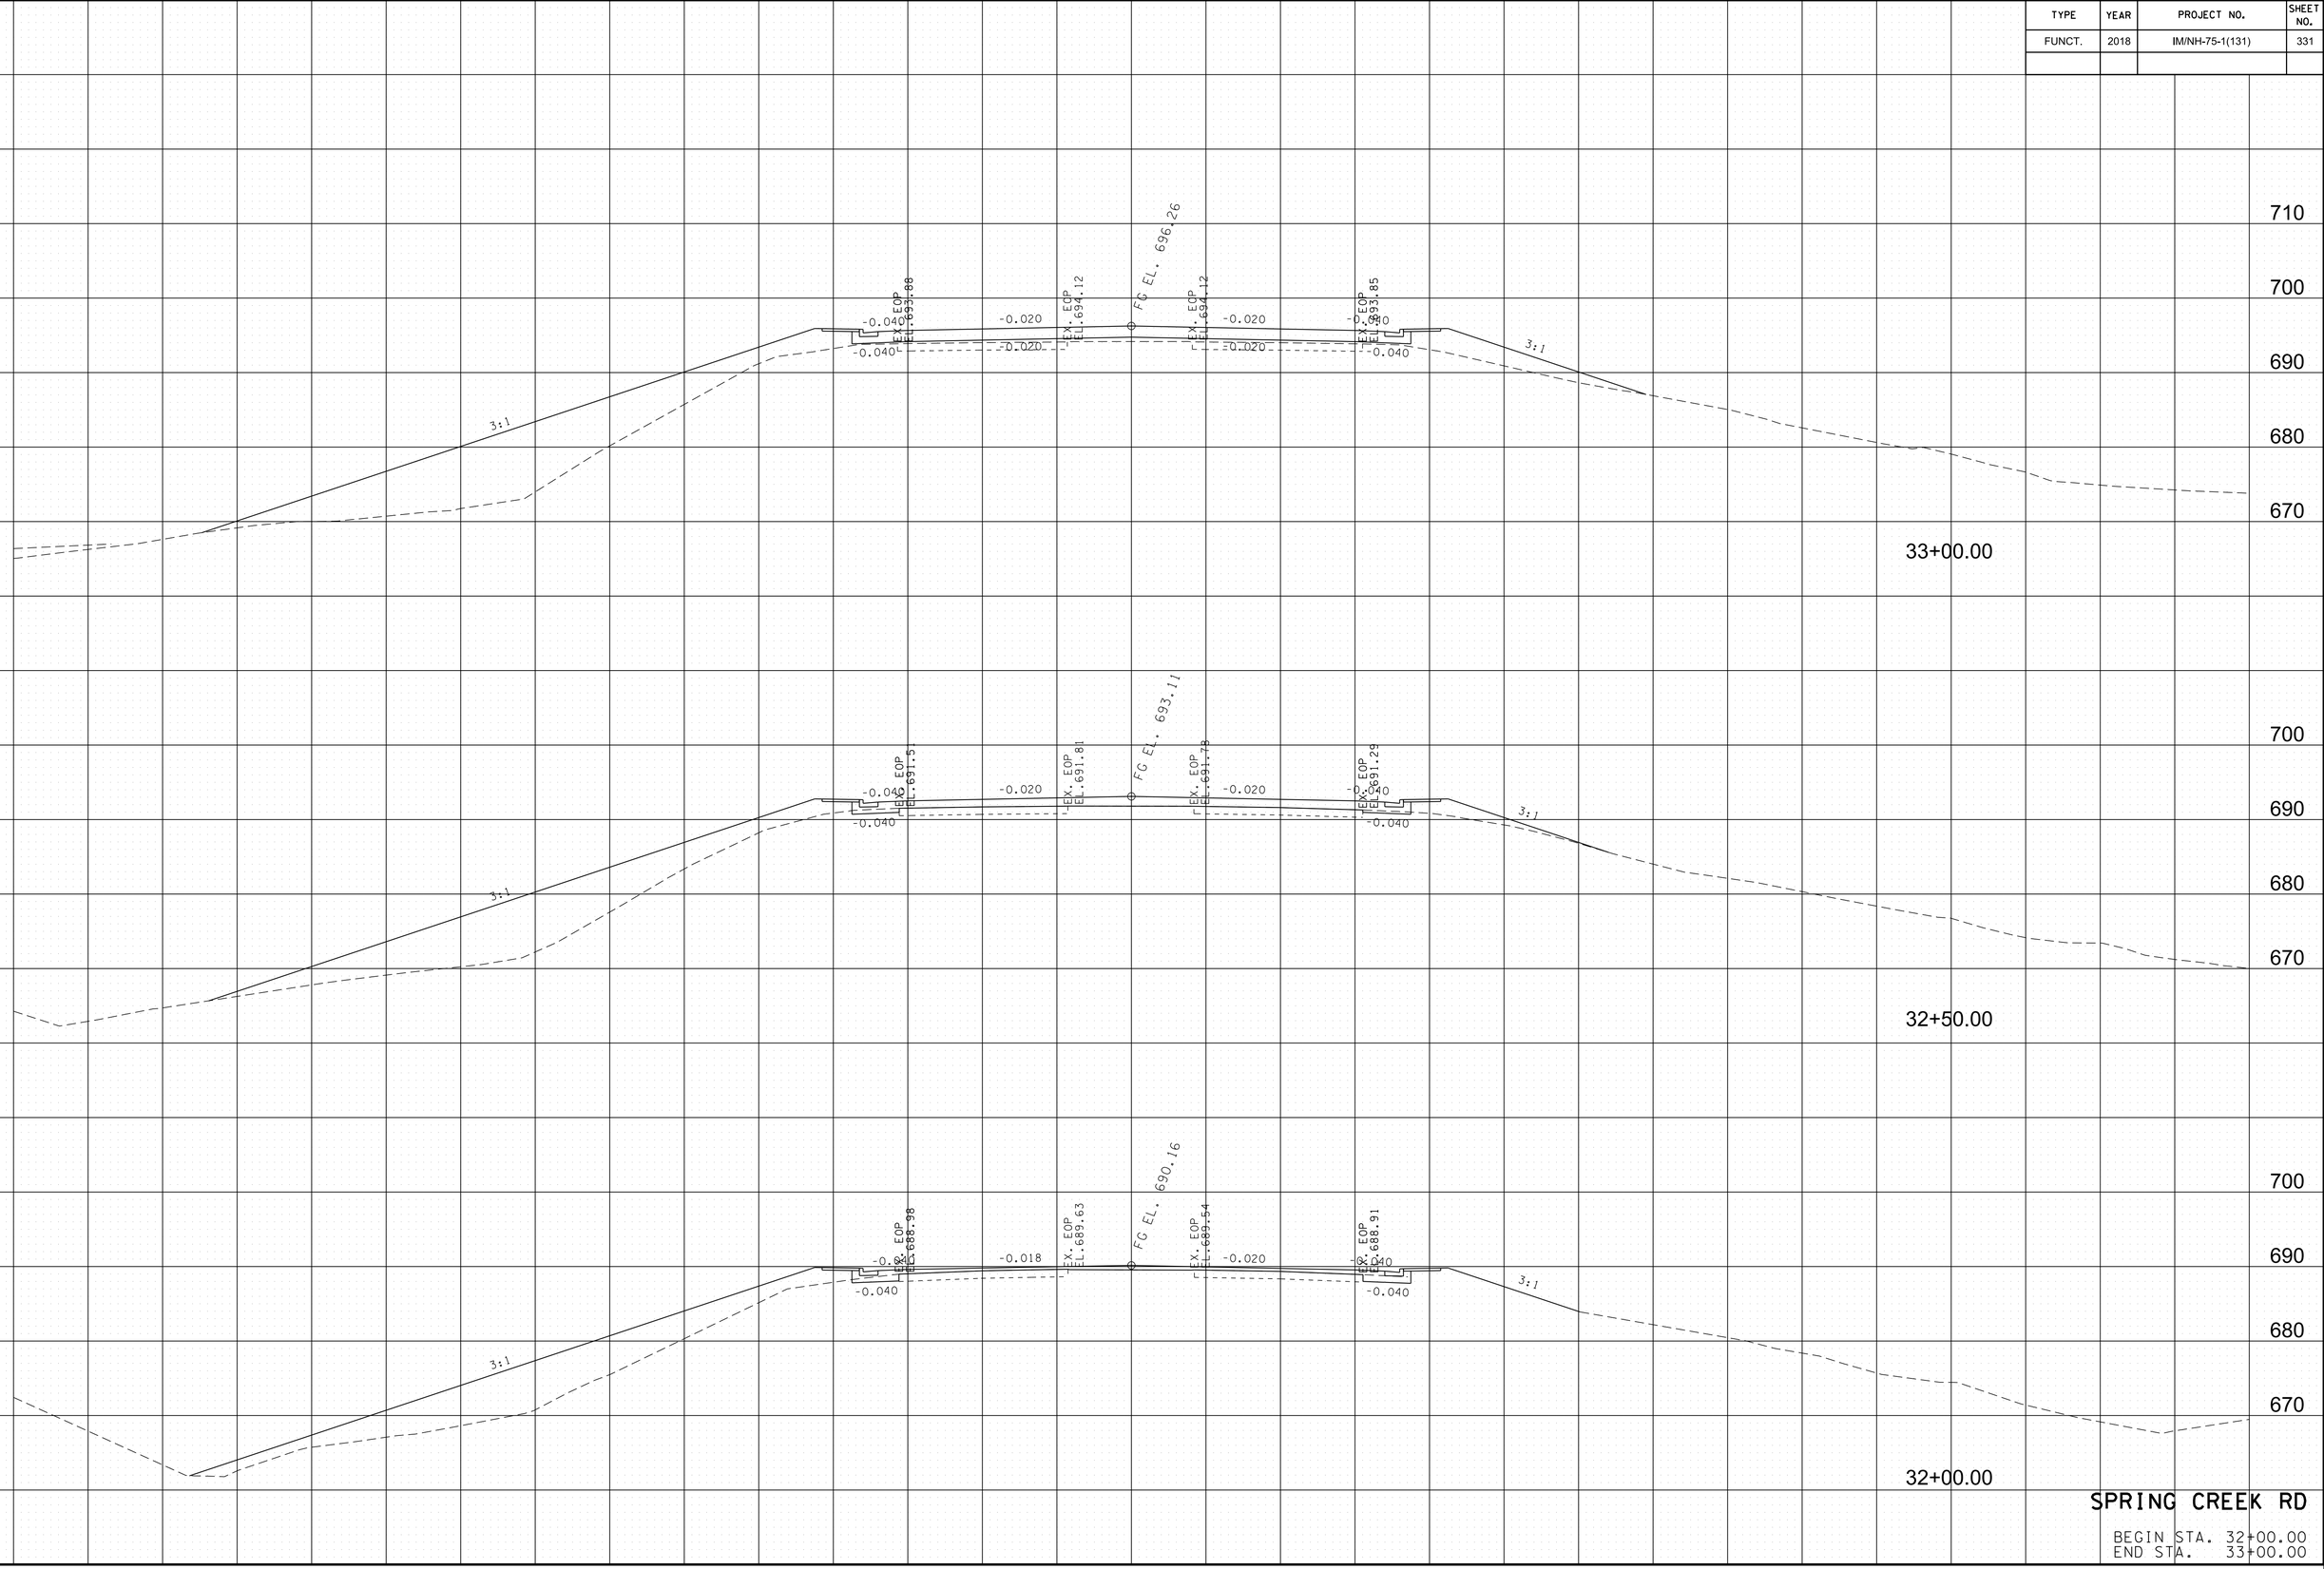


SPRING CREEK RD

BEGIN STA. 32+00.00
END STA. 33+00.00

8/9/2018 5:44:25 PM
Y:\Projects\00I0000\00I4000\I4304 I-75 Interchange at I-24 Owners Rep TDOT\Dgn\XS-SpringCreek.SHT

TYPE	YEAR	PROJECT NO.	SHEET NO.
FUNCT.	2018	IM/NH-75-1(131)	332

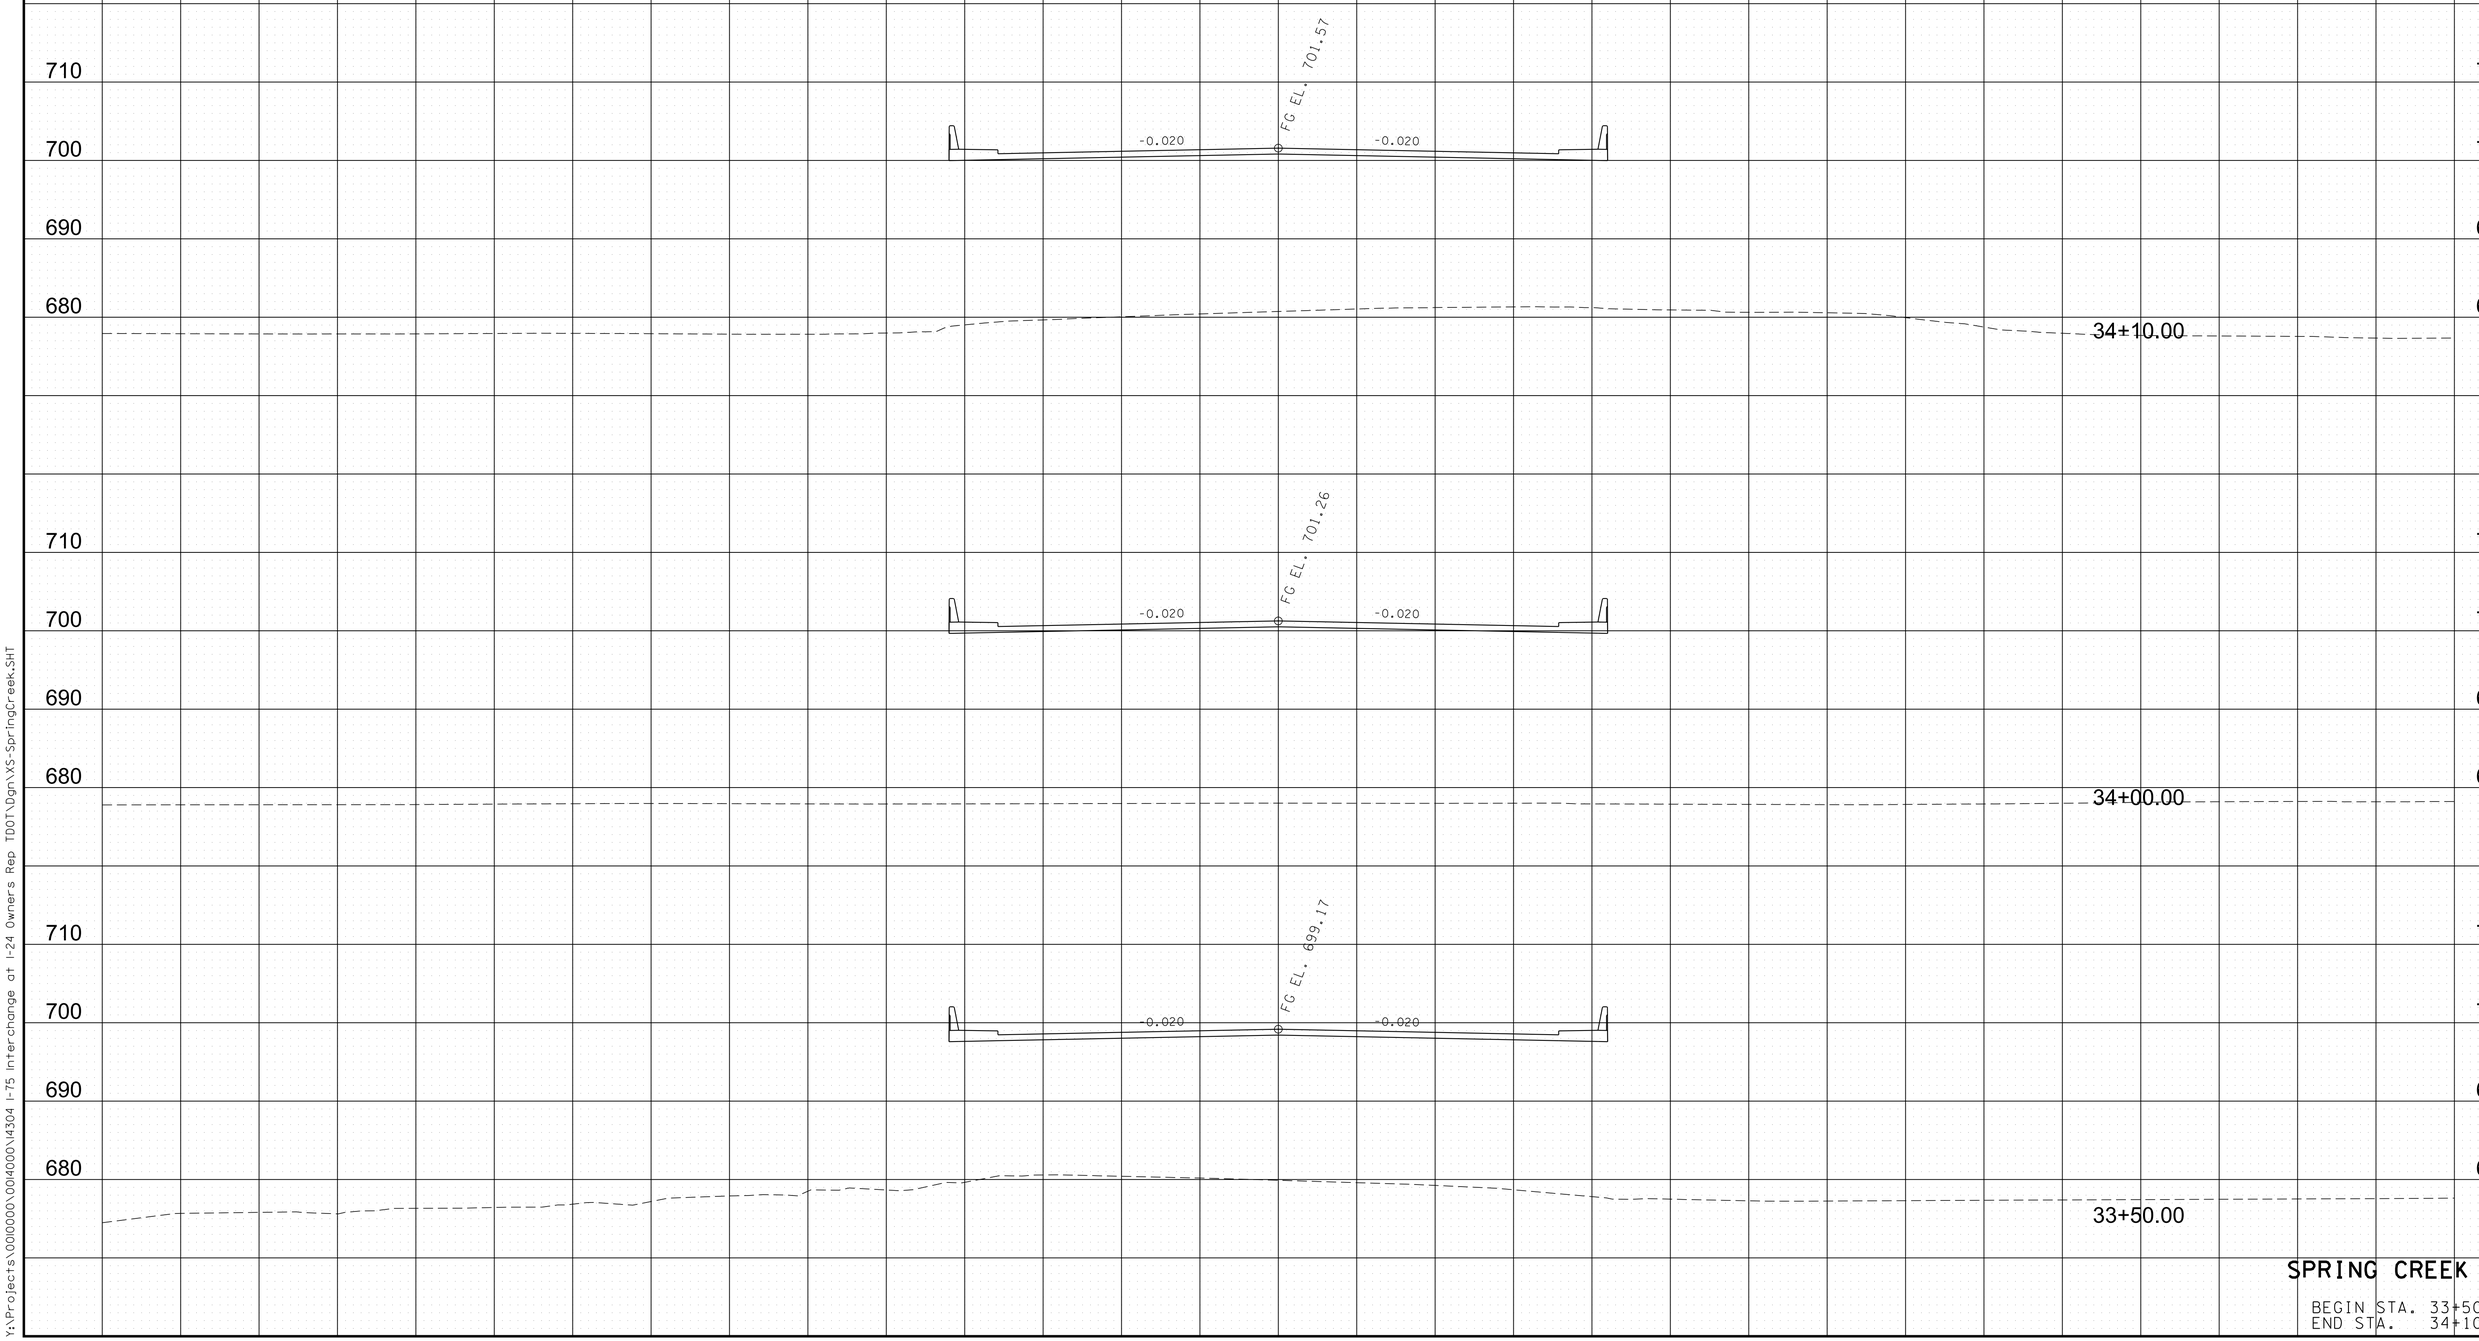


SPRING CREEK RD

BEGIN STA. 33+50.00
END STA. 34+10.00

8/9/2018 5:44:26 PM
Y:\Projects\0010000\0014000\14304 I-75 Interchange at I-24 Owners Rep TDOT\Dgn\XS-SpringCreek.SHT

TYPE	YEAR	PROJECT NO.	SHEET NO.
FUNCT.	2018	IM/NH-75-1(131)	333

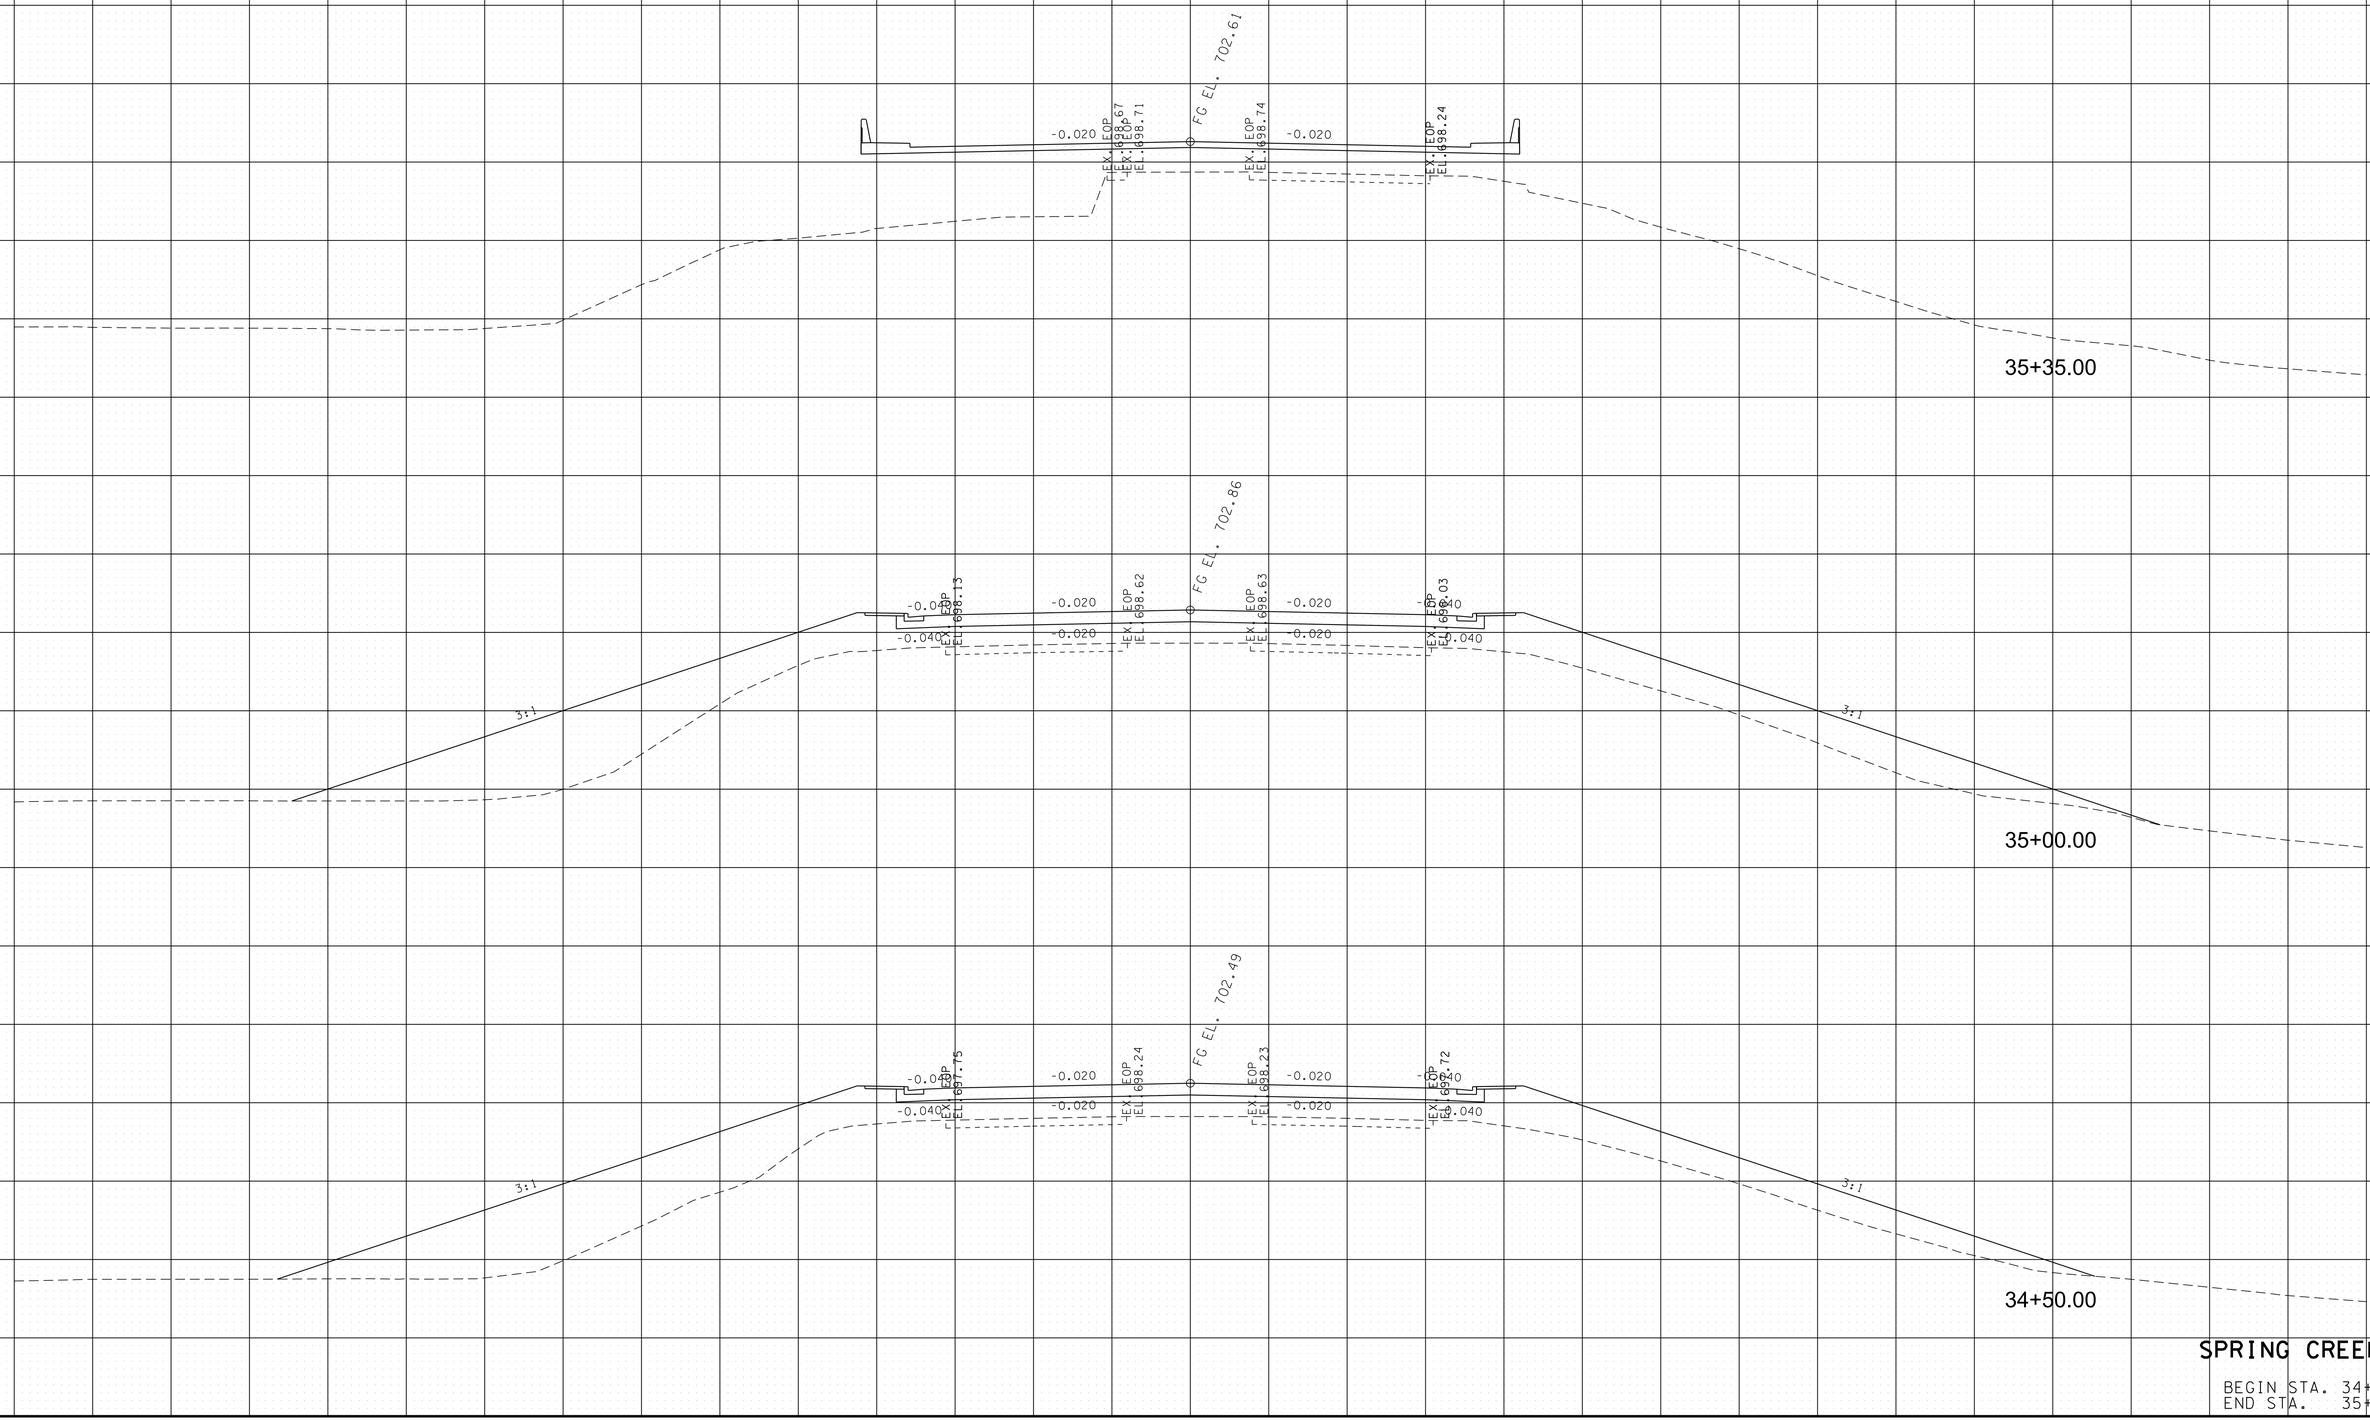


SPRING CREEK RD

BEGIN STA. 34+50.00
END STA. 35+35.00

8/9/2018 5:44:27 PM
Y:\Projects\001000\001400\1430 I-75 Interchange at I-24 Owners Rep TDOT\Dgn\XS-SpringCreek.SHT


TYPE	YEAR	PROJECT NO.	SHEET NO.
FUNCT.	2018	IM/NH-75-1(131)	334

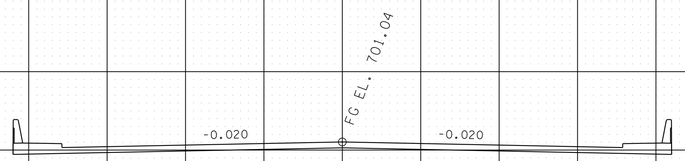

710
700
690
680

36+00.00


710
700
690
680

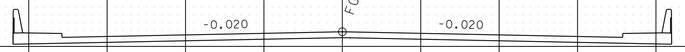

710
700
690
680

35+73.00

710
700
690
680

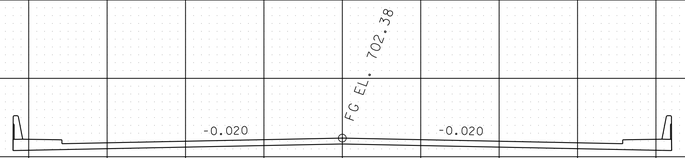

710
700
690
680

35+50.00


140 120 100 80 60 40 20 0 20 40 60 80 100 120 140

SPRING CREEK RD

BEGIN STA. 35+50.00
END STA. 36+00.00

8/9/2018 5:44:28 PM
Y:\Projects\001000\001400\1430\4 I-75 Interchange at I-24 Owners Rep TDOT\Dgn\XS-SpringCreek.SHT

TYPE	YEAR	PROJECT NO.	SHEET NO.
FUNCT.	2018	IM/NH-75-1(131)	335

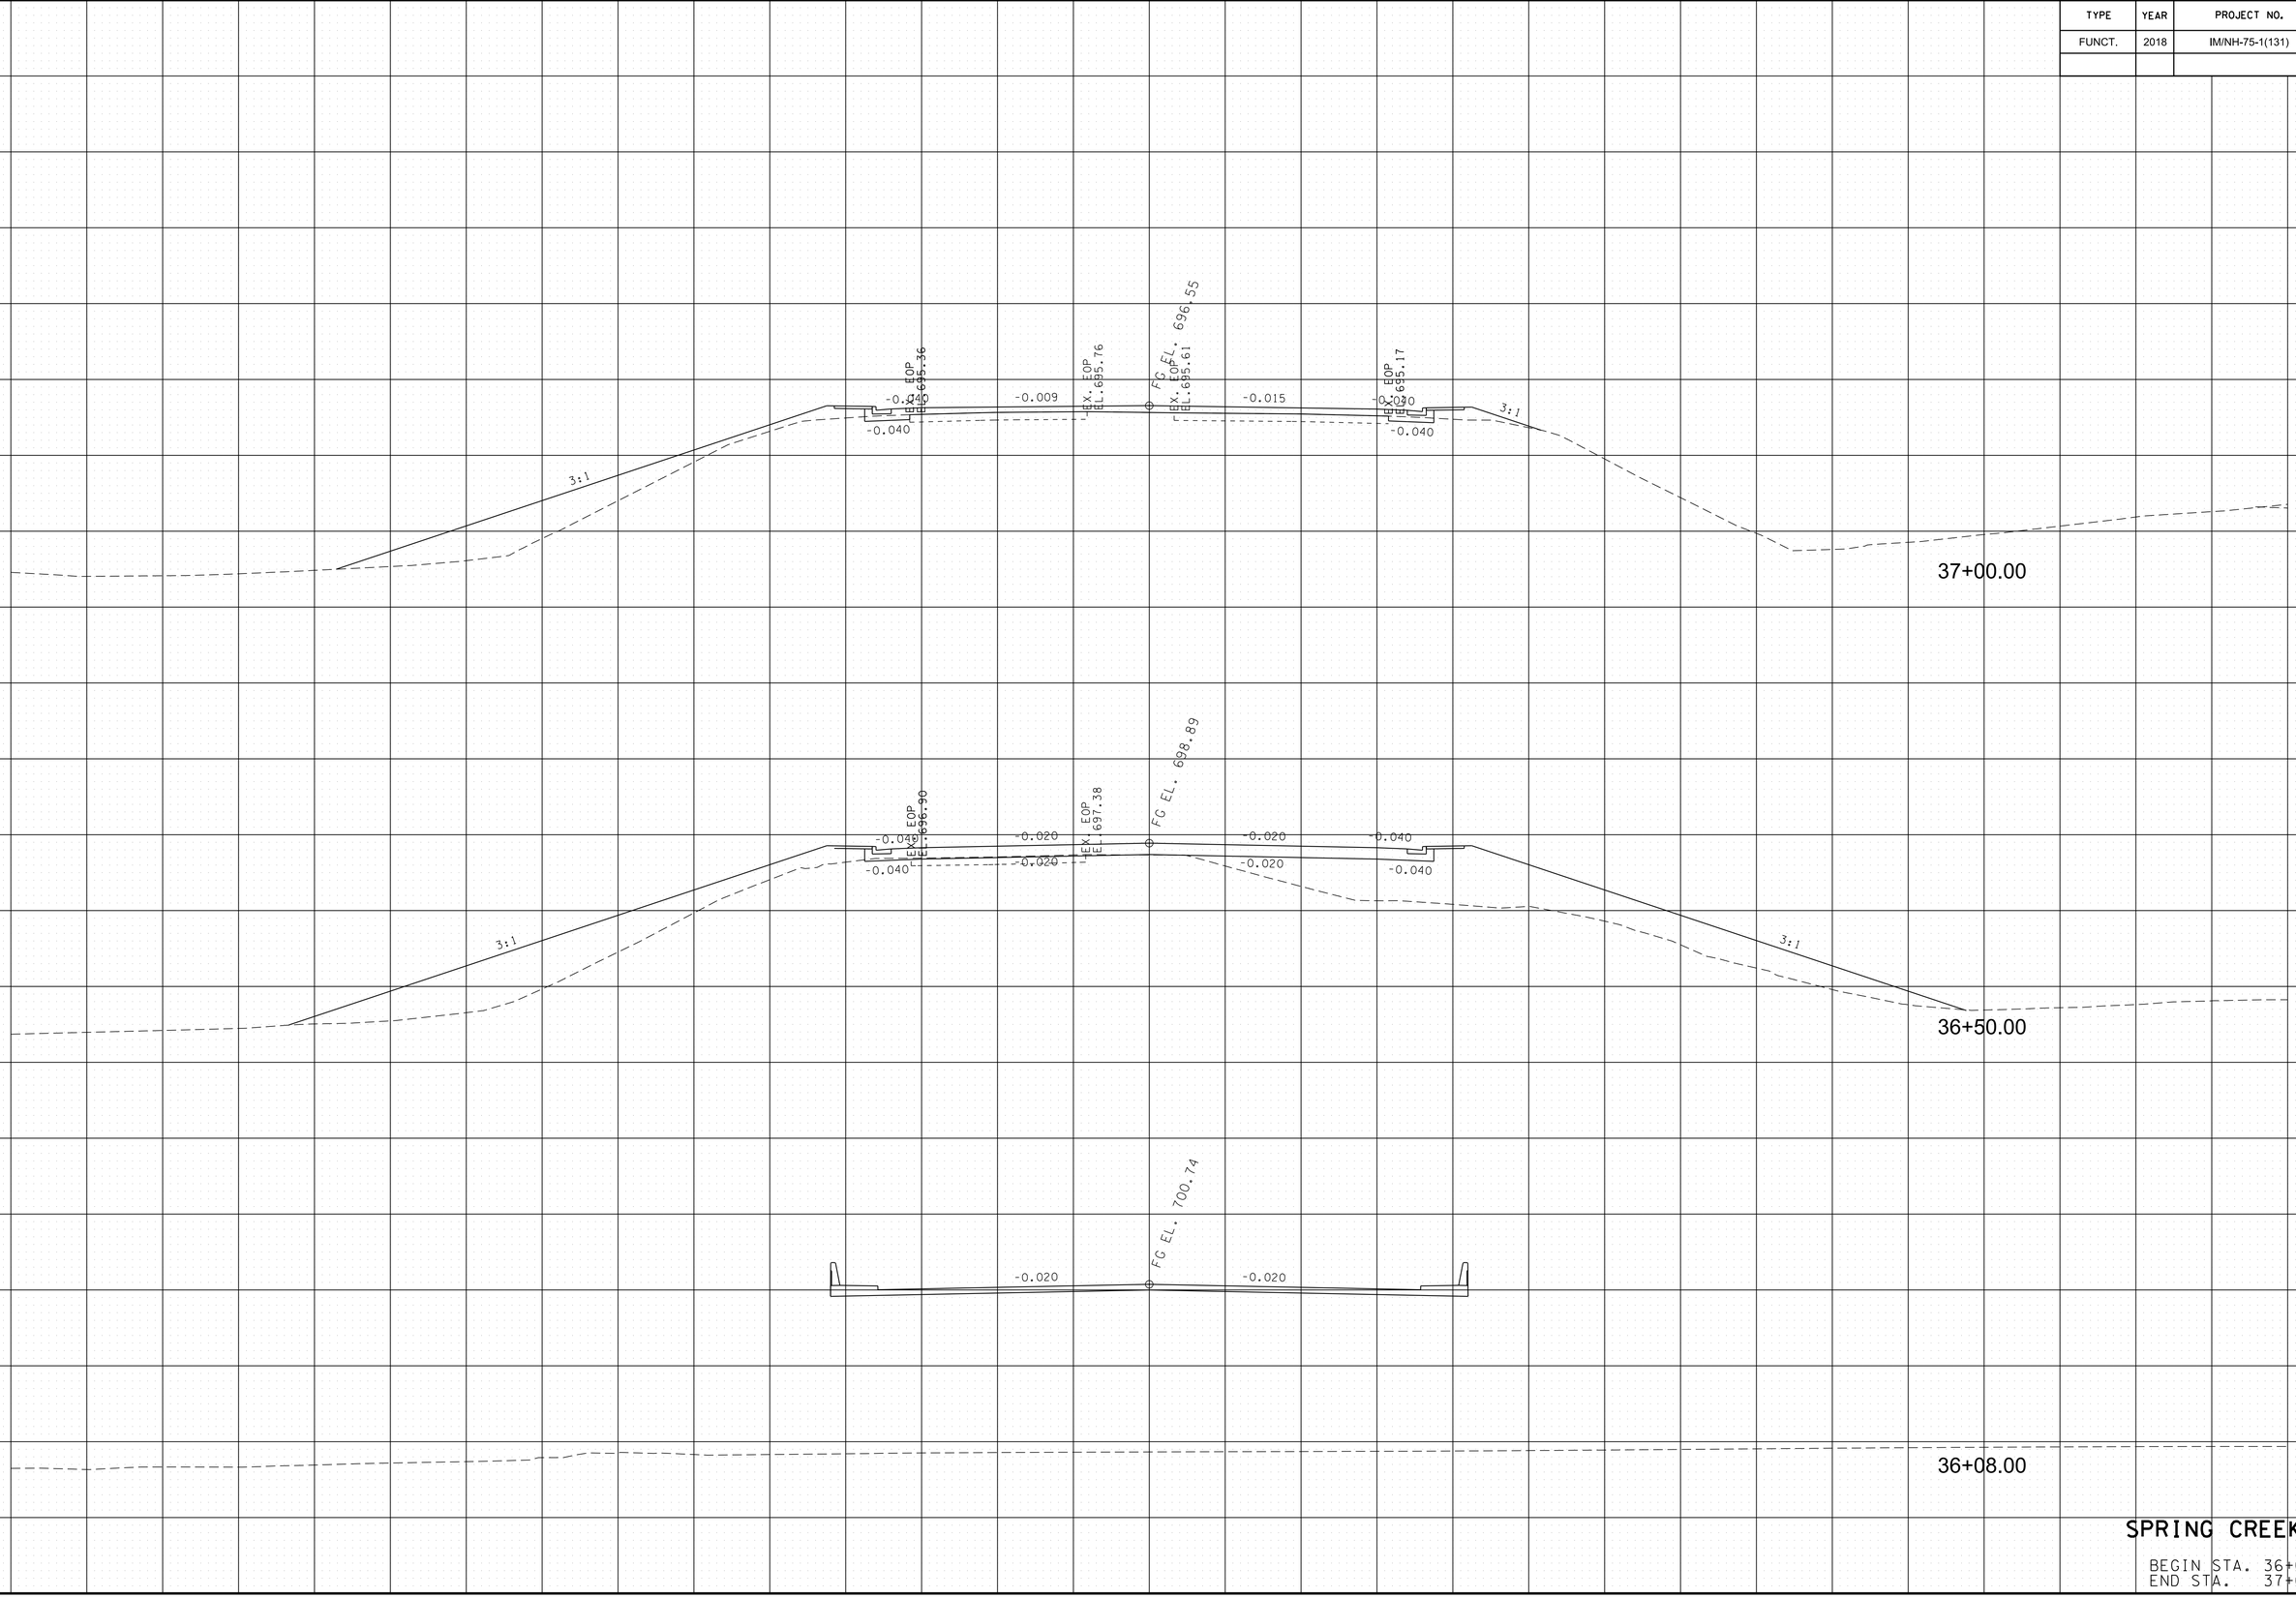


SPRING CREEK RD

BEGIN STA. 36+08.00
END STA. 37+00.00


8/9/2018 5:44:29 PM
Y:\Projects\001000\001400\14304 I-75 Interchange at I-24 Owners Rep TDOT\Dgn\XS-SpringCreek.SHT

TYPE	YEAR	PROJECT NO.	SHEET NO.
FUNCT.	2018	IM/NH-75-1(131)	336

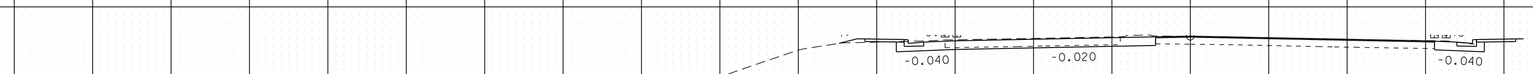


680 680

39+00.00

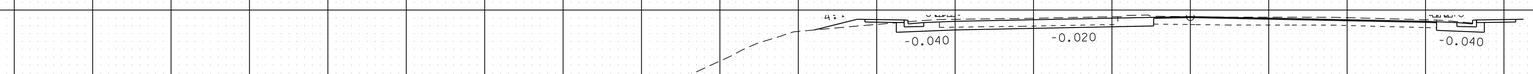

680 680


38+50.00

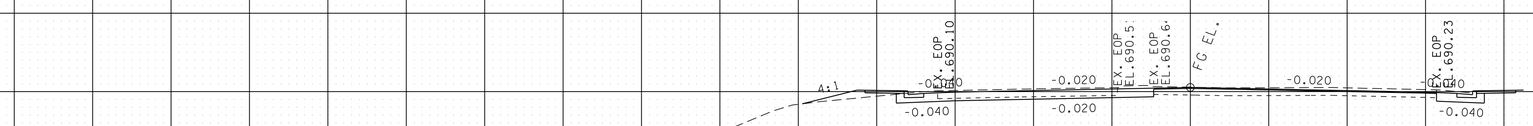

690 690

680 680

38+25.00

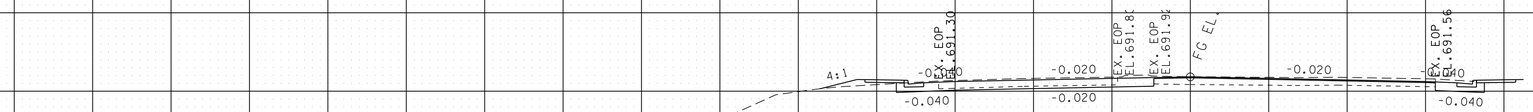

700 700

690 690

680 680


38+00.00

710 710

700 700

690 690

680 680

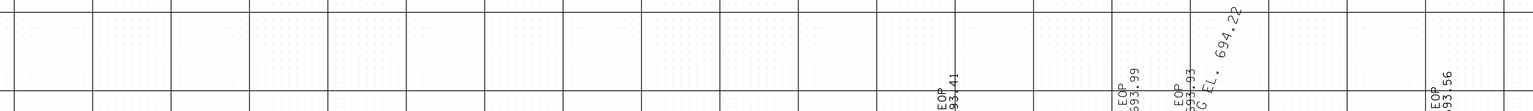

37+50.00


SPRING CREEK RD

BEGIN STA. 37+50.00
END STA. 39+00.00

140 120 100 80 60 40 20 0 20 40 60 80 100 120 140

8/9/2018 5:44:30 PM
Y:\Projects\0010000\0014000\4304 I-75 Interchange at I-24 Owners Rep TDOT\Dgn\XS-SpringCreek.SHT

TYPE	YEAR	PROJECT NO.	SHEET NO.
FUNCT.	2018	IM/NH-75-1(131)	337

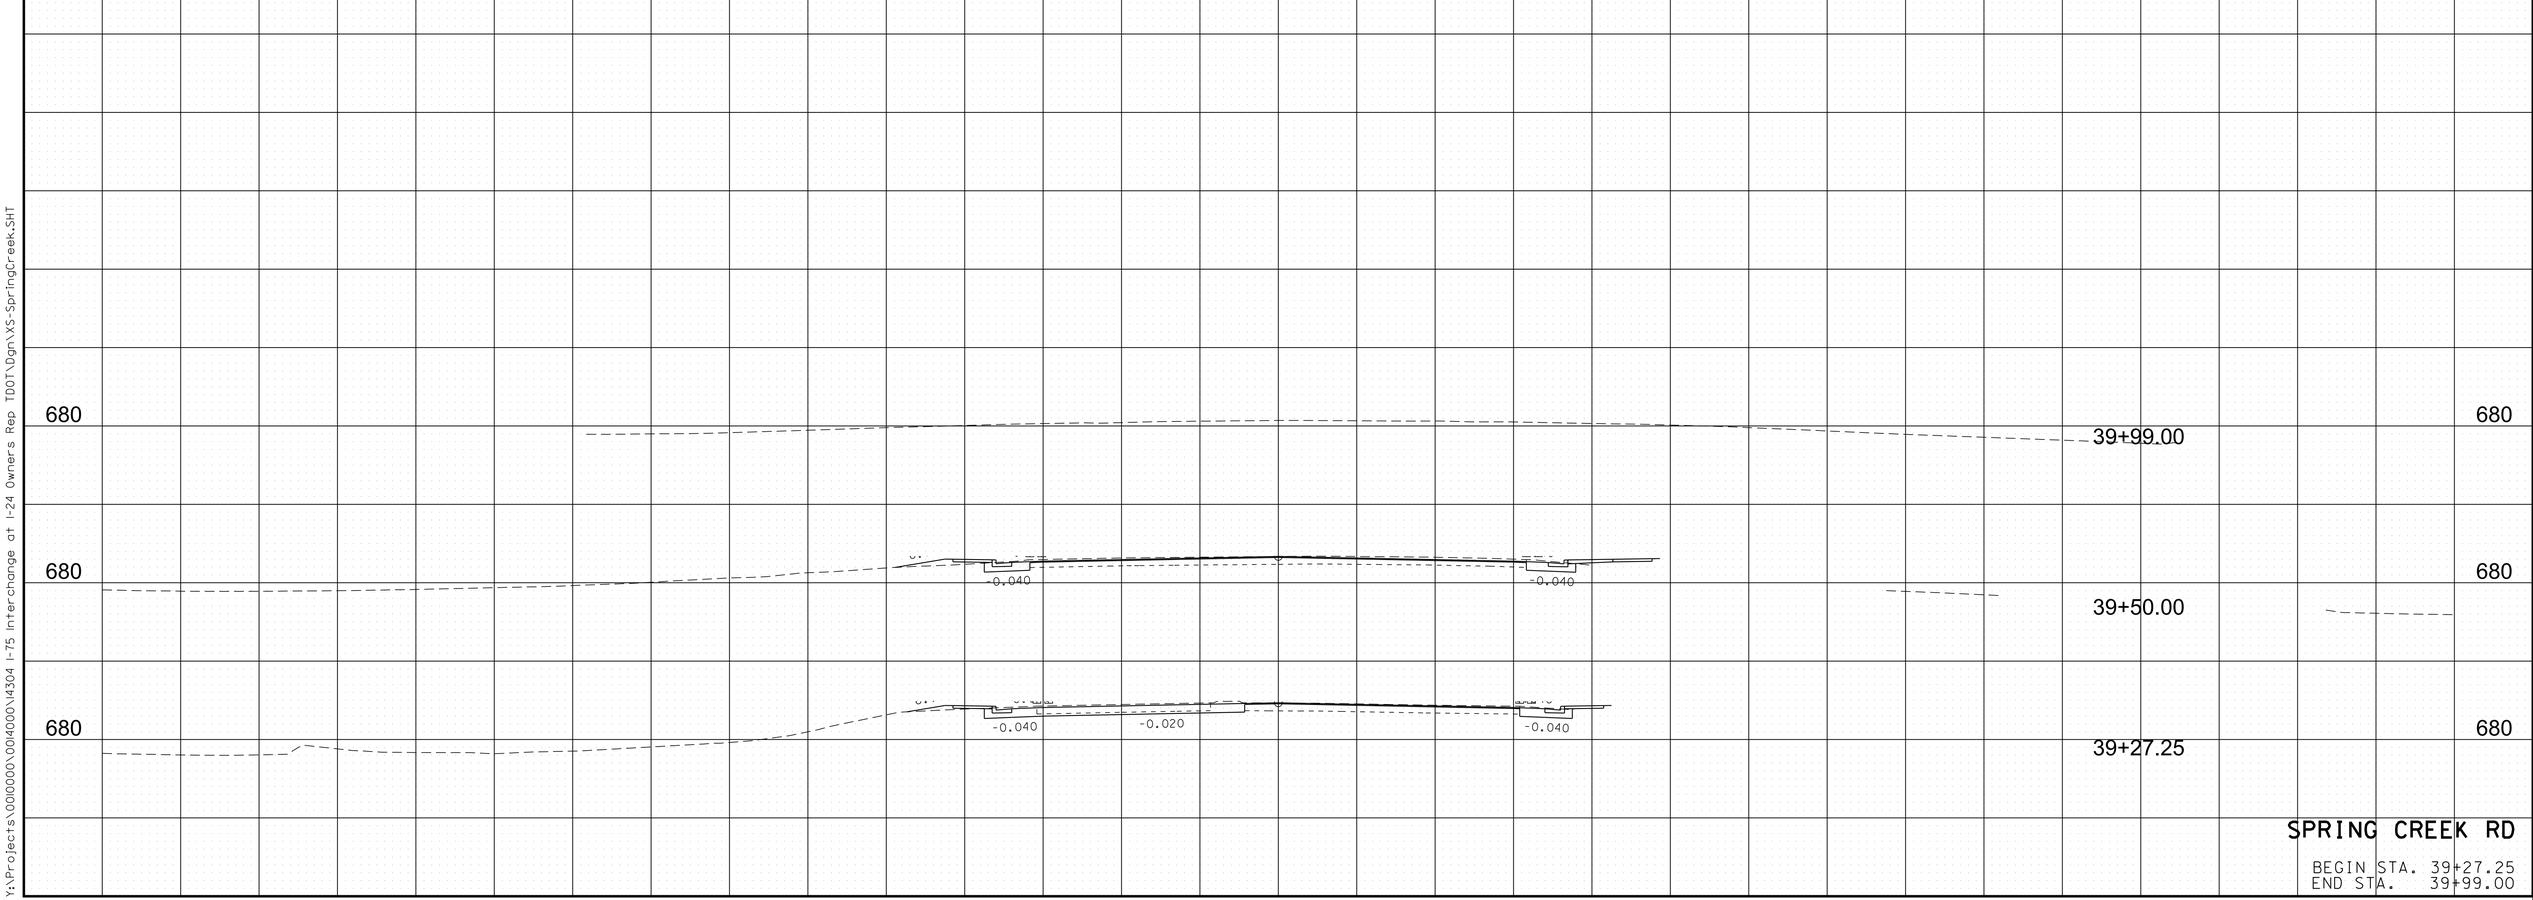

SPRING CREEK RD

BEGIN STA. 39+27.25
END STA. 39+99.00

8/9/2018 5:44:31 PM
Y:\Projects\0010000\0014000\14304 I-75 Interchange at I-24 Owners Rep TDOT\Dgn\XS-SpringCreek.SHT