


THIS DOCUMENT HAS BEEN DIGITALLY SIGNED AND SEALED BY:

Jill Stanko
Jill Stanko
2026.09.16 11:48:42-05'00'

PRINTED COPIES OF THIS DOCUMENT ARE NOT CONSIDERED SIGNED AND SEALED. THE SIGNATURE MUST BE VERIFIED ON THE ELECTRONIC DOCUMENTS.

FISHER ARNOLD, INC.
9180 CRESTWYN HILLS DRIVE
MEMPHIS, TN 38125
JILL STANKO, P.E. 121754

THE ABOVE NAMED PROFESSIONAL ENGINEER SHALL BE RESPONSIBLE FOR THE FOLLOWING SHEETS IN ACCORDANCE OF TENN. CODE ANN. §62-2-306.

| SHEET NAME | SHEET NO. |
|---|---|
| SIGNATURE SHEET | ROADWAY-SIGN1 |
| TITLE SHEET | 1 |
| ROADWAY INDEX, STANDARD ROADWAY DRAWINGS, AND STANDARD TRAFFIC DESIGN DRAWINGS | 1A |
| ESTIMATED ROADWAY QUANTITIES | 2 |
| TYPICAL SECTIONS AND PAVEMENT SCHEDULE | 2B |
| GENERAL NOTES | 2C |
| SPECIAL NOTES | 2D |
| ENVIRONMENTAL NOTES | 2E, 2E1 |
| TABULATED QUANTITIES | 2F, 2F1 |
| UTILITY NOTES AND UTILITY OWNERS | 3 |
| PAVEMENT EDGE DROP-OFF NOTES FOR TRAFFIC CONTROL | T1 |
| DETOUR DETAIL SHEET | T2 |

| YEAR | PROJECT NO. | SHEET NO. |
|---|---|---|
| 2026 | NH/HSIP-3(186) | ROADWAY-SIGN1 |
| | | |
| | | |
| | | |

**STATE OF TENNESSEE**
**DEPARTMENT OF TRANSPORTATION**

# SIGNATURE SHEET

9/9/2026 5:20:27 PM
\\EGNYTEDRIVE\PROJECTS\TDOTTDOT\0126TR\TRANSPORTATION\01_DECEMBER\133149.00 - SR3S - SHELBY CO\ROADWAY-SIGN1_SIGNATURE SHEET.DGN

Index Of Sheets
SEE SHEET NO. 1A

PROJECT TO BE LET WITH:
SHELBY CO. SR 1, SR 14, AND SR 14 SB
PIN 137595.00 AND SR 14 PIN 133176.00

# STATE OF TENNESSEE
# DEPARTMENT OF TRANSPORTATION
# BUREAU OF ENGINEERING

# SHELBY COUNTY


STATE ROUTE 3 SOUTHBOUND (CHELSEA AVE)
FROM STATE ROUTE 3
TO STATE ROUTE 14

RESURFACE & SAFETY
MILL, 411D, CURB RAMPS, AND PAVEMENT MARKINGS

STATE HIGHWAY NO. 3 F.A.H.S. NO. N/A

| | | |
|---|---|---|
| DOES THIS PROJECT QUALIFY FOR UTILITY CHAPTER 86 | YES | NO X |
| WORK ZONE SIGNIFICANCE DETERMINATION | | |
| SIGNIFICANT | YES X | NO |
| RAILROAD INVOLVEMENT | YES | NO X |

| TENN. | YEAR | SHEET NO. |
|---|---|---|
| | 2026 | 1 |
| FED. AID PROJ. NO. | NH/HSIP-3(186) | |
| STATE PROJ. NO. | 79S003-F3-005 | |
| STATE PROJ. NO. | 79S003-F8-005 | |

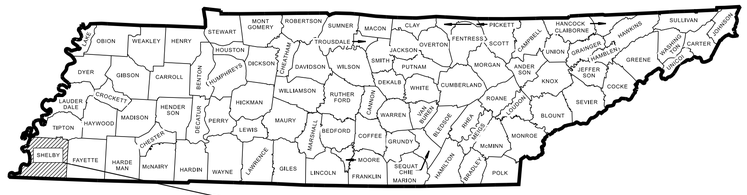


BRIDGE ID. # 79SR0037047 , 79I00400001

NO EXCLUSIONS

79S003-F3-005
79S003-F8-005
BEGIN PROJECT NO. NH/HSIP-3(186) RESURFACE & SAFETY

STATE ROUTE 3 (L.M. 0.00)

79S003-F3-005
79S003-F8-005
END PROJECT NO. NH/HSIP-3(186) RESURFACE & SAFETY

STATE ROUTE 14 (L.M. 1.66)




PROJECT LENGTH 1.66 MILES
TOTAL LANE MILES RESURFACED 4.19 MILES

SEALED BY
JILL CLAUDINE STANKO
REGISTERED ENGINEER
STATE OF TENNESSEE
09/16/2026

APPROVED:
SHANE HESTER, CHIEF ENGINEER

DATE:

APPROVED:
WILL REID, COMMISSIONER

## SPECIAL NOTES

PROPOSALS MAY BE REJECTED BY THE COMMISSIONER IF ANY OF THE UNIT PRICES CONTAINED THEREIN ARE OBVIOUSLY UNBALANCED, EITHER EXCESSIVE OR BELOW THE REASONABLE COST ANALYSIS VALUE.

THIS PROJECT TO BE CONSTRUCTED UNDER THE STANDARD SPECIFICATIONS OF THE TENNESSEE DEPARTMENT OF TRANSPORTATION DATED APRIL 1, 2026 AND ADDITIONAL SPECIFICATIONS AND SPECIAL PROVISIONS CONTAINED IN THE PLANS AND IN THE PROPOSAL CONTRACT.

TDOT PROJECT MANAGER: ELI JONES, REGION 4

DESIGN FIRM : FISHER ARNOLD, INC.

DESIGNER : ELI CLARKSON CHECKED BY JILL STANKO, P.E.

P.E. NO. 98043-4283-04 (DESIGN)

PIN NO. 133149.00

| TRAFFIC COUNTER & WEATHER STATIONS | |
|---|---|
| IDENTIFICATION | LOG MILE |
| TC STATION 139 | 0.349 |
| TC STATION 467 | 0.754 |
| TC STATION 142 | 1.192 |
| TC STATION 482 | 1.630 |

| TRAFFIC DATA | |
|---|---|
| ADT (2027) | 3,940 |
| POSTED SPEED L.M. 0.00 - L.M. 1.60 | 30 MPH |
| POSTED SPEED L.M. 1.60 - L.M. 1.66 | 25 MPH |

9/8/2026 11:08:42 AM Z:\TDOT\TDOT\0126TR\TRANSPORTATION\01_DECEMBER\133149.00 - SR3S - SHELBY CO\1_TITLE SHEET.DGN

| TYPE | YEAR | PROJECT NO. | SHEET NO. |
|---|---|---|---|
| RESURF | 2026 | NH/HSIP-3(186) | 1A |
| | | | |
| | | | |
| | | | |

# ROADWAY INDEX

| SHEET NAME | SHEET NO. |
|---|---|
| SIGNATURE SHEET | ROADWAY-SIGN1 |
| TITLE SHEET | 1 |
| ROADWAY INDEX, STANDARD ROADWAY DRAWINGS, AND STANDARD TRAFFIC DESIGN DRAWINGS | 1A |
| ESTIMATED ROADWAY QUANTITIES | 2 |
| TYPICAL SECTIONS AND PAVEMENT SCHEDULE | 2B |
| GENERAL NOTES | 2C |
| SPECIAL NOTES | 2D |
| ENVIRONMENTAL NOTES | 2E, 2E1 |
| TABULATED QUANTITIES | 2F, 2F1 |
| DETAIL SHEETS | 2G-2G6 |
| UTILITY NOTES AND UTILITY OWNERS | 3 |
| PAVEMENT EDGE DROP-OFF NOTES FOR TRAFFIC CONTROL | T1 |
| DETOUR DETAIL SHEET | T2 |

NO UTILITY SHEETS ARE INCLUDED IN THIS PLAN SET.

# STANDARD ROADWAY DRAWINGS

| DWG. | REV. | DESCRIPTION |
|---|---|---|
| **10-100.00 STANDARD ROADWAY TITLE SHEET, ABBREVIATIONS, AND LEGENDS** | | |
| RD-A-1 | 02-20-20 | STANDARD ABBREVIATIONS A THROUGH L |
| RD-A-2 | | STANDARD ABBREVIATIONS M THROUGH Z |
| RD-L-1 | 01-30-26 | STANDARD LEGEND |
| RD-L-1A | | STANDARD LEGEND |
| **10-106.00 ROADWAY, PAVEMENT APPURTENANCES, AND FENCES** | | |
| RP-J-9 | 05-01-20 | CONTRACTION AND CONSTRUCTION JOINTS FOR CONCRETE PAVEMENT |
| RP-J-23 | 01-28-22 | CONCRETE PAVEMENT REPAIR DETAILS |
| RP-J-24 | 05-01-20 | CONCRETE PAVEMENT SPALL AND RANDOM CRACK REPAIR DETAILS |
| RP-J-25 | 05-01-20 | CONCRETE PAVEMENT JOINT REPAIR DETAILS |
| **10-107.00 MULTIMODAL** | | |
| CR-GN-1 | 04-30-26 | GENERAL NOTES CURB RAMPS |
| CR-GN-2 | 04-30-26 | CURB RAMP NUMBERING |
| CR-DWS-1 | 04-30-26 | DETECTABLE WARNING SURFACE DETAIL |
| CR-GTL-1 | 04-30-26 | GUTTER TRANSITION LAYOUT |
| CR-GTL-2 | 04-30-26 | GUTTER TRANSITION LAYOUT |
| CR-10 | 04-30-26 | PERPENDICULAR CURB RAMP |
| CR-11 | 04-30-26 | PERPENDICULAR CURB RAMP WITH BRICK DETAILS |
| CR-20 | 04-30-26 | PARALLEL CURB RAMP 5 – FT SIDEWALK |
| CR-32 | 04-30-26 | LOWERED CORNER RAMP |
| CR-40 | 04-30-26 | MONO-DIRECTIONAL SINGLE CROSSWALK CURB RAMP DETAILS |
| MM-PM-2 | 04-30-26 | SIGNING AND PAVEMENT MARKINGS FOR BICYCLE LANE OR ROUTES |
| MM-PM-3 | 04-30-26 | SIGNING AND PAVEMENT MARKINGS FOR BICYCLE LANES ON URBAN ROADWAYS |
| MM-PM-4 | 04-30-26 | SIGNING AND PAVEMENT MARKINGS FOR BICYCLE LANES |

# STANDARD TRAFFIC DESIGN DRAWINGS

| DWG. | REV. | DESCRIPTION |
|---|---|---|
| **10-200.00 SIGN** | | |
| T-S-16 | 07-30-25 | GROUND MOUNTED ROADSIDE SIGN PLACEMENT DETAILS |
| **10-204.00 DESIGN - TRAFFIC CONTROL** | | |
| T-M-1 | 01-24-25 | DETAILS OF PAVEMENT MARKINGS FOR CONVENTIONAL ROADS AND MARKING ABBREVIATIONS |
| T-M-2 | 01-24-25 | DETAILS OF PAVEMENT MARKINGS FOR CONVENTIONAL ROADS |
| T-M-3 | 01-24-25 | MARKING STANDARDS FOR TRAFFIC ISLANDS, PAVED SHOULDERS AND MEDIANS FOR CONVENTIONAL ROADS |
| T-M-4 | 01-24-25 | STANDARD INTERSECTION PAVEMENT MARKINGS |
| T-WZ-10 | 03-26-25 | ADVANCE ROAD WORK SIGNING ON HIGHWAYS AND FREEWAYS |
| T-WZ-22 | | ONE LANE CLOSURE DETAIL FOR UNDIVIDED HIGHWAYS |
| T-WZ-40 | 03-26-25 | RIGHT LANE CLOSURES AT NEAR SIDE OF INTERSECTIONS |
| T-WZ-41 | 03-26-25 | LEFT LANE CLOSURES AT NEAR SIDE OF INTERSECTIONS |
| T-WZ-42 | 03-26-25 | CENTER LANE CLOSURES AT NEAR SIDE OF INTERSECTIONS |
| T-WZ-55 | 03-26-25 | SIDEWALK TRAFFIC CONTROL |
| T-WZ-FAB1 | 03-26-25 | FLASHING YELLOW ARROW BOARD |

**SEALED BY**

JILL CLAUDINE STANKO
REGISTERED ENGINEER
LICENSE NO. 121754
STATE OF TENNESSEE
09/16/2026

**STATE OF TENNESSEE**
**DEPARTMENT OF TRANSPORTATION**

ROADWAY INDEX, STANDARD ROADWAY DRAWINGS, AND STANDARD TRAFFIC DESIGN DRAWINGS

9/9/2026 4:23:52 PM
\\EGNYTEDRIVE\PROJECTS\HDRINCOR\0009TRIFY2\TRANSPORTATION\01_DECEMBER\133149.00 - SR3S - SHELBY CO\1A_INDEX AND STANDARD DRAWINGS.DGN

# ESTIMATED ROADWAY QUANTITIES

| | ITEM NO. | DESCRIPTION | UNIT | QUANTITY 792003-F8-005 | QUANTITY 792003-F3-005 | TOTAL QUANTITY |
|---|---|---|---|---|---|---|
| (1) | 202-03.01 | REMOVAL OF ASPHALT PAVEMENT | S.Y. | 413 | | 413 |
| (2) | 202-08.10 | REMOVAL OF CURB (ALL TYPES) | L.F. | 286 | | 286 |
| (2) | 202-08.15 | REMOVAL OF CURB AND GUTTER (ALL TYPES) | L.F. | 286 | | 286 |
| (3) | 307-01.08 | ASPHALT CONCRETE MIX (PG64-22) (BPMB-HM) GRADING B-M2 | TON | 94 | | 94 |
| (4) | 403-02.01 | TRACKLESS TACK COAT | TON | 22 | | 22 |
| (5) | 411-01.10 | ACS MIX(PG64-22) GRADING D | TON | 3152 | | 3152 |
| (6)(7) | 411-01.21 | LONGITUDINAL JOINT SEALANT | L.M. | 3.5 | | 3.5 |
| (8) | 415-01.01 | COLD PLANING BITUMINOUS PAVEMENT | TON | 3123 | | 3123 |
| (9) | 502-03.20 | FULL DEPTH PCC PAVEMENT REPAIR | C.Y. | 337 | | 337 |
| (10) | 502-04.01 | SAWING CONCRETE PAVEMENT (FULL DEPTH) | L.F. | 575 | | 575 |
| (11) | 502-04.02 | LOAD TRANSFER DOWELS | EACH | 348 | | 348 |
| (12) | 502-04.03 | TRANSVERSE TIE-BARS | EACH | 197 | | 197 |
| (13) | 502-08.07 | SEALING RANDOM CRACKS (SILICONE SEALANT) | L.F. | 650 | | 650 |
| (14) | 611-03.04 | GRAY IRON CASTINGS (CATCHBASIN) | LB. | 11000 | | 11000 |
| (15) | 611-09.01 | ADJUSTMENT OF EXISTING CATCHBASIN | EACH | 1 | | 1 |
| (2)(16) | 701-01.01 | CONCRETE SIDEWALK (4 ") | S.F. | 1869 | | 1869 |
| (2)(16) | 701-02.01 | CONCRETE CURB RAMP (RETROFIT) | S.F. | 2812 | | 2812 |
| (2) | 702-01 | CONCRETE CURB | C.Y. | 15 | | 15 |
| (2) | 702-03 | CONCRETE COMBINED CURB & GUTTER | C.Y. | 15 | | 15 |
| (17) | 712-01 | TRAFFIC CONTROL | LS | 0.3 | | 0.3 |
| (18) | 712-04.01 | FLEXIBLE DRUMS (CHANNELIZING) | EACH | 35 | | 35 |
| (19) | 712-05.01 | WARNING LIGHTS (TYPE A) | EACH | 2 | | 2 |
| (19)(20) | 712-06 | SIGNS (CONSTRUCTION) | S.F. | 1795 | | 1795 |
| | 712-07.02 | TEMPORARY BARRICADES (TYPE II) | L.F. | 30 | | 30 |
| (19) | 712-07.03 | TEMPORARY BARRICADES (TYPE III) | L.F. | 48 | | 48 |
| | 712-08.03 | ARROW BOARD (TYPE C) | EACH | 2 | | 2 |
| (2)(21) | 713-15.02 | REMOVAL & RELOCATION OF SIGN & SUPPORT | EACH | 1 | | 1 |
| (19) | 713-16.01 | CHANGEABLE MESSAGE SIGN UNIT | EACH | 2 | | 2 |
| | 716-01.21 | SNOWPLOWABLE RAISED PAVEMENT MARKERS (BI-DIR) (1 COLOR) | EACH | | 74 | 74 |
| | 716-01.22 | SNOWPLOWABLE RAISED PAVEMENT MARKERS (MONO-DIR) (1 COLOR) | EACH | | 75 | 75 |
| (22)(23) | 716-02.04 | PLASTIC PAVEMENT MARKING(CHANNELIZATION STRIPING) | S.Y. | 155 | | 155 |
| (22)(23)(24) | 716-02.05 | PLASTIC PAVEMENT MARKING (STOP LINE) | L.F. | 1573 | | 1573 |
| (22)(23) | 716-02.06 | PLASTIC PAVEMENT MARKING (TURN LANE ARROW) | EACH | 28 | | 28 |
| (22)(23) | 716-02.07 | PLASTIC PAVEMENT MARKING (24" BARRIER LINE) | L.F. | 104 | | 104 |
| (22)(23) | 716-02.08 | PLASTIC PAVEMENT MARKING (8" DOTTED LINE) | L.F. | | 262 | 262 |
| (22)(23) | 716-02.09 | PLASTIC PAVEMENT MARKING (LONGITUDINAL CROSS-WALK) | L.F. | 3205 | 95 | 3300 |
| (22)(23) | 716-02.11 | PLASTIC PAVEMENT MARKING (6" DOTTED LINE) | L.F. | 88 | | 88 |
| (22)(23) | 716-02.12 | PLASTIC PAVEMENT MARKING (8IN LINE) | L.M. | 0.91 | | 0.91 |
| (22)(23) | 716-03.01 | PLASTIC WORD PAVEMENT MARKING (ONLY) | EACH | 40 | | 40 |
| (22)(23) | 716-04.01 | PLASTIC PAVEMENT MARKING (STRAIGHT-TURN ARROW) | EACH | 8 | | 8 |
| (22)(23) | 716-04.05 | PLASTIC PAVEMENT MARKING (STRAIGHT ARROW) | EACH | 14 | | 14 |
| (22)(23) | 716-04.13 | PLASTIC PAVEMENT MARKING (BIKELANE SYMBOL & ARROW) | EACH | 1 | | 1 |
| (22)(23) | 716-04.15 | PLASTIC PAVEMENT MARKING-BIKE SYMBOL/ARROW SHARED | EACH | 1 | | 1 |
| (24)(25) | 716-05.05 | PAINTED PAVEMENT MARKING (STOP LINE) | L.F. | 1200 | | 1200 |
| (22)(26) | 716-05.08 | PAINTED PAVEMENT MARKING (PARKING LINE) | L.F. | 1218 | | 1218 |
| (25) | 716-05.20 | PAINTED PAVEMENT MARKING (6" LINE) | L.M. | 5.6 | | 5.6 |
| (22)(27) | 716-12.02 | ENHANCED FLATLINE THERMO PVMT MRKNG (6IN LINE) | L.M. | 2.6 | 3 | 5.6 |
| | 717-01 | MOBILIZATION | LS | 0.3 | | 0.3 |
| (28) | 730-14.02 | SAW SLOT | L.F. | 500 | | 500 |
| (28) | 730-14.03 | LOOP WIRE | L.F. | 900 | | 900 |

NOTE: THERE ARE NO GUARDRAIL ADJUSTMENTS WITHIN THE PROJECT LIMITS.

## FOOTNOTES

(1) TO BE USED FOR PARTIAL-DEPTH ASPHALT REPAIR ONLY.
(2) SEE SHEETS 2G THROUGH 2G6 FOR DETAILS.
(3) FOR REPLACEMENT OF QUANTITY REMOVED UNDER ITEM NO. 202-03.01.
(4) INCLUDES 3 TONS FOR EXTRA WIDTH PAVING OF CITY STREETS.
(5) INCLUDES 416 TONS FOR EXTRA WIDTH PAVING OF CITY STREETS.
(6) USE CRAFCO PAVEMENT JOINT ADHESIVE #34524. PAVON JOINT ADHESIVE BY PAVON CORPORATION OR DENSO TAPE BY DENSO.
(7) TO BE USED FOR SEALING OF ALL SURFACE LAYER CONSTRUCTION JOINTS ALONG THE TRAVEL LANES AND SHOULDERS AS DIRECTED BY THE ENGINEER.
(8) INCLUDES 412 TONS FOR EXTRA WIDTH PAVING OF CITY STREETS.
(9) INCLUDES 300 S.Y. FOR SB ENTRANCE RAMP AND 37 S.Y. ON MAINLINE NEAR SB ENTRANCE RAMP AS DIRECTED BY THE ENGINEER.
(10) INCLUDES 500 L.F. FOR SB ENTRANCE AND 75 L.F. ON MAINLINE NEAR SB ENTRANCE RAMP AS DIRECTED BY THE ENGINEER.
(11) INCLUDES 300 EACH FOR SB ENTRANCE AND 48 EACH ON MAINLINE NEAR SB ENTRANCE RAMP AS DIRECTED BY THE ENGINEER.
(12) INCLUDES 175 EACH FOR SB ENTRANCE AND 22 EACH ON MAINLINE NEAR SB ENTRANCE RAMP AS DIRECTED BY THE ENGINEER.
(13) INCLUDES 400 L.F. FOR SB ENTRANCE AND 250 L.F. ON MAINLINE NEAR SB ENTRANCE RAMP AS DIRECTED BY THE ENGINEER.
(14) COST TO INCLUDE REMOVAL OF EXISTING GRATE AND REPLACEMENT WITH BICYCLE FRIENDLY GRATES WHERE APPLICABLE, INCLUDING MATERIAL, PARTS, LABOR, EQUIPMENT, MACHINERY, TOOLS, OR APPARATUS NECESSARY FOR REMOVAL AND INSTALLATION. THE CONTRACTOR SHALL VERIFY GRATE DIMENSIONS IN THE FIELD. SEE CATCHBASIN TABULATION ON SHEET 2F.
(15) COST TO INCLUDE ADJUSTMENT OF EXISTING CURB INLET, INCLUDING ADJUSTMENT OR REPLACEMENT OF EXISTING CURB INLET FRAME. COST TO INCLUDE ALL MATERIALS, PARTS, LABOR, EQUIPMENT, MACHINERY, TOOLS, AND APPARATUS NECESSARY FOR REMOVAL AND INSTALLATION. SEE CATCHBASIN TABULATION ON SHEET 2F.
(16) SEE SHEET 2F1 FOR CURB RAMP TABULATION.
(17) THE CONTRACTOR SHALL COMPLY WITH SECTION 712 OF THE STANDARD SPECIFICATIONS FOR ROAD AND BRIDGE CONSTRUCTION REGARDING TEMPORARY TRAFFIC CONTROL AND THE CURRENT EDITION OF THE MANUAL ON UNIFORM TRAFFIC CONTROL DEVICES.
(18) TO BE USED FOR TRANSITION TAPERS.
(19) SEE DETOUR DETAIL SHEET ON T2.
(20) THE CONTRACTOR IS RESPONSIBLE FOR THE STAKING OF CONSTRUCTION SIGNS. IN THE EVENT THAT A CONSTRUCTION AND/OR REGULATORY SIGN IS TEMPORARILY DESIGNATED NOT IN USE DURING THE CONSTRUCTION PHASE OF A PROJECT, THE CONTRACTOR SHALL CHOOSE A SIGN COVERING APPROVED BY THE ENGINEER. TEMPORARY SIGN COVERINGS SHALL NOT BE PAID FOR DIRECTLY BUT SHALL BE INCLUDED IN THE PRICE BID FOR ITEM NO.712-06 SIGNS (CONSTRUCTION). SEE TRAFFIC CONTROL TABULATION ON SHEET 2F.
(21) TO BE USED AT N.E. QUADRANT OF SR-3 AND GREENLAW AVENUE AS DIRECTED BY THE ENGINEER.
(22) ITEM TO BE USED FOR FINAL PAVEMENT MARKING ONLY.
(23) THE CONTRACTOR MAY ELECT TO SUBSTITUTE PREFORMED PLASTIC FOR THERMOPLASTIC. PREFORMED PLASTIC SHALL BE PAID FOR AT THE SAME UNIT PRICE AS BID FOR THERMOPLASTIC.
(24) ALL STOP BARS ON SIDE STREETS WILL BE MARKED AS DIRECTED BY THE ENGINEER.
(25) ITEM TO BE USED FOR TEMPORARY PAVEMENT MARKING ONLY.
(26) TO BE USED FOR ON STREET PARKING FROM L.M. 0.9 THROUGH L.M. 1.66.
(27) INCLUDES 0.3 LM FOR SB ENTRANCE RAMP FROM L.M. 0.8 TO L.M. 0.87.
(28) SEE SIGNALIZATION TABULATION ON SHEET 2F.

| TYPE | YEAR | PROJECT NO. | SHEET NO. |
|---|---|---|---|
| RESURF | 2026 | NH/HSIP-3(186) | 2 |
| | | | |
| | | | |
| | | | |

SEALED BY


JILL CLAUDINE STANKO
REGISTERED ENGINEER
Jill Claudine Stanko
09/16/2026
STATE OF TENNESSEE
No. 121754

STATE OF TENNESSEE
DEPARTMENT OF TRANSPORTATION

ESTIMATED ROADWAY QUANTITIES


9/9/2026 5:13:04 PM
\\EGNYTEDRIVE\PROJECTS\TDOT\TDOT\0126TR\TRANSPORTATION\01_DECEMBER\133149.00 - SR3S - SHELBY CO\2_ESTIMATED ROADWAY QUANTITIES.DGN

| TYPE | YEAR | PROJECT NO. | SHEET NO. |
|---|---|---|---|
| RESURF | 2026 | NH/HSIP-3(186) | 2B |
| | | | |
| | | | |
| | | | |

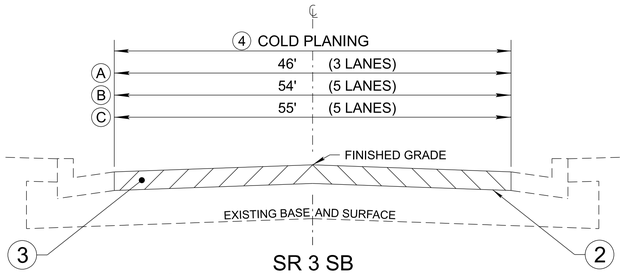


SR 3 SB

(A) FROM: L.M. 00.58 TO L.M. 00.65
(B) FROM: L.M. 00.65 TO L.M. 00.80
(C) FROM: L.M. 01.59 TO L.M. 01.66

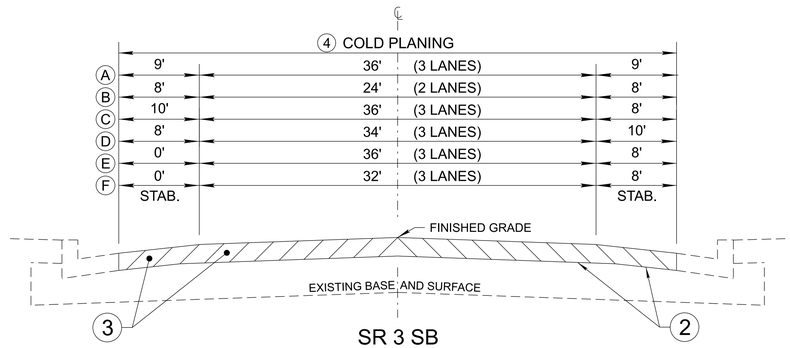



SR 3 SB

(A) FROM: L.M. 00.00 TO L.M. 00.07
(B) FROM: L.M. 00.07 TO L.M. 00.58
(C) FROM: L.M. 00.87 TO L.M. 01.08
(D) FROM: L.M. 01.08 TO L.M. 01.15
(E) FROM: L.M. 01.15 TO L.M. 01.40
(F) FROM: L.M. 01.40 TO L.M. 01.59


NOTE: SEE STANDARD DRAWING RP-J-23 FOR CONCRETE PAVEMENT REPAIR DETAILS FROM L.M. 0.80 TO L.M. 0.87.

## DETAIL OF PARTIAL-DEPTH ASPHALT REPAIR

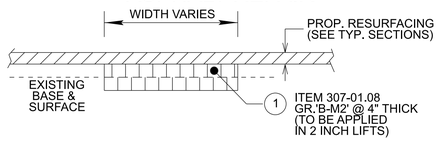


(NOT TO SCALE)


## PAVEMENT TAPER DETAIL

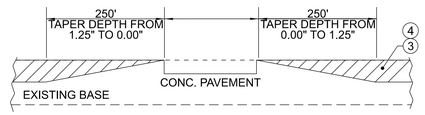


FROM L.M. 0.80 TO L.M 0.87

(NOT TO SCALE)

## PAVEMENT DETAIL

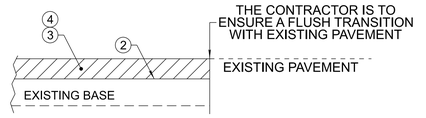


AT PROJECT LIMITS L.M. 0.00 & L.M. 1.66
AT CONCRETE PAVEMENT L.M. 0.80 & L.M. 0.87
AT TROLLEY TRACKS L.M. 1.44

(NOT TO SCALE)

## PROPOSED PAVEMENT SCHEDULE

| | |
|---|---|
| (1) **BITUMINOUS COURSE (BINDER) @ 4.00"± THICK (APPROX. 452.0 LBS./S.Y.)**<br>ITEM 307-01.08 ASPHALT CONCRETE MIX (PG64-22) (BPMB-HM) GRADING "B-M2" (TO BE USED FOR PARTIAL-DEPTH ASPHALT REPAIR ONLY) | (3) **ASPHALTIC CONCRETE SURFACE (HM) @ 1.25"± THICK (APPROX. 132.5 LBS./S.Y.)**<br>ITEM 411-01.10 ACS MIX (PG64-22) GRADING "D" |
| (2) **TRACKLESS TACK COAT**<br>ITEM 403-02.01 TRACKLESS TACK COAT (TC)<br>SEE 403.05 FOR DETERMINING APPLICATION RATE IN THE FIELD | (4) **COLD PLANING @ 1.25"± THICK (APPROX. 131.25 LBS./S.Y.)**<br>ITEM 415-01.01 COLD PLANING BITUMINOUS PAVEMENT |

**SEALED BY**

JILL CLAUDINE STANKO
REGISTERED ENGINEER
AGRICULTURE COMMERCE
No. 121754
STATE OF TENNESSEE
09/16/2026

NOT TO SCALE

**STATE OF TENNESSEE**
**DEPARTMENT OF TRANSPORTATION**

TYPICAL SECTIONS AND PAVEMENT SCHEDULE

9/8/2026 11:09:24 AM
Z:\TDOT\DOT\0126TR\TRANSPORTATION\01_DECEMBER\133149.00 - SR3S - SHELBY CO\2B_ROADWAY TYPICAL SECTIONS.DGN

| TYPE | YEAR | PROJECT NO. | SHEET NO. |
|---|---|---|---|
| RESURF | 2026 | NH/HSIP-3(186) | 2C |
| | | | |
| | | | |
| | | | |

# GENERAL NOTES

## GRADING

(1) ANY AREA THAT IS DISTURBED OUTSIDE LIMITS OF CONSTRUCTION DURING THE LIFE OF THIS PROJECT SHALL BE REPAIRED BY THE CONTRACTOR AT HIS EXPENSE.

(3) THE CONTRACTOR SHALL NOT DISPOSE OF ANY MATERIAL EITHER ON OR OFF STATE-OWNED R.O.W. IN A REGULATORY FLOOD WAY AS DEFINED BY THE FEDERAL EMERGENCY MANAGEMENT AGENCY (FEMA) WITHOUT APPROVAL BY FEMA. ALL MATERIAL SHALL BE DISPOSED OF IN UPLAND (NON-WETLAND) AREAS AND ABOVE ORDINARY HIGH WATER OF ANY ADJACENT WATERCOURSE. THIS DOES NOT ELIMINATE THE NEED TO OBTAIN ANY OTHER LICENSES OR PERMITS THAT MAY BE REQUIRED BY ANY OTHER FEDERAL, STATE OR LOCAL AGENCY.

## MISCELLANEOUS

(2) THE CONTRACTOR SHALL BE REQUIRED TO REMOVE AND RESET MAILBOXES AND POSTS WHERE AND AS DIRECTED BY THE ENGINEER. COST TO BE INCLUDED IN PRICE BID FOR OTHER CONSTRUCTION ITEMS.

(3) NOTHING IN THE GENERAL NOTES OR SPECIAL PROVISIONS SHALL RELIEVE THE CONTRACTOR FROM HIS RESPONSIBILITIES TOWARD THE SAFETY AND CONVENIENCE OF THE GENERAL PUBLIC AND THE RESIDENTS ALONG THE PROPOSED CONSTRUCTION AREA.

## ROAD CLOSURE

(1) NO LESS THAN SEVEN (7) DAYS PRIOR TO THE CLOSURE OF THE ROAD, THE CONTRACTOR SHALL NOTIFY THE FOLLOWING INDIVIDUALS OR AGENCIES COMPLETELY DESCRIBING THE AFFECTED ROADS AND THE APPROXIMATE DURATION OF THE CONSTRUCTION: THESE PARTIES INCLUDE, BUT ARE NOT LIMITED TO: (1) LOCAL LAW ENFORCEMENT OFFICE, (2) LOCAL FIRE DEPARTMENT, (3) AMBULANCE SERVICE, (4) LOCAL SCHOOL SUPERINTENDENT, (5) UNITED STATES POSTAL SERVICE, AND (6) LOCAL ROAD SUPERINTENDENT.

## PAVEMENT MARKINGS

### TEMPORARY PAVEMENT MARKINGS ON INTERMEDIATE LAYERS

(2) TEMPORARY PAVEMENT LINE MARKINGS ON INTERMEDIATE LAYERS OF PAVEMENT SHALL BE REFLECTIVE TAPE OR REFLECTORIZED PAINT INSTALLED TO PERMANENT STANDARDS AT THE END OF EACH DAY'S WORK. SHORT, UNMARKED SECTIONS SHALL NOT BE ALLOWED. THESE MARKINGS WILL BE MEASURED AND PAID FOR UNDER ITEM NO. 716-05.20, PAINTED PAVEMENT MARKING (6" LINE), L.M.

## FINAL PAVEMENT MARKING

(8) PERMANENT PAVEMENT LINE MARKINGS SHALL BE 6" ENHANCED FLATLINE THERMOPLASTIC INSTALLED TO PERMANENT STANDARDS AT THE END OF EACH DAY'S WORK. SHORT UNMARKED SECTIONS SHALL NOT BE ALLOWED. PAVEMENT MARKINGS WILL BE MEASURED AND PAID FOR UNDER ITEM NO. 716-12.02, ENHANCED FLATLINE THERMO PVMT MRKNG (6IN LINE), L.M. THE CONTRACTOR SHALL HAVE THE OPTION OF USING REFLECTORIZED PAINT INSTALLED TO PERMANENT STANDARDS AT THE END OF EACH DAY'S WORK AND THEN INSTALLING THE PERMANENT MARKINGS AFTER THE PAVING OPERATION IS COMPLETED. THE TEMPORARY MARKINGS FOR THE FINAL SURFACE WILL NOT BE MEASURED AND PAID FOR DIRECTLY, BUT THE COSTS ARE TO BE INCLUDED IN THE PRICE BID FOR THE PERMANENT MARKINGS.

## PAVEMENT

## PAVING

(2) THE CONTRACTOR SHALL BE REQUIRED TO COLD PLANE AND PAVE IN THE DIRECTION OF TRAFFIC.

## RESURFACING

(4) WHERE DIRECTED BY THE TDOT ENGINEER, THE CONTRACTOR SHALL BE REQUIRED TO SHAPE PUBLIC SIDE ROADS, BUSINESS ENTRANCES, AND PRIVATE DRIVES, AS WELL AS CLEANING OF EXISTING DRAINS BEFORE PLACING MATERIALS. ALL COSTS ARE TO BE INCLUDED IN THE PRICE BID FOR OTHER ITEMS OF CONSTRUCTION.

(7) ON CURB AND GUTTER SECTIONS, PUBLIC ROAD INTERSECTIONS SHALL BE RESURFACED TO THE END OF RADIUS. A SATISFACTORY TRANSITION FROM THE NEW PAVEMENT TO THE EXISTING GRADE OF THE INTERSECTING PUBLIC ROAD SHALL BE PROVIDED.

(8) ON URBAN TYPICAL SECTIONS, (CURB AND GUTTER), RESIDENTIAL DRIVEWAYS AND BUSINESS ENTRANCES SHALL HAVE A MINIMUM WIDTH OF MATERIAL NOT LESS THAN ONE FOOT USED IN THE TRANSITION TO FEATHER THE PAVEMENT EDGE.

(9) IN ALL CASES, THE LENGTH OF THE PAVEMENT TRANSITION, THE THICKNESS AND WIDTH OF THE RESURFACING AND ANY ADDITIONAL PAVEMENT MATERIALS SHALL BE AS DIRECTED BY THE TDOT ENGINEER.

## SIGNING

(10) ALL SIGNS WHICH INTERFERE WITH CONSTRUCTION WILL BE RELOCATED OUTSIDE LIMITS OF CONSTRUCTION BY THE CONTRACTOR. UPON COMPLETION OF CONSTRUCTION, THE CONTRACTOR WILL RESTORE THE SIGNS TO ORIGINAL LOCATION. THE CONTRACTOR SHALL CHECK WITH THE REGIONAL TRAFFIC ENGINEER PRIOR TO MOVING ANY PERMANENT SIGNS.

## SIGNALIZATION

(1) EQUIPMENT AND INSTALLATION OF TRAFFIC SIGNALS SHALL COMPLY WITH TDOT STANDARD SPECIFICATIONS, SECTION 730.

(4) EQUIPMENT AND INSTALLATION SHALL COMPLY WITH THE TDOT "SPECIAL PROVISIONS REGARDING SECTION 730M-TRAFFIC SIGNALS."

(11) THE PROJECT ENGINEER SHALL NOTIFY THE LOCAL GOVERNMENTAL AGENCY RESPONSIBLE FOR TRAFFIC CONTROL MAINTENANCE AT LEAST ONE DAY IN ADVANCE OF THE COLD PLANING ACTIVITY AT SIGNALIZED INTERSECTIONS WHERE DETECTOR LOOPS ARE ON THE PAVEMENT. THE MAINTAINING AGENCY WILL THEN BE RESPONSIBLE FOR DISCONNECTING THE LOOP DETECTORS AND MAKING ANY NECESSARY TIMING ADJUSTMENTS IN THE SIGNAL CONTROLLER PRIOR TO THE CONSTRUCTION.

(13) LOOPS SHALL BE INSTALLED IN THE LEVELING COURSE IF A LEVELING COURSE IS PROVIDED.

(14) LOOP REPLACEMENT SHALL BE IN ACCORDANCE WITH SECTION 730 OF THE STANDARD SPECIFICATIONS.

## CONSTRUCTION WORK ZONE & TRAFFIC CONTROL

(1) ADVANCED WARNING SIGNS SHALL NOT BE DISPLAYED MORE THAN FORTY-EIGHT (48) HOURS BEFORE PHYSICAL CONSTRUCTION BEGINS. SIGNS MAY BE ERECTED UP TO ONE WEEK BEFORE NEEDED, IF THE SIGN FACE IS FULLY COVERED.

(2) IF THE CONTRACTOR MOVES OFF THE PROJECT, HE SHALL COVER OR REMOVE ALL UNNEEDED SIGNS AS DIRECTED BY THE ENGINEER. COSTS OF REMOVAL, COVERING, AND REINSTALLING SIGNS SHALL NOT BE MEASURED AND PAID FOR SEPARATELY, BUT ALL COSTS SHALL BE INCLUDED IN THE ORIGINAL UNIT PRICE BID FOR ITEM NO. 712-06, SIGNS (CONSTRUCTION) PER SQUARE FOOT.

(3) A LONG TERM BUT SPORADIC USE WARNING SIGN, SUCH AS A FLAGGER SIGN, MAY REMAIN IN PLACE WHEN NOT REQUIRED PROVIDED THE SIGN FACE IS FULLY COVERED.

(4) TRAFFIC CONTROL DEVICES SHALL NOT BE DISPLAYED OR ERECTED UNLESS RELATED CONDITIONS ARE PRESENT NECESSITATING WARNING.


(5) USE OF BARRICADES, PORTABLE BARRIER RAILS, AND DRUMS SHALL BE LIMITED TO THE IMMEDIATE AREAS OF CONSTRUCTION WHERE A HAZARD IS PRESENT. THESE DEVICES SHALL NOT BE STORED ALONG THE ROADWAY WITHIN THIRTY (30) FEET OF THE EDGE OF THE TRAVELED WAY BEFORE OR AFTER USE UNLESS PROTECTED BY GUARDRAIL, BRIDGE RAIL, AND/OR BARRIERS INSTALLED FOR OTHER PURPOSES FOR ROADWAYS WITH CURRENT ADT'S LESS THAN 1500 AND DESIGN SPEED OF LESS THAN 60 MPH. THIS DISTANCE SHALL INCREASE TO FORTY-FIVE (45) FEET FOR ROADWAYS WITH CURRENT ADT'S OF 1500 OR GREATER AND DESIGN SPEED OF 60 MPH OR GREATER OR ON THE OUTSIDE OF A HORIZONTAL CURVE. THESE DEVICES SHALL BE REMOVED FROM THE CONSTRUCTION WORK ZONE WHEN THE ENGINEER DETERMINES THEY ARE NO LONGER NEEDED. WHERE THERE IS INSUFFICIENT RIGHT-OF-WAY TO PROVIDE FOR THIS REQUIRED SETBACK, THE CONTRACTOR SHALL DETERMINE THE ALTERNATE LOCATIONS AND REQUEST THE ENGINEER'S APPROVAL TO USE THEM.

(6) THE CONTRACTOR SHALL NOT BE PERMITTED TO PARK ANY VEHICLES OR CONSTRUCTION EQUIPMENT DURING PERIODS OF INACTIVITY, WITHIN THIRTY (30) FEET OF THE EDGE OF PAVEMENT WHEN THE LANE IS OPEN TO TRAFFIC UNLESS PROTECTED BY GUARDRAIL, BRIDGE RAIL, AND/OR BARRIERS INSTALLED FOR OTHER PURPOSES FOR ROADWAYS WITH CURRENT ADT'S LESS THAN 1500 AND DESIGN SPEED OF LESS THAN 60 MPH. THIS DISTANCE SHALL BE INCREASED TO FORTY-FIVE (45) FEET FOR ROADWAYS WITH CURRENT ADT'S OF 1500 OR GREATER AND DESIGN SPEED OF 60 MPH OR GREATER OR ON THE OUTSIDE OF A HORIZONTAL CURVE. PRIVATELY OWNED VEHICLES SHALL NOT BE ALLOWED TO PARK WITHIN THIRTY (30) FEET OF AN OPEN TRAFFIC LANE AT ANY TIME UNLESS PROTECTED AS DESCRIBED ABOVE FOR ROADWAYS WITH CURRENT ADT'S LESS THAN 1500 AND DESIGN SPEED OF LESS THAN 60 MPH. THIS DISTANCE SHALL BE INCREASED TO FORTY-FIVE (45) FEET FOR ROADWAYS WITH CURRENT ADT'S OF 1500 OR GREATER AND DESIGN SPEED OF 60 MPH OR GREATER OR ON THE OUTSIDE OF A HORIZONTAL CURVE. WHERE THERE IS INSUFFICIENT RIGHT-OF-WAY TO PROVIDE FOR THIS REQUIRED SETBACK, THE CONTRACTOR SHALL DETERMINE THE ALTERNATE LOCATIONS AND REQUEST THE ENGINEER'S APPROVAL TO USE THEM.

(7) ALL DETOUR AND CONSTRUCTION SIGNING SHALL BE IN STRICT ACCORDANCE WITH THE MANUAL ON UNIFORM TRAFFIC CONTROL DEVICES.

(9) THE CONTRACTOR SHALL BE RESPONSIBLE FOR STAKING CONSTRUCTION SIGNS. THE COST OF THIS WORK SHALL BE INCLUDED IN ITEM NO. 712-06, SIGNS (CONSTRUCTION), S.F.

**SEALED BY**

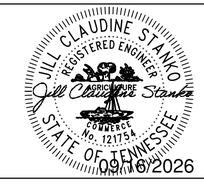


09/16/2026

**STATE OF TENNESSEE**
**DEPARTMENT OF TRANSPORTATION**

GENERAL NOTES

9/8/2026 11:09:26 AM
\\EGNYTEDRIVE\PROJECTS\HDRINCOR\0009TRFY27\TRANSPORTATION\01_DECEMBER\133149.00 - SR3S - SHELBY CO\2C_GENERAL NOTES.DGN

| TYPE | YEAR | PROJECT NO. | SHEET NO. |
|---|---|---|---|
| RESURF | 2026 | NH/HSIP-3(186) | 2D |
| | | | |
| | | | |
| | | | |

# SPECIAL NOTES

## PAVEMENT

### RESURFACING

(3) TAPER AROUND ALL CATCH BASINS, AREA DRAINS, AND MANHOLES AS DIRECTED BY THE ENGINEER.

### COLD PLANING

(1) IF MILLED SURFACE BEGINS TO DETERIORATE, PAVING TO COVER UP DETERIORATING MILLED SURFACES SHOULD OCCUR AS DIRECTED BY THE TDOT PROJECT ENGINEER DURING THE NEXT WORKING DAY. IF SEVERE DISTRESS OCCURS, IMMEDIATE RESPONSE WILL BE REQUIRED.

(2) THE BITUMINOUS MATERIAL DESIGNATED TO RESTORE THE COLD PLANING AREA WILL BE PLACED WITHIN 96 HOURS OF THE COMMENCEMENT OF COLD PLANING OPERATIONS. COLD PLANING OPERATIONS WILL BE LIMITED TO AN AREA EQUAL TO THAT WHICH CAN BE COVERED WITH BITUMINOUS MATERIAL WITHIN THE TIME LIMITS SPECIFIED, EVEN IF COLD PLANING OPERATIONS MUST BE SUSPENDED UNTIL PAVING CATCHES UP.

(3) IF SUBSURFACE PAVEMENT FAILURE IS EXPOSED AFTER MILLING, REMOVE AREA OF FAILURE TO SOUND PAVEMENT AND REPLACE WITH “BM2” MIX PRIOR TO PLACING PROPOSED OVERLAY.

(4) AT THE COMPLETION OF COLD PLANING OPERATION, ANY DEPRESSIONS WILL BE CLEANED AND BROUGHT TO PROPER GRADE WITH “BM2” MIX MATERIAL. THE COST OF THE CLEAN UP WILL BE INCLUDED IN THE UNIT PRICE FOR “BM2” MIX MATERIAL.

(5) THE CONTRACTOR SHALL TAKE EXTREME CARE WHEN COLD PLANING THE EXISTING ASPHALT OFF BRIDGE DECK SO AS NOT TO DAMAGE THE EXISTING DECK SEALANT AND/OR EXPANSION JOINT MEMBERS (STEEL PLATES, BARS, AND/OR HEADERS). IF DAMAGE DOES OCCUR, THE CONTRACTOR SHALL BE RESPONSIBLE FOR NECESSARY REPAIRS TO ALL DAMAGED MEMBERS TO THE SATISFACTION OF THE PROJECT ENGINEER AT NO ADDITIONAL COST.

### JOINT SEALANT

(1) THE CONTACT SURFACE OF LONGITUDINAL JOINTS IN THE SURFACE LIFT SHALL BE SEALED BY APPLYING JOINT SEALANT PRIOR TO PLACEMENT OF ADDITIONAL ASPHALT AGAINST THE PREVIOUSLY PLACED MATERIAL. MANUFACTURERS' RECOMMENDATIONS SHALL BE FOLLOWED IF THE MATERIAL NEEDS TO BE RE-HEATED, AND WHEN PLACING THE THIN, UNIFORM COAT.

(2) PRIOR TO APPLICATION OF THE SEALANT, THE FACE OF THE JOINT SHALL BE THOROUGHLY DRY AND FREE FROM DUST OR ANY OTHER MATERIAL THAT WOULD PREVENT PROPER SEALING. ALL JOINTS SHALL BE SWEPT OR BLOWN FREE OF LOOSE MATERIAL, DIRT, VEGETATION, AND OTHER DEBRIS BY MEANS OF COMPRESSED AIR OR A POWER SWEEPER.

(3) TRUCK AND VEHICLE TRAFFIC SHALL NOT DRIVE ACROSS A SEALED JOINT UNTIL IT HAS DRIED SUFFICIENTLY TO PREVENT DAMAGE FROM TRACKING.

## MULTIMODAL

(1) DURING CONSTRUCTION, IF THE CONSTRUCTION SUPERVISOR IDENTIFIES CURB RAMP LOCATIONS WITHIN THE PROJECT LIMITS WHERE THE TDOT ROADWAY STANDARDS CANNOT BE USED DUE TO SITE LIMITATIONS, A SKETCH OR PICTURE, SHOWING EXISTING CONDITIONS AS WELL AS PROPOSED MODIFICATIONS SHOULD BE SUBMITTED TO THE REGIONAL PROJECT DEVELOPMENT OFFICE THREE WEEKS PRIOR TO THE BEGINNING OF CURB RAMP CONSTRUCTION. THE OFFICE WILL REVIEW AND EVALUATE THE LOCATIONS TO DEVELOP PROPER CURB RAMP DESIGN THAT WILL MEET REGULATIONS.

## MISCELLANEOUS

(2) THE CONTRACTOR SHALL BE RESPONSIBLE FOR THE PROTECTION OF ANY SIGNS AND MAILBOXES DURING THE OPERATION. ANY SIGNS OR MAILBOXES DAMAGED AS A RESULT OF THE OPERATIONS SHALL BE

SEALED BY

JILL CLAUDINE STANKO
REGISTERED ENGINEER
JUDICIAL FUTURE
COMMERCE
NO. 121754
STATE OF TENNESSEE

09/16/2026

STATE OF TENNESSEE
DEPARTMENT OF TRANSPORTATION

SPECIAL
NOTES

9/8/2026 11:09:52 AM
Z:\HDRINCOR\0009TR\TRANSPORTATION\FEBRUARY 2026\123929.00 - SR100 - CHESTER CO\2D_SPECIAL NOTES.DGN

| TYPE | YEAR | PROJECT NO. | SHEET NO. |
|---|---|---|---|
| RESURF | 2026 | NH/HSIP-3(186) | 2E |
| | | | |
| | | | |
| | | | |

# ENVIRONMENTAL NOTES

## ENVIRONMENTAL GENERAL NOTES

### NATURAL RESOURCES

(4) THE OPERATION OF EQUIPMENT IN WATERS OF THE STATE/U.S., INCLUDING WETLANDS AND EPHEMERAL, INTERMITTENT, AND PERENNIAL STREAMS, IS NOT ALLOWED.

(9) THE CONTRACTOR SHALL TAKE APPROPRIATE STEPS PRIOR TO ANY CONSTRUCTION AND MAINTENANCE ACTIVITIES TO ENSURE THAT ENVIRONMENTAL FEATURES (E.G., STREAMS, WETLANDS, SPRINGS, ETC.) ARE NOT IMPACTED BEYOND PERMITTED LOCATIONS. IF THE CONTRACTOR OR TDOT INSPECTOR IS UNSURE OF THE IDENTITY OF AN ENVIRONMENTAL FEATURE, THE INSPECTOR SHALL CONTACT THE TDOT REGION ENVIRONMENTAL TECH GROUP IMMEDIATELY.

### SPECIES

(11) SHOULD CLIFF SWALLOW OR BARN SWALLOW NESTS, EGGS, OR BIRDS (YOUNG AND ADULTS) BE PRESENT, THE CONTRACTOR SHALL CONTACT THE REGIONAL ECOLOGY OFFICE TO DETERMINE IF SEASONAL RESTRICTIONS WILL BE NECESSARY. GENERALLY, BIRDS, NESTS, AND EGGS MAY NOT BE DISTURBED BETWEEN APRIL 15 AND JULY 31. FROM AUGUST 1 TO APRIL 14, NESTS CAN BE REMOVED OR DESTROYED SO LONG AS BIRDS OR EGGS ARE NOT PRESENT, AND MEASURES IMPLEMENTED TO PREVENT FUTURE NEST BUILDING AT THE SITE (I.E., CLOSING OFF AREA USING NETTING).

(12) IF THE REMOVAL OF ANY TREES WITH A DIAMETER AT BREAST HEIGHT (DBH) GREATER THAN 3 INCHES IS DEEMED NECESSARY THE TDOT SUPERVISOR SHALL CONTACT THE TDOT ENVIRONMENTAL DIVISION, ECOLOGY SECTION IMMEDIATELY.

### PERMITS, PLANS & RECORDS

(15) IF A CHANGE IN PROJECT SCOPE OCCURS DURING CONSTRUCTION, INCLUDING VALUE ENGINEERING, THE TDOT PERMIT SECTION SHALL BE CONTACTED TO DETERMINE WHETHER PERMIT REVISIONS ARE NEEDED. THE PROJECT MANAGER SHALL BE CONTACTED TO DETERMINE IF ANY PLAN REVISIONS ARE NEEDED.

### ENVIRONMENTAL

(20) EXCEPT AS OTHERWISE SPECIFIED, THERE ARE NO KNOWN SPECIAL ENVIRONMENTAL FACTORS PRESENT ON THIS PROJECT THAT INDICATE A NEED FOR SEASONAL LIMITATIONS ON THE CLEARING, GRUBBING, EXCAVATION, GRADING, CUTTING OR FILLING OPERATIONS OR ON THE TOTAL AREA OF EXPOSED SOIL.

## ENVIRONMENTAL SPECIAL NOTES

### ENVIRONMENTAL

(1) STAFF FROM THE TDOT ENVIRONMENTAL DIVISION COMPLIANCE AND FIELD SERVICES OFFICE SHALL BE INVITED TO ALL FIELD REVIEW MEETINGS.

### ECOLOGY

(2) STAFF FROM THE TDOT ENVIRONMENTAL DIVISION OR A DESIGNEE SHALL ADVISE THE CONTRACTOR DURING THE PRECONSTRUCTION MEETING WHEN ENVIRONMENTAL DIVISION PERSONNEL OR A DESIGNATED CONSULTANT WILL NEED TO BE ONSITE FOR WORK BEING DONE WHICH COULD AFFECT WATERS OF THE STATE/U.S. OR SPECIES.

(3) STAFF FROM THE TDOT ENVIRONMENTAL DIVISION OR A DESIGNEE SHALL ATTEND THE PRE-CONSTRUCTION MEETING FOR ALL PROJECTS WHICH HAVE THREATENED OR ENDANGERED SPECIES OR CRITICAL HABITAT PROXIMAL TO SCHEDULED WORK. THIS WILL PROVIDE THE OPPORTUNITY TO ENSURE THAT PERSONNEL INCLUDING THE CONTRACTOR'S PERSONNEL AND SUBCONTRACTORS ARE MADE AWARE OF THE NECESSARY PRECAUTIONS THAT MUST BE FOLLOWED.

(4) ALL PROJECTS WITH LEGALLY PROTECTED SPECIES OR CRITICAL HABITAT IDENTIFIED SHALL HAVE MEASURES IN PLACE TO CONTAIN CONCRETE DUST, CEMENT DUST AND ALL OTHER MATERIALS. THESE MATERIALS ARE NOT ALLOWED TO ENTER WATERS OF THE STATE/U.S.

## SCOPE OF WORK

(6) THIS PROJECT INCLUDES MILL, 411D, SNOWPLOWABLE RAISED PAVEMENT MARKERS, CATCHBASIN ADJUSTMENT, CURB RAMP REPAIR, AND PAVEMENT MARKINGS.

## EROSION PREVENTION AND SEDIMENT CONTROL GENERAL NOTES

### DISTURBED AREA

(1) IF DISTURBED ACREAGE IS EQUAL TO ONE ACRE OR MORE, PLEASE CONTACT TDOT ENVIRONMENTAL DIVISION, PERMITS SECTION AS SOON AS POSSIBLE BECAUSE AN NPDES PERMIT WILL BE REQUIRED.

### SEDIMENT CONTROL

(6) EPSC MEASURES SHALL BE INSTALLED AND FUNCTIONAL PRIOR TO ANY EARTH MOVING OPERATIONS AND SHALL BE MAINTAINED THROUGHOUT THE CONSTRUCTION PERIOD EXCEPT AS SUCH WORK MAY BE NECESSARY TO INSTALL EPSC MEASURES.

(8) THE CONTRACTOR SHALL ESTABLISH AND MAINTAIN A PROACTIVE METHOD TO PREVENT THE OFFSITE MIGRATION OR DEPOSIT OF SEDIMENT OFF THE PROJECT LIMITS (E.G. R.O.W., EASEMENTS, ETC.), INTO WATERS OF THE STATE/U.S., OR ONTO ROADWAYS USED BY THE GENERAL PUBLIC. IF SEDIMENT ESCAPES THE CONSTRUCTION SITE, OFFSITE ACCUMULATIONS OF SEDIMENT THAT HAVE NOT REACHED A STREAM MUST BE REMOVED AT A FREQUENCY SUFFICIENT TO MINIMIZE OFFSITE IMPACTS (E.G., FUGITIVE SEDIMENT THAT HAS ESCAPED THE CONSTRUCTION SITE AND HAS COLLECTED IN A STREET MUST BE REMOVED SO THAT IT IS NOT SUBSEQUENTLY WASHED INTO STORM SEWERS AND STREAMS BY THE NEXT RAIN AND/OR SO THAT IT DOES NOT POSE A SAFETY HAZARD TO USERS OF PUBLIC STREETS). ARRANGEMENTS CONCERNING REMOVAL OF SEDIMENT ON ADJOINING PROPERTY MUST BE NEGOTIATED WITH THE ADJOINING PROPERTY OWNER BEFORE REMOVAL OF SEDIMENT.

### GOOD HOUSEKEEPING MEASURES & WASTE DISPOSAL

(29) THE CONTRACTOR SHALL ESTABLISH AND MAINTAIN A PROACTIVE METHOD TO PREVENT LITTER AND CONSTRUCTION WASTES FROM ENTERING WATERS OF THE STATE/U.S. THESE MATERIALS SHALL BE REMOVED FROM STORMWATER EXPOSURE PRIOR TO ANTICIPATED STORM EVENTS OR BEFORE BEING CARRIED OFFSITE BY WIND, OR OTHERWISE PREVENTED FROM BECOMING A POLLUTANT SOURCE FOR STORMWATER DISCHARGES. AFTER USE, MATERIALS USED FOR EPSC SHALL BE REMOVED FROM THE SITE.

(30) THE CONTRACTOR SHALL TAKE APPROPRIATE STEPS TO ENSURE THAT PETROLEUM PRODUCTS OR OTHER CHEMICAL POLLUTANTS ARE PREVENTED FROM ENTERING WATERS OF THE STATE/U.S. ALL EQUIPMENT REFUELING, SERVICING, AND STAGING AREAS SHALL COMPLY WITH ALL LOCAL, STATE, AND FEDERAL LAWS, RULES, REGULATIONS, AND ORDINANCES, INCLUDING THOSE OF THE NATIONAL FIRE PROTECTION ASSOCIATION. APPROPRIATE CONTAINMENT MEASURES FOR THESE AREAS SHALL BE USED.

(31) CONTRACTORS SHALL PROVIDE DESIGNATED TRUCK WASHOUT AREAS ON THE SITE. THESE AREAS MUST BE SELF CONTAINED, NOT CONNECTED TO ANY STORMWATER OUTLET OF THE SITE, AND PROPERLY SIGNED. WASH DOWN OR WASTE DISCHARGE OF CONCRETE TRUCKS SHALL NOT BE PERMITTED ONSITE UNLESS PROPER SETTLEMENT AREAS HAVE BEEN PROVIDED IN ACCORDANCE WITH BOTH STATE AND FEDERAL REGULATIONS.

(32) WHEEL WASH WATER SHALL BE COLLECTED AND ALLOWED TO SETTLE OUT SUSPENDED SOLIDS PRIOR TO DISCHARGE. WHEEL WASH WATER SHALL NOT BE DISCHARGED DIRECTLY INTO ANY STORMWATER SYSTEM OR STORMWATER TREATMENT SYSTEM.

(33) IF PORTABLE SANITARY FACILITIES ARE PROVIDED ON CONSTRUCTION SITES, SANITARY WASTE SHALL BE COLLECTED FROM THE PORTABLE UNITS IN A TIMELY MANNER BY A LICENSED WASTE MANAGEMENT CONTRACTOR OR AS REQUIRED BY ANY REGULATIONS. THE CONTRACTOR SHALL OBTAIN ANY AND ALL NECESSARY PERMITS TO DISPOSE OF SANITARY WASTE.

(34) ONLY CONSTRUCTION PRODUCTS NEEDED SHALL BE STORED ONSITE BY THE CONTRACTOR. THE CONTRACTOR SHALL STORE ALL MATERIALS UNDER COVER AND IN APPROPRIATE CONTAINERS. PRODUCTS MUST BE STORED IN ORIGINAL CONTAINERS AND LABELED. MATERIAL MIXING SHALL BE CONDUCTED IN ACCORDANCE WITH THE MANUFACTURER'S RECOMMENDATIONS. THE CONTRACTOR'S RESPONSIBLE PARTY SHALL INSPECT MATERIALS STORAGE AREAS REGULARLY TO ENSURE PROPER USE AND DISPOSAL.

(35) WHEN POSSIBLE, ALL PRODUCTS SHALL BE USED COMPLETELY BEFORE PROPERLY DISPOSING OF THE CONTAINER OFFSITE. THE MANUFACTURER'S DIRECTIONS FOR DISPOSAL OF MATERIALS AND CONTAINERS SHALL BE FOLLOWED.

(36) ALL PAINT CONTAINERS SHALL BE TIGHTLY SEALED AND STORED WHEN NOT REQUIRED FOR USE. EXCESS PAINT SHALL BE DISPOSED OF ACCORDING TO THE MANUFACTURER'S INSTRUCTIONS AND APPLICABLE STATE AND LOCAL REGULATIONS.

(37) ALL HAZARDOUS WASTE MATERIALS SHALL BE DISPOSED OF IN A MANNER WHICH IS COMPLIANT WITH LOCAL OR STATE REGULATIONS. SITE PERSONNEL SHALL BE INSTRUCTED IN THESE PRACTICES, AND THE INDIVIDUAL DESIGNATED AS THE CONTRACTOR'S RESPONSIBLE PARTY SHALL BE RESPONSIBLE FOR SEEING THAT THESE PRACTICES ARE FOLLOWED. THE CONTRACTOR SHALL OBTAIN ANY AND ALL NECESSARY PERMITS TO DISPOSE OF HAZARDOUS MATERIAL.

(38) OPEN BURNING IS PROHIBITED UNLESS IT IS SPECIFICALLY ALLOWED BY LAW. IF ALLOWED, NATURAL VEGETATION, TREES, AND UNTREATED LUMBER SHALL BE THE ONLY MATERIALS THAT CAN BE OPEN BURNED. THE CONTRACTOR SHALL BE RESPONSIBLE FOR OBTAINING ALL APPLICABLE STATE AND LOCAL PERMITS PRIOR TO ANY BURNING.

(39) DISPOSAL OF ONSITE VEGETATION AND TREES BY CHIPPING THEM INTO MULCH IS PREFERABLE TO OPEN BURNING. THIS MULCH MAY BE USED AS AN ONSITE SOIL STABILIZATION MEASURE WHERE APPROPRIATE.

(40) WASTE MATERIAL (EARTH, ROCK, ASPHALT, CONCRETE, ETC.) NOT REQUIRED FOR THE CONSTRUCTION OF THE PROJECT WILL BE DISPOSED OF BY THE CONTRACTOR. IMPACTS TO WATERS OF THE STATE/U.S. SHALL BE AVOIDED IF POSSIBLE. IF UNAVOIDABLE, THE CONTRACTOR WILL OBTAIN ANY AND ALL NECESSARY PERMITS INCLUDING, BUT NOT LIMITED TO NPDES, AQUATIC RESOURCES ALTERATION PERMIT(S), CORPS OF ENGINEERS SECTION 404 PERMITS, AND TVA SECTION 26A PERMITS TO DISPOSE OF WASTE MATERIALS.

**SEALED BY**

JILL CLAUDINE STANKO
REGISTERED ENGINEER
Jill Claudine Stanko
AGRICULTURE COMMERCE
No. 121754
STATE OF TENNESSEE
09/16/2026

**STATE OF TENNESSEE**
**DEPARTMENT OF TRANSPORTATION**

ENVIRONMENTAL NOTES

9/8/2026 11:10:16 AM Z:\HDRINCOR\0009TR\TRANSPORTATION\FEBRUARY 2026\123929.00 - SR100 - CHESTER CO\2E_ENVIRONMENTAL NOTES.DGN

| TYPE | YEAR | PROJECT NO. | SHEET NO. |
|---|---|---|---|
| RESURF | 2026 | NH/HSIP-3(186) | 2E1 |
| | | | |
| | | | |
| | | | |

# ENVIRONMENTAL NOTES

## EROSION PREVENTION AND SEDIMENT CONTROL GENERAL NOTES

### SPILL PREVENTION, MANAGEMENT & NOTIFICATION

(44) ALL ONSITE VEHICLES SHALL BE MONITORED FOR LEAKS AND RECEIVE REGULAR PREVENTIVE MAINTENANCE TO REDUCE THE CHANCE OF LEAKAGE AND SPILLS.

(45) FOR ALL HAZARDOUS MATERIALS STORED ONSITE, THE MANUFACTURER'S RECOMMENDED METHODS FOR SPILL CLEAN UP SHALL BE CLEARLY POSTED. SITE PERSONNEL SHALL BE MADE AWARE OF THE PROCEDURES AND THE LOCATIONS OF THE INFORMATION AND CLEANUP SUPPLIES.

(46) APPROPRIATE CLEANUP MATERIALS AND EQUIPMENT SHALL BE MAINTAINED BY THE CONTRACTOR IN THE MATERIALS STORAGE AREA ONSITE AND UNDER COVER. SPILL RESPONSE EQUIPMENT SHALL BE INSPECTED AND MAINTAINED BY THE CONTRACTOR AS NECESSARY TO REPLACE ANY MATERIALS USED IN SPILL RESPONSE ACTIVITIES.

(47) ALL SPILLS SHALL BE CLEANED IMMEDIATELY AFTER DISCOVERY AND THE MATERIALS DISPOSED OF PROPERLY. THE SPILL AREA SHALL BE KEPT WELL VENTILATED AND PERSONNEL WILL WEAR APPROPRIATE PROTECTIVE CLOTHING TO PREVENT INJURY FROM CONTACT WITH A HAZARDOUS SUBSTANCE.

(48) THE CONTRACTOR'S RESPONSIBLE PARTY SHALL BE THE SPILL PREVENTION AND CLEANUP COORDINATOR. THE CONTRACTOR IS RESPONSIBLE FOR ENSURING THAT THE SITE SUPERINTENDENT HAS HAD APPROPRIATE TRAINING FOR HAZARDOUS MATERIALS HANDLING, SPILL MANAGEMENT, AND CLEANUP.

(49) IF AN OIL SHEEN IS OBSERVED ON SURFACE WATER (E.G. SETTLING PONDS, DETENTION PONDS, SWALES), ACTION SHALL BE TAKEN IMMEDIATELY TO REMOVE THE MATERIAL CAUSING THE SHEEN. THE CONTRACTOR SHALL USE APPROPRIATE MATERIALS TO CONTAIN AND ABSORB THE SPILL. THE SOURCE OF THE OIL SHEEN WILL ALSO BE IDENTIFIED AND REMOVED OR REPAIRED AS NECESSARY TO PREVENT FURTHER RELEASES.

(50) FERTILIZERS SHALL BE APPLIED ONLY IN THE AMOUNTS SPECIFIED. ONCE APPLIED, FERTILIZERS SHALL BE WORKED INTO THE SOIL TO LIMIT THE EXPOSURE TO STORMWATER.

(51) IF A SPILL OCCURS THE CONTRACTOR'S RESPONSIBLE PARTY SHALL BE RESPONSIBLE FOR COMPLETING THE SPILL REPORTING FORM AND FOR REPORTING THE SPILL TO THE TDOT PROJECT RESPONSIBLE PARTY. ALL SPILLS MUST BE REPORTED TO THE APPROPRIATE AGENCY, AND MEASURES SHALL BE TAKEN IMMEDIATELY TO PREVENT THE POLLUTION OF WATERS OF THE STATE/U.S., INCLUDING GROUNDWATER, SHOULD A SPILL OCCUR.

(52) WHERE A RELEASE CONTAINING A HAZARDOUS SUBSTANCE IN AN AMOUNT EQUAL TO OR IN EXCESS OF A REPORTABLE QUANTITY ESTABLISHED UNDER EITHER 40 CFR 117 OR 40 CFR 302 OCCURS DURING A 24 HOUR PERIOD, SEE THE LATEST TENNESSEE GENERAL PERMIT NO. TNR100000 STORMWATER DISCHARGES FROM CONSTRUCTION ACTIVITIES SECTION 5.1 FOR REPORTING REQUIREMENTS.

(53) CONTRACTOR'S BULK FUEL AND PETROLEUM PRODUCTS STORED ONSITE OR ADJACENT TO THE R.O.W. IN ABOVE GROUND STORAGE CONTAINERS WITH A COMBINED CAPACITY OF 1320 GALLONS OR MORE SHALL HAVE SECONDARY CONTAINMENT. THE CONTRACTOR SHALL BE RESPONSIBLE FOR PREPARING A SPILL PREVENTION CONTROL AND COUNTERMEASURE (SPCC) PLAN FOR THE BULK STORAGE AND BE SOLELY RESPONSIBLE FOR OBTAINING ANY NECESSARY LOCAL, STATE, AND FEDERAL PERMITS. THE SPCC PLAN AND/OR PERMITS SHALL BE KEPT ONSITE AND A COPY PROVIDED TO THE TDOT PROJECT RESPONSIBLE PARTY PRIOR TO STORING 1320 GALLONS ON SITE.

SEALED BY

JILL CLAUDINE STANKO
REGISTERED ENGINEER
AGRICULTURE COMMERCE
No. 121754
STATE OF TENNESSEE
09/16/2026

STATE OF TENNESSEE
DEPARTMENT OF TRANSPORTATION

ENVIRONMENTAL NOTES

9/8/2026 11:10:41 AM Z:\HDRINCOR\0009TR\TRANSPORTATION\FEBRUARY 2026\123929.00 - SR100 - CHESTER CO\2E1_ENVIRONMENTAL NOTES.DGN

| TYPE | YEAR | PROJECT NO. | SHEET NO. |
|---|---|---|---|
| RESURF | 2026 | NH/HSIP-3(186) | 2F |
| | | | |
| | | | |
| | | | |

## TRAFFIC CONTROL SIGN TABULATION (RESURFACING)

| | M.U.T.C.D. SIGN NO. | LEGEND \ DESCRIPTION | SIZE IN INCHES L x W | S.F. | TOTAL NUMBER REQUIRED | ITEM NO. 712-06 S.F. |
|---|---|---|---|---|---|---|
| | G20-2 | END ROAD WORK | 48" x 24" | 8 | 42 | 336 |
| | R9-9 | SIDEWALK CLOSED | 24" x 12" | 2 | 2 | 4 |
| | R9-10 | SIDEWALK CLOSED, USE OTHER SIDE | 24" x 12" | 2 | 2 | 4 |
| | R9-11 | SIDEWALK CLOSED AHEAD, CROSS HERE | 24" x 18" | 3 | 2 | 6 |
| | W4-2L | LEFT LANE ENDS SYMBOL | 48" x 48" | 16 | 2 | 32 |
| | W4-2R | RIGHT LANE ENDS SYMBOL | 48" x 48" | 16 | 2 | 32 |
| | W8-11 | UNEVEN LANES | 48" x 48" | 16 | 4 | 64 |
| | W8-15 | GROOVED PAVEMENT | 48" x 48" | 16 | 4 | 64 |
| | W8-15P | MOTORCYCLE PLAQUE | 30" x 24" | 5 | 4 | 20 |
| | W9-3a | INTERIOR LANE SHIFT | 48" x 48" | 16 | 2 | 32 |
| | W11-2 | PEDESTRIAN CROSSING | 36" x 36" | 9 | 4 | 36 |
| | W12-1 | DOUBLE ARROW | 48" x 48" | 16 | 1 | 16 |
| | W16-2P | 1000 FEET | 24" x 18" | 3 | 1 | 3 |
| | W16-2P | 500 FEET | 24" x 18" | 3 | 1 | 3 |
| | W16-7P | DIAGONAL DOWNWARD-POINTING ARROW | 21" x 15" | 3 | 2 | 6 |
| | W16-9P | AHEAD | 24" x 12" | 2 | 2 | 4 |
| | W20-5L | LEFT LANE CLOSED 1000 FT | 48" x 48" | 16 | 1 | 16 |
| | W20-5R | RIGHT LANE CLOSED 1000 FT | 48" x 48" | 16 | 1 | 16 |
| | W20-1 | ROAD WORK 1/2 MILE | 48" x 48" | 16 | 4 | 64 |
| | W20-1 | ROAD WORK 1000 FT | 48" x 48" | 16 | 4 | 64 |
| | W20-1 | ROAD WORK 500 FT | 48" x 48" | 16 | 4 | 64 |
| | W20-1 | ROAD WORK AHEAD | 48" x 48" | 16 | 40 | 640 |
| * | W21-5 | SHOULDER WORK | 48" x 48" | 16 | 4 | 64 |
| | NOTE: THIS REPRESENTS THE MINIMUM CONSTRUCTION SIGNING NEEDED, ADDITIONAL SIGNING DURING DIFFERENT PHASES MAY BE REQUIRED UNDER THE DIRECTION OF THE ENGINEER. | | | | TOTAL | 1590 |

*TO BE USED AS DIRECTED BY THE ENGINEER

## BRIDGE DECK RECOMMENDATIONS (RESURFACING)

| BRIDGE NUMBER | LOCATION LOG MILE | CROSSES OVER/UNDER | UNDERPASS VERTICAL CLEARANCE | BRIDGE LENGTH | BRIDGE DECK RECOMMENDATIONS |
|---|---|---|---|---|---|
| 79SR0037047 | 0.52 | OVER GAYOSO BAYOU | | 26.1' | PAVE WITH PLANS MIX/TREATMENT TYPE |
| 79I00400001 | 0.84 | UNDER I-40 | 13'3" | | MAINTAIN MINIMUM VERTICAL CLEARANCE OF THE UNDERPASS. |

## SIGNALIZATION TABULATION (RESURFACING)

| INTERSECTION | LOOP WIRE (L.F.) 730-14.03 | SAW SLOT (L.F.) 730-14.02 |
|---|---|---|
| A.W. WILLIS AVE. (SR-14) @ 2ND ST. (SR-3) | 900 | 500 |
| TOTAL | 900 | 500 |

## CATCH BASINS TABULATION

| LOG MILE | DIR | LEFT | RIGHT | GRAY IRON CASTINGS (CATCH BASIN) 611-03.04 | ADJUSTMENT OF EXISTING CATCH BASIN 611-09.01 |
|---|---|---|---|---|---|
| 0.014 | WB | | X | 250 | |
| 0.063 | WB | | X | 250 | |
| 0.066 | SB | X | | 250 | |
| 0.138 | SB | | X | 250 | |
| 0.141 | WB | | X | 250 | |
| 0.436 | EB | X | | 250 | |
| 0.441 | EB | | X | 250 | |
| 0.576 | WB | | X | 250 | |
| 0.588 | WB | X | | 250 | |
| 0.642 | SB | | X | 250 | |
| 0.658 | SB | X | | 250 | |
| 0.658 | SB | | X | 250 | |
| 0.734 | SB | | X | 250 | |
| 0.805 | WB | X | | 250 | |
| 0.811 | SB | X | | 250 | |
| 0.811 | SB | | X | 250 | |
| 0.839 | SB | | X | 250 | |
| 0.864 | SB | | X | 250 | |
| 0.882 | SB | | X | 500 | |
| 0.977 | SB | | X | 500 | |
| 0.977 | SB | X | | 250 | 1 |
| 1.014 | WB | X | | 250 | |
| 1.023 | SB | | X | 250 | |
| 1.071 | SB | | X | 250 | |
| 1.077 | WB | | X | 250 | |
| 1.150 | SB | | X | 250 | |
| 1.162 | SB | X | | 250 | |
| 1.162 | SB | | X | 250 | |
| 1.294 | WB | | X | 250 | |
| 1.303 | WB | X | | 250 | |
| 1.337 | SB | | X | 250 | |
| 1.402 | SB | | X | 250 | |
| 1.405 | SB | | X | 250 | |
| 1.430 | SB | X | X | 500 | |
| 1.436 | WB | | X | 500 | |
| 1.508 | SB | | X | 250 | |
| 1.587 | SB | | X | 250 | |
| 1.589 | WB | | X | 250 | |
| 1.589 | WB | X | | 250 | |
| 1.660 | EB | X | | 250 | |
| NOTE: ADDITIONAL CATCH BASINS MAY NEED ADJUSTING | | | TOTAL | 11000 | 1 |

NOTE: Estimated grate weights in this table are based on standard 24" by 38.5" TDOT grate.

SEALED BY

JILL CLAUDINE STANKO
REGISTERED ENGINEER
Jill Claudine Stanko
No. 121754
STATE OF TENNESSEE
09/16/2026

STATE OF TENNESSEE
DEPARTMENT OF TRANSPORTATION

TABULATED QUANTITIES

9/9/2026 5:05:53 PM
\\EGNYTEDRIVE\PROJECTS\HDRINCOR\0009TRIFY27\TRANSPORTATION\01_DECEMBER\133149.00 - SR3S - SHELBY CO\2F_TABULATED QUANTITIES.DGN

| TYPE | YEAR | PROJECT NO. | SHEET NO. |
|---|---|---|---|
| RESURF | 2026 | NH/HSIP-3(186) | 2F1 |
| | | | |
| | | | |
| | | | |

# CURB RAMP TABULATION

| ROADWAY | | LOCATION | | | RAMP TYPE | STANDARD DRAWING NUMBER | CONCRETE (RETROFIT) ITEM NO. 701-02.01 (S.F.) | CONCRETE SIDEWALK (4") ITEM NO. 701-01.01 (S.F.) | REMARKS |
|---|---|---|---|---|---|---|---|---|---|
| MAINLINE | INTERSECTING | LOG MILE (L.M.) | SIGNALIZED | QUADRANT | | | | | |
| SR-3 (CHELSEA AVE) | NORTH 3RD STREET | 0.00 | | SE | PARALLEL | CR-20 | 145 | 60 | RETROFIT. |
| SR-3 (CHELSEA AVE) | NORTH 3RD STREET | 0.00 | | SW | PARALLEL | CR-20 | 150 | 72 | RETROFIT. |
| SR-3 (N. 2ND ST.) | LOONEY AVENUE | 0.21 | | NW | PERPENDICULAR | CR-10 | 100 | 100 | RETROFIT. |
| SR-3 (N. 2ND ST.) | LOONEY AVENUE | 0.21 | | NE | PERPENDICULAR | CR-10 | 100 | 80 | RETROFIT. |
| SR-3 (N. 2ND ST.) | SAFFARANS AVENUE | 0.29 | | NW | PERPENDICULAR | CR-10 | 100 | 74 | RETROFIT. FIRE HYDRANT ON WEST SIDE OF RAMP. |
| SR-3 (N. 2ND ST.) | SAFFARANS AVENUE | 0.29 | | NE | PERPENDICULAR | CR-10 | 100 | 80 | RETROFIT. |
| SR-3 (N. 2ND ST.) | GREENLAW AVENUE | 0.36 | | NW | MONO-DIRECTIONAL | CR-40 | 100 | 22 | RETROFIT. |
| SR-3 (N. 2ND ST.) | GREENLAW AVENUE | 0.36 | | NE | PERPENDICULAR | CR-10 | 100 | 85 | RETROFIT. |
| SR-3 (N. 2ND ST.) | MILL AVENUE | 0.44 | | SW | PERPENDICULAR | CR-10 | 100 | 63 | RETROFIT. |
| SR-3 (N. 2ND ST.) | MILL AVENUE | 0.44 | | SE | PERPENDICULAR | CR-10 | 100 | 80 | RETROFIT. |
| SR-3 (N. 2ND ST.) | WINCHESTER AVENUE | 0.87 | | SE | PERPENDICULAR | CR-10 | 100 | 77 | RETROFIT. |
| SR-3 (N. 2ND ST.) | WINCHESTER AVENUE | 0.87 | | SW | PERPENDICULAR | CR-10 | 100 | 61 | RETROFIT. |
| SR-3 (N. 2ND ST.) | MARKET STREET | 0.94 | | NW | PERPENDICULAR | CR-10 | 100 | 152 | RETROFIT. |
| SR-3 (N. 2ND ST.) | MARKET STREET | 0.94 | | NW | PERPENDICULAR | CR-10 | 100 | 86 | RETROFIT. |
| SR-3 (N. 2ND ST.) | MARKET STREET | 0.95 | | SW | PERPENDICULAR | CR-10 | 100 | 86 | RETROFIT. |
| SR-3 (N. 2ND ST.) | MARKET STREET | 0.95 | | SW | PERPENDICULAR | CR-10 | 100 | 154 | RETROFIT. |
| SR-3 (N. 2ND ST.) | POPLAR AVENUE | 1.08 | X | SW | PARALLEL | CR-20 | 169 | 52 | RETROFIT. |
| SR-3 (N. 2ND ST.) | NORTH COURT AVENUE | 1.34 | | SW | PERPENDICULAR | CR-11 | 104 | 90 | RETROFIT. |
| SR-3 (N. 2ND ST.) | COURT AVENUE | 1.37 | X | SE | LOWERED CORNER | CR-32 | 344 | 0 | RETROFIT. |
| SR-3 (S. 2ND ST.) | UNION AVENUE | 1.59 | X | NE | PERPENDICULAR | CR-11 | 100 | 87 | RETROFIT. |
| SR-3 (S. 2ND ST) | UNION AVENUE | 1.59 | X | SE | PERPENDICULAR | CR-11 | 100 | 79 | RETROFIT. |
| SR-3 (S B.B. KING BLVD.) | UNION AVENUE | 1.66 | X | NW | PERPENDICULAR | CR-11 | 100 | 80 | RETROFIT. |
| SR-3 (S B.B. KING BLVD.) | UNION AVENUE | 1.66 | X | SE | PERPENDICULAR | CR-11 | 100 | 84 | RETROFIT. |
| SR-3 (S B.B. KING BLVD.) | UNION AVENUE | 1.66 | X | SW | PERPENDICULAR | CR-11 | 100 | 65 | RETROFIT. |
| | | | | | | TOTAL | 2812 | 1869 | |

SEALED BY


JILL CLAUDINE STANKO
REGISTERED ENGINEER
DIGITAL SIGNATURE
Jill Claudine Stanko
DEPARTMENT OF COMMERCE
NO. 121754
STATE OF TENNESSEE
09/16/2026

STATE OF TENNESSEE
DEPARTMENT OF TRANSPORTATION

TABULATED QUANTITIES


9/8/2026 11:11:16 AM
\\EGNYTEDRIVE\PROJECTS\HDRINCOR\0009TRIFY2\TRANSPORTATION\01_DECEMBER\133149.00 - SR3S - SHELBY CO\2F1_TABULATED QUANTITIES.DGN

| TYPE | YEAR | PROJECT NO. | SHEET NO. |
|---|---|---|---|
| RESURF. | 2026 | NH/HSIP-3(186) | 2G |
| | | | |
| | | | |
| | | | |

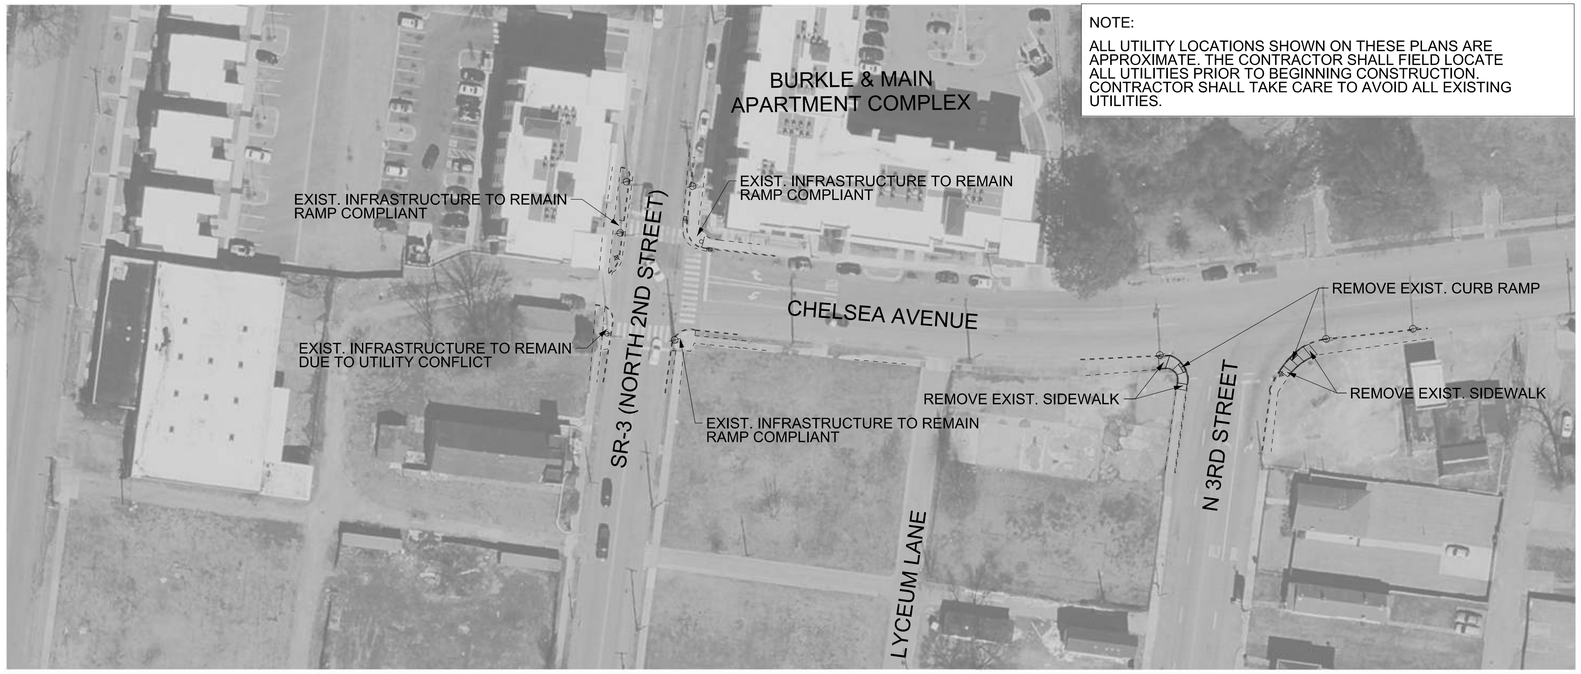


NOTE:

ALL UTILITY LOCATIONS SHOWN ON THESE PLANS ARE APPROXIMATE. THE CONTRACTOR SHALL FIELD LOCATE ALL UTILITIES PRIOR TO BEGINNING CONSTRUCTION. CONTRACTOR SHALL TAKE CARE TO AVOID ALL EXISTING UTILITIES.

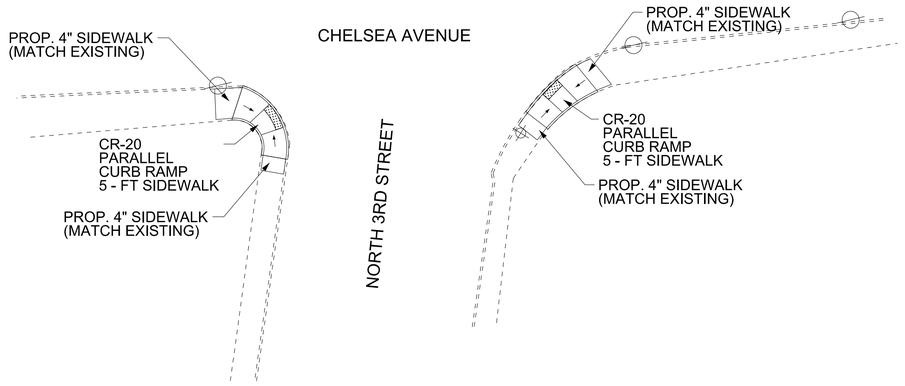


CHELSEA AVENUE AT NORTH 3RD STREET
SCALE: 1"=20'

FOR REFERENCE ONLY

**SEALED BY**

LEGEND

- EXISTING SIGN
- EXISTING FIRE HYDRANT
- EXISTING WATER/GAS VALVE
- EXISTING MAIL BOX
- EXISTING MANHOLE
- EXISTING STORM INLET
- EXISTING UTILITY POLE
- EXISTING LIGHT POLE
- EXISTING GUY WIRE
- EXISTING SIGNAL CONTROL
- EXISTING UTILITY BOX
- DETECTABLE WARNING SURFACE
- EXISTING GUARDRAIL
- EXISTING SIGNAL POLE
- EXISTING PED PUSHBUTTON
- EXISTING FENCE

# TDOT REGION 4 DISTRICT 49 CURB RAMP IMPROVEMENTS

SR-3
LOG MILE 0.00 TO LOG MILE 1.66
SHELBY COUNTY


**STATE OF TENNESSEE**
**DEPARTMENT OF TRANSPORTATION**

DETAIL SHEET
L.M.0.00 TO L.M. 0.07

SCALE: 1"= 50'


6/22/2026 2:01:43 PM
c:\pw_pl1\machimuds\d534466\2G_R4SR3_2026.dgn

| TYPE | YEAR | PROJECT NO. | SHEET NO. |
|---|---|---|---|
| RESURF. | 2026 | NH/HSIP-3(186) | 2G1 |
| | | | |
| | | | |
| | | | |

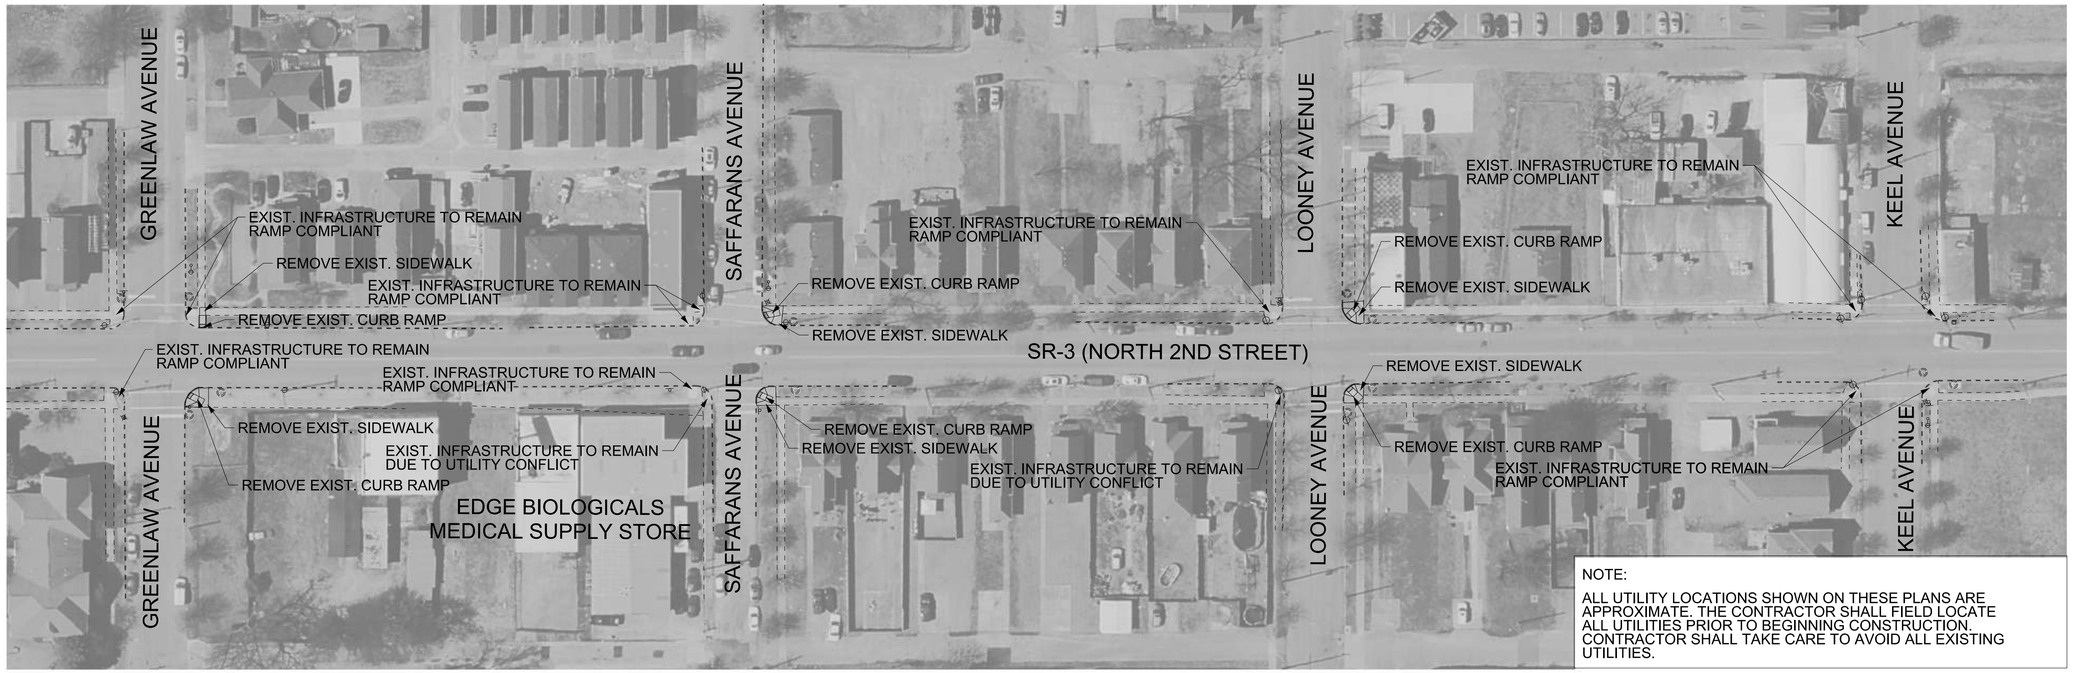



NOTE:


ALL UTILITY LOCATIONS SHOWN ON THESE PLANS ARE APPROXIMATE. THE CONTRACTOR SHALL FIELD LOCATE ALL UTILITIES PRIOR TO BEGINNING CONSTRUCTION. CONTRACTOR SHALL TAKE CARE TO AVOID ALL EXISTING UTILITIES.

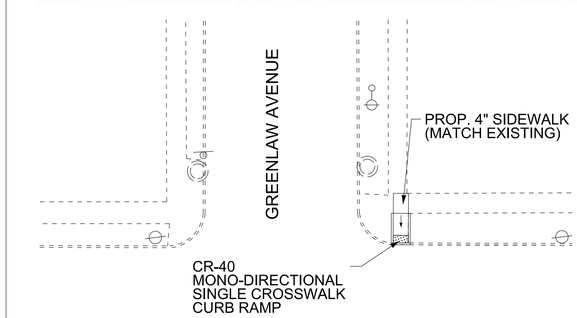



SR-3 (NORTH 2ND STREET) AT GREENLAW AVENUE
SCALE: 1"=20'

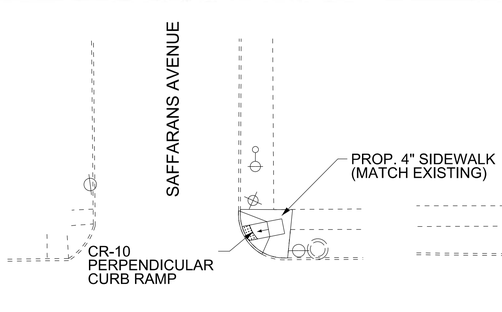




SR-3 (NORTH 2ND STREET) AT SAFFARANS AVENUE
SCALE: 1"=20'

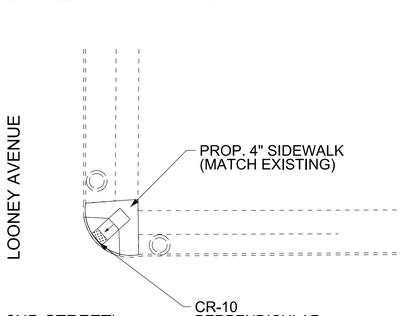


SR-3 (NORTH 2ND STREET) AT LOONEY AVENUE
SCALE: 1"=20'

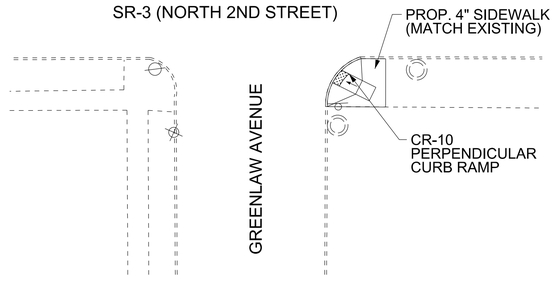

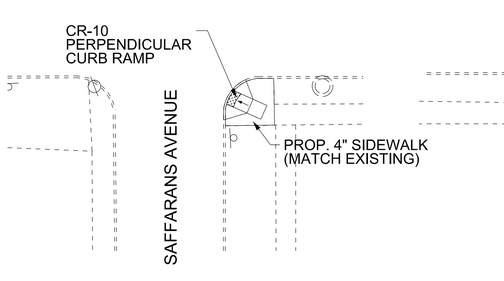
FOR REFERENCE ONLY

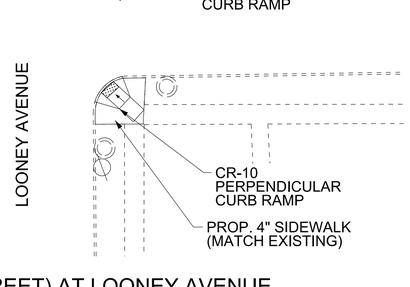**SEALED BY**

## LEGEND

- EXISTING SIGN
- EXISTING FIRE HYDRANT
- EXISTING WATER/GAS VALVE
- EXISTING MAIL BOX
- EXISTING MANHOLE
- EXISTING STORM INLET
- EXISTING UTILITY POLE
- EXISTING LIGHT POLE
- EXISTING GUY WIRE
- EXISTING SIGNAL CONTROL
- EXISTING UTILITY BOX
- DETECTABLE WARNING SURFACE
- EXISTING GUARDRAIL
- EXISTING SIGNAL POLE
- EXISTING PED PUSHBUTTON
- EXISTING FENCE

# TDOT REGION 4 DISTRICT 49 CURB RAMP IMPROVEMENTS

SR-3
LOG MILE 0.00 TO LOG MILE 1.66
SHELBY COUNTY

**STATE OF TENNESSEE**
**DEPARTMENT OF TRANSPORTATION**

DETAIL SHEET
L.M. 0.33 TO L.M. 0.14

SCALE: 1"= 50'


6/22/2026 2:02:10 PM
c:\pw_pl1\machinuds\d5344661\2G1_R4SR3_2026.dgn

| TYPE | YEAR | PROJECT NO. | SHEET NO. |
|---|---|---|---|
| RESURF. | 2026 | NH/HSIP-3(186) | 2G2 |
| | | | |
| | | | |
| | | | |




NOTE:

ALL UTILITY LOCATIONS SHOWN ON THESE PLANS ARE APPROXIMATE. THE CONTRACTOR SHALL FIELD LOCATE ALL UTILITIES PRIOR TO BEGINNING CONSTRUCTION. CONTRACTOR SHALL TAKE CARE TO AVOID ALL EXISTING UTILITIES.

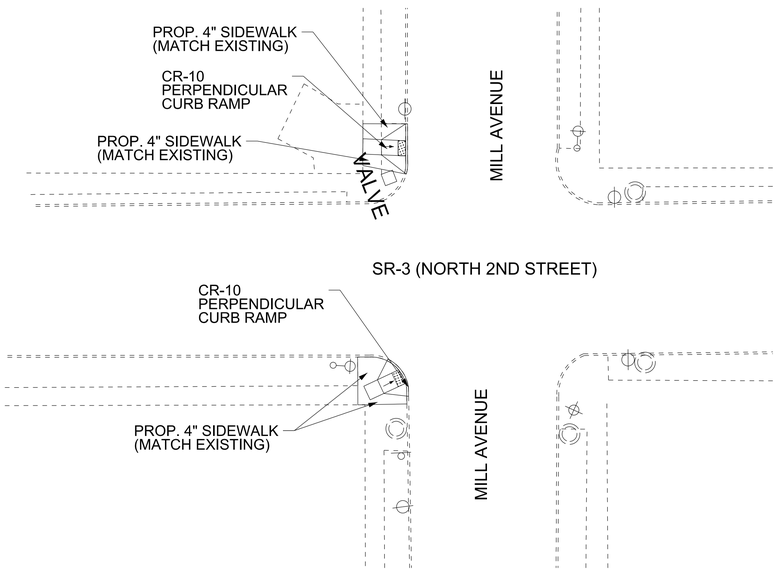


SR-3 (NORTH 2ND STREET) AT MILL AVENUE
SCALE: 1"=20'

FOR REFERENCE ONLY

SEALED BY

LEGEND

- EXISTING SIGN
- EXISTING FIRE HYDRANT
- EXISTING WATER/GAS VALVE (VALVE)
- EXISTING MAIL BOX (MB)
- EXISTING MANHOLE
- EXISTING STORM INLET
- EXISTING UTILITY POLE
- EXISTING LIGHT POLE
- EXISTING GUY WIRE
- EXISTING SIGNAL CONTROL (S.C.B.)
- EXISTING UTILITY BOX
- DETECTABLE WARNING SURFACE
- EXISTING GUARDRAIL
- EXISTING SIGNAL POLE (SIG)
- EXISTING PED PUSHBUTTON (PB)
- EXISTING FENCE

# TDOT REGION 4 DISTRICT 49 CURB RAMP IMPROVEMENTS

SR-3
LOG MILE 0.00 TO LOG MILE 1.66
SHELBY COUNTY

**STATE OF TENNESSEE**
**DEPARTMENT OF TRANSPORTATION**

DETAIL SHEET
L.M. 0.58 TO L.M. 0.33


SCALE: 1"= 50'


6/22/2026 2:02:42 PM
c:\pw_pl1\machimudsld5344661\2G2_R4SR3_2026.dgn

| TYPE | YEAR | PROJECT NO. | SHEET NO. |
|---|---|---|---|
| RESURF. | 2026 | NH/HSIP-3(186) | 2G3 |
| | | | |
| | | | |
| | | | |


NOTE:

ALL UTILITY LOCATIONS SHOWN ON THESE PLANS ARE APPROXIMATE. THE CONTRACTOR SHALL FIELD LOCATE ALL UTILITIES PRIOR TO BEGINNING CONSTRUCTION. CONTRACTOR SHALL TAKE CARE TO AVOID ALL EXISTING UTILITIES.

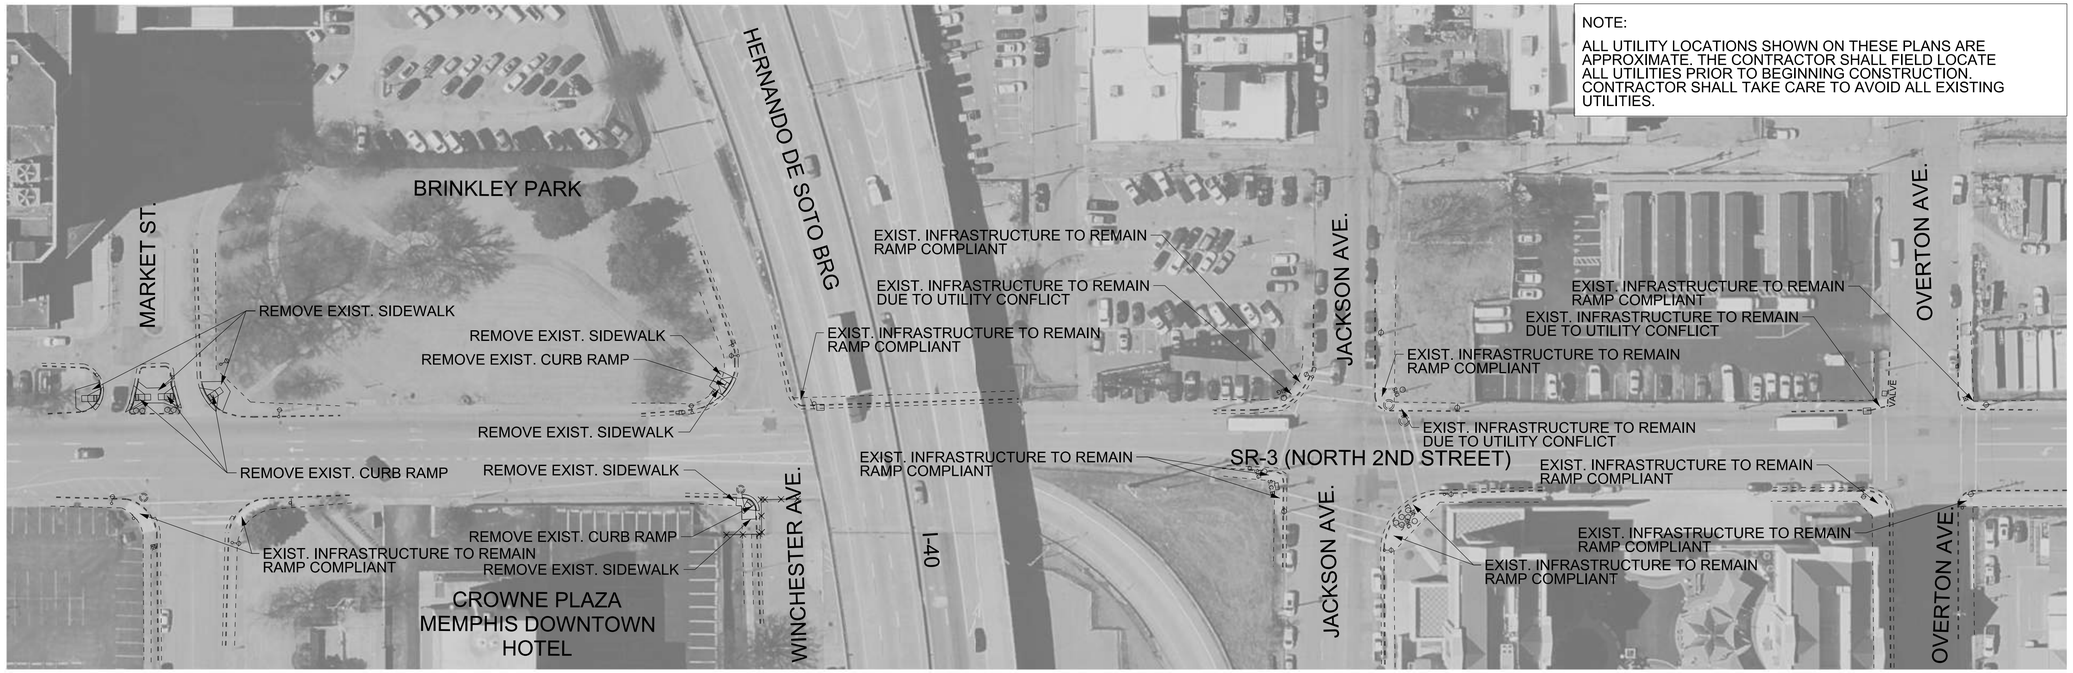


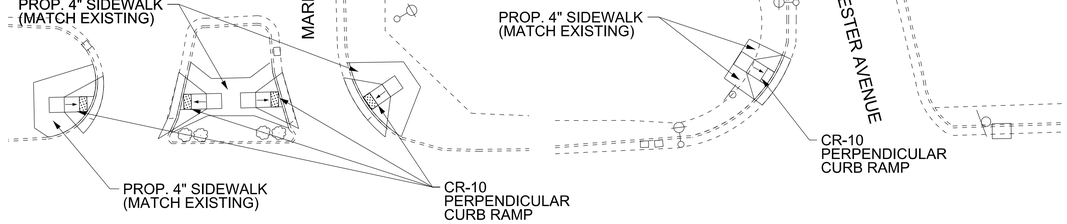
SR-3 (NORTH 2ND. STREET)

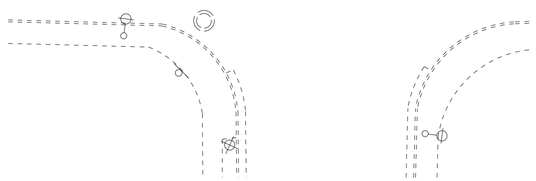

SR-3 (NORTH 2ND STREET) AT MARKET STREET
SCALE: 1"=20'

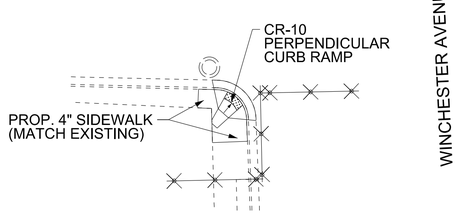


SR-3 (NORTH 2ND STREET) AT WINCHESTER AVENUE
SCALE: 1"=20'

FOR REFERENCE ONLY

SEALED BY

LEGEND

- EXISTING SIGN
- EXISTING FIRE HYDRANT
- EXISTING WATER/GAS VALVE
- EXISTING MAIL BOX
- EXISTING MANHOLE
- EXISTING STORM INLET
- EXISTING UTILITY POLE
- EXISTING LIGHT POLE
- EXISTING GUY WIRE
- EXISTING SIGNAL CONTROL
- EXISTING UTILITY BOX
- DETECTABLE WARNING SURFACE
- EXISTING GUARDRAIL
- EXISTING SIGNAL POLE
- EXISTING PED PUSHBUTTON
- EXISTING FENCE

# TDOT REGION 4 DISTRICT 49 CURB RAMP IMPROVEMENTS

SR-3
LOG MILE 0.00 TO LOG MILE 1.66
SHELBY COUNTY

**STATE OF TENNESSEE**
**DEPARTMENT OF TRANSPORTATION**

DETAIL SHEET
L.M. 0.71 TO L.M. 0.97


SCALE: 1"= 50'


6/22/2026 2:03:12 PM
c:\pw_pl1\machimuds\d5344661\2G3_R4SR3_2026.dgn

| TYPE | YEAR | PROJECT NO. | SHEET NO. |
|---|---|---|---|
| RESURF. | 2026 | NH/HSIP-3(186) | 2G4 |
| | | | |
| | | | |
| | | | |


NOTE:

ALL UTILITY LOCATIONS SHOWN ON THESE PLANS ARE APPROXIMATE. THE CONTRACTOR SHALL FIELD LOCATE ALL UTILITIES PRIOR TO BEGINNING CONSTRUCTION. CONTRACTOR SHALL TAKE CARE TO AVOID ALL EXISTING UTILITIES.

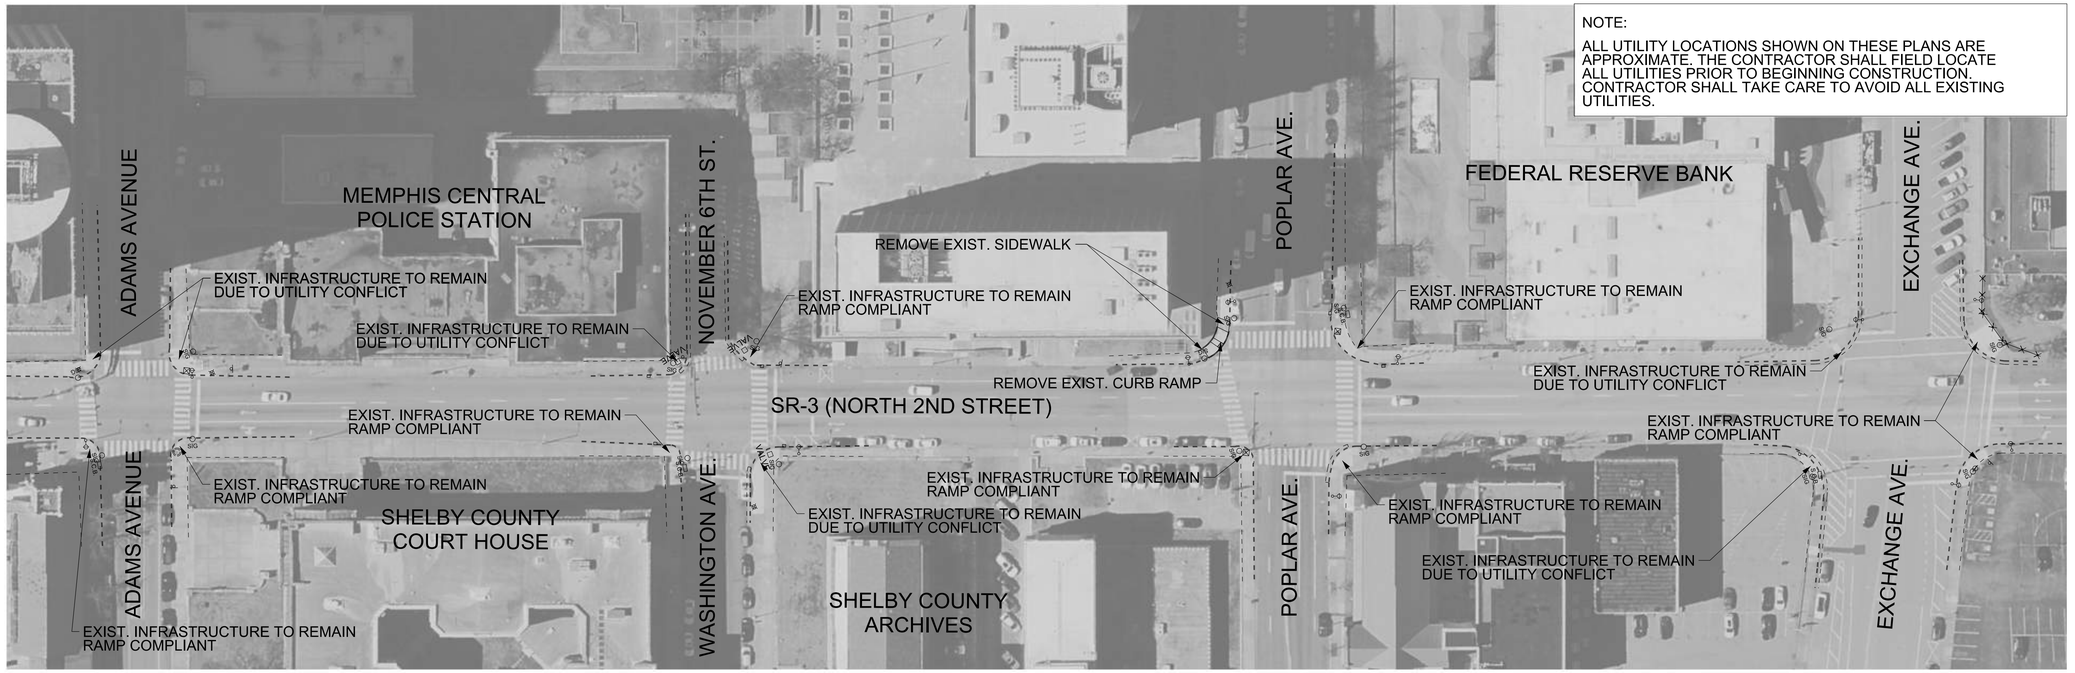

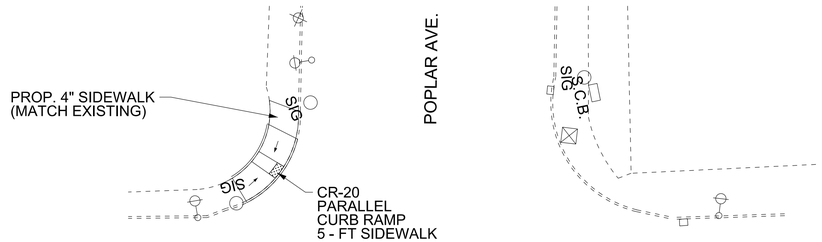
SR-3 (NORTH 2ND STREET)

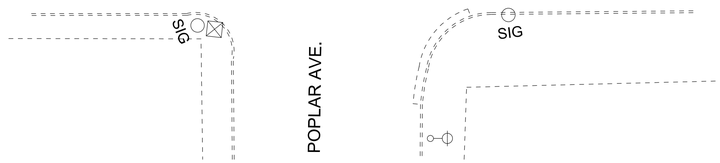


SR-3 (NORTH 2ND STREET AT POPLAR AVENUE)
SCALE: 1"=20'

FOR REFERENCE ONLY

SEALED BY

LEGEND

- EXISTING SIGN
- EXISTING FIRE HYDRANT
- EXISTING WATER/GAS VALVE
- EXISTING MAIL BOX
- EXISTING MANHOLE
- EXISTING STORM INLET
- EXISTING UTILITY POLE
- EXISTING LIGHT POLE
- EXISTING GUY WIRE
- EXISTING SIGNAL CONTROL
- EXISTING UTILITY BOX
- DETECTABLE WARNING SURFACE
- EXISTING GUARDRAIL
- EXISTING SIGNAL POLE
- EXISTING PED PUSHBUTTON
- EXISTING FENCE

# TDOT REGION 4 DISTRICT 49 CURB RAMP IMPROVEMENTS

SR-3
LOG MILE 0.00 TO LOG MILE 1.66
SHELBY COUNTY

**STATE OF TENNESSEE**
**DEPARTMENT OF TRANSPORTATION**

DETAIL SHEET
L.M. 1.23 TO L.M. 1.00

SCALE: 1"= 50'


6/22/2026 2:03:46 PM
c:\pw_pl1\machimuds\d5344661\2G4_R4SR3_2026.dgn

| TYPE | YEAR | PROJECT NO. | SHEET NO. |
|---|---|---|---|
| RESURF. | 2026 | NH/HSIP-3(186) | 2G5 |
| | | | |
| | | | |
| | | | |

NOTE:

ALL UTILITY LOCATIONS SHOWN ON THESE PLANS ARE APPROXIMATE. THE CONTRACTOR SHALL FIELD LOCATE ALL UTILITIES PRIOR TO BEGINNING CONSTRUCTION. CONTRACTOR SHALL TAKE CARE TO AVOID ALL EXISTING UTILITIES.

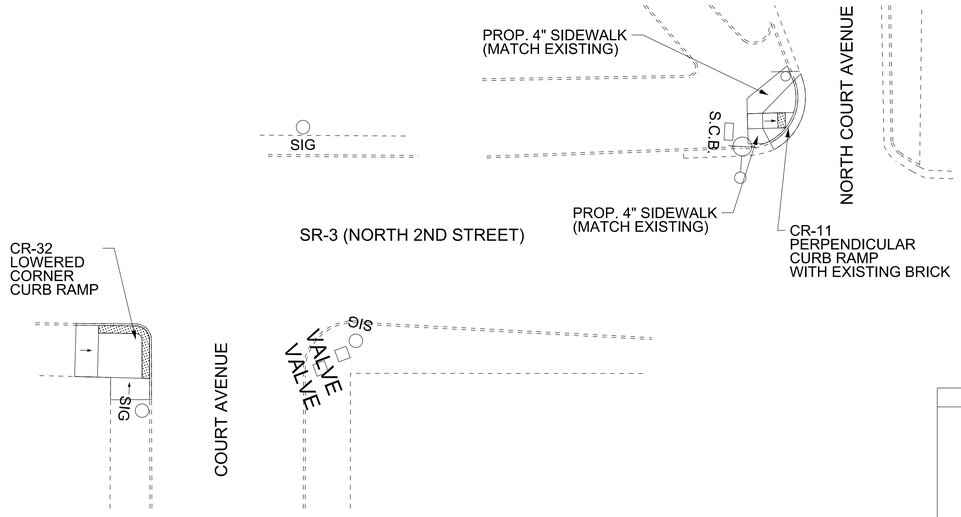


SR-3 (NORTH 2ND STREET) AT COURT AVENUE
SCALE: 1"=20'

FOR REFERENCE ONLY

**SEALED BY**

LEGEND

- EXISTING SIGN
- EXISTING FIRE HYDRANT
- EXISTING WATER/GAS VALVE
- EXISTING MAIL BOX
- EXISTING MANHOLE
- EXISTING STORM INLET
- EXISTING UTILITY POLE
- EXISTING LIGHT POLE
- EXISTING GUY WIRE
- EXISTING SIGNAL CONTROL
- EXISTING UTILITY BOX
- DETECTABLE WARNING SURFACE
- EXISTING GUARDRAIL
- EXISTING SIGNAL POLE
- EXISTING PED PUSHBUTTON
- EXISTING FENCE

# TDOT REGION 4 DISTRICT 49 CURB RAMP IMPROVEMENTS

SR-3
LOG MILE 0.00 TO LOG MILE 1.66
SHELBY COUNTY


**STATE OF TENNESSEE**
**DEPARTMENT OF TRANSPORTATION**

DETAIL SHEET
L.M. 1.53 TO L.M. 1.29

SCALE: 1"= 50'


6/22/2026 2:04:20 PM
c:\pw_pl1\machimuds\d5344661\2G5_R4SR3_2026.dgn

| TYPE | YEAR | PROJECT NO. | SHEET NO. |
|---|---|---|---|
| RESURF. | 2026 | NH/HSIP-3(186) | 2G6 |
| | | | |
| | | | |
| | | | |

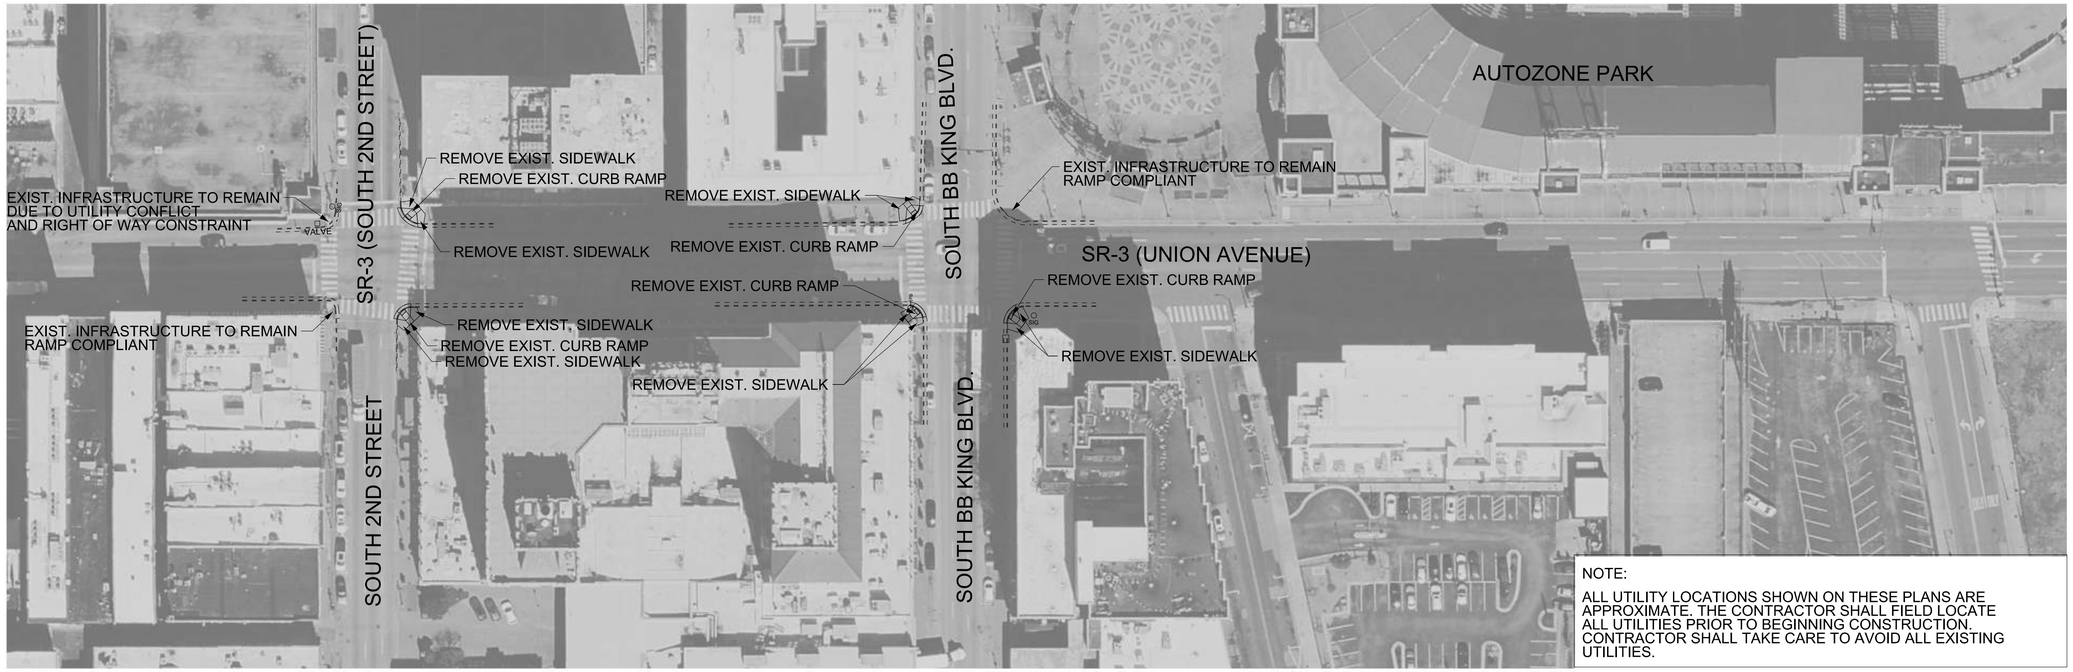


NOTE:

ALL UTILITY LOCATIONS SHOWN ON THESE PLANS ARE APPROXIMATE. THE CONTRACTOR SHALL FIELD LOCATE ALL UTILITIES PRIOR TO BEGINNING CONSTRUCTION. CONTRACTOR SHALL TAKE CARE TO AVOID ALL EXISTING UTILITIES.

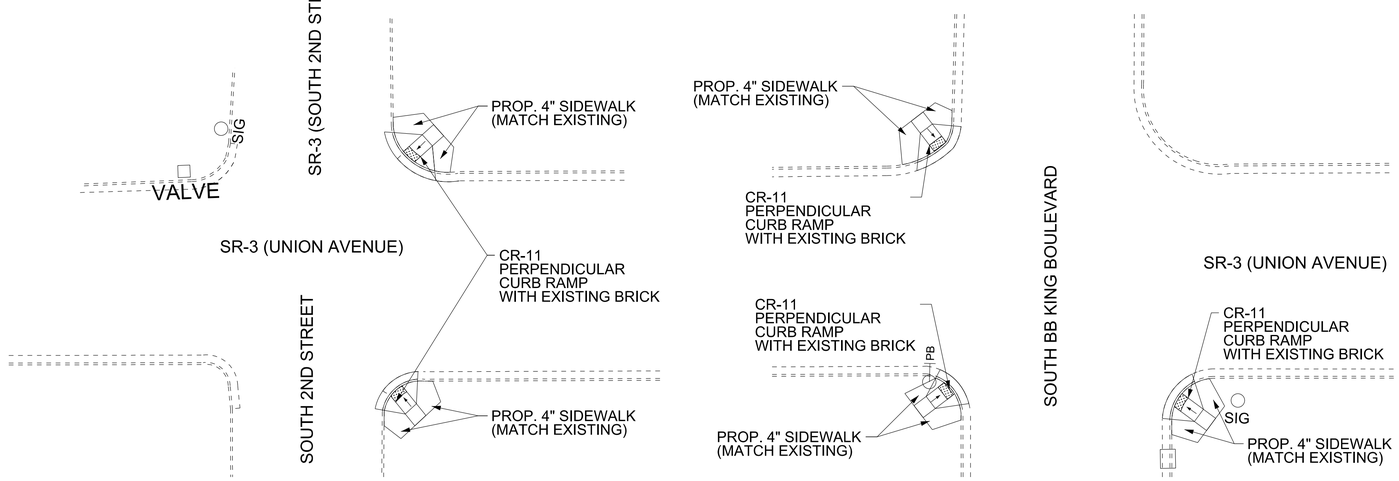


SR-3 (UNION AVENUE) AT SOUTH SECOND STREET
SCALE: 1"=20'




SR-3 (UNION AVENUE) AT SOUTH BB KING BOULEVARD
SCALE: 1"=20'

FOR REFERENCE ONLY

**SEALED BY**

## LEGEND

- EXISTING SIGN
- EXISTING FIRE HYDRANT
- EXISTING WATER/GAS VALVE
- EXISTING MAIL BOX
- EXISTING MANHOLE
- EXISTING STORM INLET
- EXISTING UTILITY POLE
- EXISTING LIGHT POLE
- EXISTING GUY WIRE
- EXISTING SIGNAL CONTROL
- EXISTING UTILITY BOX
- DETECTABLE WARNING SURFACE
- EXISTING GUARDRAIL
- EXISTING SIGNAL POLE
- EXISTING PED PUSHBUTTON
- EXISTING FENCE

# TDOT REGION 4 DISTRICT 49 CURB RAMP IMPROVEMENTS

SR-3
LOG MILE 0.00 TO LOG MILE 1.66
SHELBY COUNTY

**STATE OF TENNESSEE**
**DEPARTMENT OF TRANSPORTATION**

DETAIL SHEET
L.M. 1.59 TO L.M. 1.66

SCALE: 1"= 50'

6/22/2026 2:04:54 PM
c:\pw_pl1\mach1muds\d534466\2G6_R4SR3_2026.dgn

| TYPE | YEAR | PROJECT NO. | SHEET NO. |
|---|---|---|---|
| RESURF | 2026 | NH/HSIP-3(186) | 3 |
| | | | |
| | | | |
| | | | |

## UTILITY NOTES

(2) UNLESS OTHERWISE NOTED, ALL UTILITY ADJUSTMENTS WILL BE PERFORMED BY THE UTILITY OR ITS REPRESENTATIVE. THE CONTRACTOR AND UTILITY OWNERS WILL BE REQUIRED TO COOPERATE WITH EACH OTHER IN ORDER TO EXPEDITE THE WORK REQUIRED BY THIS CONTRACT. ON CONTRACTS WHERE CONSTRUCTION STAKES, LINES, AND GRADES ARE CONTRACT ITEMS, THE CONTRACTOR WILL BE REQUIRED TO PROVIDE RIGHT-OF-WAY OR SLOPE STAKES, DITCH OR STREAM BED GRADES, OR OTHER ESSENTIAL SURVEY STAKING TO PREVENT CONFLICTS WITH THE HIGHWAY CONSTRUCTION. FREQUENTLY, THIS WILL BE REQUIRED AS THE FIRST ITEM OF WORK AND AT ANY LOCATION ON THE PROJECT DIRECTED BY THE ENGINEER.

(3) THE CONTRACTOR WILL PROVIDE ALL NECESSARY PROTECTIVE MEASURES TO SAFEGUARD EXISTING UTILITIES FROM DAMAGE DURING CONSTRUCTION OF THIS PROJECT. IN THE EVENT THAT SPECIAL EQUIPMENT IS REQUIRED TO WORK OVER AND AROUND THE UTILITIES, THE CONTRACTOR WILL BE REQUIRED TO FURNISH SUCH EQUIPMENT. THE COST OF PROTECTING UTILITIES FROM DAMAGE AND FURNISHING SPECIAL EQUIPMENT WILL BE INCLUDED IN THE PRICE BID FOR OTHER ITEMS OF CONSTRUCTION.

(4) PRIOR TO SUBMITTING HIS BID, THE CONTRACTOR WILL BE SOLELY RESPONSIBLE FOR CONTACTING OWNERS OF ALL AFFECTED UTILITIES IN ORDER TO DETERMINE THE EXTENT TO WHICH UTILITY RELOCATIONS AND/OR ADJUSTMENTS WILL HAVE UPON THE SCHEDULE OF WORK FOR THE PROJECT. WHILE SOME WORK MAY BE REQUIRED 'AROUND' UTILITY FACILITIES THAT WILL REMAIN IN PLACE, OTHER UTILITY FACILITIES MAY NEED TO BE ADJUSTED CONCURRENTLY WITH THE CONTRACTOR'S OPERATIONS. ADVANCE CLEAR CUTTING MAY BE REQUIRED BY THE ENGINEER AT ANY LOCATION WHERE CLEARING IS CALLED FOR IN THE SPECIFICATIONS AND CLEAR CUTTING IS NECESSARY FOR A UTILITY RELOCATION. ANY ADDITIONAL COST WILL BE INCLUDED IN THE UNIT PRICE BID FOR THE CLEARING ITEM SPECIFIED IN THE PLANS.

(5) THE CONTRACTOR SHALL NOTIFY EACH INDIVIDUAL UTILITY OWNER OF HIS PLAN OF OPERATION IN THE AREA OF THE UTILITIES. PRIOR TO COMMENCING WORK, THE CONTRACTOR SHALL CONTACT THE UTILITY OWNERS AND REQUEST THEM TO PROPERLY LOCATE THEIR RESPECTIVE UTILITY ON THE GROUND. THIS NOTIFICATION SHALL BE GIVEN AT LEAST THREE (3) BUSINESS DAYS PRIOR TO COMMENCEMENT OF OPERATIONS AROUND THE UTILITY IN ACCORDANCE WITH TCA 65-31-106. NOTIFICATION BY CALLING THE TENNESSEE ONE CALL SYSTEM, INC AT 1-800-351-1111 WILL BE REQUIRED.

## UTILITY OWNERS

**COMMUNICATIONS:**
**AT&T**
315 EAST COLLEGE STREET
JACKSON, TN 38301
CONTACT: DANIEL R. POTTS
OFFICE PHONE: 901 488 2359
Email: DP7607@ATT.COM

**WATER, GAS, ELECTRIC:**
**MLG&W**
220 SOUTH MAIN STREET
MEMPHIS, TN 38103
CONTACT: KEENAN WILBURN
OFFICE PHONE: 901 528 4186
Email: KWILBURN@MLGW.ORG

**SIGNALS:**
**CITY OF MEMPHIS**
125 NORTH MAIN STREET ROOM 668
MEMPHIS, TN 38103
CONTACT: RANDALL TATUM
OFFICE PHONE: 901 636 6710
Email: RANDALL.TATUM@MEMPHISTN.GOV

**DRAINAGE / STORMWATER:**
**CITY OF MEMPHIS**
125 NORTH MAIN STREET SUITE 677
MEMPHIS, TN 38103
CONTACT: ELIZABETH KLINE
OFFICE PHONE: 901 636 6700
CELL PHONE: 901 636 6905
Email: ELIZABETH.KLINE@MEMPHISTN.GOV

**FIBER:**
**MSTREET FIBER BY MERIDIAM**
100 PEABODY PLACE SUITE 800
MEMPHIS, TN 38103
CONTACT: MATTHEW POWELL
OFFICE PHONE: 901 570 4287
Email: M.POWELL@MSTREETFIBER.COM

**COMMUNICATIONS:**
**VERIZON / XO COMMUNICATIONS**
5127 TRUSE ROAD
MEMPHIS, TN 38117
CONTACT: ROBERT STAFFORD
OFFICE PHONE: 901 239 2912
EMAIL: ROBERT.STAFFORD@VERIZON.COM

**COMMUNICATIONS:**
**ZAYO**
2030 POWERS FERRY ROAD SOUTHEAST, SUITE-360
ATLANTA, GA 30339
CONTACT: RUSTY PERDIEU
CELL PHONE: 706 889 6967
Email: RUSTY.PERDIEU@ZAYO.COM

**COMMUNICATIONS:**
**COMCAST**
5450 WINCHESTER ROAD
MEMPHIS, TN 38115
CONTACT: ANDREW SMITH
OFFICE PHONE: 901 623 7471
CELL PHONE: 901 208 6380
Email: ANDREW_SMITH6@COMCAST.COM

**COMMUNICATIONS:**
**CENTURYLINK / LEVEL 3 / LUMEN**
8110 CORDOVA ROAD SUITE 101
CORDOVA, TN 38016
CONTACT: BRIAN MCGREGOR
OFFICE PHONE: 901 435 2025
Email: BRIAN.MCGREGOR@LUMEN.COM

**COMMUNICATIONS:**
**WINDSTREAM**
658 TREE FARM DRIVE
LINDEN, TN 37096
CONTACT: TOMMY RAYFIELD
OFFICE PHONE: 931 994 1249
Email: TOMMY.RAYFIELD@WINDSTREAM.COM

**FIBER OPTIC:**
**VERO NETWORKS**
P O BOX 1110
BOULDER, CO 80302
CONTACT: ALEX ARISTIZABAL / KEN KORTE
OFFICE PHONE: 407 670 4161
Email: AARISTIZABAL@VERONETWORKS.COM

**SEWER:**
**CITY OF MEMPHIS**
125 NORTH MAIN STREET ROOM 639
MEMPHIS, TN 38103
CONTACT: FARAEDOON QALADIZE
OFFICE PHONE: 901 636 6725
CELL PHONE: 901 636 6971
EMAIL: FARAEDOON.QALADIZE@MEMPHISTN.GOV

**SEALED BY**

JILL CLAUDINE STANKO
REGISTERED ENGINEER
AGRICULTURE
ENGINEERS
No. 121754
STATE OF TENNESSEE
09/16/2026

**STATE OF TENNESSEE**
**DEPARTMENT OF TRANSPORTATION**

UTILITY NOTES
AND
UTILITY OWNERS

9/8/2026 11:11:36 AM
\\EGNYTEDRIVE\PROJECTS\HDRINCOR\0009TRIF\27\TRANSPORTATION\01_DECEMBER\133149.00 - SR3S - SHELBY CO\3_UTILITY NOTES AND OWNERS.DGN

| TYPE | YEAR | PROJECT NO. | SHEET NO. |
|---|---|---|---|
| RESURF | 2026 | NH/HSIP-3(186) | T1 |
| | | | |
| | | | |
| | | | |

# PAVEMENT EDGE DROP-OFF TRAFFIC CONTROL NOTES

**A. DIFFERENCES IN ELEVATION BETWEEN ADJACENT TRAFFIC LANES OR TRAFFIC LANE AND SHOULDER WHERE THE TRAFFIC LANE IS BEING USED BY TRAFFIC, CAUSED BY BASE, PAVING OR RESURFACING:**

1. DIFFERENCES IN ELEVATION BETWEEN ADJACENT ROADWAY ELEMENTS GREATER THAN 0.75 INCH AND NOT EXCEEDING 1.75 INCHES:

   a. WARNING SIGNS, UNEVEN LANES (W8-11) AND/OR SHOULDER DROP-OFF WITH PLAQUE (W8-17 AND W8-17P), SHALL BE PLACED IN ADVANCE OF AND THROUGHOUT THE EXPOSED AREA. SIGNS SHALL BE PLACED ON EACH SIDE OF THE ROADWAY.

   b. DIFFERENCES IN ELEVATION BETWEEN ADJACENT TRAFFIC LANES BEING UTILIZED BY TRAFFIC CAUSED BY ADDED PAVEMENT SHALL BE ELIMINATED WITHIN THREE WORKDAYS.

   c. DIFFERENCES IN ELEVATION BETWEEN ADJACENT TRAFFIC LANES BEING UTILIZED BY TRAFFIC CAUSED BY COLD PLANING SHALL BE ELIMINATED WITHIN THREE WORKDAYS.

   d. WHEN THE DIFFERENCE IN ELEVATION IS BETWEEN THE TRAFFIC LANE BEING UTILIZED BY TRAFFIC AND SHOULDER THE DIFFERENCE IN ELEVATION SHALL BE ELIMINATED WITHIN SEVEN WORKDAYS AFTER THE CONDITION IS CREATED.

2. DIFFERENCES IN ELEVATION BETWEEN ADJACENT ROADWAY ELEMENTS GREATER THAN 1.75 INCHES AND NOT EXCEEDING 6 INCHES, TRAFFIC IS NOT TO BE ALLOWED TO TRAVERSE THIS DIFFERENCE IN ELEVATION.

   a. SEPARATION SHALL BE ACCOMPLISHED BY DRUMS, BARRICADES OR OTHER APPROVED DEVICES IN ACCORDANCE WITH THE FOLLOWING:

      (1) WHERE POSTED SPEEDS ARE 50 MPH OR GREATER, SPACING OF THE PROTECTIVE DEVICES SHALL NOT EXCEED 100 FEET.

      (2) WHERE POSTED SPEEDS ARE LESS THAN 50 MPH, THE MAXIMUM SPACING OF THE PROTECTIVE DEVICES IN FEET SHALL NOT EXCEED TWICE THE POSTED SPEED IN MILES PER HOUR OR 50 FEET, WHICHEVER SPACING IS GREATER.

   b. IF THE DIFFERENCE IN ELEVATION IS ELIMINATED OR DECREASED TO 2 INCHES OR LESS BY THE END OF EACH WORKDAY, CONES MAY BE USED DURING DAYLIGHT HOURS IN LIEU OF DRUMS, BARRICADES OR OTHER APPROVED PROTECTIVE DEVICES MENTIONED IN PARAGRAPH a, PROVIDED WARNING SIGNS ARE ERECTED. WARNING SIGNS (UNEVEN LANES AND/OR SHOULDER DROP-OFF) SHALL BE PLACED IN ADVANCE OF AND THROUGHOUT THE EXPOSED AREA. MAXIMUM SPACING BETWEEN SIGNS SHALL BE 2,000 FEET WITH A MINIMUM OF 2 SIGNS PER EXPOSED AREA. WHERE UNEVEN PAVEMENT IS ENCOUNTERED, SIGNS SHALL BE PLACED ON EACH SIDE OF THE ROADWAY.

   c. WHEN THE DIFFERENCE IN ELEVATION IS BETWEEN THE THROUGH TRAFFIC LANE AND THE SHOULDER AND THE ELEVATION DIFFERENCE IS LESS THAN 3 INCHES, THE CONTRACTOR MAY USE WARNING SIGNS AND/OR PROTECTIVE DEVICES AS APPLICABLE AND APPROVED BY THE REGIONAL TRAFFIC ENGINEER. SEE PARAGRAPH a REGARDING USE OF DRUMS, BARRICADES OR OTHER APPROVED PROTECTIVE DEVICES. WARNING SIGNS (UNEVEN LANES AND/OR SHOULDER DROP-OFF) WILL BE PLACED IN ADVANCE OF AND THROUGHOUT THE EXPOSED AREA. MAXIMUM SPACING BETWEEN SIGNS SHALL BE 2,000 FEET WITH A MINIMUM OF 2 SIGNS PER EXPOSED AREA. WHERE UNEVEN PAVEMENT IS ENCOUNTERED, SIGNS SHALL BE PLACED ON EACH SIDE OF THE ROADWAY.

   IN THESE SITUATIONS, THE CONTRACTOR SHALL LIMIT HIS OPERATIONS TO ONE WORK ZONE NOT EXCEEDING 2 MILES IN LENGTH UNLESS OTHERWISE NOTED ON THE PLANS OR APPROVED BY THE ENGINEER. ONCE THE CONTRACTOR BEGINS WORK IN A WORK ZONE, A CONTINUOUS OPERATION SHALL BE MAINTAINED UNTIL THE DIFFERENCE IN ELEVATION IS ELIMINATED. SIMULTANEOUS WORK ON SEPARATE ROADWAYS OF DIVIDED HIGHWAYS WILL BE CONSIDERED INDEPENDENTLY IN REGARD TO RESTRICTION OF WORK ZONE ACTIVITY.

3. DIFFERENCES IN ELEVATION BETWEEN ADJACENT ROADWAY ELEMENTS GREATER THAN 6 INCHES BUT NOT EXCEEDING 18 INCHES, THE CONTRACTOR, WITH THE ENGINEER'S APPROVAL, MAY UTILIZE ONE OF THE FOLLOWING:

   a. THE CONTRACTOR SHALL ACCOMPLISH SEPARATION BY DRUMS, BARRICADES OR OTHER APPROVED DEVICES IN ACCORDANCE WITH THE FOLLOWING:

      (1) WHERE POSTED SPEEDS ARE 50 MPH OR GREATER, SPACING OF THE PROTECTIVE DEVICES SHALL NOT EXCEED 100 FEET.

      (2) WHERE POSTED SPEEDS ARE LESS THAN 50 MPH, THE MAXIMUM SPACING OF THE PROTECTIVE DEVICES IN FEET SHALL NOT EXCEED TWICE THE POSTED SPEED IN MILES PER HOUR OR 50 FEET, WHICHEVER SPACING IS GREATER.

   IN ORDER TO USE THIS METHOD, THE CONTRACTOR MUST REDUCE THE DIFFERENCE IN ELEVATION TO 6 INCHES OR LESS BY THE END OF THE WORKDAY THAT THE CONDITION IS CREATED.

   b. THE CONTRACTOR SHALL PROVIDE DRUMS, BARRICADES OR OTHER APPROVED SEPARATION DEVICES AS SPECIFIED IN PARAGRAPH a, AND CONSTRUCT A STONE WEDGE WITH A 4:1 SLOPE, OR FLATTER, TO ELIMINATE THE VERTICAL OFFSET IF THE LOWER ELEVATION IS AT OR BELOW SUBGRADE AT THE END OF EACH DAY.

   c. THE CONTRACTOR SHALL PROVIDE DRUMS, BARRICADES OR OTHER APPROVED SEPARATION DEVICES AS SPECIFIED IN PARAGRAPH a AND IF THE LOWER ELEVATION IS BASE STONE OR ASPHALT PAVEMENT, PLACEMENT OF SUBSEQUENT LAYERS OF PAVEMENT MUST BEGIN THE NEXT WORK DAY AND PROGRESS CONTINUOUSLY UNTIL THE DIFFERENCE IN ELEVATION IS ELIMINATED OR REDUCED TO SIX INCHES OR LESS.

   d. THE CONTRACTOR SHALL PROVIDE SEPARATION BY PORTABLE BARRIER RAIL.

   FOR PRECEDING CONDITIONS a, b, AND c, THE CONTRACTOR SHALL USE THE SHOULDER DROP-OFF WARNING SIGN WITH PLAQUE (W8-17 AND W8-17P). IT SHALL BE PLACED IN ADVANCE OF AND THROUGHOUT THE EXPOSED AREA. MAXIMUM SPACING BETWEEN THE SIGNS SHALL BE 2,000 FEET WITH A MINIMUM OF 2 SIGNS PER EXPOSED AREA. IN THESE SITUATIONS, THE CONTRACTOR SHALL LIMIT HIS OPERATIONS TO ONE WORK ZONE NOT EXCEEDING 1 MILE IN LENGTH UNLESS OTHERWISE NOTED ON THE PLANS OR APPROVED BY THE ENGINEER. ONCE THE CONTRACTOR BEGINS WORK IN A WORK ZONE, A CONTINUOUS OPERATION SHALL BE MAINTAINED UNTIL THE DIFFERENCE IS ELIMINATED. SIMULTANEOUS WORK ON SEPARATE ROADWAYS OF DIVIDED HIGHWAYS WILL BE CONSIDERED INDEPENDENTLY IN REGARD TO RESTRICTION OF WORK ZONE ACTIVITY.

4. FOR DIFFERENCES IN ELEVATION BETWEEN ADJACENT ROADWAY ELEMENTS GREATER THAN 18 INCHES.

   SEPARATION WILL BE PROVIDED BY USE OF PORTABLE BARRIER RAIL.

   IN THIS SITUATION THE CONTRACTOR SHALL LIMIT HIS OPERATIONS TO ONE WORK ZONE NOT EXCEEDING 1 MILE IN LENGTH UNLESS OTHERWISE NOTED ON THE PLANS OR APPROVED BY THE ENGINEER. ONCE THE CONTRACTOR BEGINS WORK IN A WORK ZONE, A CONTINUOUS OPERATION SHALL BE MAINTAINED UNTIL THE DIFFERENCE IN ELEVATION IS ELIMINATED. SIMULTANEOUS WORK ON SEPARATE ROADWAYS OF DIVIDED HIGHWAYS WILL BE CONSIDERED INDEPENDENTLY IN REGARD TO RESTRICTION OF WORK ZONE ACTIVITY.

**B. IF THE DIFFERENCE IN ELEVATION IS WITHIN 30 FEET OF THE NEAREST TRAFFIC LANE BEING USED BY TRAFFIC CAUSED BY GRADING, EXCAVATION FOR UTILITIES, DRAINAGE STRUCTURES, UNDERCUTTING, ETC.:**

1. IF THE DIFFERENCE IN ELEVATION IS WITHIN 8 FEET OF THE NEAREST TRAFFIC LANE WITH DIFFERENCE IN ELEVATION GREATER THAN 3/4 INCH AND NOT EXCEEDING 2 INCHES.

   a. WARNING SIGNS (UNEVEN LANES AND/OR SHOULDER DROP-OFF) SHALL BE PLACED IN ADVANCE OF AND THROUGHOUT THE EXPOSED AREA. MAXIMUM SPACING BETWEEN SIGNS SHALL BE 2,000 FEET WITH A MINIMUM OF 2 SIGNS PER EXPOSED AREA. WHERE UNEVEN PAVEMENT IS ENCOUNTERED, SIGNS SHALL BE PLACED ON EACH SIDE OF THE ROADWAY.

2. IF THE DIFFERENCE IN ELEVATION IS WITHIN 8 FEET OF THE NEAREST TRAFFIC LANE WITH DIFFERENCE IN ELEVATION GREATER THAN 2 INCHES AND NOT EXCEEDING 6 INCHES:

   a. SEPARATION SHALL BE ACCOMPLISHED BY DRUMS, BARRICADES OR OTHER APPROVED DEVICES IN ACCORDANCE WITH THE FOLLOWING:

      (1) WHERE POSTED SPEEDS ARE 50 MPH OR GREATER, SPACING OF THE PROTECTIVE DEVICES SHALL NOT EXCEED 100 FEET.

      (2) WHERE POSTED SPEEDS ARE LESS THAN 50 MPH THE MAXIMUM SPACING OF THE PROTECTIVE DEVICES IN FEET SHALL NOT EXCEED TWICE THE POSTED SPEED IN MILES PER HOUR OR 50 FEET, WHICHEVER SPACING IS GREATER.

3. IF THE DIFFERENCE IN ELEVATION IS WITHIN 8 FEET OF THE NEAREST TRAFFIC LANE WITH DIFFERENCE IN ELEVATION GREATER THAN 6 INCHES:

   a. SEPARATION SHALL BE ACCOMPLISHED BY DRUMS, BARRICADES OR OTHER APPROVED DEVICES IN ACCORDANCE WITH THE FOLLOWING:

      (1) WHERE POSTED SPEEDS ARE 50 MPH OR GREATER, SPACING OF THE PROTECTIVE DEVICES SHALL NOT EXCEED 100 FEET.

      (2) WHERE POSTED SPEEDS ARE LESS THAN 50 MPH THE MAXIMUM SPACING OF THE PROTECTIVE DEVICES IN FEET SHALL NOT EXCEED TWICE THE POSTED SPEED IN MILES PER HOUR OR 50 FEET, WHICHEVER SPACING IS GREATER.

   b. ELIMINATE VERTICAL OFFSET BY CONSTRUCTING A STONE WEDGE OR GRADING TO A 4:1 SLOPE, OR FLATTER, OR USE PORTABLE BARRIER RAIL.

   THE CONTRACTOR SHALL SCHEDULE THE WORK SO AS TO MINIMIZE THE TIME TRAFFIC IS EXPOSED TO AN ELEVATION DIFFERENCE. ONCE THE CONTRACTOR BEGINS AN ACTIVITY THAT CREATES AN ELEVATION DIFFERENCE WITHIN 8 FEET OF A TRAFFIC LANE, THE ACTIVITY SHALL BE PURSUED AS A CONTINUOUS OPERATION UNTIL THE ELEVATION DIFFERENCE IS ELIMINATED.

**C. IF THE DIFFERENCE IN ELEVATION IS FARTHER THAN 8 FEET FROM THE NEAREST TRAFFIC LANE BUT NOT MORE THAN 30 FEET FROM THE NEAREST TRAFFIC LANE:**

SEPARATION SHALL BE ACCOMPLISHED BY DRUMS, BARRICADES OR OTHER APPROVED DEVICES IN ACCORDANCE WITH THE FOLLOWING:

1. WHERE POSTED SPEEDS ARE 50 MPH OR GREATER, SPACING OF THE PROTECTIVE DEVICES SHALL NOT EXCEED 100 FEET.

2. WHERE POSTED SPEEDS ARE LESS THAN 50 MPH, THE MAXIMUM SPACING OF THE PROTECTIVE DEVICES IN FEET SHALL NOT EXCEED TWICE THE POSTED SPEED IN MILES PER HOUR OR 50 FEET, WHICHEVER SPACING IS GREATER.

THE CONTRACTOR SHALL SCHEDULE THE WORK SO AS TO MINIMIZE THE TIME TRAFFIC IS EXPOSED TO AN ELEVATION DIFFERENCE. ONCE THE CONTRACTOR BEGINS AN ACTIVITY THAT CREATES AN ELEVATION DIFFERENCE, THE ACTIVITY SHALL BE PURSUED AS A CONTINUOUS OPERATION UNTIL THE ELEVATION DIFFERENCE IS ELIMINATED.

**SEALED BY**

JILL CLAUDINE STANKO
REGISTERED ENGINEER
AGRICULTURE COMMERCE
No. 121754
STATE OF TENNESSEE
09/16/2026

**STATE OF TENNESSEE**
**DEPARTMENT OF TRANSPORTATION**

PAVEMENT EDGE DROP-OFF NOTES FOR TRAFFIC CONTROL

9/8/2026 11:12:03 AM
Z:\HDRINCOR\0009TR\TRANSPORTATION\DECEMBER 2025\133806.00 MADISON\T1_PAVEMENT EDGE DROP-OFF TRAFFIC CONTROL NOTES.DGN

## DETOUR SIGNS CONSTRUCTION 712-06


| M.U.T.C.D. SIGN NO. | LEGEND \ DESCRIPTION | SIZE IN INCHES L x W | S.F. | TOTAL NUMBER REQUIRED | ITEM NO. 712-06 S.F. |
|---|---|---|---|---|---|
| E5-2a | EXIT CLOSED | 48" x 36" | 12 | 2 | 24 |
| E5-2a | EXIT CLOSED | 78" x 40" | 22 | 1 | 22 |
| E5-2a (MOD.) | EXIT CLOSED | 120" x 30" | 25 | 1 | 25 |
| M6-2PR | DIRECTIONAL ARROW EXIT RIGHT | 30" x 21" | 5 | 1 | 5 |
| M4-8a | END DETOUR | 24" x 18" | 3 | 1 | 3 |
| M4-8P | DETOUR | 30" x 15" | 4 | 1 | 4 |
| M4-8P | DETOUR | 24" x 12" | 2 | 2 | 4 |
| M4-8P | DETOUR | 114" x 42" | 34 | 1 | 34 |
| M4-9L | DETOUR WITH ARROW LEFT | 48" x 36" | 12 | 1 | 12 |
| M4-9R | DETOUR WITH ARROW RIGHT | 48" x 36" | 12 | 2 | 24 |
| M6-3P | DIRECTIONAL ARROW THROUGH | 21" x 15" | 3 | 2 | 6 |
| R11-2 | RAMP CLOSED | 48" x 30" | 10 | 1 | 10 |
| D3-1 | SUPPLEMENTAL WARNING PLAQUE "1A" | 48" x 12" | 4 | 2 | 8 |
| D3-1 | SUPPLEMENTAL WARNING PLAQUE "2ND ST" | 48" x 12" | 4 | 6 | 24 |
| | | | | TOTAL | 205 |

## TABULATED DETOUR TRAFFIC CONTROL QUANTITIES

| ITEM NUMBER | DESCRIPTION | UNIT | QUANTITY |
|---|---|---|---|
| 712-05.01 | WARNING LIGHTS (TYPE A) | EACH | 2 |
| 712-06 | SIGNS (CONSTRUCTION) | S.F. | 205 |
| 712-07.03 | TEMPORARY BARRICADE (TYPE III) | L.F. | 48 |
| 713-16.01 | CHANGEABLE MESSAGE SIGN UNIT | EACH | 2 |

| TYPE | YEAR | PROJECT NO. | SHEET NO. |
|---|---|---|---|
| RESURF | 2026 | NH/HSIP-3(186) | T2 |
| | | | |
| | | | |
| | | | |

| TRAFFIC CONTROL LEGEND | |
|---|---|
| SYMBOL | ITEM |
| | CHANGEABLE MESSAGE SIGN |
| | CHANGEABLE MESSAGE SIGN |
| | SIGN (CONSTRUCTION) |
| | TRAFFIC FLOW |
| | TEMPORARY BARRICADE (TYPE III) |
| A | WARNING LIGHT (TYPE A) (LOW-INTENSITY FLASHING) |

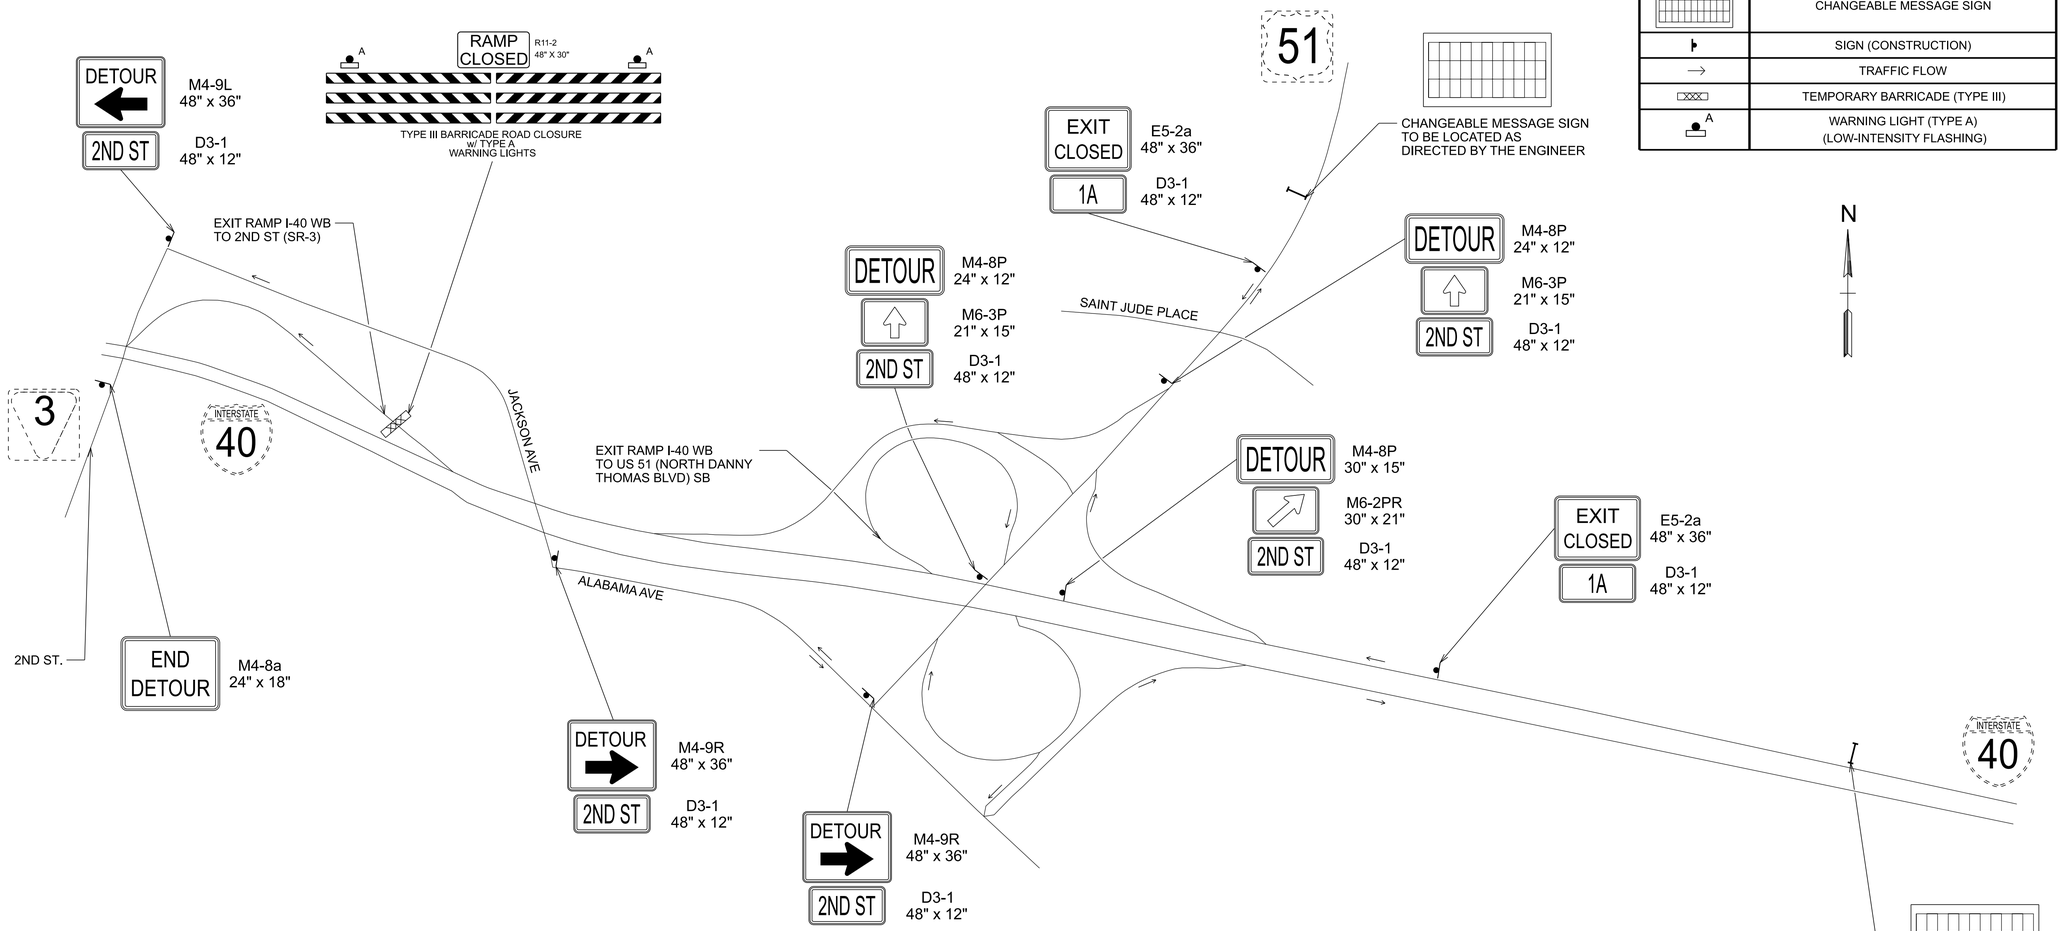


**SEALED BY**

JILL CLAUDINE STANKO
REGISTERED ENGINEER
STATE OF TENNESSEE
No. 121754
09/16/2026

**STATE OF TENNESSEE**
**DEPARTMENT OF TRANSPORTATION**

# DETOUR DETAIL SHEET

9/8/2026 11:12:28 AM
\\EGNYTEDRIVE\PROJECTS\HDRINCOR\0009TRIFY27\TRANSPORTATION\01_DECEMBER\133149.00 - SR3S - SHELBY CO\2G7_DETOUR DETAIL SHEET.DGN