TYPE	YEAR	PROJECT NO.	SHEET NO.
RESURF.	2016	NH-I-65-2(107)	2B

NOTE: NOTIFICATION OF COMPLETION AND THE
X/Y COORDINATES OF ALL PULL BOXES IS REQUIRED
SEE SPECIAL TRAFFIC COUNTER SPECIFICATIONS

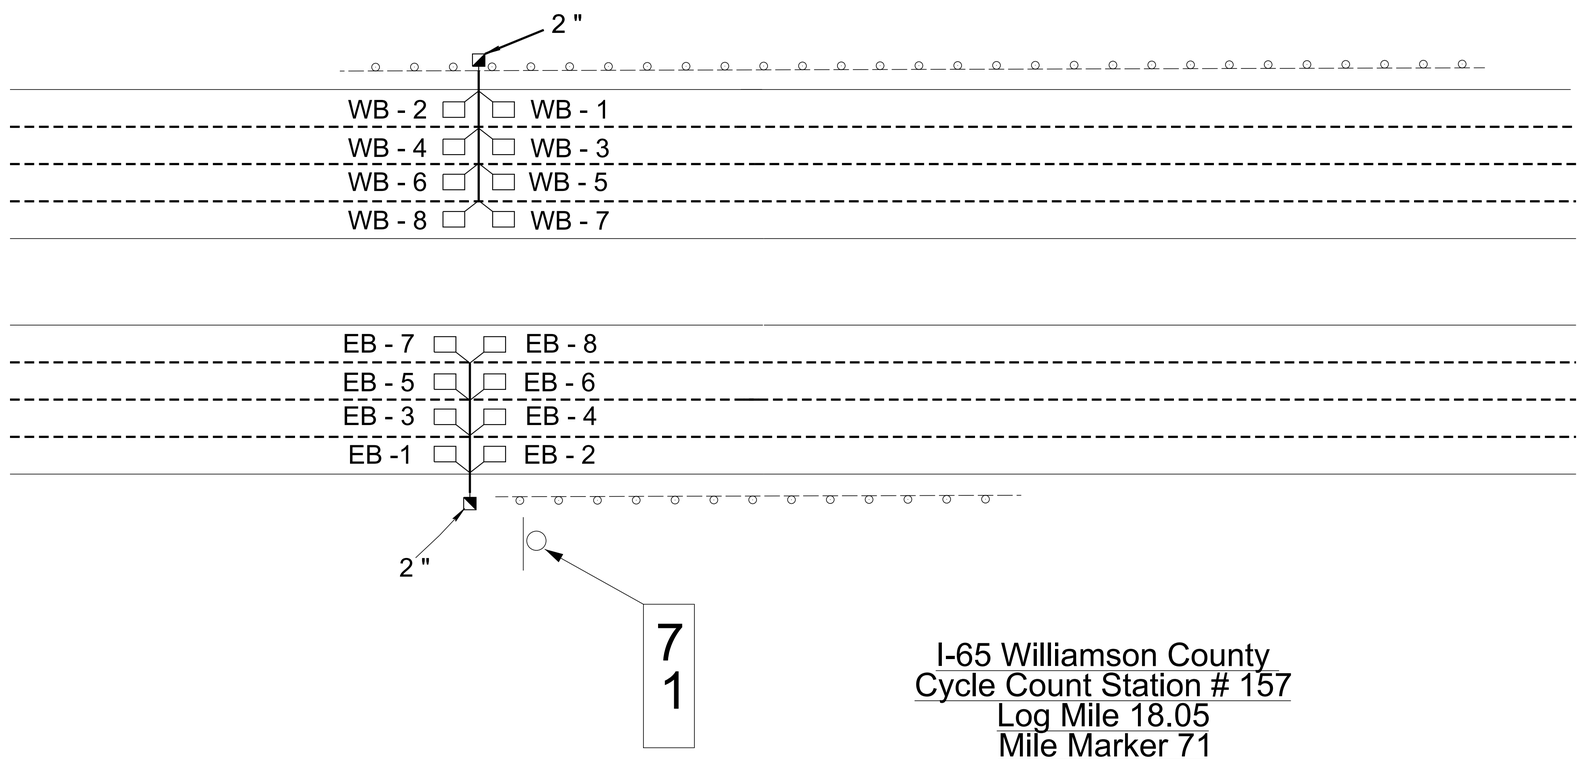

I-65 Williamson County
Cycle Count Station # 157
Log Mile 18.05
Mile Marker 71

NOT TO SCALE

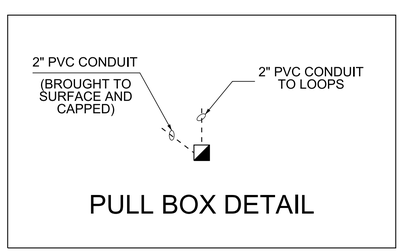

PULL BOX DETAIL

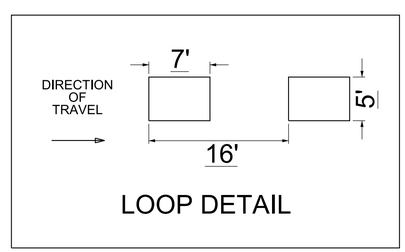

LOOP DETAIL

SEALED BY

STATE OF TENNESSEE
DEPARTMENT OF TRANSPORTATION

TRAFFIC DETECTION LOOP DETAIL

10/20/2015 4:17:31 PM
N:\SURVEY\DESIGN\Resurfacing Plans\2016interstate\WilliamsonCo,I-65(LM17.50-LM21.38) NK\002B Loop Detail.sht