TYPE	YEAR	PROJECT NO.	SHEET NO.
RESURF.	2014	HSIP-I-24-1(105)	8

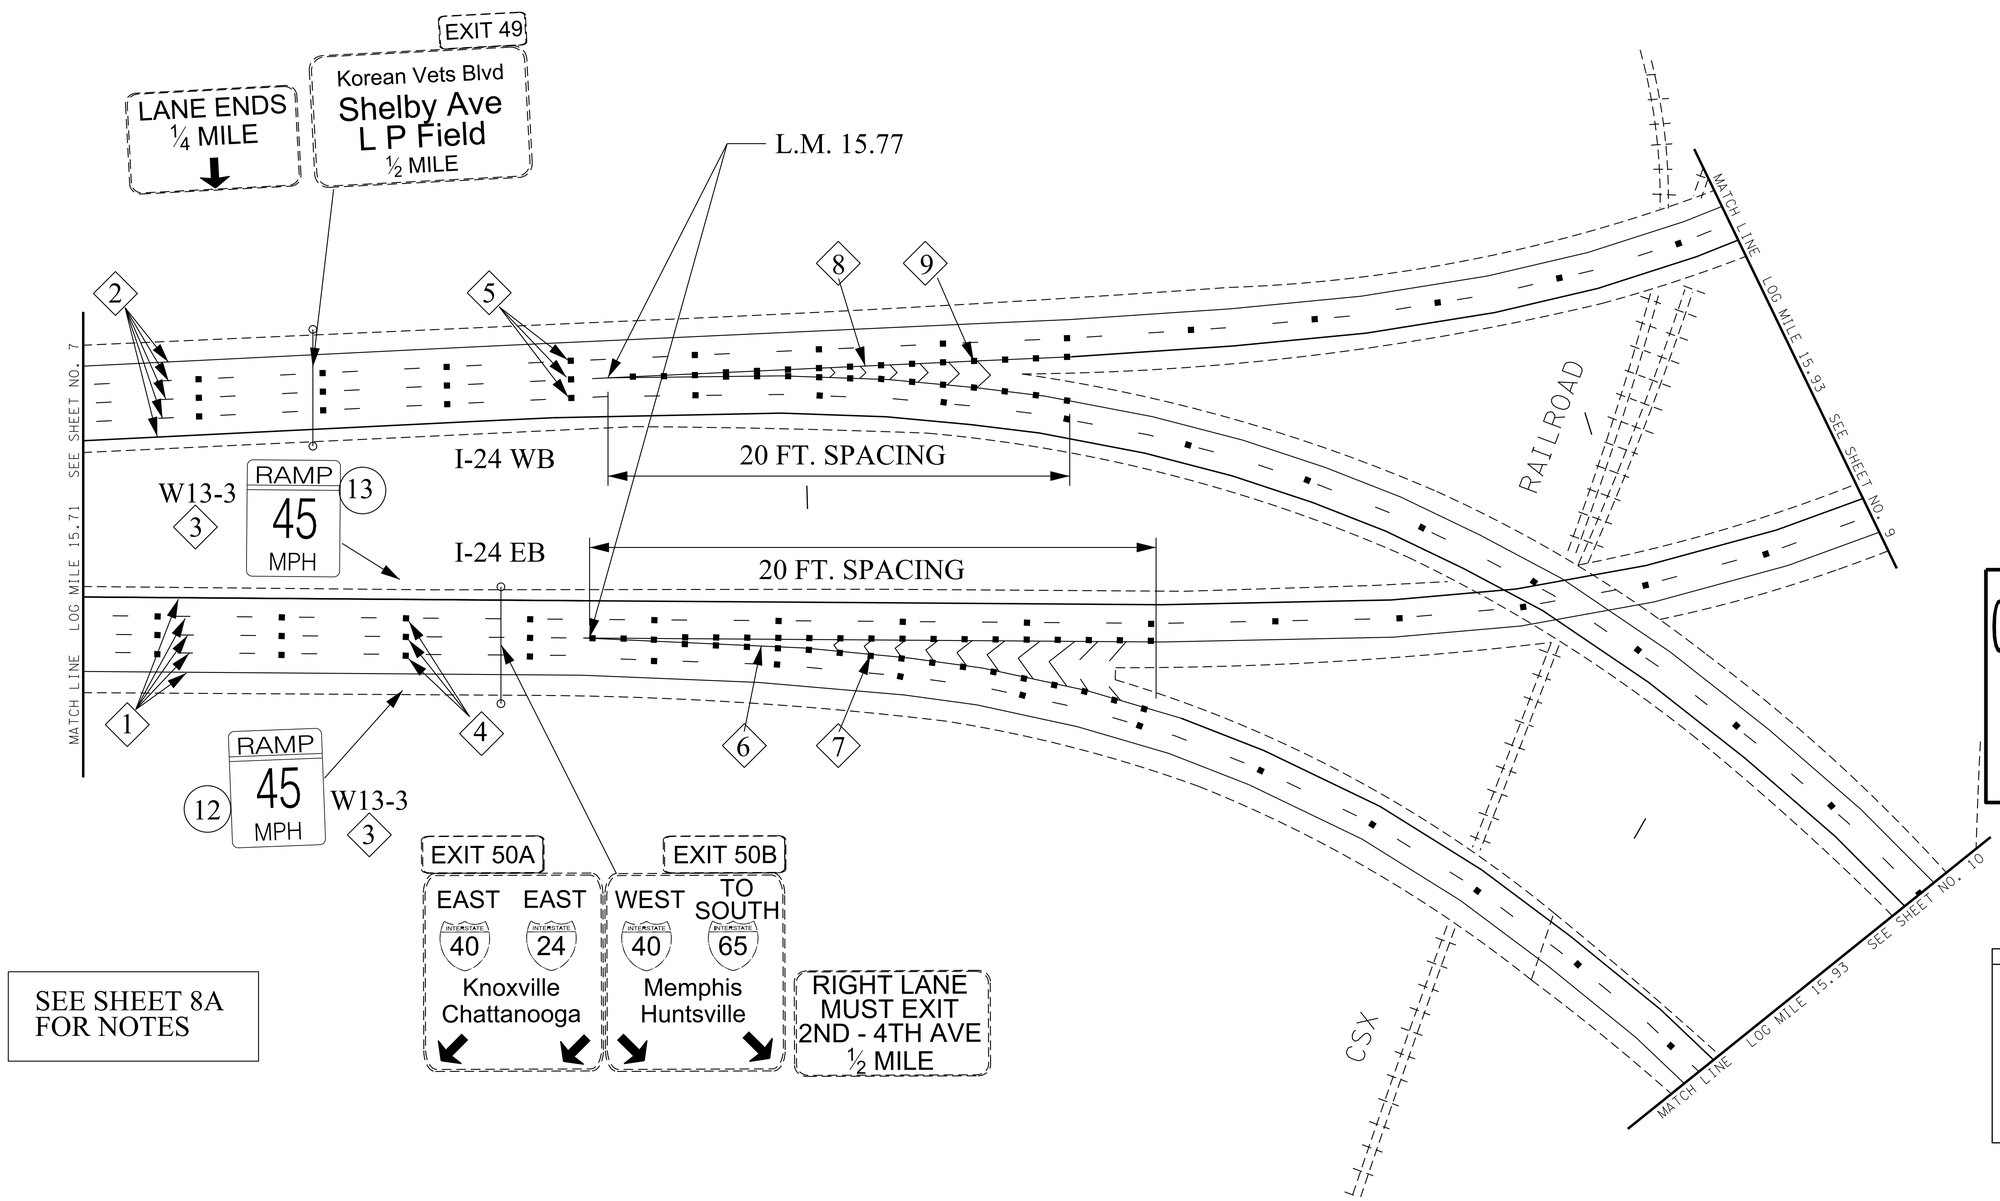

CONSTRUCTABILITY
FIELD
REVIEW

SEALED BY

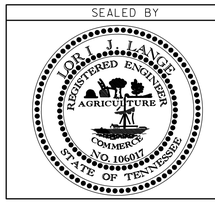

0' 100' 200' 300'

N

ROAD SAFETY AUDIT REVIEW

INTERSTATE 24
L.M. 14.67 TO L.M. 16.06
DAVIDSON COUNTY

STATE OF TENNESSEE
DEPARTMENT OF TRANSPORTATION

LAYOUT SHEET
INTERSTATE 24
L.M. 15.71 TO
L.M. 15.93

10-JAN-2014 14:22
\\J03WF01.tdot.state.tn.us\03Shared\SURVEY\DESIGN\PIN 118363.00 Davidson I-24 RSAR\Cadd files from Planning\dgn\008 I-24 Guide 08.dgn