TYPE	YEAR	PROJECT NO.	SHEET NO.
RESURF.	2014	HSIP-I-24-1(105)	3

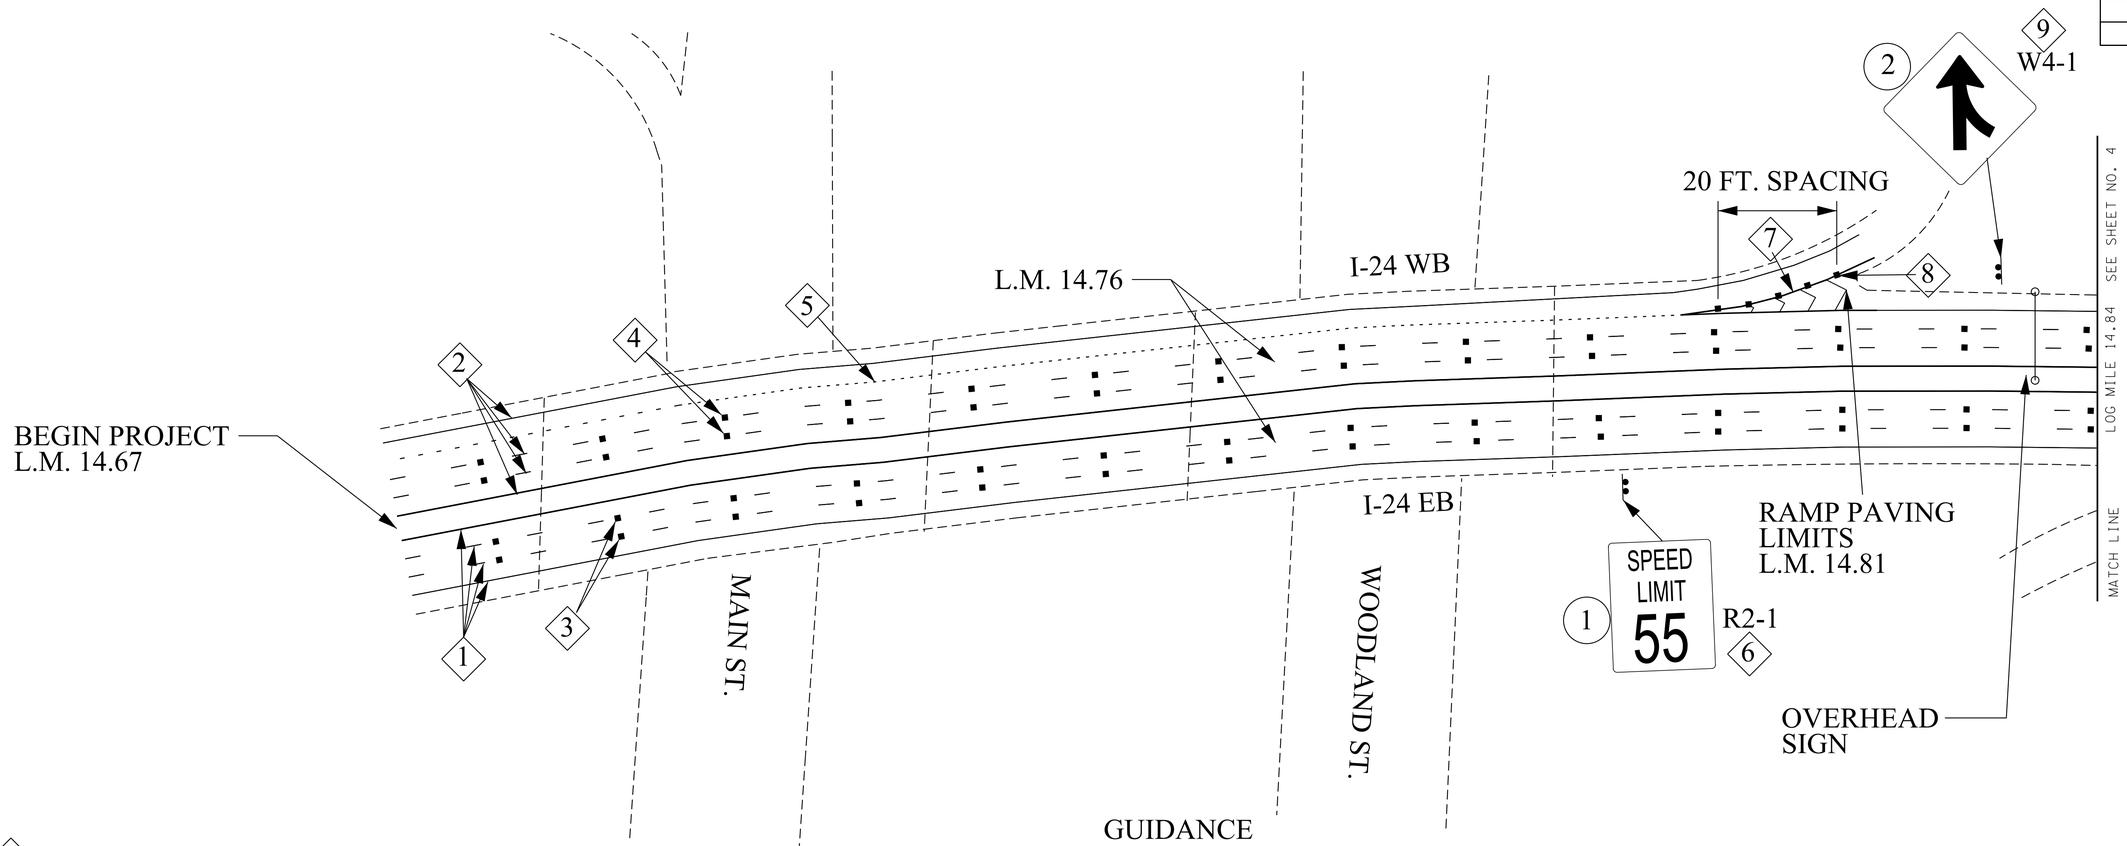

CONSTRUCTABILITY FIELD REVIEW

GUIDANCE

1. Install enhanced flatline thermoplastic 6-inch single solid white edgeline, 6-inch single solid yellow edgeline, and 6-inch single broken white skip lines along eastbound Interstate 24 to match existing, from L.M. 14.67 to L.M. 14.84.
2. Install enhanced flatline thermoplastic 6-inch single solid white edgeline, 6-inch single solid yellow edgeline, and 6-inch single broken white skip lines along westbound Interstate 24 to match existing, from L.M. 14.67 to L.M. 14.84.
3. Replace twenty-eight (28) Red-White Bi-Directional Snowplowable Reflective Markers spaced at 80 feet along the mainline of eastbound Interstate 24 from L.M. 14.67 to L.M. 14.84.
4. Replace twenty-eight (28) Red-White Bi-Directional Snowplowable Reflective Markers spaced at 80 feet along the mainline of westbound Interstate 24 from L.M. 14.67 to L.M. 14.84.
5. Install enhanced flatline thermoplastic 6-inch wide single dotted white line with two (2) foot lines and four (4) foot spacing along the westbound auxiliary lane for approximately 840 feet between Main Street and Woodland Street.
6. Remove and replace the existing Speed Limit (55 M.P.H) Sign (R2-1) (48”x60”) on eastbound Interstate 24.
7. Install 24-inch diagonal chevron channelization plastic pavement marking spaced at twenty (20) feet surrounded by enhanced flatline thermoplastic 8-inch single solid white edgelines, along the westbound Interstate 24 entrance ramp gore from Woodland Street to match existing.
8. Replace five (5) Red-White Bi-Directional Snowplowable Reflective Markers spaced at 20 feet along the diagonal chevron channelization pavement markings along the westbound Interstate 24 entrance ramp gore from Woodland Street.
9. Remove and replace the existing Merge Sign (W4-1) (48”x48”) along westbound Interstate 24.

* All warning signs shall be on fluorescent yellow sheeting material.

SEALED BY

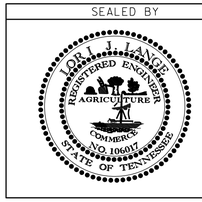

0′ 100′ 200′ 300′

N

ROAD SAFETY AUDIT REVIEW

INTERSTATE 24
L.M. 14.67 TO L.M. 16.06
DAVIDSON COUNTY

STATE OF TENNESSEE
DEPARTMENT OF TRANSPORTATION

LAYOUT SHEET
INTERSTATE 24
L.M. 14.67 TO
L.M. 14.84

\\JJ03WF01.tdot.state.tn.us\03Shared\SURVEY\DESIGN\PIN 118363.00 Davidson I-24 RSAR\Cadd files from Planning\dgn\003 I-24 Guide 03.dgn
10-JAN-2014 14:22