TYPE	YEAR	PROJECT NO.	SHEET NO.
RESURF.	2014	HSIP-I-24-1(105)	6

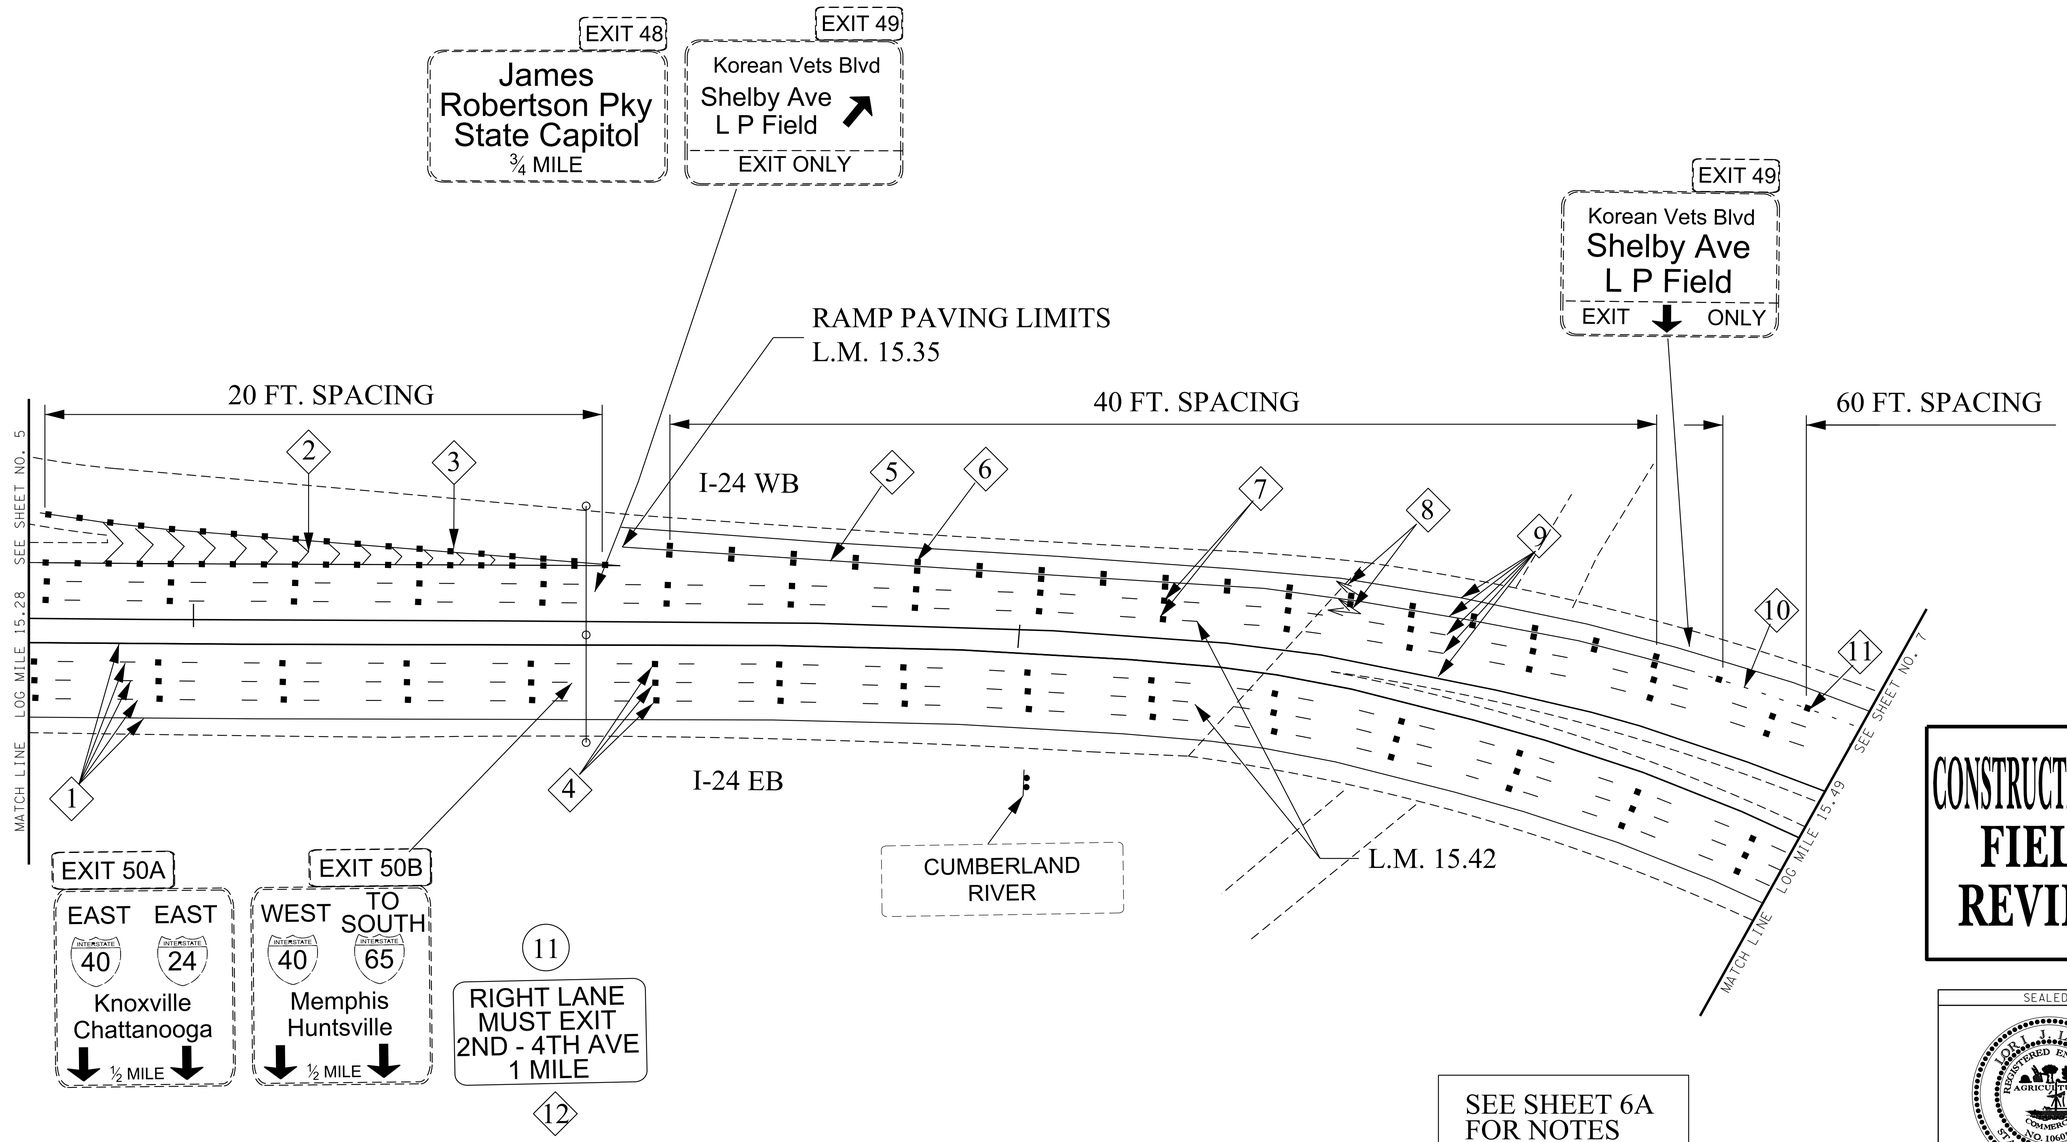

CONSTRUCTABILITY FIELD REVIEW

SEALED BY

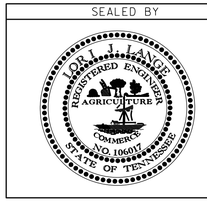

0' 100' 200' 300'

ROAD SAFETY AUDIT REVIEW

INTERSTATE 24
L.M. 14.67 TO L.M. 16.06
DAVIDSON COUNTY

STATE OF TENNESSEE
DEPARTMENT OF TRANSPORTATION

LAYOUT SHEET
INTERSTATE 24
L.M. 15.28 TO
L.M 15.49

10-JAN-2014 14:22
\\J03WF01.tdot.state.tn.us\03Shared\SURVEY\DESIGN\PIN 118363.00 Davidson I-24 RSAR\Cadd files from Planning\dgn\006 I-24 Guide 06.dgn