TENNESSEE D.O.T.
DESIGN DIVISION
FILE NO.

| TYPE | YEAR | PROJECT NO. | SHEET NO. |
|---|---|---|---|
| CONST. | 2015 | NH-29(86) | U2-12 |

MORGAN COUNTY 65001-3268-14

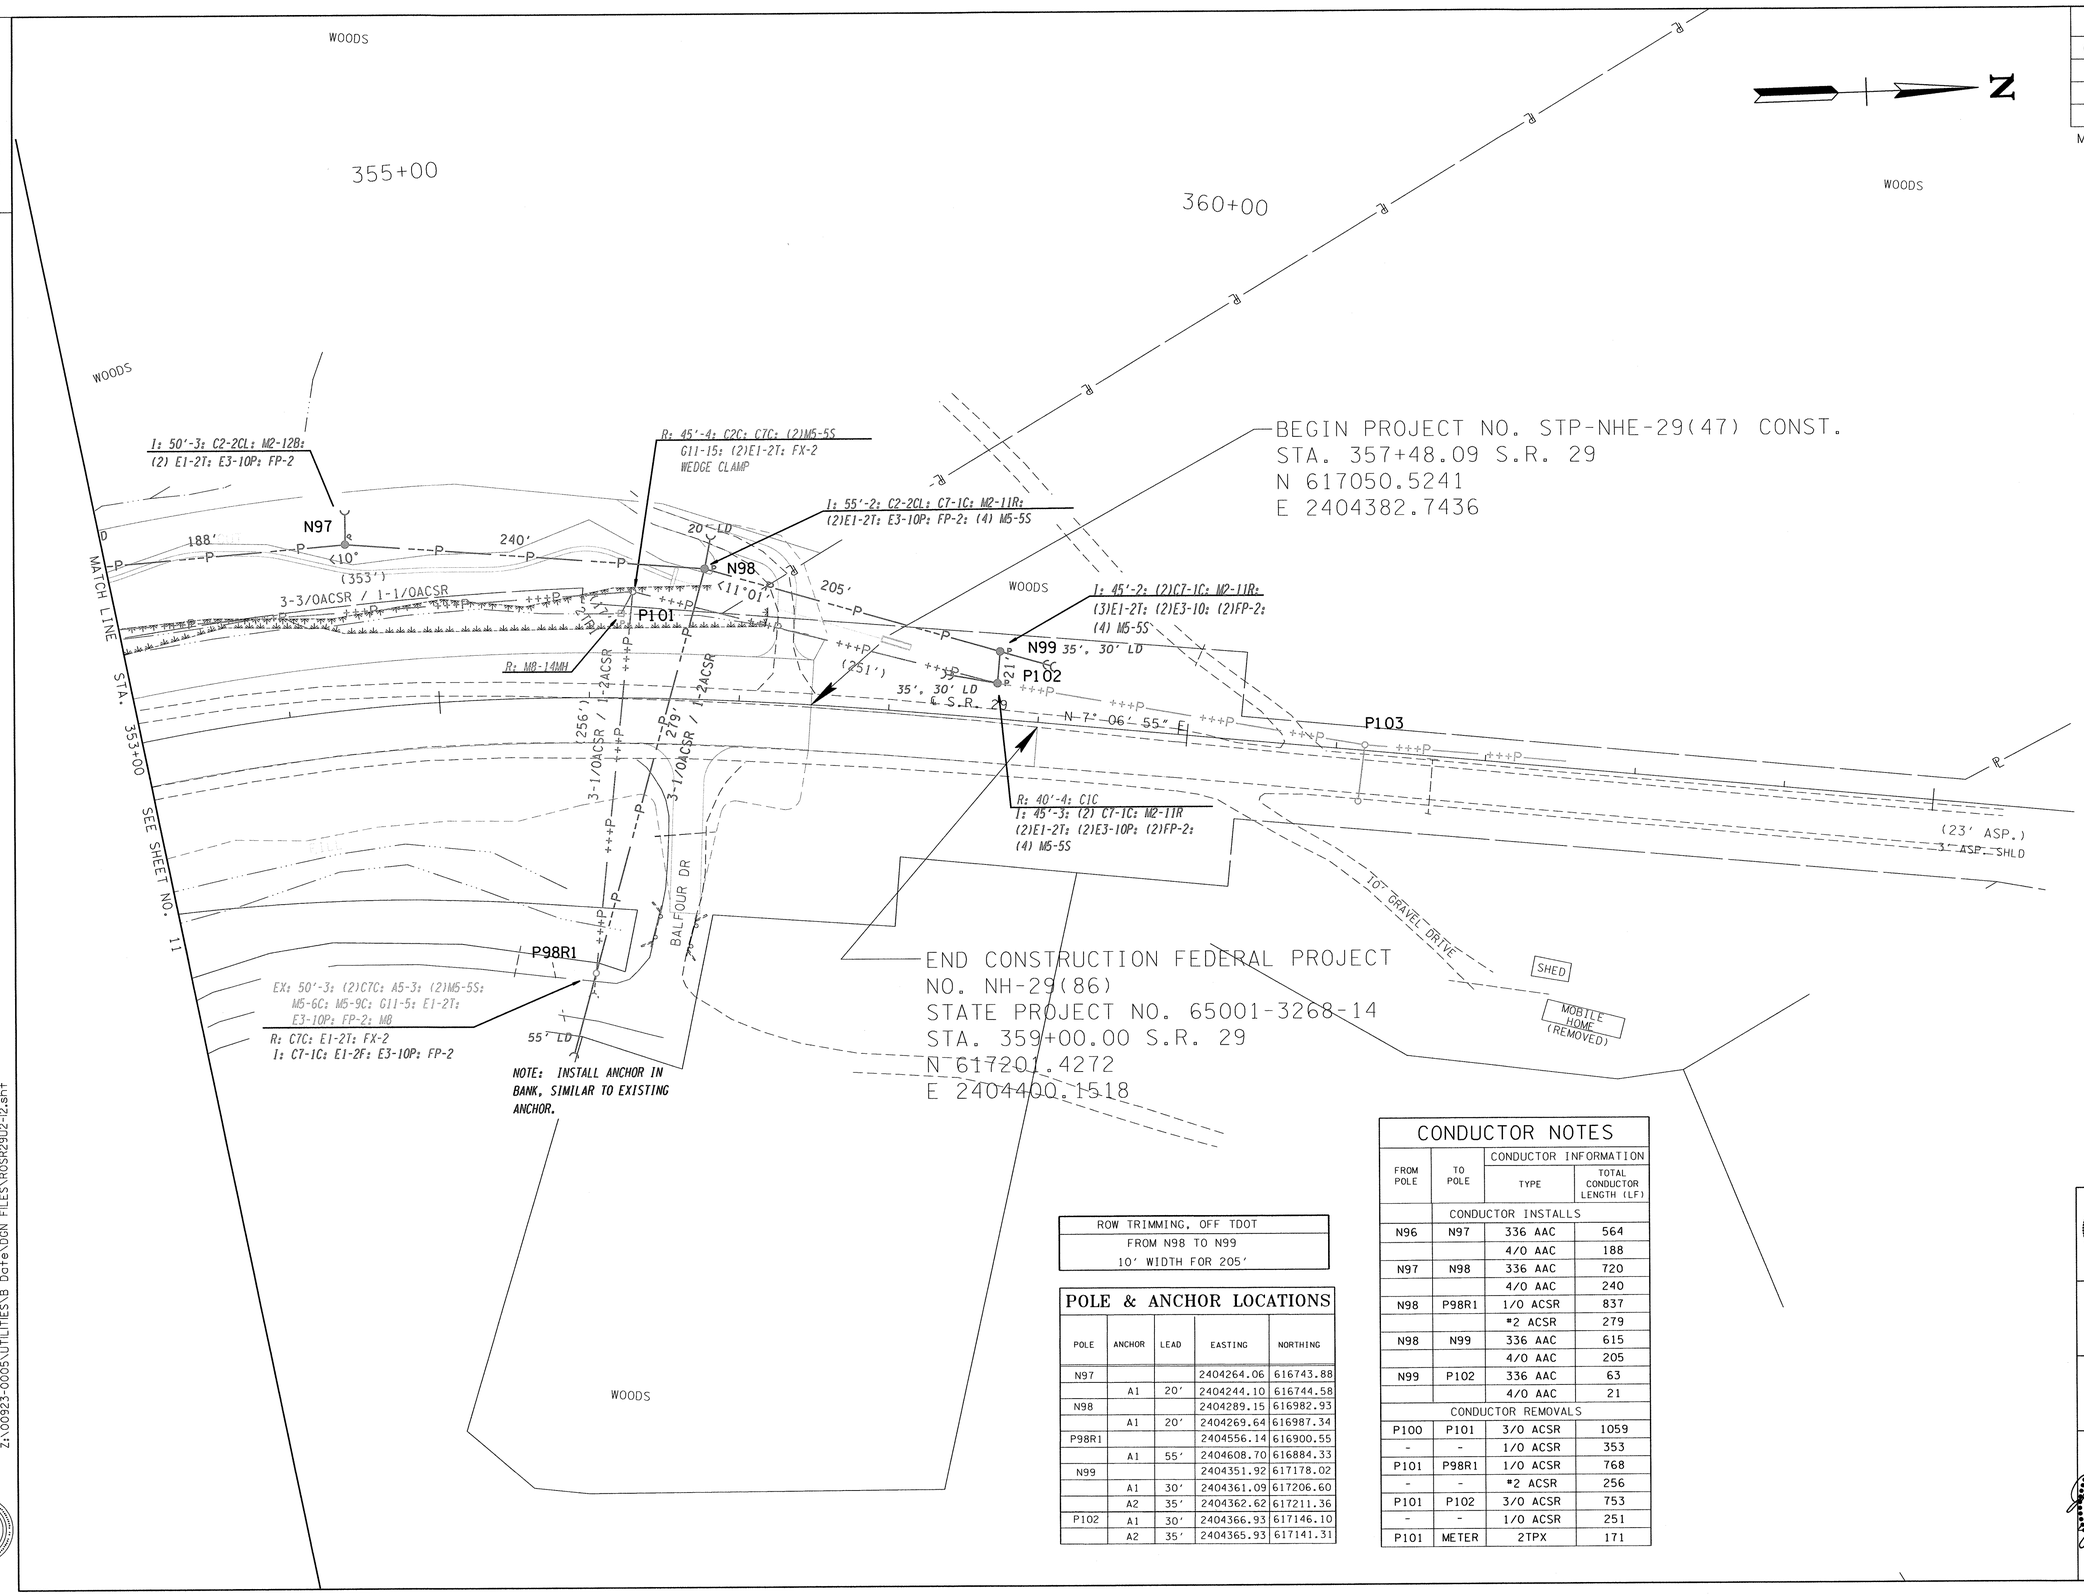


| ROW TRIMMING, OFF TDOT |
|---|
| FROM N98 TO N99 |
| 10' WIDTH FOR 205' |

## POLE & ANCHOR LOCATIONS

| POLE | ANCHOR | LEAD | EASTING | NORTHING |
|---|---|---|---|---|
| N97 | | | 2404264.06 | 616743.88 |
| | A1 | 20' | 2404244.10 | 616744.58 |
| N98 | | | 2404289.15 | 616982.93 |
| | A1 | 20' | 2404269.64 | 616987.34 |
| P98R1 | | | 2404556.14 | 616900.55 |
| | A1 | 55' | 2404608.70 | 616884.33 |
| N99 | | | 2404351.92 | 617178.02 |
| | A1 | 30' | 2404361.09 | 617206.60 |
| | A2 | 35' | 2404362.62 | 617211.36 |
| P102 | A1 | 30' | 2404366.93 | 617146.10 |
| | A2 | 35' | 2404365.93 | 617141.31 |

## CONDUCTOR NOTES

| FROM POLE | TO POLE | CONDUCTOR INFORMATION TYPE | TOTAL CONDUCTOR LENGTH (LF) |
|---|---|---|---|
| CONDUCTOR INSTALLS | | | |
| N96 | N97 | 336 AAC | 564 |
| | | 4/0 AAC | 188 |
| N97 | N98 | 336 AAC | 720 |
| | | 4/0 AAC | 240 |
| N98 | P98R1 | 1/0 ACSR | 837 |
| | | #2 ACSR | 279 |
| N98 | N99 | 336 AAC | 615 |
| | | 4/0 AAC | 205 |
| N99 | P102 | 336 AAC | 63 |
| | | 4/0 AAC | 21 |
| CONDUCTOR REMOVALS | | | |
| P100 | P101 | 3/0 ACSR | 1059 |
| - | - | 1/0 ACSR | 353 |
| P101 | P98R1 | 1/0 ACSR | 768 |
| - | - | #2 ACSR | 256 |
| P101 | P102 | 3/0 ACSR | 753 |
| - | - | 1/0 ACSR | 251 |
| P101 | METER | 2TPX | 171 |


Cannon&Cannon, Inc.
Consulting Engineers • Field Surveyors
8550 Kingston Pike
Knoxville, Tennessee 37919
Telephone: (865) 670-8555 • Fax: (865) 670-8866
www.cannon-cannon.com


HARRIMAN UTILITY BOARD
300 North Roane Street
Harriman, TN 37748
Phone (865) 882-3242

# ELECTRIC RELOCATION

STA. 353+00 TO STA. 364+74

JEFF L. MEADOW REGISTERED ENGINEER AGRICULTURE COMMERCE NO. 23005 STATE OF TENNESSEE

| | |
|---|---|
| CCI NO. | 923-0005 |
| P.I.C. | JEFF MEADOW |
| DRAWN | JNR |
| D.C. | DM |
| SCALE: 1" = 50' | DATE: 8-29-2014 |

9/5/2014 12:19:24 PM
Z:\00923-0005\UTILITIES\B Date\DGN FILES\ROSR29U2-12.sht

Survey & Design Division