TENNESSEE D.O.T.
DESIGN DIVISION
FILE NO. ____

| TYPE | YEAR | PROJECT NO. | SHEET NO. |
|---|---|---|---|
| CONST. | 2015 | NH-29(86) | U5-11 |
| | | | |
| | | | |
| | | | |

MORGAN COUNTY 65001-3268-14

NOTES:
1. CONTRACTOR TO TIE OVER ALL SERVICES FROM OLD LINE TO NEW LINE.
2. CONTRACTOR TO COORDINATE ALL MAINLINE AND SERVICE TIE-OVERS WITH CUMBERLAND UTILITY DISTRICT. AFTER HOURS (1-5 AM) MAY BE REQUIRED.
3. ALL EXISTING LINES SHALL REMAIN IN SERVICE UNTIL PROPOSED LINE IS INSTALLED AND TIED OVER TO MAINLINE MAINTAIN SERVICE TO ALL CUSTOMERS
4. ALL NEW WATER LINES MUST BE DISINFECTED AND TESTED PRIOR TO CONNECTION TO EXISTING LINES.
5. ALL PIPING TO BE PRESSURE CLASS 350 D.I.P.
6. UTILIZE RESTRAINING GASKETS FROM: A. STA. 352+00 TO E.O.L.
7. WATER METER ASSEMBLIES TO BE FIELD LOCATED BY A C.U.D. REPRESENTATIVE.
8. EXISTING WATER SERVICE LINE LOCATIONS ARE APPROXIMATE.
9. EXISTING 10" WATER MAIN TO BE RETIRED UNDER PHASE I OF S.R. 29 (65001-2261-14) CONNECT NEW 12 INCH TO EXISTING 10" WITH 12" x 10" REDUCER AND 10" SOLID SLEEVE AS SHOWN
10. SEE SHEET U5-21 FOR PROFILE VIEW.

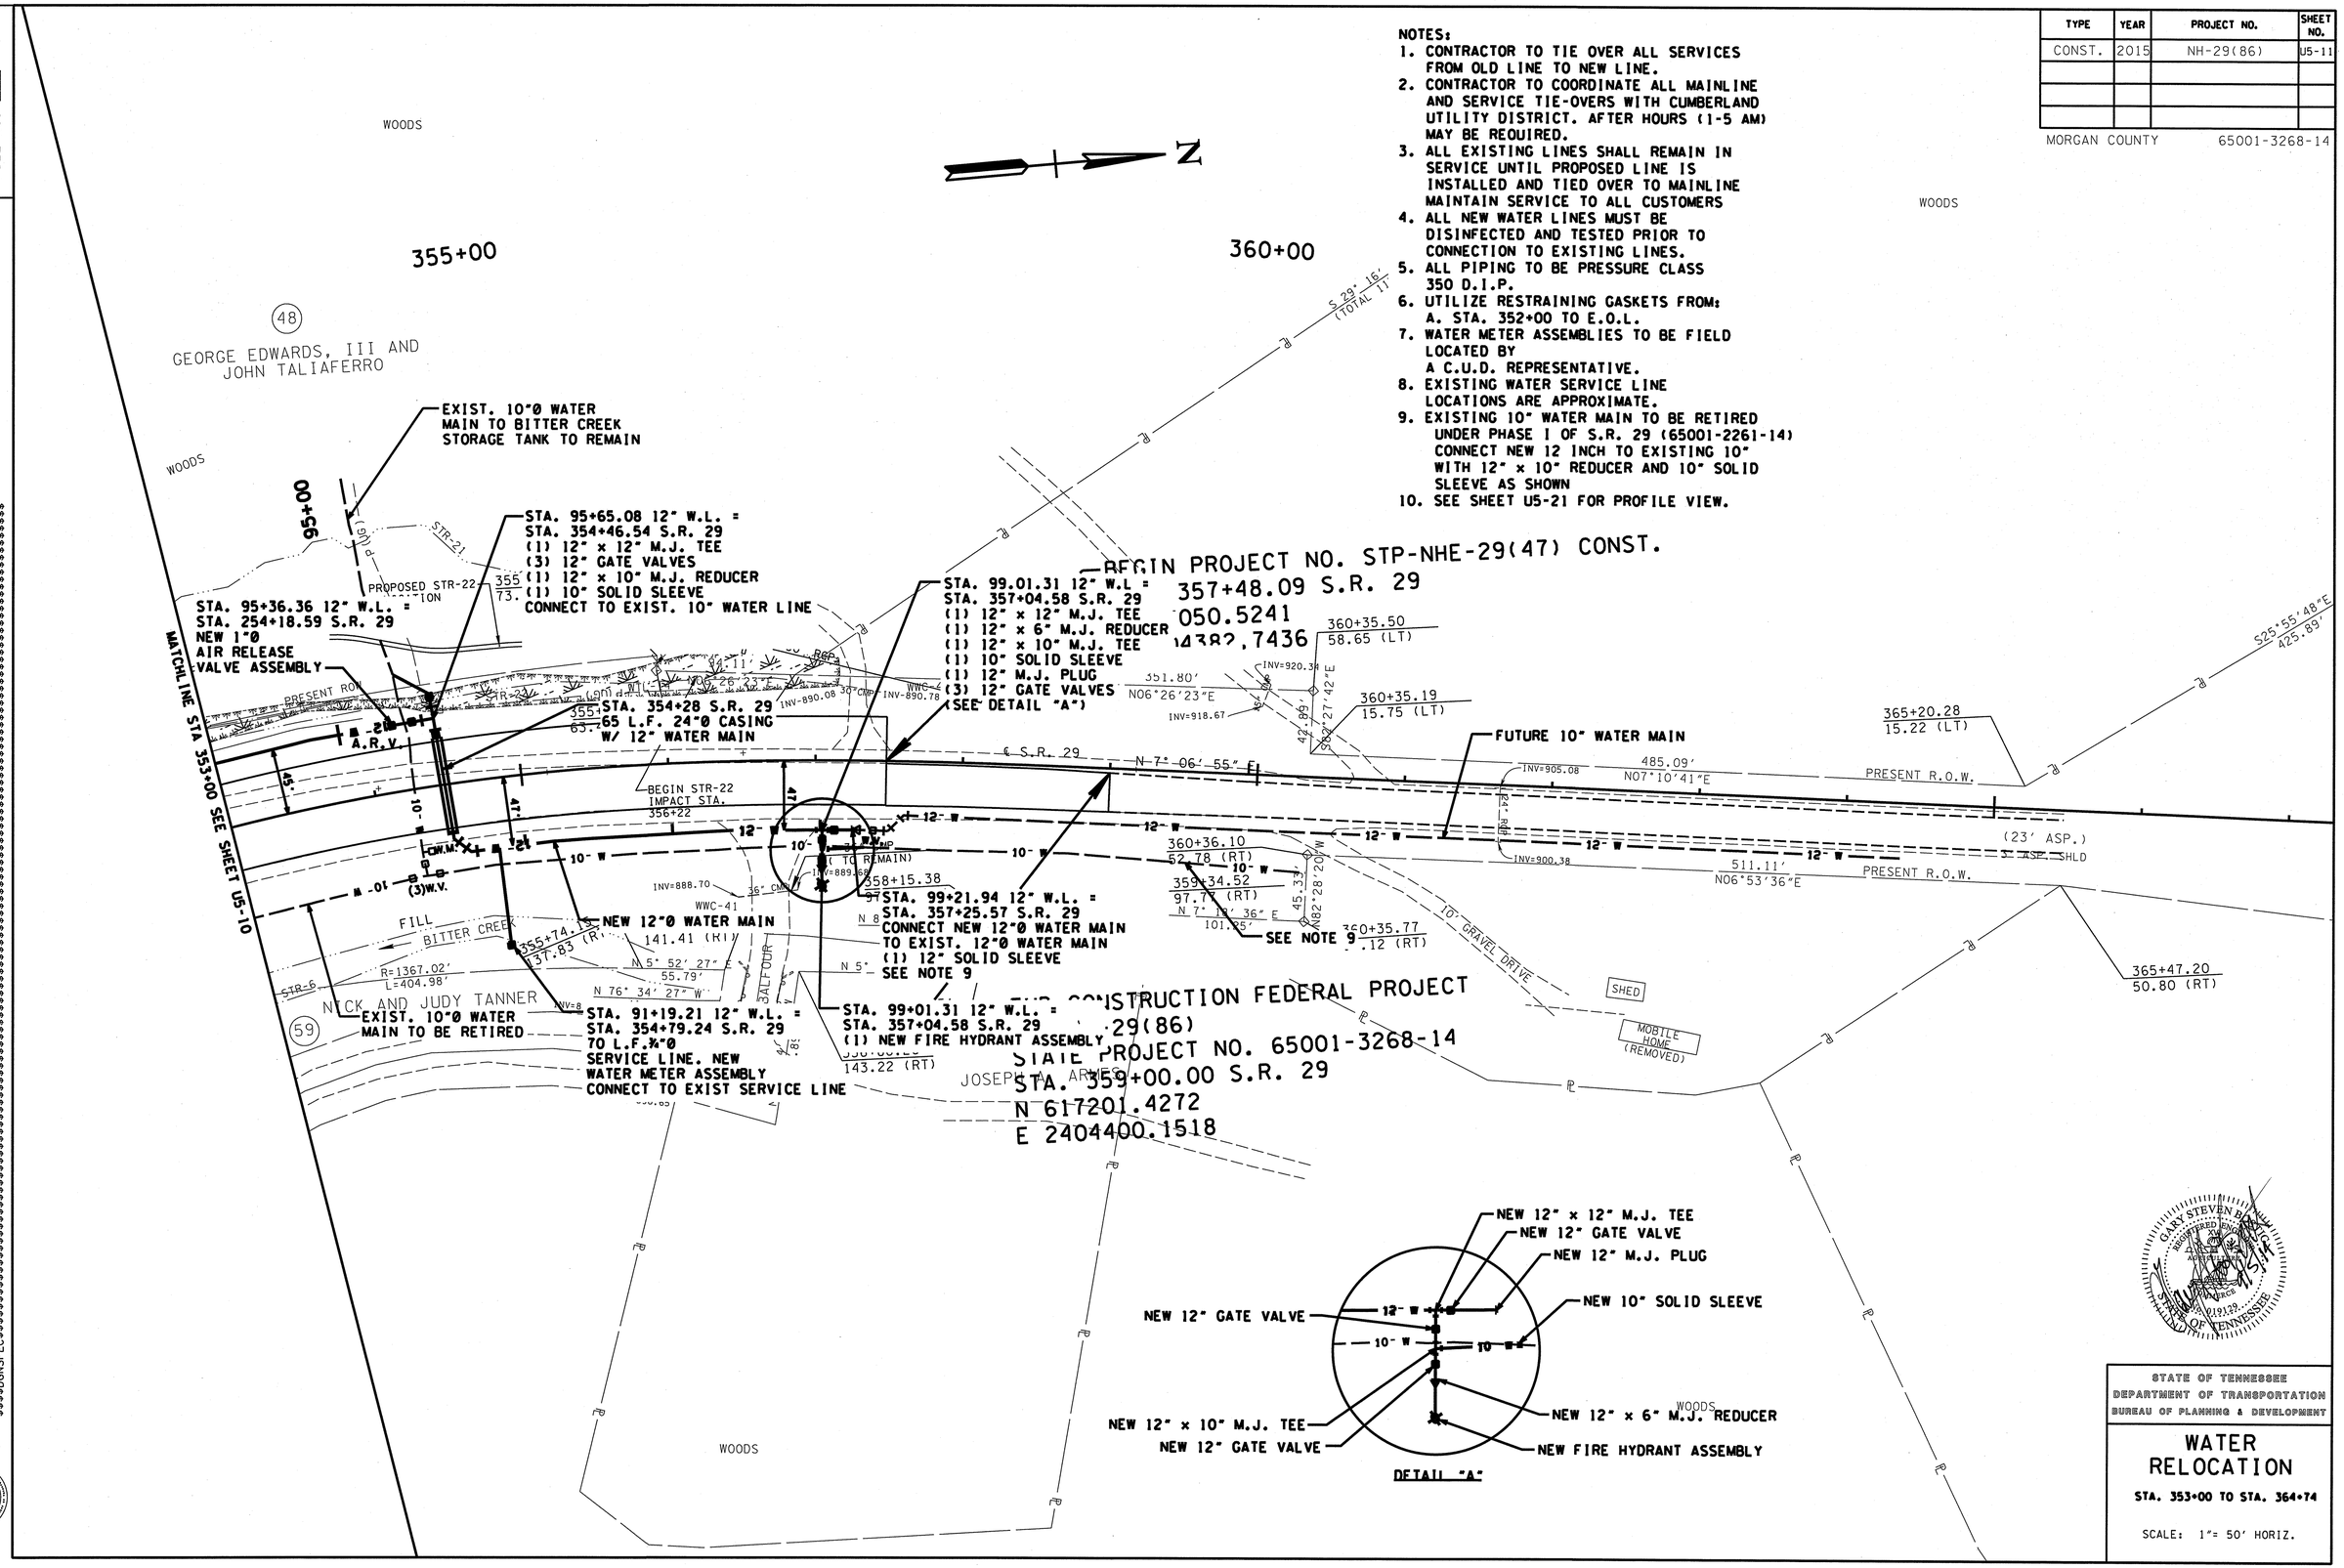


STATE OF TENNESSEE
DEPARTMENT OF TRANSPORTATION
BUREAU OF PLANNING & DEVELOPMENT

# WATER RELOCATION

STA. 353+00 TO STA. 364+74

SCALE: 1"= 50' HORIZ.

CUD9IL.U2-26/4-19-II
$$$$DGNSPEC$$$$

Survey & Design Division