| TYPE | YEAR | PROJECT NO. | SHEET NO. |
|---|---|---|---|
| CONST. | 2015 | NH-29(86) | U1-4 |
| | | | |
| | | | |

MORGAN COUNTY 65001-3268-14

TENNESSEE D.O.T.
DESIGN DIVISION
FILE NO.

MATCH LINE STA. 264+00 SEE SHEET NO. U1-3

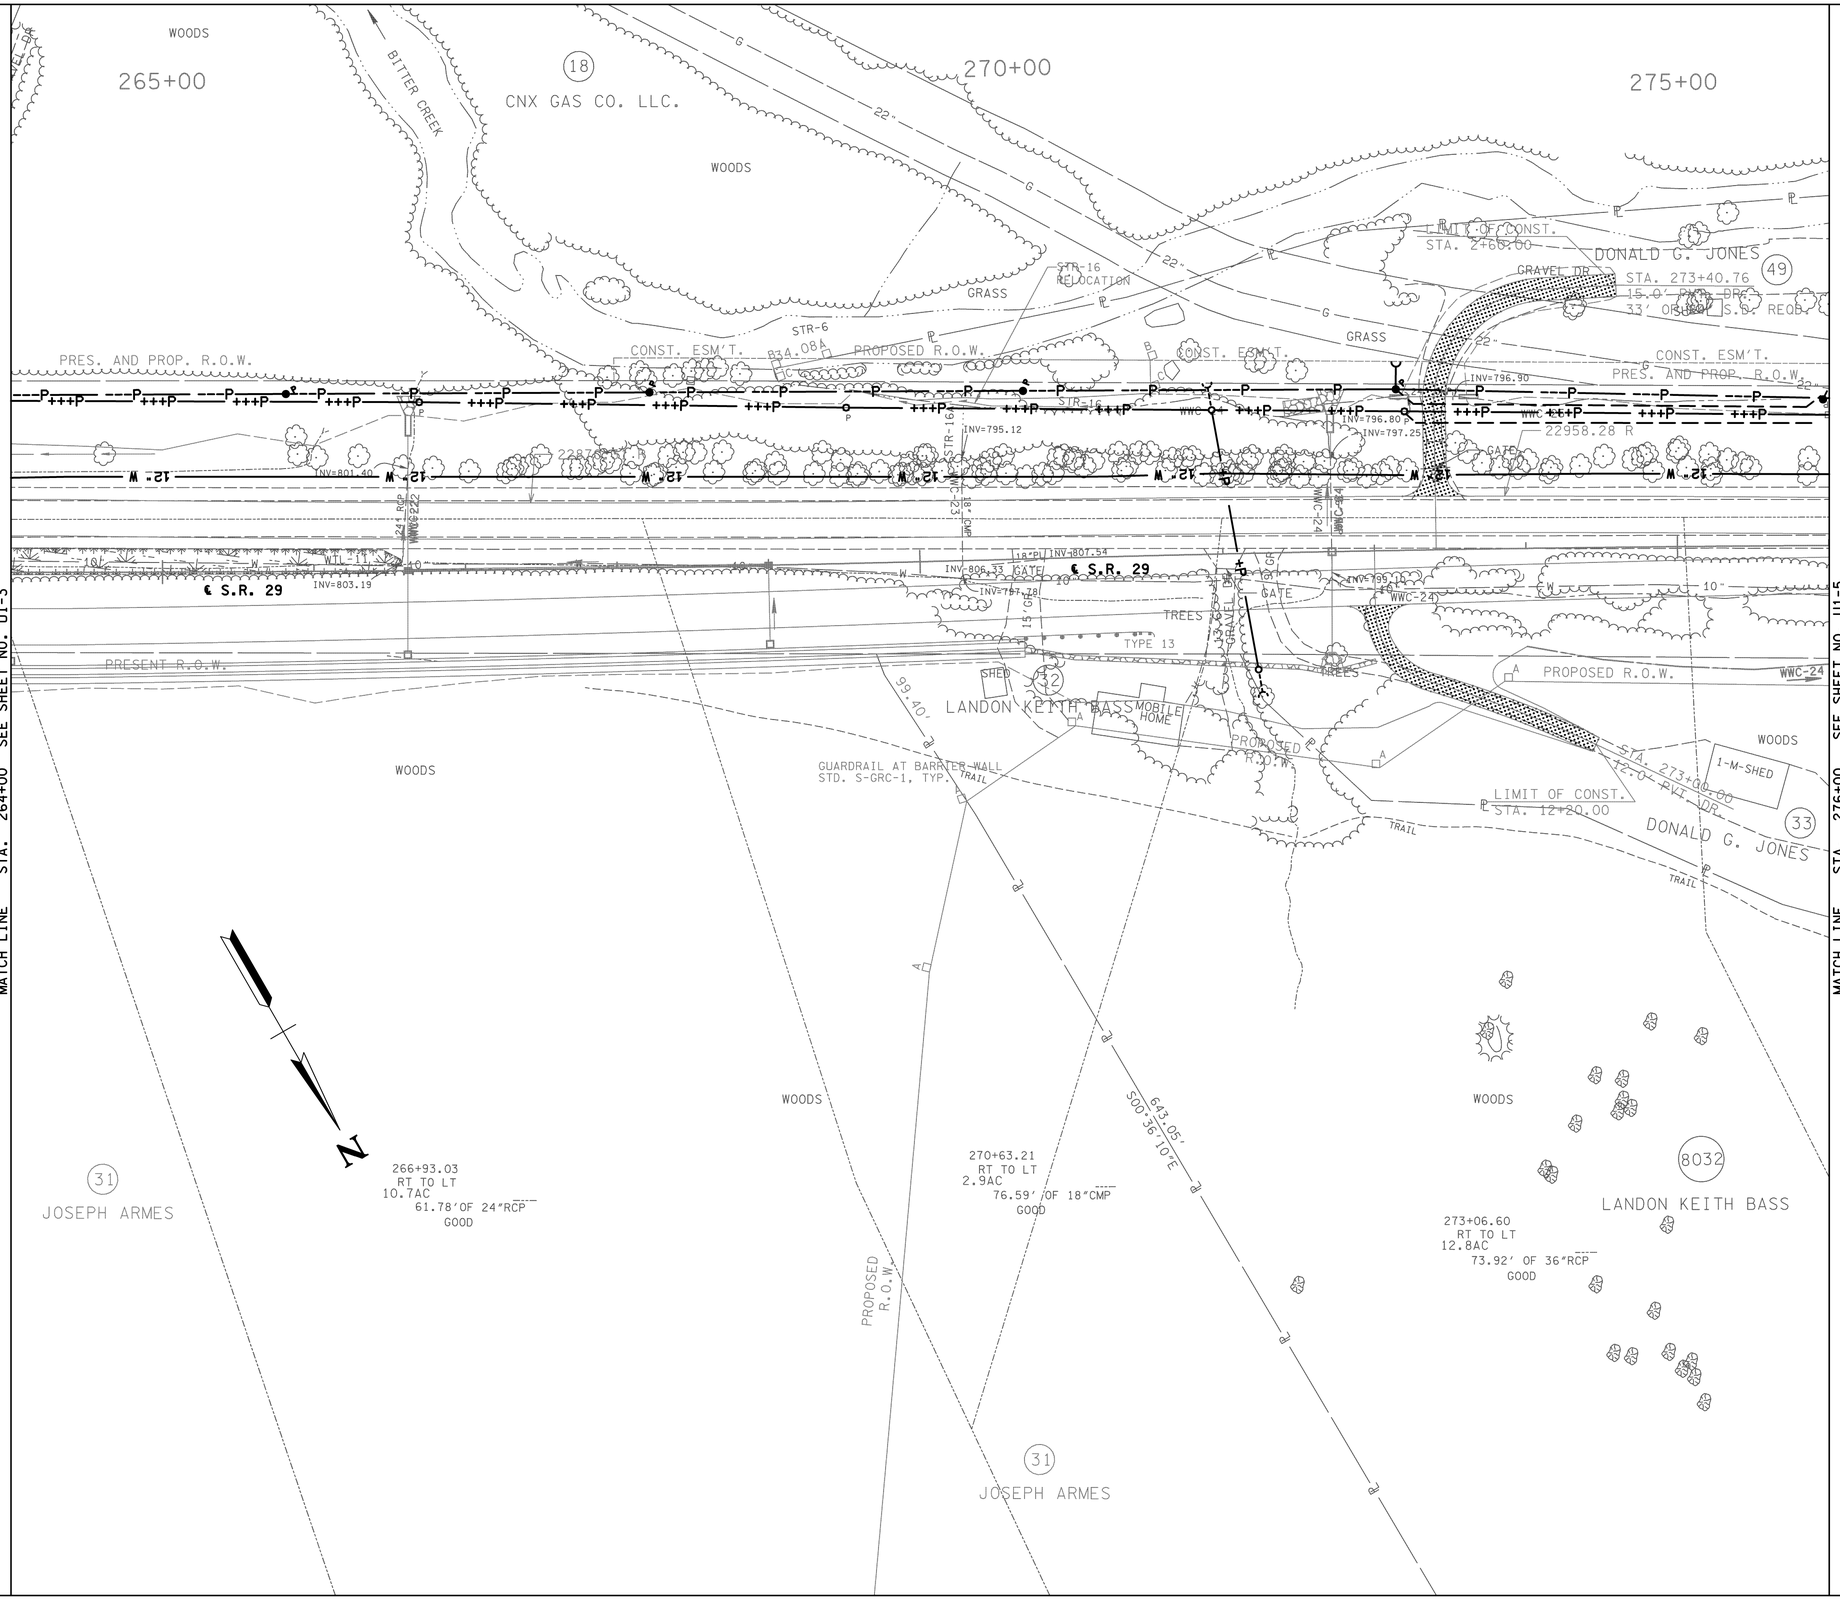


MATCH LINE STA. 276+00 SEE SHEET NO. U1-5

COORDINATE VALUES ARE NAD/83 (1995), AND ARE DATUM ADJUSTED BY THE FACTOR OF 1.0001, & TIED TO THE TGRN. ALL ELEVATIONS ARE REFERENCED TO THE NAVD 1988.

STATE OF TENNESSEE
DEPARTMENT OF TRANSPORTATION
BUREAU OF ENGINEERING

# UTILITIES

I-29
STA.264+00 TO STA.276+00
SCALE: 1"=50'

$$$$SYTIME$$$$$$$
$$$$DGNSPEC$$$$$$$