| TYPE | YEAR | PROJECT NO. | SHEET NO. |
|---|---|---|---|
| CONST. | 2015 | NH-29(66) | U4-10 |
| | | | |
| | | | |

MORGAN COUNTY 65001-3268-14

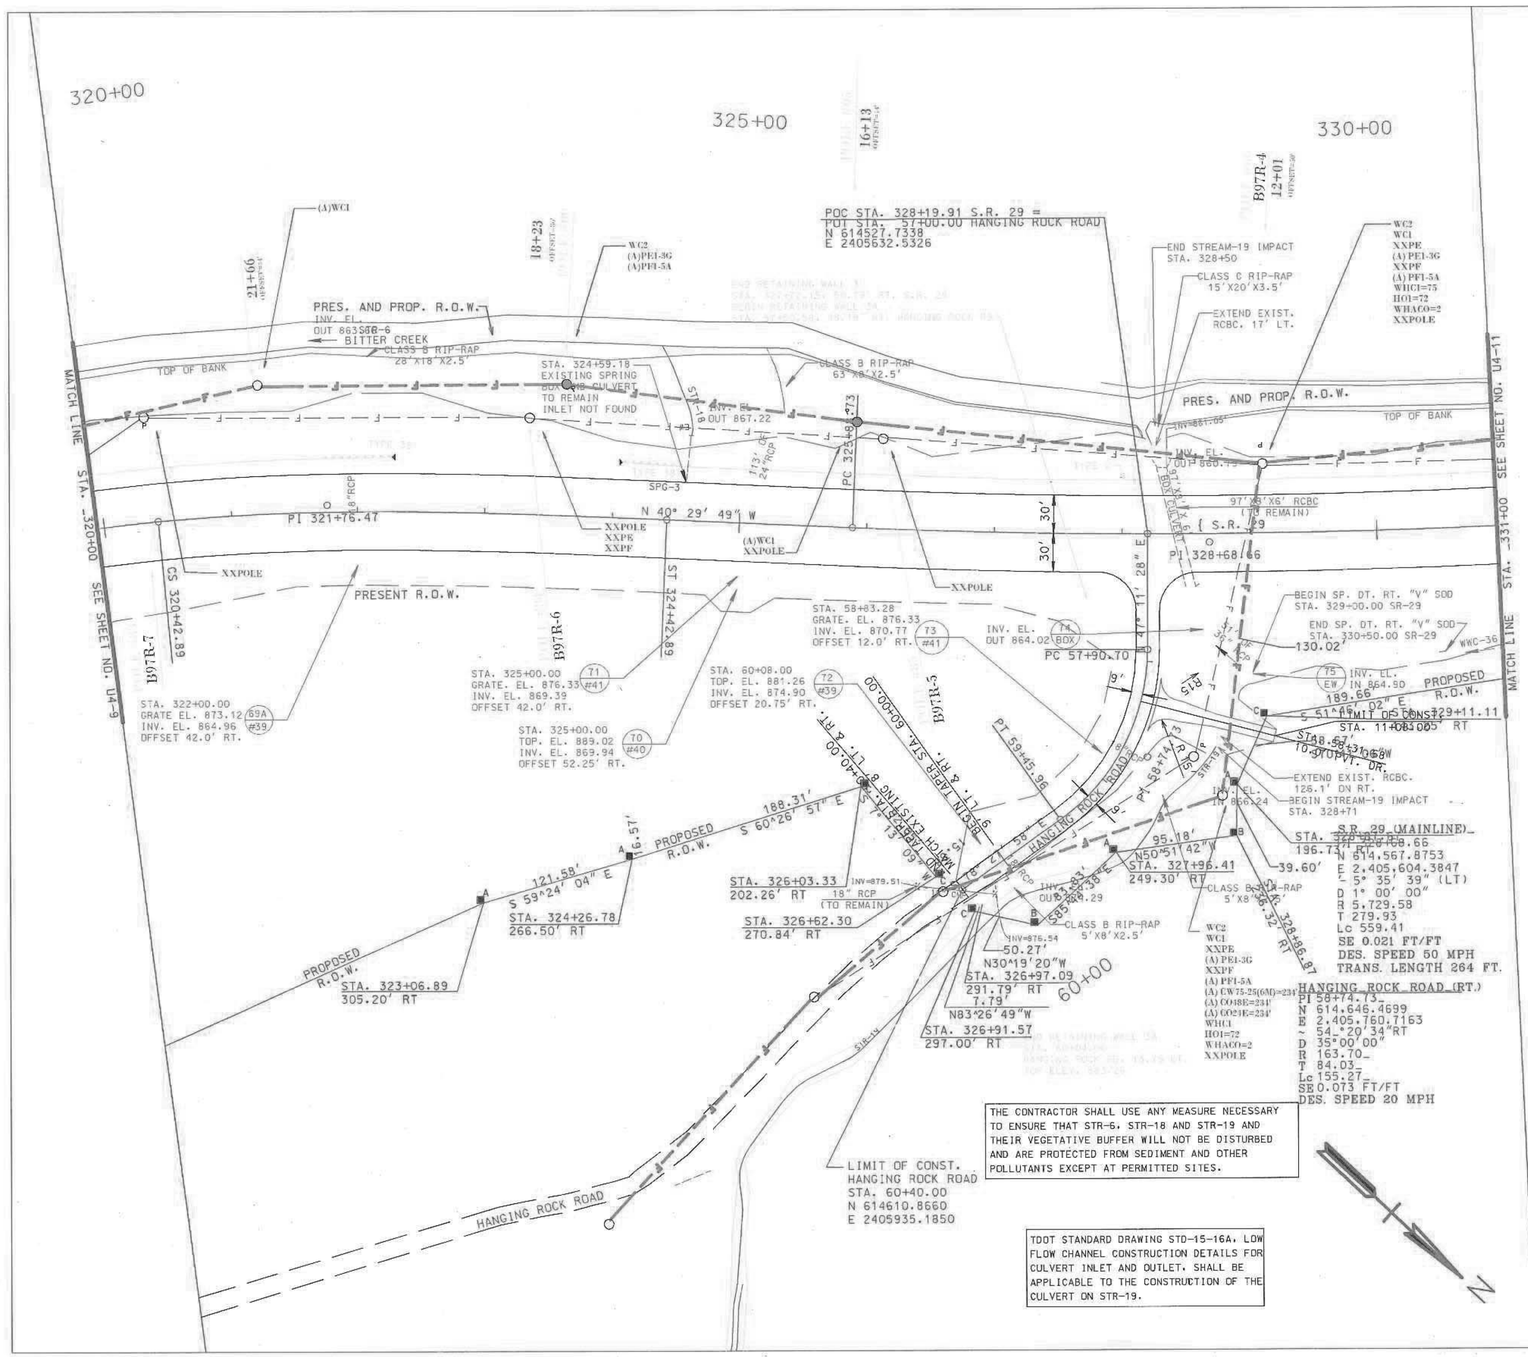


THE CONTRACTOR SHALL USE ANY MEASURE NECESSARY TO ENSURE THAT STR-6, STR-18 AND STR-19 AND THEIR VEGETATIVE BUFFER WILL NOT BE DISTURBED AND ARE PROTECTED FROM SEDIMENT AND OTHER POLLUTANTS EXCEPT AT PERMITTED SITES.

TDOT STANDARD DRAWING STD-15-16A, LOW FLOW CHANNEL CONSTRUCTION DETAILS FOR CULVERT INLET AND OUTLET, SHALL BE APPLICABLE TO THE CONSTRUCTION OF THE CULVERT ON STR-19.

THOMAS C. HARTER REGISTERED ENGINEER AGRICULTURE COMMERCE NO. 22868 STATE OF TENNESSEE

8/29/14

COORDINATE VALUES ARE NAD/83(1995) AND ARE DATUM ADJUSTED BY THE FACTOR 1.00000900 & TIED TO THE TGRN.

STATE OF TENNESSEE
DEPARTMENT OF TRANSPORTATION
BUREAU OF PLANNING & DEVELOPMENT

# PROPOSED LAYOUT

STA. 320+00 TO STA. 331+00

SCALE: 1"=50'