TENNESSEE D.O.T.
DESIGN DIVISION

FILE NO.

| TYPE | YEAR | PROJECT NO. | SHEET NO. |
|---|---|---|---|
| CONST. | 2012 | NH-29(86) | U1-7 |
| | | | |
| | | | |
| | | | |

MORGAN COUNTY 65001-3268-14

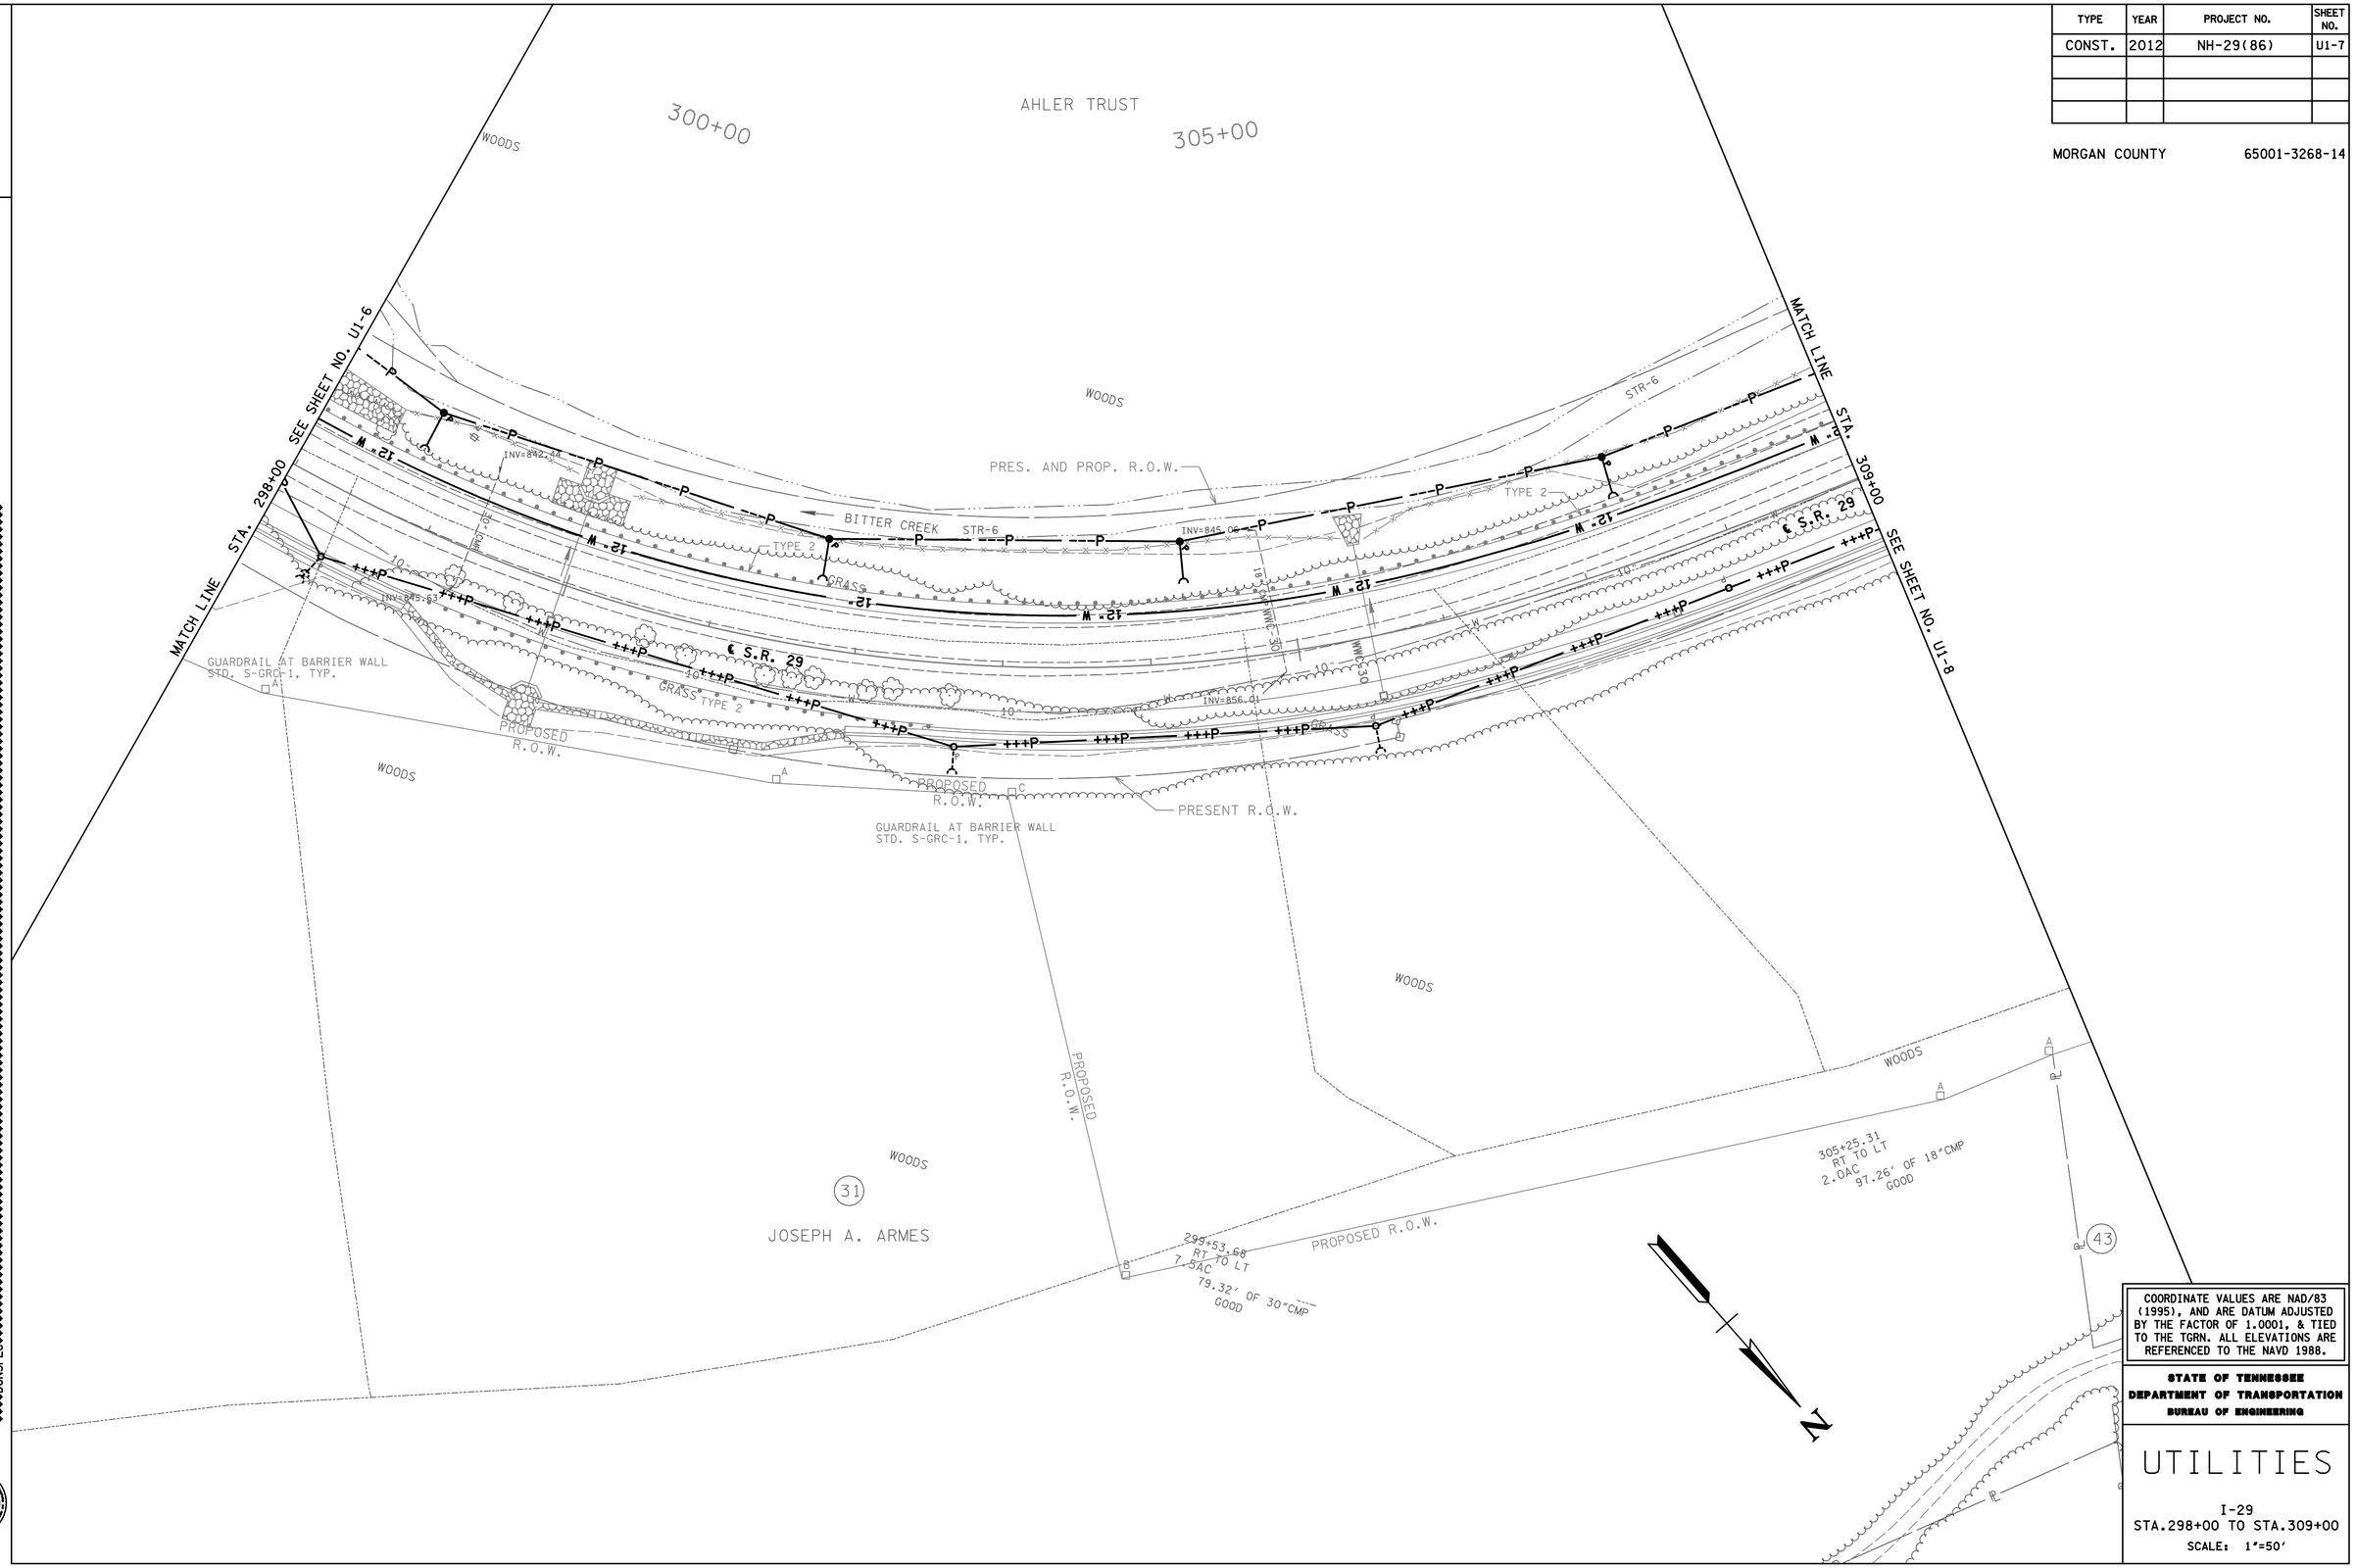


COORDINATE VALUES ARE NAD/83 (1995), AND ARE DATUM ADJUSTED BY THE FACTOR OF 1.0001, & TIED TO THE TGRN. ALL ELEVATIONS ARE REFERENCED TO THE NAVD 1988.

**STATE OF TENNESSEE**
**DEPARTMENT OF TRANSPORTATION**
**BUREAU OF ENGINEERING**

# UTILITIES

I-29
STA.298+00 TO STA.309+00
SCALE: 1"=50'

$$$$SYTIME$$$$$$$
$$$$DGNSPEC$$$$$$$

Survey & Design Division