TENNESSEE D.O.T.
DESIGN DIVISION
FILE NO. ____

| TYPE | YEAR | PROJECT NO. | SHEET NO. |
|---|---|---|---|
| CONST. | 2015 | NH-29(86) | U5-4 |

MORGAN COUNTY 65001-3268-14

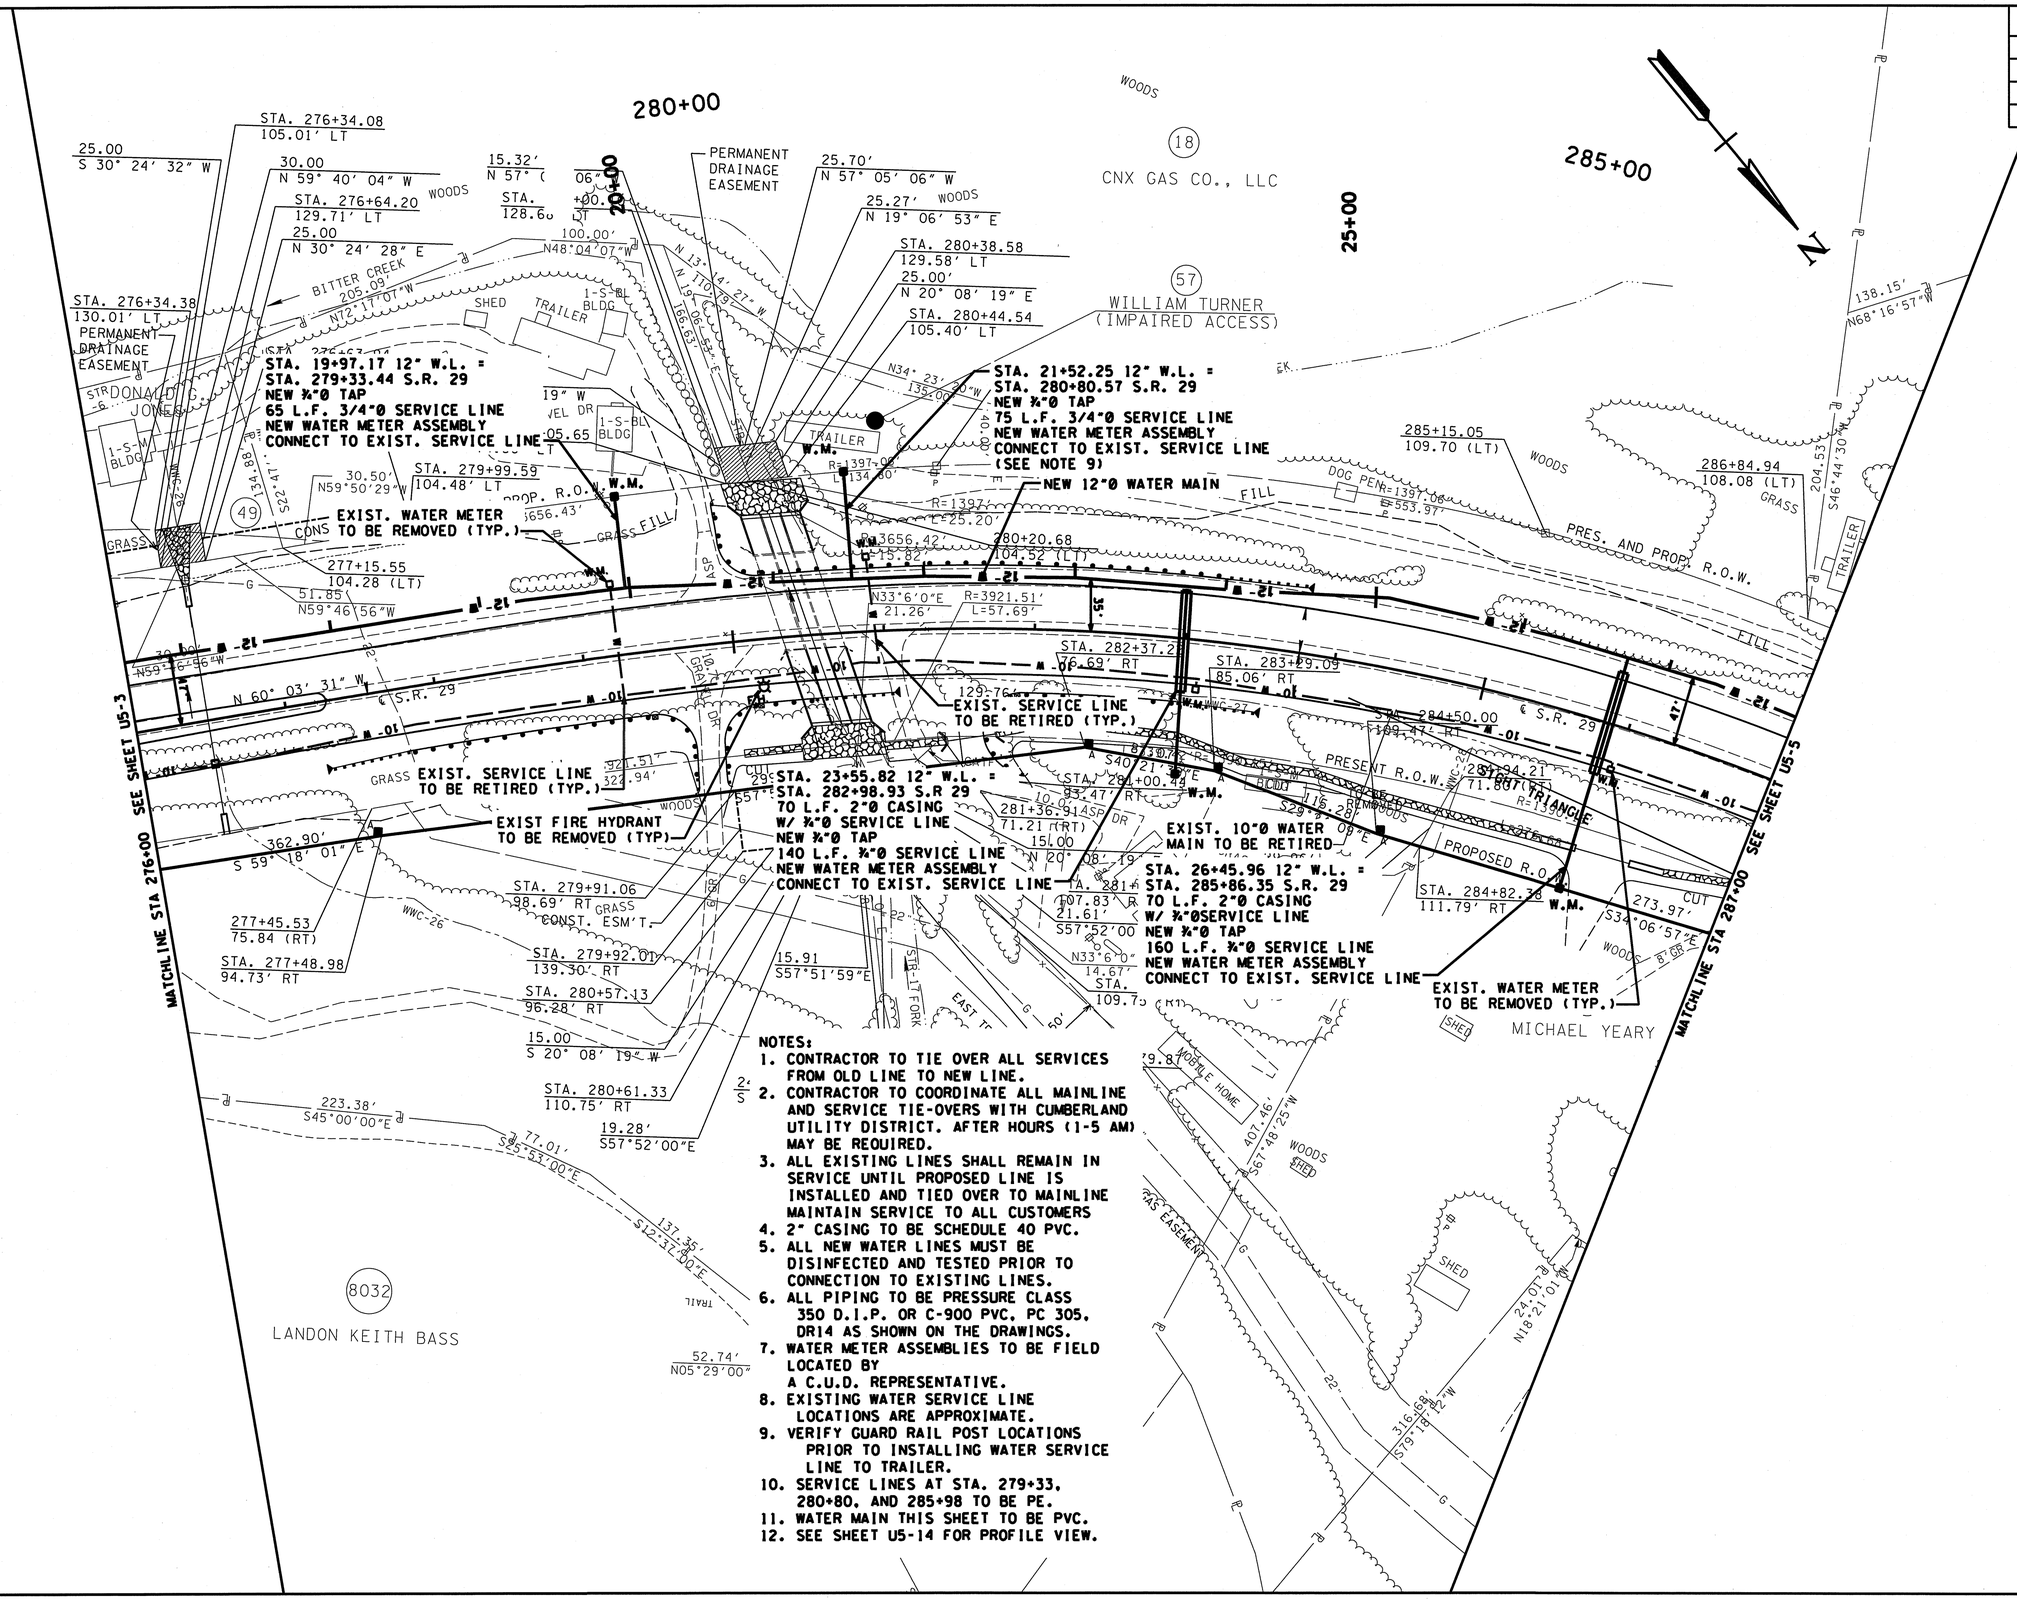


CUD9L.U2-19/4-19-11
$$$$DGNSPEC$$$$

Survey & Design Division

GARY STEVEN BOSWELL
REGISTERED ENGINEER
AGRICULTURE
No. 119139
STATE OF TENNESSEE

STATE OF TENNESSEE
DEPARTMENT OF TRANSPORTATION
BUREAU OF PLANNING & DEVELOPMENT

# WATER RELOCATION

STA.276+00 TO STA. 287+00

SCALE: 1"= 50' HORIZ.