TENNESSEE D.O.T.
DESIGN DIVISION
FILE NO.

| TYPE | YEAR | PROJECT NO. | SHEET NO. |
|---|---|---|---|
| CONST. | 2015 | NH-29(86) | U2-4 |
| | | | |
| | | | |
| | | | |

MORGAN COUNTY 65001-3268-14

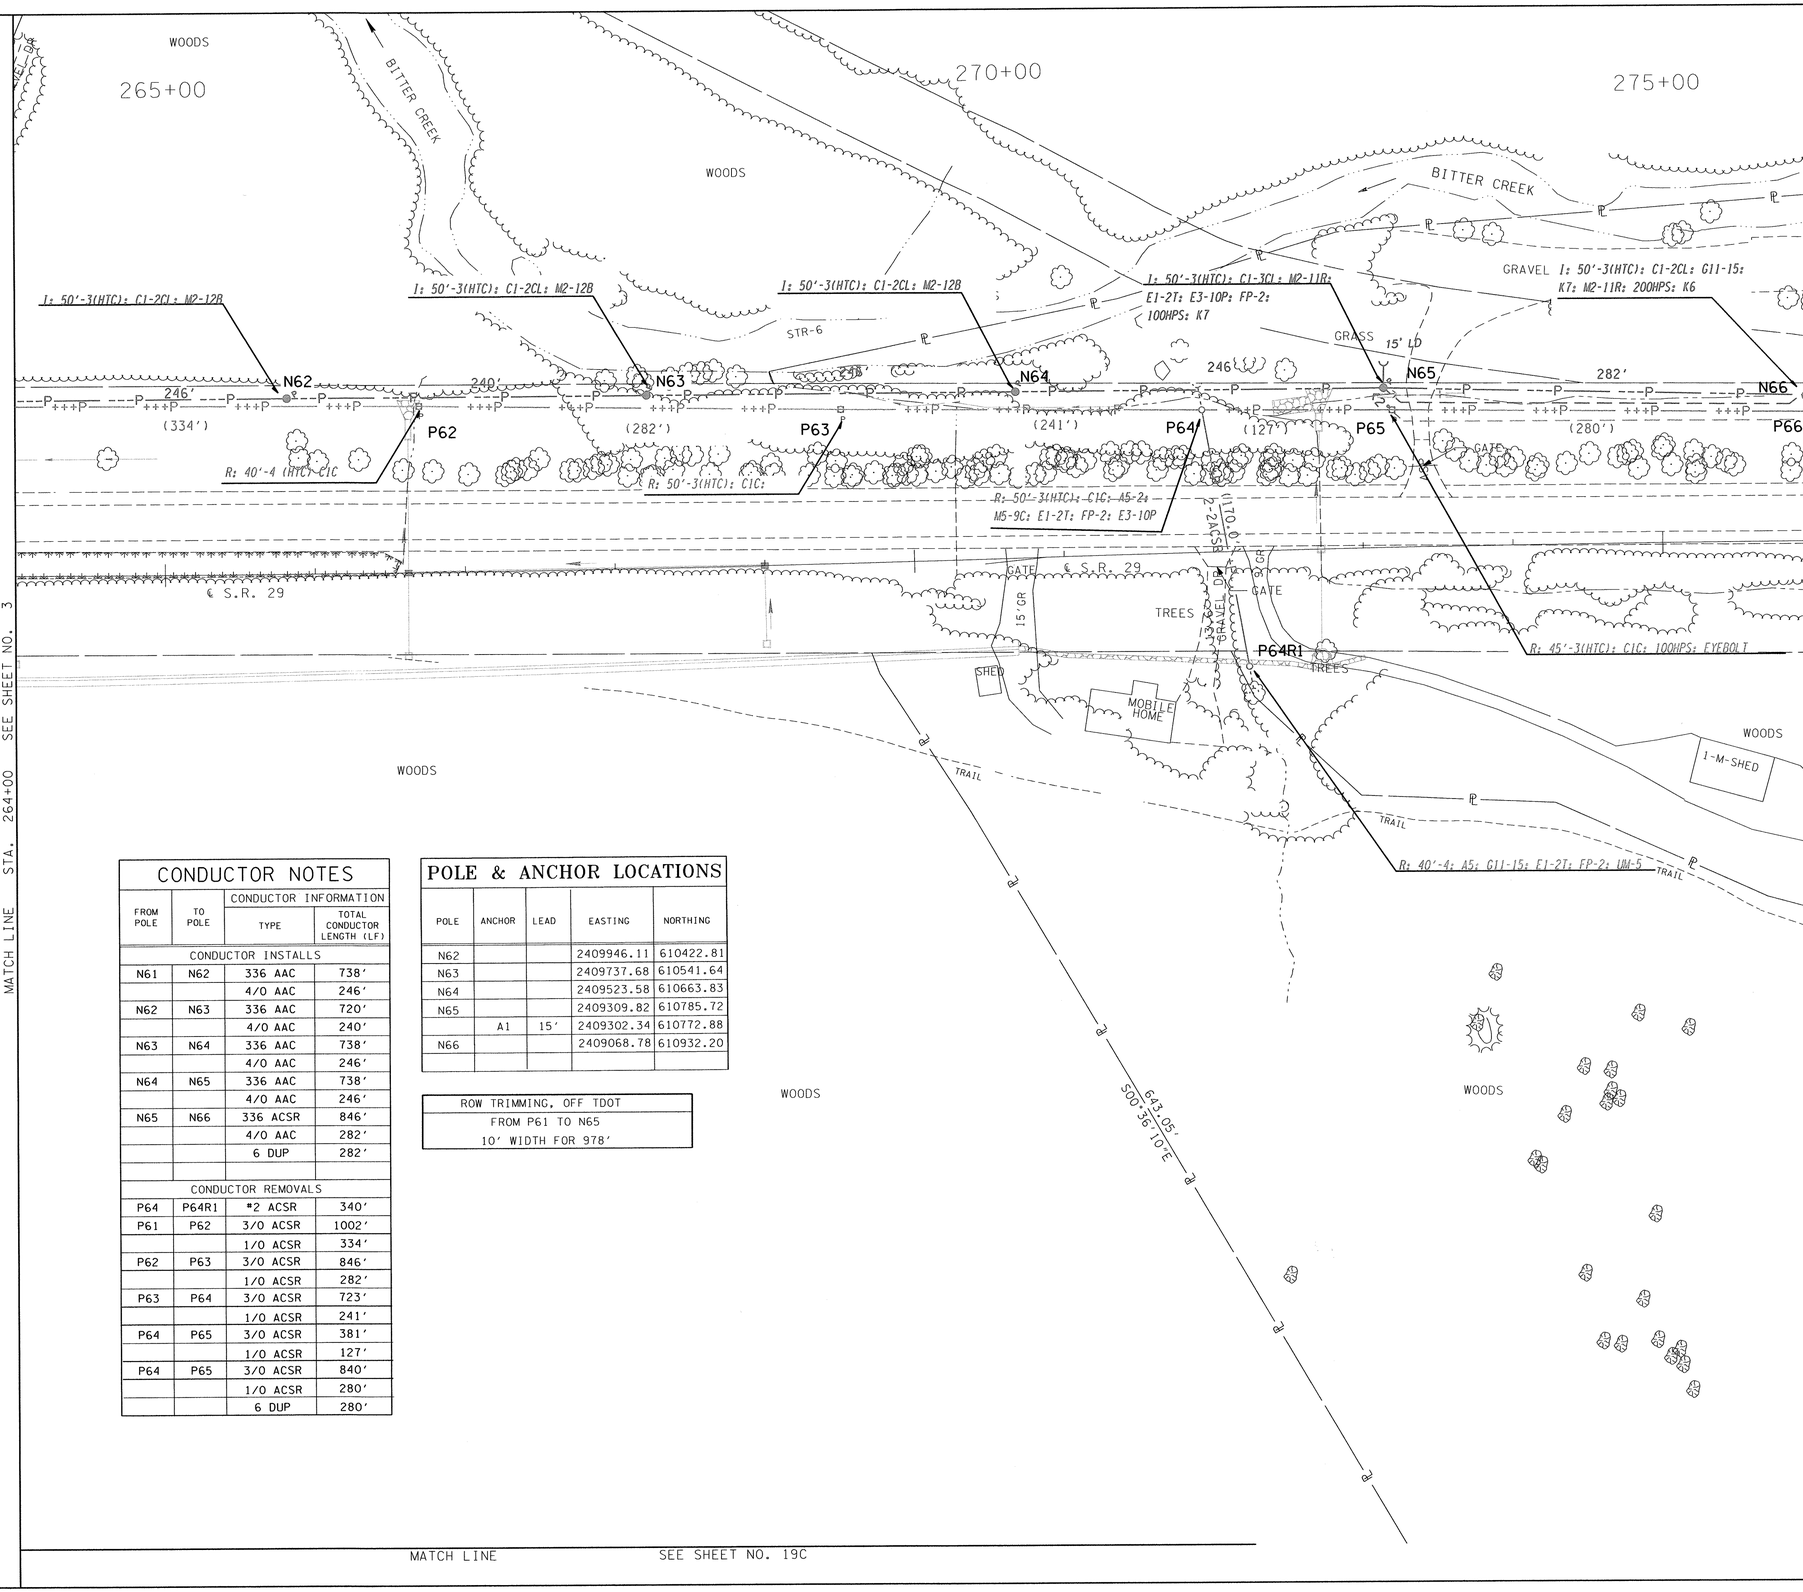


## CONDUCTOR NOTES

| FROM POLE | TO POLE | CONDUCTOR INFORMATION TYPE | TOTAL CONDUCTOR LENGTH (LF) |
|---|---|---|---|
| CONDUCTOR INSTALLS | | | |
| N61 | N62 | 336 AAC | 738' |
| | | 4/0 AAC | 246' |
| N62 | N63 | 336 AAC | 720' |
| | | 4/0 AAC | 240' |
| N63 | N64 | 336 AAC | 738' |
| | | 4/0 AAC | 246' |
| N64 | N65 | 336 AAC | 738' |
| | | 4/0 AAC | 246' |
| N65 | N66 | 336 ACSR | 846' |
| | | 4/0 AAC | 282' |
| | | 6 DUP | 282' |
| | | | |
| CONDUCTOR REMOVALS | | | |
| P64 | P64R1 | #2 ACSR | 340' |
| P61 | P62 | 3/0 ACSR | 1002' |
| | | 1/0 ACSR | 334' |
| P62 | P63 | 3/0 ACSR | 846' |
| | | 1/0 ACSR | 282' |
| P63 | P64 | 3/0 ACSR | 723' |
| | | 1/0 ACSR | 241' |
| P64 | P65 | 3/0 ACSR | 381' |
| | | 1/0 ACSR | 127' |
| P64 | P65 | 3/0 ACSR | 840' |
| | | 1/0 ACSR | 280' |
| | | 6 DUP | 280' |

## POLE & ANCHOR LOCATIONS

| POLE | ANCHOR | LEAD | EASTING | NORTHING |
|---|---|---|---|---|
| N62 | | | 2409946.11 | 610422.81 |
| N63 | | | 2409737.68 | 610541.64 |
| N64 | | | 2409523.58 | 610663.83 |
| N65 | | | 2409309.82 | 610785.72 |
| | A1 | 15' | 2409302.34 | 610772.88 |
| N66 | | | 2409068.78 | 610932.20 |
| | | | | |

ROW TRIMMING, OFF TDOT
FROM P61 TO N65
10' WIDTH FOR 978'


Cannon&Cannon, Inc.
Consulting Engineers • Field Surveyors
8550 Kingston Pike
Knoxville, Tennessee 37919
Telephone: (865) 670-8555 • Fax: (865) 670-8866
www.cannon-cannon.com


HARRIMAN UTILITY BOARD
300 North Roane Street
Harriman, TN 37748
Phone (865) 882-3242

# ELECTRIC RELOCATION

STA. 264+00 TO STA. 276+00

JEFF L. MEADOW REGISTERED ENGINEER AGRICULTURE COMMERCE No. 23031 STATE OF TENNESSEE

| | |
|---|---|
| CCI NO. | 923-0005 |
| P.I.C. | JEFF MEADOW |
| DRAWN | JNR |
| D.C. | DM |
| SCALE: 1" = 50' | DATE: 8-29-2014 |

9/5/2014 11:57:28 AM
Z:\00923-0005\UTILITIES\B Date\DGN FILES\ROSR29U2-4.sht

Survey & Design Division