TENNESSEE D.O.T.
DESIGN DIVISION
FILE NO.

| TYPE | YEAR | PROJECT NO. | SHEET NO. |
|---|---|---|---|
| CONST. | 2015 | NH-29(86) | U1-12 |
| | | | |
| | | | |

MORGAN COUNTY 65001-3268-14

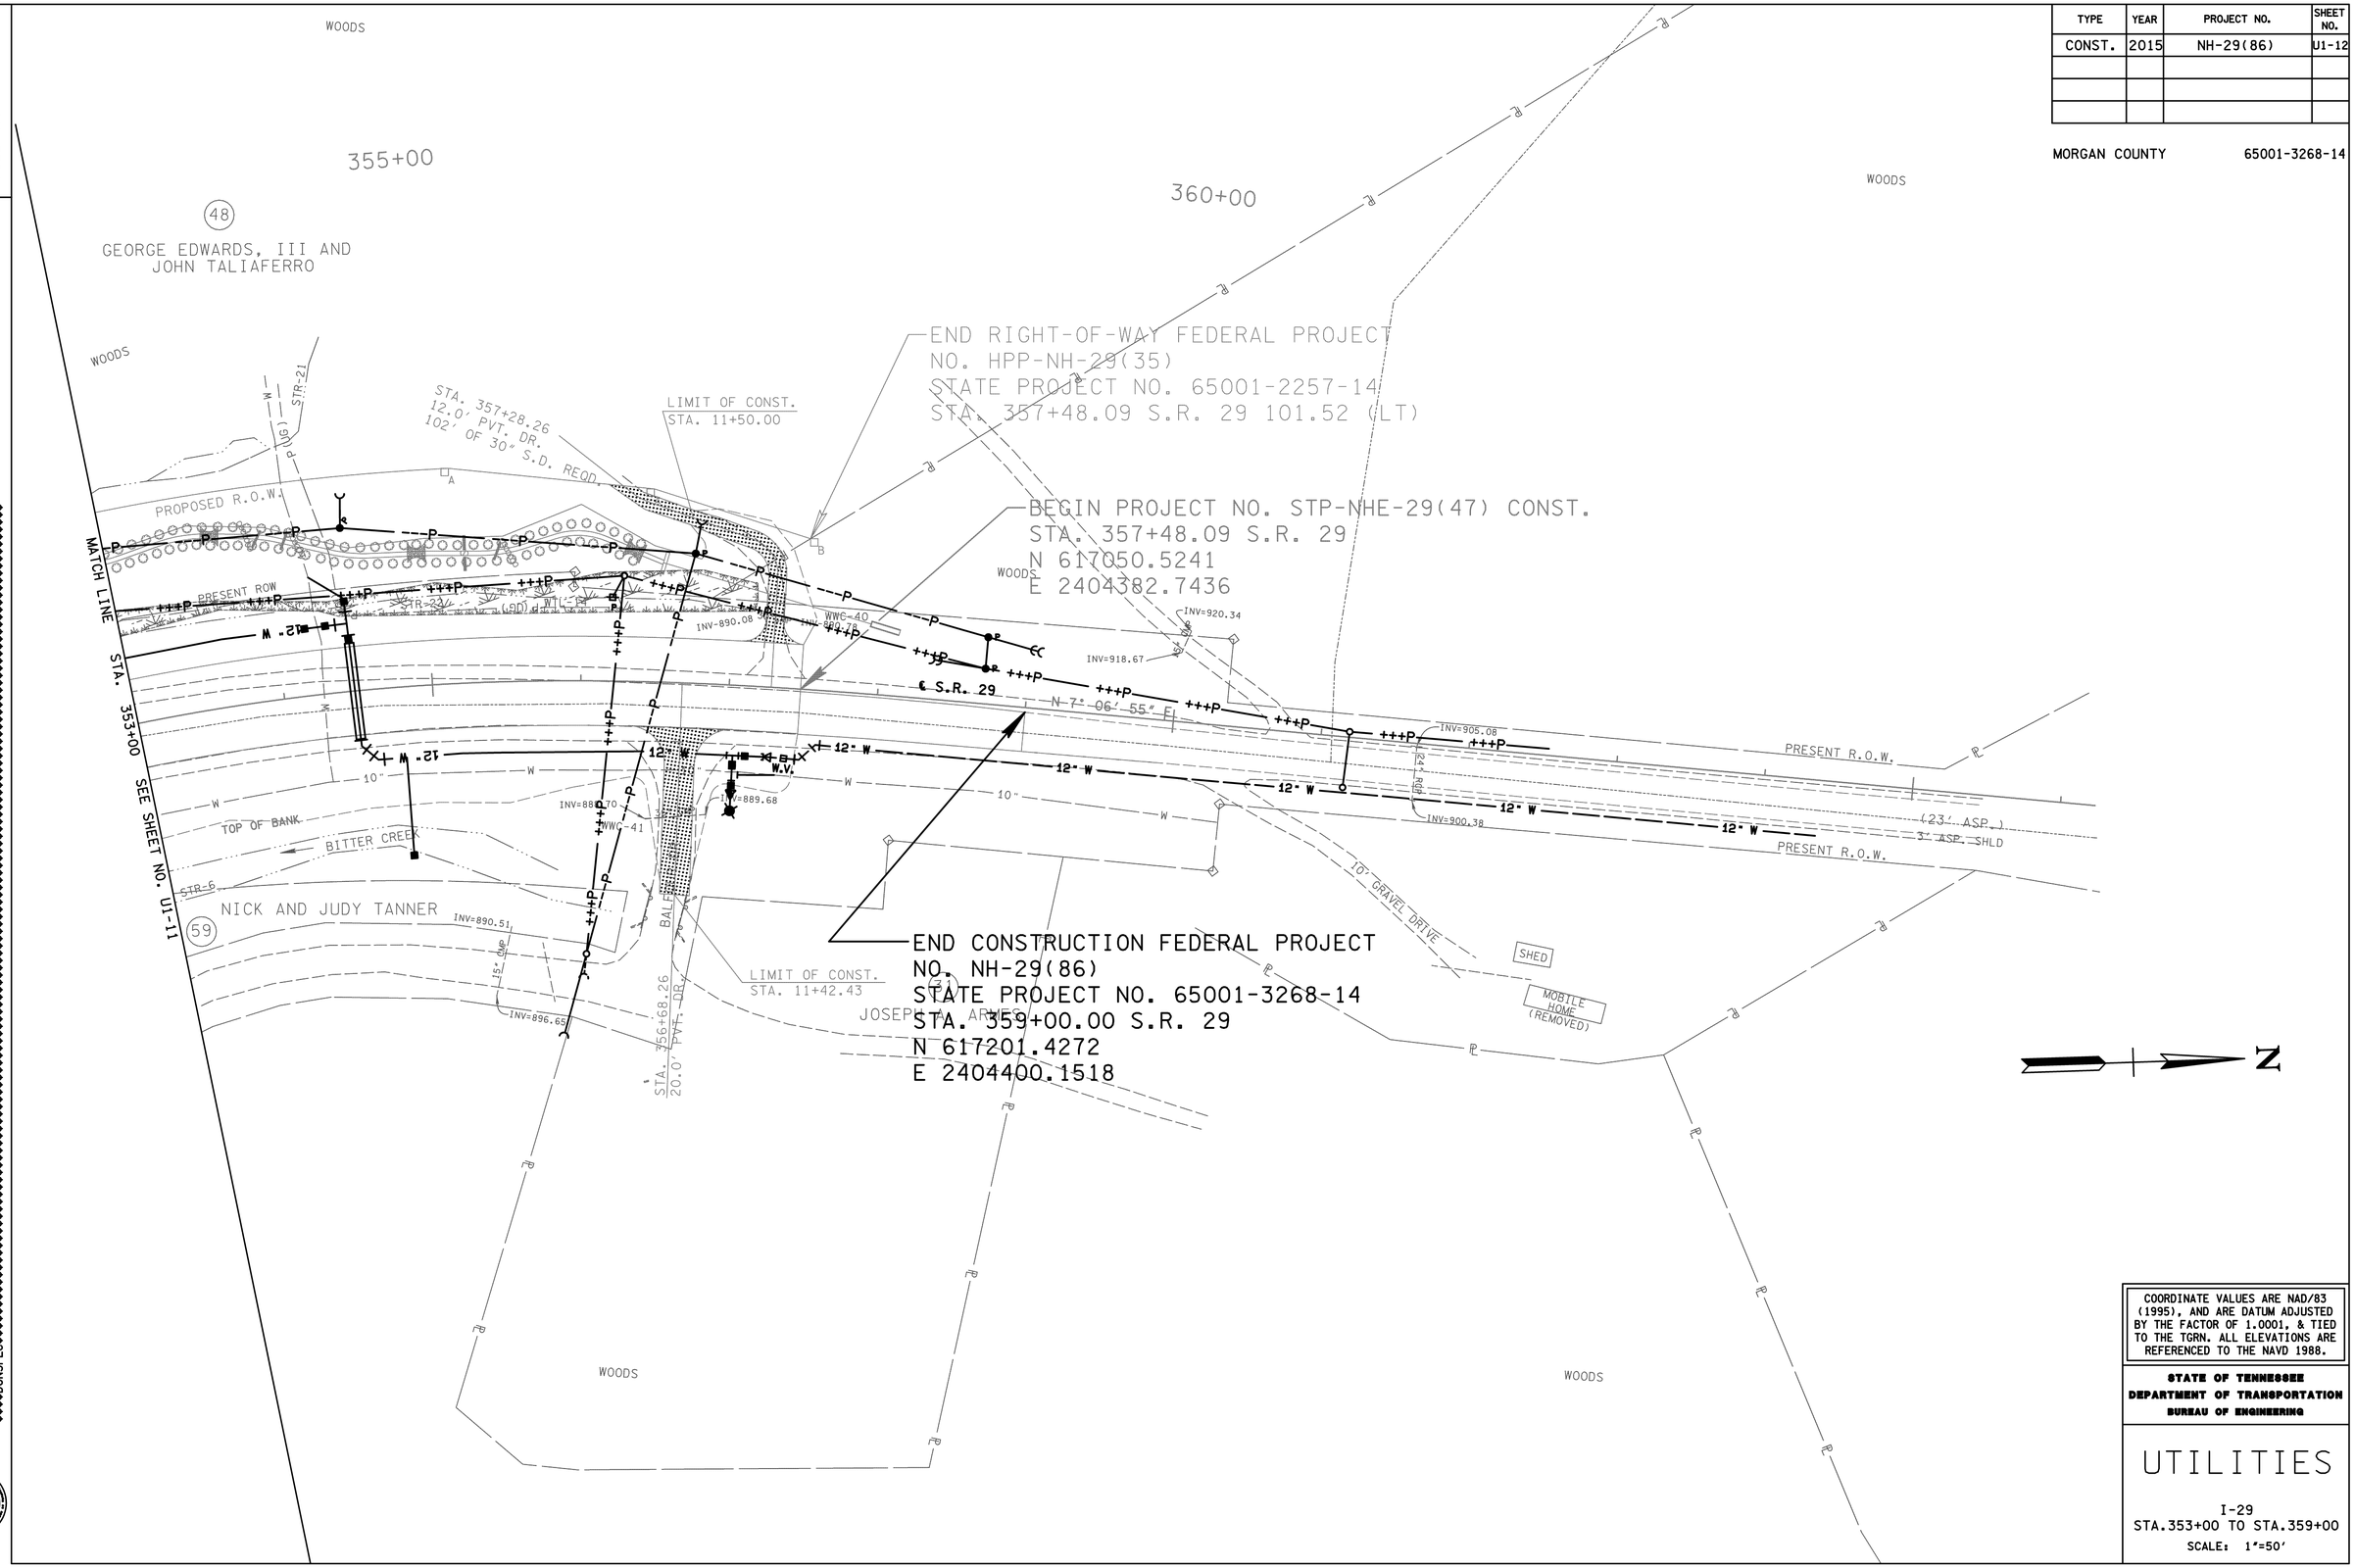


END CONSTRUCTION FEDERAL PROJECT
NO. NH-29(86)
STATE PROJECT NO. 65001-3268-14
STA. 359+00.00 S.R. 29
N 617201.4272
E 2404400.1518

COORDINATE VALUES ARE NAD/83 (1995), AND ARE DATUM ADJUSTED BY THE FACTOR OF 1.0001, & TIED TO THE TGRN. ALL ELEVATIONS ARE REFERENCED TO THE NAVD 1988.

STATE OF TENNESSEE
DEPARTMENT OF TRANSPORTATION
BUREAU OF ENGINEERING

# UTILITIES

I-29
STA.353+00 TO STA.359+00
SCALE: 1"=50'

$$$$SYTIME$$$$$$$
$$$DGNSPEC$$$