TENNESSEE D.O.T.
DESIGN DIVISION
FILE NO.

| TYPE | YEAR | PROJECT NO. | SHEET NO. |
|---|---|---|---|
| CONST. | 2015 | NH-29(86) | U2-7 |

MORGAN COUNTY 65001-3268-14

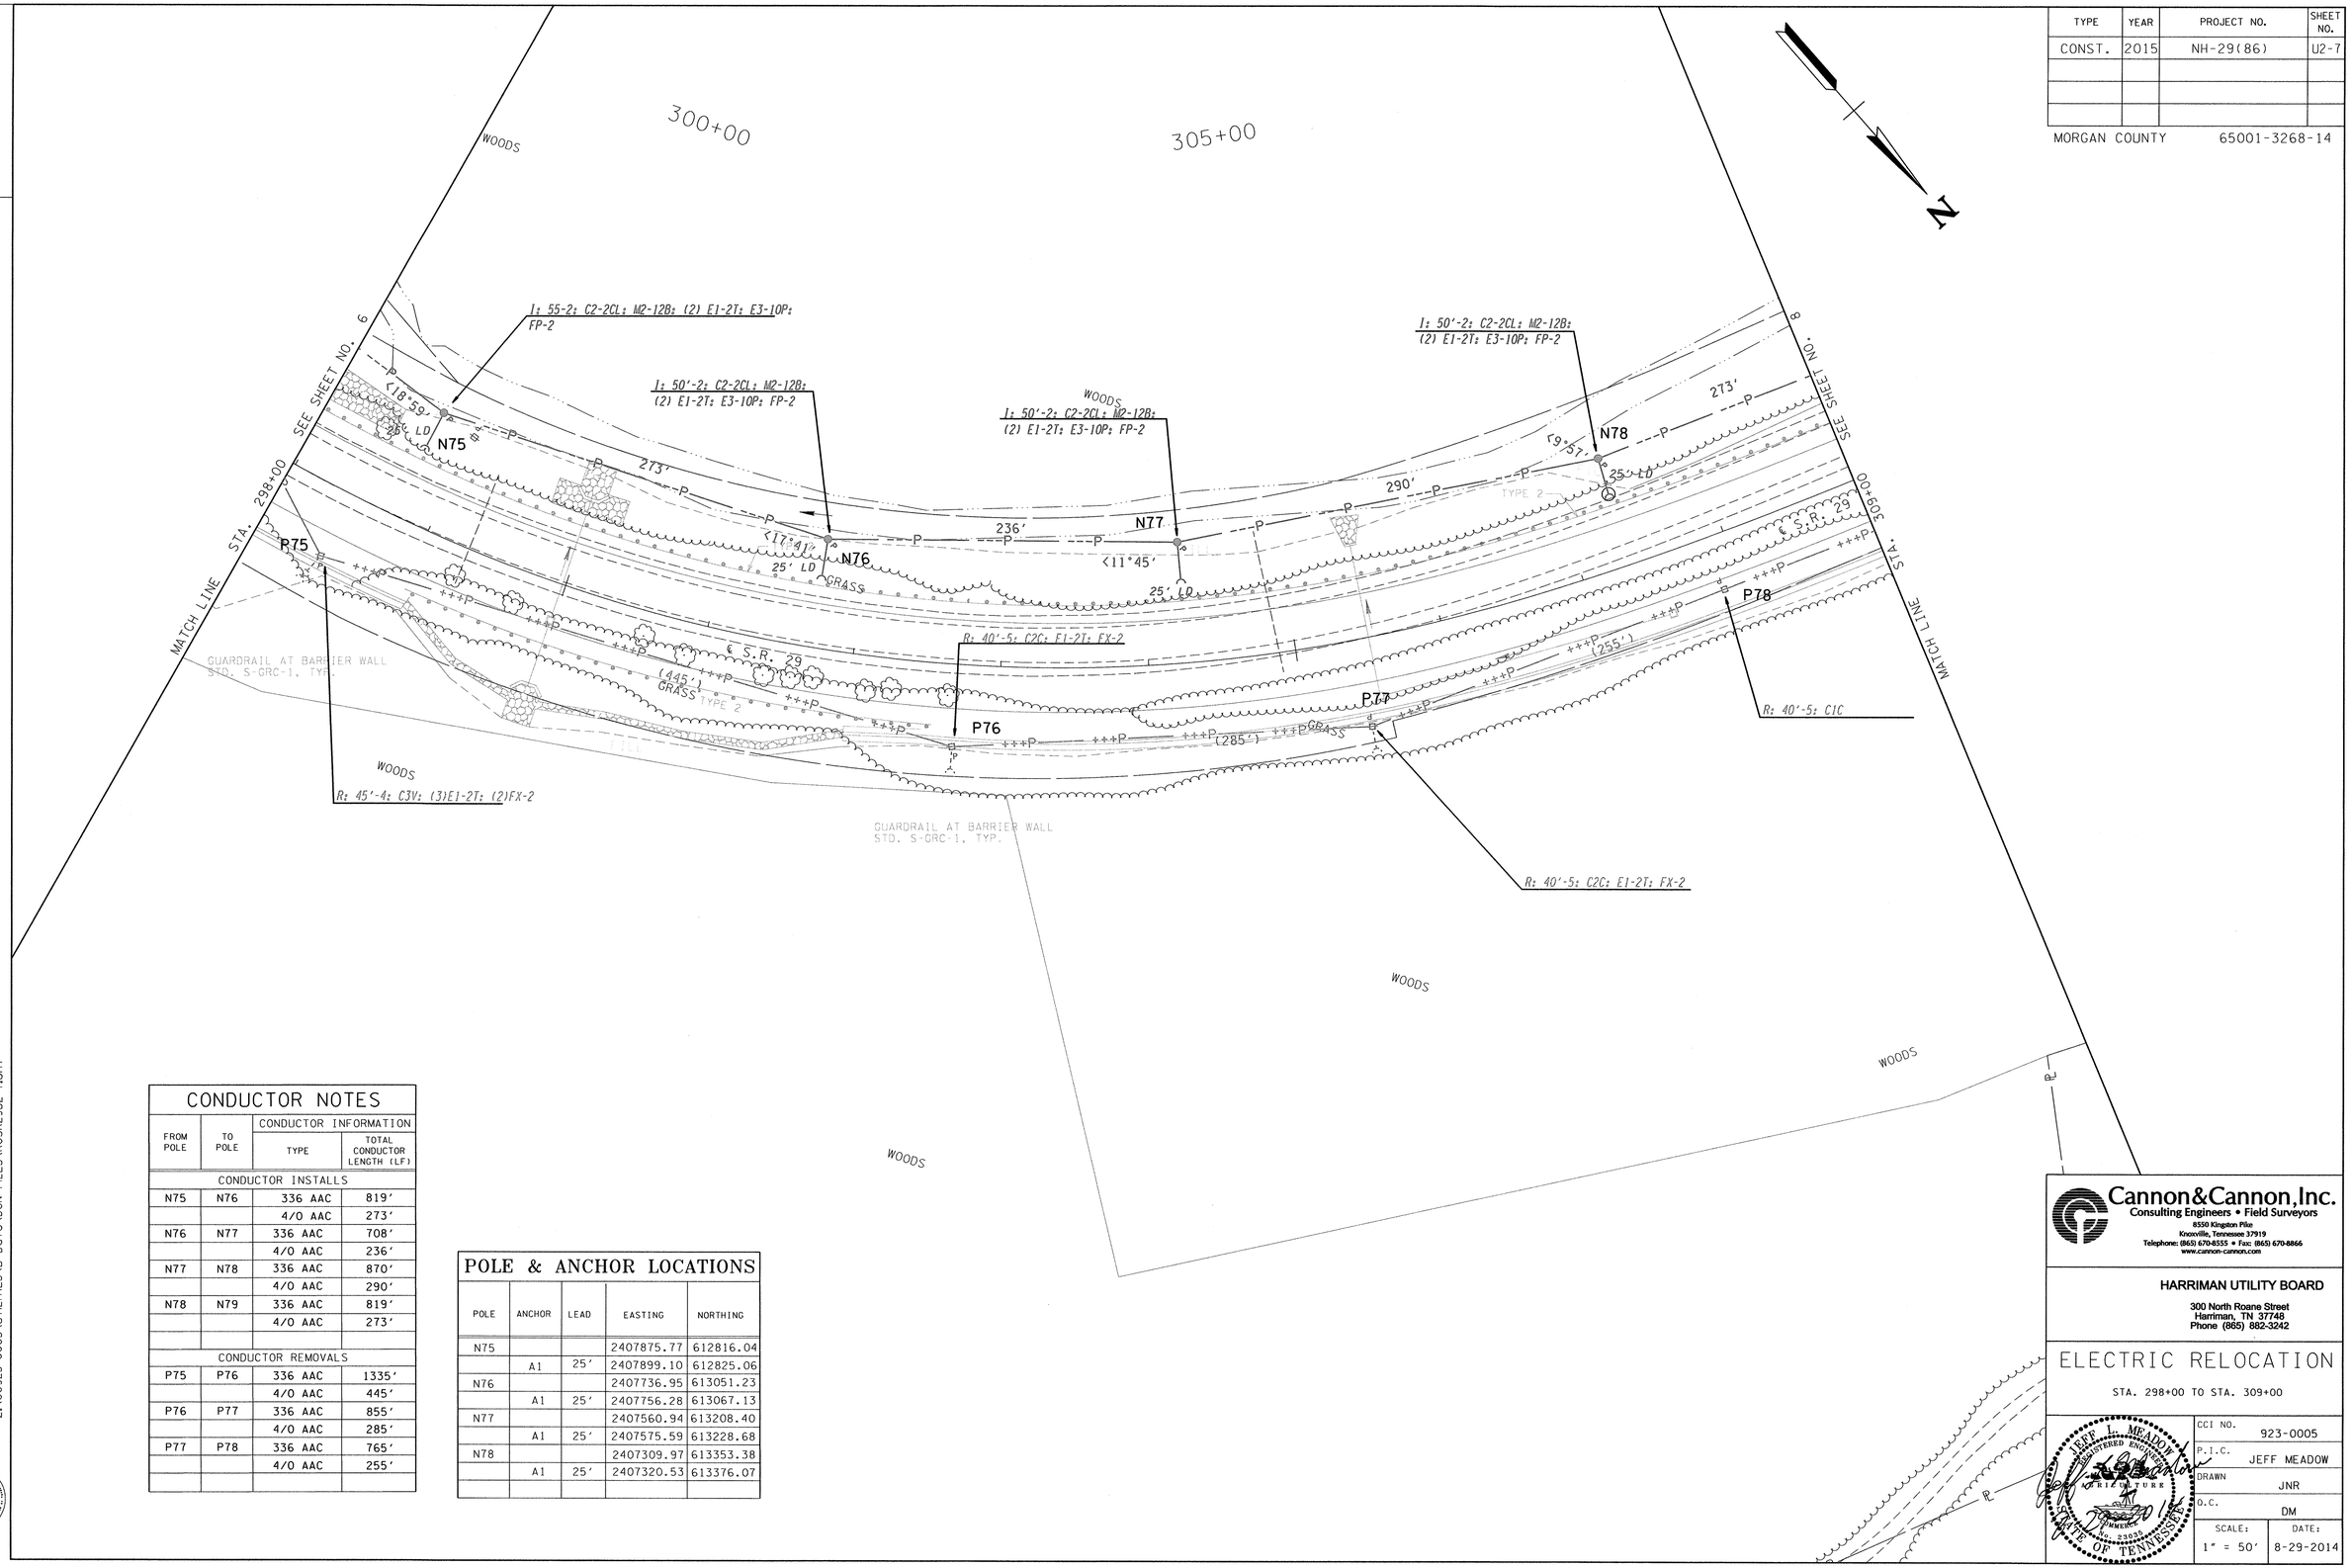


## CONDUCTOR NOTES

| FROM POLE | TO POLE | CONDUCTOR INFORMATION TYPE | CONDUCTOR INFORMATION TOTAL CONDUCTOR LENGTH (LF) |
|---|---|---|---|
| CONDUCTOR INSTALLS | | | |
| N75 | N76 | 336 AAC | 819' |
| | | 4/0 AAC | 273' |
| N76 | N77 | 336 AAC | 708' |
| | | 4/0 AAC | 236' |
| N77 | N78 | 336 AAC | 870' |
| | | 4/0 AAC | 290' |
| N78 | N79 | 336 AAC | 819' |
| | | 4/0 AAC | 273' |
| | | | |
| CONDUCTOR REMOVALS | | | |
| P75 | P76 | 336 AAC | 1335' |
| | | 4/0 AAC | 445' |
| P76 | P77 | 336 AAC | 855' |
| | | 4/0 AAC | 285' |
| P77 | P78 | 336 AAC | 765' |
| | | 4/0 AAC | 255' |
| | | | |

## POLE & ANCHOR LOCATIONS

| POLE | ANCHOR | LEAD | EASTING | NORTHING |
|---|---|---|---|---|
| N75 | | | 2407875.77 | 612816.04 |
| | A1 | 25' | 2407899.10 | 612825.06 |
| N76 | | | 2407736.95 | 613051.23 |
| | A1 | 25' | 2407756.28 | 613067.13 |
| N77 | | | 2407560.94 | 613208.40 |
| | A1 | 25' | 2407575.59 | 613228.68 |
| N78 | | | 2407309.97 | 613353.38 |
| | A1 | 25' | 2407320.53 | 613376.07 |
| | | | | |


Cannon&Cannon, Inc.
Consulting Engineers • Field Surveyors
8550 Kingston Pike
Knoxville, Tennessee 37919
Telephone: (865) 670-8555 • Fax: (865) 670-8866
www.cannon-cannon.com


HARRIMAN UTILITY BOARD
300 North Roane Street
Harriman, TN 37748
Phone (865) 882-3242

# ELECTRIC RELOCATION

STA. 298+00 TO STA. 309+00

JEFF L. MEADOW
REGISTERED ENGINEER
AGRICULTURE
No. 23001
STATE OF TENNESSEE

| | |
|---|---|
| CCI NO. | 923-0005 |
| P.I.C. | JEFF MEADOW |
| DRAWN | JNR |
| D.C. | DM |
| SCALE: 1" = 50' | DATE: 8-29-2014 |

9/5/2014 12:04:13 PM
Z:\00923-0005\UTILITIES\B Date\DGN FILES\ROSR29U2-7.sht

Survey & Design Division