TENNESSEE D.O.T.
DESIGN DIVISION
FILE NO. ____

| TYPE | YEAR | PROJECT NO. | SHEET NO. |
|---|---|---|---|
| CONST. | 2015 | NH-29(86) | U5-14 |

MORGAN COUNTY 65001-3268-14

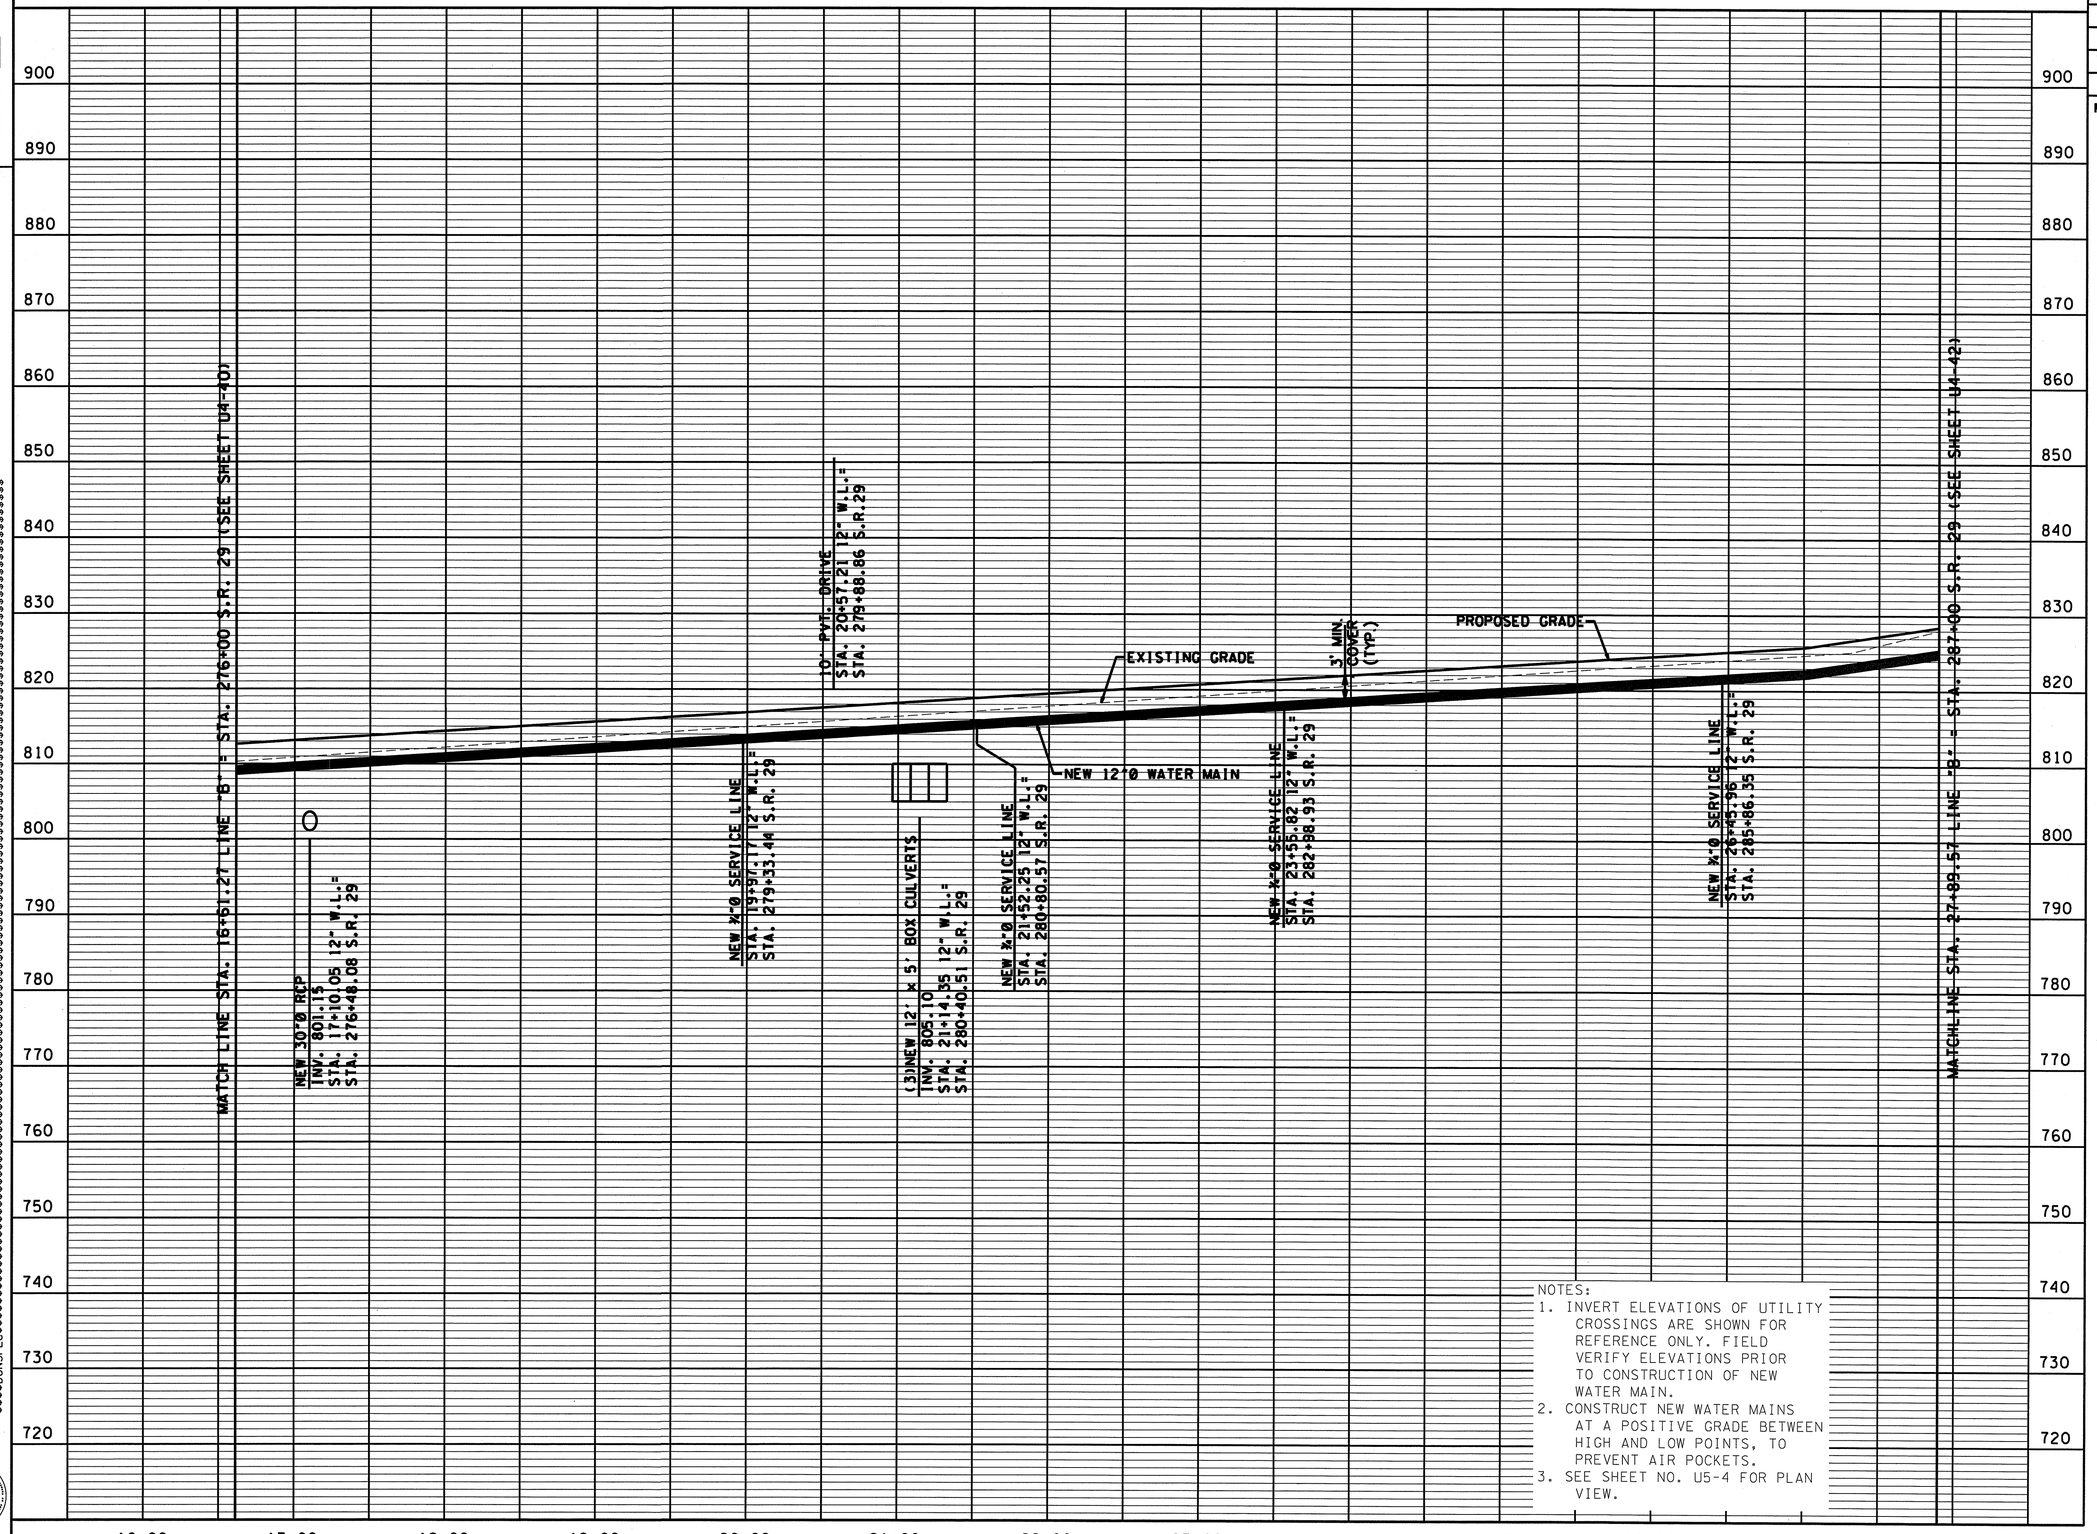


NOTES:
1. INVERT ELEVATIONS OF UTILITY CROSSINGS ARE SHOWN FOR REFERENCE ONLY. FIELD VERIFY ELEVATIONS PRIOR TO CONSTRUCTION OF NEW WATER MAIN.
2. CONSTRUCT NEW WATER MAINS AT A POSITIVE GRADE BETWEEN HIGH AND LOW POINTS, TO PREVENT AIR POCKETS.
3. SEE SHEET NO. U5-4 FOR PLAN VIEW.

GARY STEVEN BOLT
REGISTERED ENGINEER
No. 019129
STATE OF TENNESSEE

STATE OF TENNESSEE
DEPARTMENT OF TRANSPORTATION
BUREAU OF PLANNING & DEVELOPMENT

# 12" WATER MAIN PROFILE

STA. 16+61.27 TO STA. 27+89.57
12"Ø W.L.

SCALE: 1"= 50' HORIZ.
1"=10' VERT.

CUD9II.U2-42/4-19-II
$$$$DGNSPEC$$$$

Survey & Design Division