| TYPE | YEAR | PROJECT NO. | SHEET NO. |
|---|---|---|---|
| CONST. | 2015 | NH-29(86) | U4-5 |

MORGAN COUNTY 65001-3268-14

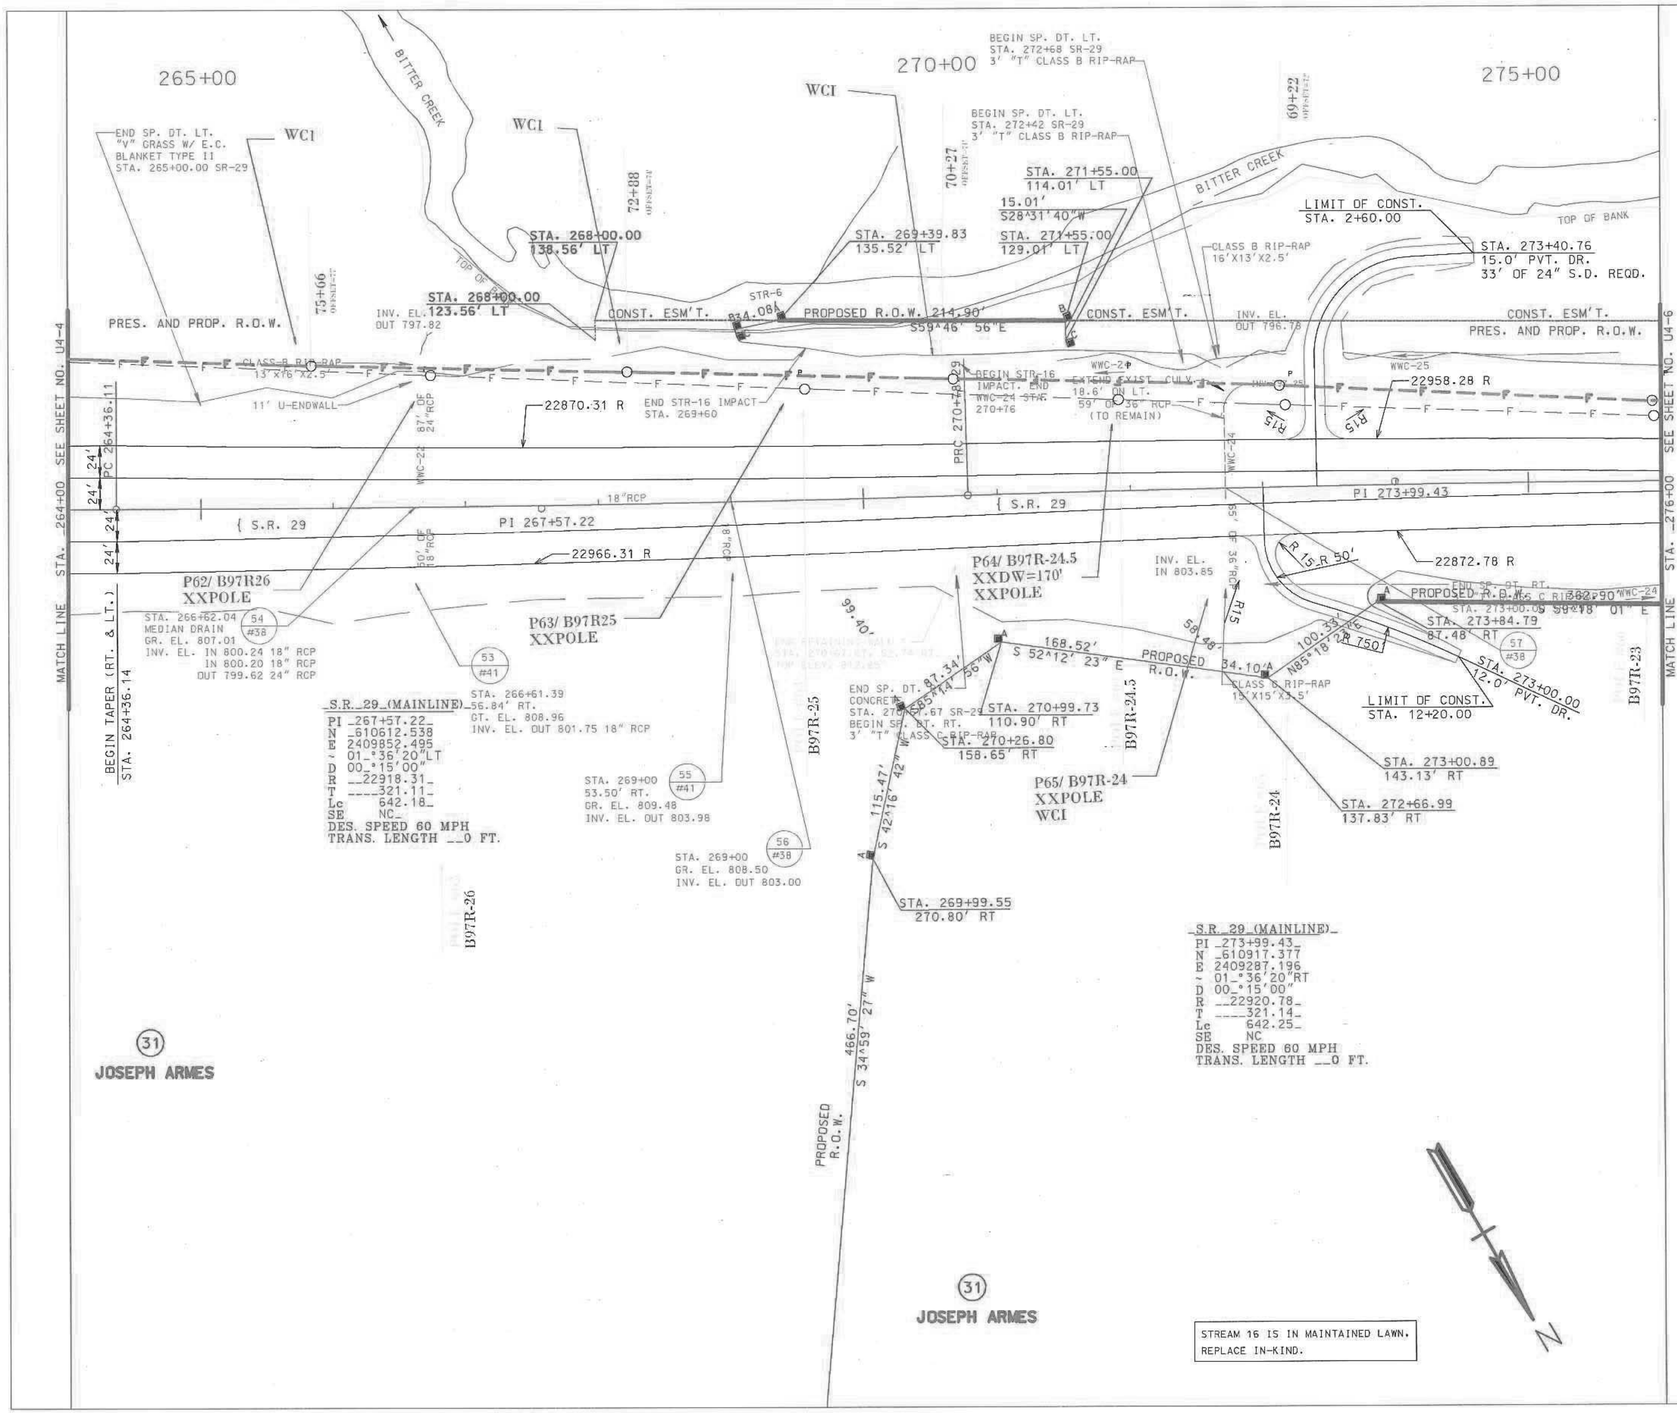


STREAM 16 IS IN MAINTAINED LAWN.
REPLACE IN-KIND.

THOMAS C. HARTER
REGISTERED ENGINEER
AGRICULTURE
COMMERCE
No. 22081
STATE OF TENNESSEE
8/29/14

COORDINATE VALUES ARE NAD/83(1995)
AND ARE DATUM ADJUSTED BY THE
FACTOR 1.00000900 & TIED TO THE TGRN.

STATE OF TENNESSEE
DEPARTMENT OF TRANSPORTATION
BUREAU OF PLANNING & DEVELOPMENT

PROPOSED
LAYOUT
STA._264+00 TO STA._276+00
SCALE: 1"=_50'