TENNESSEE D.O.T.
DESIGN DIVISION
FILE NO. ____

TYPE	YEAR	PROJECT NO.	SHEET NO.
CONST.	2015	NH-29(86)	U5-6

MORGAN COUNTY 65001-3268-14

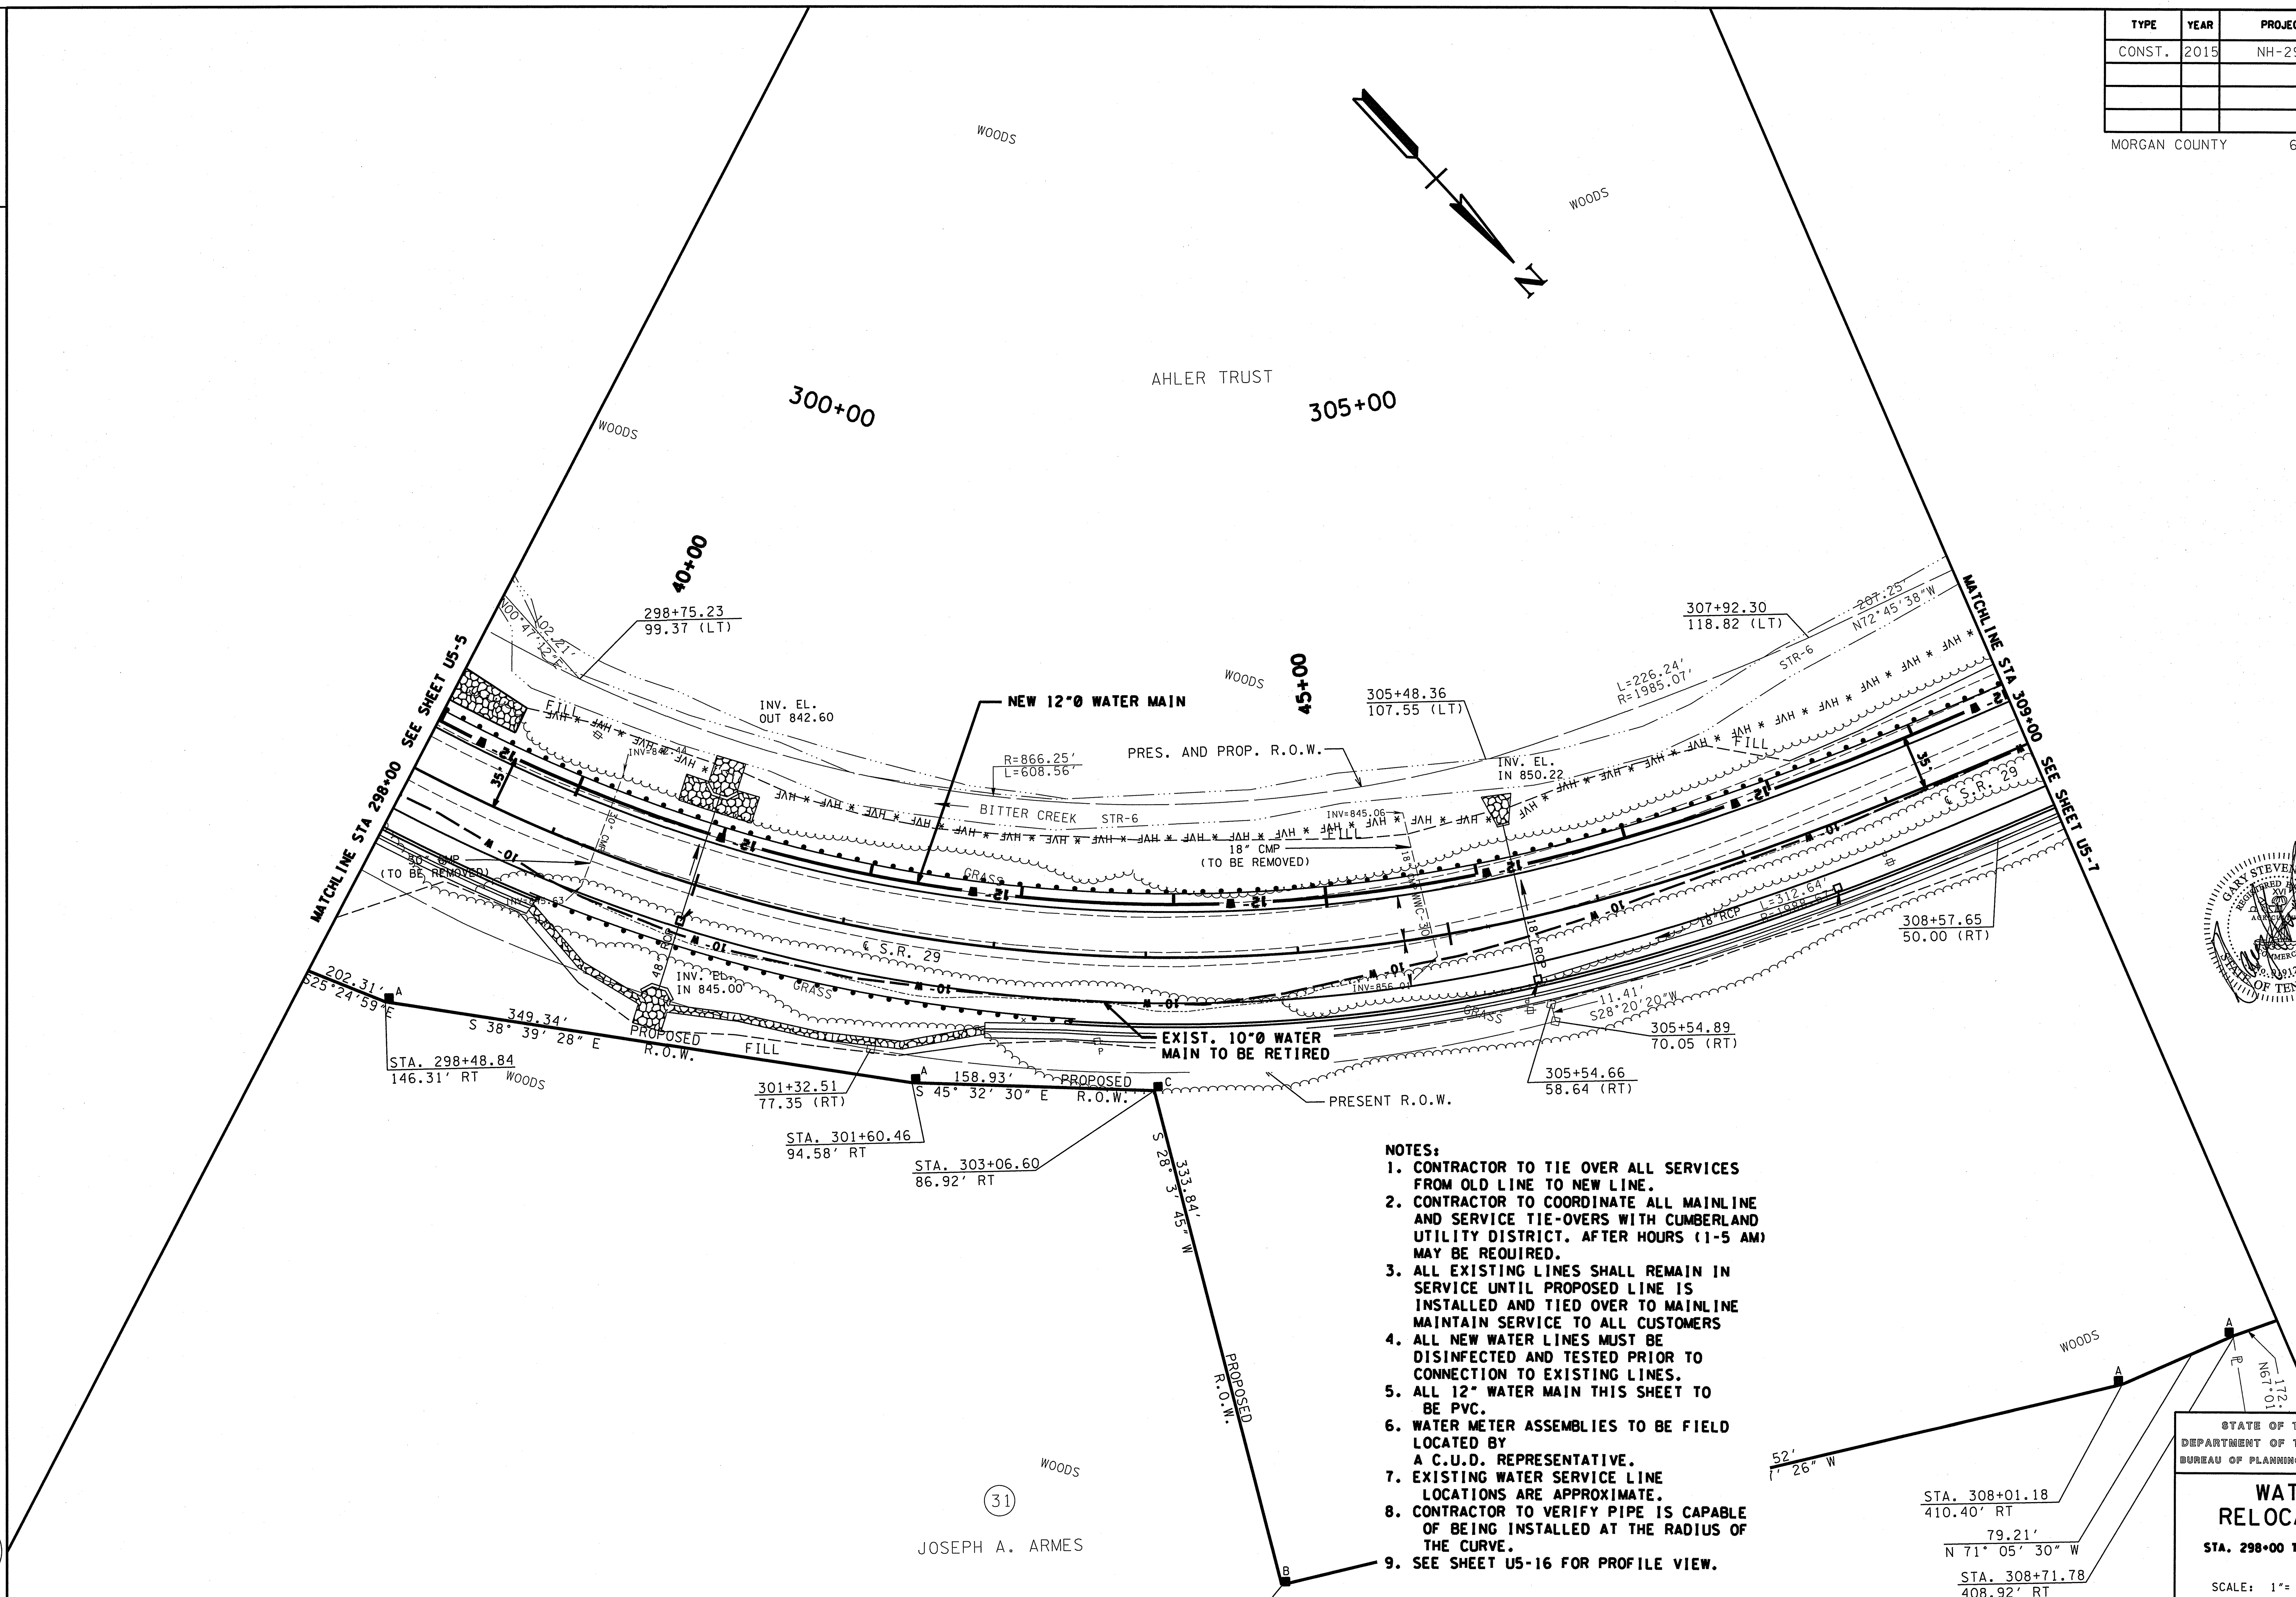

NOTES:

1. CONTRACTOR TO TIE OVER ALL SERVICES FROM OLD LINE TO NEW LINE.
2. CONTRACTOR TO COORDINATE ALL MAINLINE AND SERVICE TIE-OVERS WITH CUMBERLAND UTILITY DISTRICT. AFTER HOURS (1-5 AM) MAY BE REOUIRED.
3. ALL EXISTING LINES SHALL REMAIN IN SERVICE UNTIL PROPOSED LINE IS INSTALLED AND TIED OVER TO MAINLINE MAINTAIN SERVICE TO ALL CUSTOMERS
4. ALL NEW WATER LINES MUST BE DISINFECTED AND TESTED PRIOR TO CONNECTION TO EXISTING LINES.
5. ALL 12" WATER MAIN THIS SHEET TO BE PVC.
6. WATER METER ASSEMBLIES TO BE FIELD LOCATED BY A C.U.D. REPRESENTATIVE.
7. EXISTING WATER SERVICE LINE LOCATIONS ARE APPROXIMATE.
8. CONTRACTOR TO VERIFY PIPE IS CAPABLE OF BEING INSTALLED AT THE RADIUS OF THE CURVE.
9. SEE SHEET U5-16 FOR PROFILE VIEW.

STATE OF TENNESSEE
DEPARTMENT OF TRANSPORTATION
BUREAU OF PLANNING & DEVELOPMENT

WATER RELOCATION

STA. 298+00 TO STA. 309+00

SCALE: 1"= 50' HORIZ.

CUD9II_U2-21/4-19-II
$$$$DGNSPEC$$$$

Survey & Design Division