TENNESSEE D.O.T.
DESIGN DIVISION
FILE NO.

CP 78-071-01
N 570429.5727
E 2628826.2066
ELEV 1068.91
ALLUM. DISK

CURVE DC34
PI 14+26.20
N 570,212.4096
E 2,627,666.4617
Δ 4° 16' 33" (LT)
D 1° 00' 00"
R 5,730.00
L 427.61
T 213.91
SE NC
DESIGN SPEED 30 MPH
TRANS. LENGTH N/A

CURVE DC33
PI 11+17.36
N 570,326.3186
E 2,627,955.5340
Δ 1° 44' 17" (RT)
D 1° 00' 00"
R 5,730.00
L 173.82
T 86.92
SE NC
DESIGN SPEED 30 MPH
TRANS. LENGTH N/A

CP 78-071-02
STA. 149+49.21
-84.94'(LT)
N 570347.0550
E 2627560.9063
ELEV 1067.06
ALLUM. DISK

CP 78-071-03
STA. 151+23.65
139.58'(RT)
N 570013.3899
E 2627470.0551
ELEV 1065.75
ALLUM. DISK

CURVE DC1
PI 156+57.29
N 569,363.5194
E 2,628,012.0419
Δ 3° 08' 49" (LT)
D 0° 30' 00"
R 11,459.16
L 609.41
T 304.78
SE NC
DESIGN SPEED 45 MPH
TRANS. LENGTH N/A

CP 78-071-04
STA. 155+50.56
84.51'(RT)
N 569038.9431
E 2627486.1946
ELEV 1072.40
ALLUM. DISK

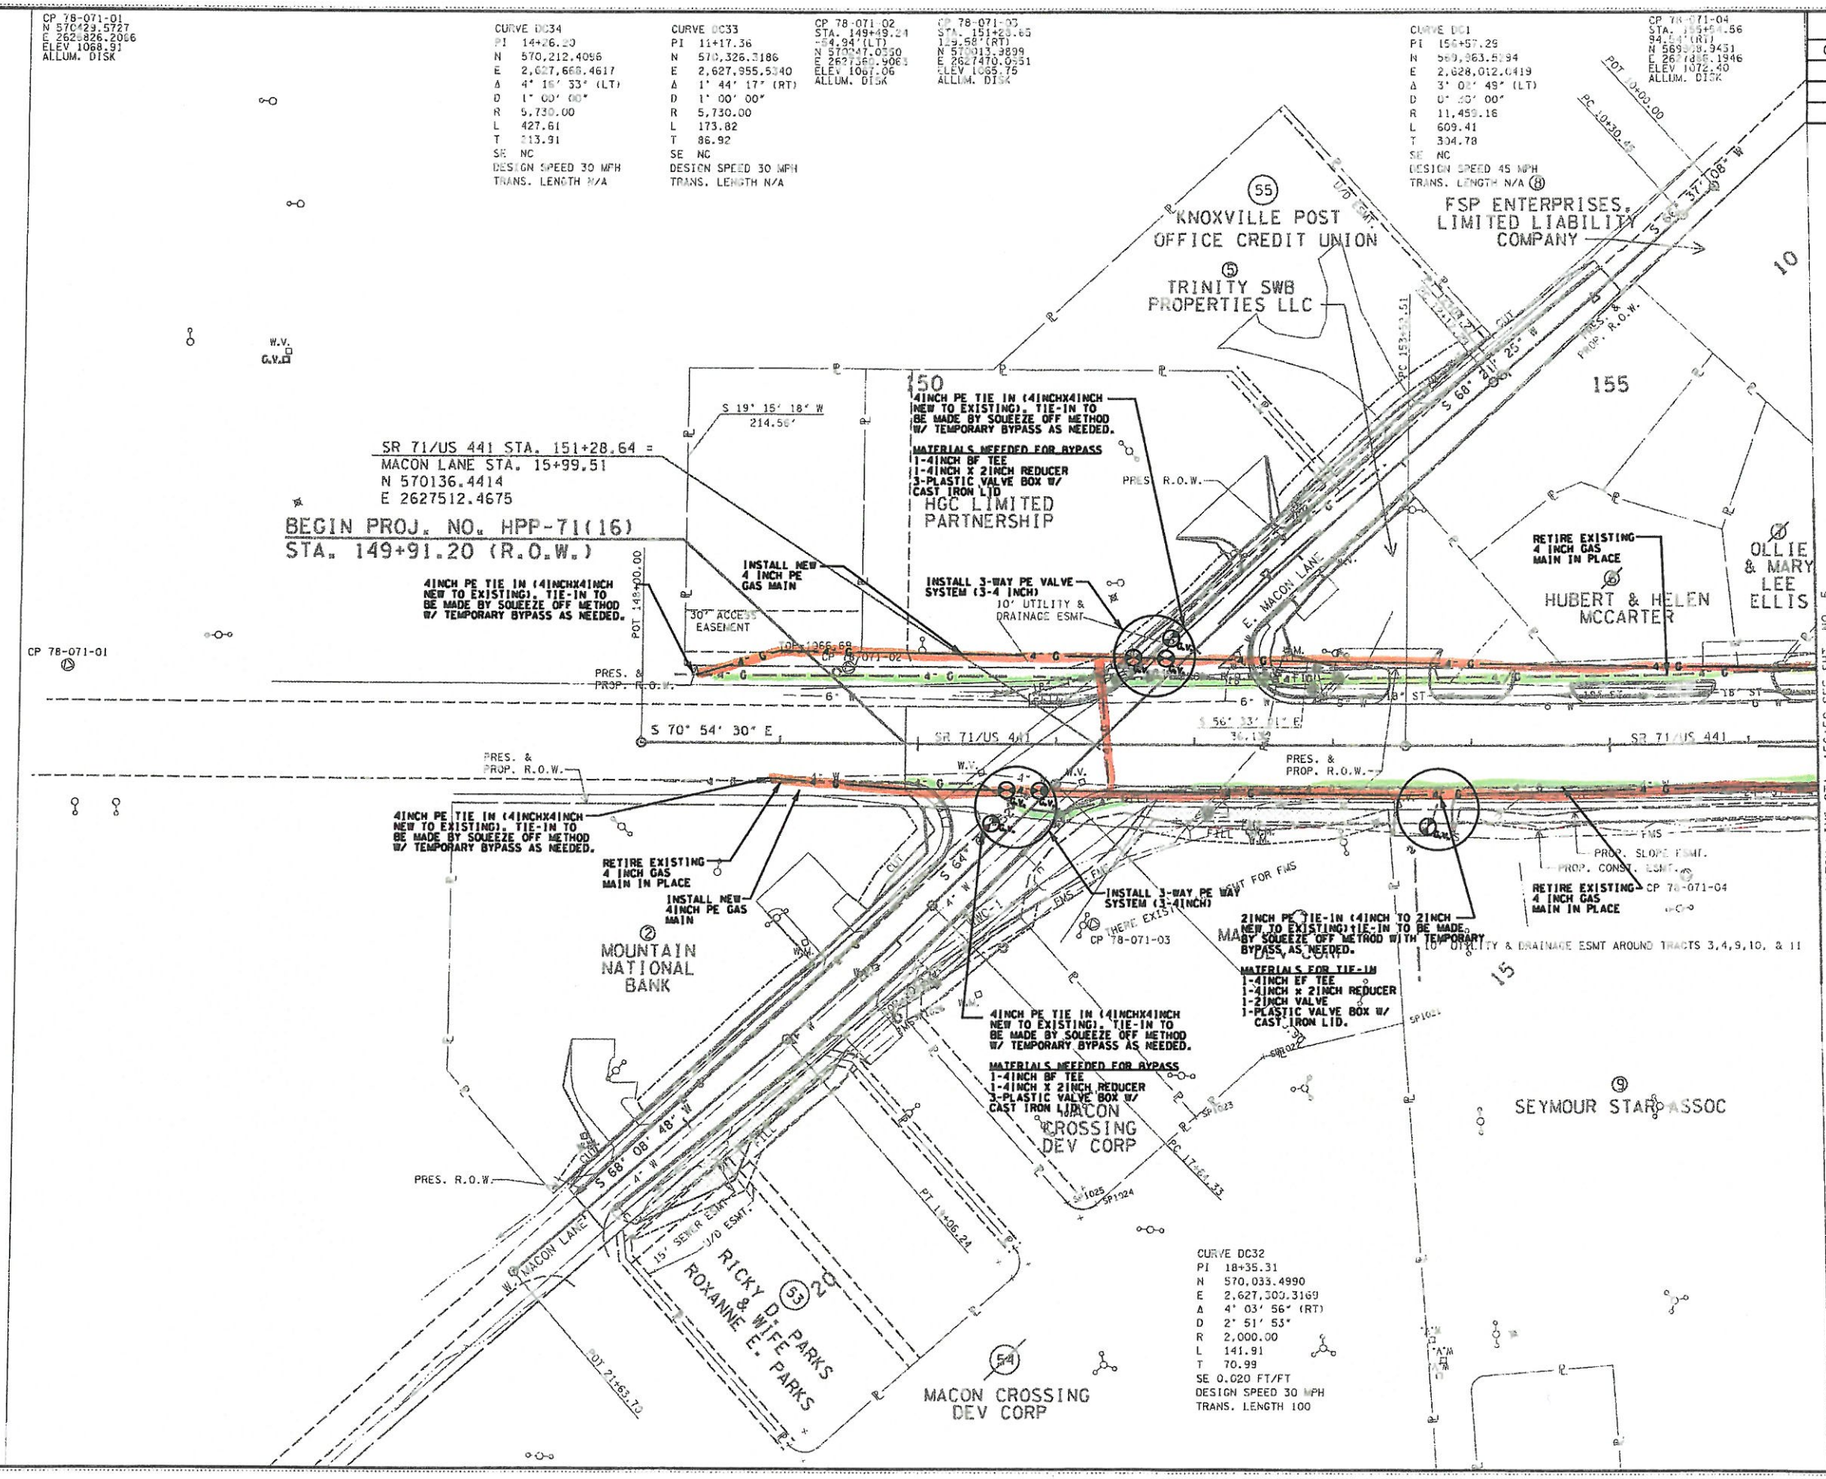

CURVE DC32
PI 18+35.31
N 570,033.4990
E 2,627,309.3169
Δ 4° 03' 56" (RT)
D 2° 51' 53"
R 2,000.00
L 141.91
T 70.99
SE 0.020 FT/FT
DESIGN SPEED 30 MPH
TRANS. LENGTH 100

TYPE	YEAR	PROJECT NO.	SHEET NO.
CONST	2015	HPP-71(16)	U4-4

COORDINATES ARE NAD/83(1995), ARE DATUM ADJUSTED BY THE FACTOR OF 1.00001 AND TIED TO THE TGRN. ALL ELEVATIONS ARE REFERENCED TO THE NAVD 1988.

STATE OF TENNESSEE
DEPARTMENT OF TRANSPORTATION

GAS MAIN RELOCATION

BEGIN TO STA. 156+50

SCALE: 1"=50'

$$SYTIME$$
$$DGNSPEC$$

TENNESSEE D.O.T.
DESIGN DIVISION
FILE NO.

TYPE	YEAR	PROJECT NO.	SHEET NO.
CONST.	2015	HPP-71(16)	U4-5

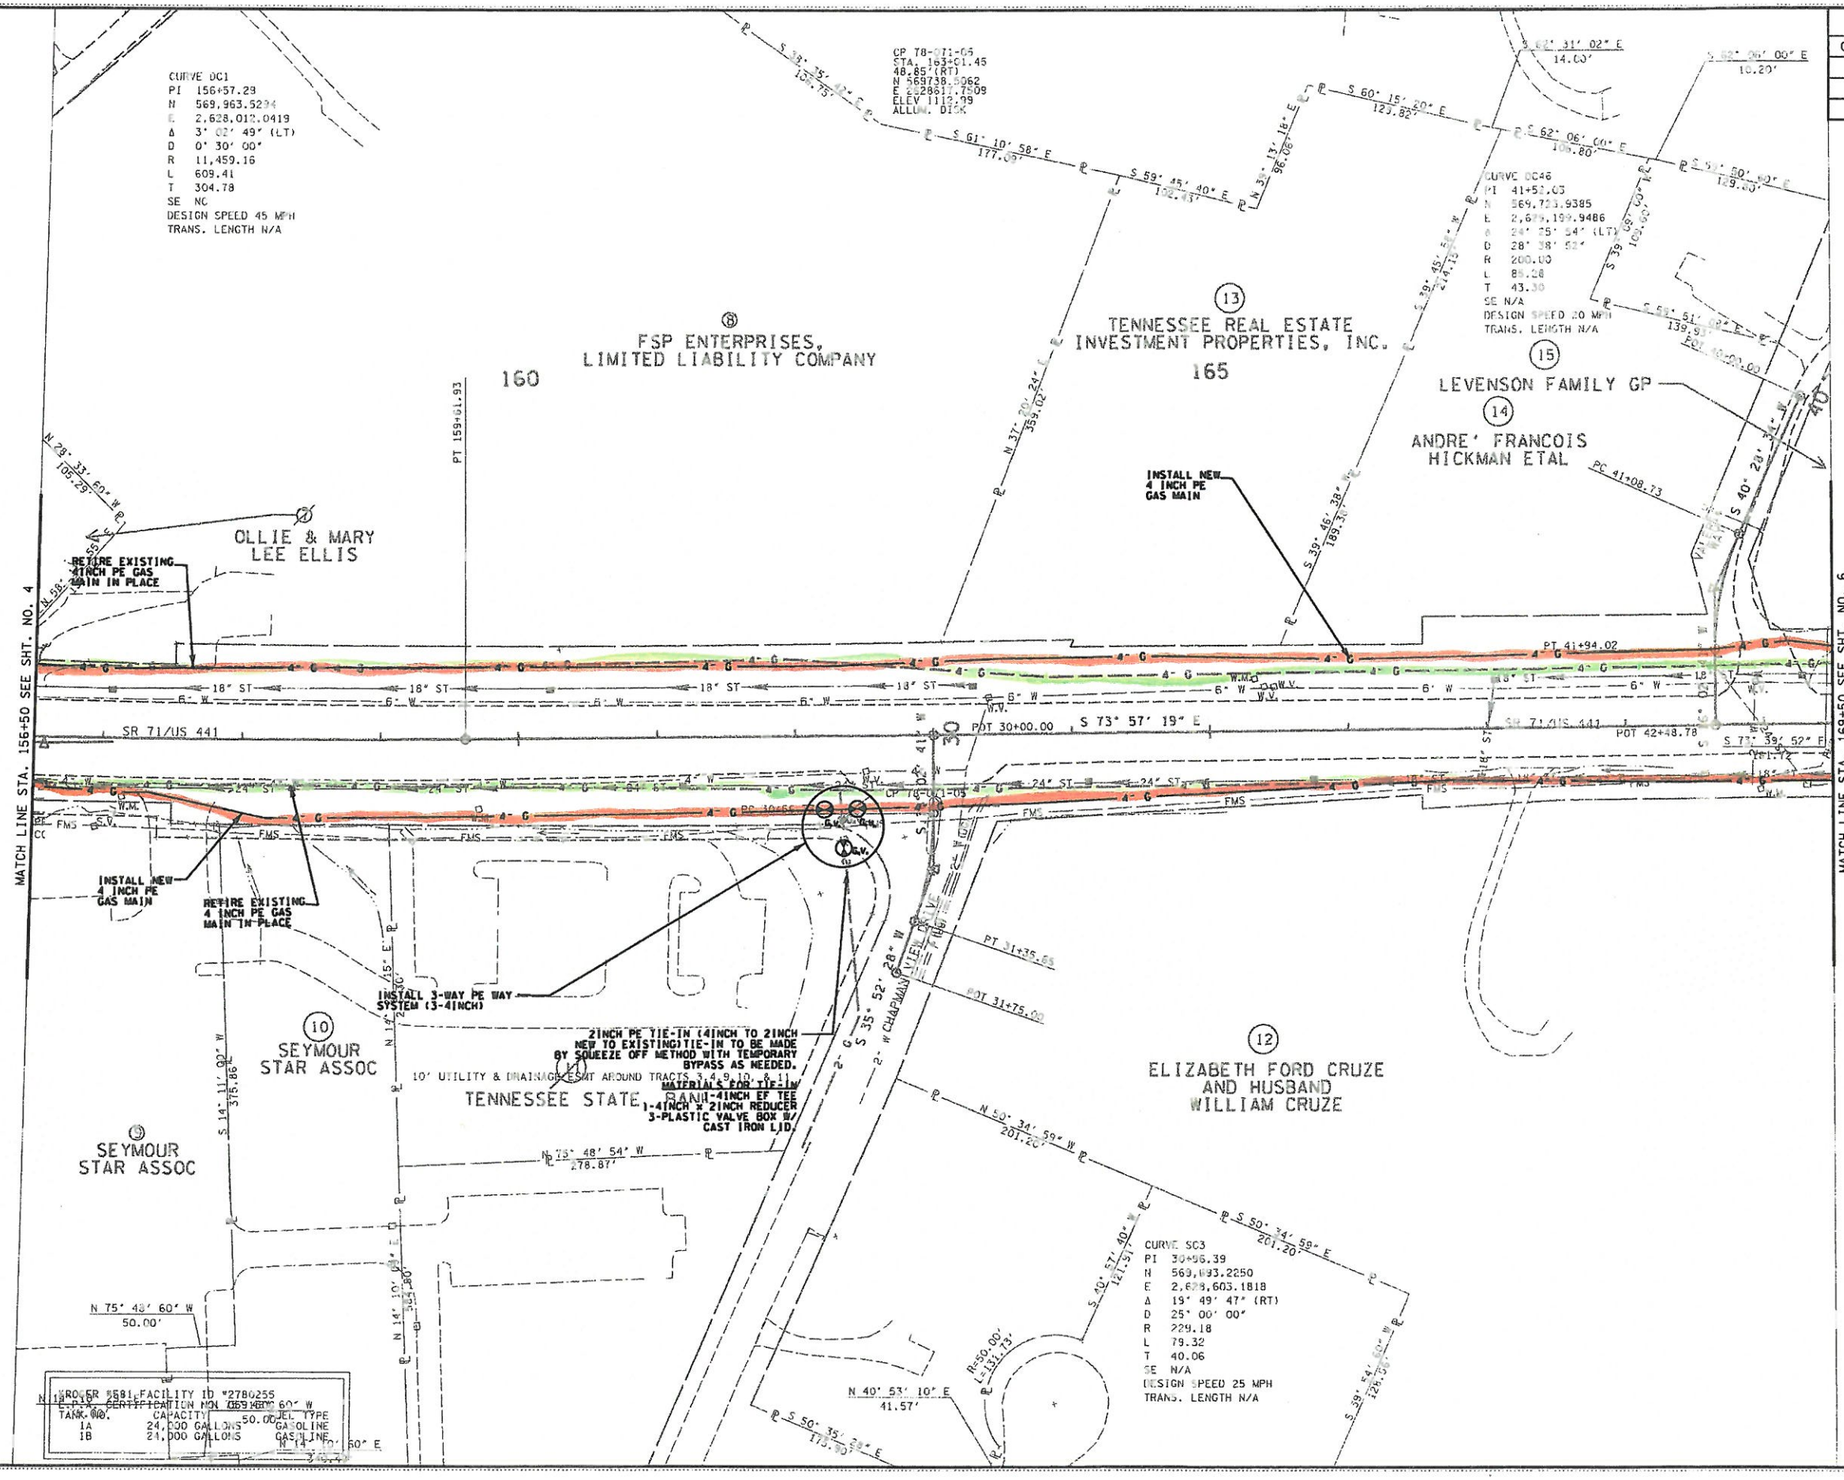

COORDINATES ARE NAD/83(1995), ARE DATUM ADJUSTED BY THE FACTOR OF 1.00001 AND TIED TO THE TGRN. ALL ELEVATIONS ARE REFERENCED TO THE NAVD 1988.

STATE OF TENNESSEE
DEPARTMENT OF TRANSPORTATION

GAS MAIN RELOCATION

STA. 156+50 TO STA. 169+50

SCALE: 1"=50'

$$SYTIME$$
$$DGNSPEC$$

TENNESSEE D.O.T.
DESIGN DIVISION
FILE NO.

TYPE	YEAR	PROJECT NO.	SHEET NO.
CONST.	2015	HPP-71(16)	U4-6

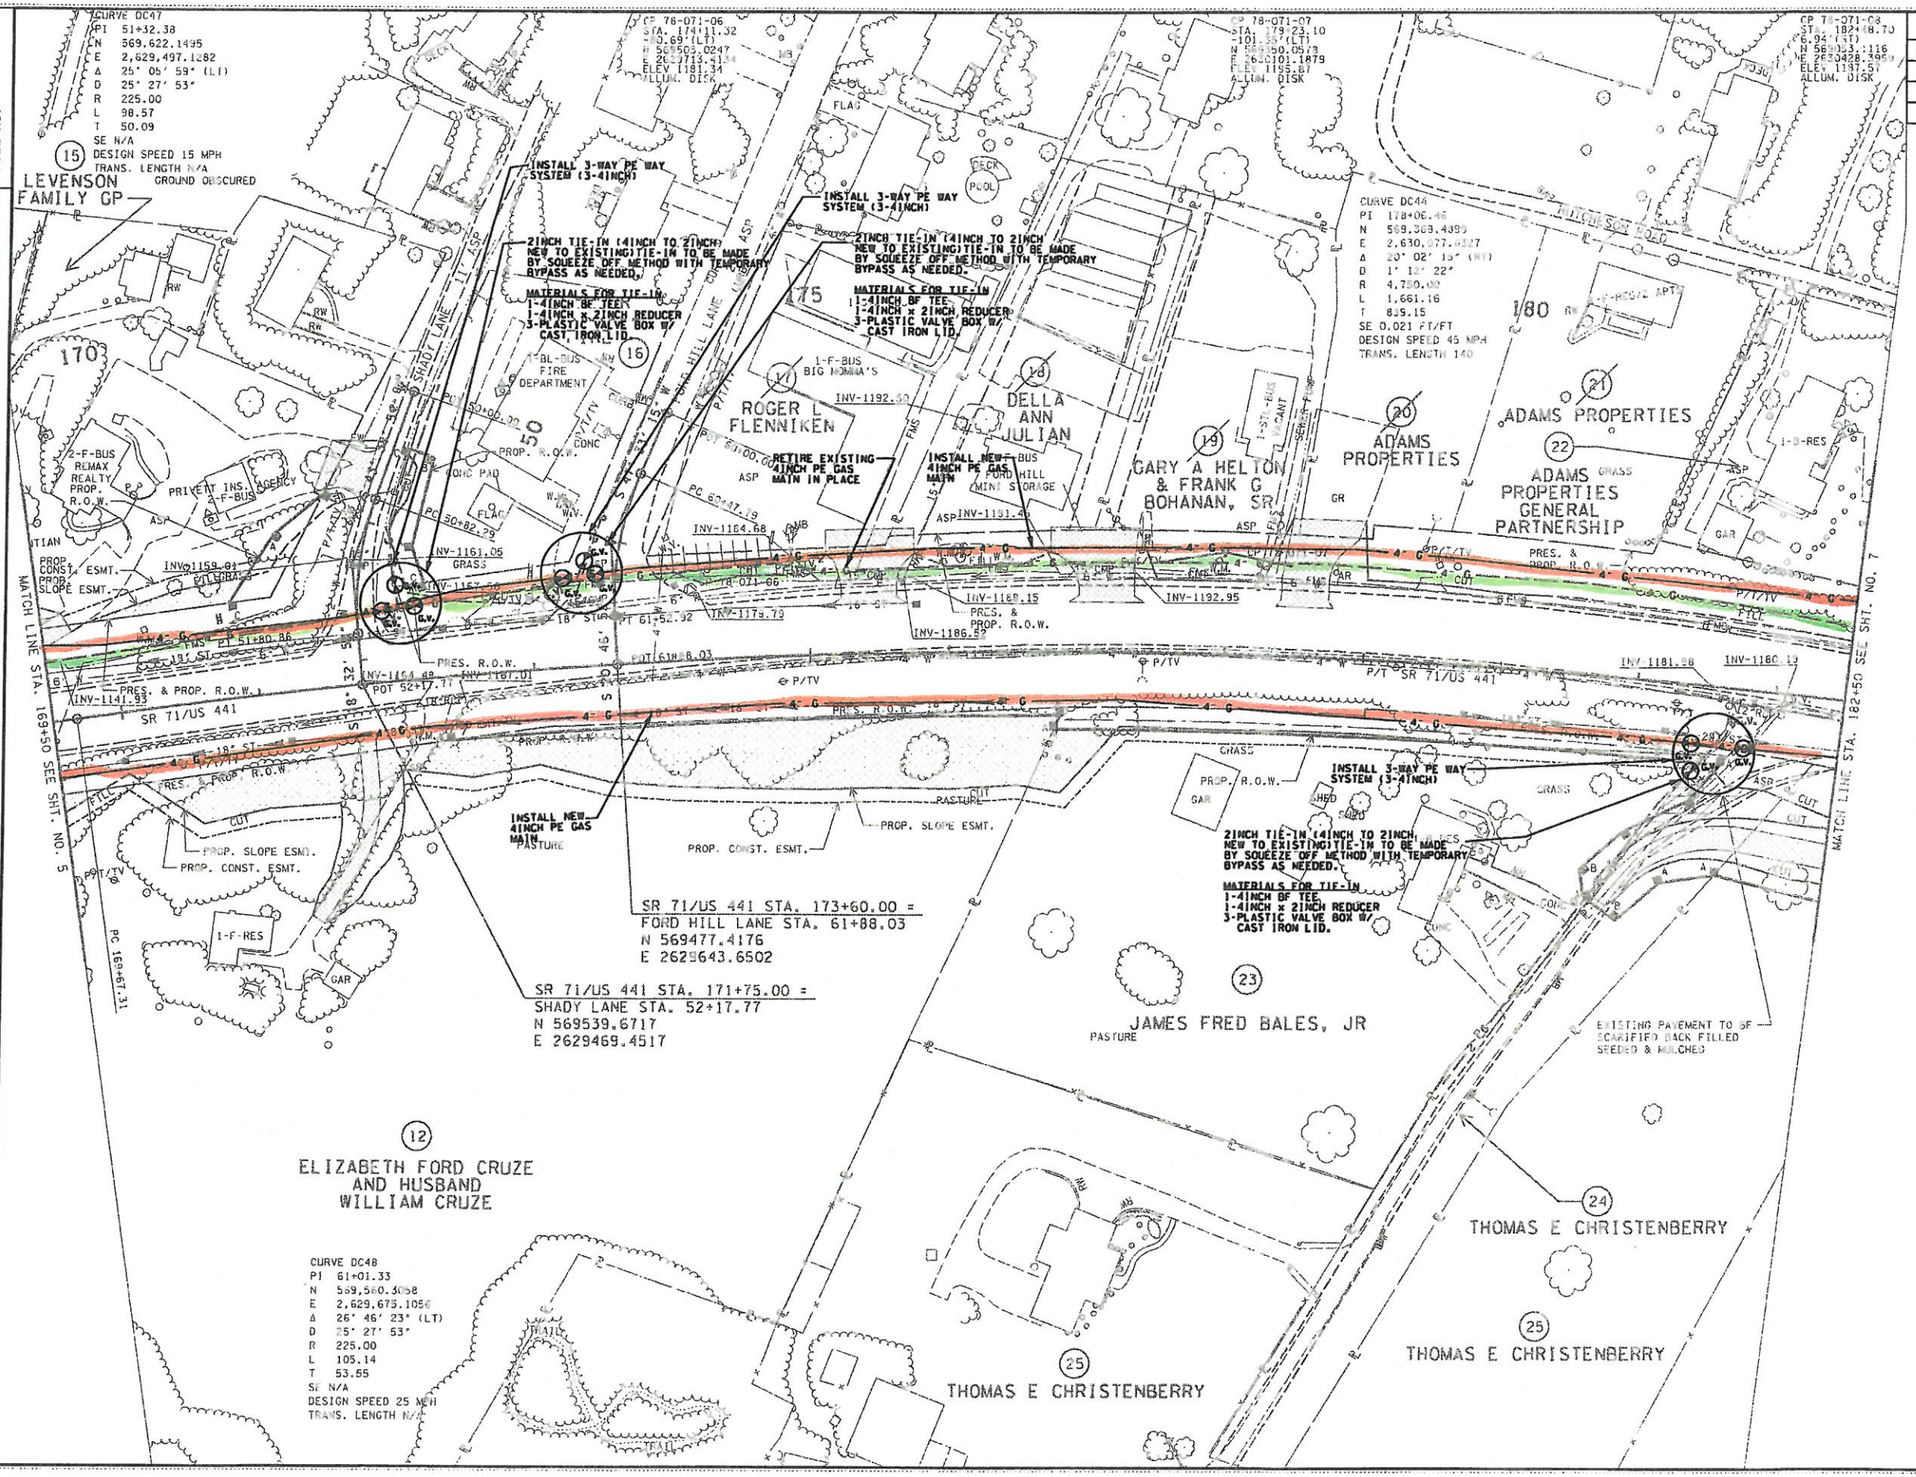

COORDINATES ARE NAD/83(1995), ARE DATUM ADJUSTED BY THE FACTOR OF 1.00001 AND TIED TO THE TDRN. ALL ELEVATIONS ARE REFERENCED TO THE NAVD 1988.

STATE OF TENNESSEE
DEPARTMENT OF TRANSPORTATION

GAS MAIN RELOCATION

STA. 169+50 TO STA. 182+50

SCALE: 1"=50'

$$SYTIME$$
$$DGNSPEC$$

TENNESSEE D.O.T.
DESIGN DIVISION
FILE NO.

TYPE	YEAR	PROJECT NO.	SHEET NO.
CONST.	2015	HPP-71(16)	U4-7

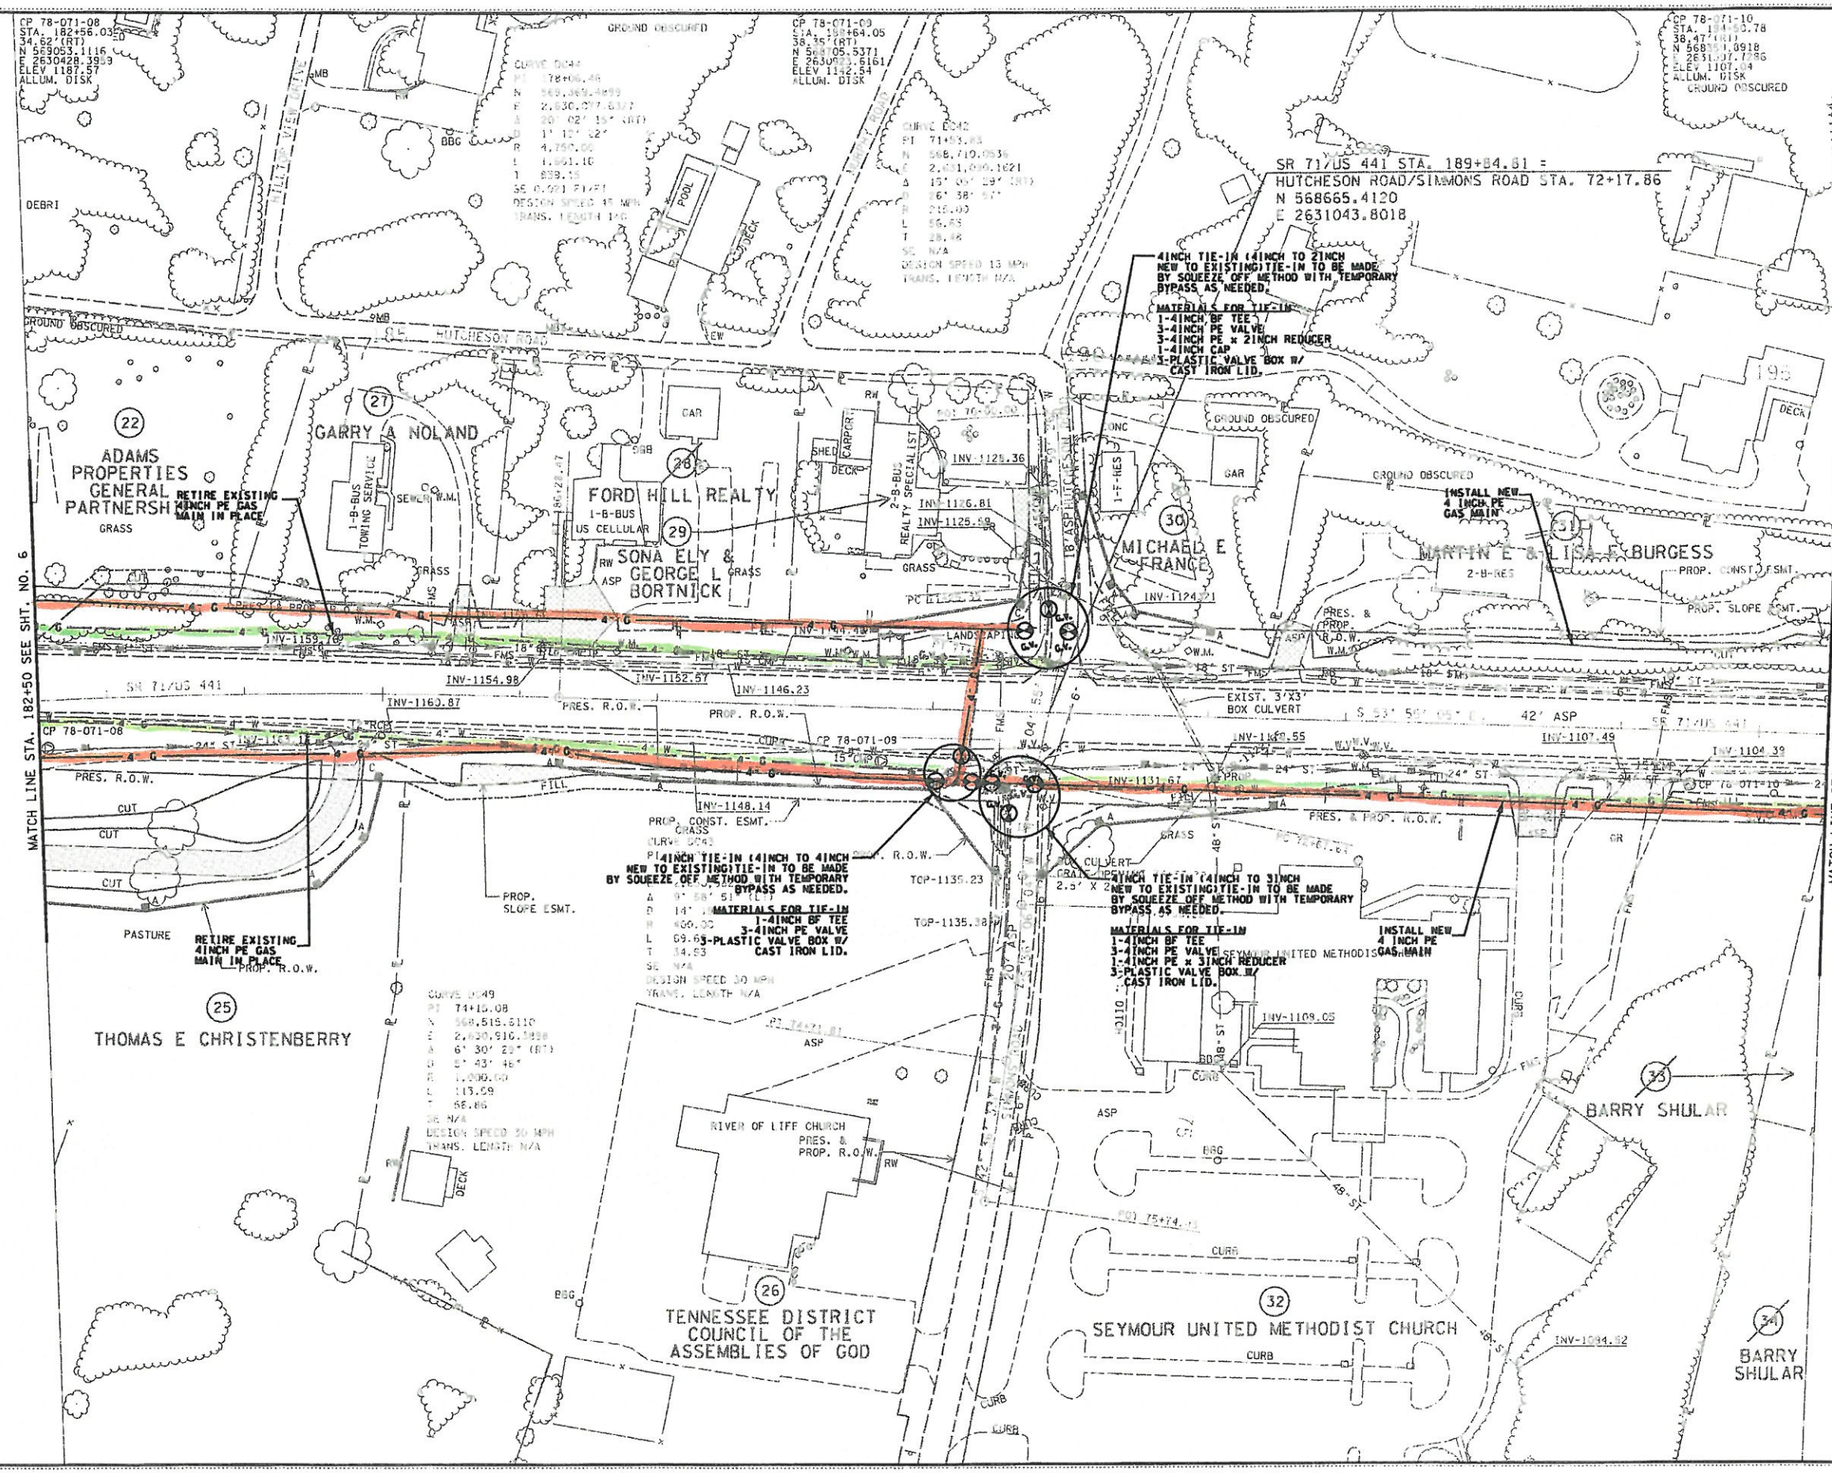

COORDINATES ARE NAD/83(1995), ARE DATUM ADJUSTED BY THE FACTOR OF 1.00001 AND TIED TO THE TGRN. ALL ELEVATIONS ARE REFERENCED TO THE NAVD 1988.

STATE OF TENNESSEE
DEPARTMENT OF TRANSPORTATION

GAS MAIN RELOCATION

STA. 182+50 TO STA. 195+50

SCALE: 1"=50'

$$SYTIME$$
$$DGNSPEC$$

TENNESSEE D.O.T.
DESIGN DIVISION
FILE NO.

TYPE	YEAR	PROJECT NO.	SHEET NO.
CONST.	2015	HPP-71(16)	U4-8

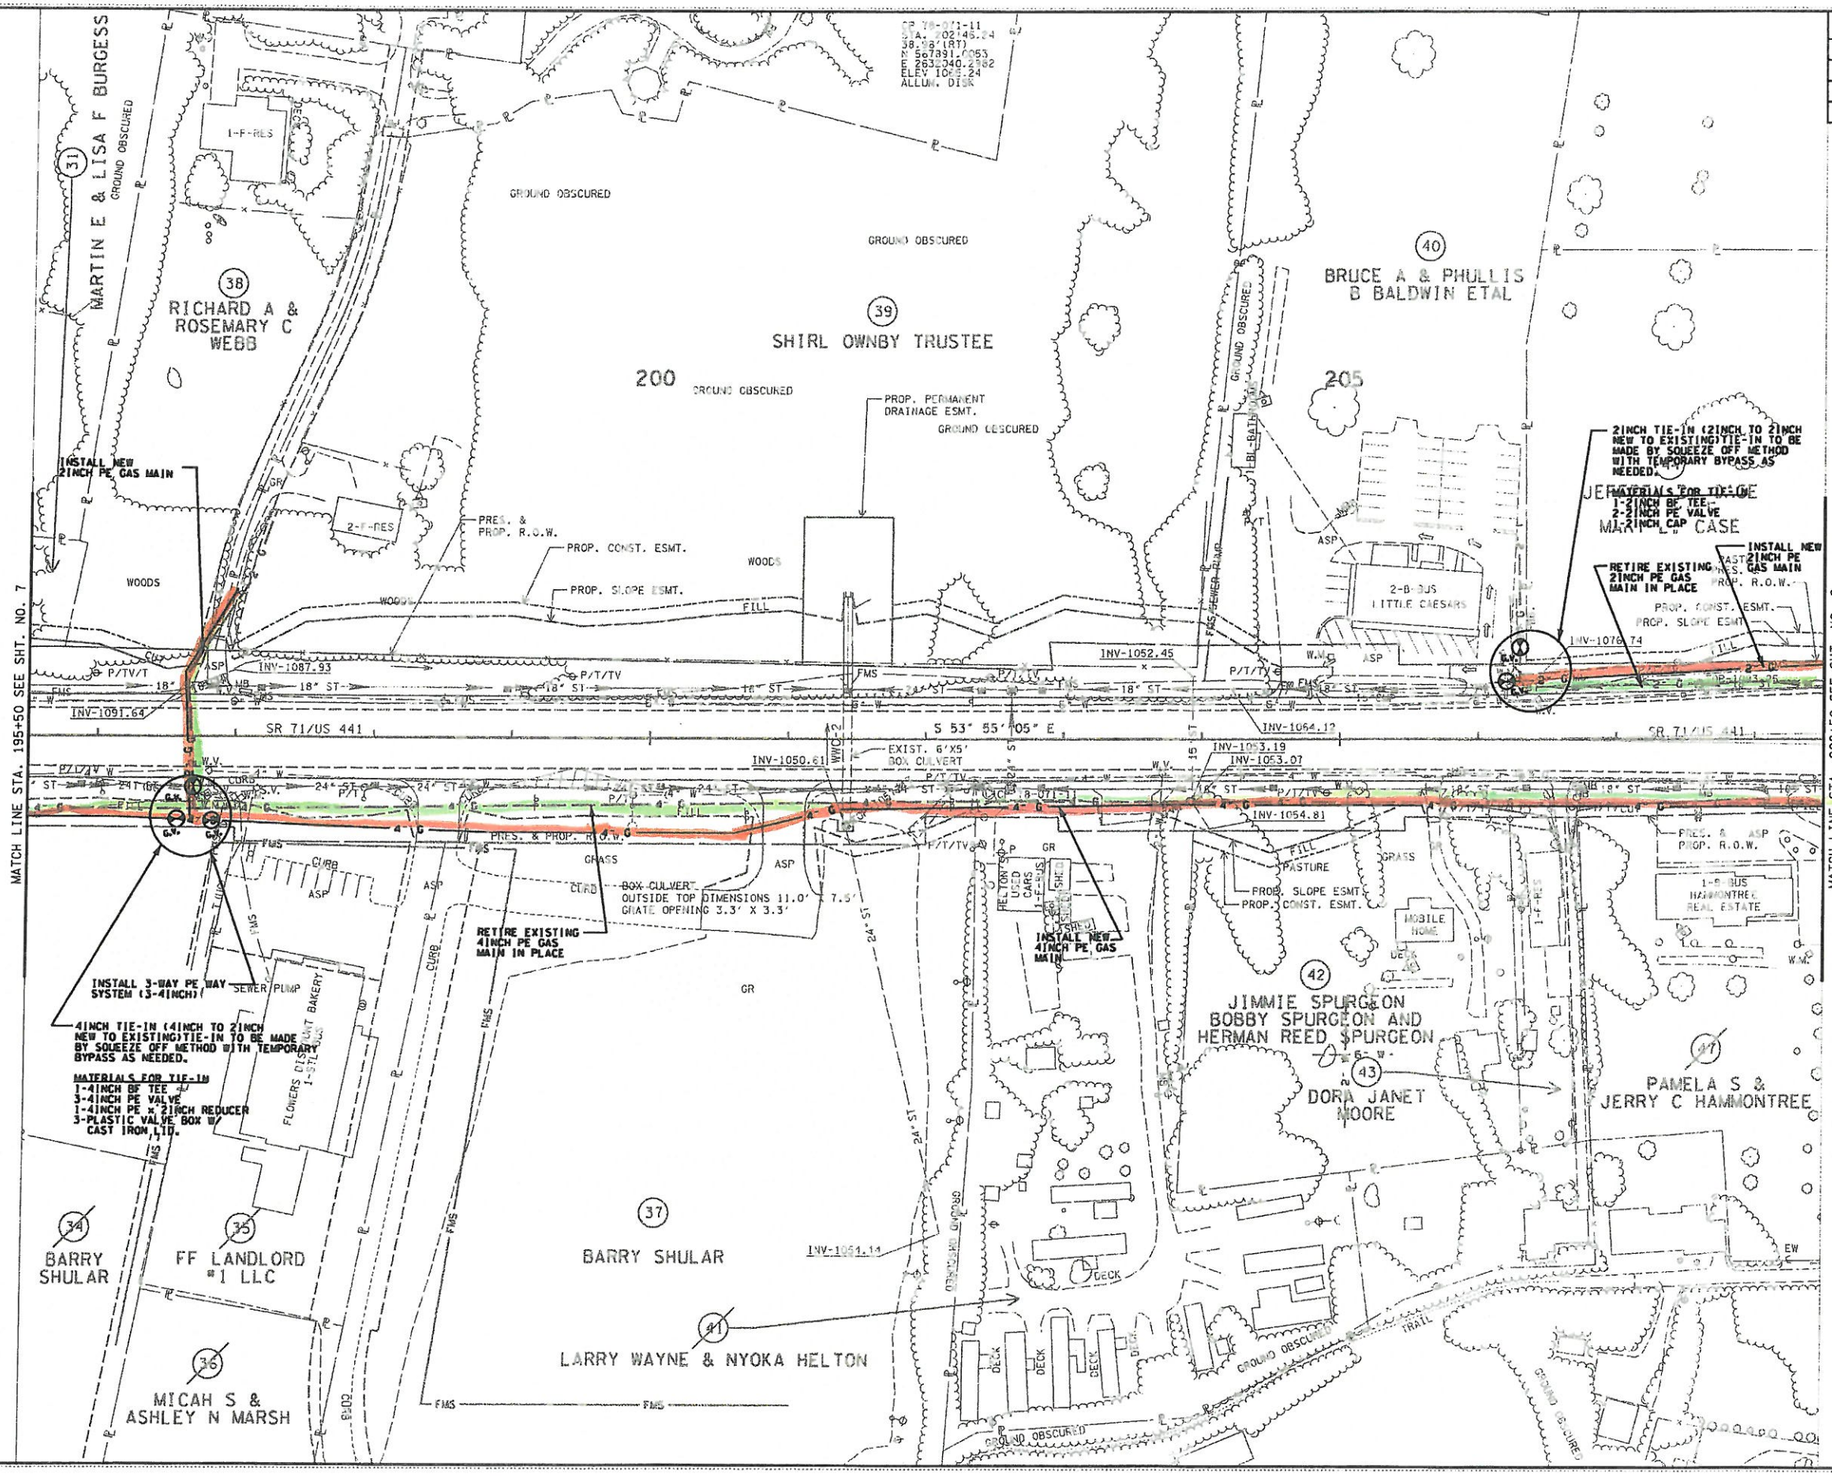

COORDINATES ARE NAD/83(1995), ARE DATUM ADJUSTED BY THE FACTOR OF 1.00001 AND TIED TO THE TGRN. ALL ELEVATIONS ARE REFERENCED TO THE NAVD 1988.

STATE OF TENNESSEE
DEPARTMENT OF TRANSPORTATION

GAS MAIN RELOCATION

STA.195+50 TO STA.208+50

SCALE: 1"=50'

$$$$SYTIME$$$$
$$$$DGNSPEC$$$$

TENNESSEE D.O.T.
DESIGN DIVISION
FILE NO.

TYPE	YEAR	PROJECT NO.	SHEET NO.
CONST.	2015	HPP-71(16)	U4-9

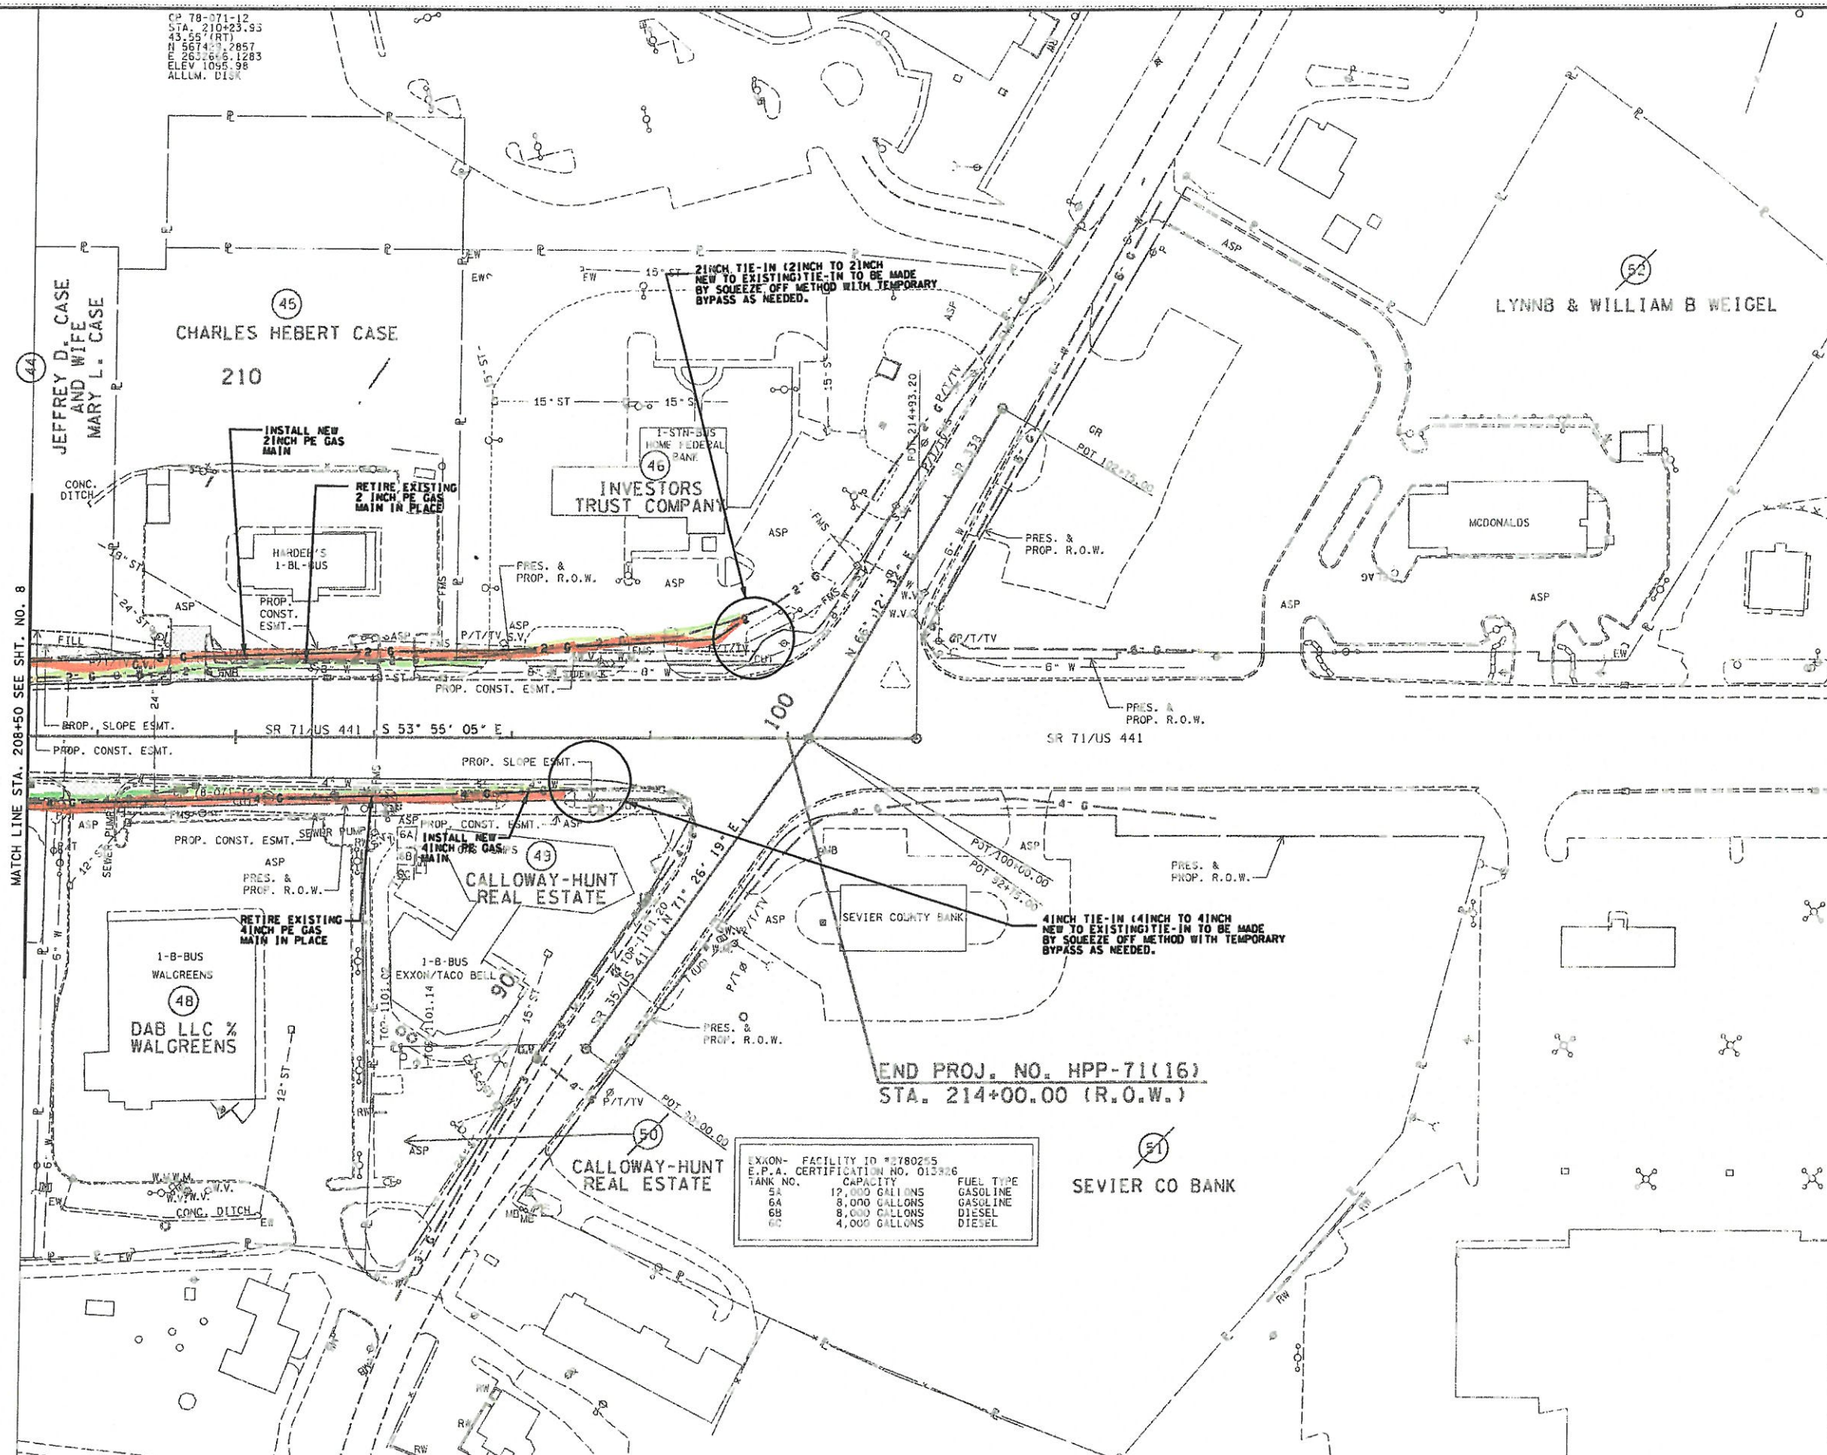

EXXON- FACILITY ID #278025		
E.P.A. CERTIFICATION NO. 012886		
TANK NO.	CAPACITY	FUEL TYPE
5A	12,000 GALLONS	GASOLINE
6A	8,000 GALLONS	GASOLINE
6B	8,000 GALLONS	DIESEL
6C	4,000 GALLONS	DIESEL

COORDINATES ARE NAD/83(1995), ARE DATUM ADJUSTED BY THE FACTOR OF 1.00001 AND TIED TO THE TGRN. ALL ELEVATIONS ARE REFERENCED TO THE NAVD 1988.

STATE OF TENNESSEE
DEPARTMENT OF TRANSPORTATION

GAS MAIN RELOCATION

STA.208+50 TO END

SCALE: 1"=50'

$$$$$SYTIME$$$$$$$
$$$$$DGNSPEC$$$$$$$