TENNESSEE D.O.T.
DESIGN DIVISION
FILE NO.

TYPE	YEAR	PROJECT NO.	SHEET NO.
CONST.	2015	NH-I-640-7(161)	2U3

KNOX CO. I-640
47008-3150-44 (CONST.)

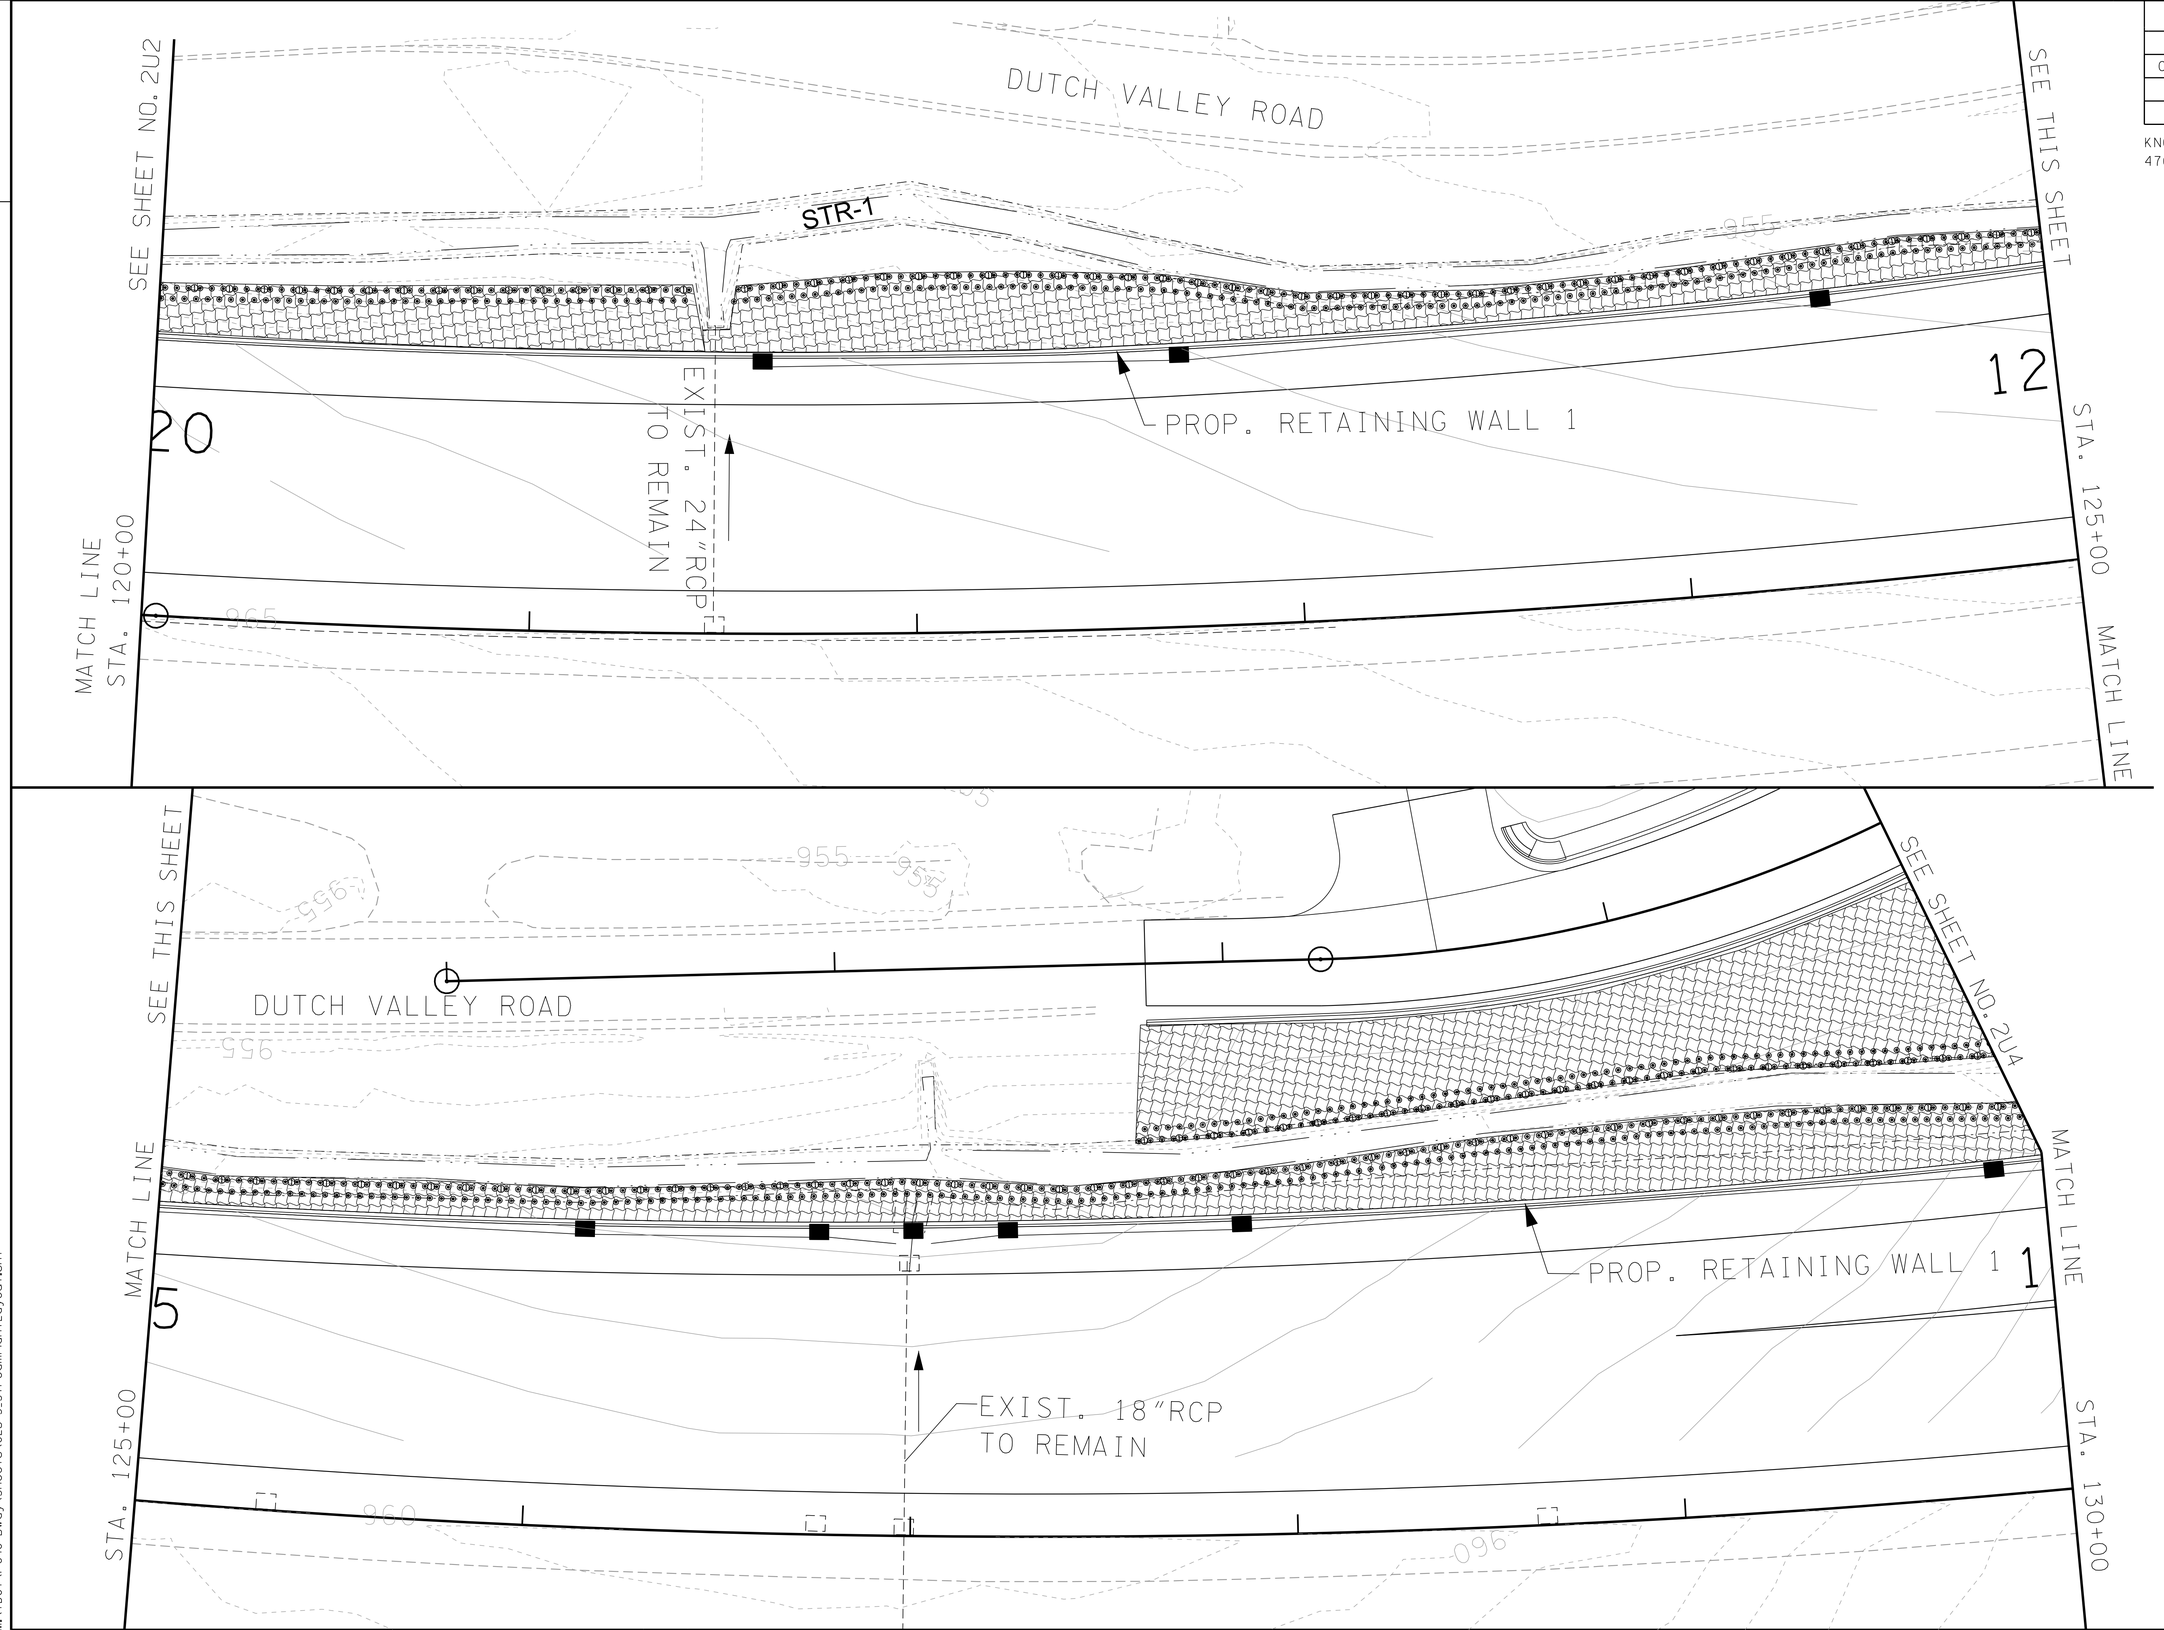

SEALED BY

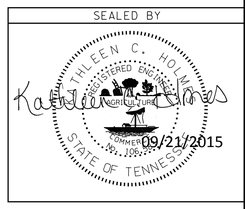

COORDINATES ARE NAD/83(1995), ARE DATUM ADJUSTED BY THE FACTOR OF 1.0001 AND TIED TO THE TGRN. ALL ELEVATIONS ARE REFERENCED TO THE NAVD 1988.

STATE OF TENNESSEE
DEPARTMENT OF TRANSPORTATION

STREAM 1
PLANTING LAYOUT

STA.120+00 TO STA.130+00

SCALE: 1"=20'

09/18/2015 12:38:24 PM
M:\TDOT\I-640-Bway\Sheets\02U-3.StreamPlantLayout.sht