TENNESSEE D.O.T.
DESIGN DIVISION
FILE NO.

TYPE	YEAR	PROJECT NO.	SHEET NO.
R.O.W.	2014	NH-I-640-7(161)	9A
CONST.	2015	NH-I-640-7(161)	9A

KNOX CO. I-640
47008-3150-44 (CONST.)

NOTE: THE CONTRACTOR SHALL USE ANY MEASURE NECESSARY TO ENSURE THAT CONSTRUCTION AND CONSTRUCTION EQUIPMENT WILL NOT ENTER ANY PORTION OF STR-1, STR-3 AND STR-5 EXCEPT AT PERMITTED AREAS.

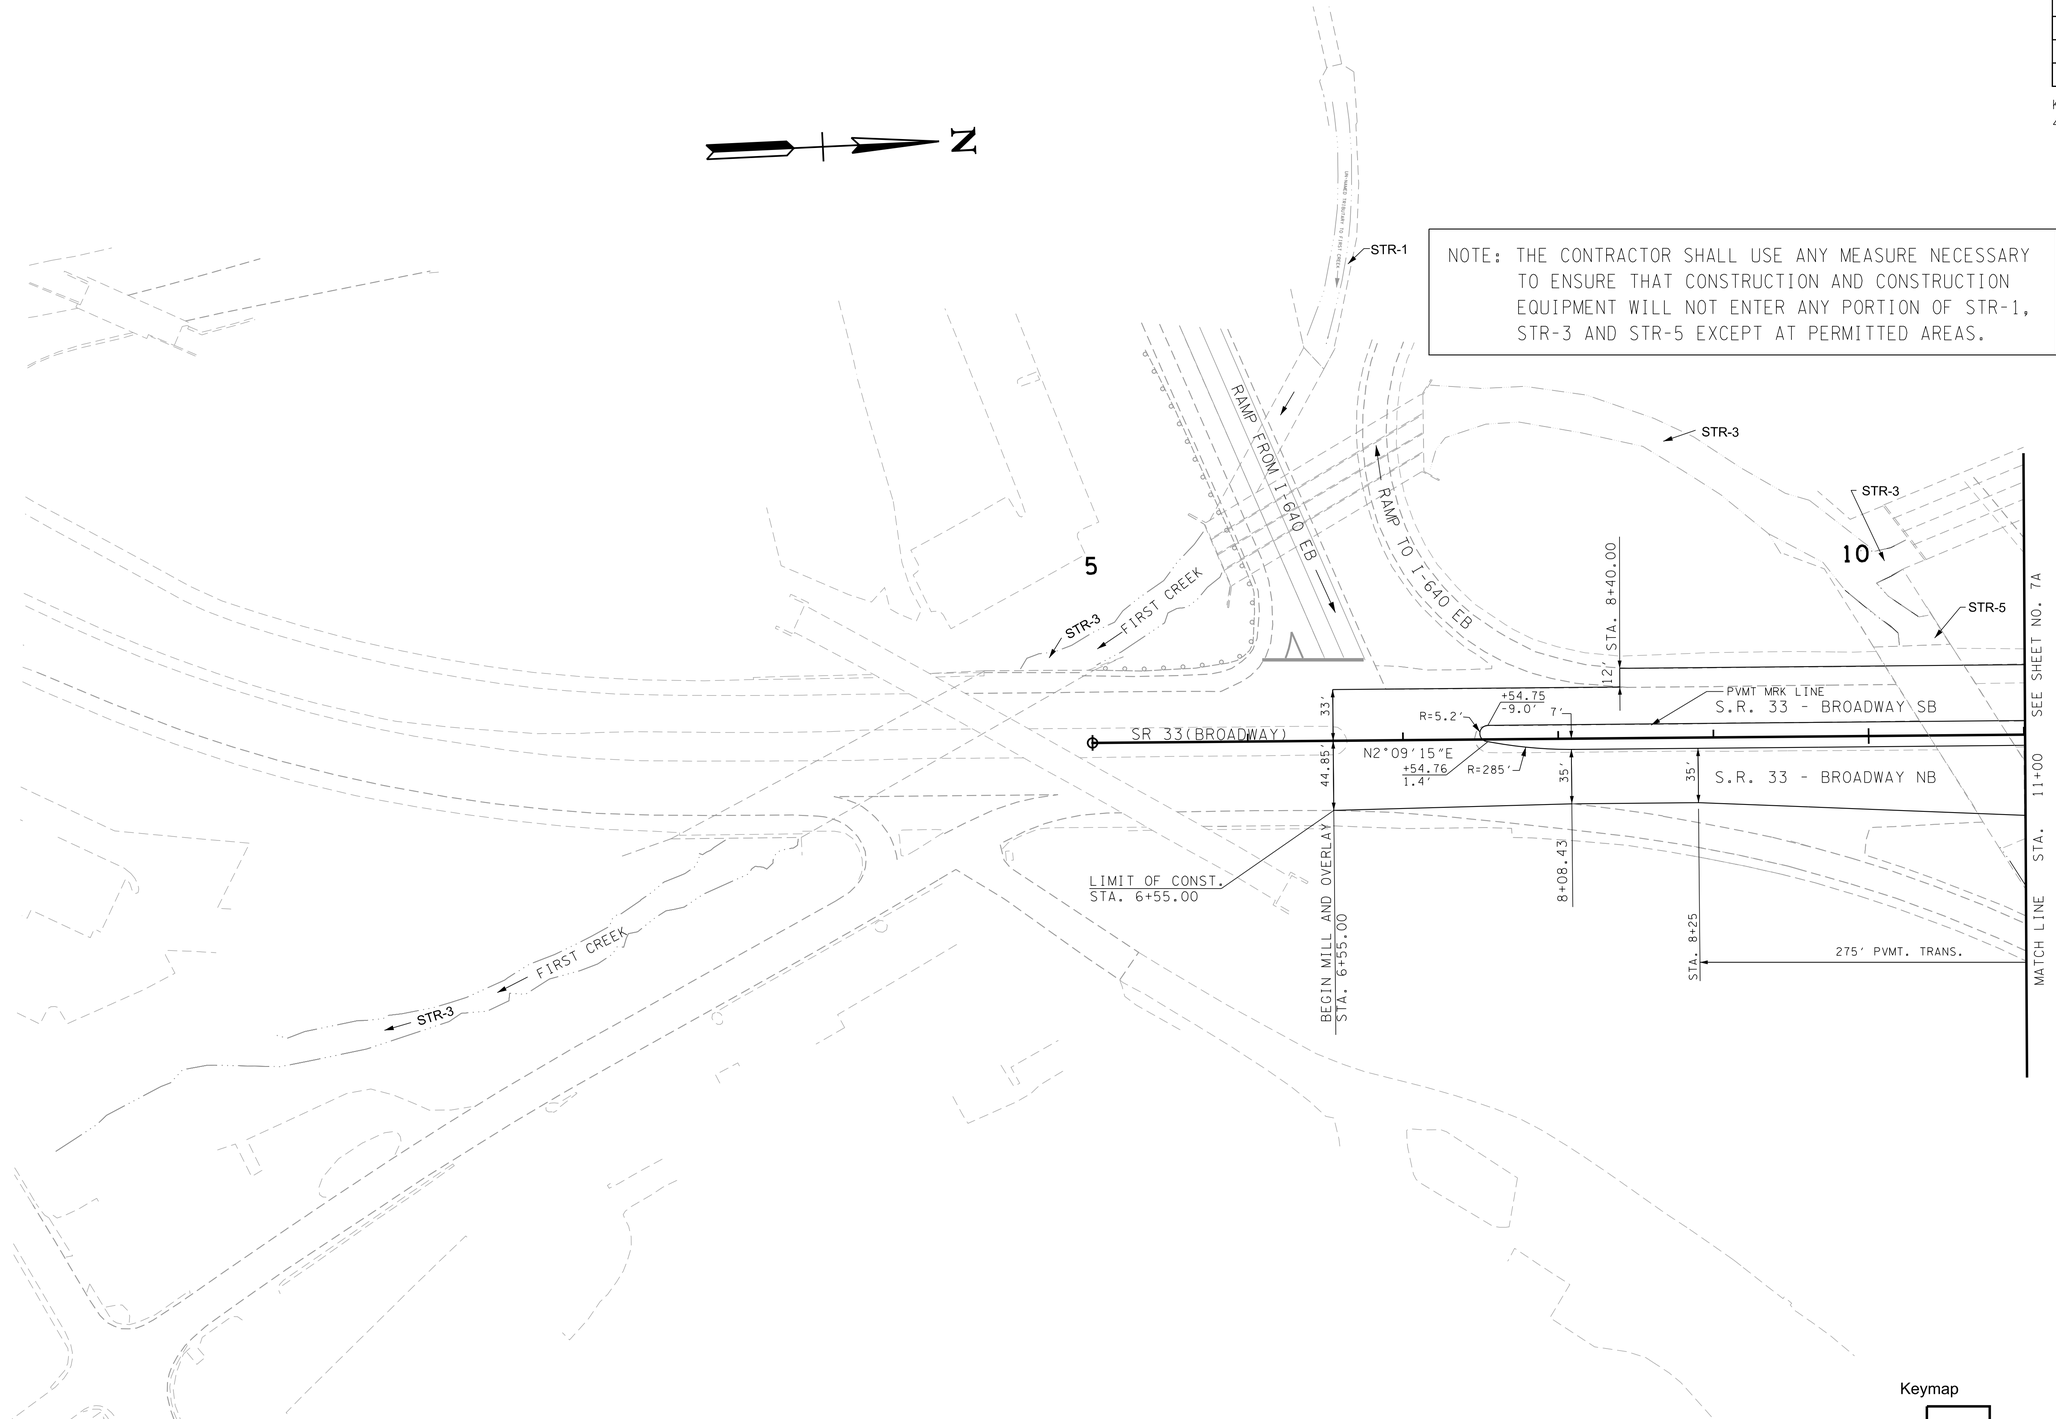

Keymap

		10A		
4A	5A	6A	7A	8A
		9A		

SEALED BY

KATHLEEN C. HOLMES
REGISTERED ENGINEER
AGRICULTURE
No. 109921
SUMMER L. HOLMES
No. 108292
STATE OF TENNESSEE

09/21/2015

COORDINATES ARE NAD/83(1995), ARE DATUM ADJUSTED BY THE FACTOR OF 1.0001 AND TIED TO THE TGRN. ALL ELEVATIONS ARE REFERENCED TO THE NAVD 1988.

STATE OF TENNESSEE
DEPARTMENT OF TRANSPORTATION

PROPOSED LAYOUT

S.R. 33

STA. 7+00 TO STA. 11+00

SCALE: 1"= 50'

09/20/2015 12:21:01 PM
M:\TDOT\I-640-Bway\Sheets\09A.sht