TENNESSEE D.O.T.
DESIGN DIVISION
FILE NO.

| TYPE | YEAR | PROJECT NO. | SHEET NO. |
|---|---|---|---|
| R.O.W. | 2014 | NH-I-640-7(161) | 9B |
| CONST. | 2015 | NH-I-640-7(161) | 9B |

KNOX CO. I-640
47008-3150-44 (CONST.)

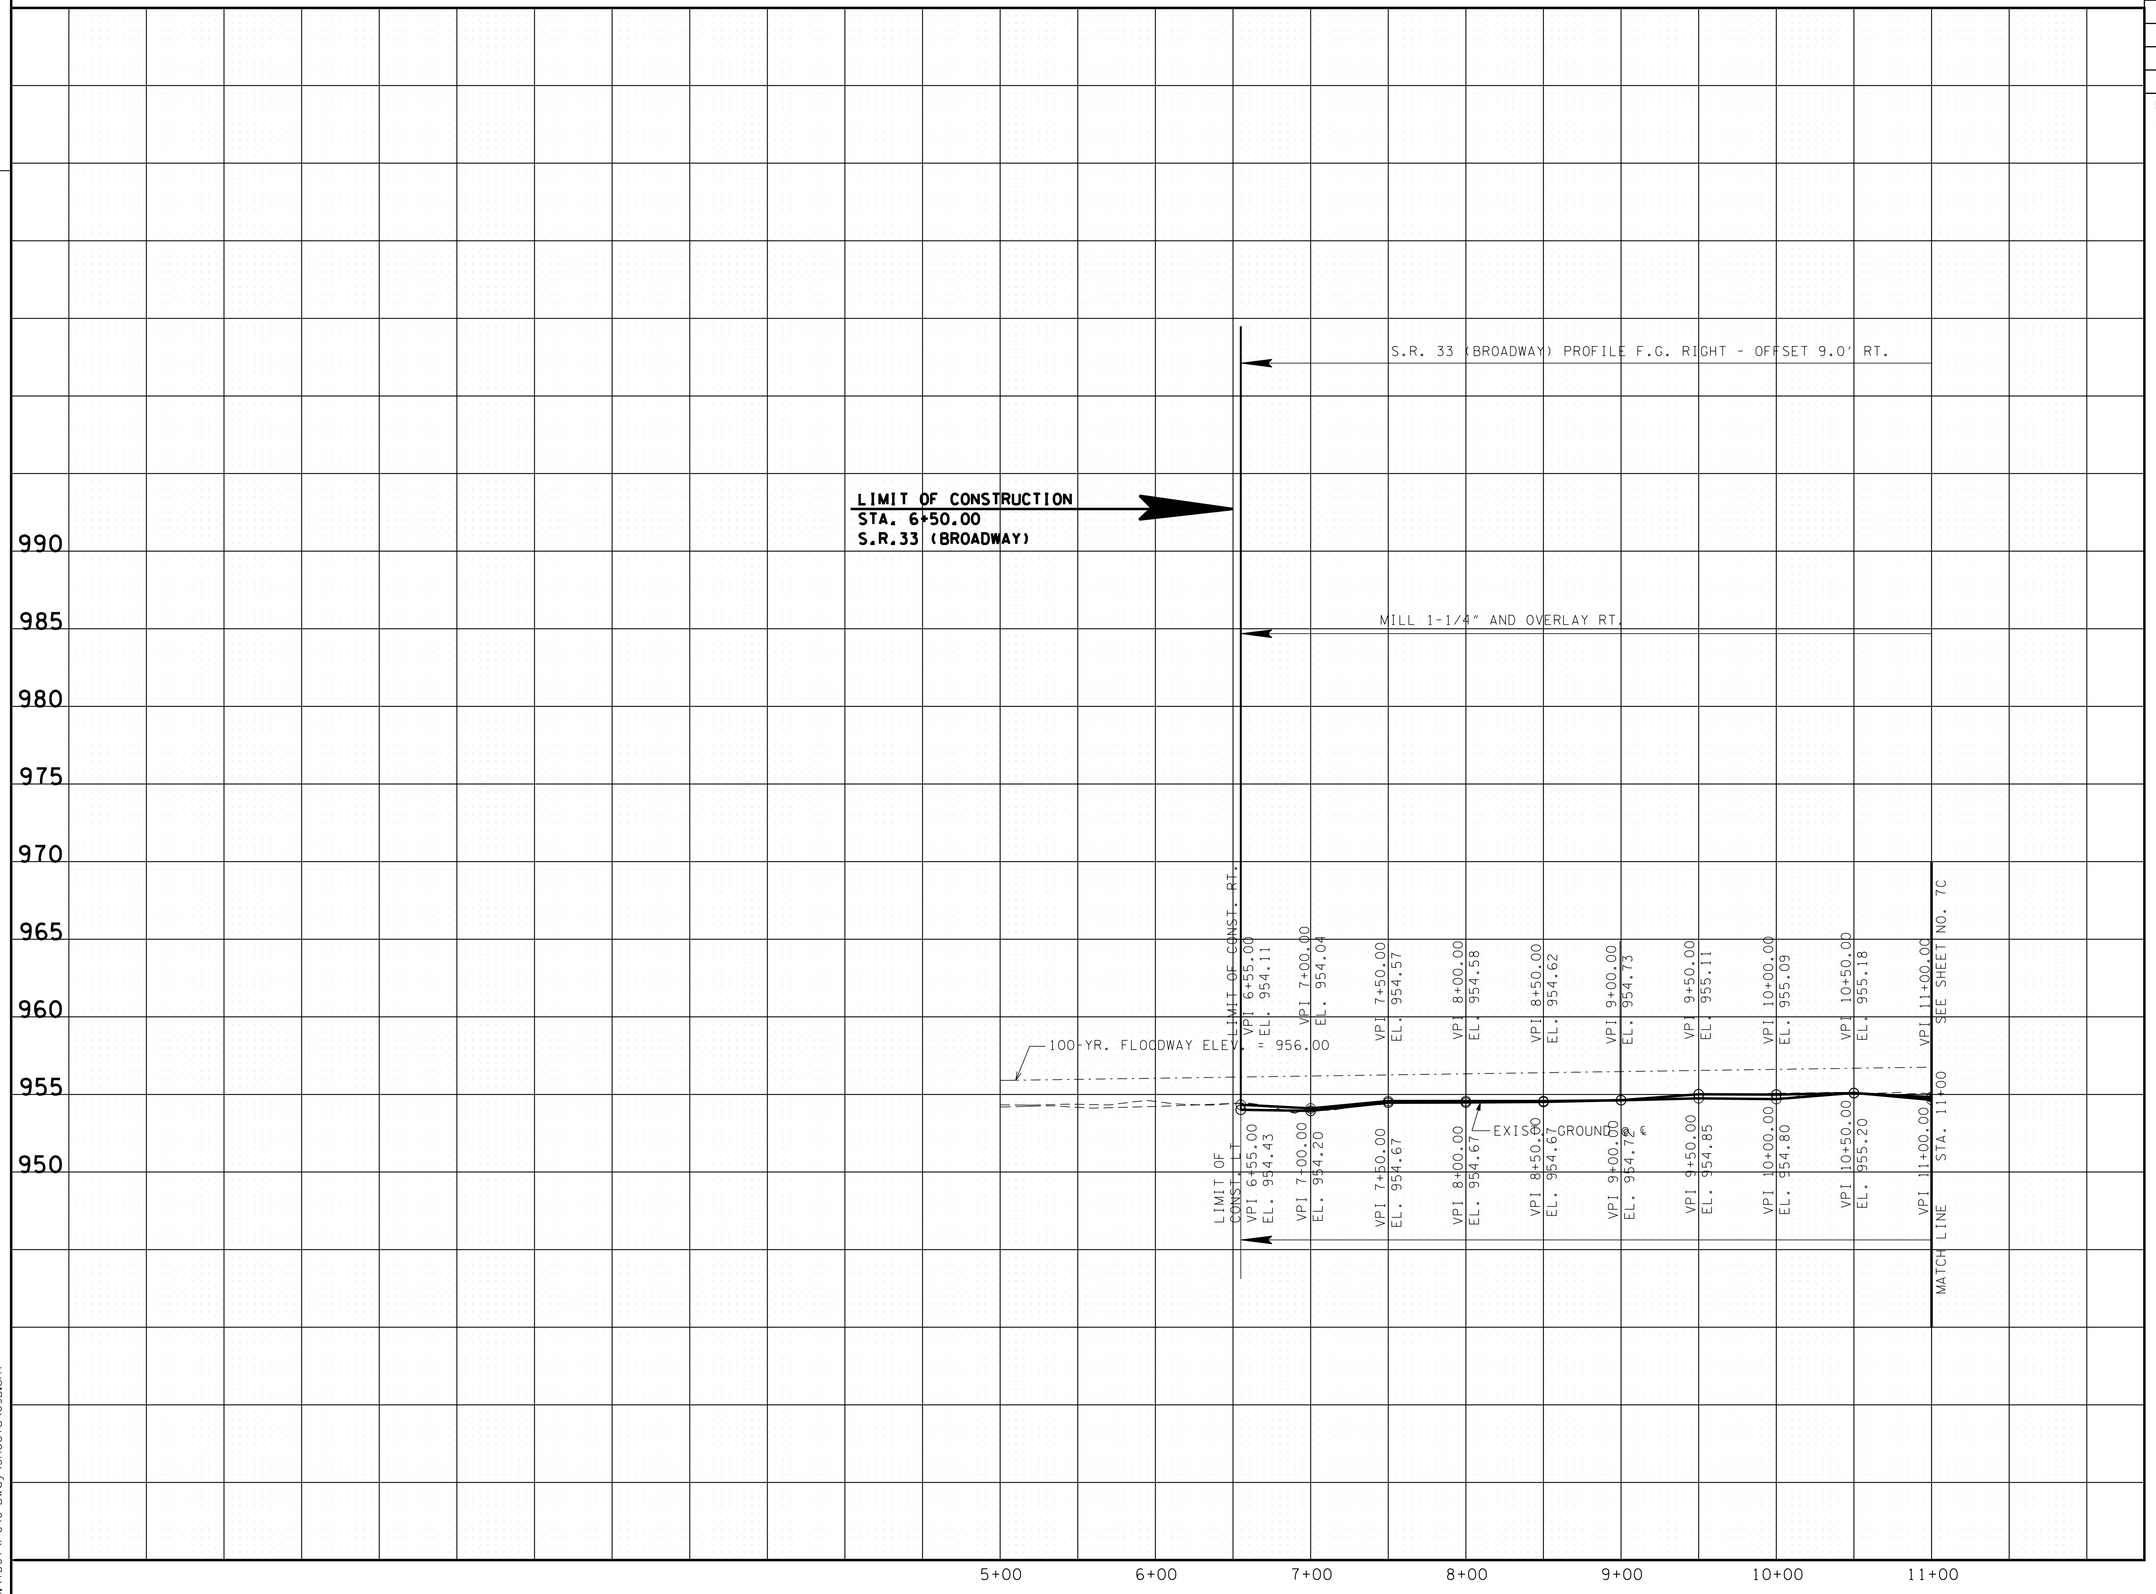


SEALED BY

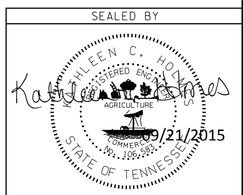

STATE OF TENNESSEE
DEPARTMENT OF TRANSPORTATION

# PROFILE

## S.R. 33 (BROADWAY)

SCALE: 1"= 50' HORIZ.
1"=5' VERT.

9/18/2015 9:45:11 AM
M:\TDOT\I-640-Bwoy\Sheets\09B.sht