TENNESSEE D.O.T.
DESIGN DIVISION
FILE NO.

TYPE	YEAR	PROJECT NO.	SHEET NO.
R.O.W.	2014	NH-I-640-7(161)	10B
CONST.	2015	NH-I-640-7(161)	10B

KNOX CO. I-640
47008-3150-44 (CONST.)

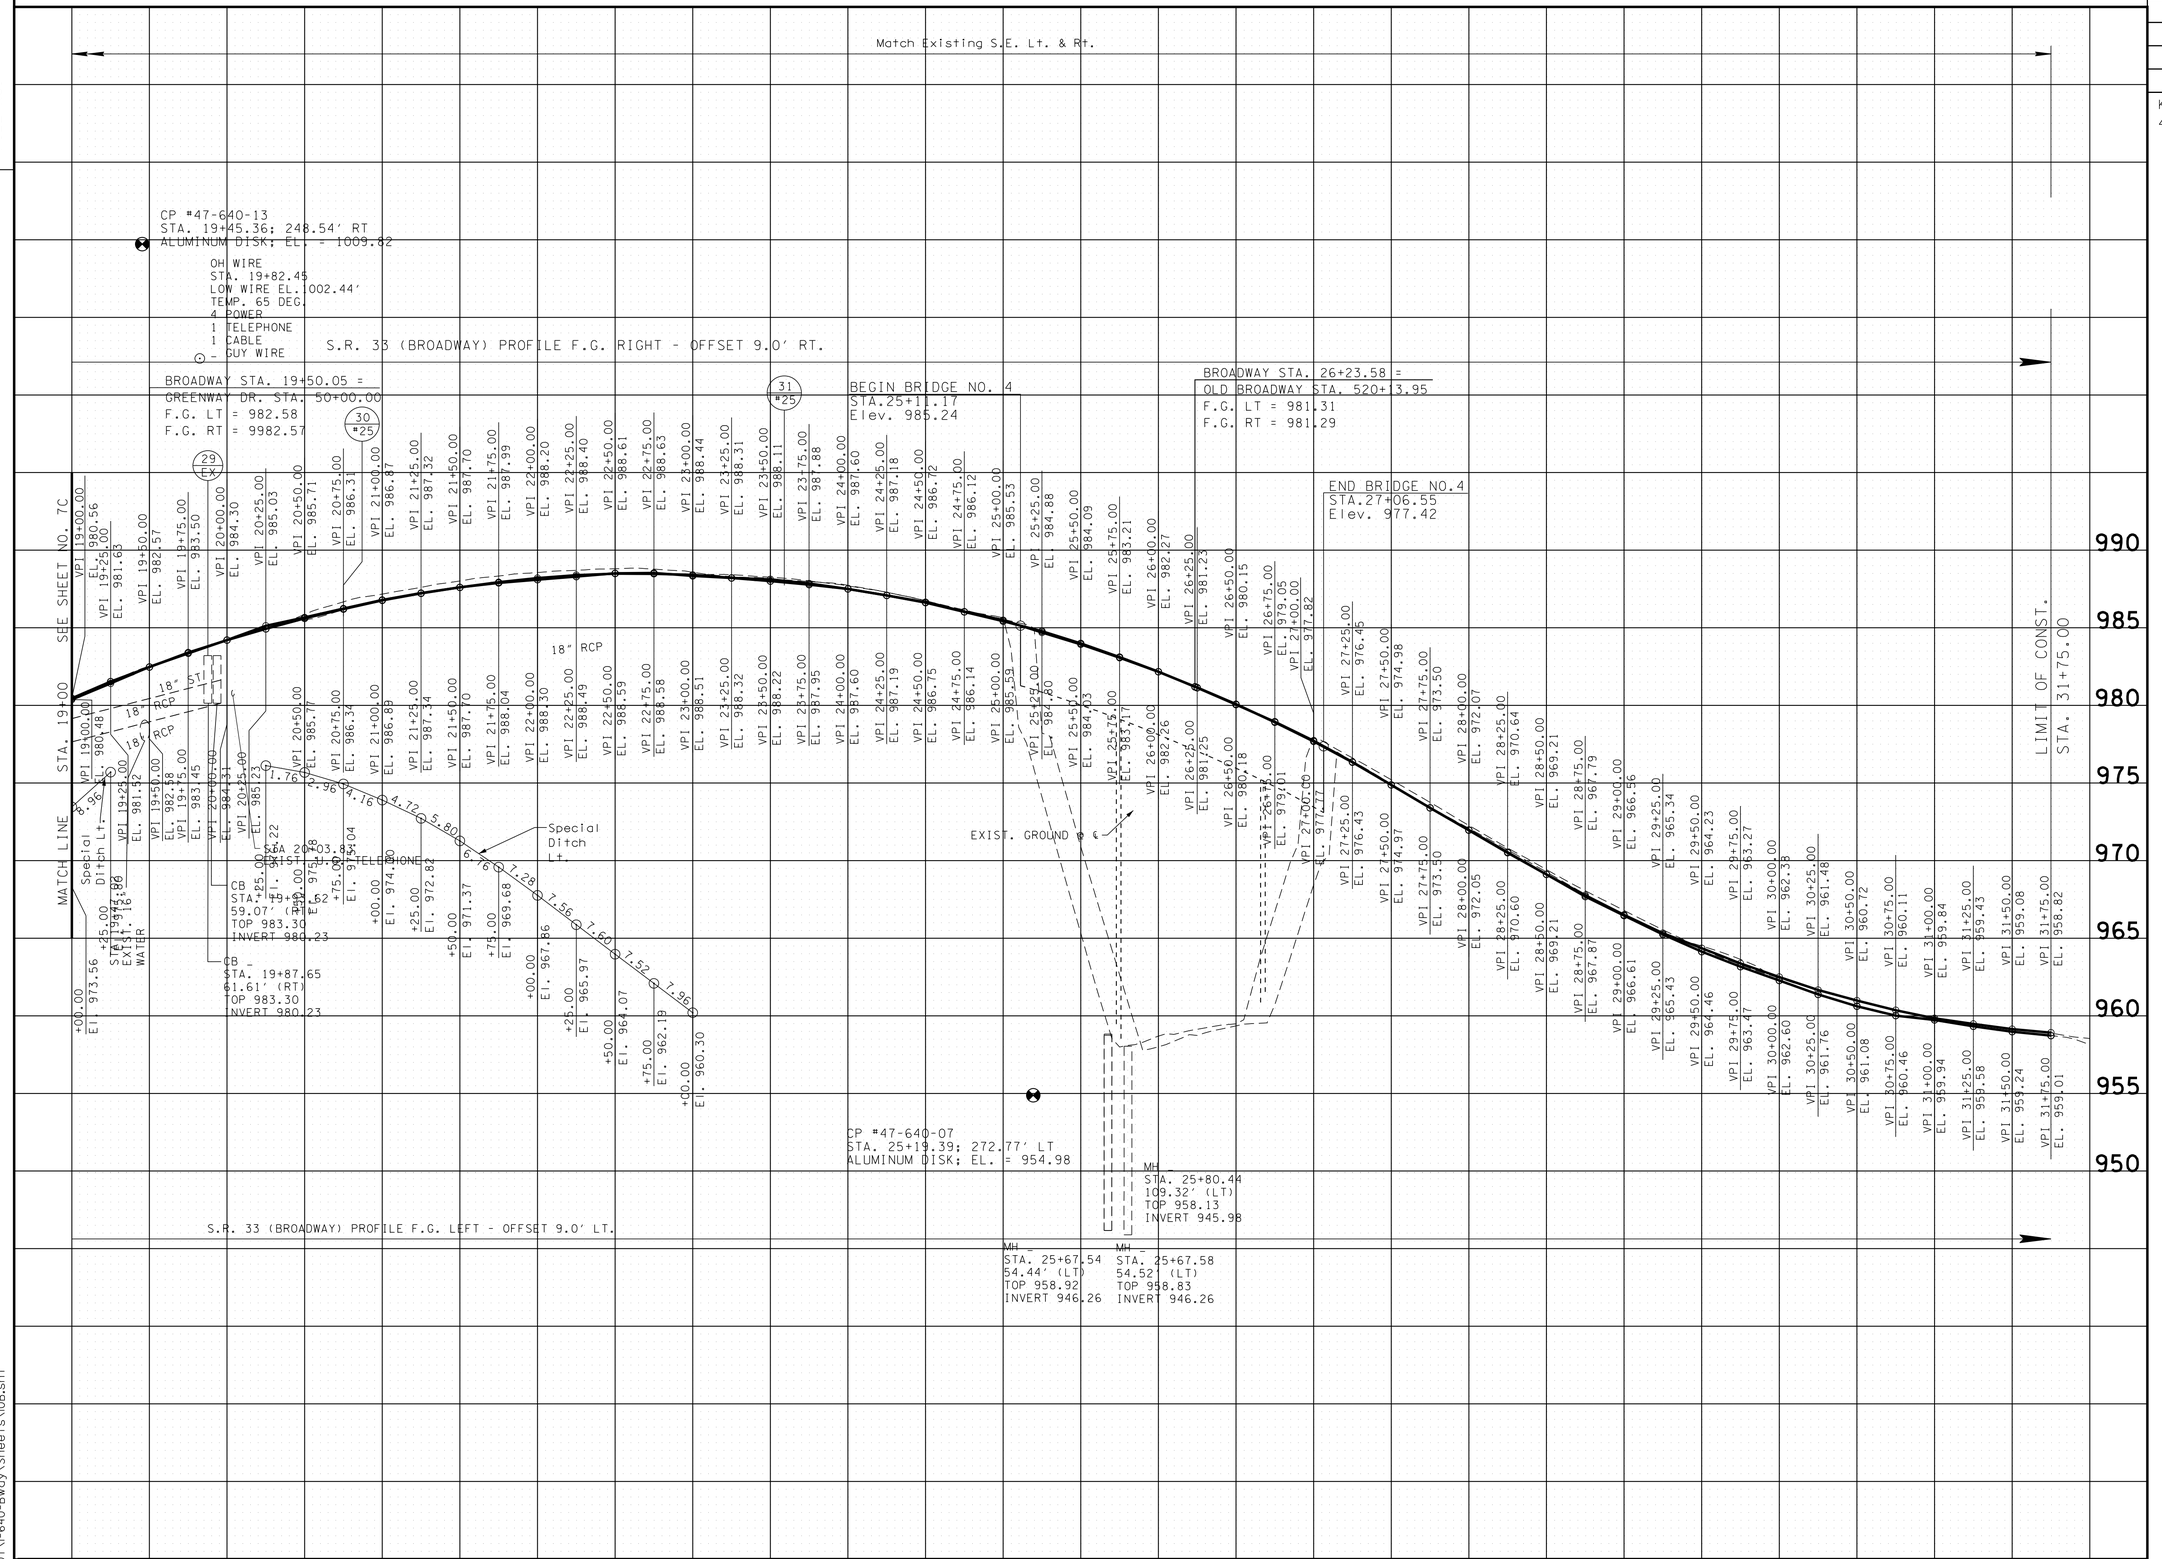

SEALED BY

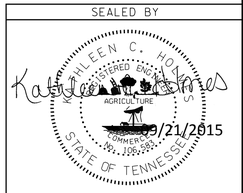

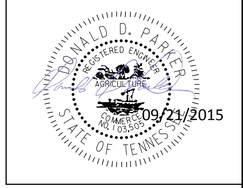

STATE OF TENNESSEE
DEPARTMENT OF TRANSPORTATION

PROFILE

S.R. 33

STA. 19+00.00 TO STA. 30+06.94

SCALE: 1"= 50' HORIZ.
1"=5' VERT.

9/18/2015 9:45:12 AM
M:\TDOT\I-640-Bway\Sheets\10B.sht