TENNESSEE D.O.T.
DESIGN DIVISION
FILE NO.

TYPE	YEAR	PROJECT NO.	SHEET NO.
R.O.W.	2014	NH-I-640-7(161)	22G
CONST.	2015	NH-I-640-7(161)	22G

KNOX CO. I-640
47008-3150-44 (CONST.)

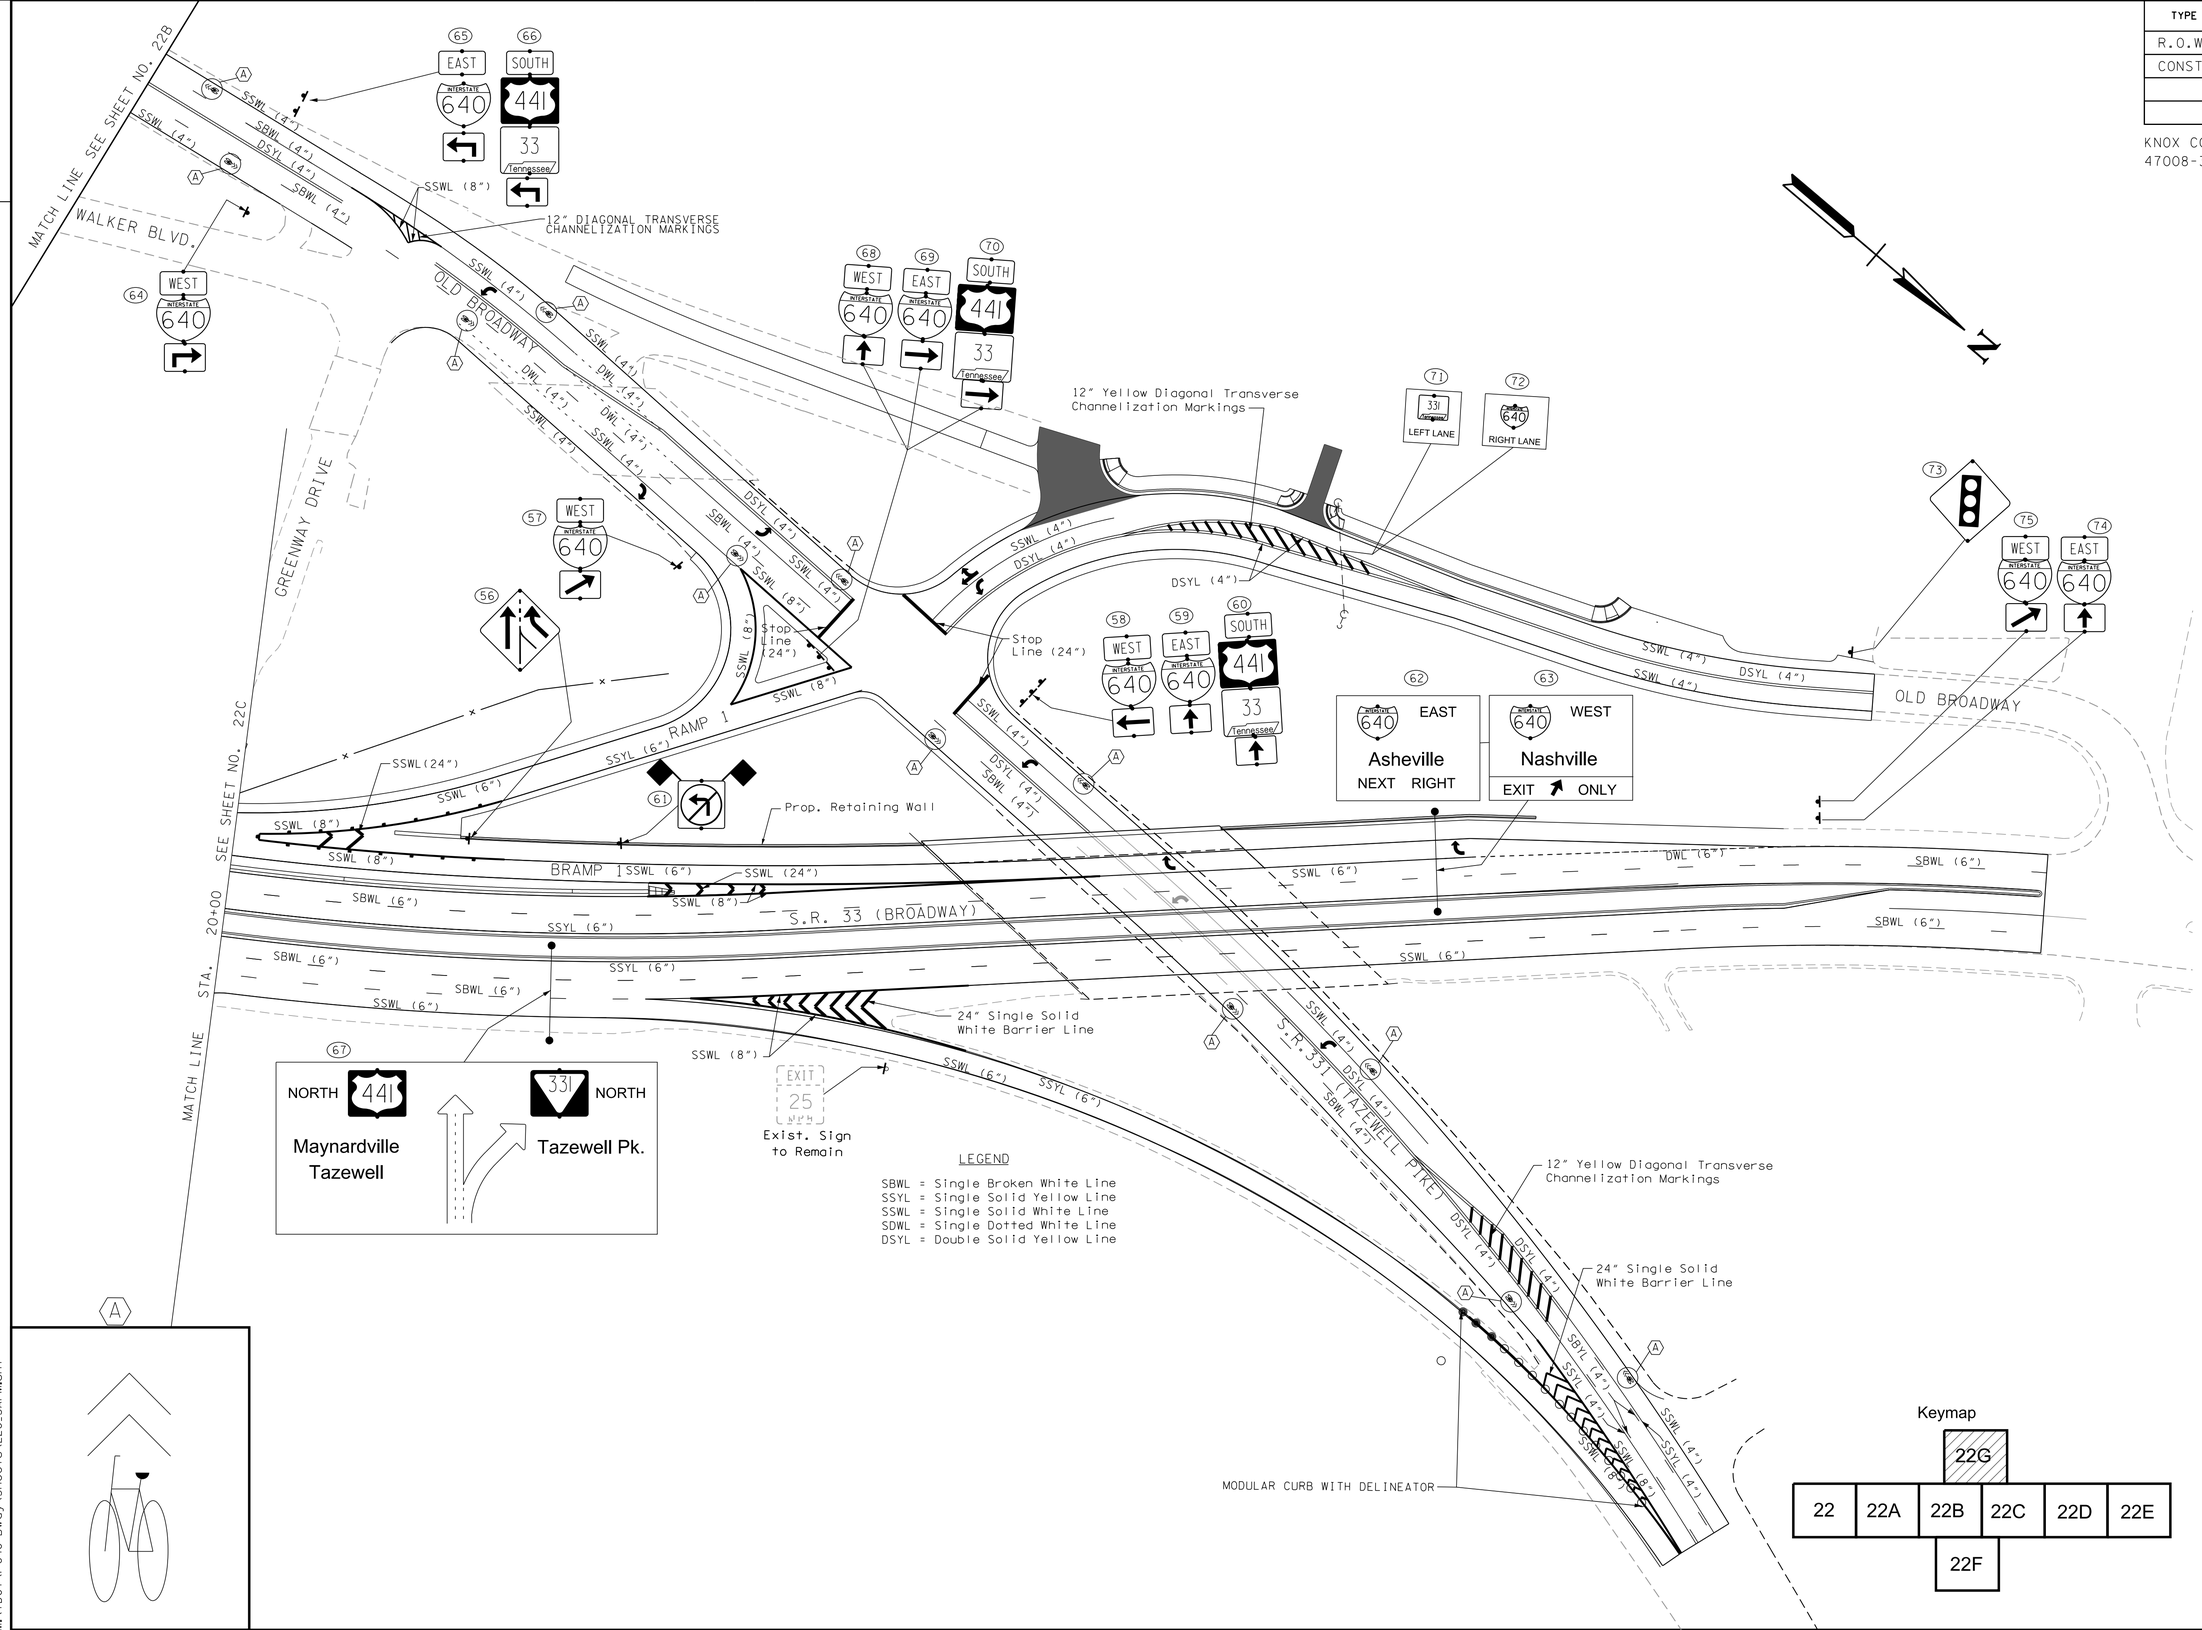

SEALED BY

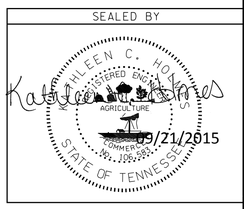

Keymap

STATE OF TENNESSEE
DEPARTMENT OF TRANSPORTATION

SIGNING & PAVEMENT MARKINGS
S.R. 33

STA. 20+00 TO STA. 30+06.94
SCALE: 1"= 50'

9/14/2015 1:47:20 PM
M:\TDOT\I-640-Bway\Sheets\22G_SAPM.sht