TENNESSEE D.O.T.
DESIGN DIVISION
FILE NO.

TYPE	YEAR	PROJECT NO.	SHEET NO.
ROW	2015	NH-I-640-7 (161)	28U

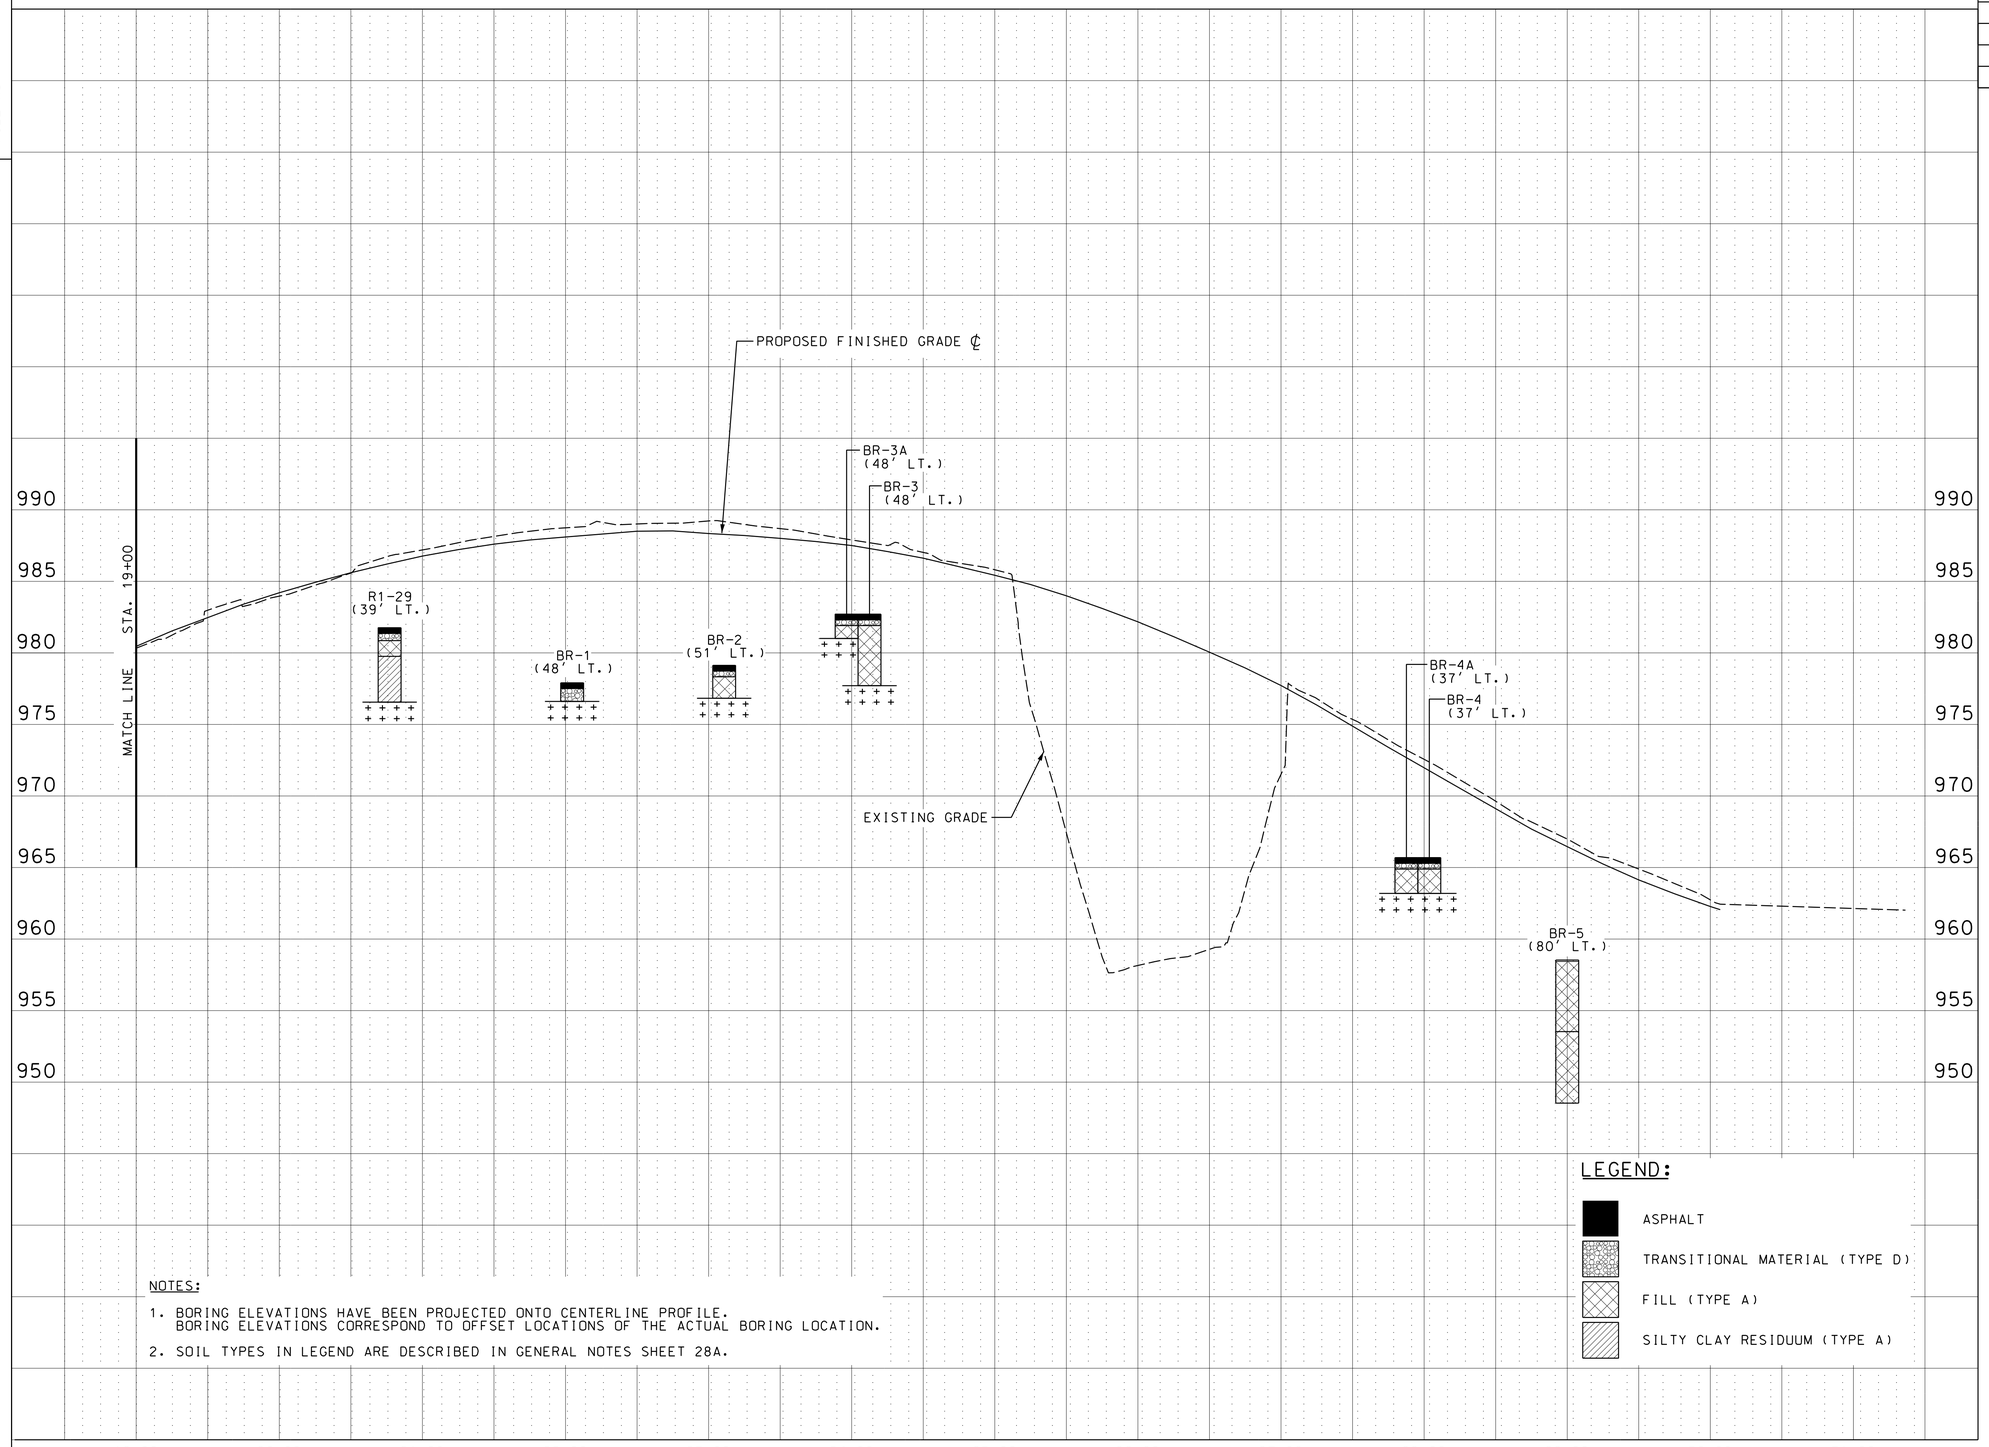

NOTES:

1. BORING ELEVATIONS HAVE BEEN PROJECTED ONTO CENTERLINE PROFILE.
   BORING ELEVATIONS CORRESPOND TO OFFSET LOCATIONS OF THE ACTUAL BORING LOCATION.
2. SOIL TYPES IN LEGEND ARE DESCRIBED IN GENERAL NOTES SHEET 28A.

SEALED BY

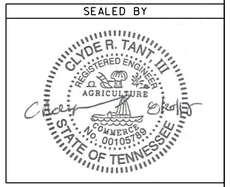

STATE OF TENNESSEE
DEPARTMENT OF TRANSPORTATION

SOIL

STA. 19+00
TO
STA. 30+06.94
BROADWAY

SCALE: 1"= 50' HORIZ.
1"=5' VERT.