REV. 9-1-05: REMOVED TYPE "C" WARNING LIGHTS FROM FLEXIBLE DRUMS IN TAPER.

REV. 4-15-99: MODIFIED CHANNELIZATION DEVICE LEGEND.

REV. 12-18-99: ELIMINATED CONCRETE PORTABLE BARRIER WALL AND MODIFIED GENERAL NOTE (A).

REV. 1-19-00: DELETED GENERAL NOTE (B).

TRAFFIC CONTROL FOR ONE LANE CLOSURE ON LOW VOLUME 2-LANE HIGHWAY (FOR 60 KILOMETERS PER HOUR OR LESS)

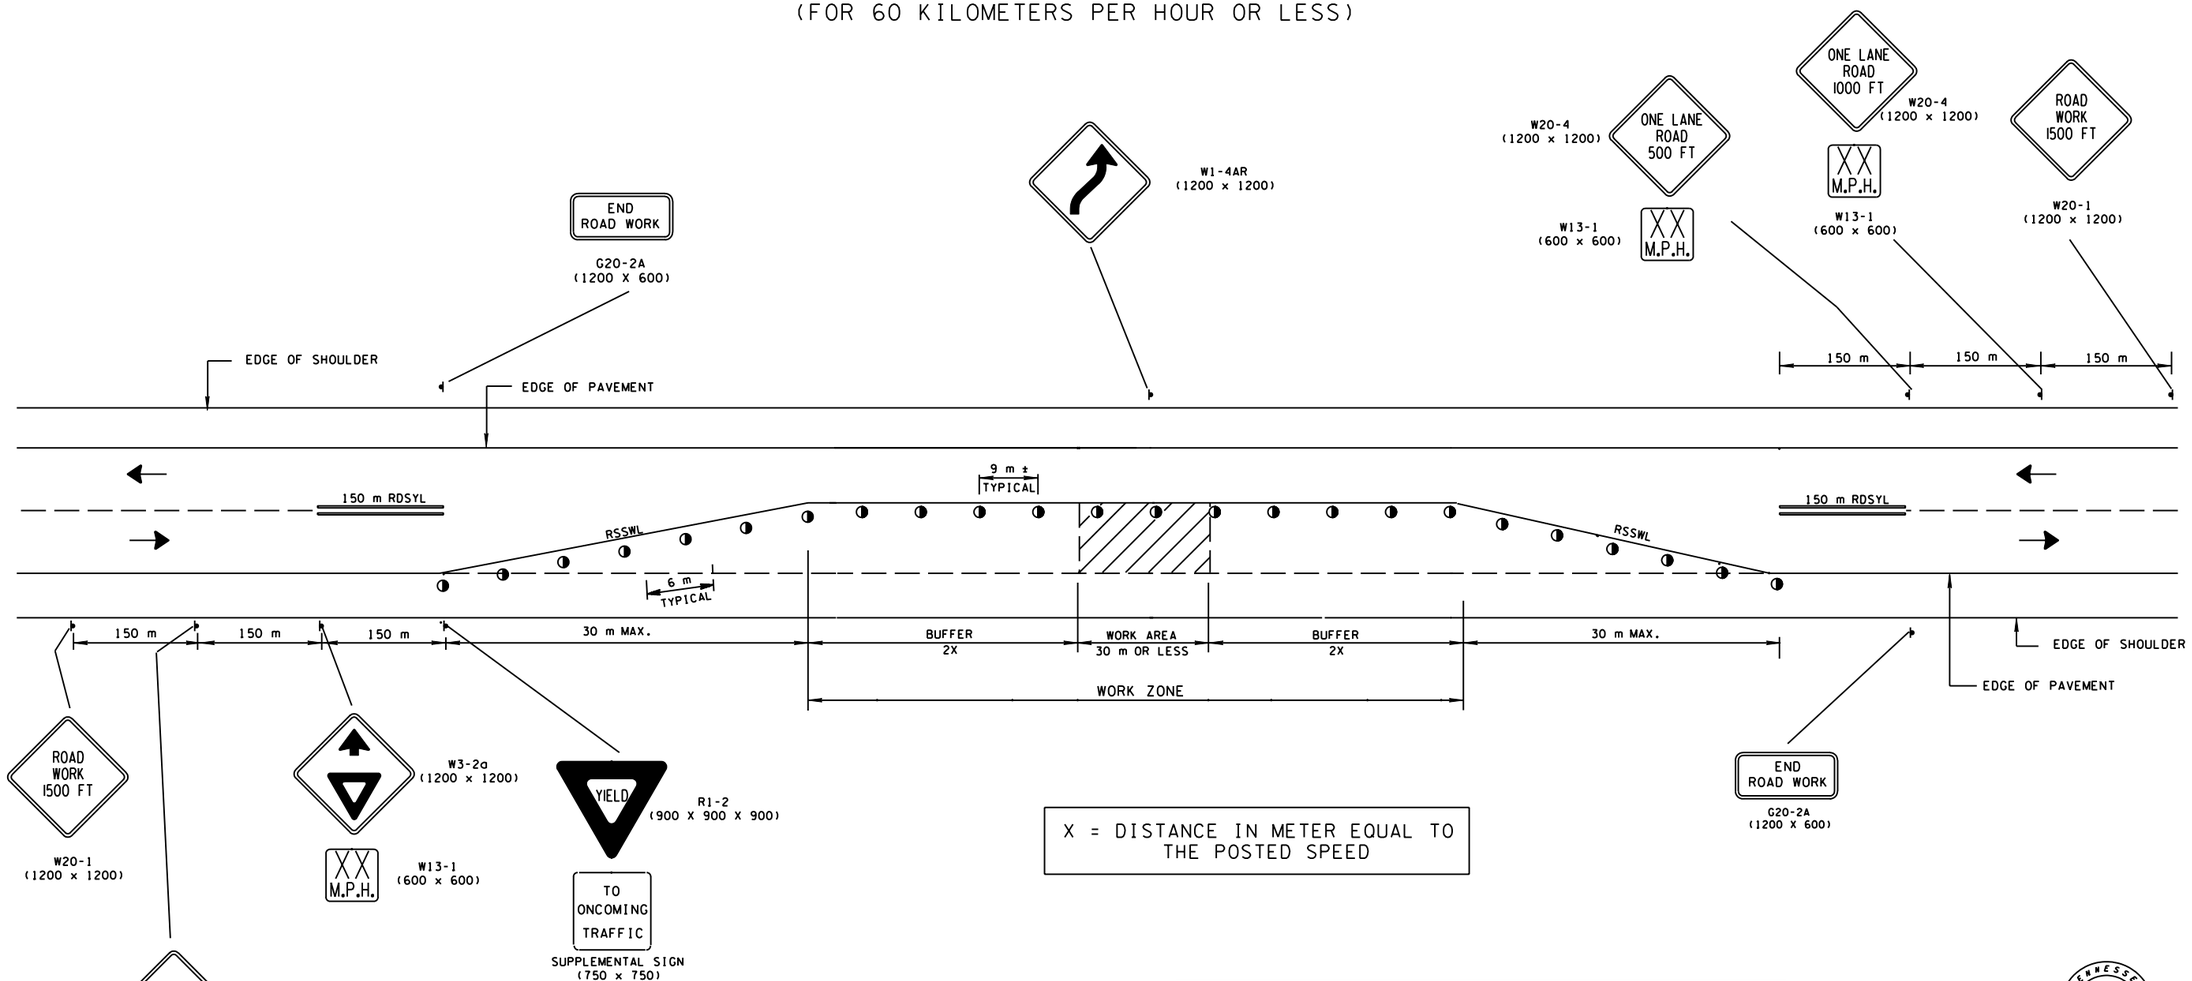

X = DISTANCE IN METER EQUAL TO THE POSTED SPEED

GENERAL NOTES

(A) THIS TRAFFIC CONTROL APPLICATION MAY BE USED WHEN CURRENT ADT IS 750 OR LESS, POSTED SPEED OF 40 MPH OR LESS, WORK AREA IS 30 m OR LESS, AND SIGHT DISTANCE MUST BE SUFFICIENT WHERE DRIVERS FROM BOTH DIRECTIONS CAN SEE APPROACHING TRAFFIC THROUGH AND BEYOND THE WORK SITE.

CHANNELIZATION DEVICE LEGEND

	SIGN SUPPORT
	FLEXIBLE DRUMS
	DIRECTION OF TRAFFIC
	WORK SITE
RSSWL	REMOVABLE PAVEMENT MARKING (SINGLE SOLID WHITE LINE)
RDSYL	REMOVABLE PAVEMENT MARKING (DOUBLE SOLID YELLOW LINE)

TENNESSEE METRIC D.O.T.

ALL UNITS ARE IN MILLIMETERS UNLESS NOTED OTHERWISE.

MINOR REVISION -- FHWA APPROVAL NOT REQUIRED.

STATE OF TENNESSEE
DEPARTMENT OF TRANSPORTATION

LANE CLOSURE ON LOW-VOLUME 2-LANE HIGHWAY

5-27-98 | TM-WZ-36

10/21/2005 DGNSPEC

TMWZ36_090105.dgn 10/21/2005 2:39:29 PM