TYPE	YEAR	PROJECT NO.	SHEET NO.
CONST	2013	HPP/STP-32(57)	UX-3

COCKE CO.

N

S.R. 32 STA. 100+00.00
N 571806.0280
E 2791901.1864

BEGIN COLD PLANE
& OVERLAY EXISTING

EXISTING BRIDGE
6-SPAN CONC. DECK GIRDER BRIDGE
TOTAL LENGTH 360'-0"

EXISTING BRIDGE

FUTURE BRIDGE

COSBY CREEK STA. 397+80.00 =
UPSTREAM FLOODPLAIN STA. 430+00.00
N 572329.94
E 2791713.20

COSBY CREEK STA. 400+00.00 =
S. R. 32 STA. 105+36.86
N 572341.95
E 2791932.87

COSBY CREEK STA. 402+20.00 =
DOWNSTREAM FLOODPLAIN STA. 410+00.00
N 572380.63
E 2792144.66

EXISTING GUARDRAIL
(TO BE REMOVED)

PROPOSED GUARDRAIL

EXISTING PAVEMENT

SR 32 (US 321) 24' ASP.
WITH 2@10' ASP. SH.

FUTURE LANES

EXISTING GUARDRAIL
(TO BE REMOVED)

SPCL. "V" CL. B
RIP-RAP DT.

SPCL. "V" CL. B RIP-RAP DT.

MATCH LINE STA. 113+00 SEE SHT. NO. 5A

WILTON SPRINGS RD.

GREG FODNESS &
WIFE SHIRLEY FODNESS

ELBERT S. CARVER

SHIRLEY P. FASSETT & WIFE IRENE M. FASSETT

BEN GAY HIC

COSBY CREEK

GROUND OBSCURED

STR-1

PRES. & PROP. R.O.W.

WOODS

BRUSH

HAY

LAWN

CAP

SERVICE

P/T/TV

100

105

110

78

79

1

2

NEWPORT UTILITIES

JOB NUMBER:	81434
DESIGNED:	CED
DRAWN:	RKW
CHECKED:	JNC
SCALE	1"=50'
DATE	07 12 2013

Allen&Hoshall since 1915
8331 E. WALKER SPRINGS LANE, SUITE 102
KNOXVILLE, TENNESSEE 37923
(865) 693-7881 (865) 693-7824

ELECTRIC UTILITY RELOCATION
BEGIN PROJ. TO STA. 113+00

TYPE	YEAR	PROJECT NO.	SHEET NO.
CONST	2013	HPP/STP-32(57)	UX-4

COCKE CO.

OLD HWY 32

EW

EW

POST

MB

N

2-F-RES

F-SHED

F-GAR

15" CMP

POOL

81

FRED M. HOLT &
WIFE VICKI V. HOLT

F-SHED

115

120

125

79

ELBERT S. CARVER

80

JOHN D. JEPSON &
WFE DARBY A. JEPSON

CLEAR FIELD

E-SHED

BARBWIRE

STR-2

WOODS

ROCKS

ROCKS

PRES. & PROP. R.O.W.

DISTURBED

DISTURBED

DISTURBED

PRES. & PROP. R.O.W.

EXISTING GUARDRAIL
(TO BE REMOVED)

EXISTING GUARDRAIL
(TO BE REMOVED)

P/T/TV

P/T/TV

P/T/TV

P/T/TV

P/T/TV

22' - 14' 8"X4" RCBC

MATCH LINE STA. 113+00 SEE SHT. NO. UX-3

MATCH LINE STA. 126+00 SEE SHT. NO. UX-5

EL-1210.85

S.R. 32

EL-1211.57

FUTURE LANES

FUTURE GUARDRAIL

SPCL. "V" CL. B
RIP-RAP DT.

SPCL. "V" CL. B
RIP-RAP DT.

ROCK BLUFF

WOODS

WOODS

WOODS

GRASS

TOE OF FILL

70' - PROP. 8' X 4'
BOX CULV. EXT.

TOP OF CUT

TOP OF CUT

33 TONS CL. "B" RIP-RAP
14' W X 15' L X 2.5' D

PRES. & PROP. R.O.W.

CAV-1

CAV-1

HAY

2

BEN GAY HICKS

STR-2

3

FRED M. HOLT & WIFE VICKI V. HOLT

SP5&6

SP5

SP5

10'GR.

F-
SHED

1-F
-RES.

SERVICE

SERVICE

PROPANE

DECK

DECK

JAMES N. CROMER
REGISTERED ENGINEER
AGRICULTURE
No. 021673
STATE OF TENNESSEE

NEWPORT UTILITIES

JOB NUMBER:	81434
DESIGNED:	CED
DRAWN:	RKW
CHECKED:	JNC
SCALE	1"=50'
DATE	07 12 2013

Allen&Hoshall since 1915
8331 E. WALKER SPRINGS LANE, SUITE 102
KNOXVILLE, TENNESSEE 37923
(865) 693-7881 (865) 693-7824

ELECTRIC UTILITY RELOCATION
STA. 113+00 TO STA. 126+00

...\81434 - STP-32\DGN\UX-4.sht 9/5/2013 4:42:10 PM

TYPE	YEAR	PROJECT NO.	SHEET NO.
CONST	2013	HPP/STP-32(57)	UX-5

COCKE CO.

N

130

135

OLD HWY. 32

PRES. & PROP. R.O.W.

CLEAR FIELD

WOODS

FRED M. HOLT & WIFE VICKI V. HOLT

81

P/T/TV

SERVICE

15" CMP

16' DIRT

18" RCP

1-F-BUS. TIN CAN SALOON

1-BL-BUS. B&B AUTO

M-SHED

RES. TRAILER

BRUSH

TRIPLE CREEK CAMP GROUND

47' GR.

B&B AUTO

16' ASP.

SQUIRREL WAY

IN. EL. 1276.64

18" PLASTIC (RETAIN)

MATCH LINE STA. 126+00 SEE SHT. NO. UX-4

MATCH LINE STA. 139+00 SEE SHT. NO. UX-6

EXISTING GUARDRAIL (TO BE REMOVED)

S.R. 32

SR 32 (US 321) 24' ASP. WITH 2@10' ASP. SH.

18" RCP (REMOVED)

18" CMP (REMOVED)

REBEL RD. STA. 10+00.00 = SR 32 STA. 133+00.92

N 575100.2601
E 2791979.9959

TOP OF CUT

SPCL. "V" CL. B RIP-RAP DT.

SPCL. "V" SOD DT.

RAINES HOUSE

SNK-1

REBEL ROAD

FRED M. HOLT & WIFE VICKI V. HOLT

RONALD RAINES & WIFE PAULINE RAINES

DONNA KATE WILLIAMSON

JACKIE WILSON & WIFE SHERRI WILSON

METAL POST

10' GR.

12' GR.

CARPORT

LAWN

DECK

POOL

1-F-RES.

RES. TRAILER

PROPANE

DECK SERVICE

BARN

F-SHED

RUIN

HAY

WOVE WIRE

CHAIN LINK

TYPICAL MEDIAN OPENING

APPLIES TO ALL MEDIAN OPENINGS UNLESS OTHERWISE NOTED ON PLANS

JAMES N. CROMER REGISTERED ENGINEER AGRICULTURE No. 021079 STATE OF TENNESSEE

NEWPORT UTILITIES

DESIGNED: CED
DRAWN: RKW
CHECKED: JNC

SCALE 1"=50'

DATE 07 12 2013

Allen&Hoshall since 1915

8331 E. WALKER SPRINGS LANE, SUITE 102
KNOXVILLE, TENNESSEE 37923
(865) 693-7881 (865) 693-7824

ELECTRIC UTILITY RELOCATION
STA. 126+00 TO STA. 139+00

...\81434 - STP-32\DGN\UX-5.sht 9/5/2013 4:43:55 PM

TYPE	YEAR	PROJECT NO.	SHEET NO.
CONST	2013	HPP/STP-32(57)	UX-6

COCKE CO.

140

145

150

N

WOODS

PRES. & PROP. R.O.W.

MATCH LINE STA. 139+00 SEE SHT. NO. UX-5

MATCH LINE STA. 152+00 SEE SHT. NO. UX-7

EXISTING GUARDRAIL (TO BE REMOVED)

S.R. 32

16" ASH

GATE

18" CMP (RETAIN)

30" CMP

24" CMP

24" PIPE

TOE OF FILL

10' ASP.

WATCHMAN WAY

OLD HWY. 32 NO. 1

S.R. 32 STA. 1+88.00 = OLD HWY. 32 NO. 1 STA. 20+00.00

N 575965.1528

E 2791786.8599

18" ST

30" CMP EXT.

SPCL. "V" SOD DT.

TOE OF FILL

7 TONS CL. "B" RIP-RAP
8.5' W X 5' L X 2.5' D

SPCL. 2' F.B. CL. B RIP-RAP DT.

SPCL. "V" CL. B RIP-RAP DT.

TOP OF CUT

WOOD STAKE

TREE-W/WIRE

WWC-3

22 TONS CL. "C" RIP-RAP
12' W X 8' L X 3.5' D

WWC-4

STR-3

SPG-1

STR-4

WTL-1

GROUND OBSCURED

WILLIAM F. SPROUSE & WIFE BOBBIE SPROUSE

METAL POST

LAWN

1-B-RES

F-SHED

2-B-RES

HARRY DAWSON AND WIFE, PAGE DAWSON

GR. 0

HARRY DAWSON AND

BOBBY L. BATES & WIFE SUSAN C. BATES

JERRY L. SIS

LARRY WEBB AND DR. GARY D. HAMILTON

25

10

9

8

12

11

10

JAMES N. CROWDER
REGISTERED ENGINEER
AGRICULTURE
No. 091678
STATE OF TENNESSEE

NEWPORT UTILITIES

JOB NUMBER:	81434
DESIGNED:	CED
DRAWN:	RKW
CHECKED:	JNC
SCALE	1"=50'
DATE	07 . 12 . 2013

Allen&Hoshall since 1915
8331 E. WALKER SPRINGS LANE, SUITE 102
KNOXVILLE, TENNESSEE 37923
(865) 693-7881 (865) 693-7824

ELECTRIC UTILITY RELOCATION
STA. 139+00 TO STA. 152+00

TYPE	YEAR	PROJECT NO.	SHEET NO.
CONST	2013	HPP/STP-32(57)	UX-7

COCKE CO.

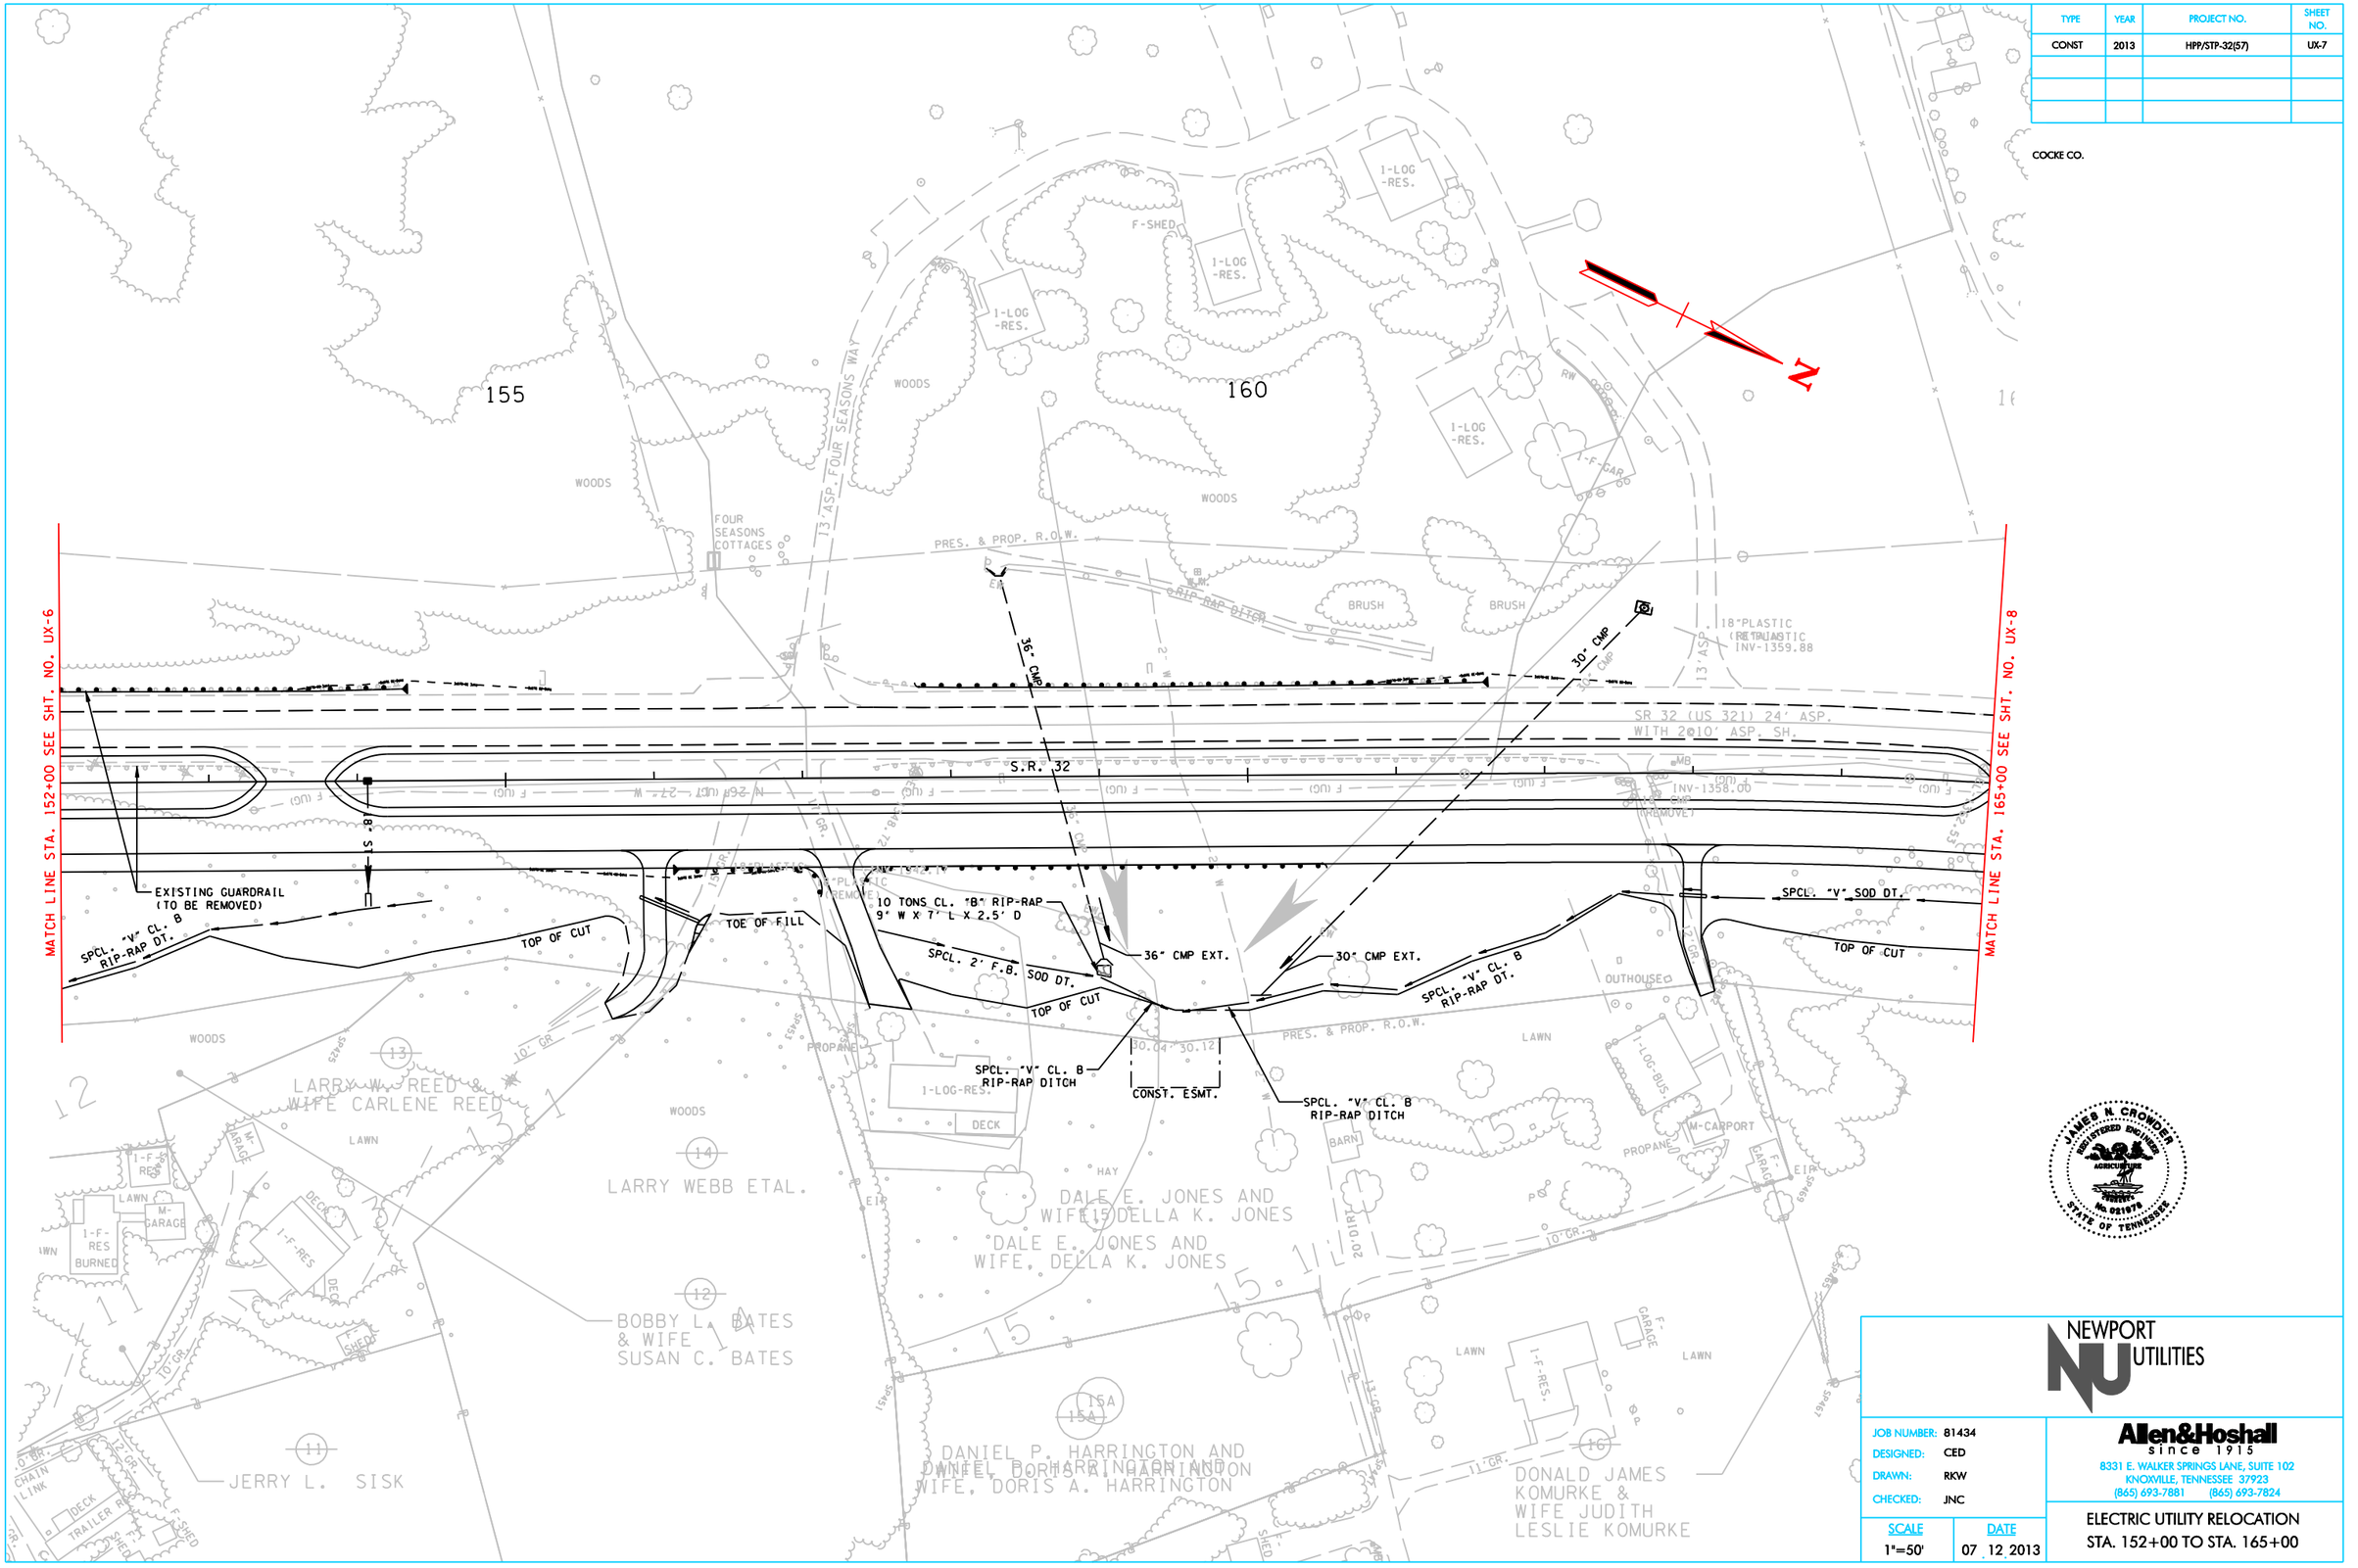

JAMES N. CROMER REGISTERED ENGINEER AGRICULTURE No. 021075 STATE OF TENNESSEE

NEWPORT UTILITIES

JOB NUMBER:	81434
DESIGNED:	CED
DRAWN:	RKW
CHECKED:	JNC
SCALE	1"=50'
DATE	07 12 2013

Allen&Hoshall since 1915
8331 E. WALKER SPRINGS LANE, SUITE 102
KNOXVILLE, TENNESSEE 37923
(865) 693-7881 (865) 693-7824

ELECTRIC UTILITY RELOCATION
STA. 152+00 TO STA. 165+00

TYPE	YEAR	PROJECT NO.	SHEET NO.
CONST	2013	HPP/STP-32(57)	UX-8

PASTURE
170
175
ASP.
FELLOWSHIP PRESBYTERIAN CHURCH
CURB
N
1-F-RES.
DOG HOUSE
BRUSH
PRES. & PROP. R.O.W.
WOODS
EARLY RD.
20'ASP.
COCKE CO.
LAWN
INFCK
SMOKEY LN.
PRES. R.O.W.
EXISTING GUARDRAIL (TO BE REMOVED)
PRES. & PROP. R.O.W.
24" RCP
TRAIL
S.R. 32
MATCH LINE STA. 165+00 SEE SHT. NO. UX-7
MATCH LINE STA. 178+00 SEE SHT. NO. UX-9
SPCL. "V" SOD DT.
TOP OF CUT
OLD HWY 32 NO. 2 STA. 30+00.00 = S.R. 32 STA. 177+00.00
N 579243.5006
E 2790626.4248
SIGN POST
SPCL. "V" CL. B RIP-RAP DT.
ROMAN CATHOLIC DIOCESE OF KNOXVILLE
CHURCH OF THE GOOD SHEPHERD
SIDEWALK
ELECTRIC BOX
DAVID RAY SHULTS & WIFE, WILLA DEAN SHULTS
35
17
19
18
16
CARPORT
F. SHED
1-LOG-RES.
DECK
SERVICE
DONALD JAMES KOMURKE & WIFE JUDITH LESLIE KOMURKE
CHAIN LINK
ROBERT KYKER & WIFE HELEN KYKER
LIGHT
P/T/TWR
RIBBON &ROSE'
1-F-BUS & RIBBONS & ROSES
1-MF-CAR
PROPANE
1-B-BUS-GENE'S BODY SHOP
ROBERT E. LEE RD.
GREEN

JAMES N. CROMER REGISTERED ENGINEER AGRICULTURE No. 021975 STATE OF TENNESSEE

NEWPORT UTILITIES

JOB NUMBER:	81434
DESIGNED:	CED
DRAWN:	RKW
CHECKED:	JNC
SCALE	1"=50'
DATE	07 . 12 . 2013

Allen&Hoshall since 1915
8331 E. WALKER SPRINGS LANE, SUITE 102
KNOXVILLE, TENNESSEE 37923
(865) 693-7881 (865) 693-7824

ELECTRIC UTILITY RELOCATION
STA. 165+00 TO STA. 178+00

TYPE	YEAR	PROJECT NO.	SHEET NO.
CONST	2013	HPP/STP-32(57)	UX-9

COCKE CO.

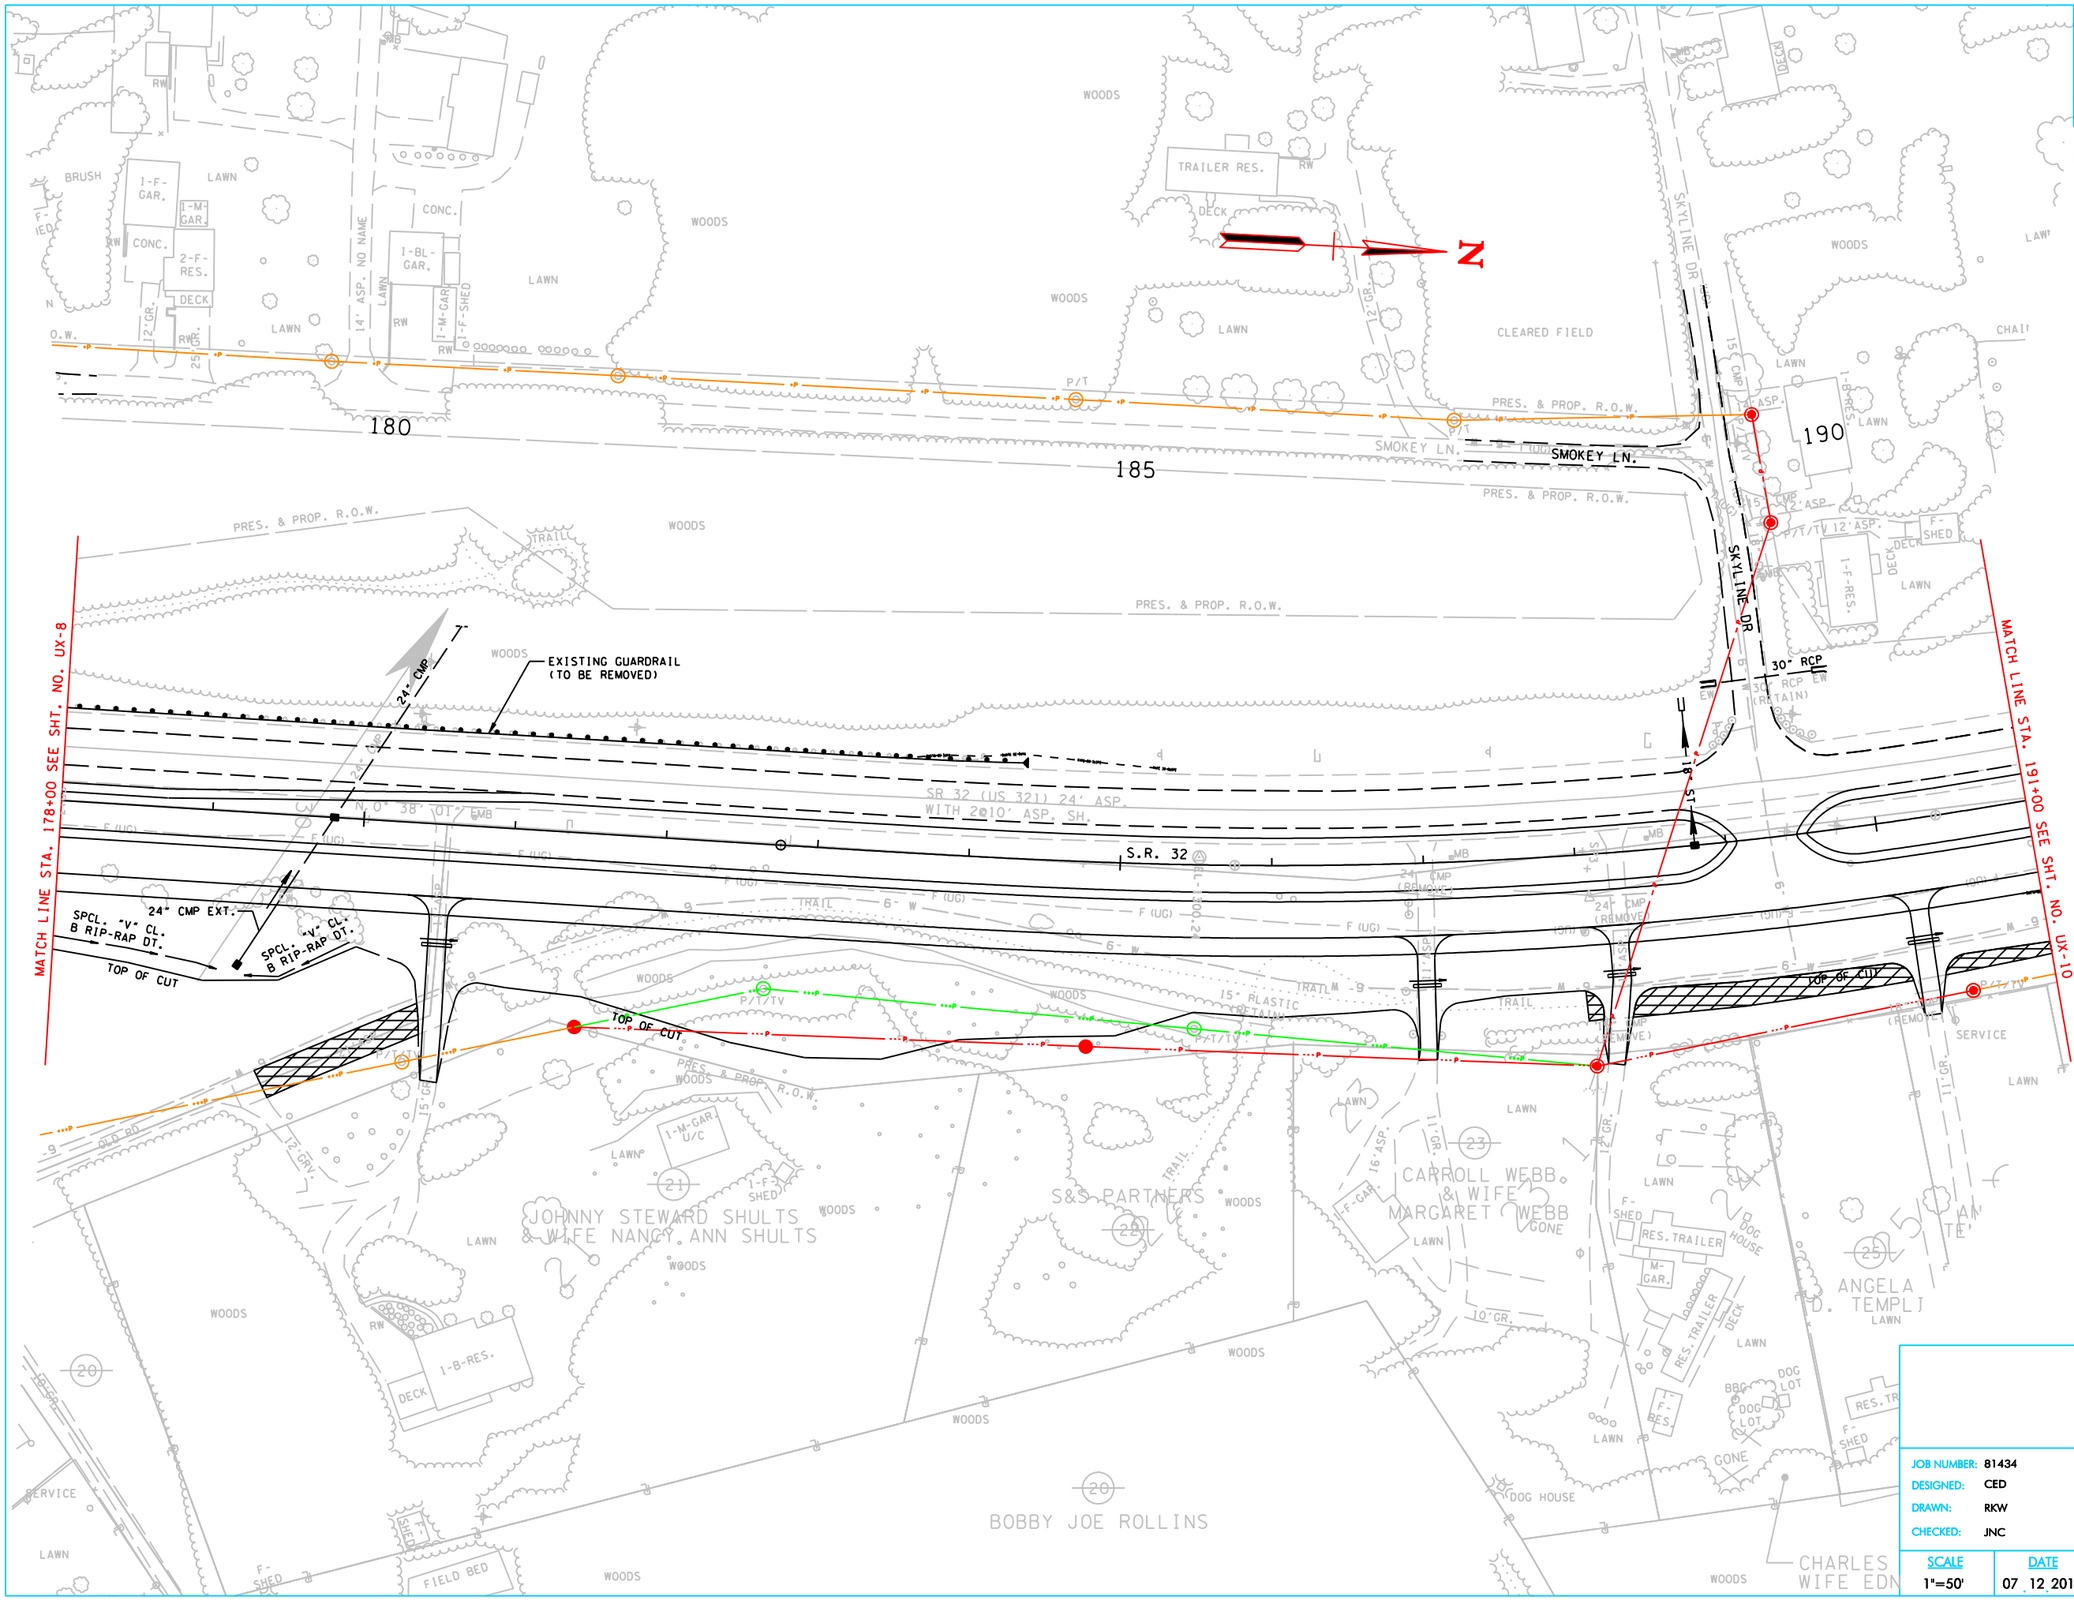

JAMES N. CROWDER REGISTERED ENGINEER AGRICULTURE No. 021975 STATE OF TENNESSEE

NEWPORT UTILITIES

JOB NUMBER:	81434
DESIGNED:	CED
DRAWN:	RKW
CHECKED:	JNC
SCALE	1"=50'
DATE	07 12 2013

Allen&Hoshall since 1915
8331 E. WALKER SPRINGS LANE, SUITE 102
KNOXVILLE, TENNESSEE 37923
(865) 693-7881 (865) 693-7824

ELECTRIC UTILITY RELOCATION
STA. 178+00 TO STA. 191+00

TYPE	YEAR	PROJECT NO.	SHEET NO.
CONST	2013	HPP/STP-32(57)	UX-10

COCKE CO.

MATCH LINE STA. 191+00 SEE SHT. NO. UX-10

MATCH LINE STA. 204+00 SEE SHT. NO. UX-11

S.R. 32

SKYLINE DR.

PROVIDENCE BAPTIST CHURCH

PROVIDENCE CHURCH

PASTURE

WOODS

195

200

LAMP POST

LAMP POST

PRES. & PROP. R.O.W.

PRES. & PROP. R.O.W.

P/T/TV

NOTE:
CONTRACTOR TO USE ALL MEANS NECESSARY TO PREVENT ANY IMPACTS TO STR-5

STR-5 SPRING BRANCH

30" RCP

30" CMP (RETAIN)

30" CMP (REMOVE)

SPCL. "V" CL. C RIP-RAP DT.

TOP OF CUT

TRACY N. BARNES

CHARLES B. MURR

PATRICIA BARNES CALDWELL

DELMER LOVINGOOD & WIFE EVELYN LOVINGOOD

LUSTER WILLIAMS & WIFE NELL WILLIAMS

BRUCE TIPTON WILLIAMS AND DAVID CHRISTOPHER WILLIAMS

JAMES N. CROMER
REGISTERED ENGINEER
AGRICULTURE
No. 021075
STATE OF TENNESSEE

NEWPORT UTILITIES

DESIGNED:	CED
DRAWN:	RKW
CHECKED:	JNC
SCALE	1"=50'
DATE	07 . 12 . 2013

Allen&Hoshall since 1915
8331 E. WALKER SPRINGS LANE, SUITE 102
KNOXVILLE, TENNESSEE 37923
(865) 693-7881 (865) 693-7824

ELECTRIC UTILITY RELOCATION
STA. 191+00 TO STA. 204+00

TYPE	YEAR	PROJECT NO.	SHEET NO.
CONST	2013	HPP/STP-32(57)	UX-11

COCKE CO.

NOTE:
CONTRACTOR TO USE ALL MEANS NECESSARY TO PREVENT ANY IMPACTS TO STR-5 OR SPG-3

STR-5 SPRING BRANCH

SPG-3

EXISTING GUARDRAIL (TO BE REMOVED)

36" RCP

24" CMP

SR 32 (US 321) 24' ASP. WITH 2@10' ASP. SH.

S.R. 32

18" RCP TO BE PLUGGED & ABANDONED

24" PIPE

SPCL. "V" CL. B RIP-RAP DT.

36" RCP EXT.

SPCL. "V" CL. C RIP-RAP DT.

CONC. DT.

SPCL. "V" SOD DT.

TOP OF CUT

SPCL. "V" CL. A-1 RIP-RAP DT.

18" CMP (REMOVE)

ARMORY ROAD NO. 1 STA. 40+00.00 = S.R. 32 STA. 211+55.11
N 582648.7418
E 2790310.0856

ARMORY ROAD NO. 1 STA. 44+13.56
N 582538.5557
E 2790708.7003

OLD HWY. 32

PRES. & PROP. R.O.W.

MATCH LINE STA. 204+00 SEE SHT. NO. UX-10

MATCH LINE STA. 217+00 SEE SHT. NO. UX-12

205 210 215

RAY SHULTS & WIFE VIRGINIA SHULTS 36

DONALD WILLIAMSON 38

SERENA FISHER 37

BILL BYRD 35

BRUCE BYRD JR. & WIFE JENNIE LOU BYRD 34

RICHARD SEAN LAANE 39

JAMES CLEO WILLIAMSON & WIFE CHARLENE WILLIAMSO 40

KEROSENE TANKS

BURNED

HAY

WOODS

LAWN

BRUSH

JAMES N. CROWDER REGISTERED ENGINEER AGRICULTURE No. 091976 STATE OF TENNESSEE

NEWPORT UTILITIES

JOB NUMBER:	81434
DESIGNED:	CED
DRAWN:	RKW
CHECKED:	JNC
SCALE	1"=50'
DATE	07 . 12 . 2013

Allen&Hoshall since 1915
8331 E. WALKER SPRINGS LANE, SUITE 102
KNOXVILLE, TENNESSEE 37923
(865) 693-7881 (865) 693-7824

ELECTRIC UTILITY RELOCATION
STA. 204+00 TO STA. 217+00

TYPE	YEAR	PROJECT NO.	SHEET NO.
CONST	2013	HPP/STP-32(57)	UX-12

COCKE CO.

MATCH LINE STA. 217+00 SEE SHT. NO. UX-11

MATCH LINE STA. 230+00 SEE SHT. NO. UX-13

220

225

PRES. & PROP. R.O.W.

WOODS

BRUSH

TRAIL

EXISTING GUARDRAIL (TO BE REMOVED)

86" CMP (RETAIN)

S.R. 32

N 34° 02' 00" E

SPCL. "V" SOD DT.

SPCL. "V"

CL. B RIP-RAP DT.

TOP OF CUT

TOE OF FILL

SPCL. "V" CL. B RIP-RAP DT.

232.67'

36.2' - PROP. 3@15' X 10' BOX BRIDGE EXT.

STR-6

HAY

SERVICE

FENCE

LAWN

F-SHED

1-B-RES.

1-F-RES.

BARN

POST

PROPANE

JAMES CLEO WILLIAMSON & WIFE CHARLENE WILLIAMSON

41 STANLEY ROGER LANE & WIFE SYLVESTA LANE

42 EDWARD LANE

43 DEUTSCHE BANK NATIONAL TRUST COMPANY

DOWNSTREAM CONFLUENCE STA. 500+00.00 = ENGLISH CREEK STA. 502+25.00
N 584053.68
E 2791399.78

44 ZANE A. ALMANY & WIFE ANNA LOU RAINES ALMANY

OLD HWY. 32

PRES. & PROP. R.O.W.

P/T/TV

JAMES N. CROWDER REGISTERED ENGINEER AGRICULTURE No. 021079 STATE OF TENNESSEE

NEWPORT UTILITIES

JOB NUMBER:	81434
DESIGNED:	CED
DRAWN:	RKW
CHECKED:	JNC
SCALE	1"=50'
DATE	07 12 2013

Allen&Hoshall since 1915
8331 E. WALKER SPRINGS LANE, SUITE 102
KNOXVILLE, TENNESSEE 37923
(865) 693-7881 (865) 693-7824

ELECTRIC UTILITY RELOCATION
STA. 217+00 TO STA. 230+00

TYPE	YEAR	PROJECT NO.	SHEET NO.
CONST	2013	HPP/STP-32(57)	UX-13

COCKE CO.

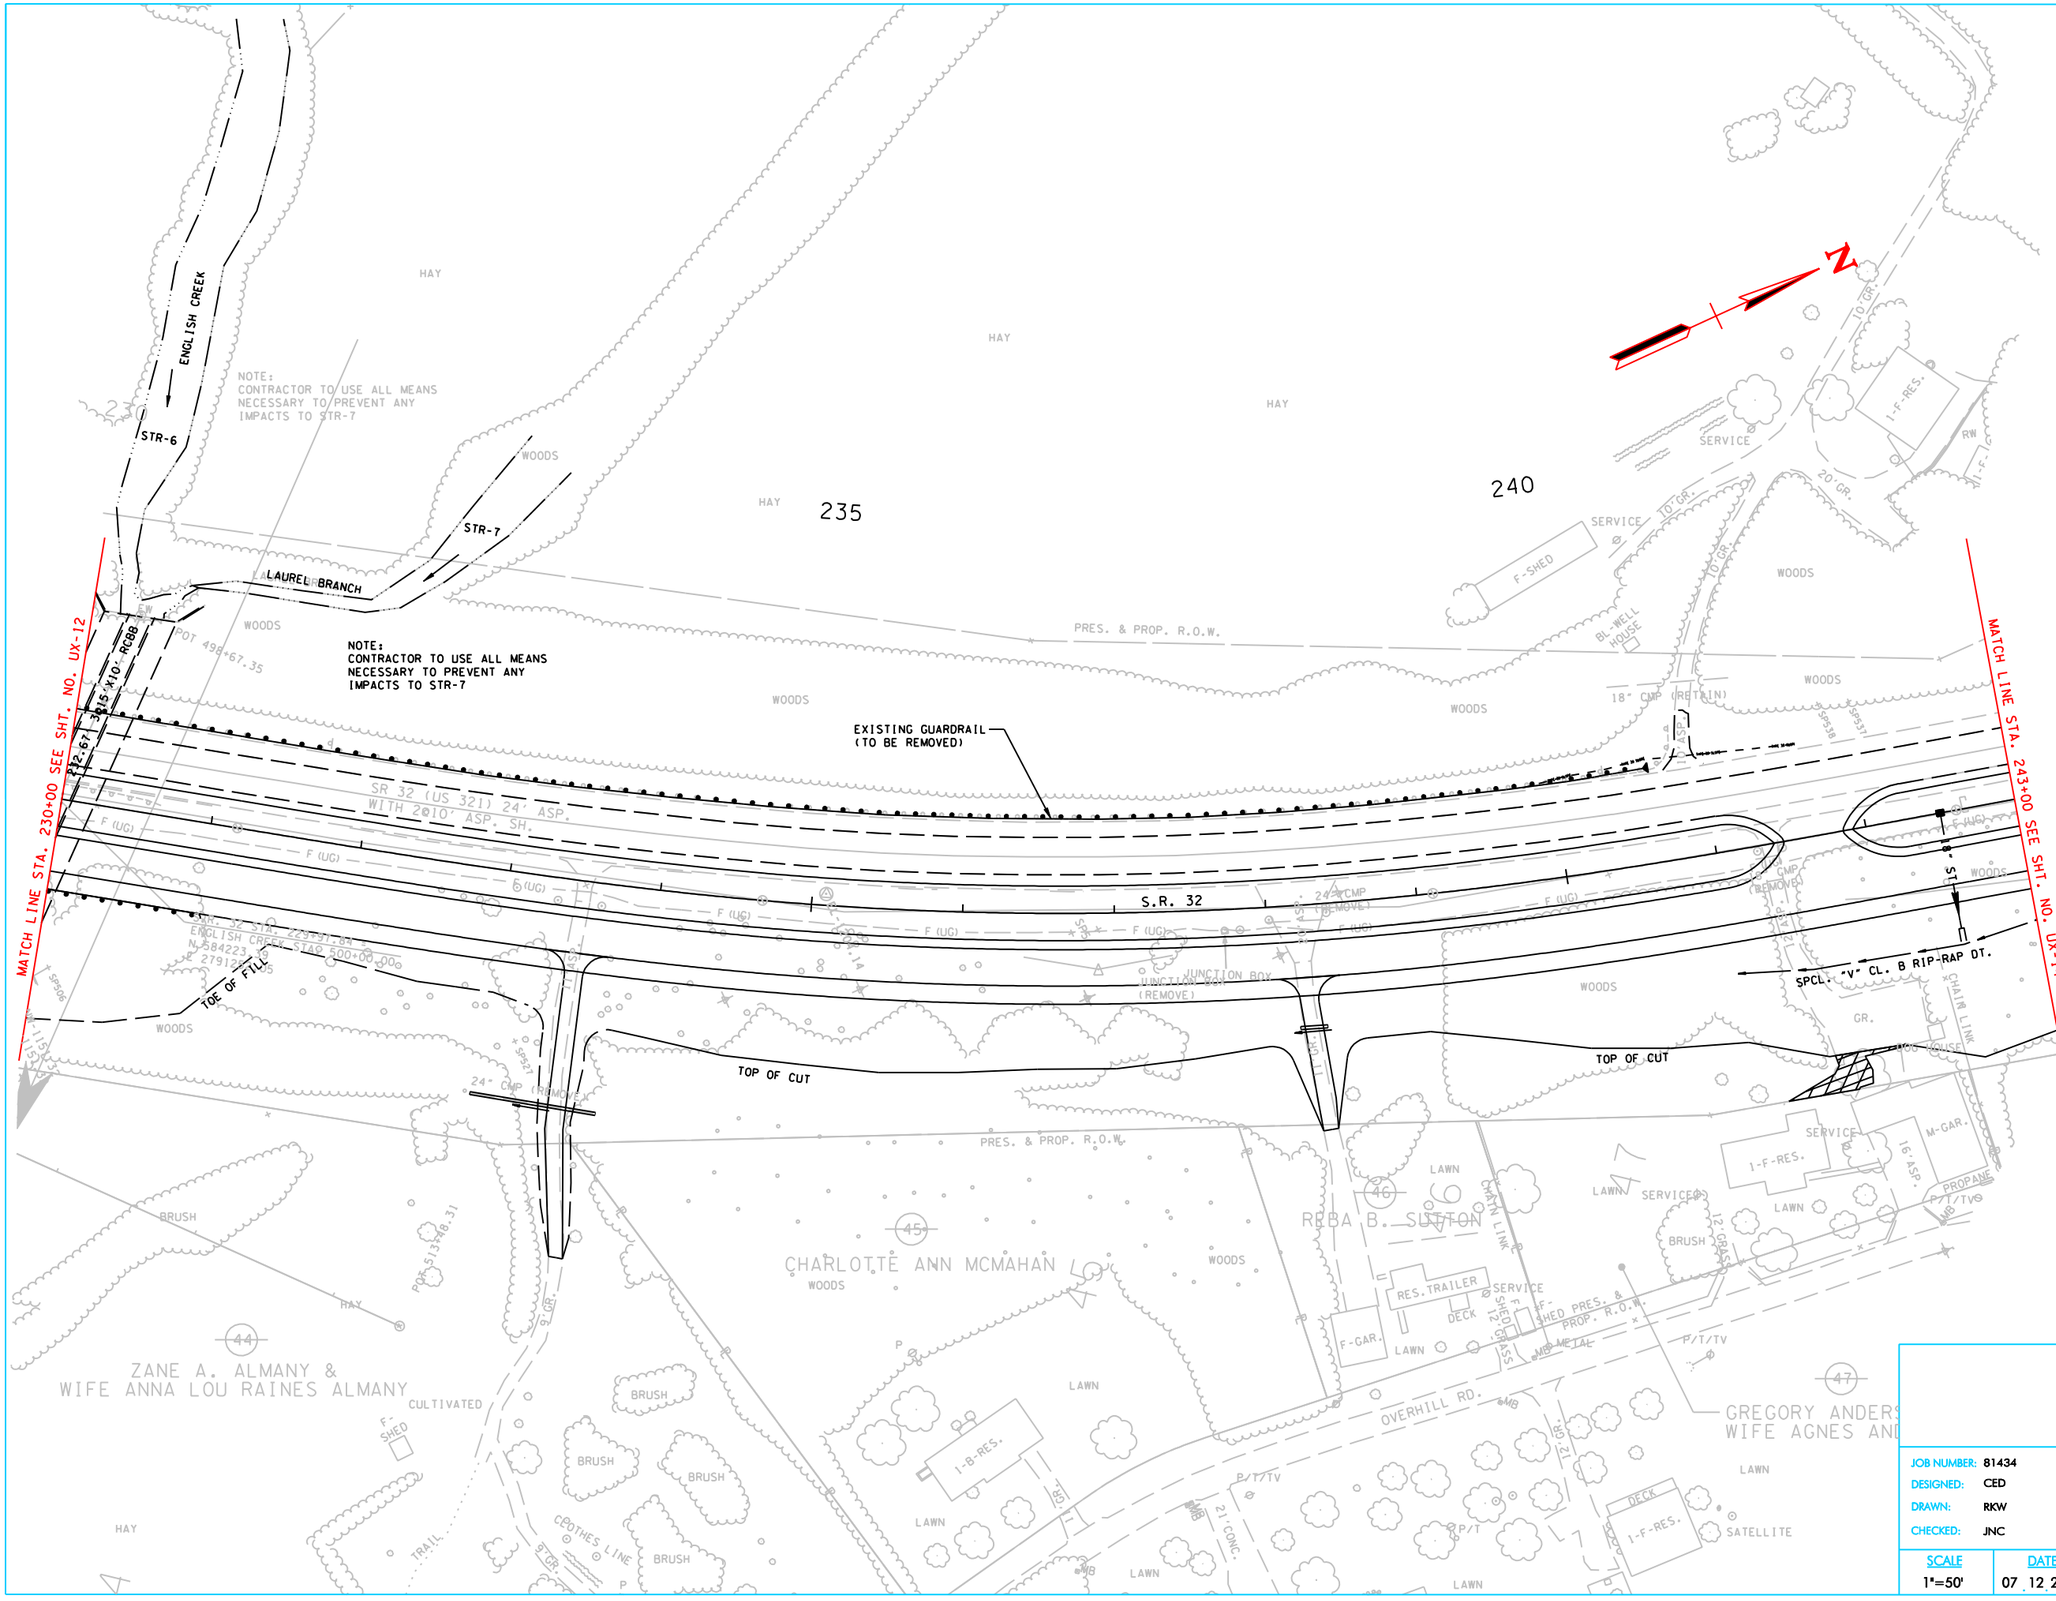

JAMES N. CROWDER REGISTERED ENGINEER AGRICULTURE No. 081878 STATE OF TENNESSEE

NEWPORT UTILITIES

JOB NUMBER:	81434
DESIGNED:	CED
DRAWN:	RKW
CHECKED:	JNC
SCALE	1"=50'
DATE	07 12 2013

Allen&Hoshall since 1915
8331 E. WALKER SPRINGS LANE, SUITE 102
KNOXVILLE, TENNESSEE 37923
(865) 693-7881 (865) 693-7824

ELECTRIC UTILITY RELOCATION
STA. 230+00 TO STA. 243+00

TYPE	YEAR	PROJECT NO.	SHEET NO.
CONST	2013	HPP/STP-32(57)	UX-14

COCKE CO.

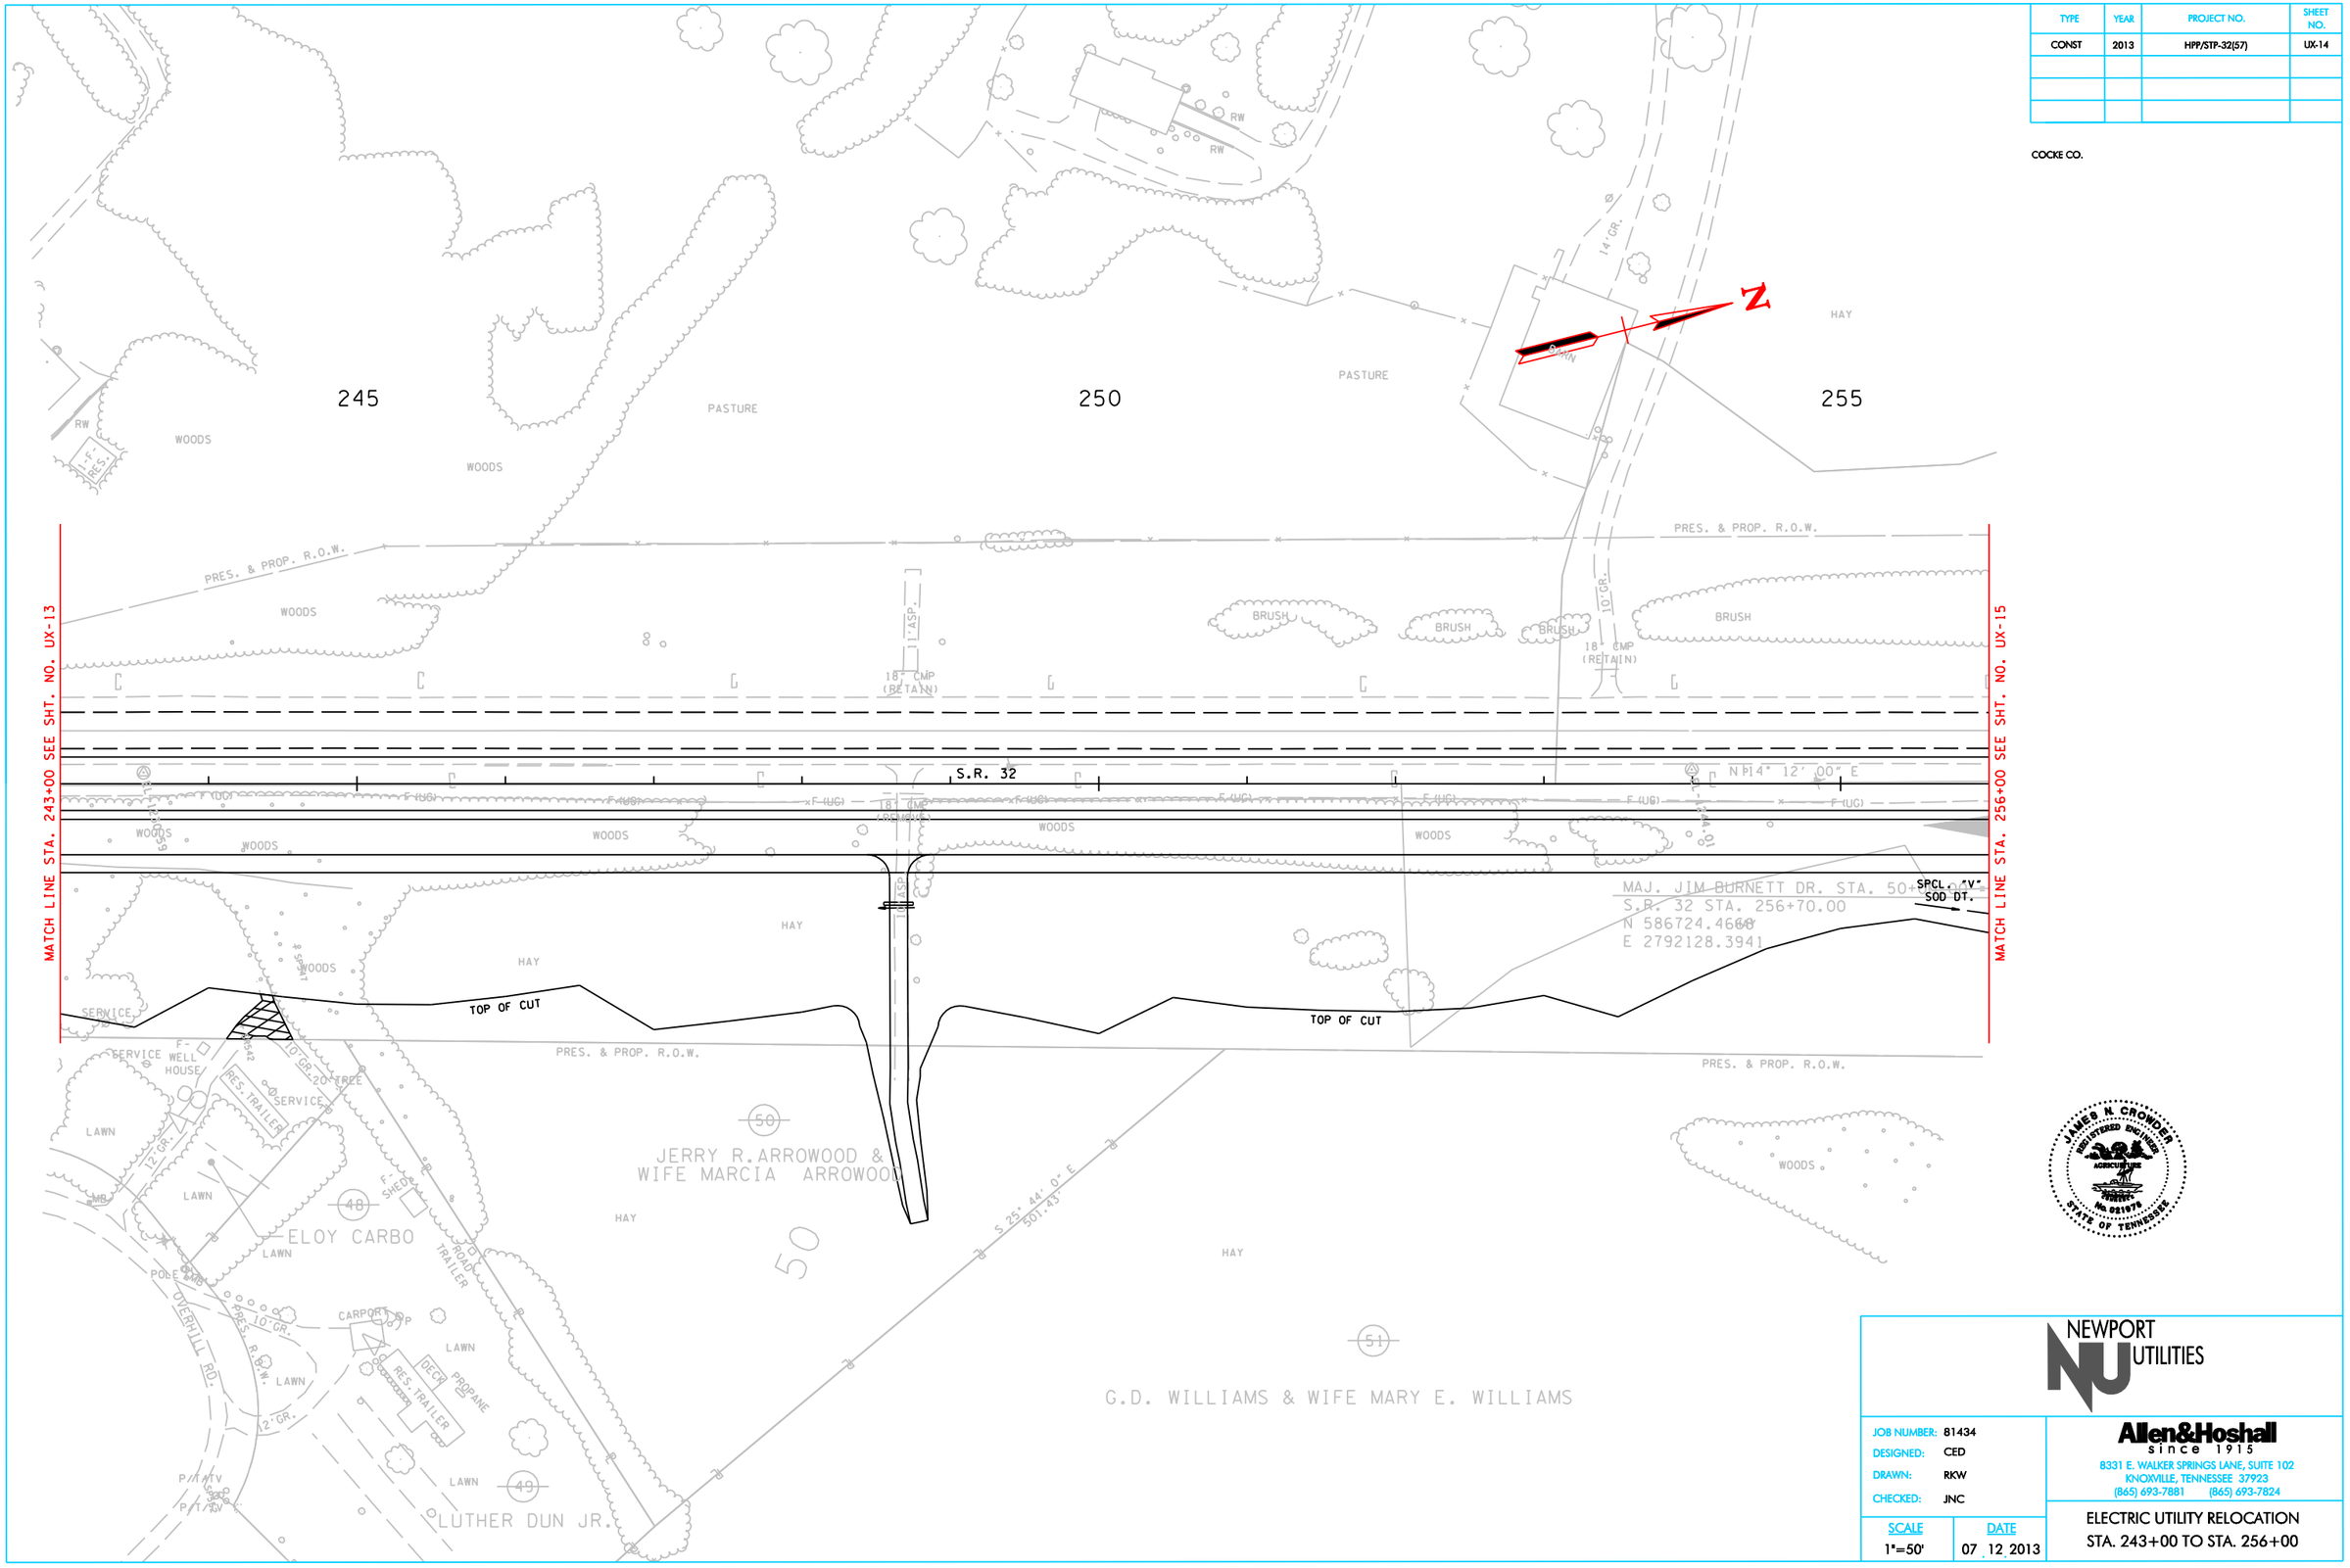

JAMES N. CROWDER REGISTERED ENGINEER AGRICULTURE No. 081078 STATE OF TENNESSEE

NEWPORT UTILITIES

JOB NUMBER:	81434
DESIGNED:	CED
DRAWN:	RKW
CHECKED:	JNC
SCALE	1"=50'
DATE	07_12_2013

Allen&Hoshall since 1915
8331 E. WALKER SPRINGS LANE, SUITE 102
KNOXVILLE, TENNESSEE 37923
(865) 693-7881 (865) 693-7824

ELECTRIC UTILITY RELOCATION
STA. 243+00 TO STA. 256+00

TYPE	YEAR	PROJECT NO.	SHEET NO.

COCKE CO.

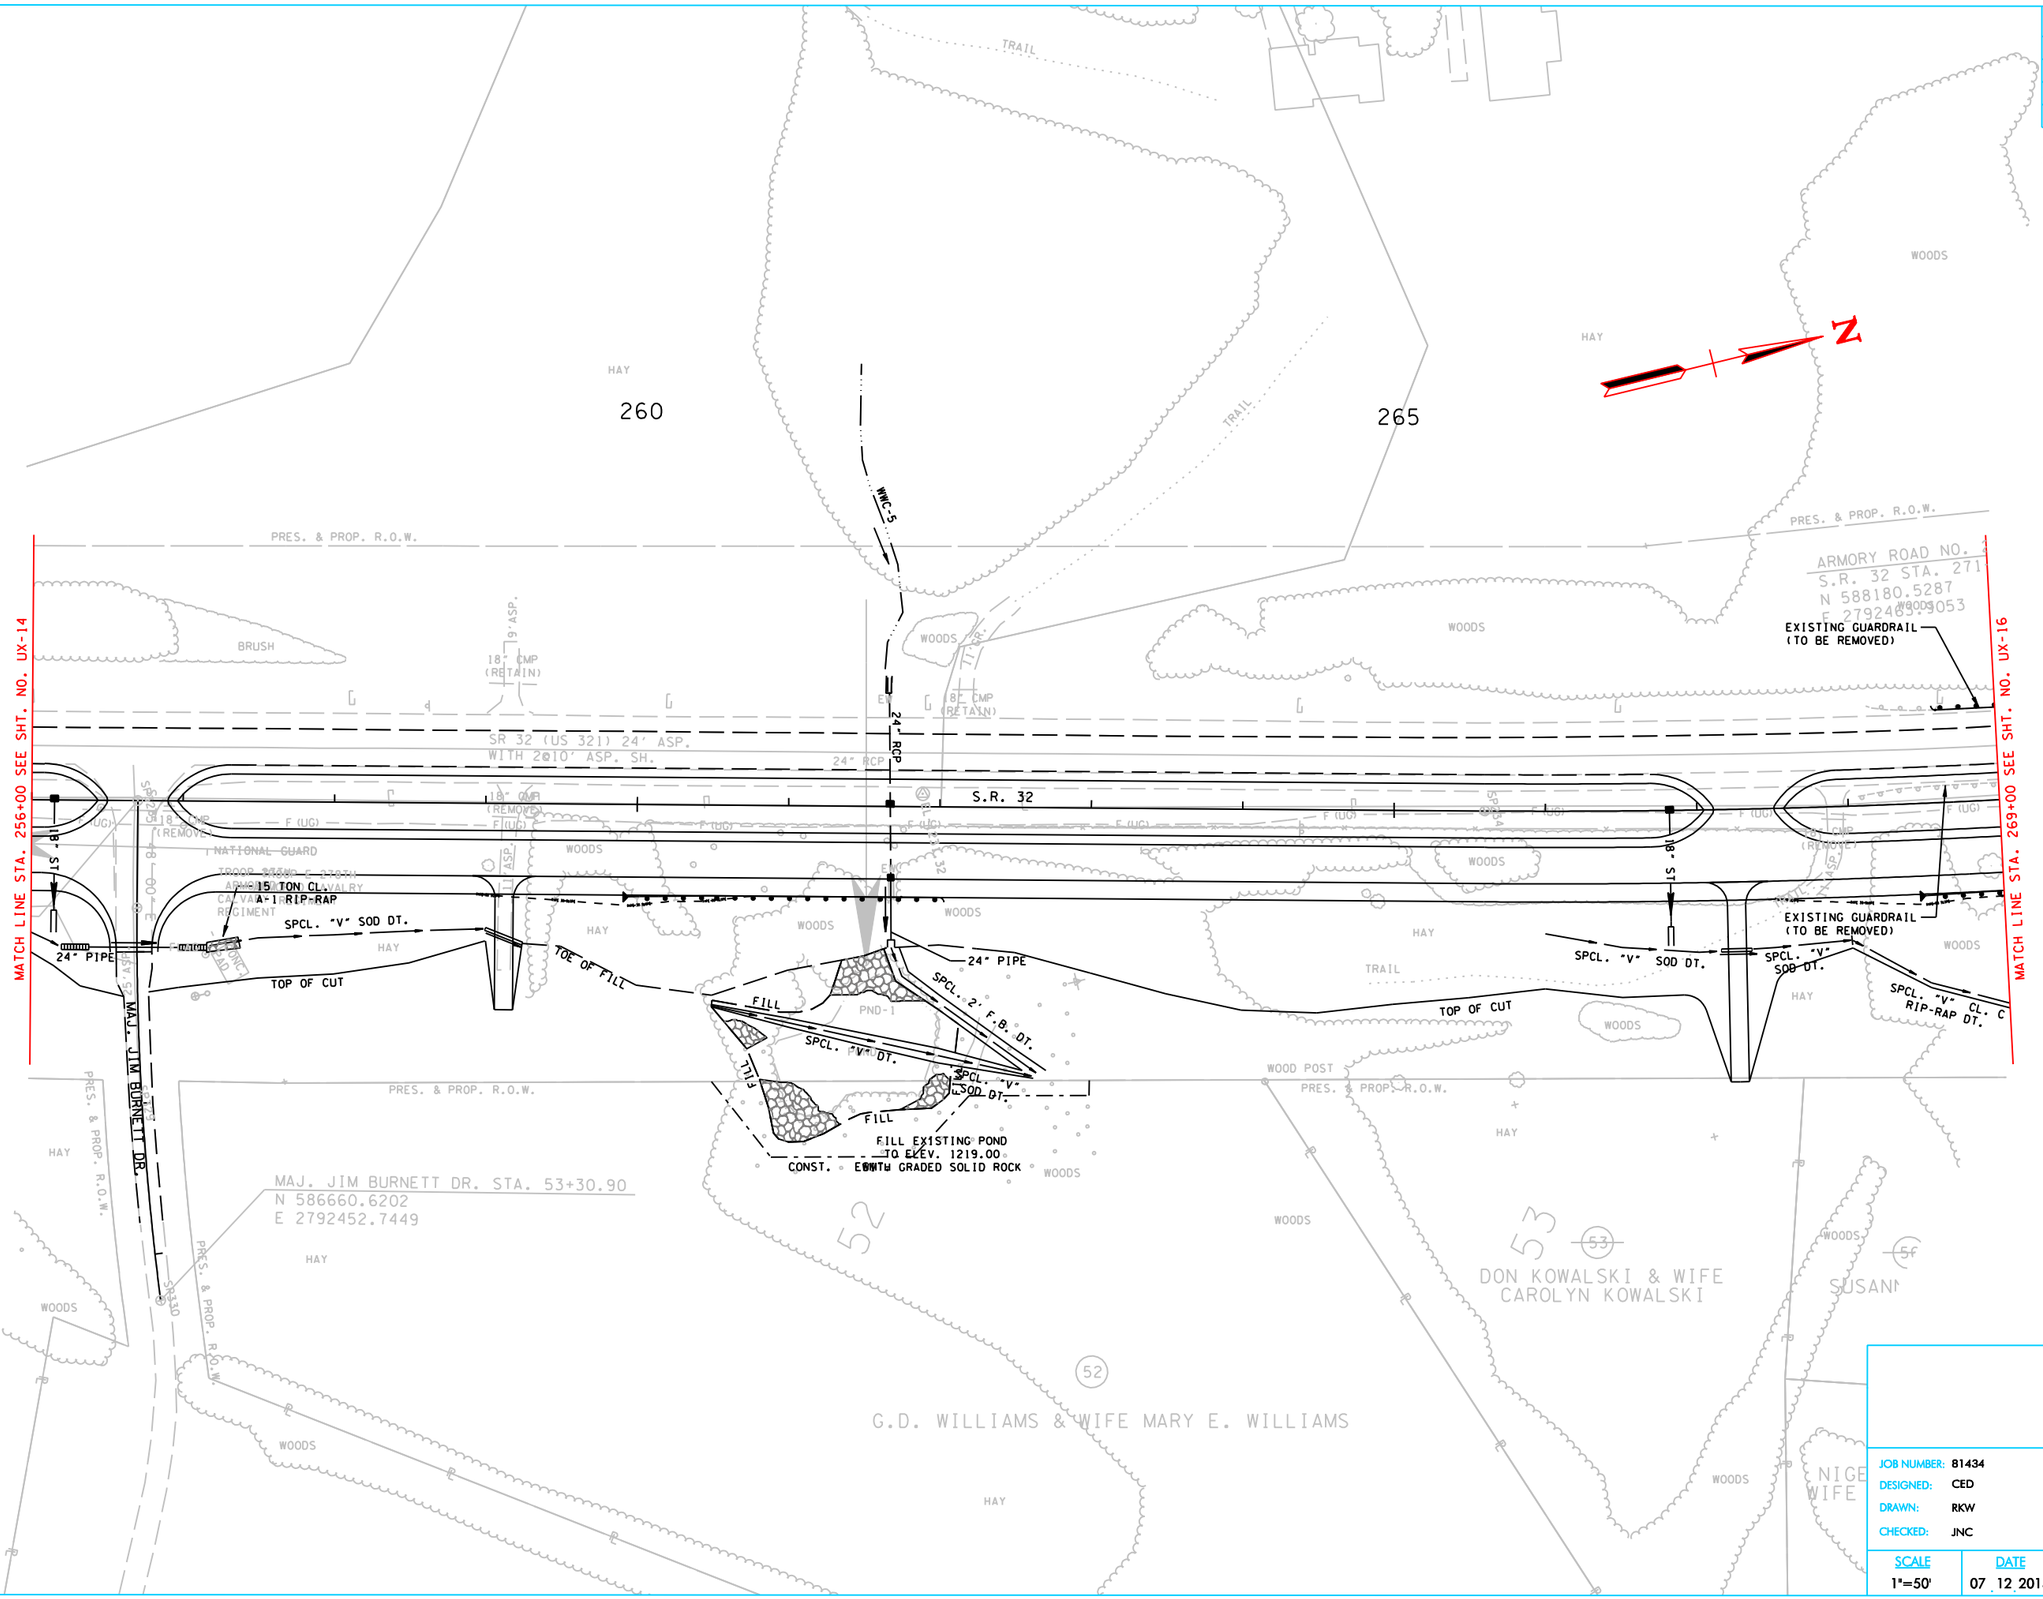

JAMES N. CROWDER REGISTERED ENGINEER AGRICULTURE No. 021976 STATE OF TENNESSEE

NEWPORT UTILITIES

JOB NUMBER:	81434
DESIGNED:	CED
DRAWN:	RKW
CHECKED:	JNC
SCALE	1"=50'
DATE	07 . 12 . 2013

Allen&Hoshall since 1915
8331 E. WALKER SPRINGS LANE, SUITE 102
KNOXVILLE, TENNESSEE 37923
(865) 693-7881 (865) 693-7824

ELECTRIC UTILITY RELOCATION
STA. 256+00 TO STA. 269+00

TYPE	YEAR	PROJECT NO.	SHEET NO.
CONST	2013	HPP/STP-32(57)	UX-16

COCKE CO.

POND
HAY
WOODS
RW
P/T/TV
ENGLISH MT. RD.
BARN
LAWN
WELL HOUSE
1-F-RES
PRES. & PROP. R.O.W.
270
275
280
STA. 60+00.00 = 65.00
NOTE: CONTRACTOR TO USE ALL MEANS NECESSARY TO PREVENT ANY IMPACTS TO STR-8
BUTTERCUP FIELDS
STR-8
42" CMP
96.9'
6'X6'
EXISTING GUARDRAIL (TO BE REMOVED)
MATCH LINE STA. 269+00 SEE SHT. NO. UX-15
MATCH LINE STA. 282+00 SEE SHT. NO. UX-17
S.R. 32
18" ST.
24" ST.
48" PIPE
SPCL. "V" CL. C RIP-RAP DT.
SPCL. "V" CL. B RIP-RAP DT.
EXISTING 30"CMP
ACCESS RD.
TOE OF FILL
20' ASP. OLD RD.
ARMORY ROAD NO. 2
TOP OF CUT
SUSAN WEBB
JAMES D. MOORE
LYNN E. ARR.O.W.OOD & WIFE BRENDA J. ARR.O.W.OOD
HASKELL E. PRESNELL & WIFE RUTH PRESNELL
NIGEL FINE & WIFE MISTY FINE
BELLSOUTH UTILITY EASEMENT
RES.TRAILER
METAL POST
CHAIN LINK
PASTURE
SERVICE
GRASS

JAMES N. CROMER REGISTERED ENGINEER AGRICULTURE No. 021979 STATE OF TENNESSEE

NEWPORT UTILITIES

JOB NUMBER:	81434
DESIGNED:	CED
DRAWN:	RKW
CHECKED:	JNC
SCALE	1"=50'
DATE	07 12 2013

Allen&Hoshall since 1915
8331 E. WALKER SPRINGS LANE, SUITE 102
KNOXVILLE, TENNESSEE 37923
(865) 693-7881 (865) 693-7824

ELECTRIC UTILITY RELOCATION
STA. 269+00 TO STA. 282+00

TYPE	YEAR	PROJECT NO.	SHEET NO.
CONST	2013	HPP/STP-32(57)	UX-17

COCKE CO.

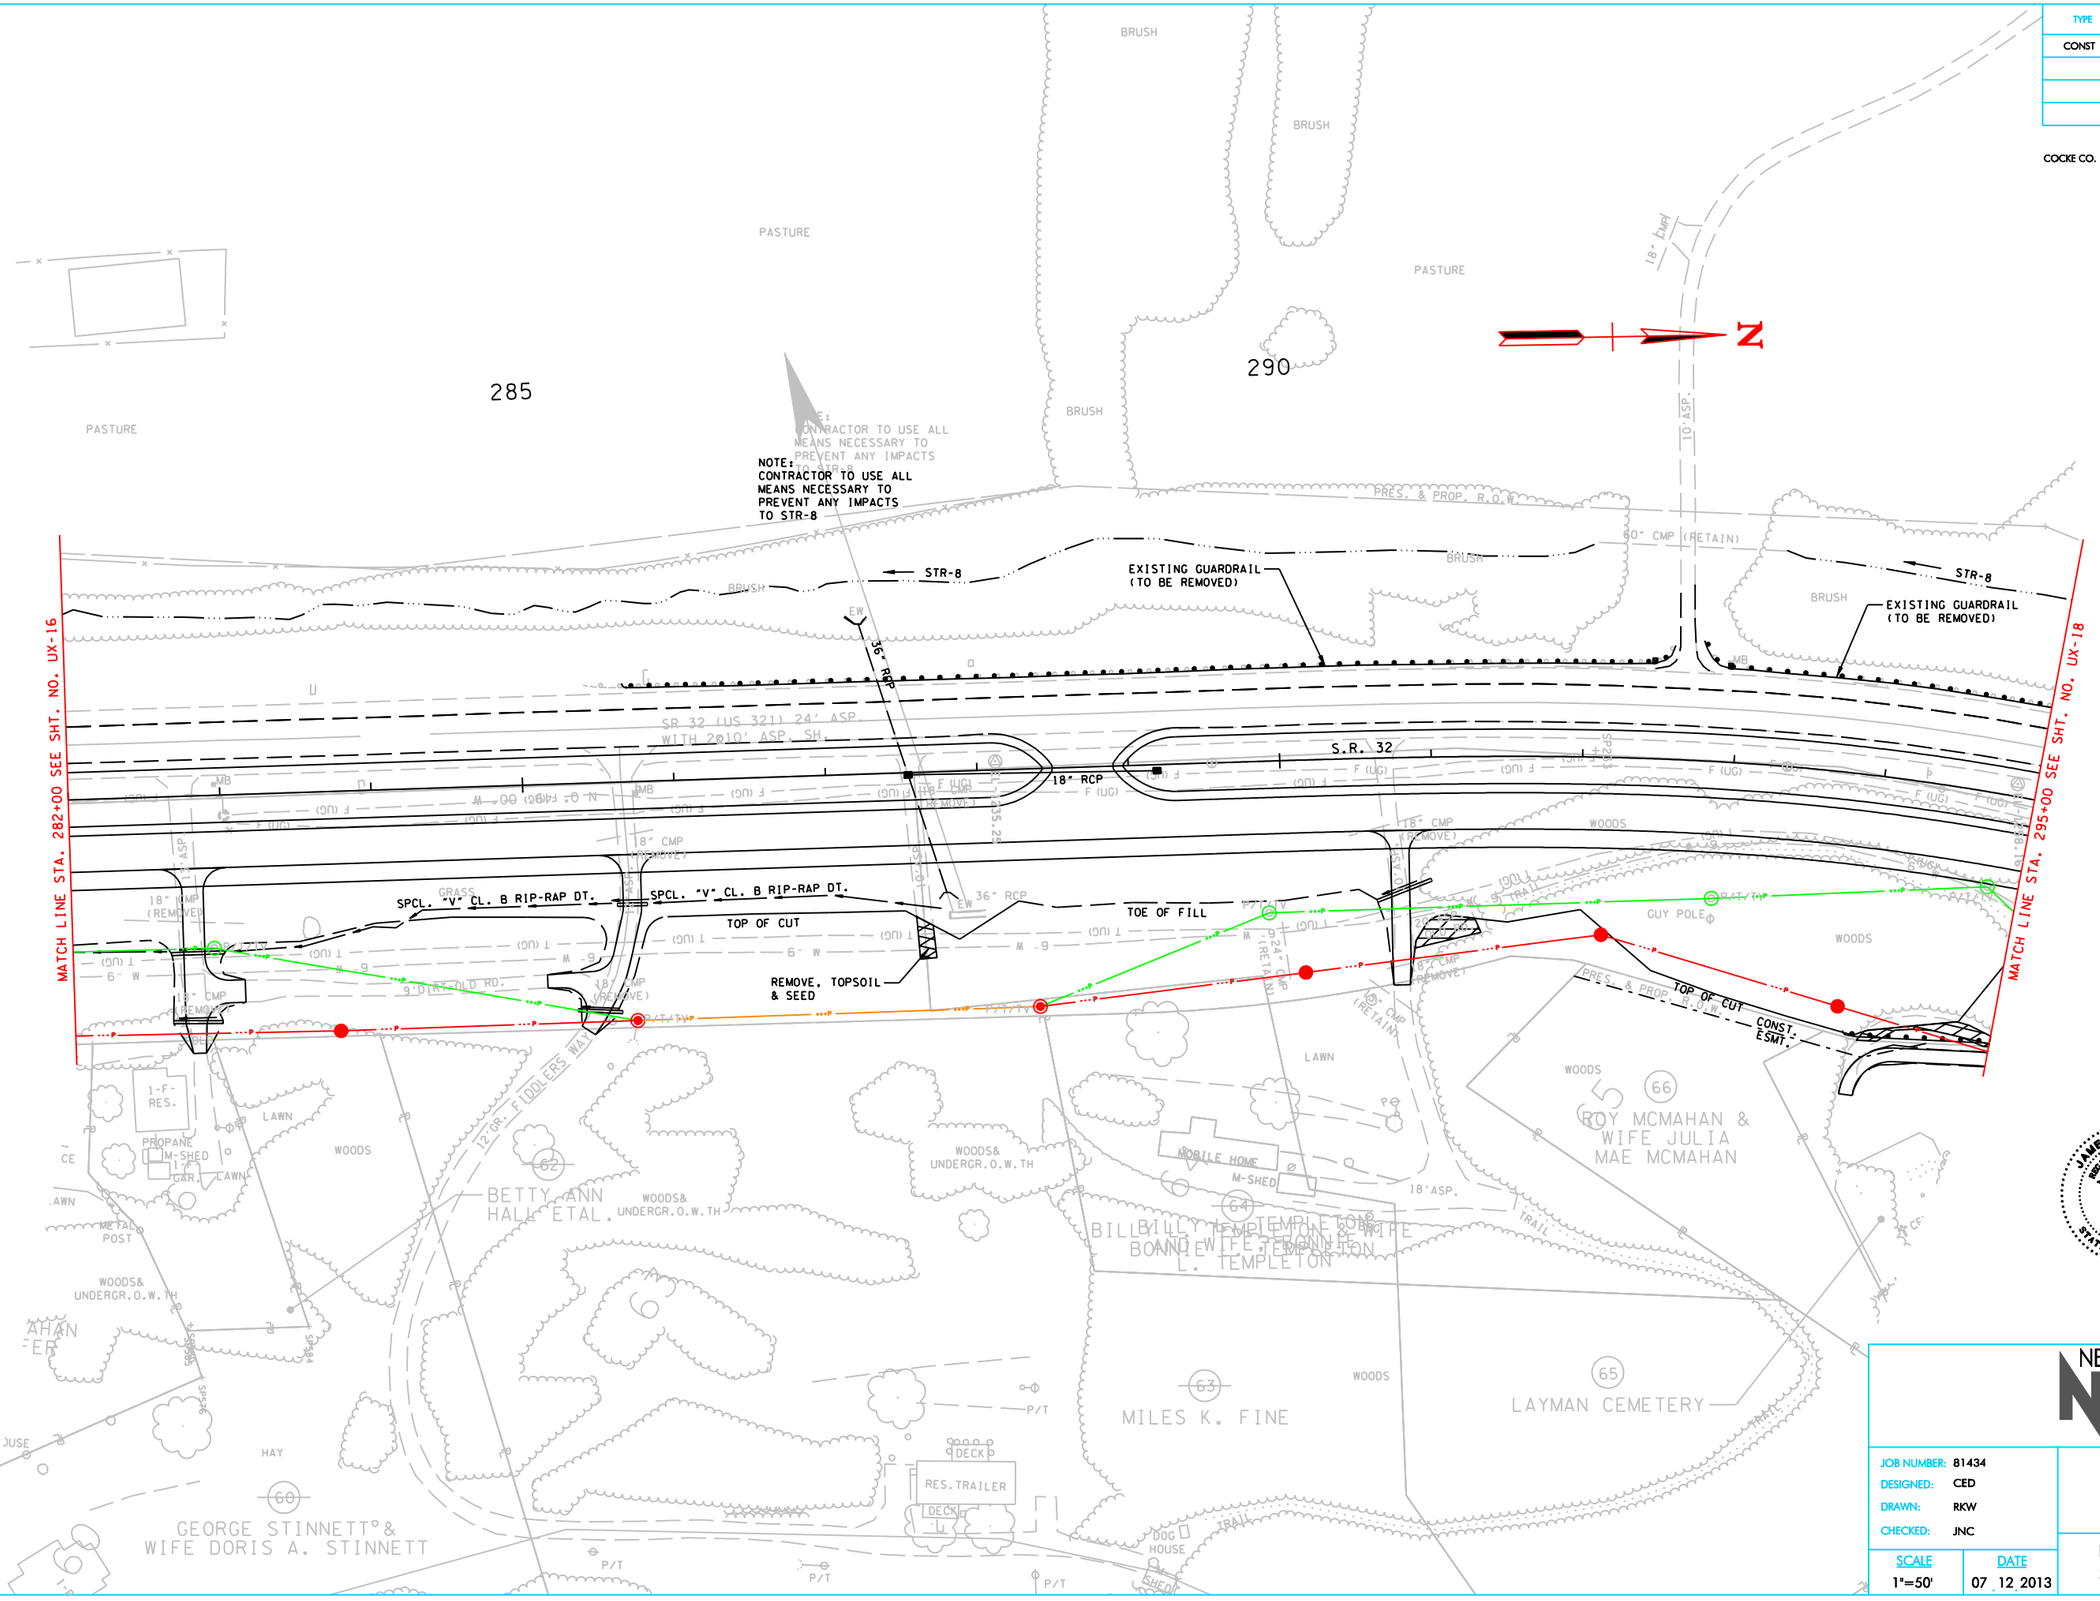

JAMES N. CROMER REGISTERED ENGINEER AGRICULTURE No. 021679 STATE OF TENNESSEE

NEWPORT UTILITIES

JOB NUMBER:	81434
DESIGNED:	CED
DRAWN:	RKW
CHECKED:	JNC
SCALE	1"=50'
DATE	07_12_2013

Allen&Hoshall since 1915
8331 E. WALKER SPRINGS LANE, SUITE 102
KNOXVILLE, TENNESSEE 37923
(865) 693-7881 (865) 693-7824

ELECTRIC UTILITY RELOCATION
STA. 282+00 TO STA. 295+00

TYPE	YEAR	PROJECT NO.	SHEET NO.
CONST	2013	HPP/STP-32(57)	UX-18

COCKE CO.

NOTE:
CONTRACTOR TO USE ALL MEANS NECESSARY TO PREVENT ANY IMPACTS TO STR-8

NOTE:
CONTRACTOR TO USE ALL MEANS NECESSARY TO PREVENT ANY IMPACTS TO STR-8

300

305

EPLEY RD.

COCONUT ROAD

CITY OF NEWPORT

PRES. & PROP. R.O.W.

STR-8

EXISTING GUARDRAIL (TO BE REMOVED)

30" RCP

18" RCP

WWC-8

WWC-7

NEWPORT CITY LIMITS

S.R. 32

TOP-1262.57

30" RCP EXT.

24" PIPE

SPCL. "V" CL. B RIP-RAP DT.

CONC. DT.

EXIST. CONC. DT.

TOP OF CUT

TOE OF FILL

COSBY CUTOFF NO. 1

S.R. 32 STA. 299+47.68
N 590931.2955
E 2792691.0502

COSBY CUTOFF NO. 1 STA. 70+00.00 =
N 64° 44' 30" E

COSBY CUTOFF NO. 1 STA. 76+62.30
N 590926.3688
E 2793298.2644

MATCH LINE STA. 295+00 SEE SHT. NO. UX-17

MATCH LINE STA. 308+00 SEE SHT. NO. UX-19

LAYMAN CEMETERY

ARTHUR L. BAXTER

ALBERT B. BAXTER

PASTURE

WOODS

BRUSH

LAWN

HAY

JAMES N. CROMER
REGISTERED ENGINEER
AGRICULTURE
No. 021679
STATE OF TENNESSEE

NEWPORT UTILITIES

JOB NUMBER:	81434
DESIGNED:	CED
DRAWN:	RKW
CHECKED:	JNC

Allen&Hoshall since 1915
8331 E. WALKER SPRINGS LANE, SUITE 102
KNOXVILLE, TENNESSEE 37923
(865) 693-7881 (865) 693-7824

SCALE	DATE
1"=50'	07 12 2013

ELECTRIC UTILITY RELOCATION
STA. 295+00 TO STA. 308+00

TYPE	YEAR	PROJECT NO.	SHEET NO.
CONST	2013	HPP/STP-32(57)	UX-19

COCKE CO.

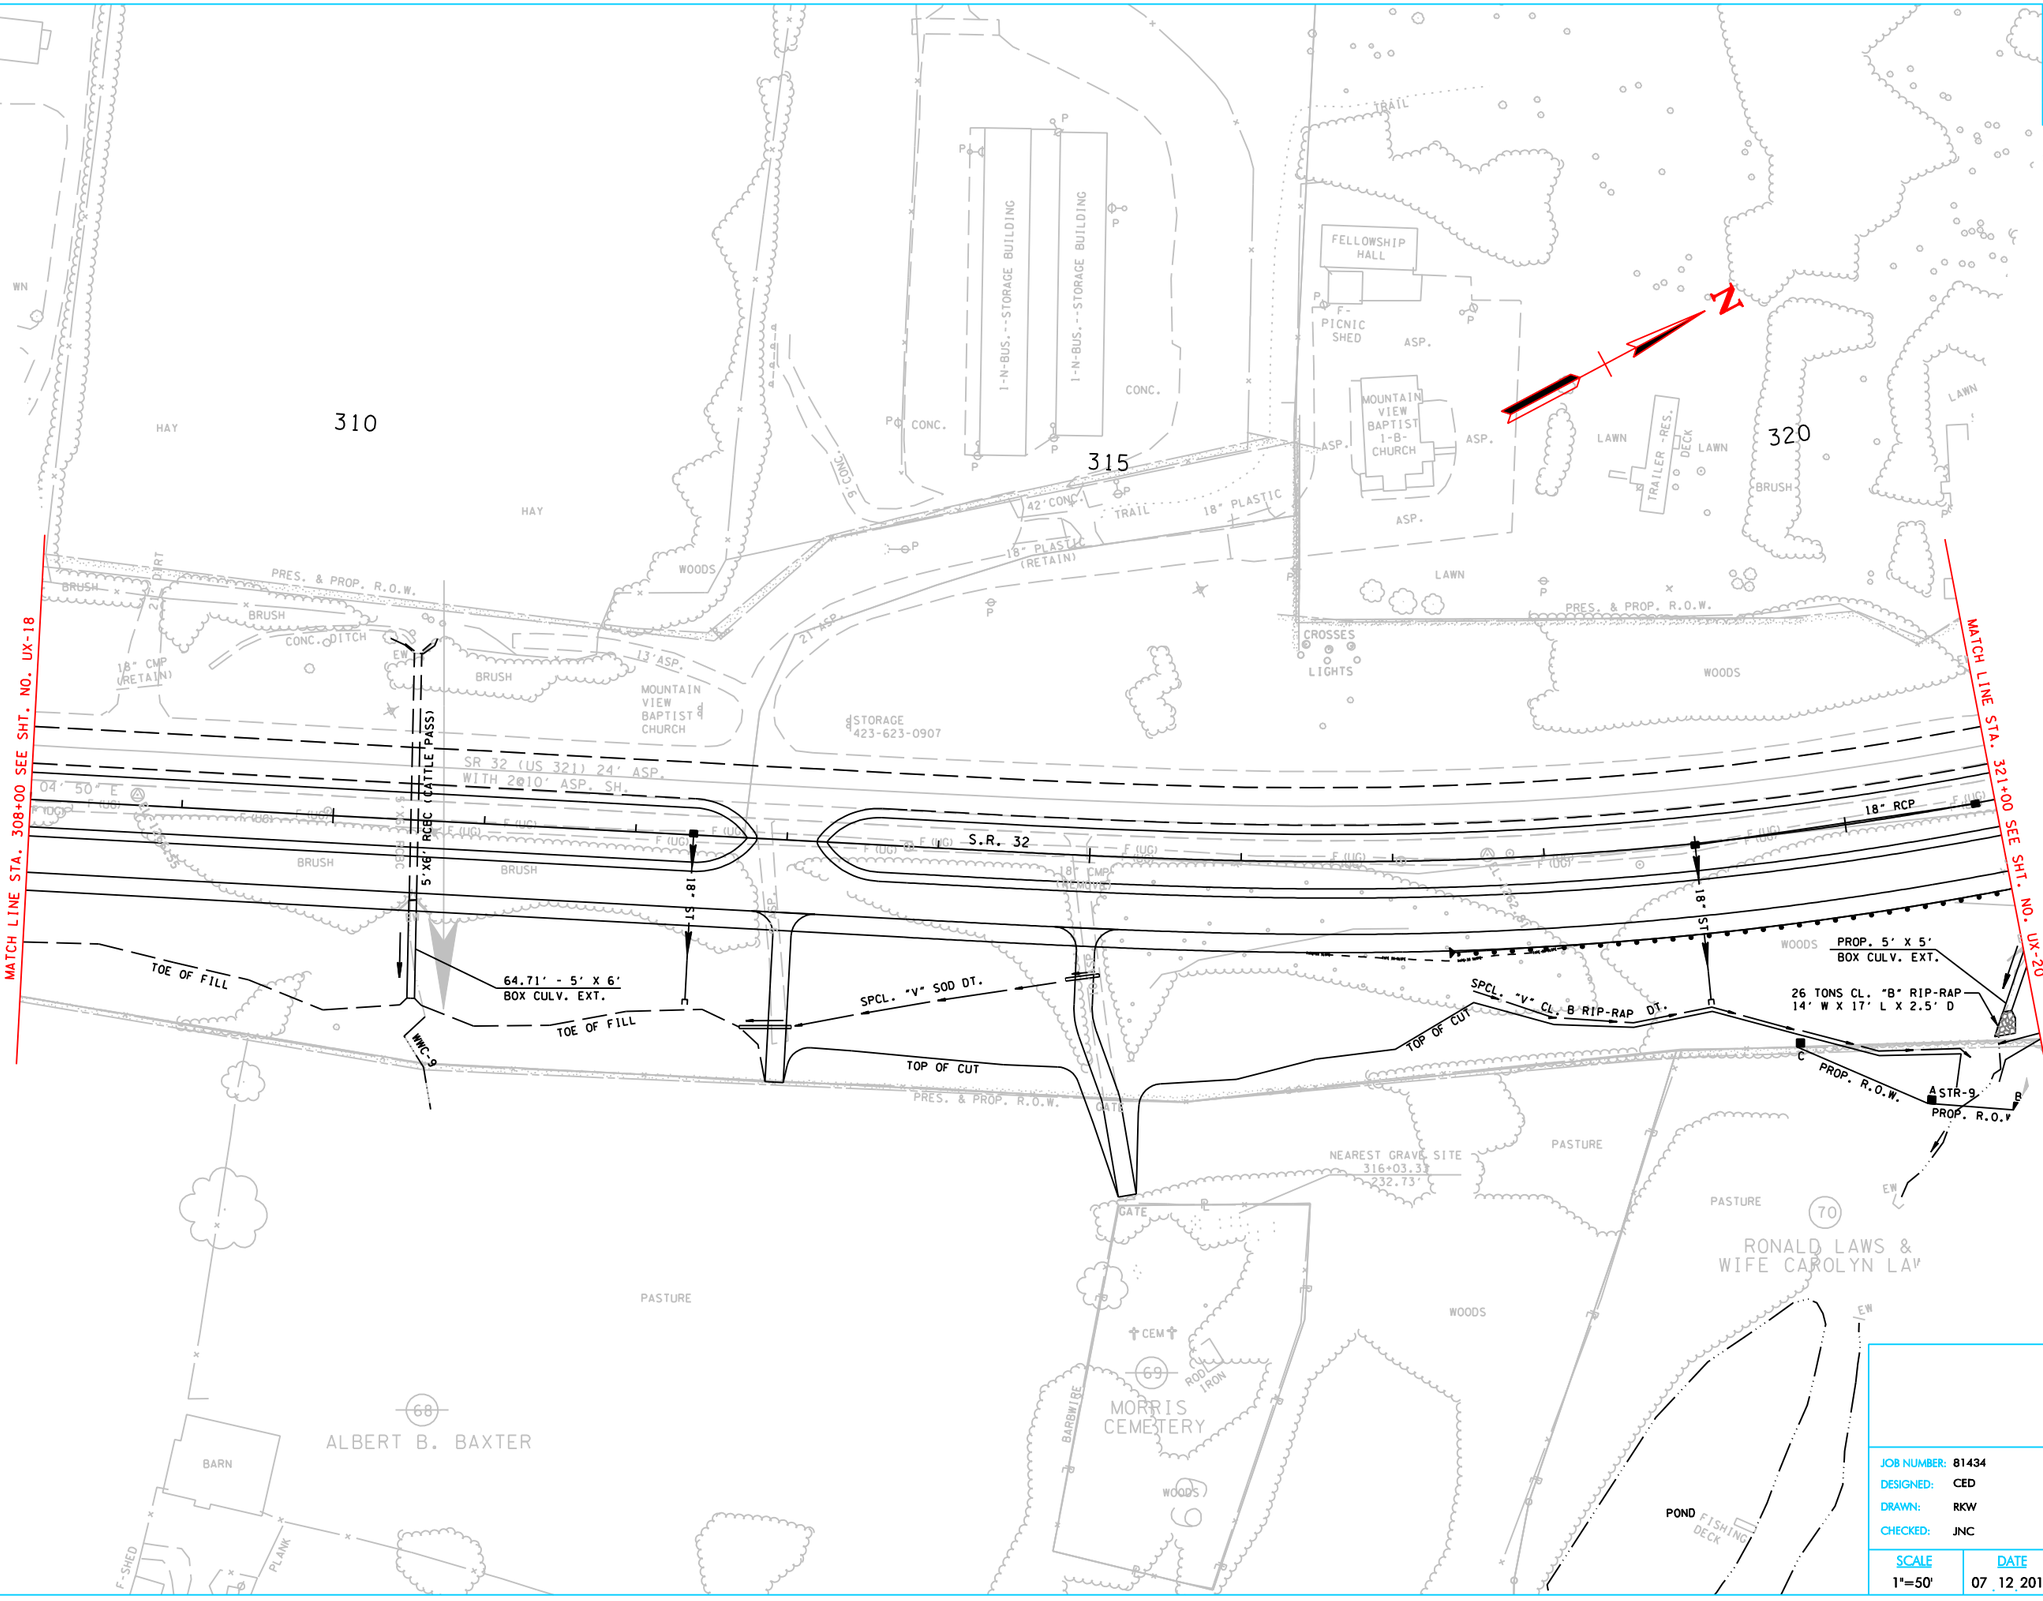

NEWPORT UTILITIES

JOB NUMBER:	81434
DESIGNED:	CED
DRAWN:	RKW
CHECKED:	JNC

Allen&Hoshall since 1915
8331 E. WALKER SPRINGS LANE, SUITE 102
KNOXVILLE, TENNESSEE 37923
(865) 693-7881 (865) 693-7824

SCALE	DATE
1"=50'	07 12 2013

ELECTRIC UTILITY RELOCATION
STA. 308+00 TO STA. 321+00

...\81434 - STP-32\DGN\UX-19.sht 9/5/2013 4:54:26 PM

TYPE	YEAR	PROJECT NO.	SHEET NO.
CONST	2013	HPP/STP-32(57)	UX-20

COCKE CO.

N

CITY OF NEWPORT

LEWIS RD.

LEWIS RD.

STR-9

325

330

PASTURE

LAWN

WOODS

TRAILER-RES.

SERVICE

LAWN

DECK

1-B-RES

CARPORT

F. SHED

F. SHED

10'ASP.

14'ASP.

CONC. DITCH

PRES. & PROP. R.O.W.

BRUSH

TRAIL

F. SHED

18" RCP

18" RCP (RETAIN)

24" CMP (RETAIN)

12" CMP

5'X5'

EXISTING GUARDRAIL (TO BE REMOVED)

EXISTING GUARDRAIL (TO BE REMOVED)

MATCH LINE STA. 321+00 SEE SHT. NO. UX-19

MATCH LINE STA. 334+00 SEE SHT. NO. UX-21

18" CMP (RETAIN)

7'ASP.

18" CMP (REMOVE)

S.R. 32

F (UG)

18" STM

18" STM

TOP-1288.26

SPCL. "V" CL. B RIP-RAP DT.

SPCL. "V" CL. B RIP-RAP DT.

TOP OF CUT

TOP OF CUT

TOE OF FILL

HAY

HAY

PROP. R.O.W.

PROP. R.O.W.

PROP. R.O.W.

A

B

C

PRES. & PROP. R.O.W.

CITY OF NEWPORT

PASTURE

WOODS

70

RONALD LAWS & WIFE CAROLYN LAWS

BARN

WOODS

PASTURE

71

HANSEL L. ALMANY

BRUSH

LAWN

SERVICE

13-GR.

GR.

20'GR.

13'ASP.

LAWN

1-B-RES.

SHED

GR.WALK

CHAIN LINK

10'GR.

PROPANE

DECK

RES. TRAILER

DECK

SERVICE

LAWN

1-F-RES

JAMES N. CROWDER REGISTERED ENGINEER AGRICULTURE No. 081976 STATE OF TENNESSEE

NEWPORT UTILITIES

JOB NUMBER:	81434
DESIGNED:	CED
DRAWN:	RKW
CHECKED:	JNC
SCALE	1"=50'
DATE	07 . 12 . 2013

Allen&Hoshall since 1915
8331 E. WALKER SPRINGS LANE, SUITE 102
KNOXVILLE, TENNESSEE 37923
(865) 693-7881 (865) 693-7824

ELECTRIC UTILITY RELOCATION
STA. 321+00 TO STA. 334+00

TYPE	YEAR	PROJECT NO.	SHEET NO.
CONST	2013	HPP/STP-32(57)	UX-21

POND

POND

COCKE CO.

PASTURE

PASTURE

HAY

335

340

345

WOODS

PRES. & PROP. R.O.W.

BRUSH

BRUSH

BRUSH

EXISTING GUARDRAIL (TO BE REMOVED)

42" CMP

18" CMP RETAINING

14' DIRT

18" CMP (RETAIN)

TRAIL

END COLD PLANE & OVERLAY EXISTING

8" W

8" W

8" W

SR 32 (US 321) 24' ASP. WITH 2@10' ASP. SH.

F (UG)

F (UG)

F (UG)

F (UG)

F (UG)

F (UG)

F (UG)

F (UG)

S.R. 32

N 2° 45' 59" E

F (UG)

F (UG)

F (UG)

F (UG)

F (UG)

F (UG)

F (UG)

F (UG)

TYPE	YEAR	PROJECT NO.	SHEET NO.
CONST	2013	HPP/STP-32(57)	UX-22

COCKE CO.

MATCH LINE STA. 347+00 SEE SHT. NO. UX-21

MATCH LINE STA. 360+00 SEE SHT. NO. UX-23

NOTE:
CONTRACTOR TO USE ALL MEANS NECESSARY TO PREVENT ANY IMPACTS TO POND-2

POND
PND-2

350

355

EXISTING GUARDRAIL (TO BE REMOVED)

TOP OF CUT

WWC-10

WWC-11

WWC-12

S.R. 32

18' ST. C

42" CMP

42" PIPE

SPCL. "V" CL. B RIP-RAP DT.

11 TONS CL. "B" RIP-RAP
9.5' W X 7' L X 2.5' D

TOE OF FILL

TOP-1311.37

TOP-1299.84

COSBY CUTOFF NO. 2 STA. 86+16.13
N 596372.3133
E 2794674.5894

COSBY CUTOFF NO. 2 STA. 80+00
S.R. 32 STA. 361+34.00
N 596776.6437
E 2794269.4120

CR.O.W. LN.

BLUE MOON RD.

CITY OF NEWPORT

LARRY MARLAN STRICKLER

RONALD GREEN AND DEBBIE GREEN

CHARLOTTE MIMS

CARL L. CROWE

BUDDY'S BBQ.

BLUE SMOKE GRILL

FLOWERS BBQ

TENNESSEE STATE BANK

MOUNTAIN MEADOW APARTMENTS

PASTURE

HAY

WOODS

BRUSH

LAWN

ASP.

CONC. WALK

PLASTIC

PRES. & PROP. R.O.W.

...\81434 - STP-32\DGN\UX-22.sht 9/6/2013 2:44:46 PM

JAMES N. CROWDER
REGISTERED ENGINEER
AGRICULTURE
No. 091976
STATE OF TENNESSEE

NEWPORT UTILITIES

JOB NUMBER:	81434
DESIGNED:	CED
DRAWN:	RKW
CHECKED:	JNC
SCALE	1"=50'
DATE	07.12.2013

Allen&Hoshall since 1915
8331 E. WALKER SPRINGS LANE, SUITE 102
KNOXVILLE, TENNESSEE 37923
(865) 693-7881 (865) 693-7824

ELECTRIC UTILITY RELOCATION
STA. 347+00 TO STA. 360+00

TYPE	YEAR	PROJECT NO.	SHEET NO.
CONST	2013	HPP/STP-32(57)	UX-23

A

COCKE CO.

MATCH LINE STA. 360+00 SEE SHT. NO. UX-22

365

370

76

CHARLOTTE MIMS

73

CHARLOTTE MIMS

EPLEY ROAD

S.R. 32

NEWPORT TOWN CENTER

1-B-BUS. AT&T BETTER REST MATTRESS

1-F-BUS. NEW CHINA NEWPORT BUFFET

F-BUS. MURPHY'S GAS

1-B-RES.

2-B-RES.

STATE BANK

BOJANGLES

GREASE TRAPS

FLOWER BED

GATES

RYANS

CHAIN LINK

WELL HOUSE

POOL

LAWN

WOODS

METAL POST

TOP OF CUT

TOE OF FILL

EXISTING GUARDRAIL (TO BE REMOVED)

SPCL. "V" CL. C RIP-RAP DT.

SPCL. "V" CL. B RIP-RAP DT.

SPCL. "V" CL. B SOD DT.

COSBY CUTOFF NO. 2

18" RCP

24" PIPE

36" CMP

42" CMP

54" RCP

PRES. & PROP. R.O.W.

10' EASEMENT

STR-10

WWC-1

TOP-1280.49

TOP-1266.11

TOP-1260.53

TOP-1255.52

TOP-1247.08

TOP-1267.22

TOP-1267.62

TOP-1268.35

TOP-1269

TOP-1291.29

TOP-1300.40

NEWPORT UTILITIES

JOB NUMBER:	81434
DESIGNED:	CED
DRAWN:	RKW
CHECKED:	JNC
SCALE	1"=50'
DATE	07 . 12 . 2013

Allen&Hoshall since 1915

8331 E. WALKER SPRINGS LANE, SUITE 102
KNOXVILLE, TENNESSEE 37923
(865) 693-7881 (865) 693-7824

ELECTRIC UTILITY RELOCATION
STA. 360+00 TO END PROJ.