TENNESSEE D.O.T.
DESIGN DIVISION
FILE NO.

TYPE	YEAR	PROJECT NO.	SHEET NO.
CONST.	2013	HRRR/HSIP-2480(10)	U1-2

NEW ERA RD. SEVIER CO.
78946-3409-94

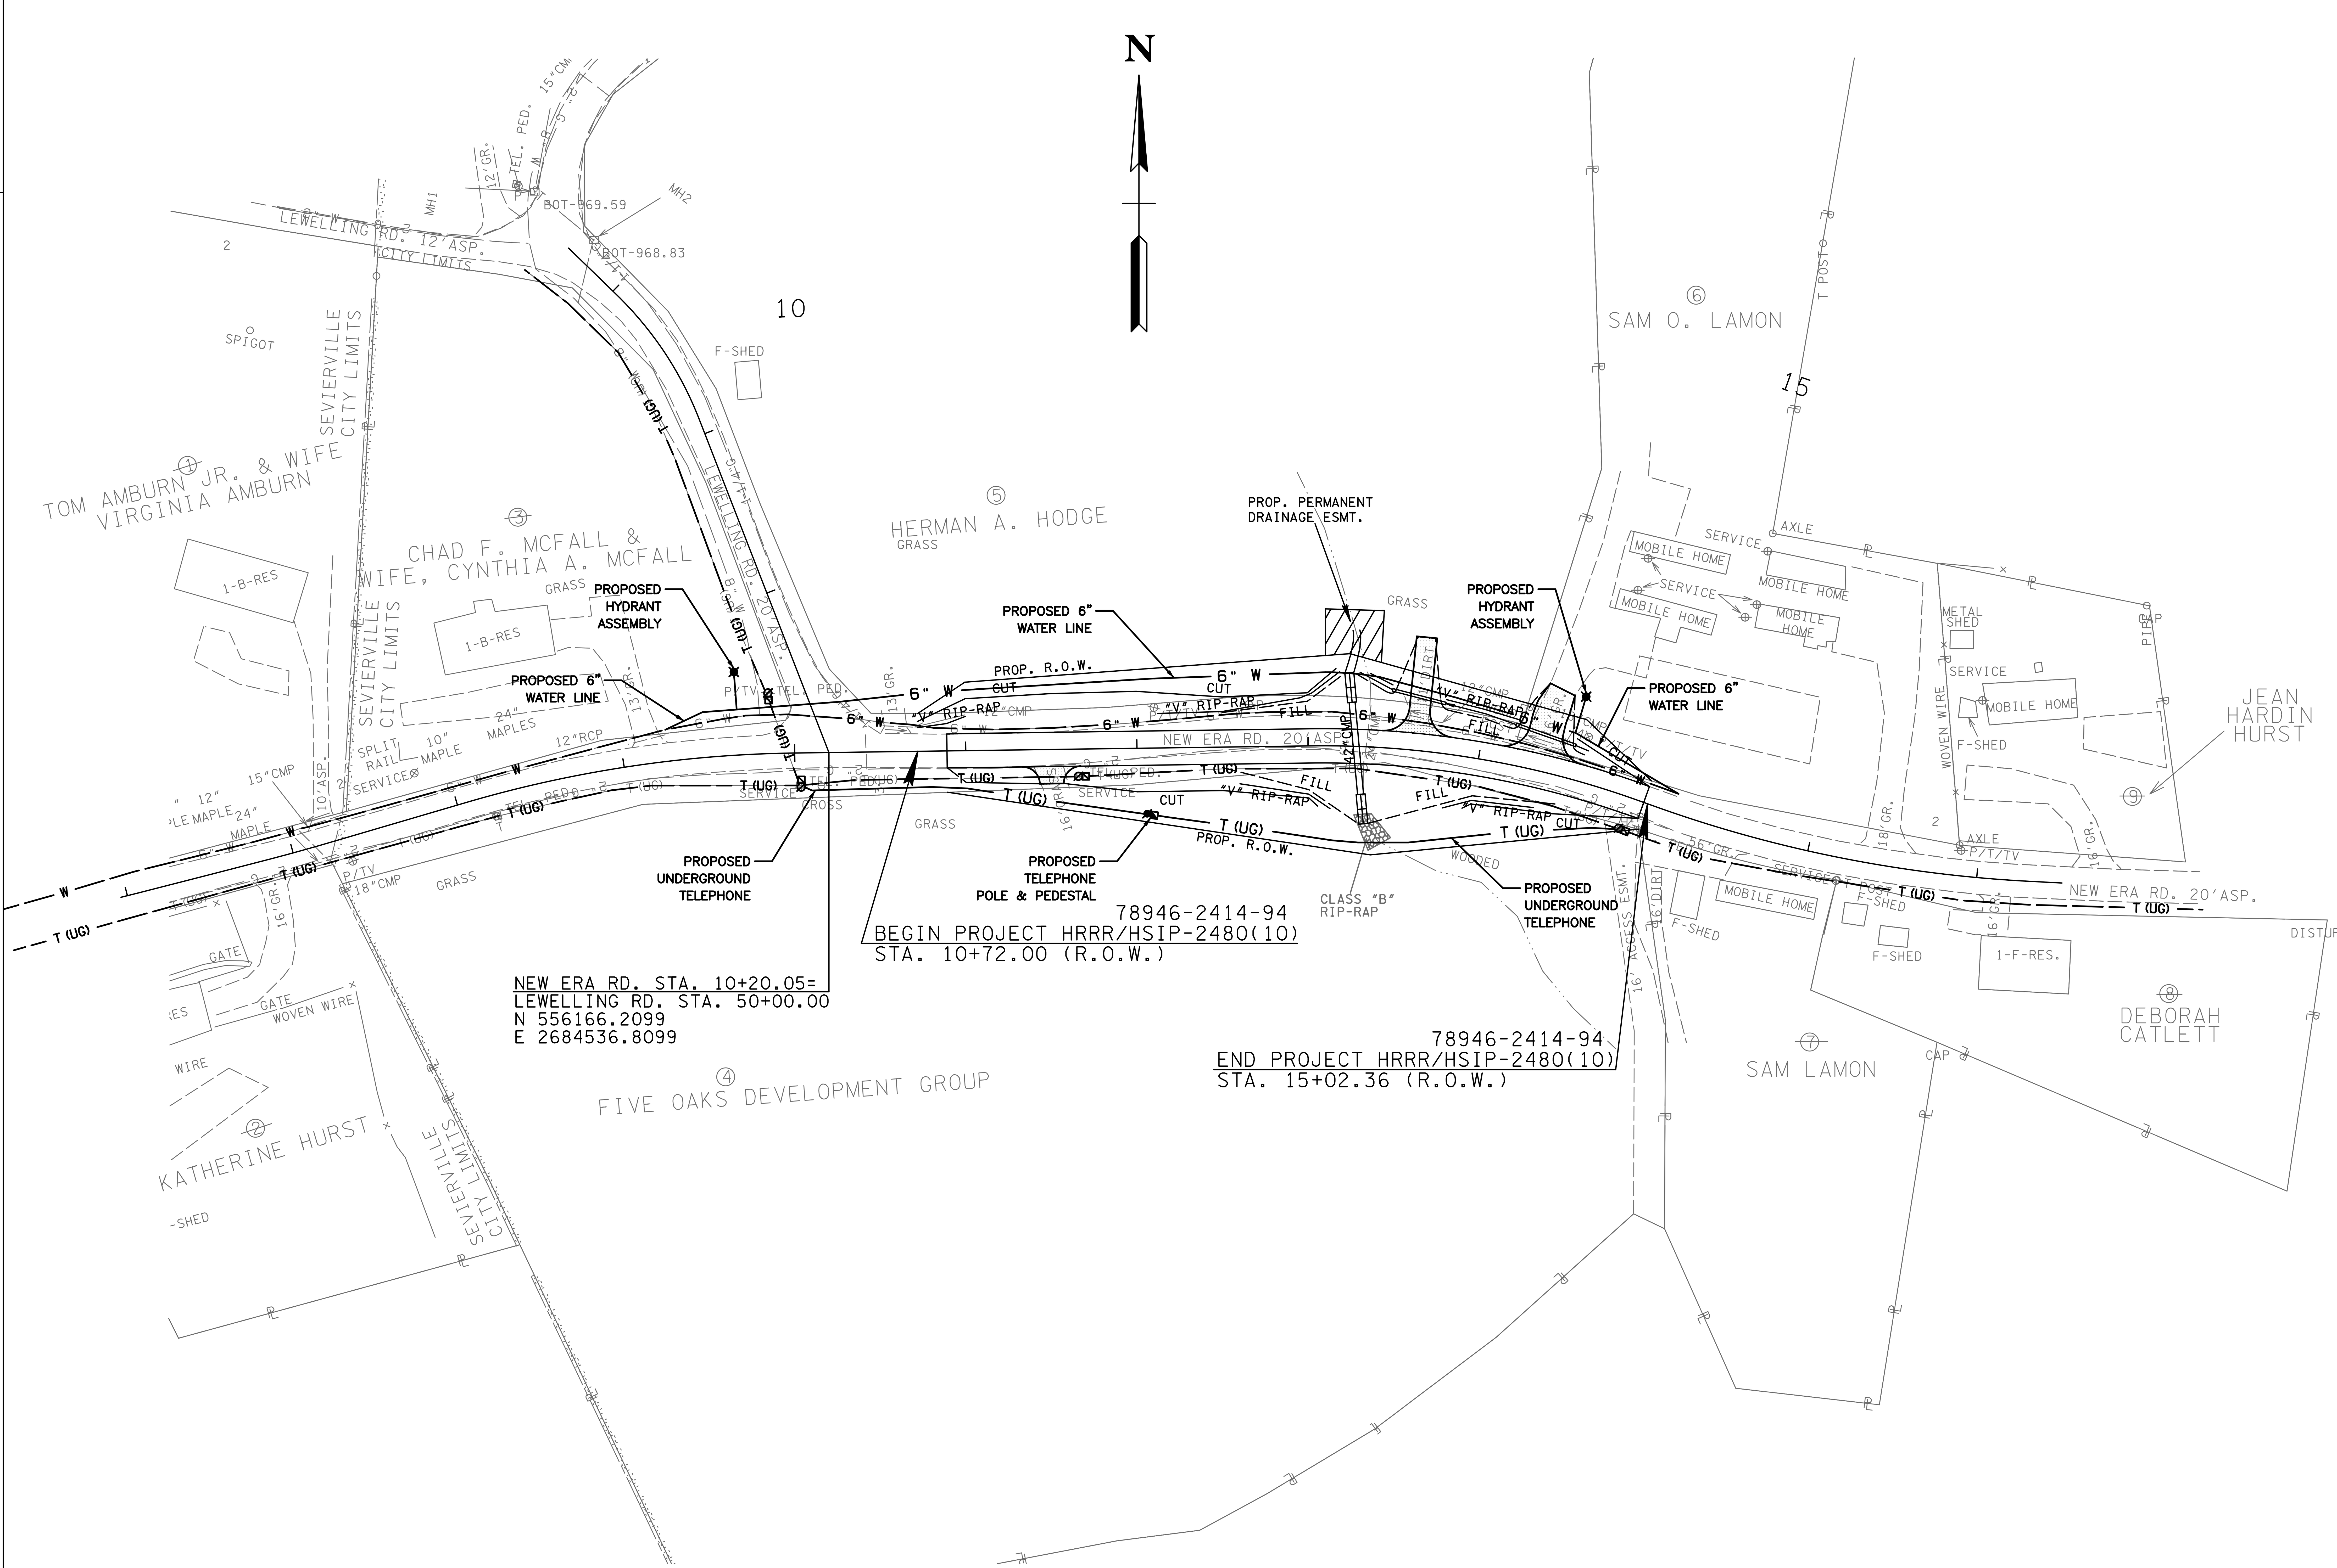

COORDINATES ARE NAD/83(1995), ARE DATUM ADJUSTED BY THE FACTOR OF 1.000080 AND TIED TO THE TGRN. ALL ELEVATIONS ARE REFERENCED TO THE NAVD 1988.

STATE OF TENNESSEE
DEPARTMENT OF TRANSPORTATION

UTILITIES

STA. 10+22.00
TO
STA. 15+02.36

SCALE: 1"= 50'

0000SYTIME0000000
0000DGNSPEC0000000000000000000000000000000000000000000000000000000000000000000000000000000