LETTING REVISION

To: Construction Division Director

We Are Submitting Herewith Plans Revision on:

County: Franklin

Project # : 26071-3401-94

PIN # : 103874.00

Description of Project: Leon Stephens Lane, Bridge over Crow Creek, LM 0.18

Description of Revision:

Sheet 5: Added equipment staging note.

This revision was requested by the Environmental Division

Sheets Revised (Nos.): 5

Sheets Added (Nos.): NONE

Sheets Eliminated (Nos.): NONE

Plan Revision Date: 05/06/14

Design Division

By: Gregory J. Taylor, P.E.

Date: 05/06/14

Plans placed on FileNet:

PDF Filename: 103874-00-Letting-Rev-05-06-14.pdf

EXE Filename: 103874-00-Letting-Rev-05-06-14.zip

Added on Date for PDF & EXE: 05-06-14

E-mail notifications with attached pdf of the letter and revised sheets

cc:

Regional Right-of-Way Manager, Region 2
Environmental Division
Roadway Design Division, Quality Assurance Office
Railroad Coordinator

TENNESSEE D.O.T.
DESIGN DIVISION
FILE NO.

TYPE	YEAR	PROJECT NO.	SHEET NO.
R.O.W.	2012	BRZE-2600(37)	5
CONST.	2014	BRZE-2600(37)	5

REV. 11/07/12: DELETED CONST ESMT ON TRACT 4. ADDED CONST ESMT TO TRACT 3.

REV. 05/06/14: ADDED EQUIPMENT STAGING NOTE.

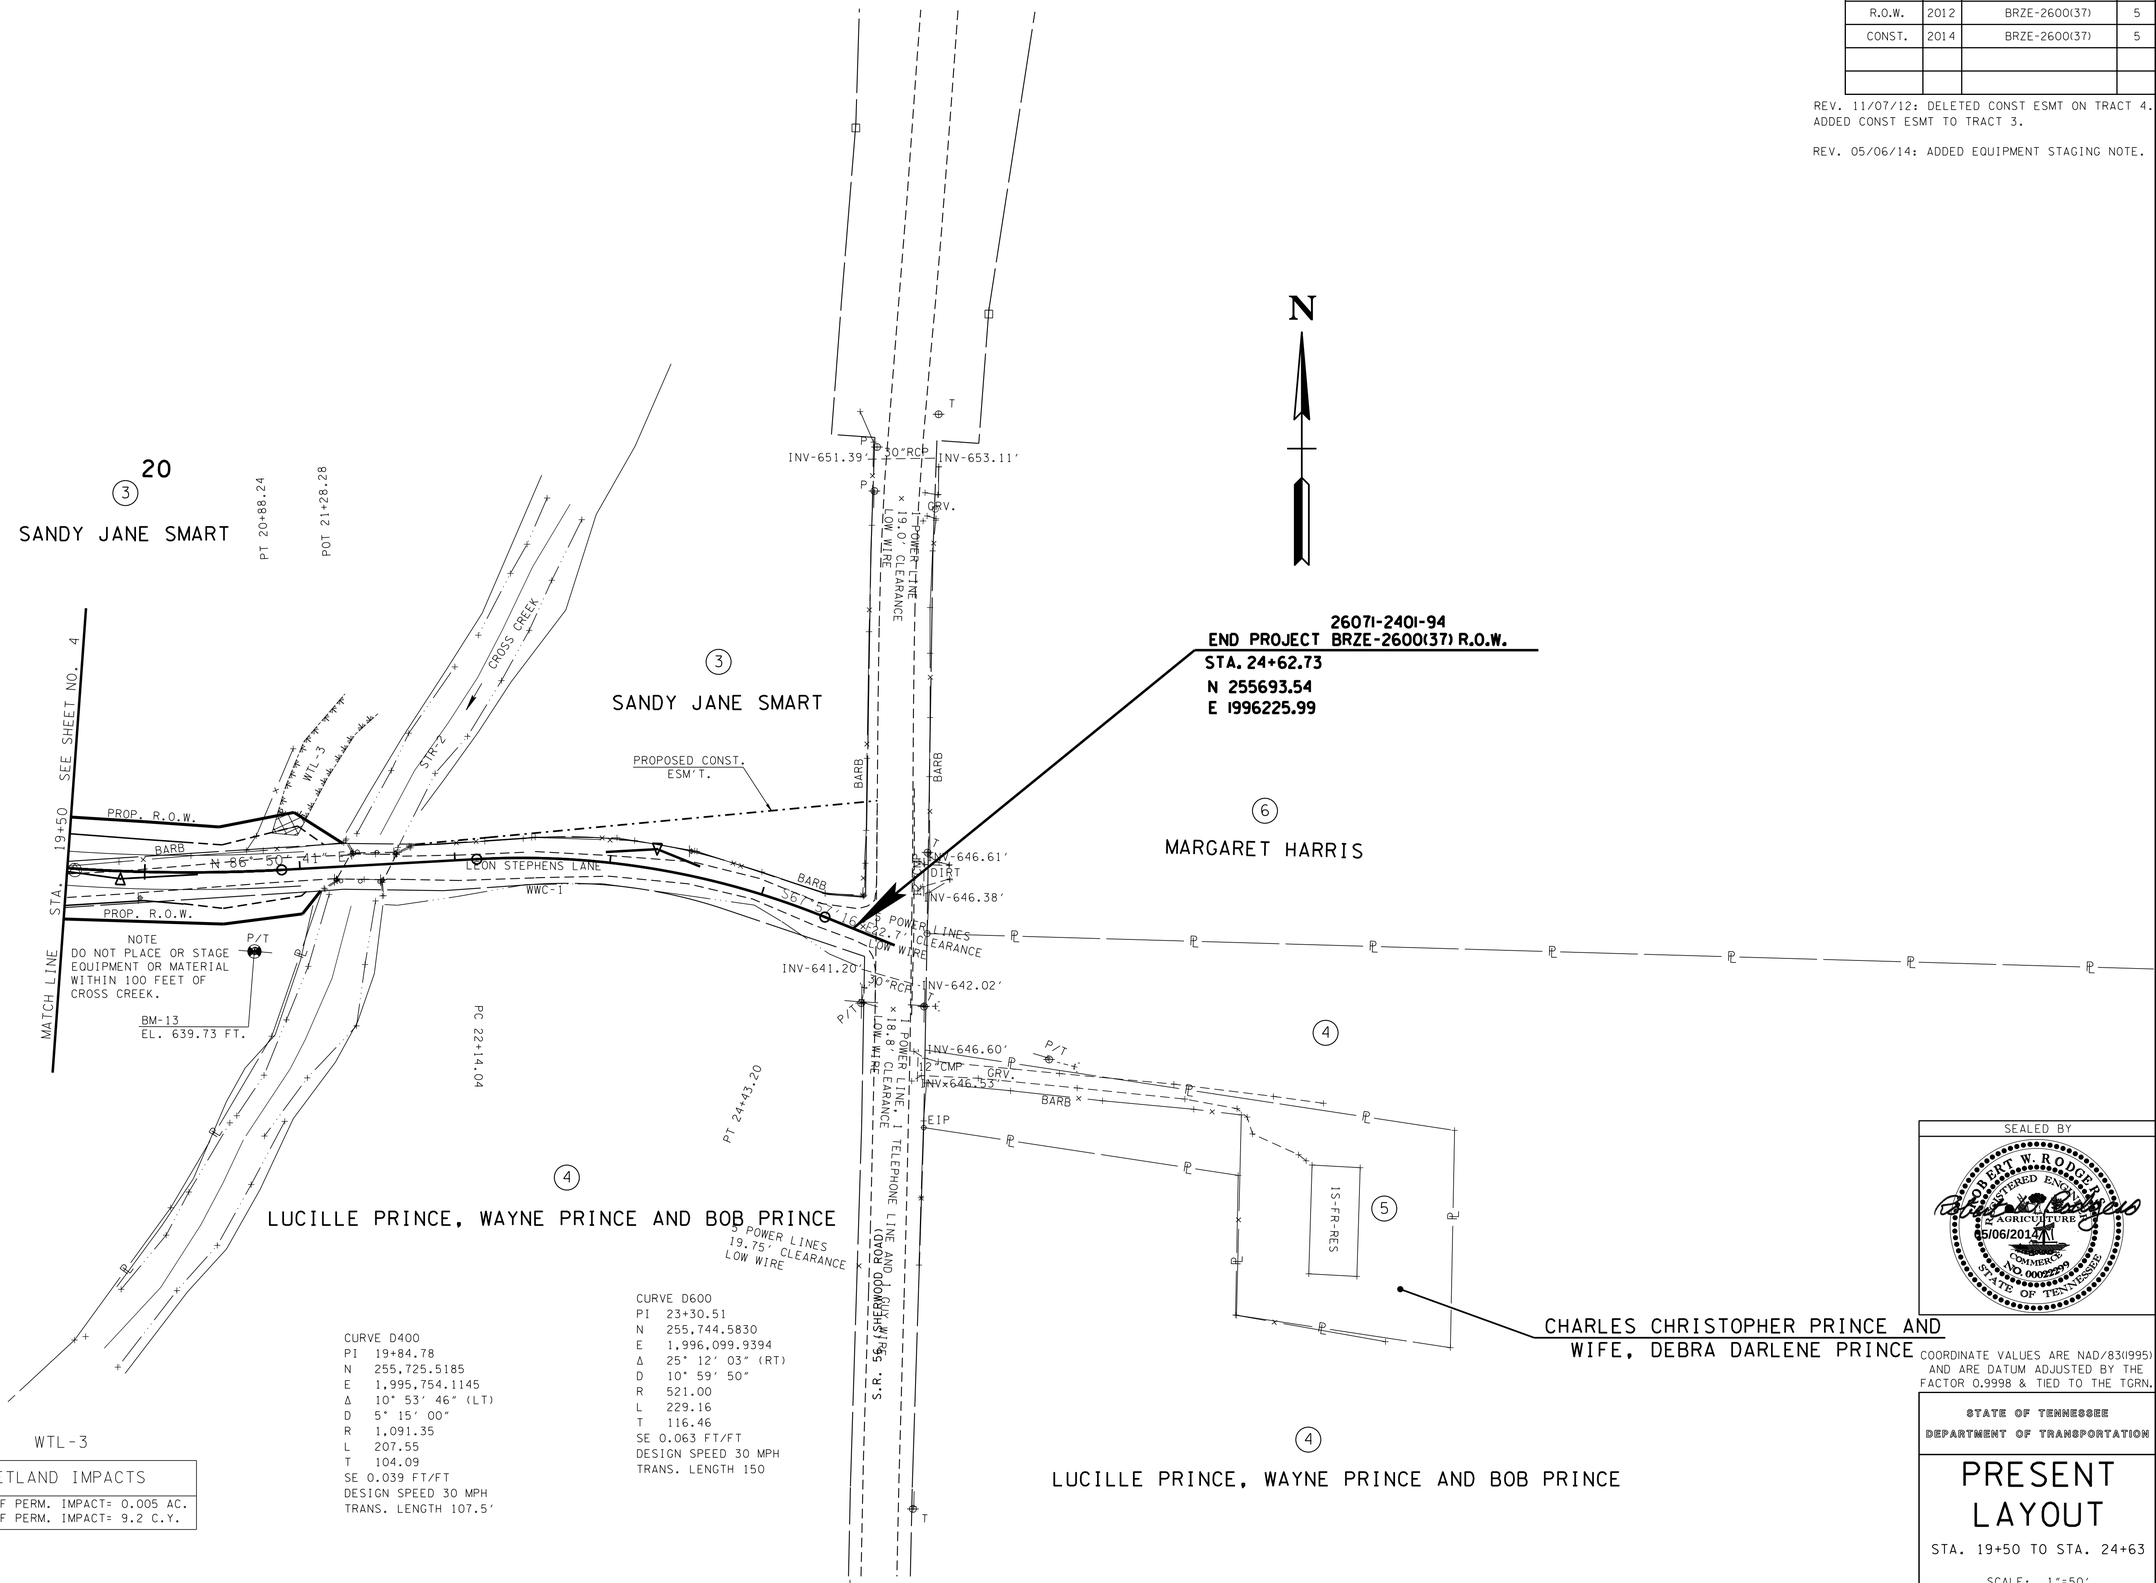

WTL-3

LEGEND	WETLAND IMPACTS
	AREA OF PERM. IMPACT= 0.005 AC. VOL. OF PERM. IMPACT= 9.2 C.Y.

CURVE D400
PI 19+84.78
N 255,725.5185
E 1,995,754.1145
Δ 10° 53' 46" (LT)
D 5° 15' 00"
R 1,091.35
L 207.55
T 104.09
SE 0.039 FT/FT
DESIGN SPEED 30 MPH
TRANS. LENGTH 107.5'

CURVE D600
PI 23+30.51
N 255,744.5830
E 1,996,099.9394
Δ 25° 12' 03" (RT)
D 10° 59' 50"
R 521.00
L 229.16
T 116.46
SE 0.063 FT/FT
DESIGN SPEED 30 MPH
TRANS. LENGTH 150

SEALED BY

ROBERT W. RODGERS
REGISTERED ENGINEER
AGRICULTURE
COMMERCE
NO. 00022299
STATE OF TENNESSEE
05/06/2014

COORDINATE VALUES ARE NAD/83(1995) AND ARE DATUM ADJUSTED BY THE FACTOR 0.9998 & TIED TO THE TGRN.

STATE OF TENNESSEE
DEPARTMENT OF TRANSPORTATION

PRESENT LAYOUT

STA. 19+50 TO STA. 24+63

SCALE: 1"=50'

06-MAY-2014 10:52
\\JJ02WF01.tdot.state.tn.us\02Shared\Design County Folders\Franklin\Leon Stephens Road\TDOT_Design\FRLeonRussell- 05.SHT