TENNESSEE D.O.T.
DESIGN DIVISION
FILE NO.

UTILITIES INDEX

SHEET NAME
UTILITIES INDEX AND UTILITY OWNERS

SHEET NUMBER
U1-1

TYPE	YEAR	PROJECT NO.	SHEET NO.
CONST.	2014	NHTSA-HE-2(225)	U1-1

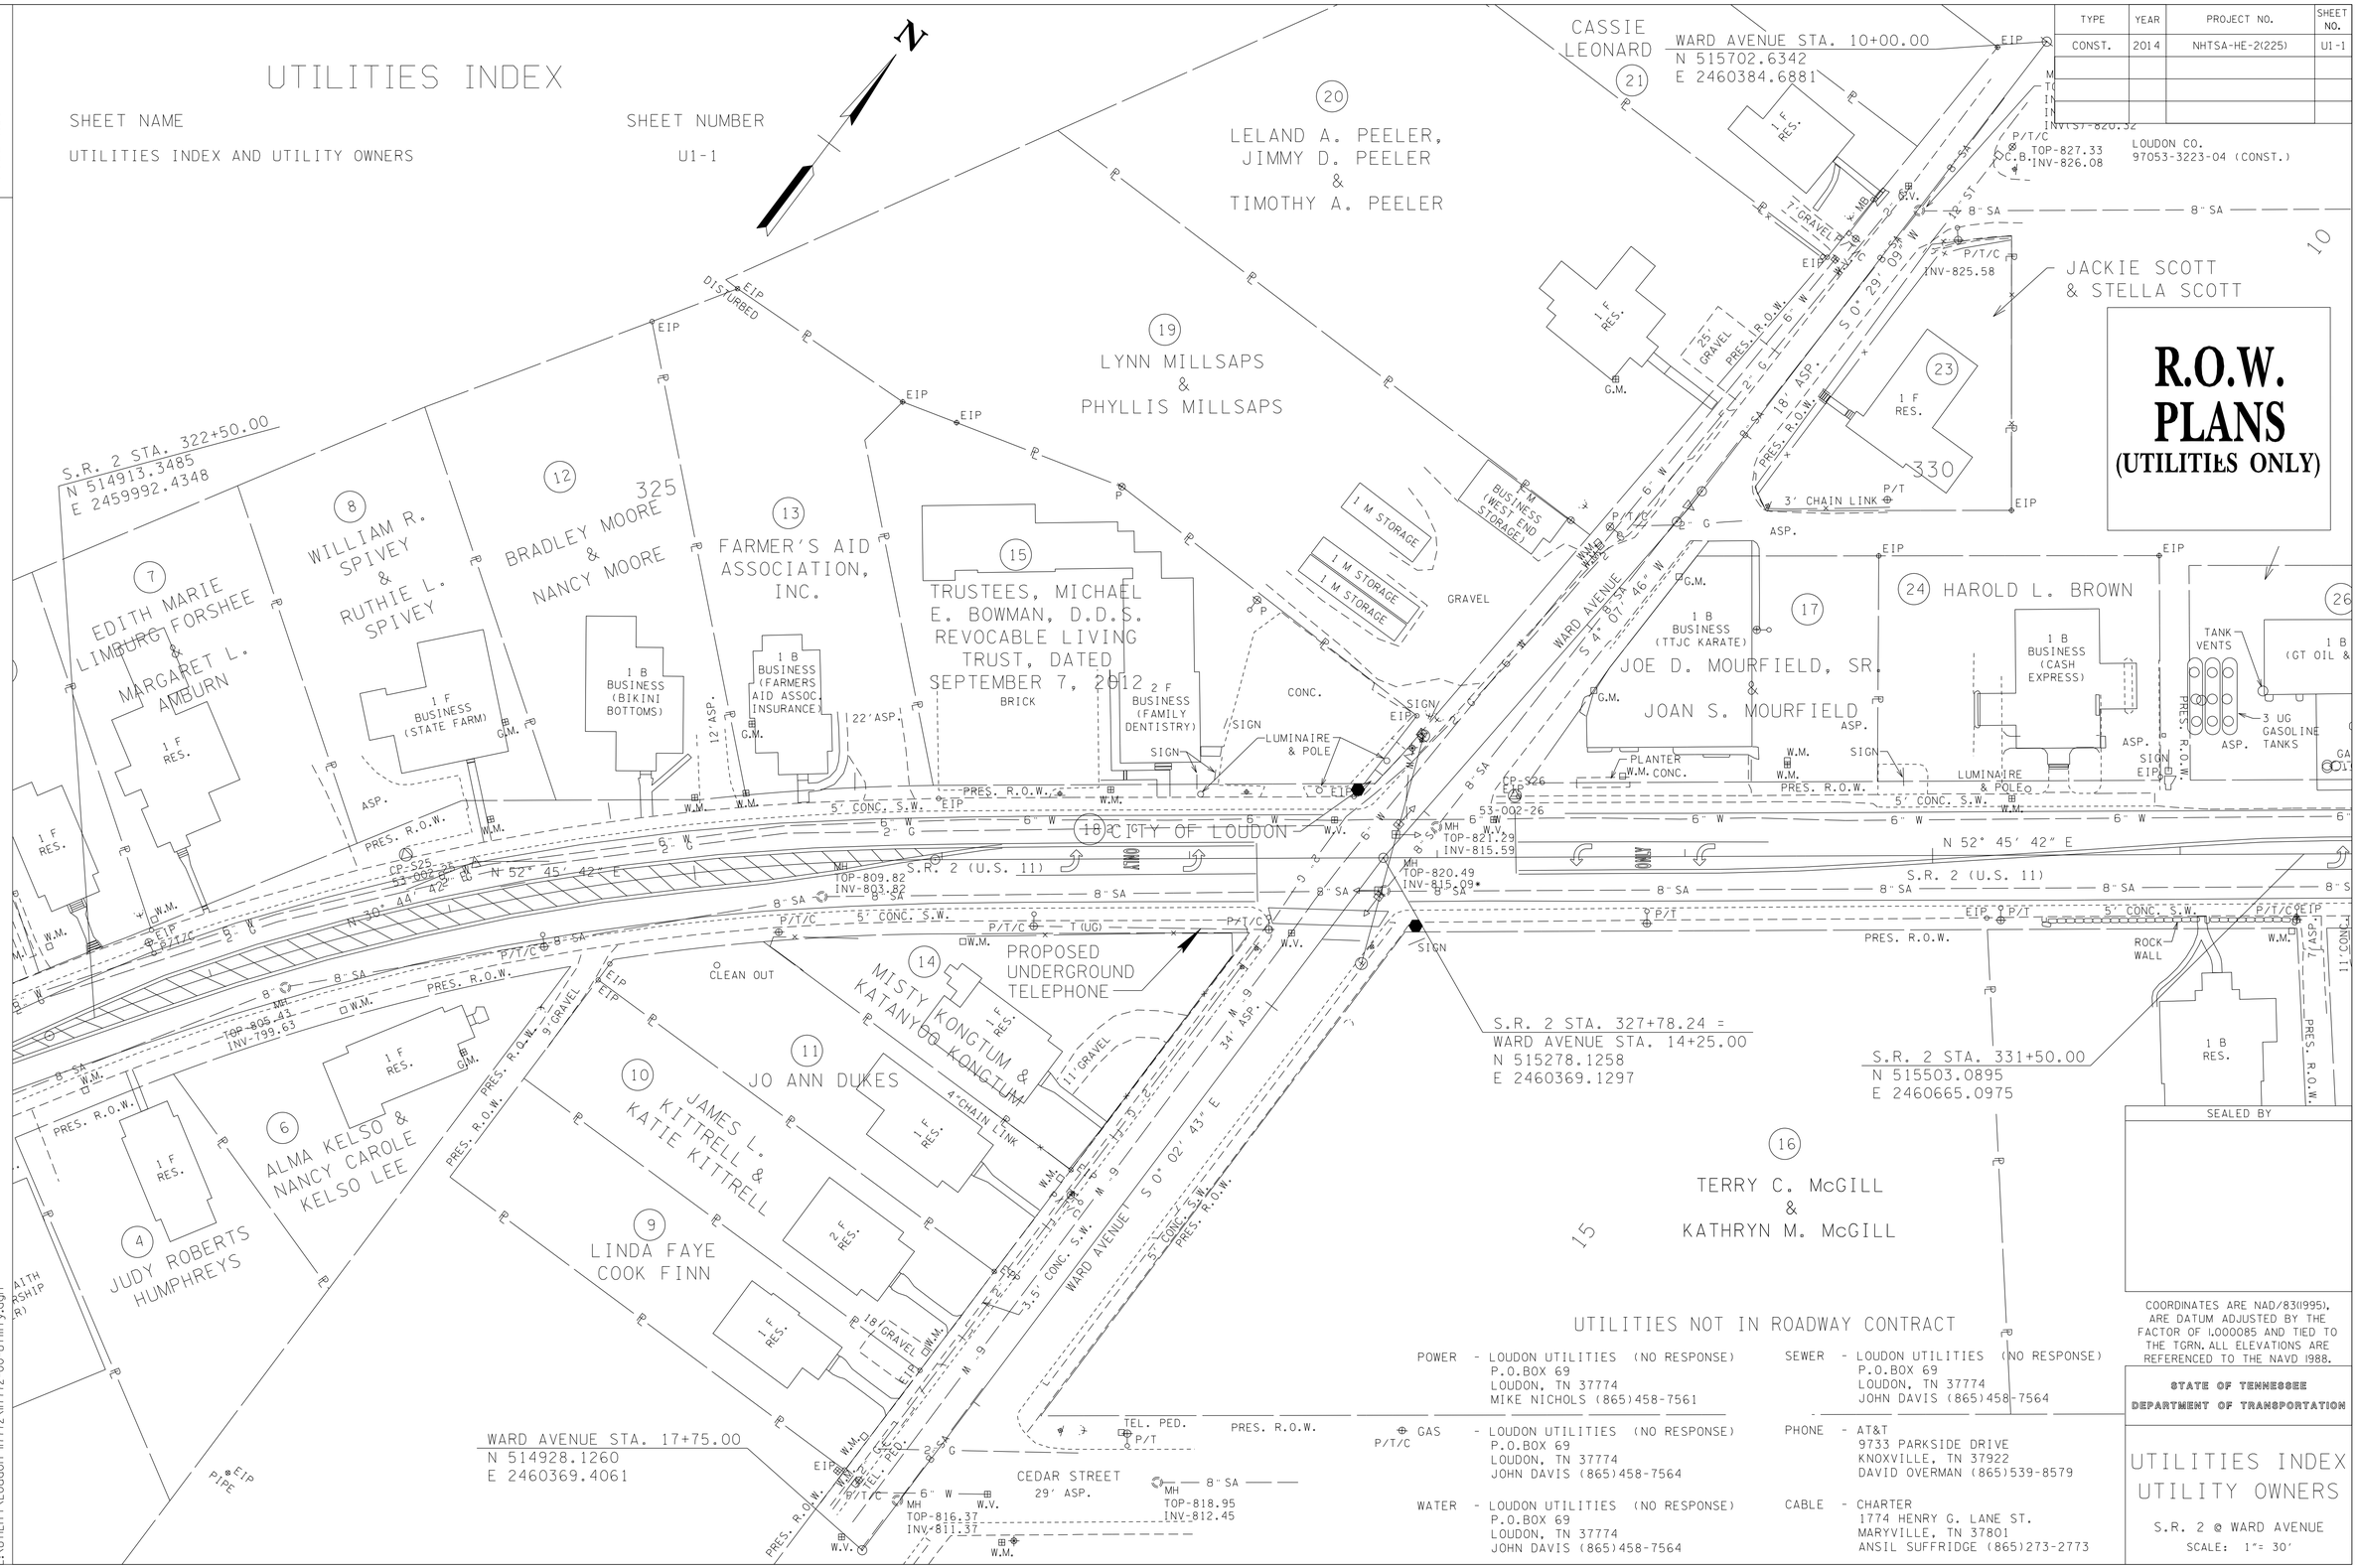

SEALED BY

COORDINATES ARE NAD/83(1995), ARE DATUM ADJUSTED BY THE FACTOR OF 1.000085 AND TIED TO THE TGRN. ALL ELEVATIONS ARE REFERENCED TO THE NAVD 1988.

UTILITIES NOT IN ROADWAY CONTRACT

POWER - LOUDON UTILITIES (NO RESPONSE)
P.O.BOX 69
LOUDON, TN 37774
MIKE NICHOLS (865)458-7561

SEWER - LOUDON UTILITIES (NO RESPONSE)
P.O.BOX 69
LOUDON, TN 37774
JOHN DAVIS (865)458-7564

GAS - LOUDON UTILITIES (NO RESPONSE)
P.O.BOX 69
LOUDON, TN 37774
JOHN DAVIS (865)458-7564

PHONE - AT&T
9733 PARKSIDE DRIVE
KNOXVILLE, TN 37922
DAVID OVERMAN (865)539-8579

WATER - LOUDON UTILITIES (NO RESPONSE)
P.O.BOX 69
LOUDON, TN 37774
JOHN DAVIS (865)458-7564

CABLE - CHARTER
1774 HENRY G. LANE ST.
MARYVILLE, TN 37801
ANSIL SUFFRIDGE (865)273-2773

STATE OF TENNESSEE
DEPARTMENT OF TRANSPORTATION

UTILITIES INDEX
UTILITY OWNERS

S.R. 2 @ WARD AVENUE
SCALE: 1"= 30'

3/13/2014 8:17:50 AM
L:\UTILITY\Loudon U7772\U7772-00-Utility.dgn