


7/3/2023 6:50:34 PM
K:\MEM_Roadway\115004119 - SR 14 CMGC\Cadd\Plans\155 Bridges\100 - MainlineXS.dgn


TYPE	YEAR	PROJECT NO.	SHEET NO.
LINE&GRADE	2023	BR-1-55-1(135)	100

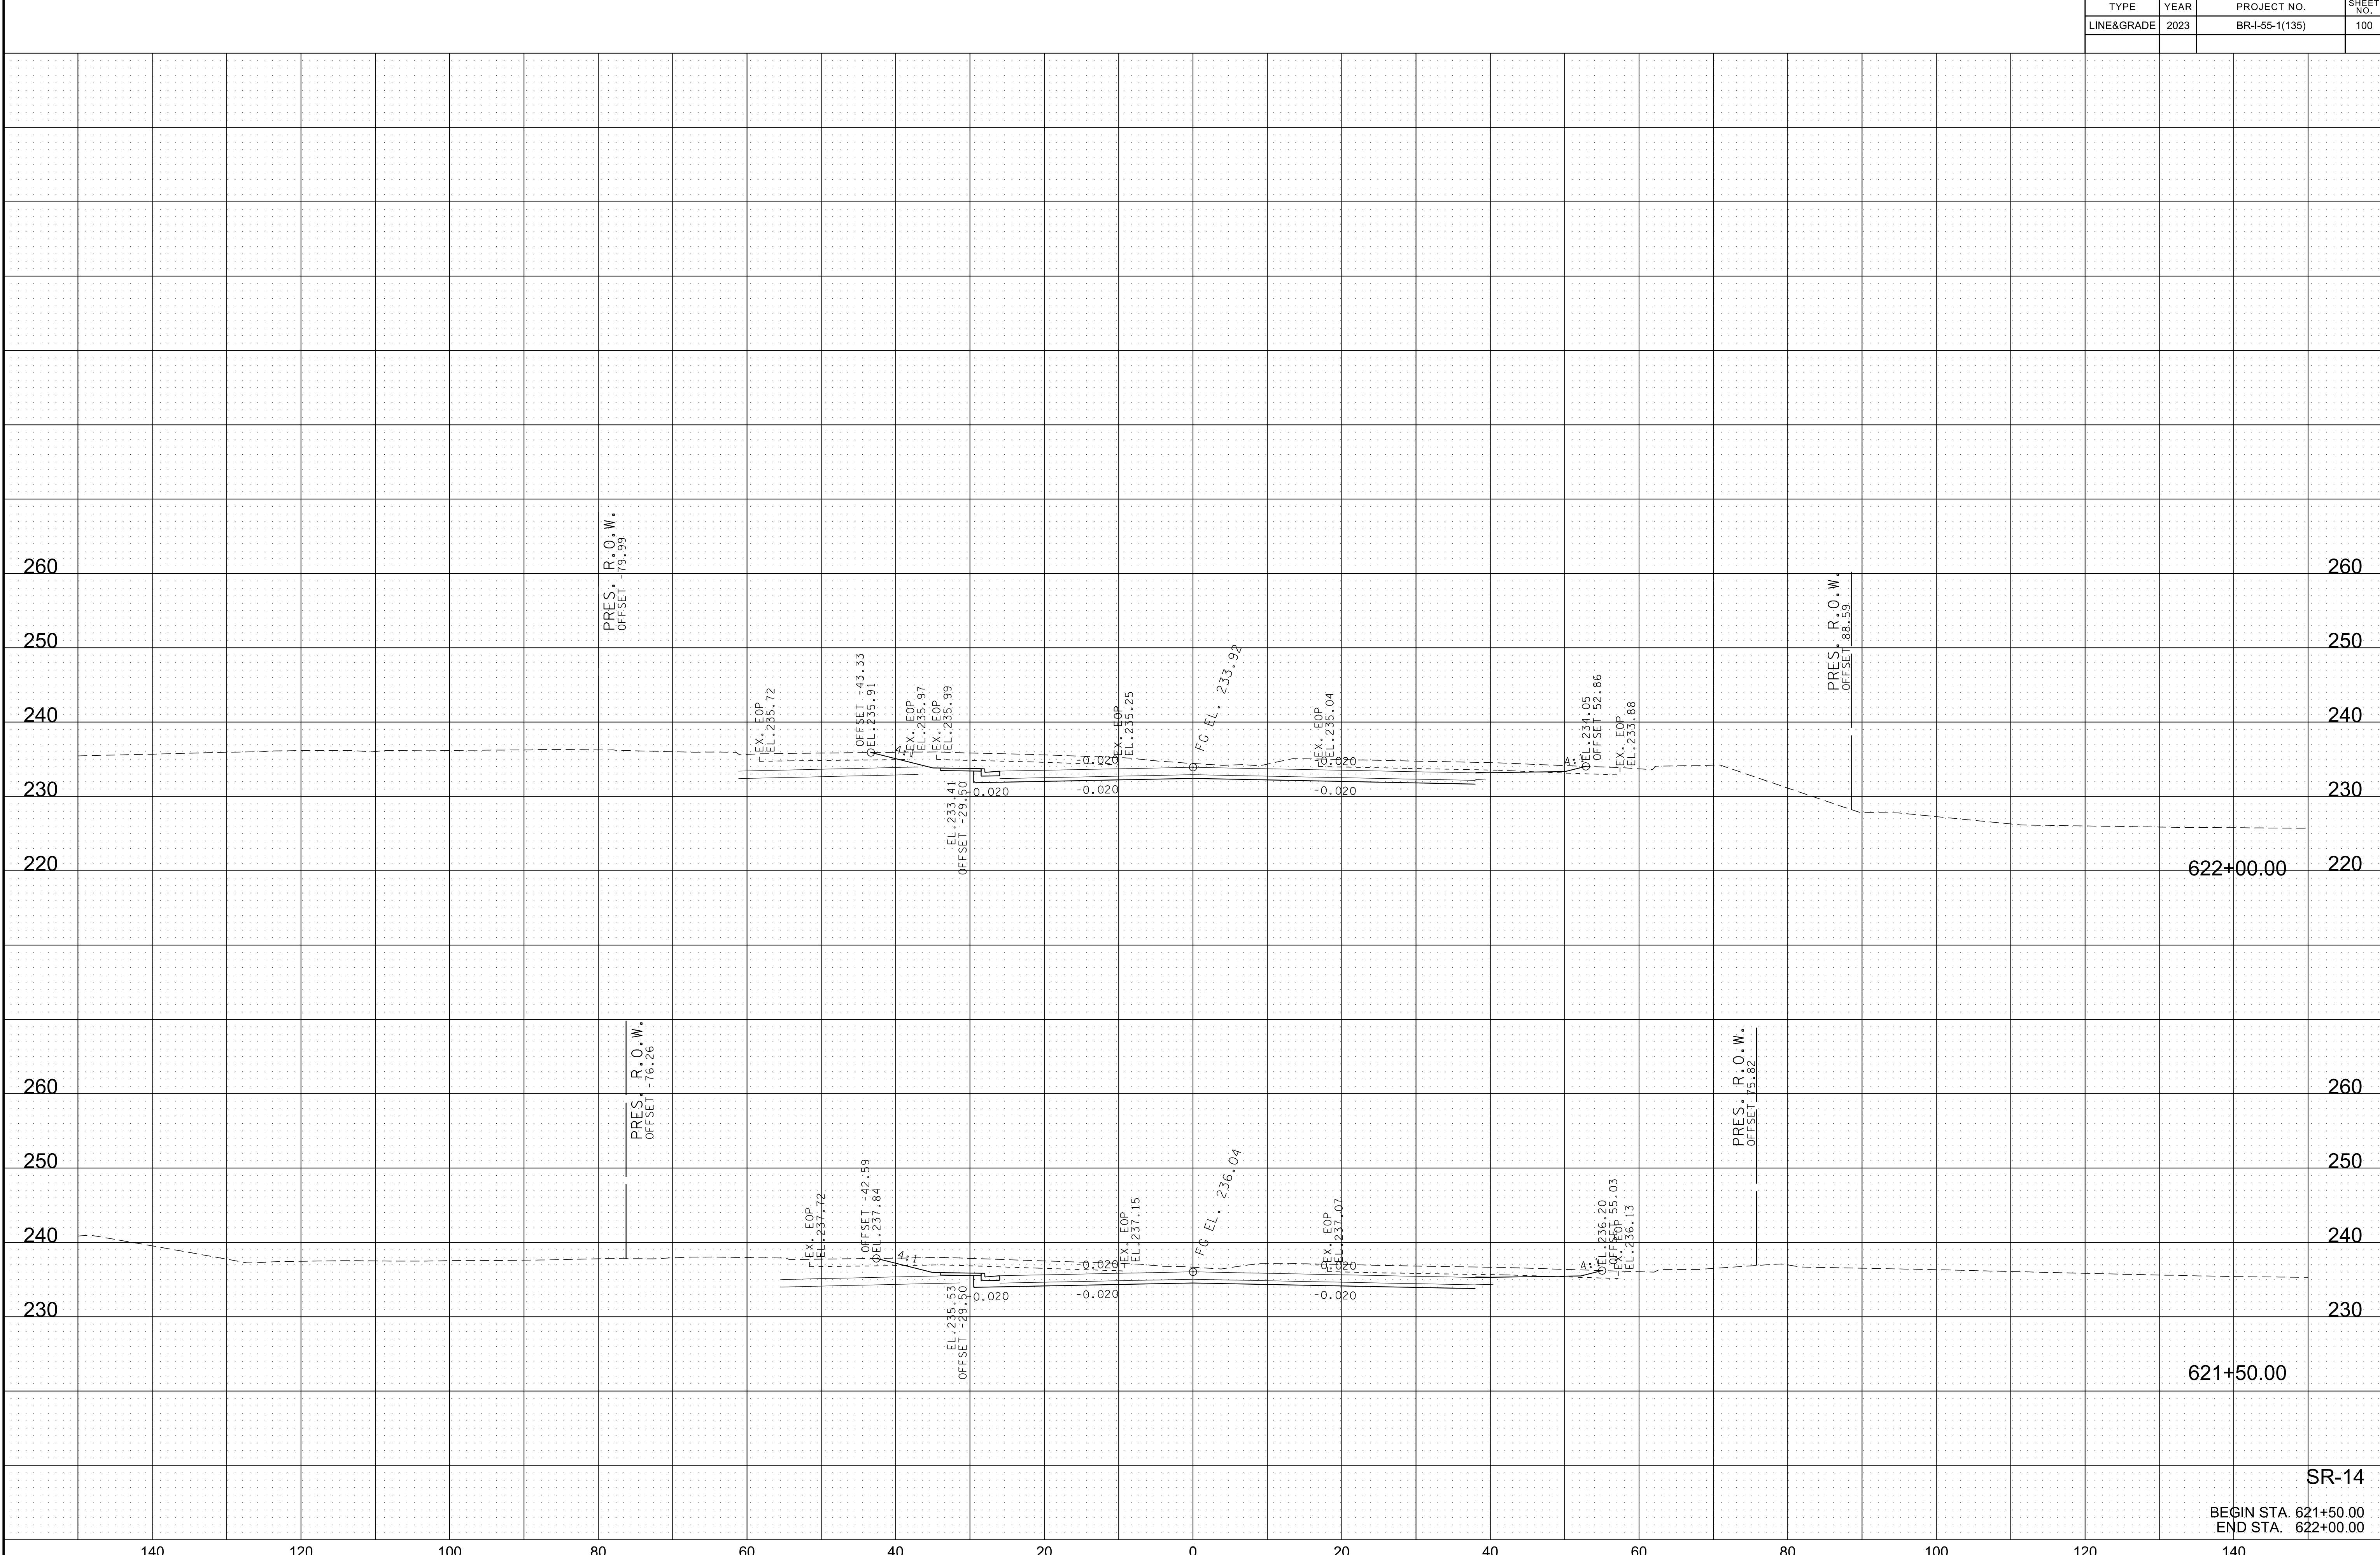

SR-14
BEGIN STA. 621+50.00
END STA. 622+00.00

7/3/2023 6:50:36 PM
K:\MEM_Roadway\115004119 - SR 14 CMGC\Cadd\Plans\155 Bridges\100 - MainlineXS.dgn


TYPE	YEAR	PROJECT NO.	SHEET NO.
LINE&GRADE	2023	BR-155-1(135)	101

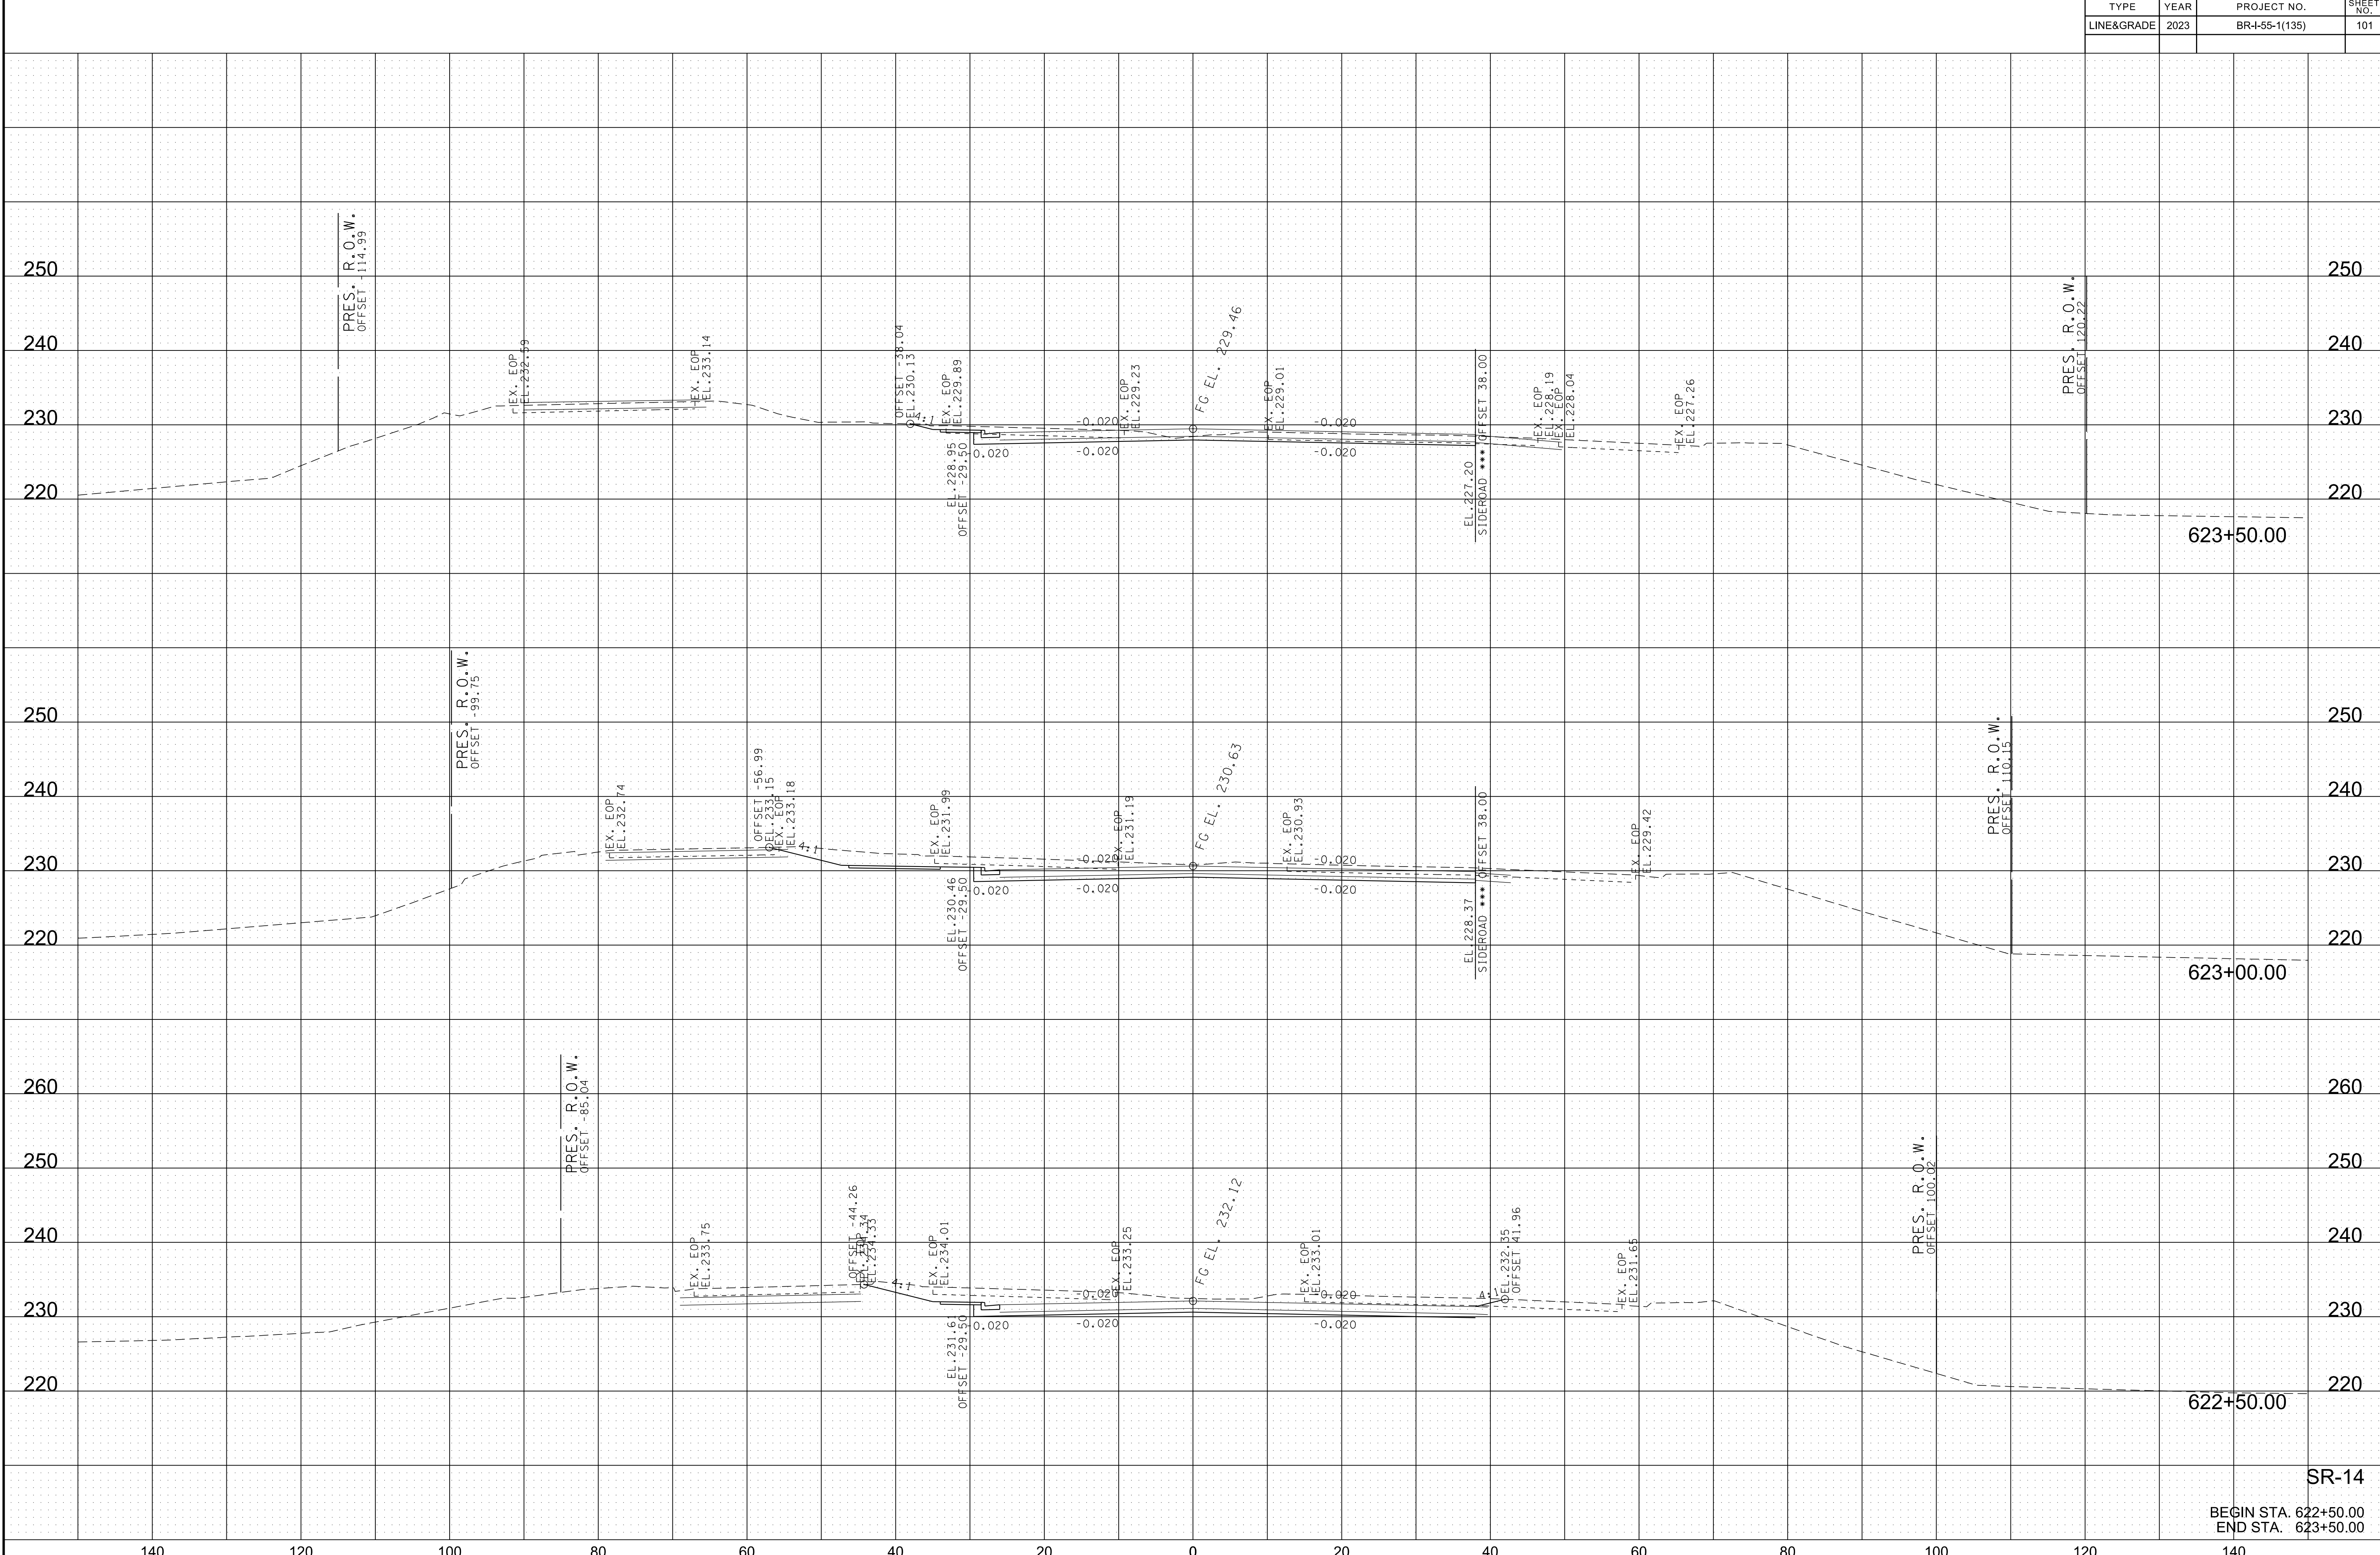

SR-14

BEGIN STA. 622+50.00
END STA. 623+50.00

TYPE	YEAR	PROJECT NO.	SHEET NO.
LINE&GRADE	2023	BR-155-1(135)	102

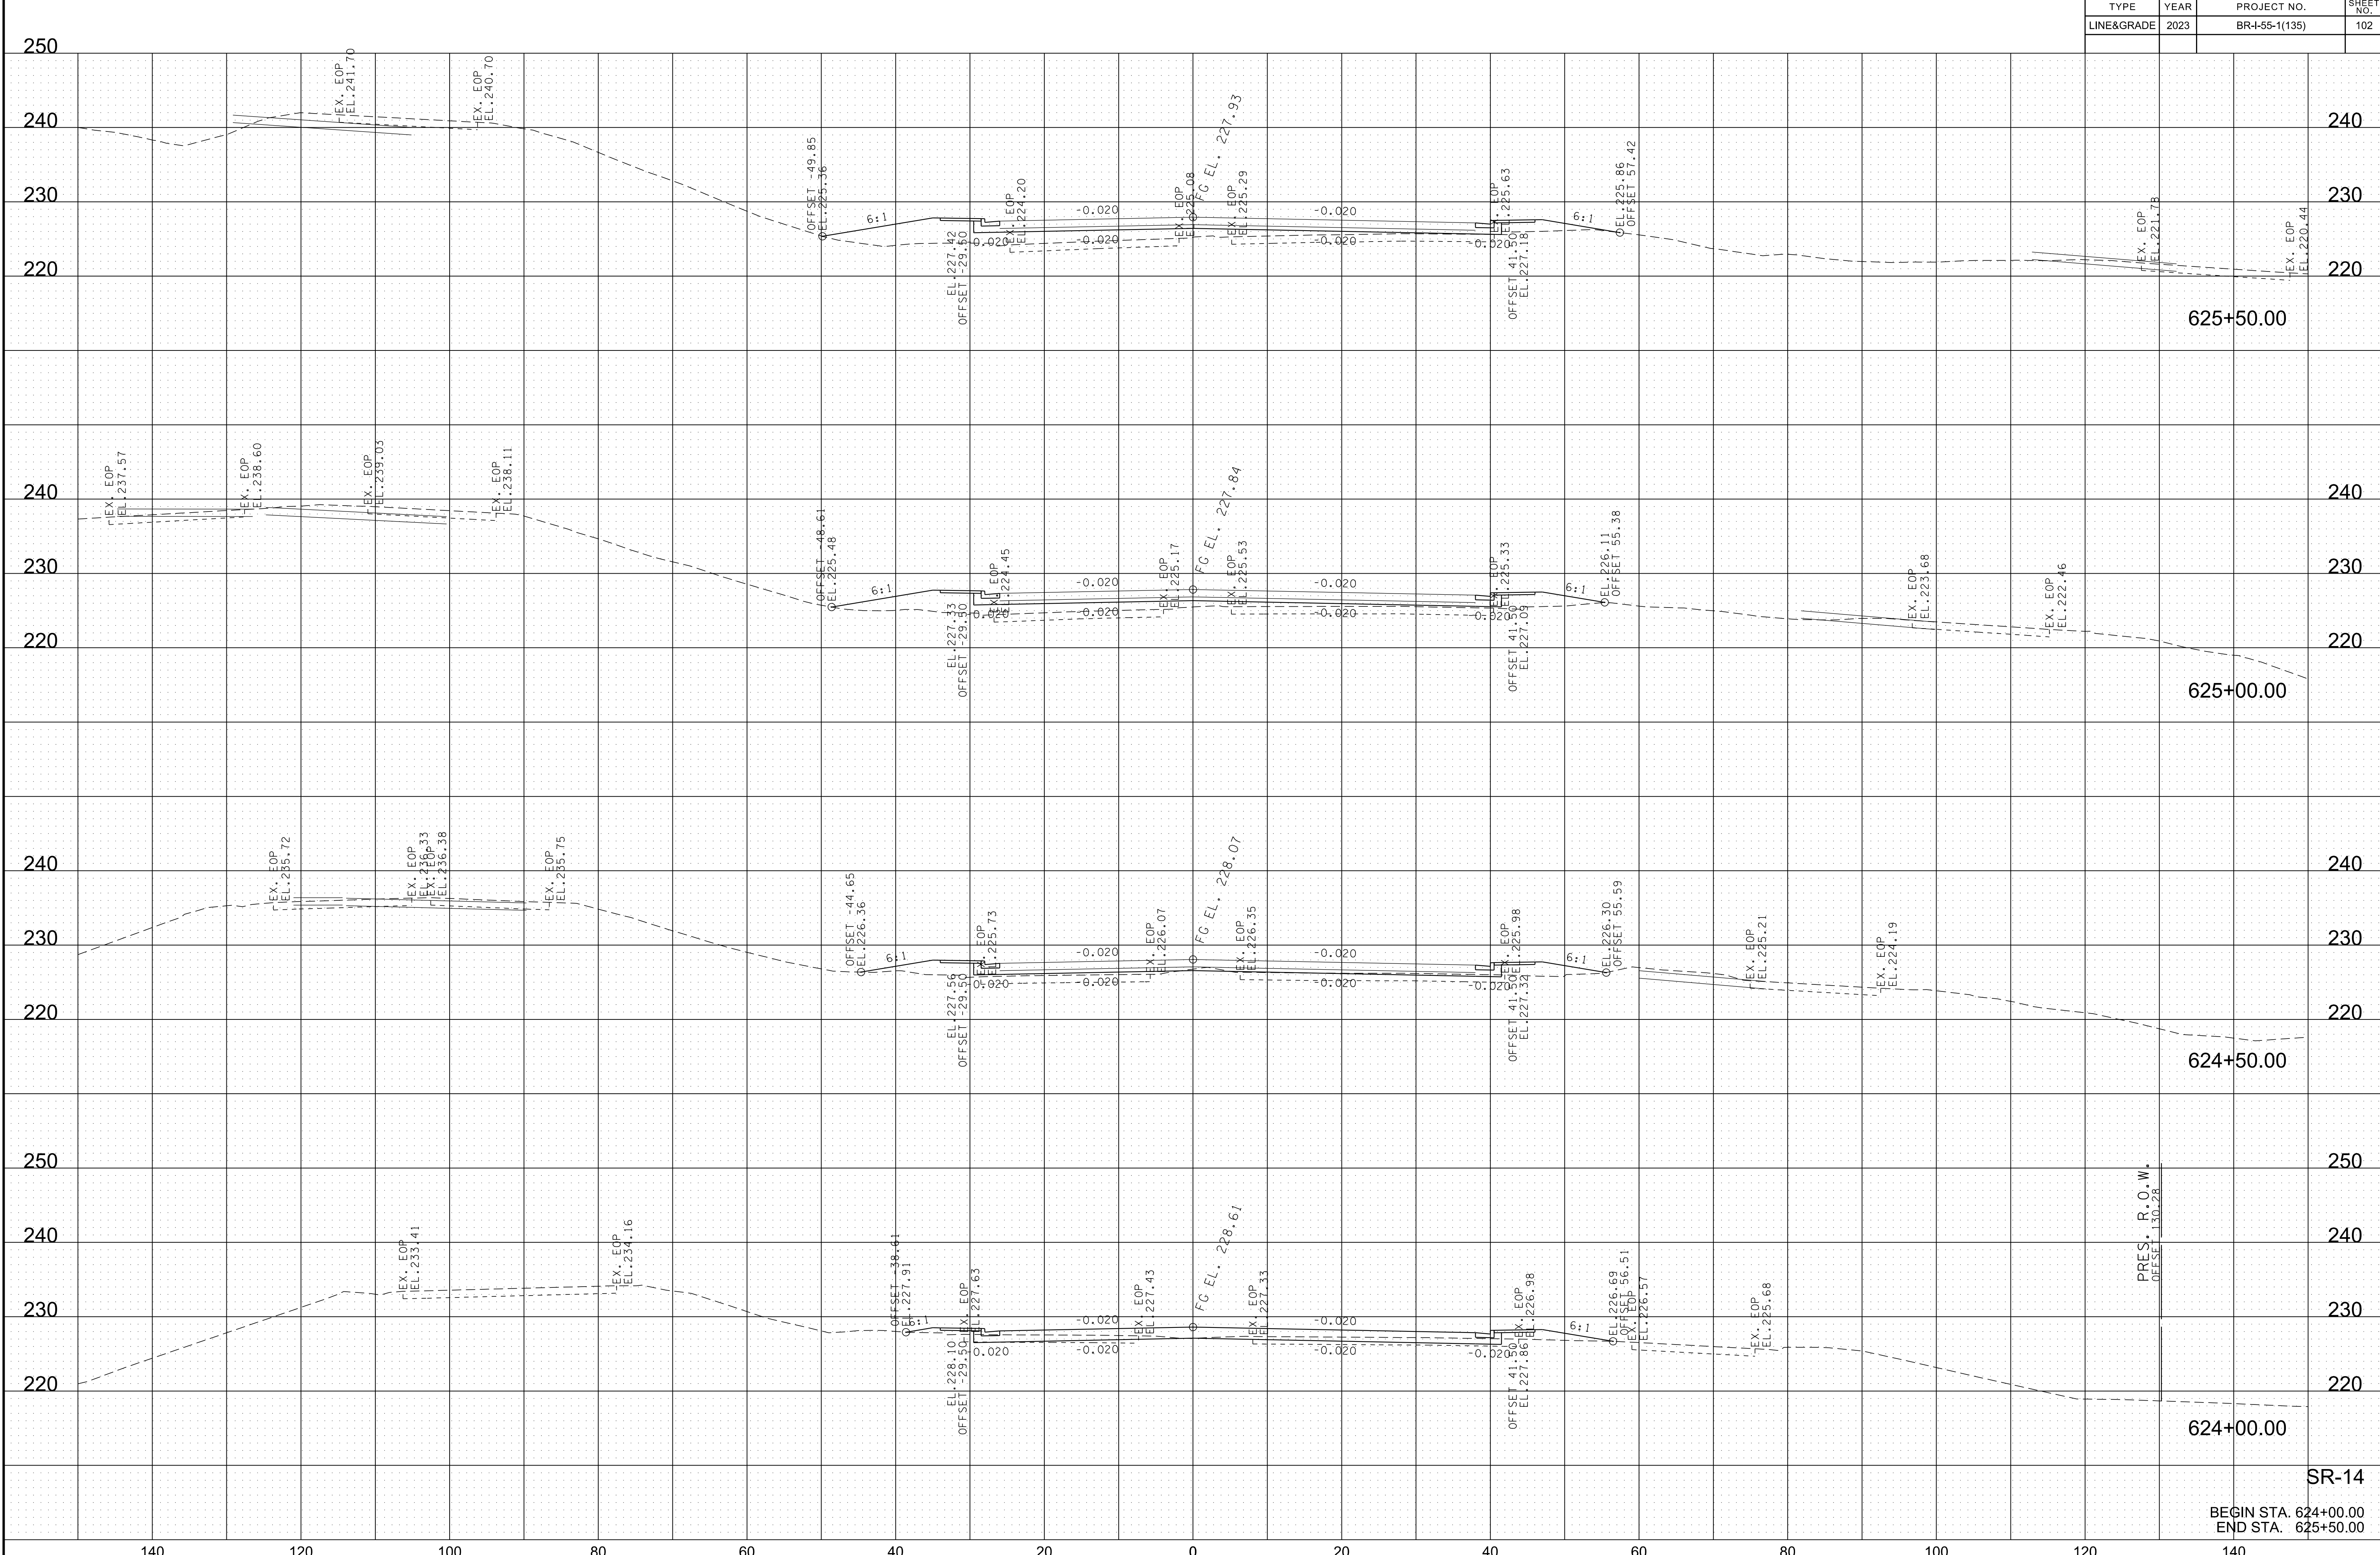


BEGIN STA. 624+00.00
END STA. 625+50.00

SR-14

7/3/2023 6:50:41 PM
K:\MEM_Roadway\115004119 - SR 14 CMGC\Cadd\Plans\155 Bridges\100 - MainlineXS.dgn


TYPE	YEAR	PROJECT NO.	SHEET NO.
LINE&GRADE	2023	BR-155-1(135)	103

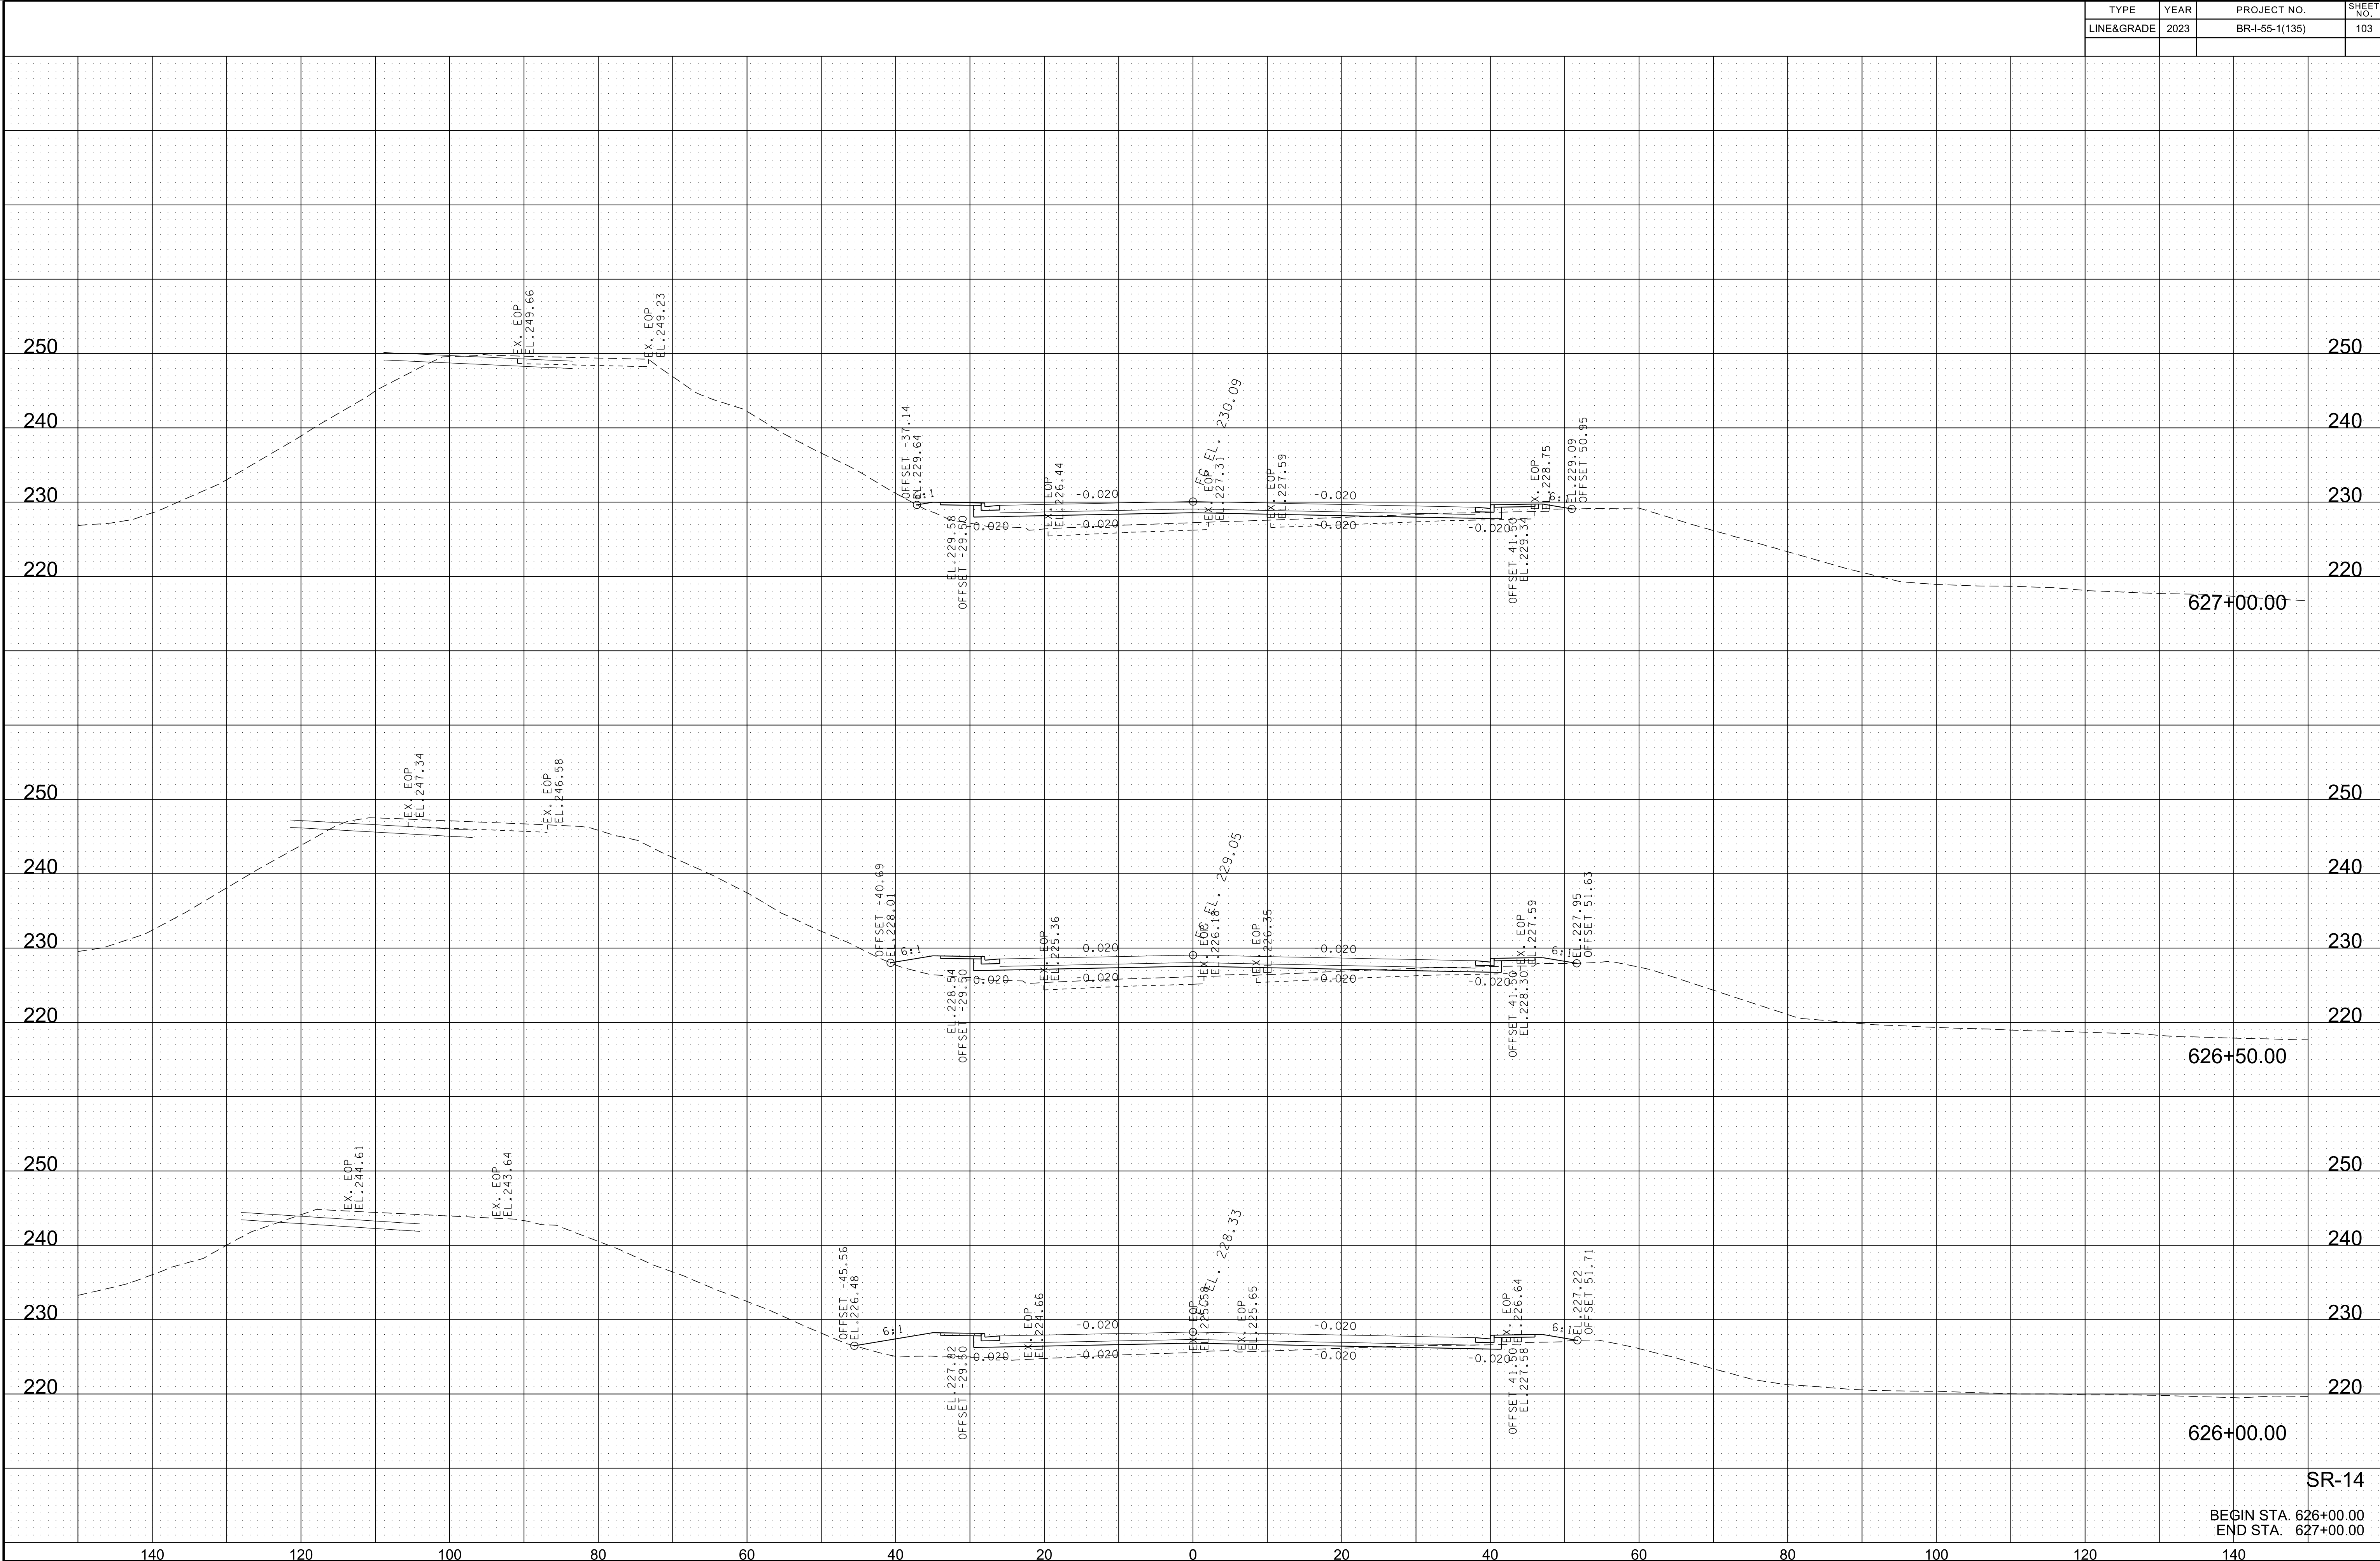

SR-14
BEGIN STA. 626+00.00
END STA. 627+00.00

7/3/2023 6:50:44 PM
K:\MEM_Roadway\115004119 - SR 14 CMGC\Cadd\Plans\155 Bridges\100 - MainlineXS.dgn

TYPE	YEAR	PROJECT NO.	SHEET NO.
LINE&GRADE	2023	BR-155-1(135)	104

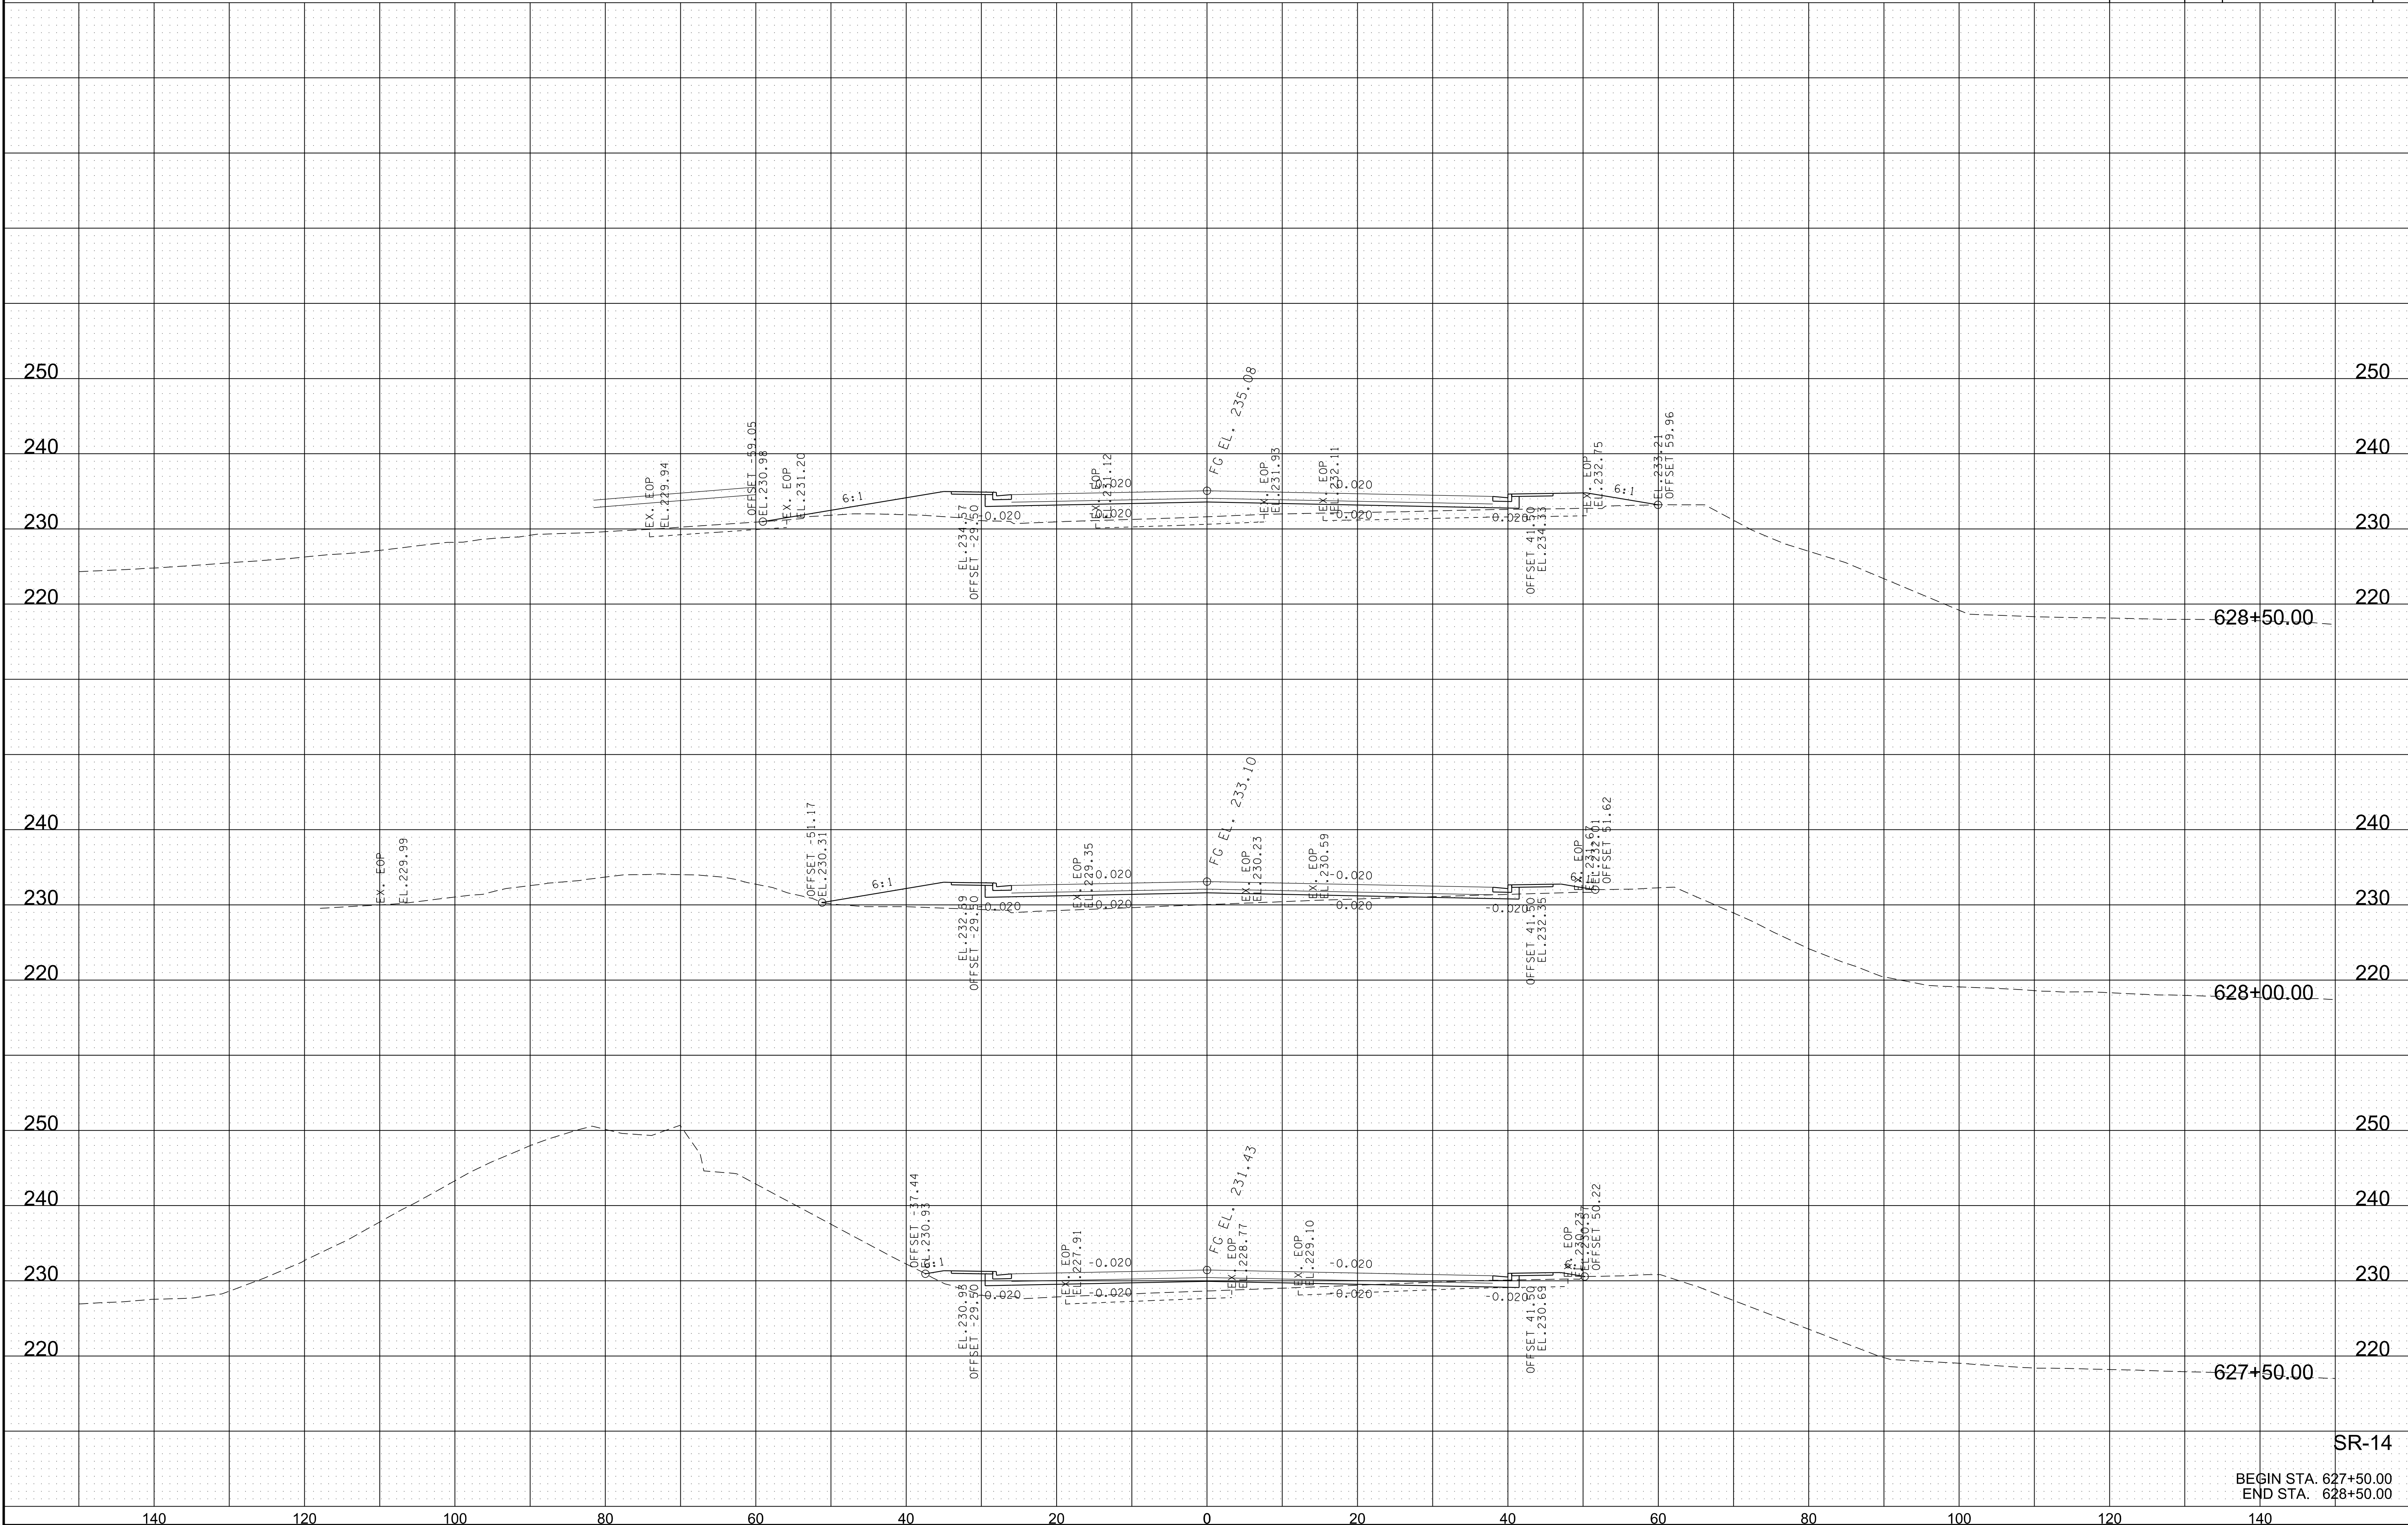


SR-14

BEGIN STA. 627+50.00
END STA. 628+50.00

7/3/2023 6:50:46 PM
K:\MEM_Roadway\115004119 - SR 14 CMGC\Cadd\Plans\155 Bridges\100 - MainlineXS.dgn

TYPE	YEAR	PROJECT NO.	SHEET NO.
LINE&GRADE	2023	BR-155-1(135)	105

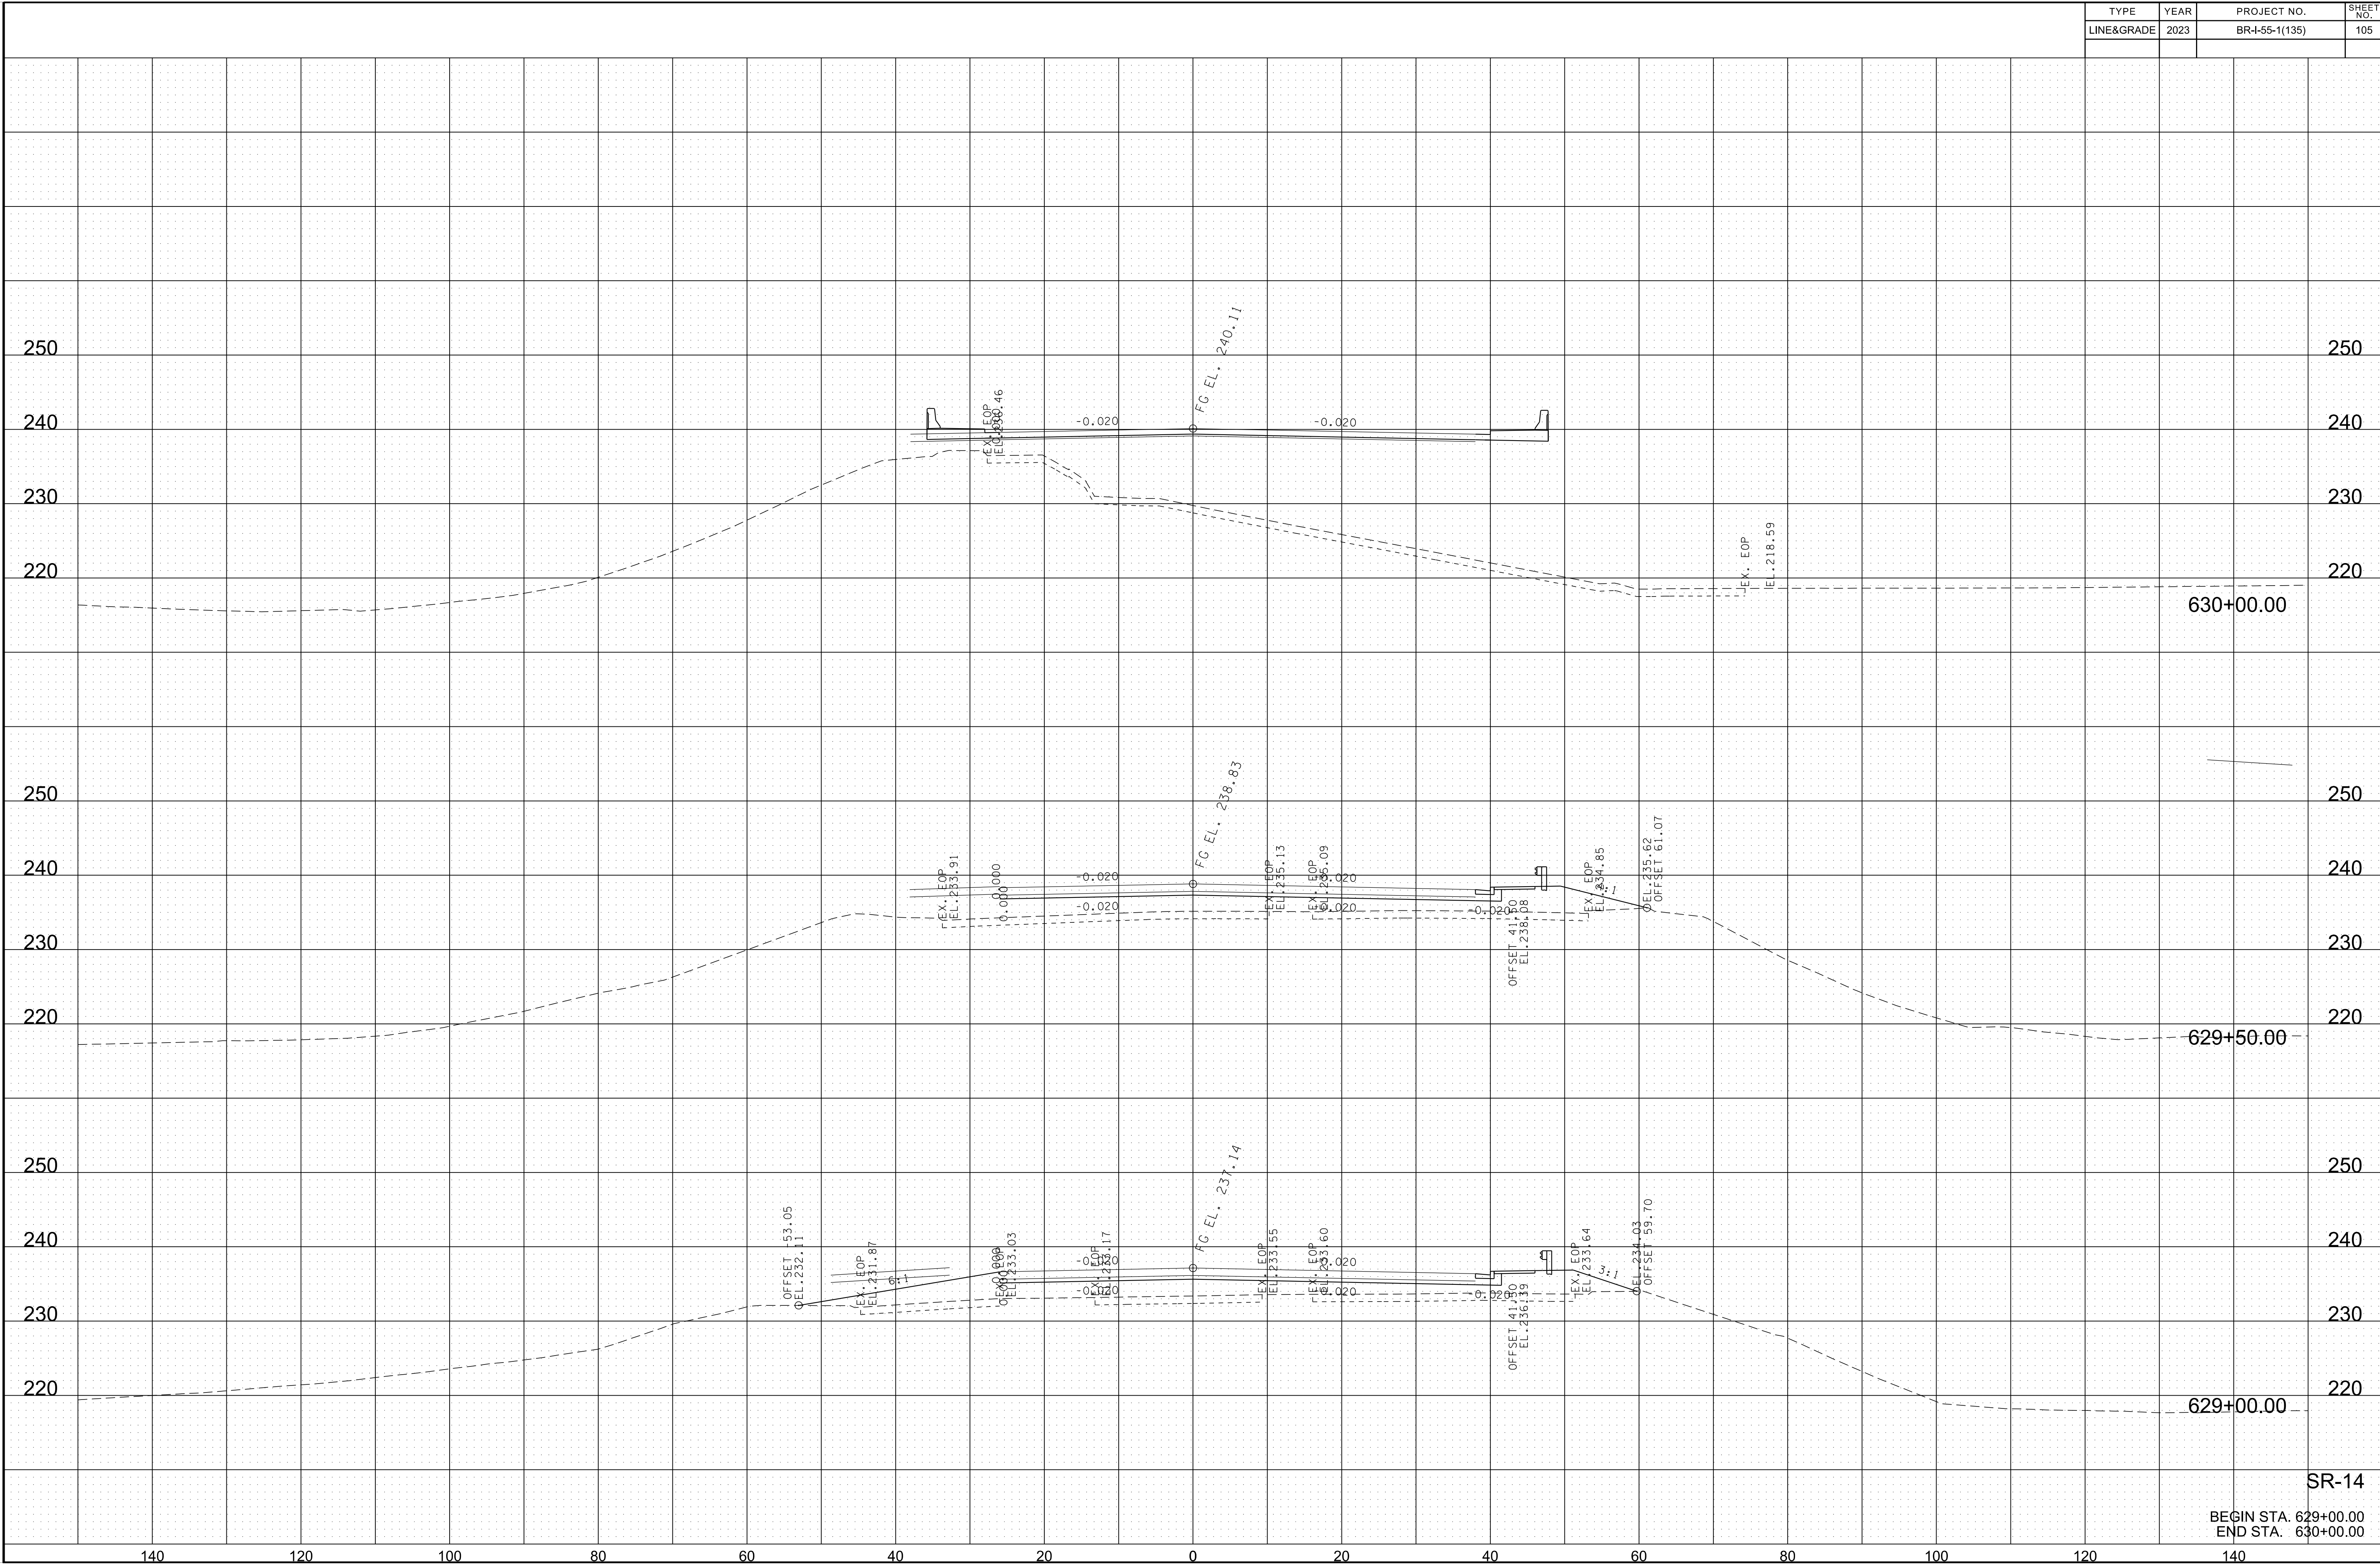


SR-14

BEGIN STA. 629+00.00
END STA. 630+00.00


7/3/2023 6:50:48 PM
K:\MEM_Roadway\115004119 - SR 14 CMGC\Cadd\Plans\155 Bridges\100 - MainlineXS.dgn


TYPE	YEAR	PROJECT NO.	SHEET NO.
LINE&GRADE	2023	BR-1-55-1(135)	106

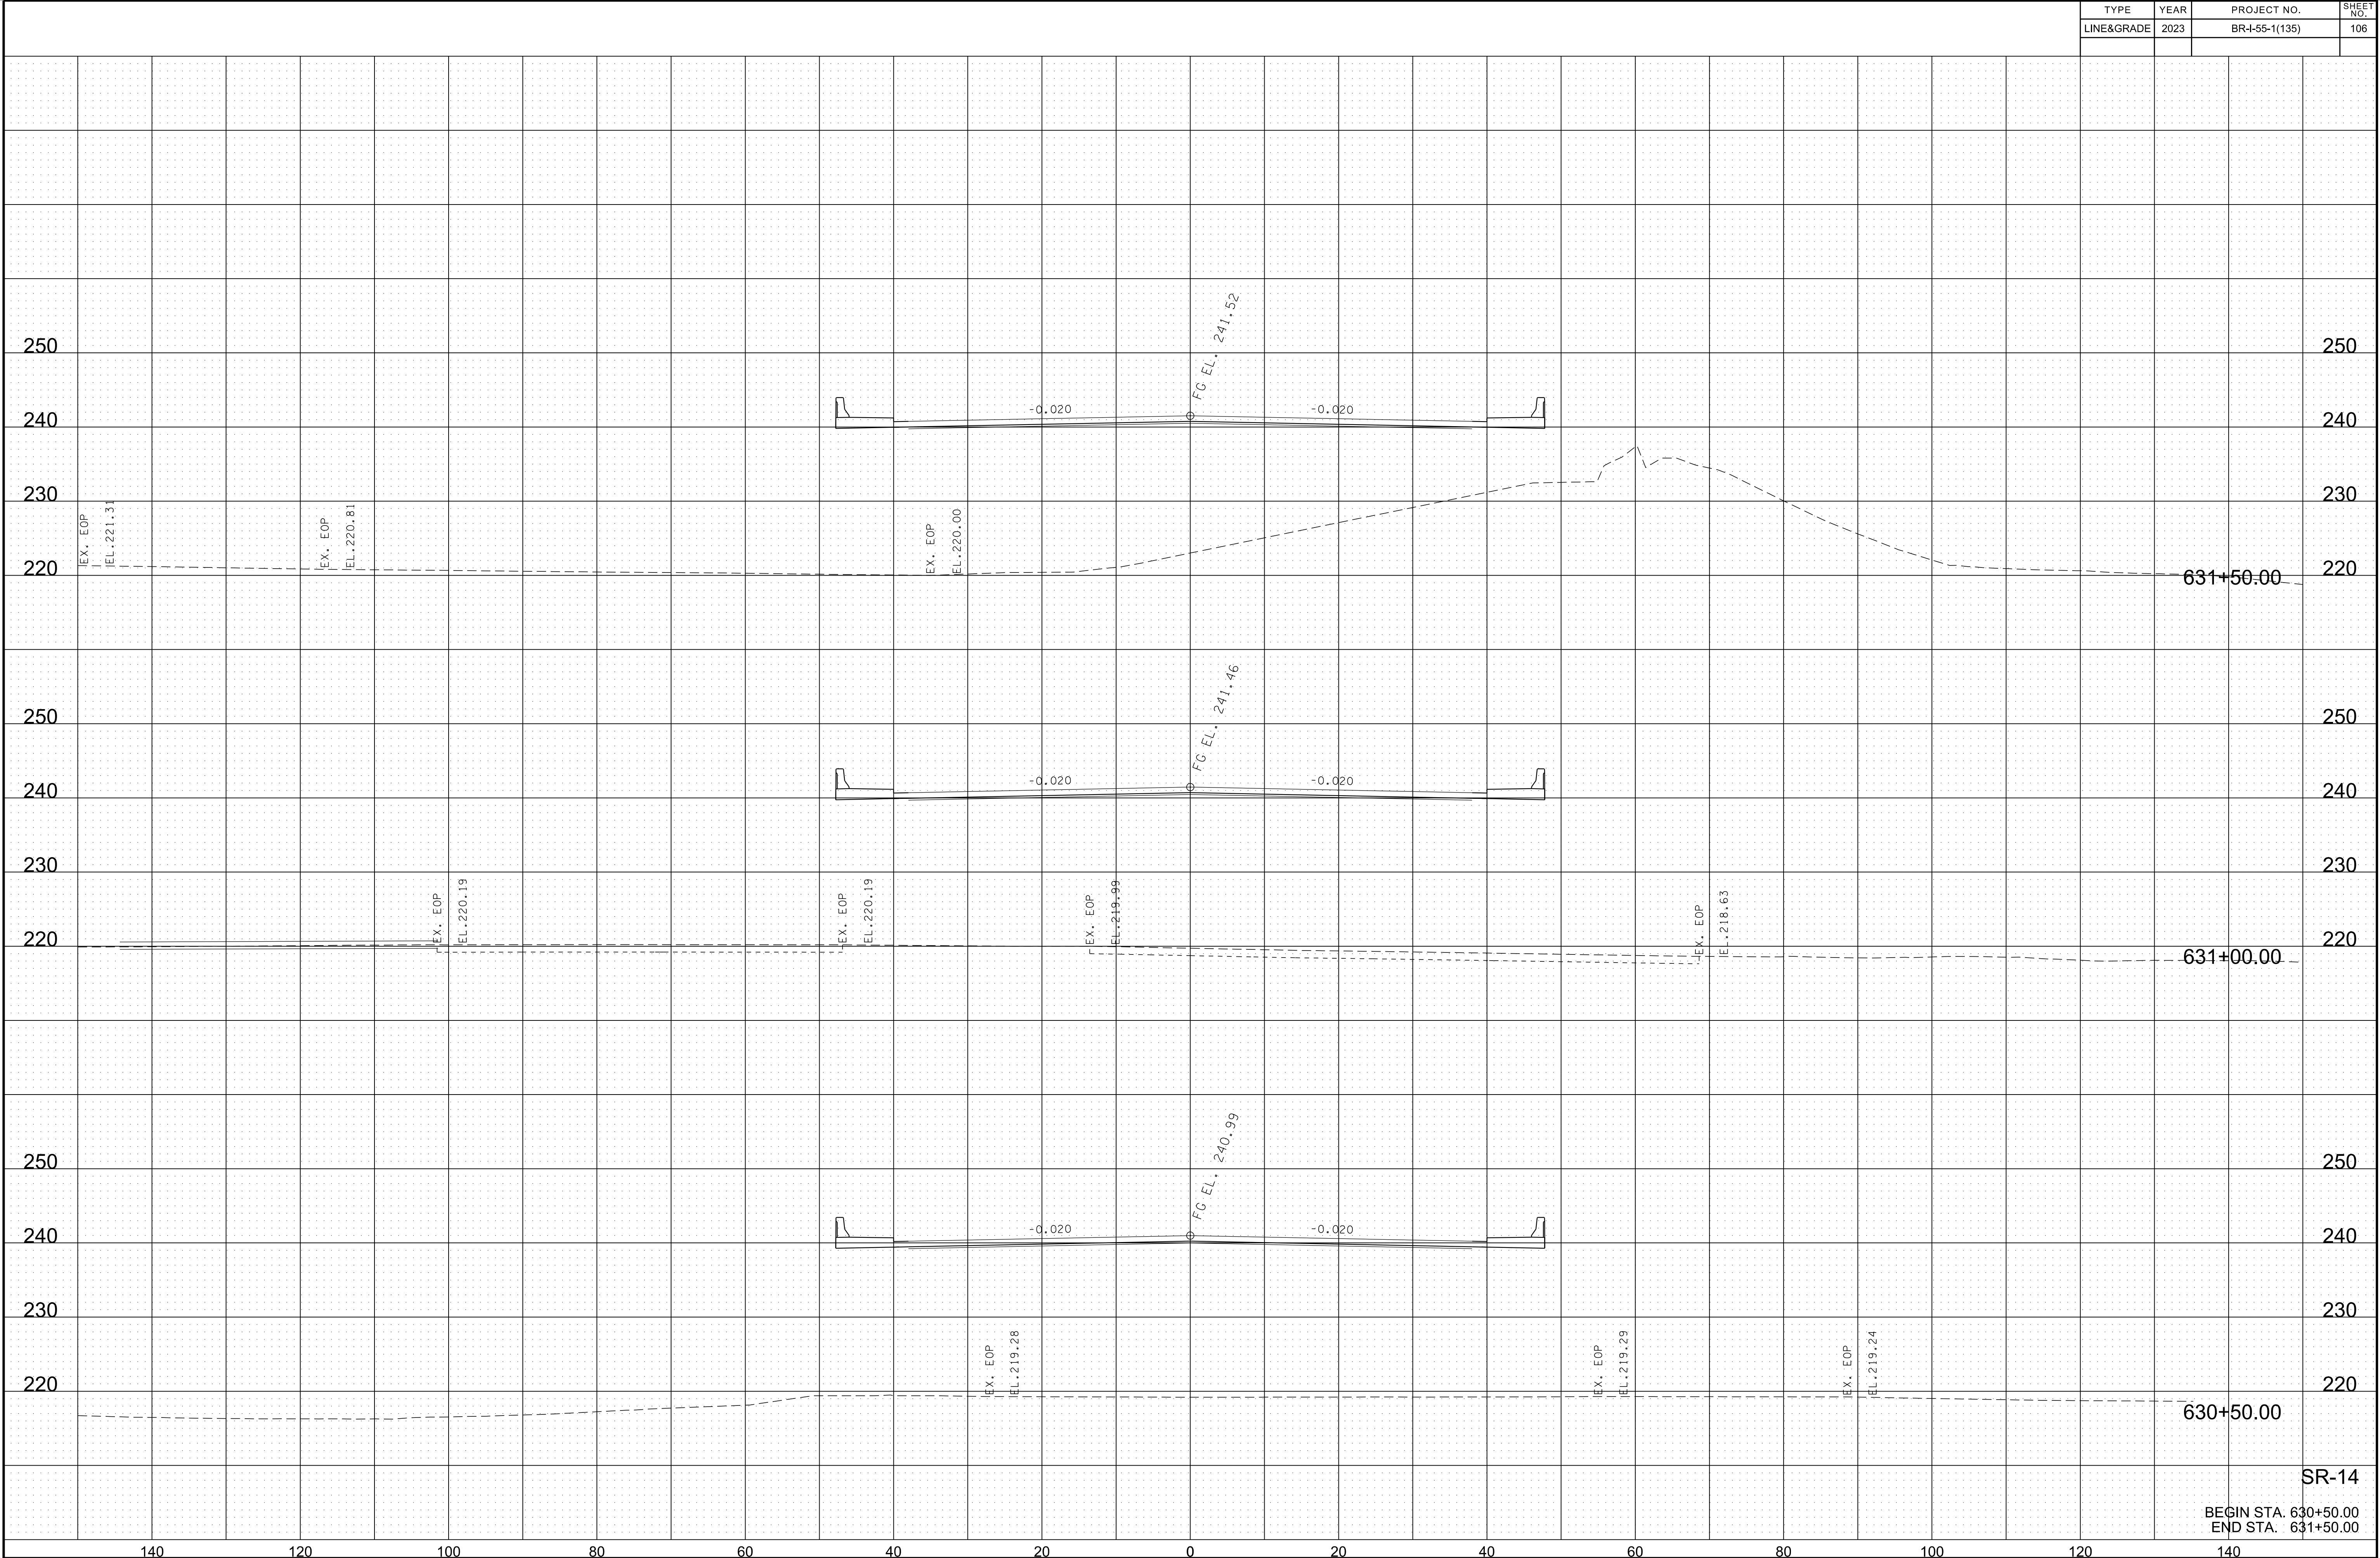

7/3/2023 6:50:50 PM
K:\MEM_Roadway\115004119 - SR 14 CMGC\Cadd\Plans\155 Bridges\100 - MainlineXS.dgn


TYPE	YEAR	PROJECT NO.	SHEET NO.
LINE&GRADE	2023	BR-1-55-1(135)	107

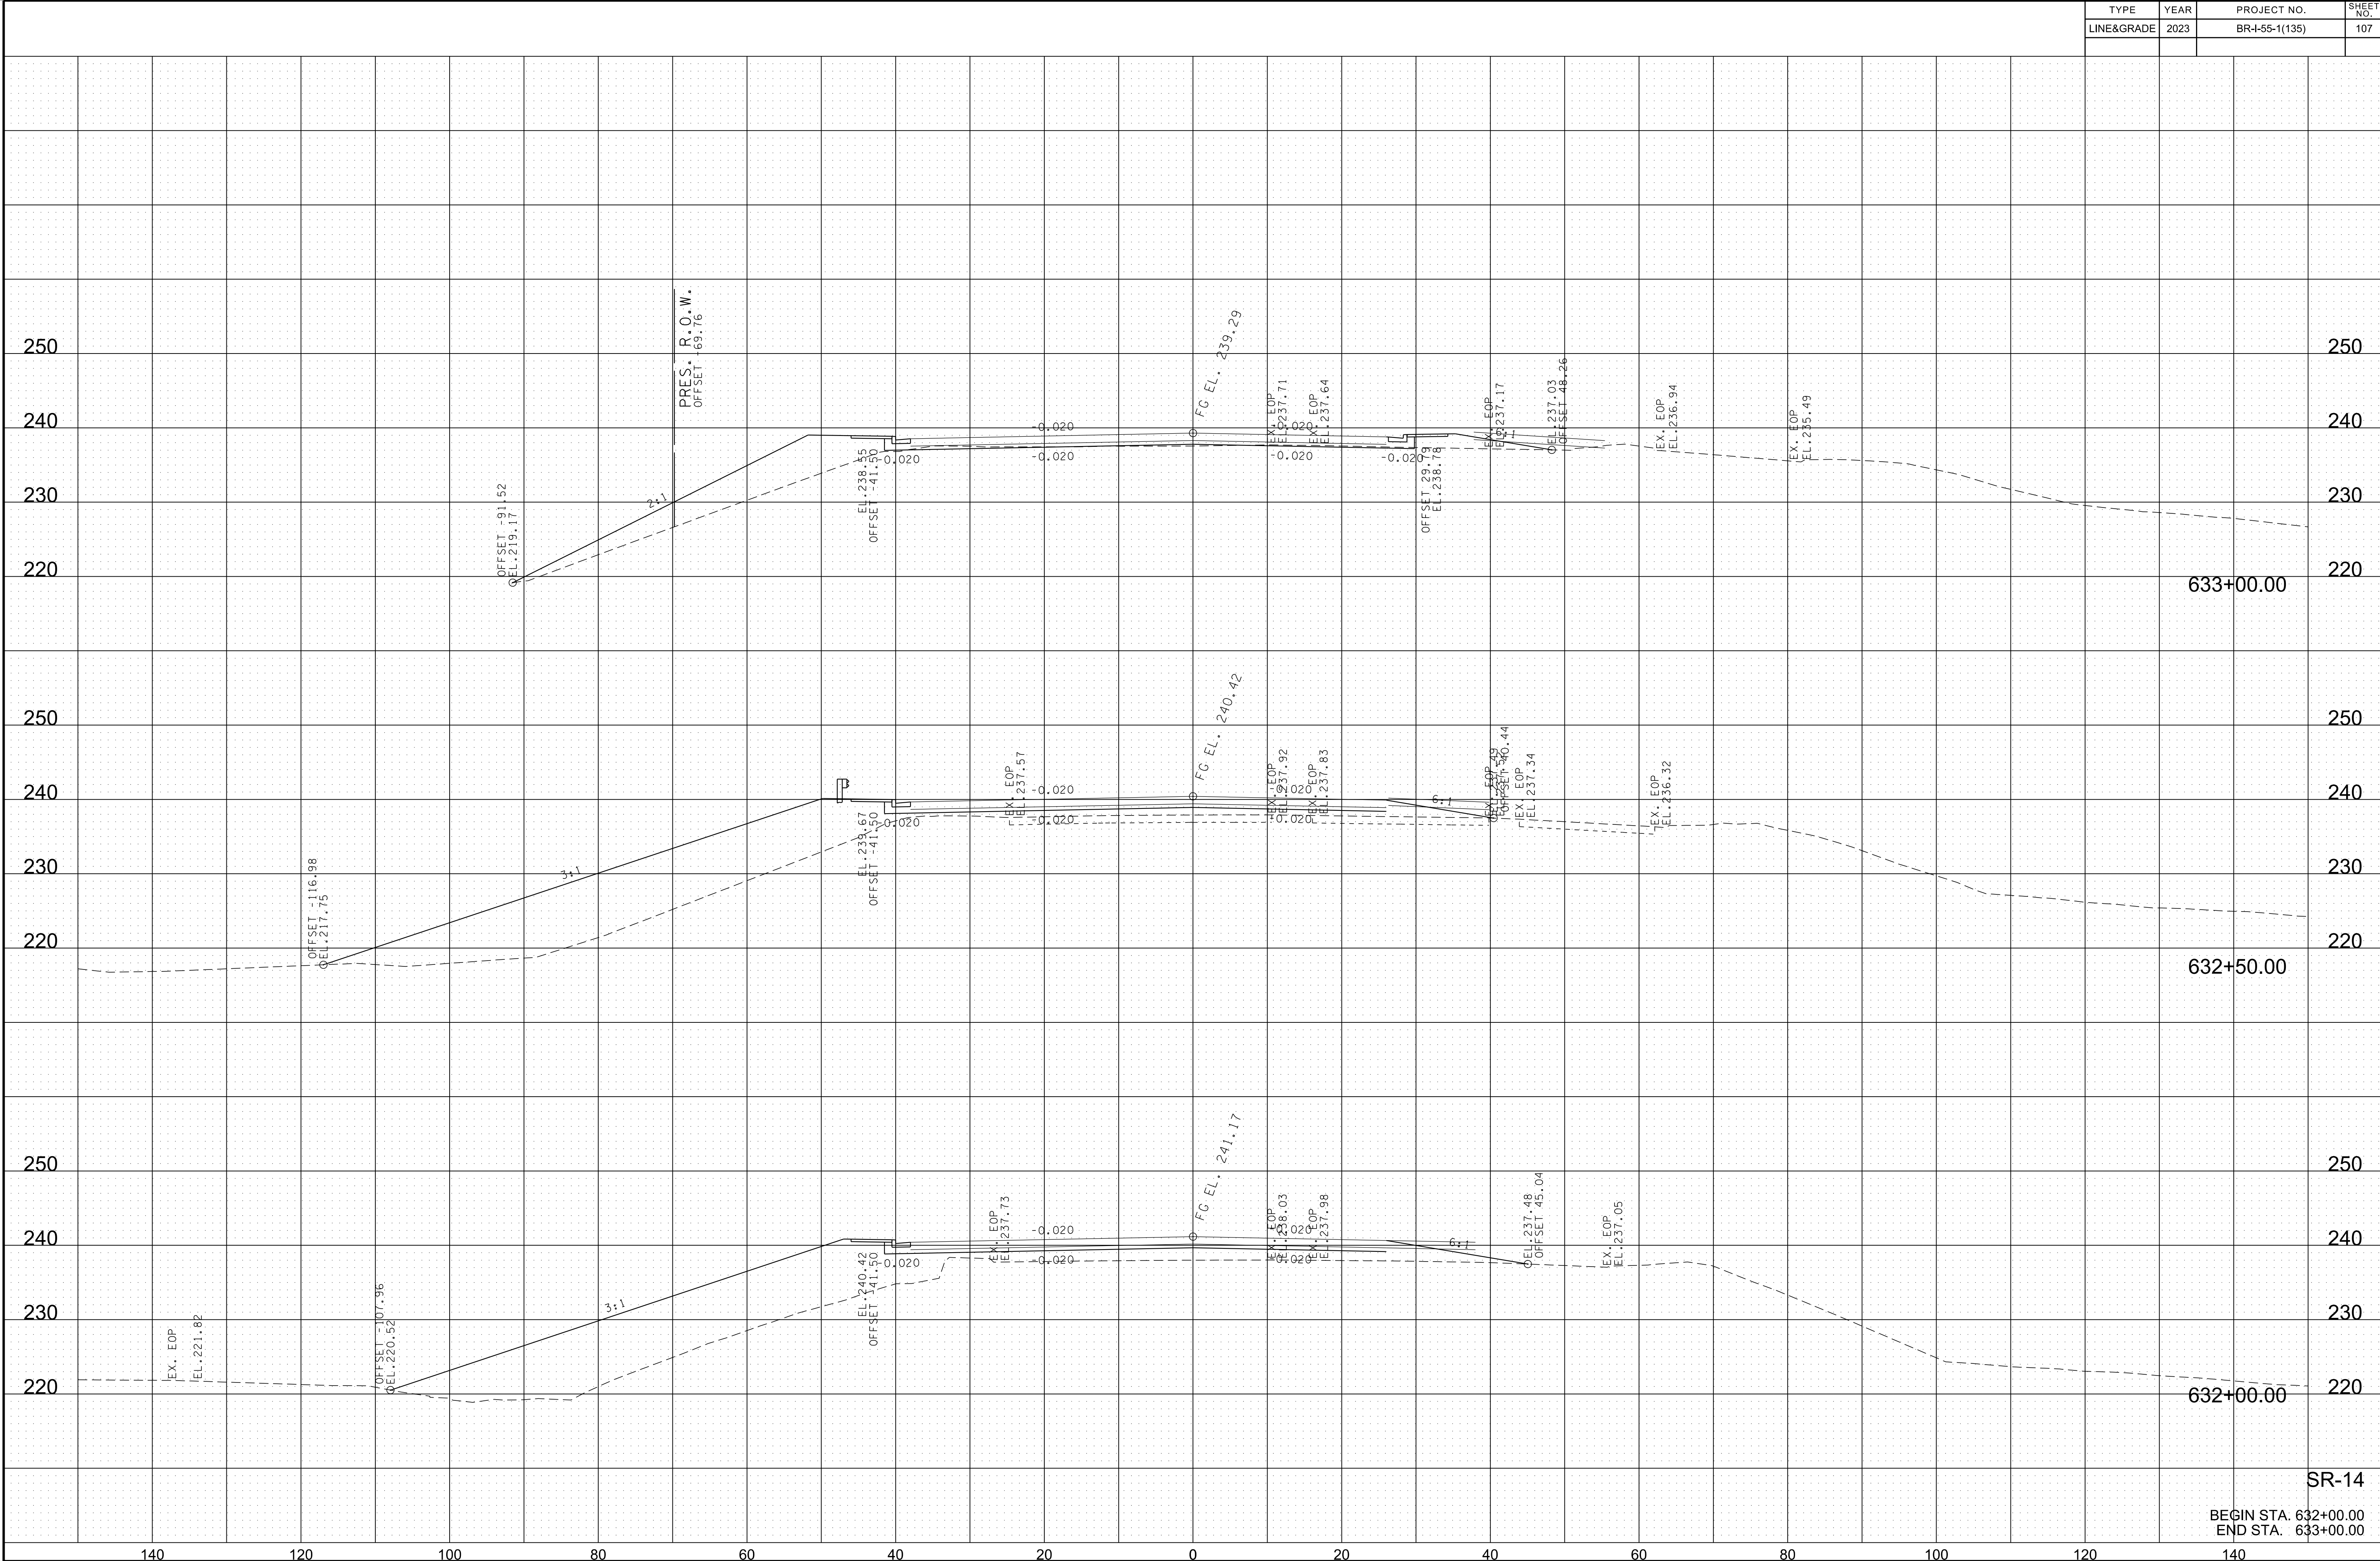

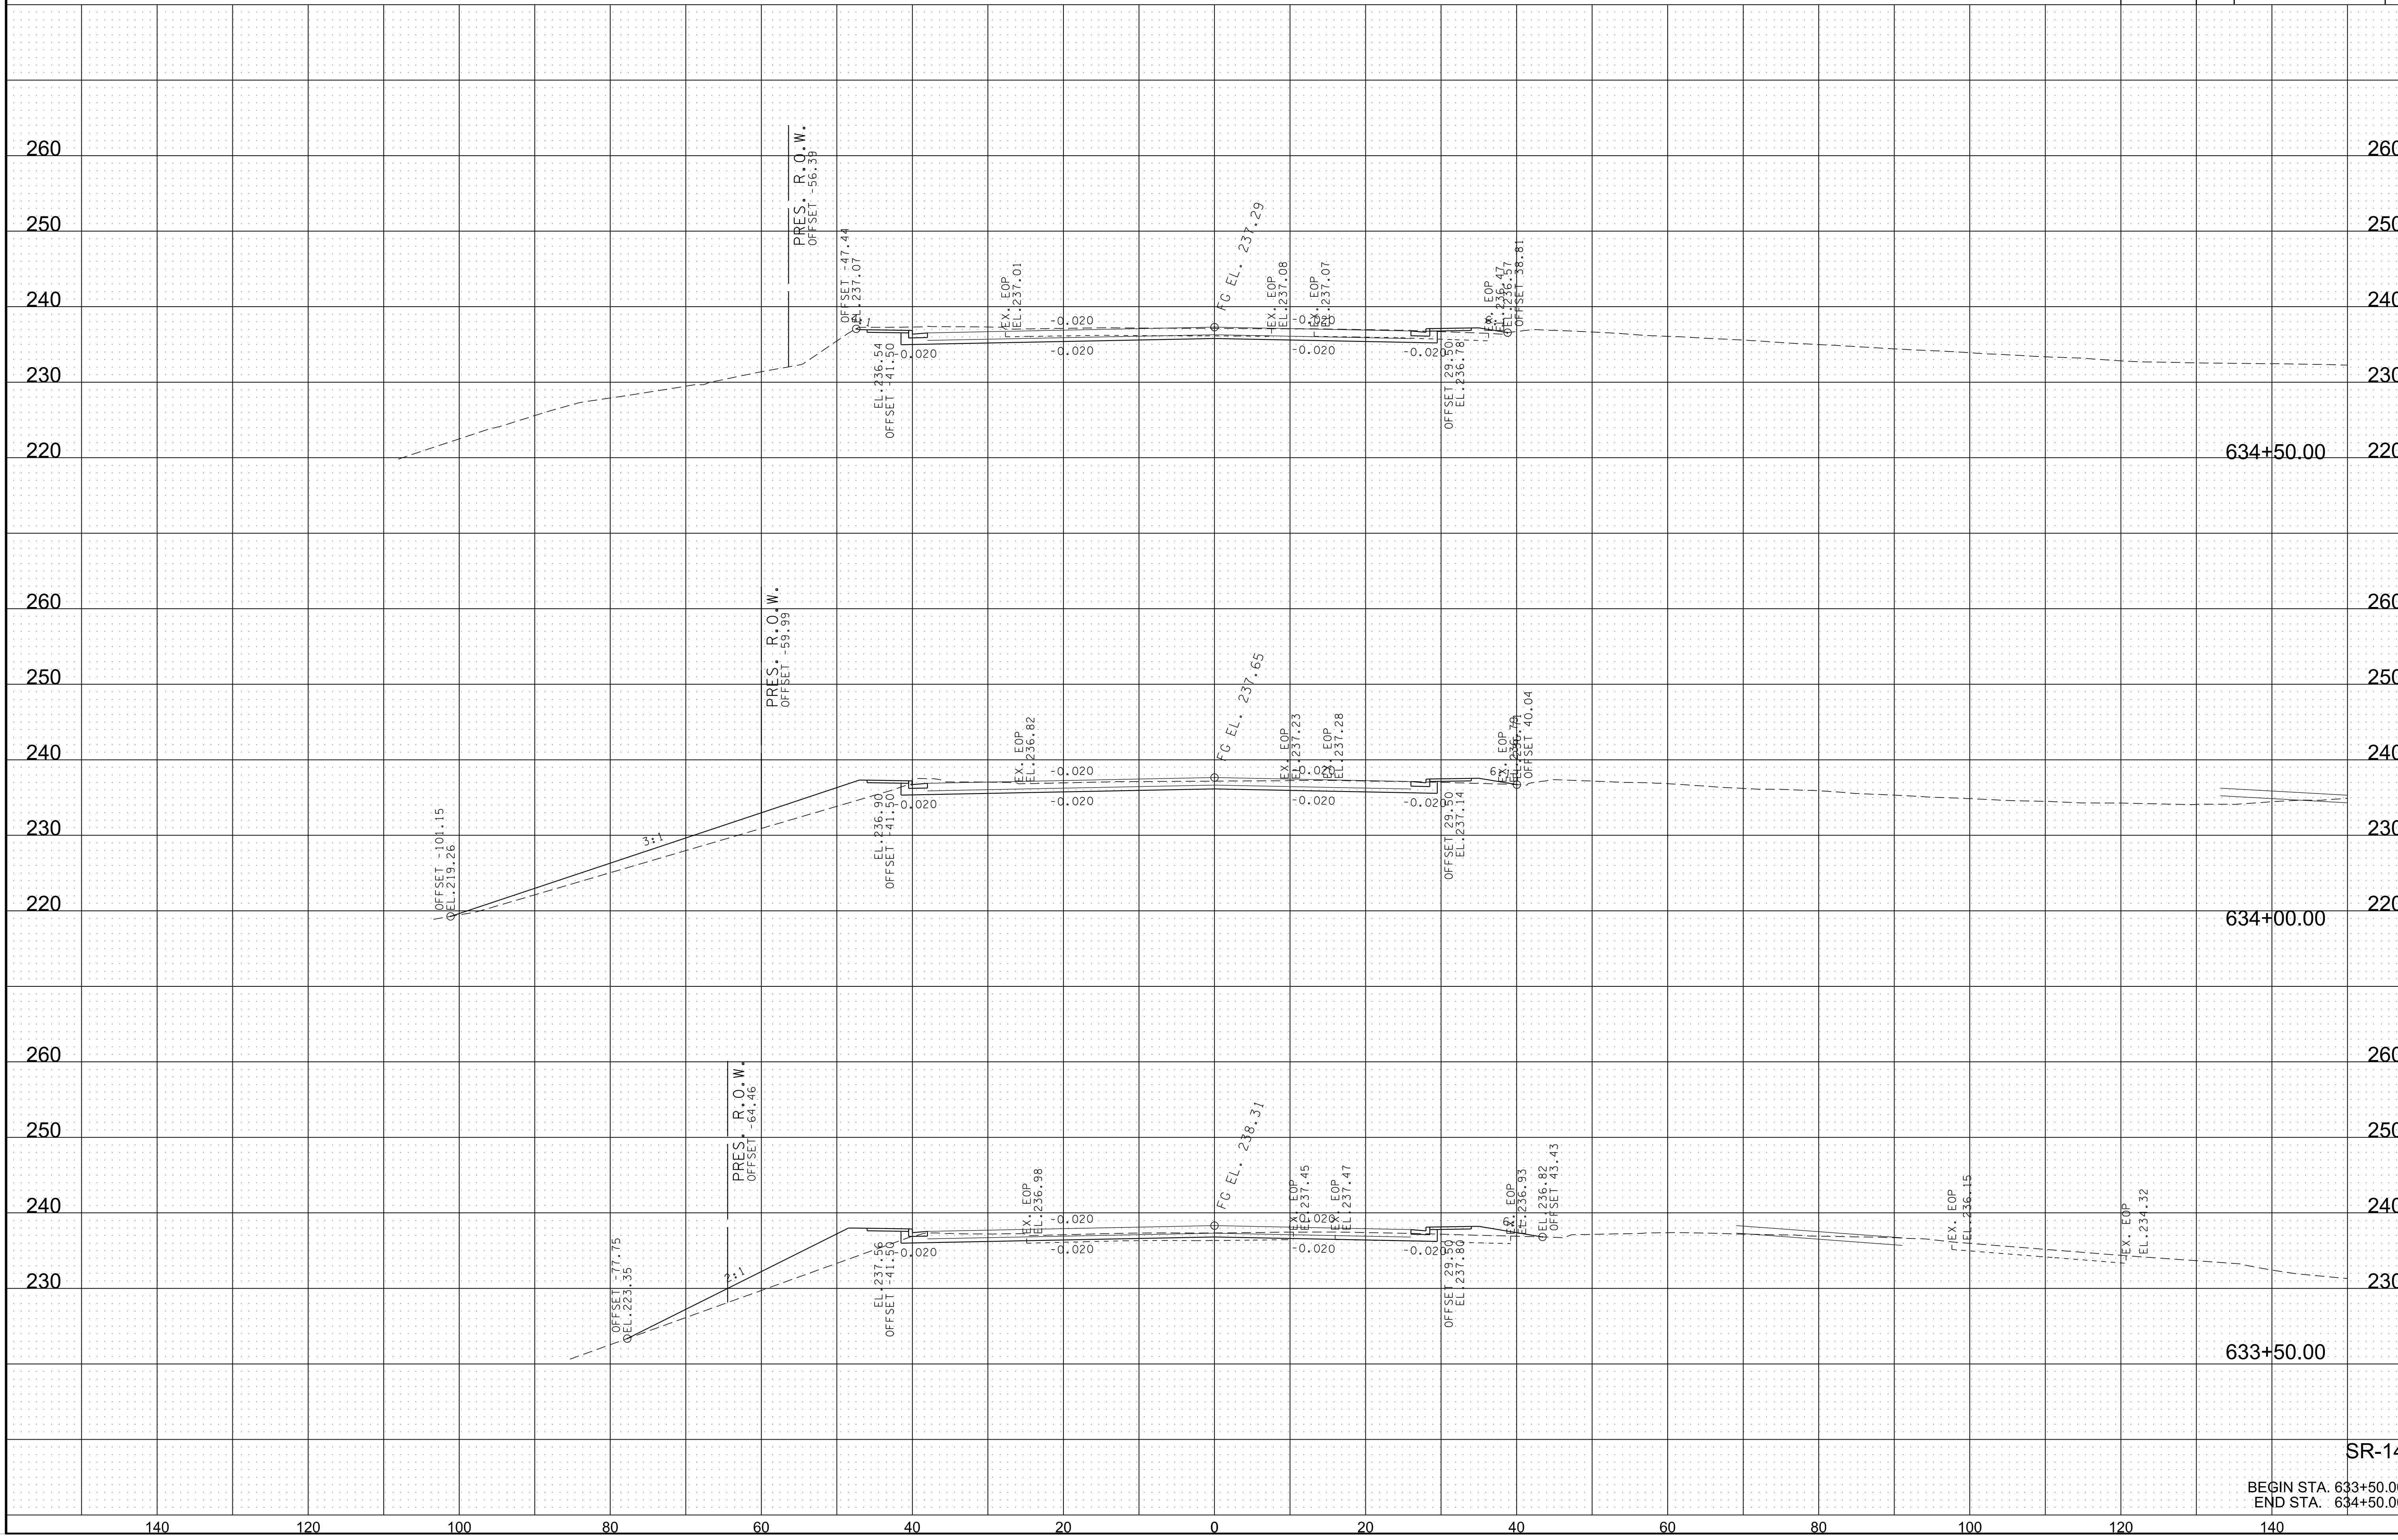


7/3/2023 6:50:56 PM
K:\MEM_Roadway\115004119 - SR 14 CMGC\Cadd\Plans\155 Bridges\100 - MainlineXS.dgn

TYPE	YEAR	PROJECT NO.	SHEET NO.
LINE&GRADE	2023	BR-155-1(135)	109

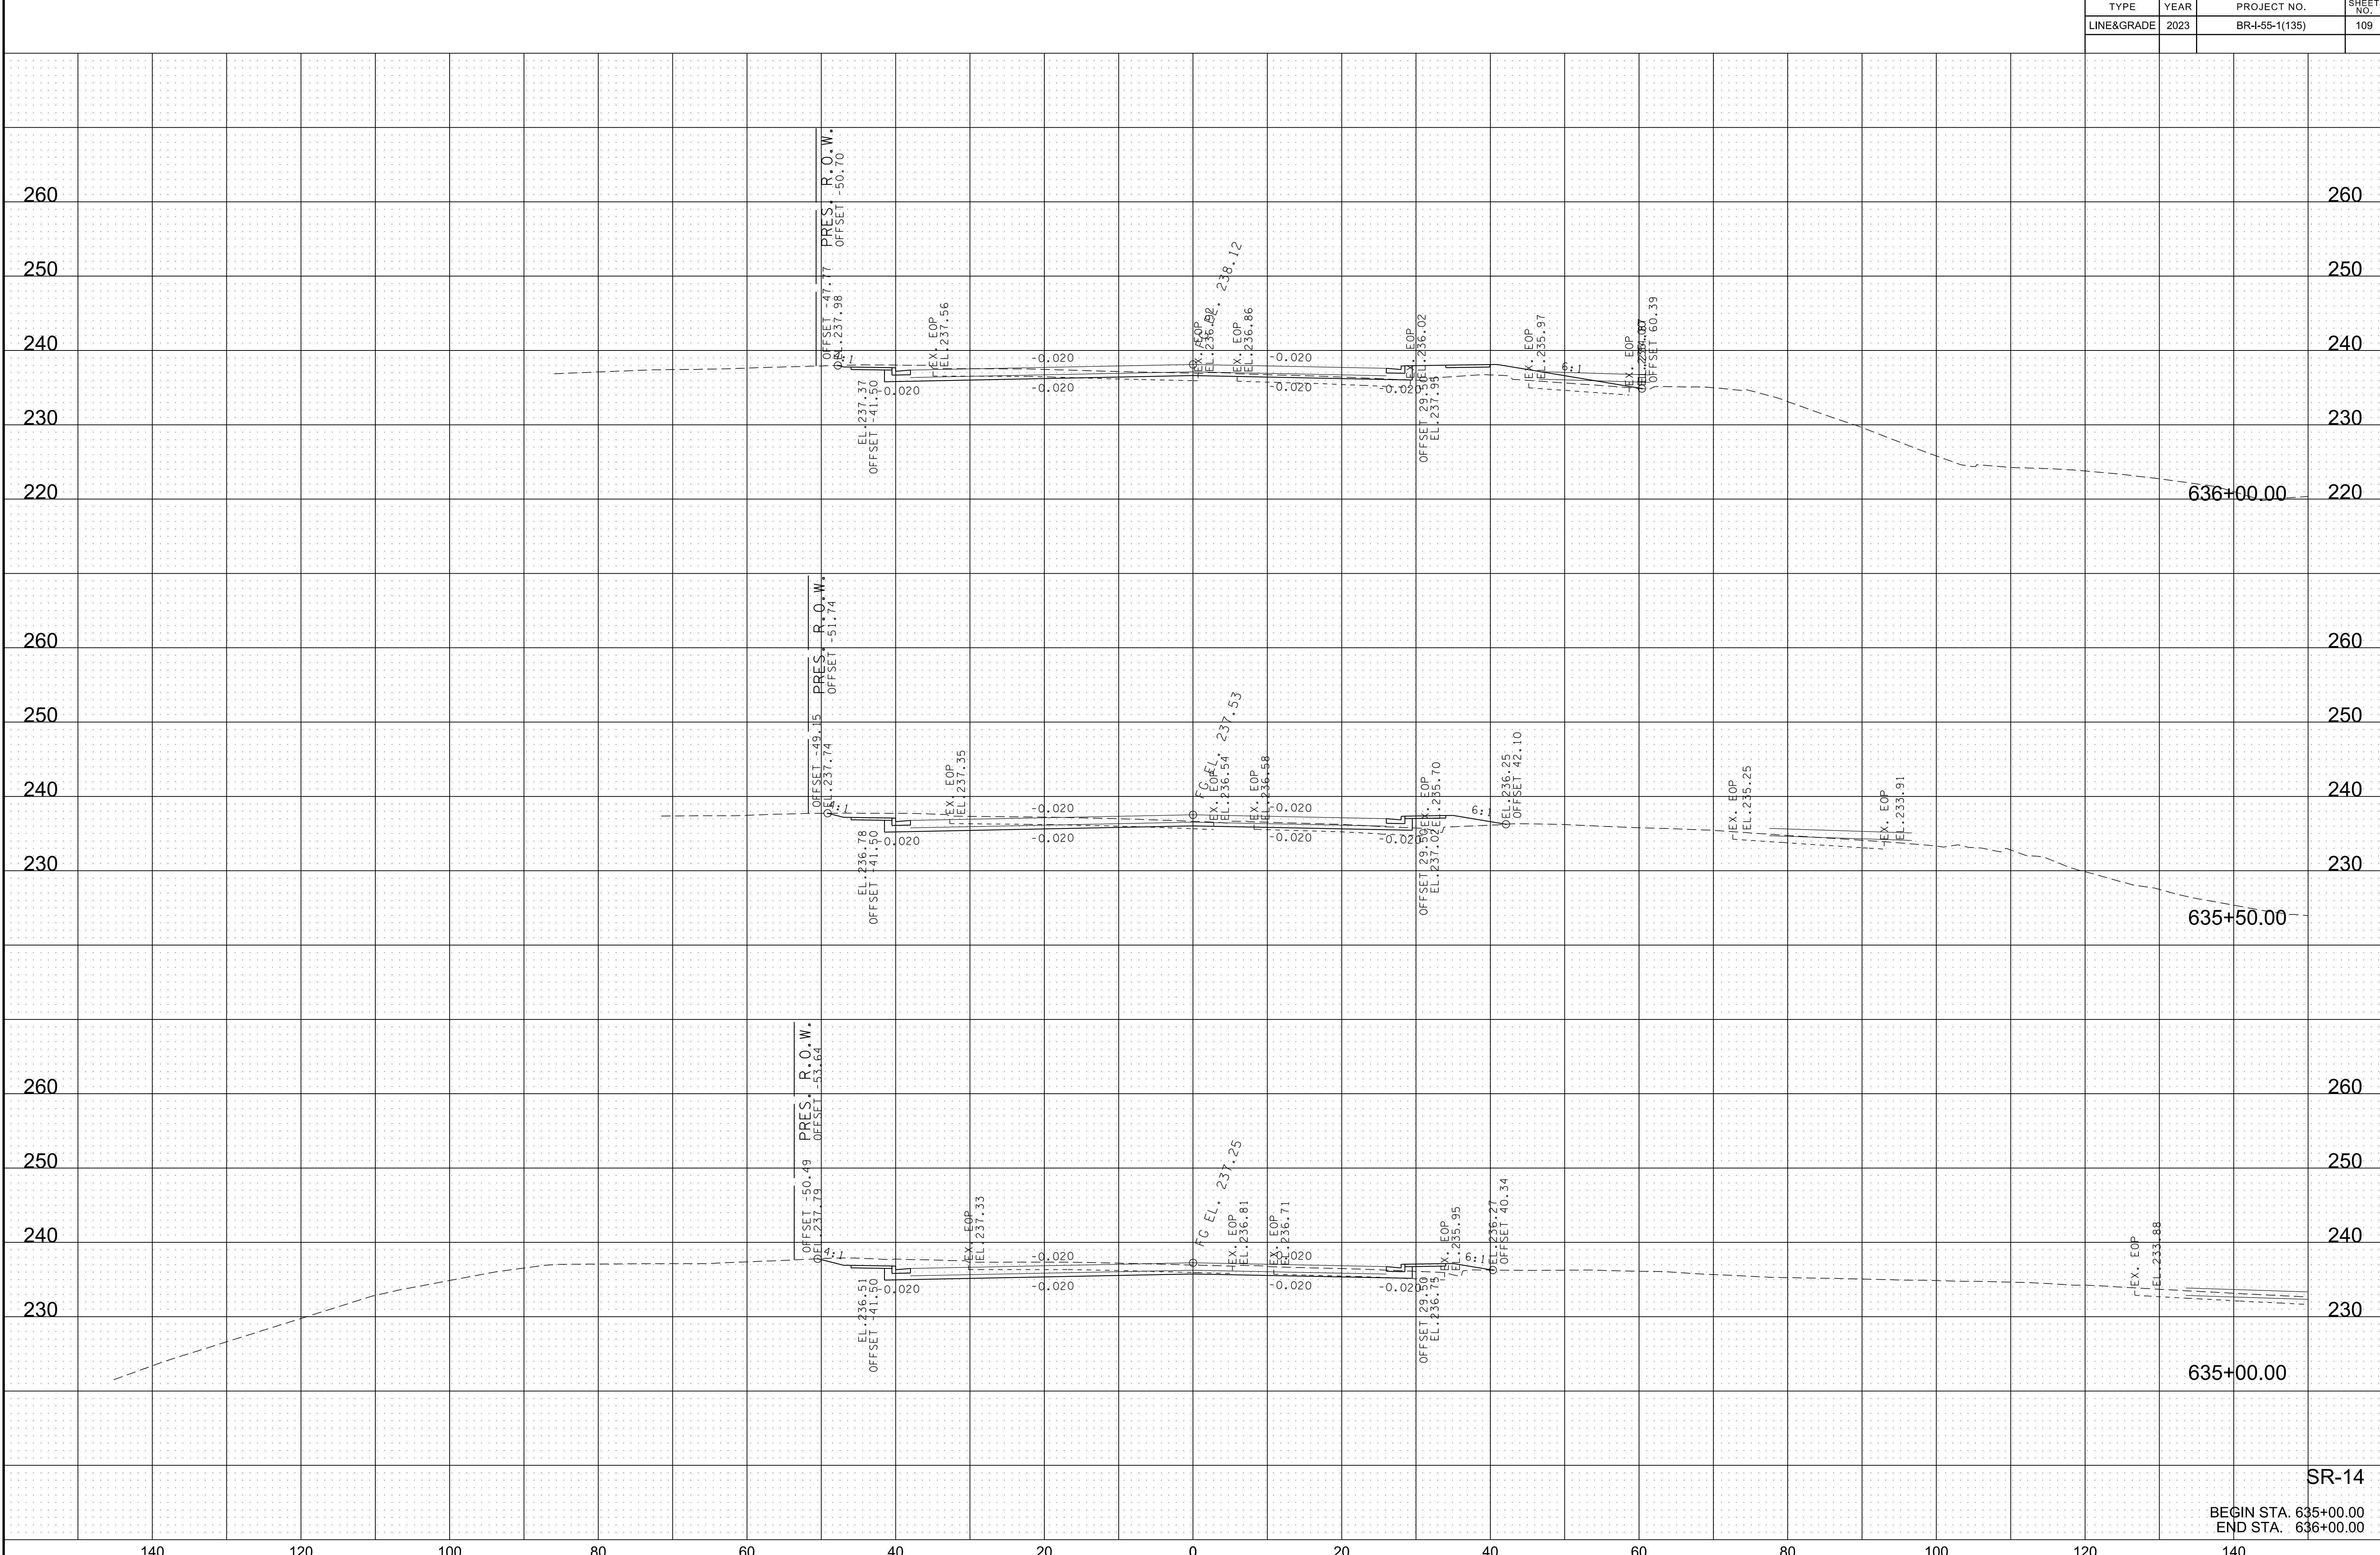

7/3/2023 6:50:58 PM
K:\MEM_Roadway\115004119 - SR 14 CMGC\Cadd\Plans\155 Bridges\100 - MainlineXS.dgn


TYPE	YEAR	PROJECT NO.	SHEET NO.
LINE&GRADE	2023	BR-155-1(135)	110

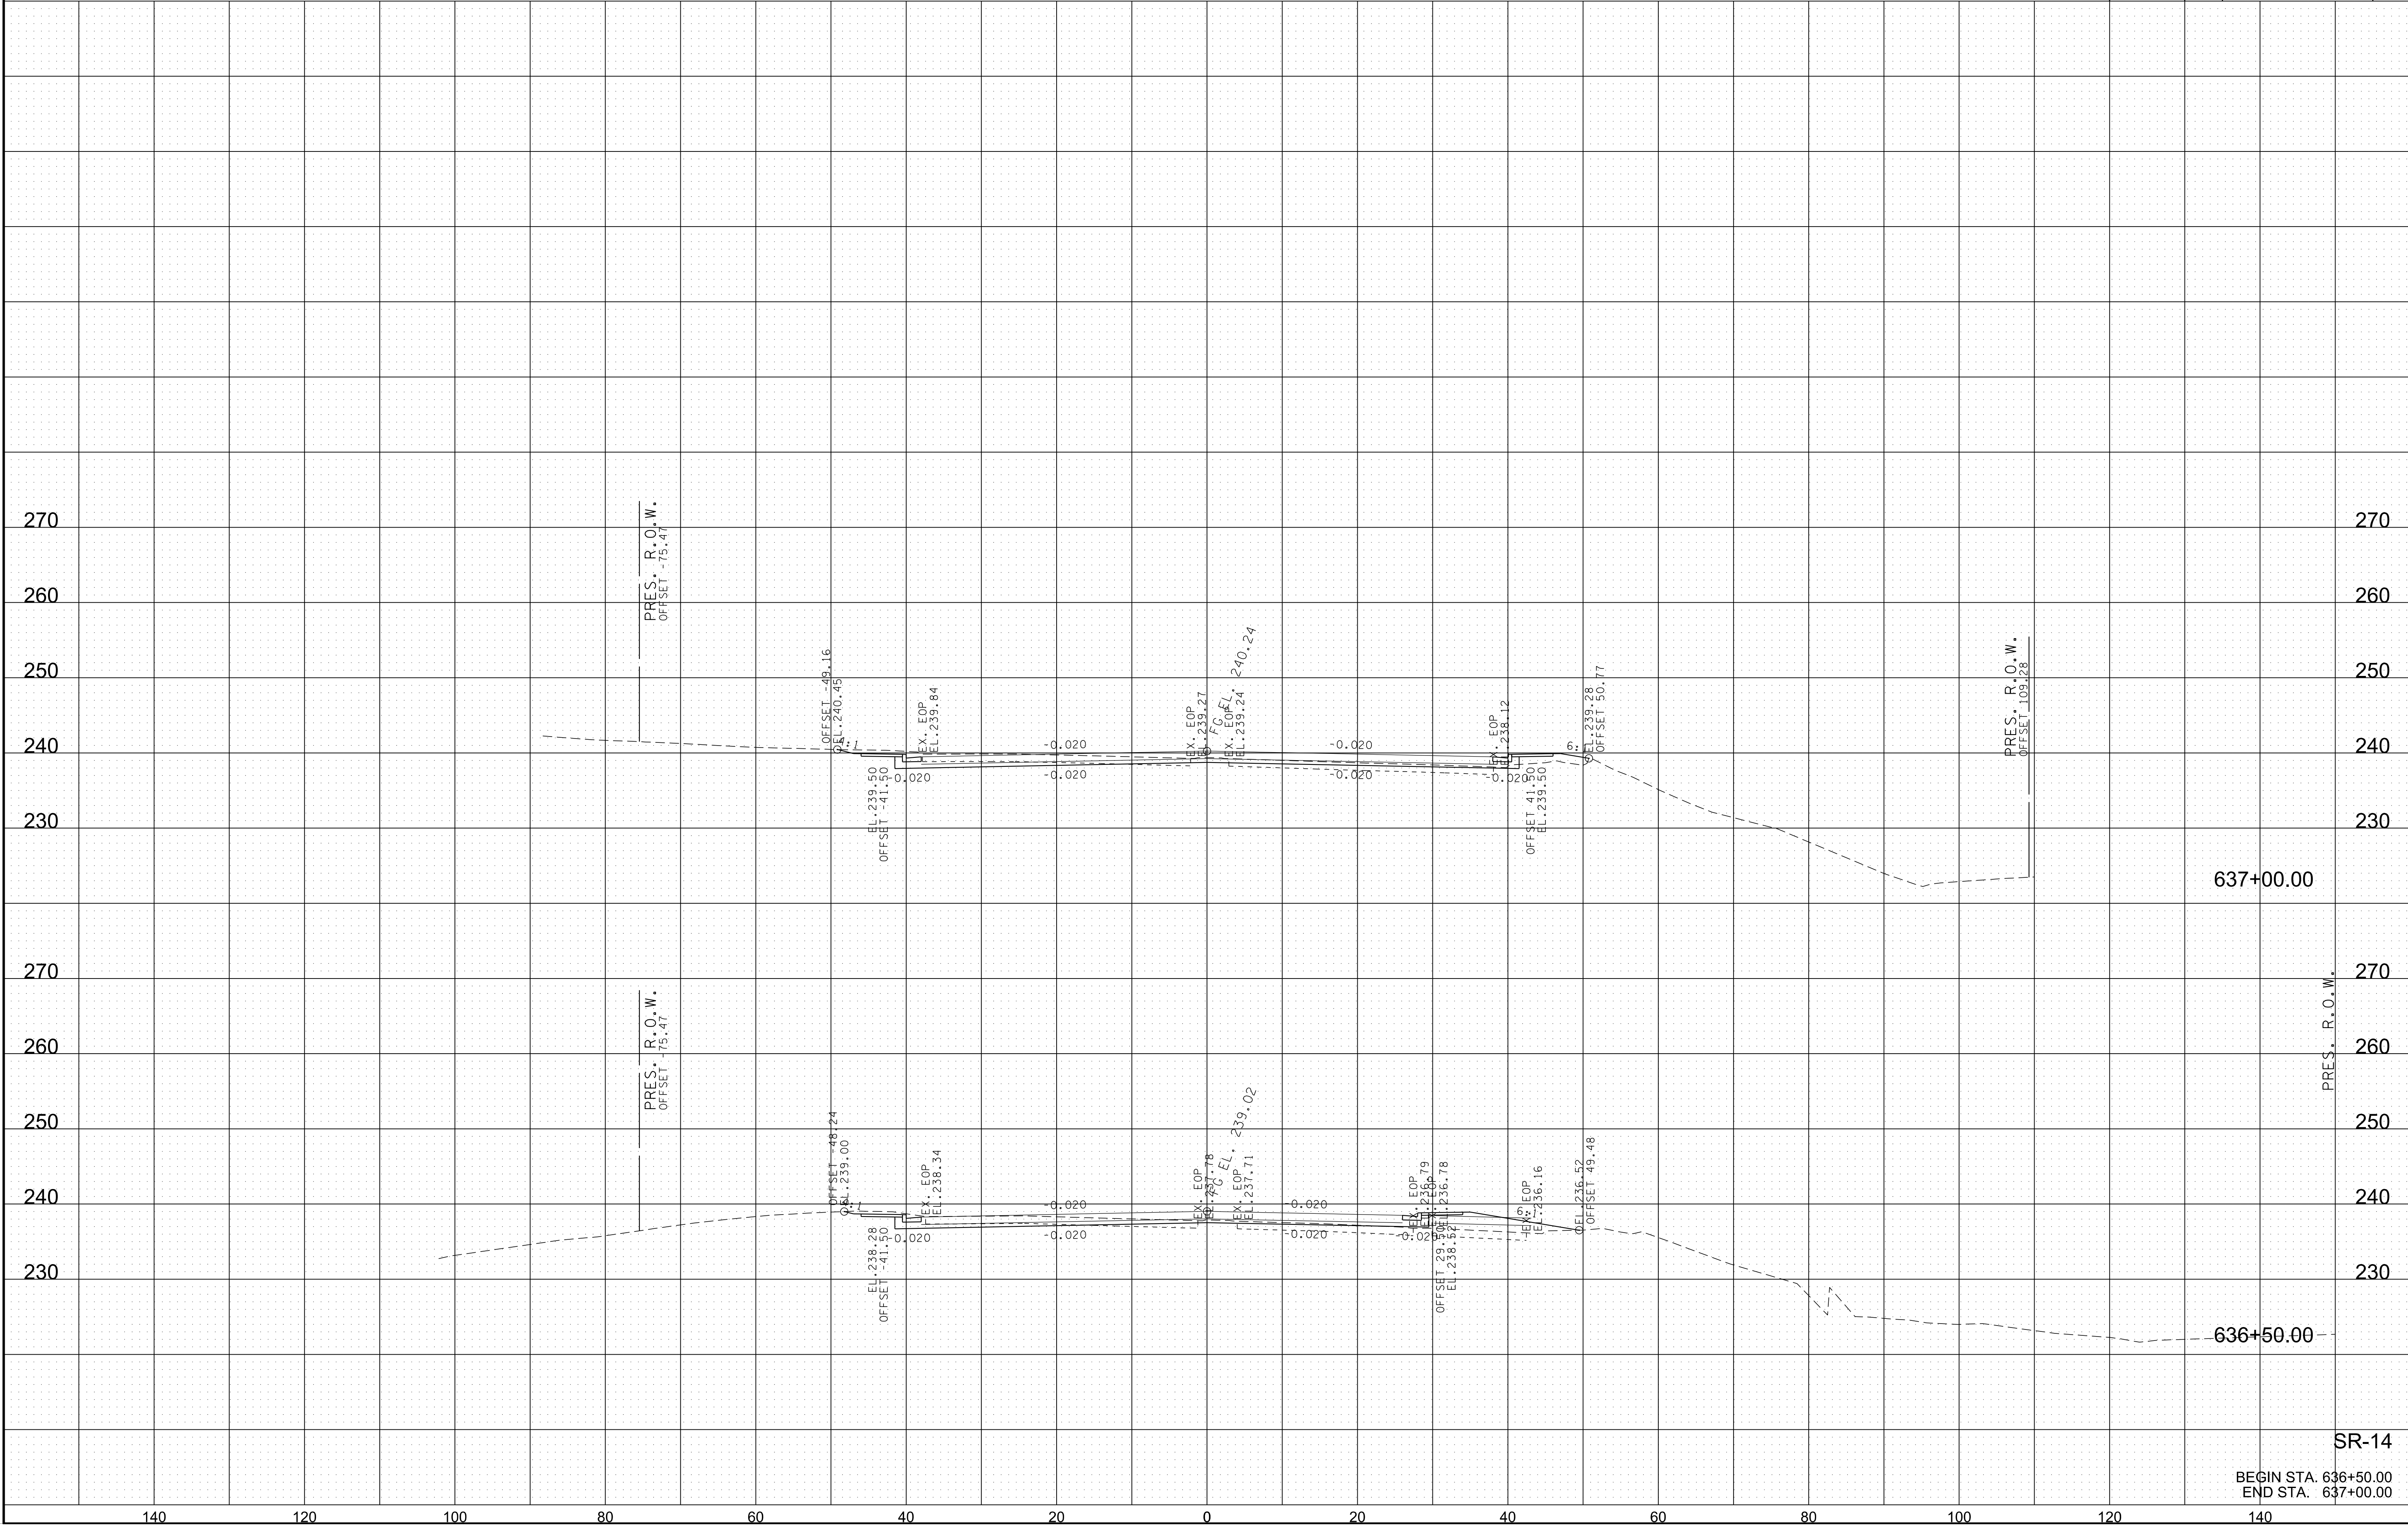

SR-14
BEGIN STA. 636+50.00
END STA. 637+00.00

7/3/2023 6:51:01 PM
K:\MEM_Roadway\115004119 - SR 14 CMGC\Cadd\Plans\155 Bridges\100 - MainlineXS.dgn

TYPE	YEAR	PROJECT NO.	SHEET NO.
LINE&GRADE	2023	BR-155-1(135)	111

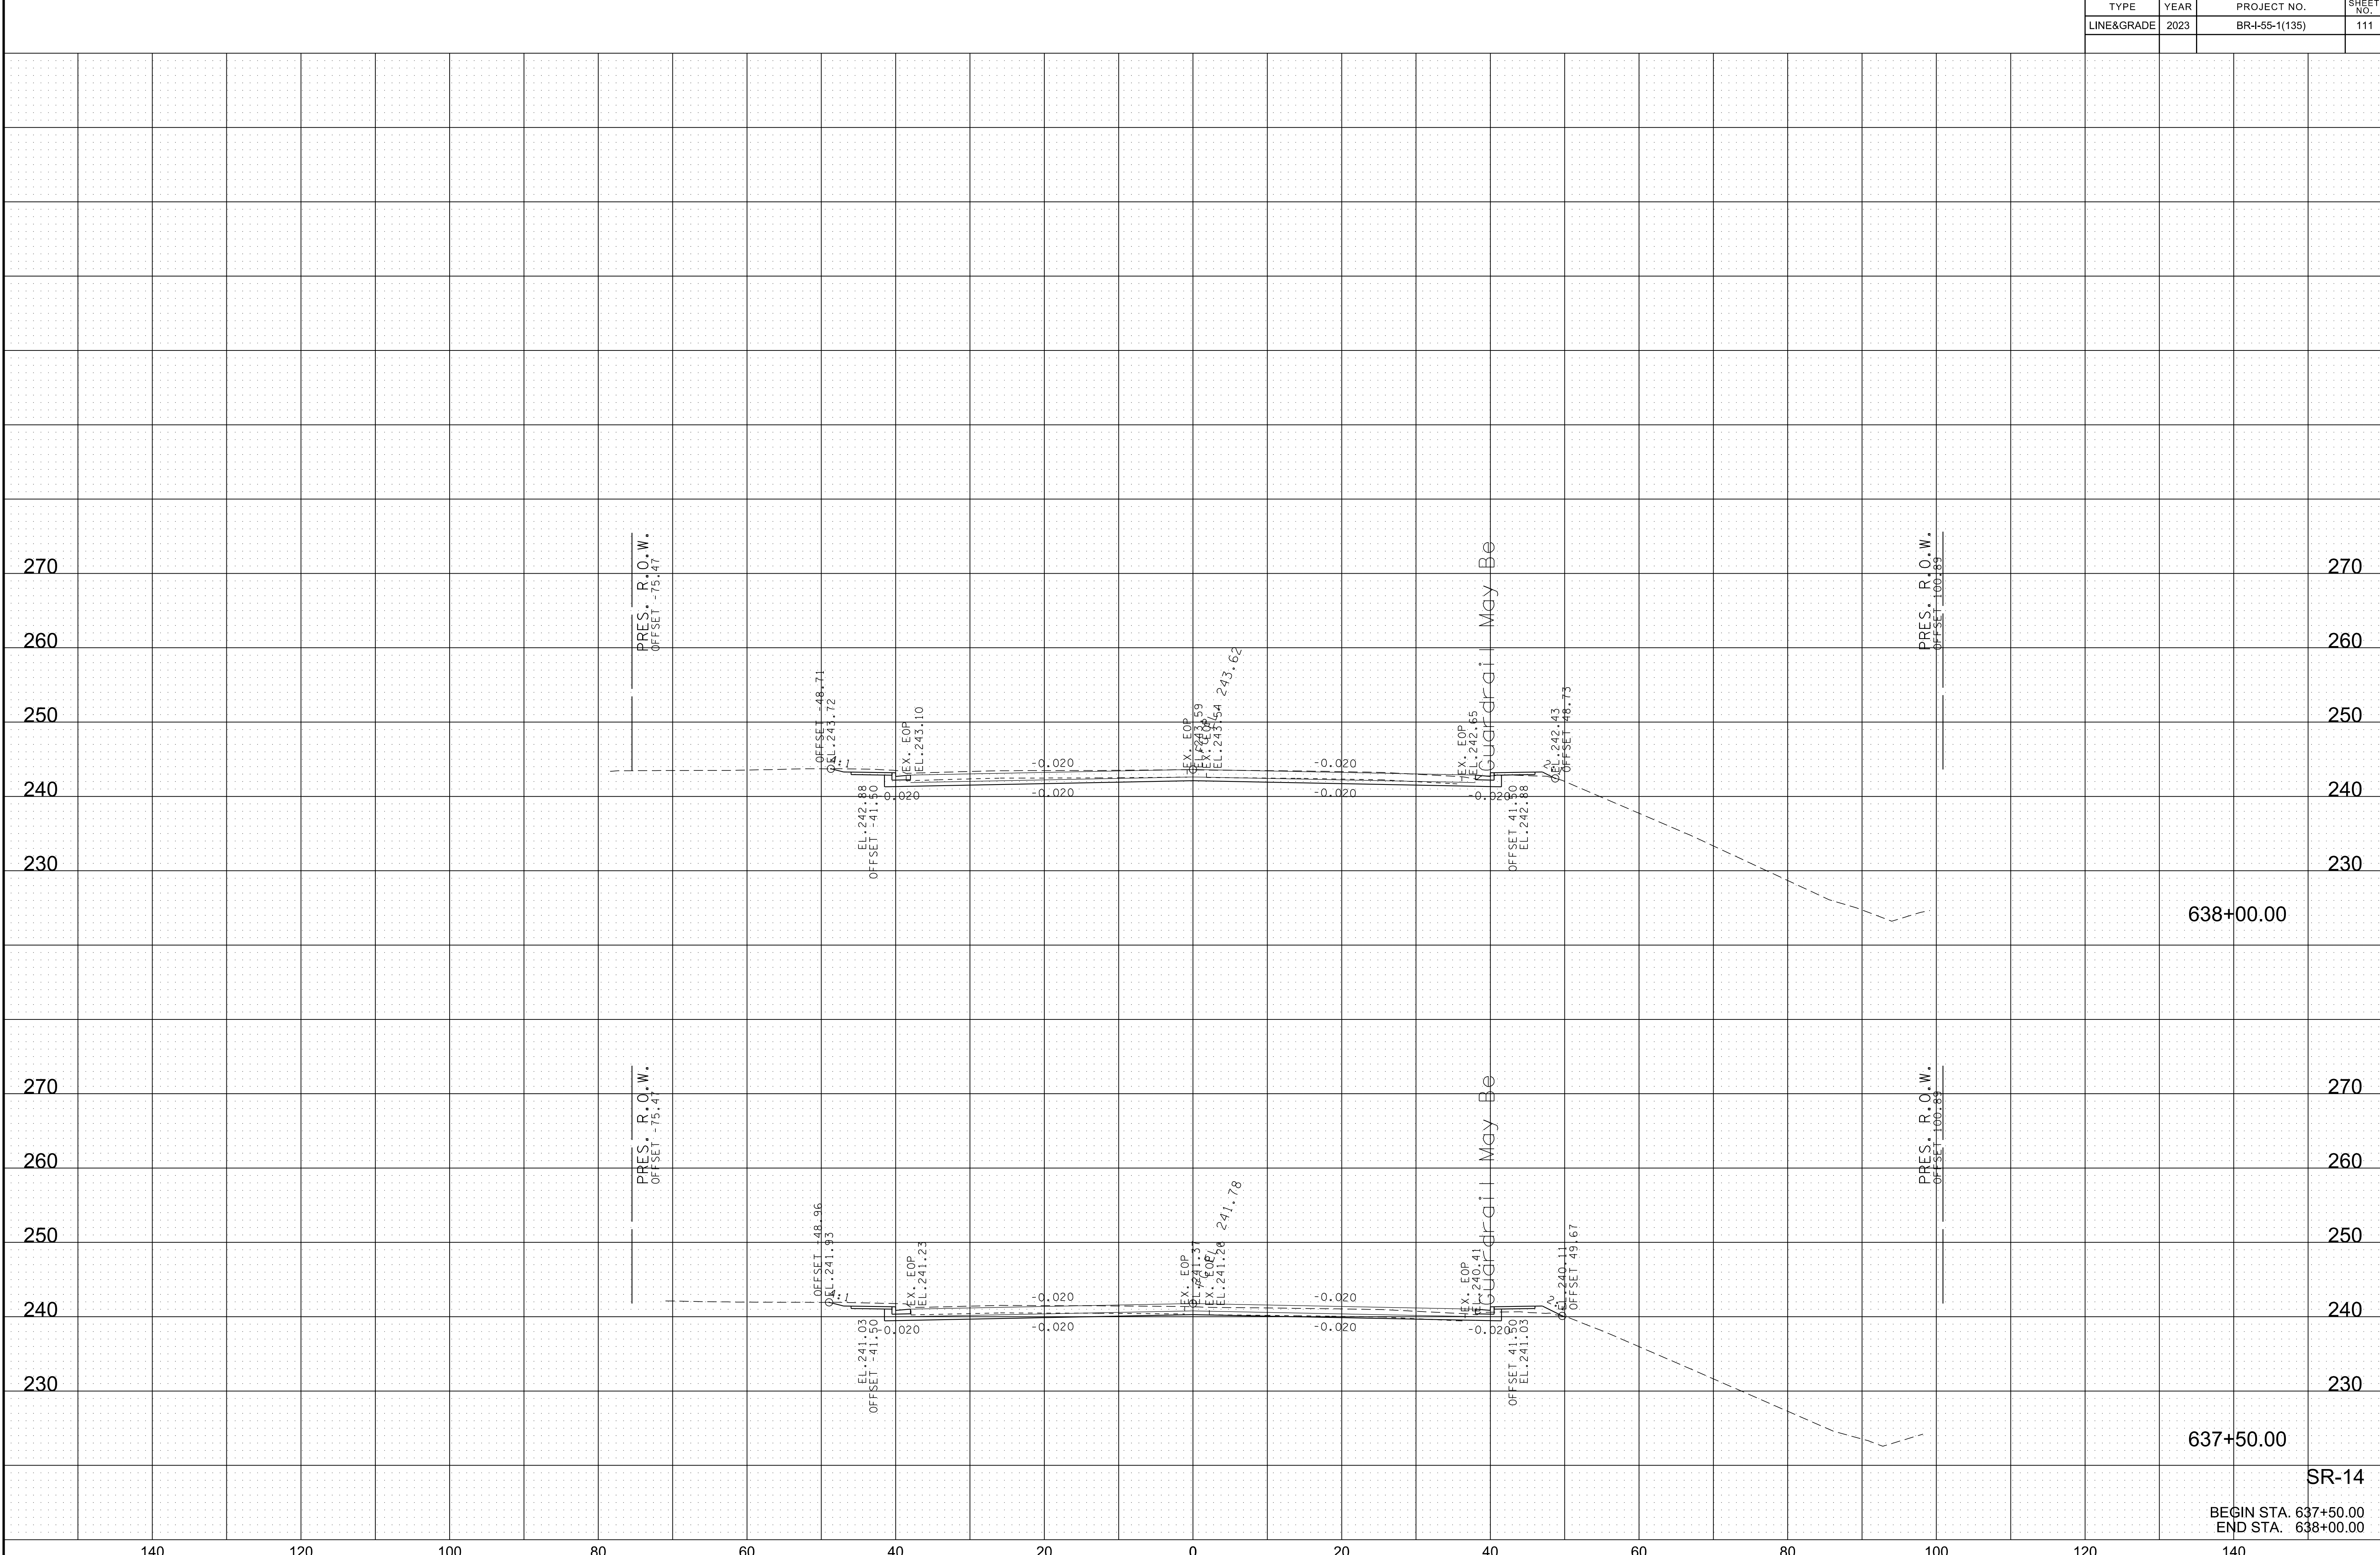


BEGIN STA. 637+50.00
END STA. 638+00.00

SR-14

7/3/2023 6:51:04 PM
K:\MEM_Roadway\115004119 - SR 14 CMGC\Cadd\Plans\155 Bridges\100 - MainlineXS.dgn


TYPE	YEAR	PROJECT NO.	SHEET NO.
LINE&GRADE	2023	BR-4-55-1(135)	112

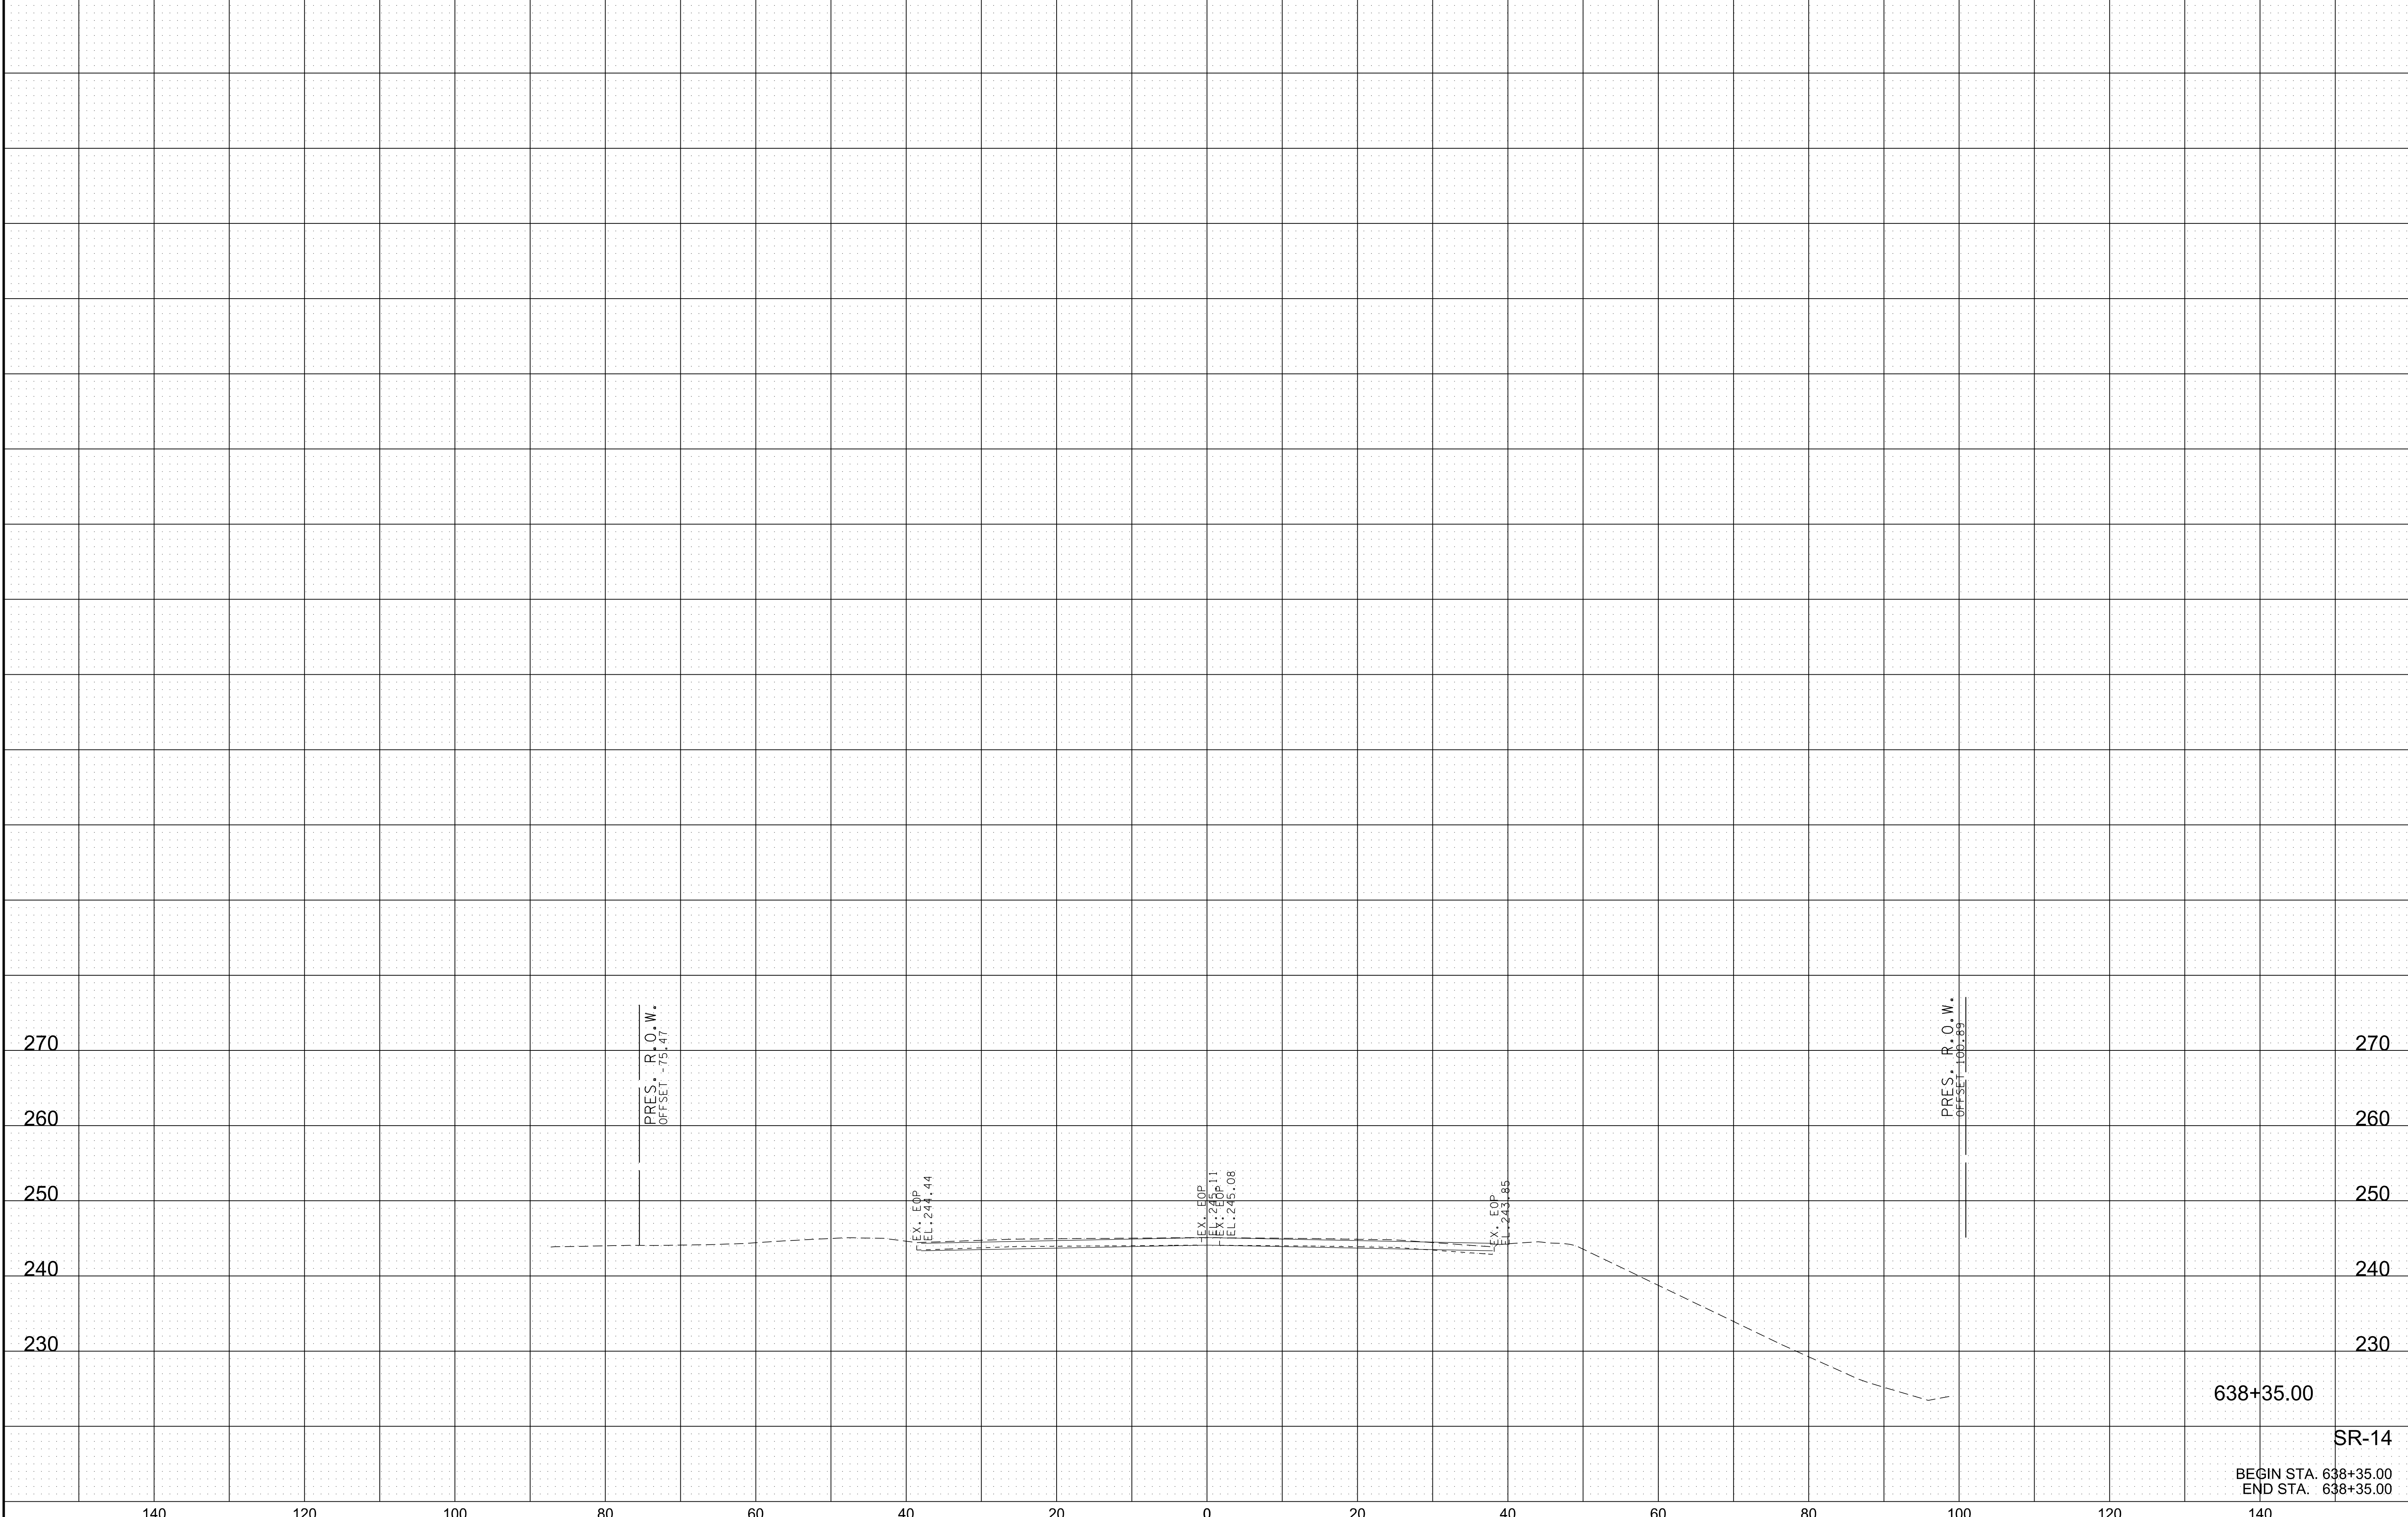


7/3/2023 6:51:07 PM

K:\MEM_Roadway\115004119 - SR 14 CMGC\Cadd\Plans\155 Bridges\113 - RampBXS.dgn

TYPE	YEAR	PROJECT NO.	SHEET NO.
LINE&GRADE	2023	BR-155-1(135)	113

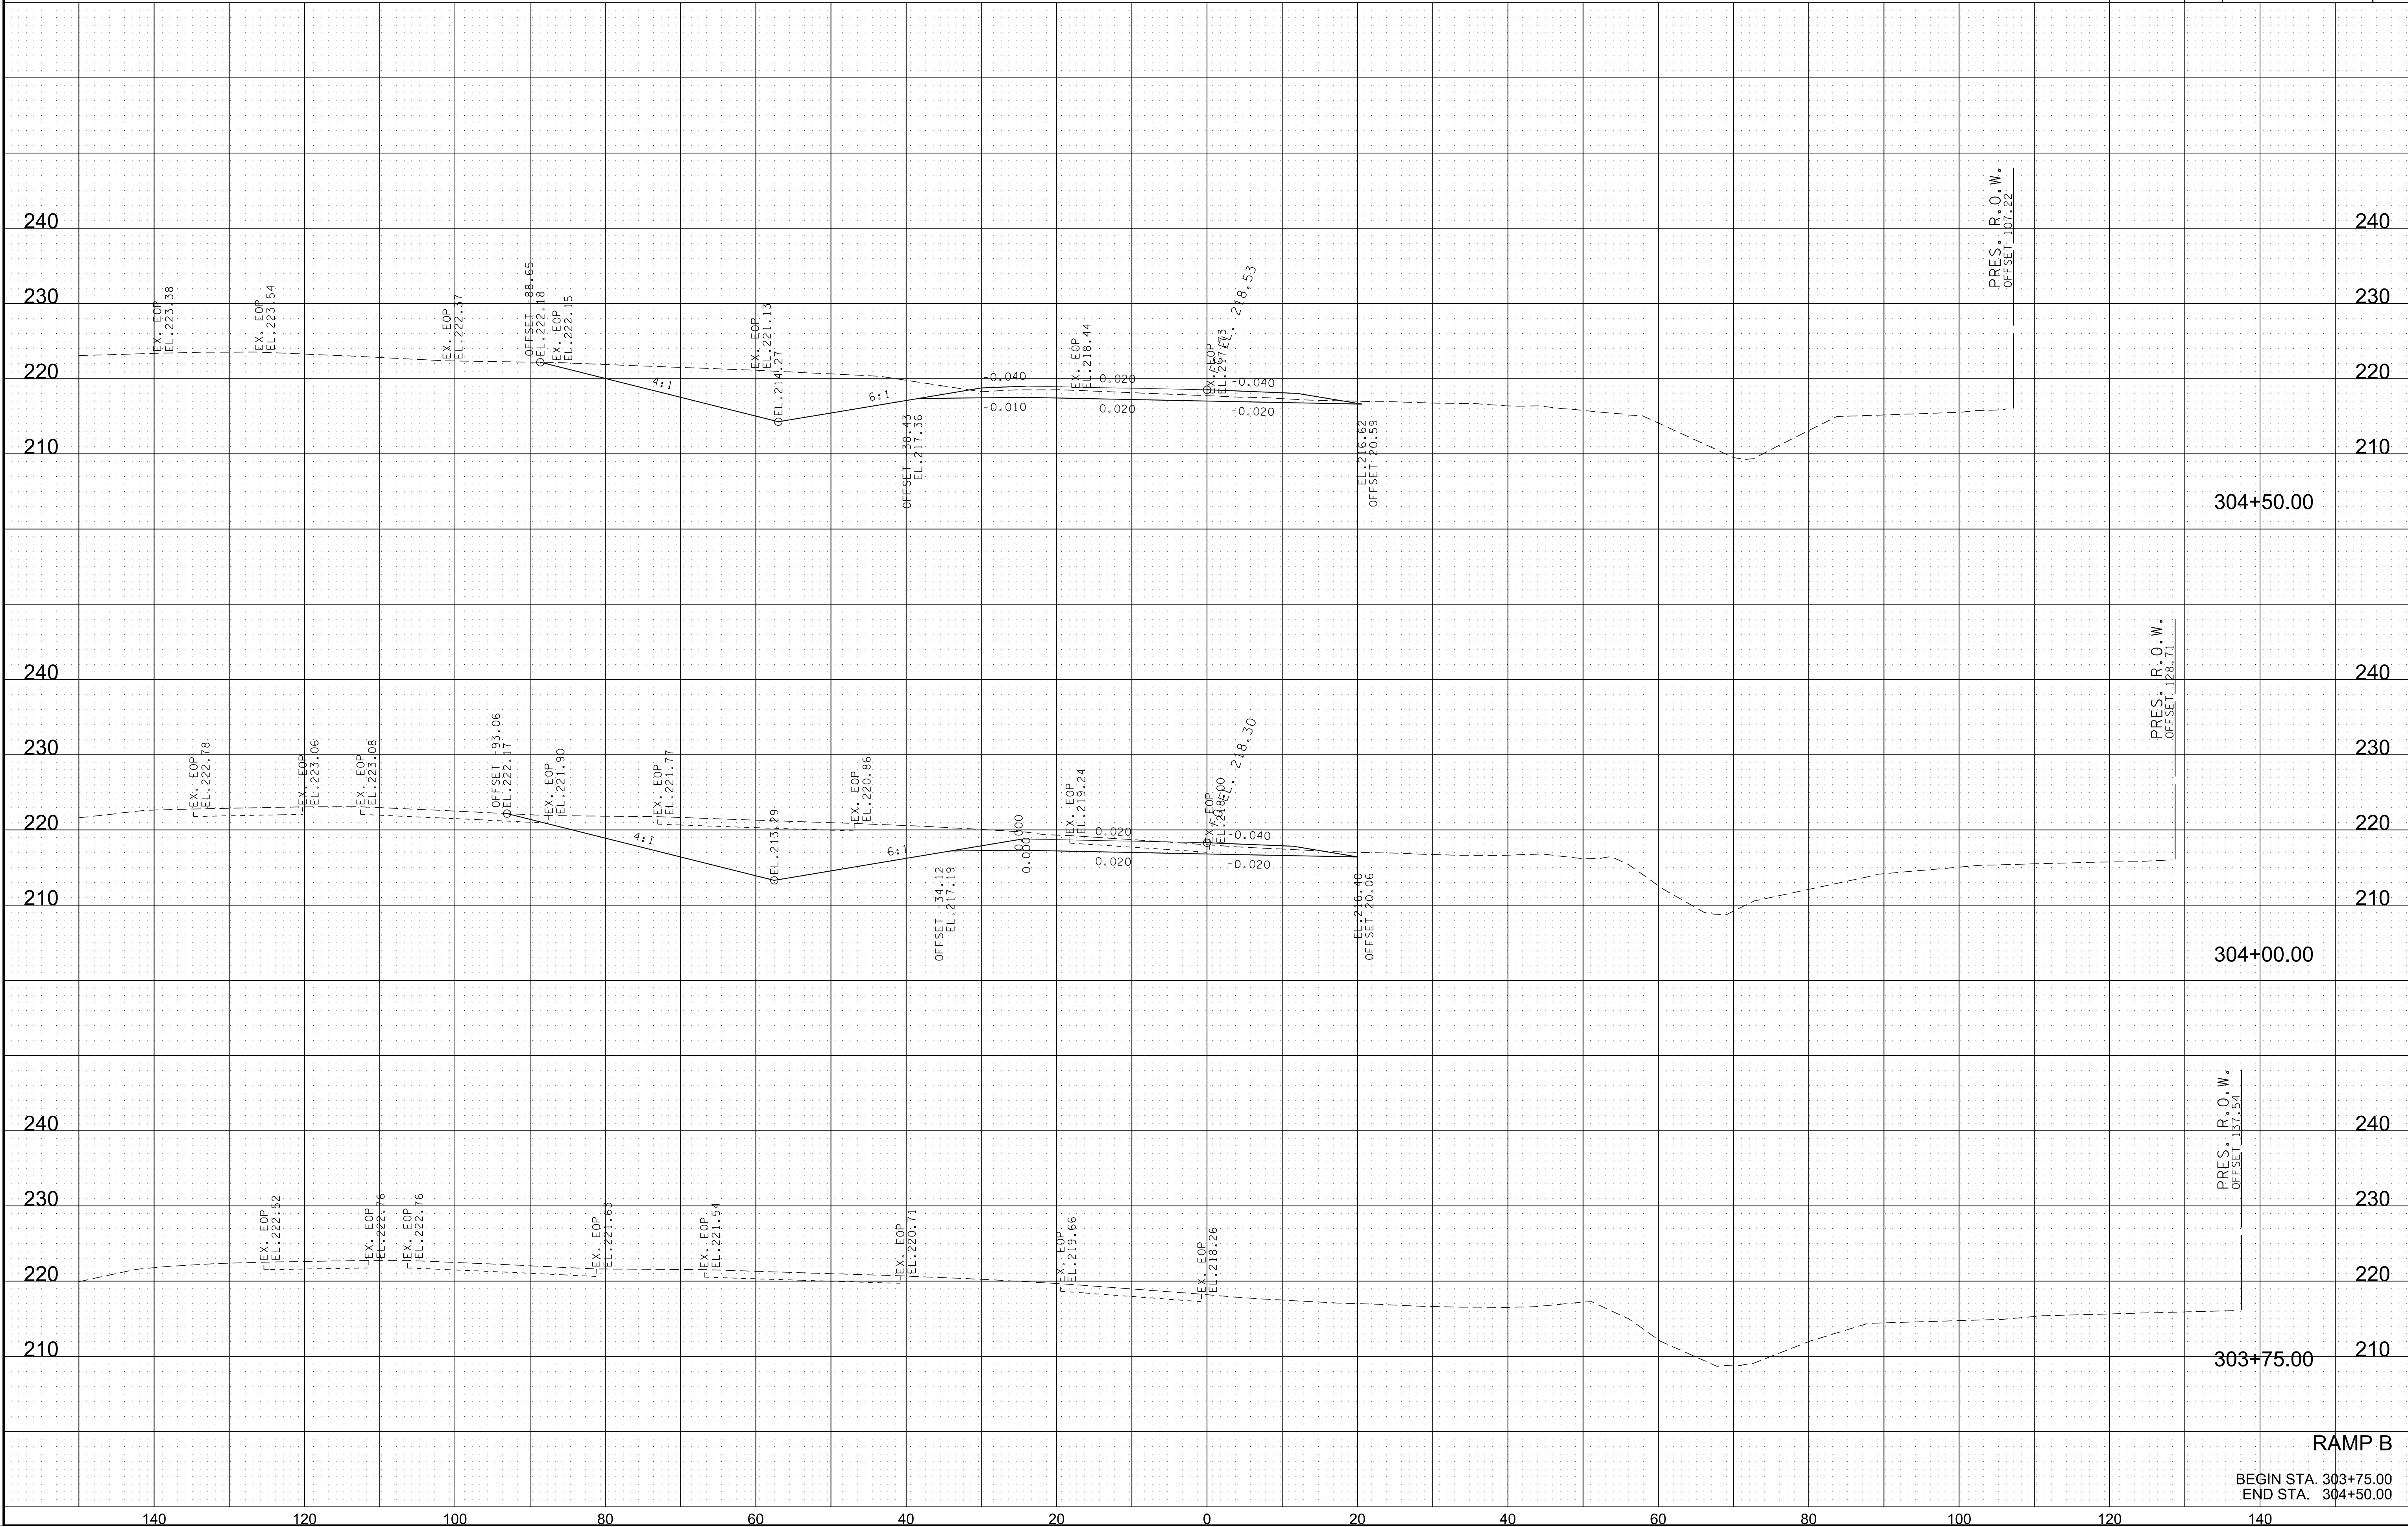


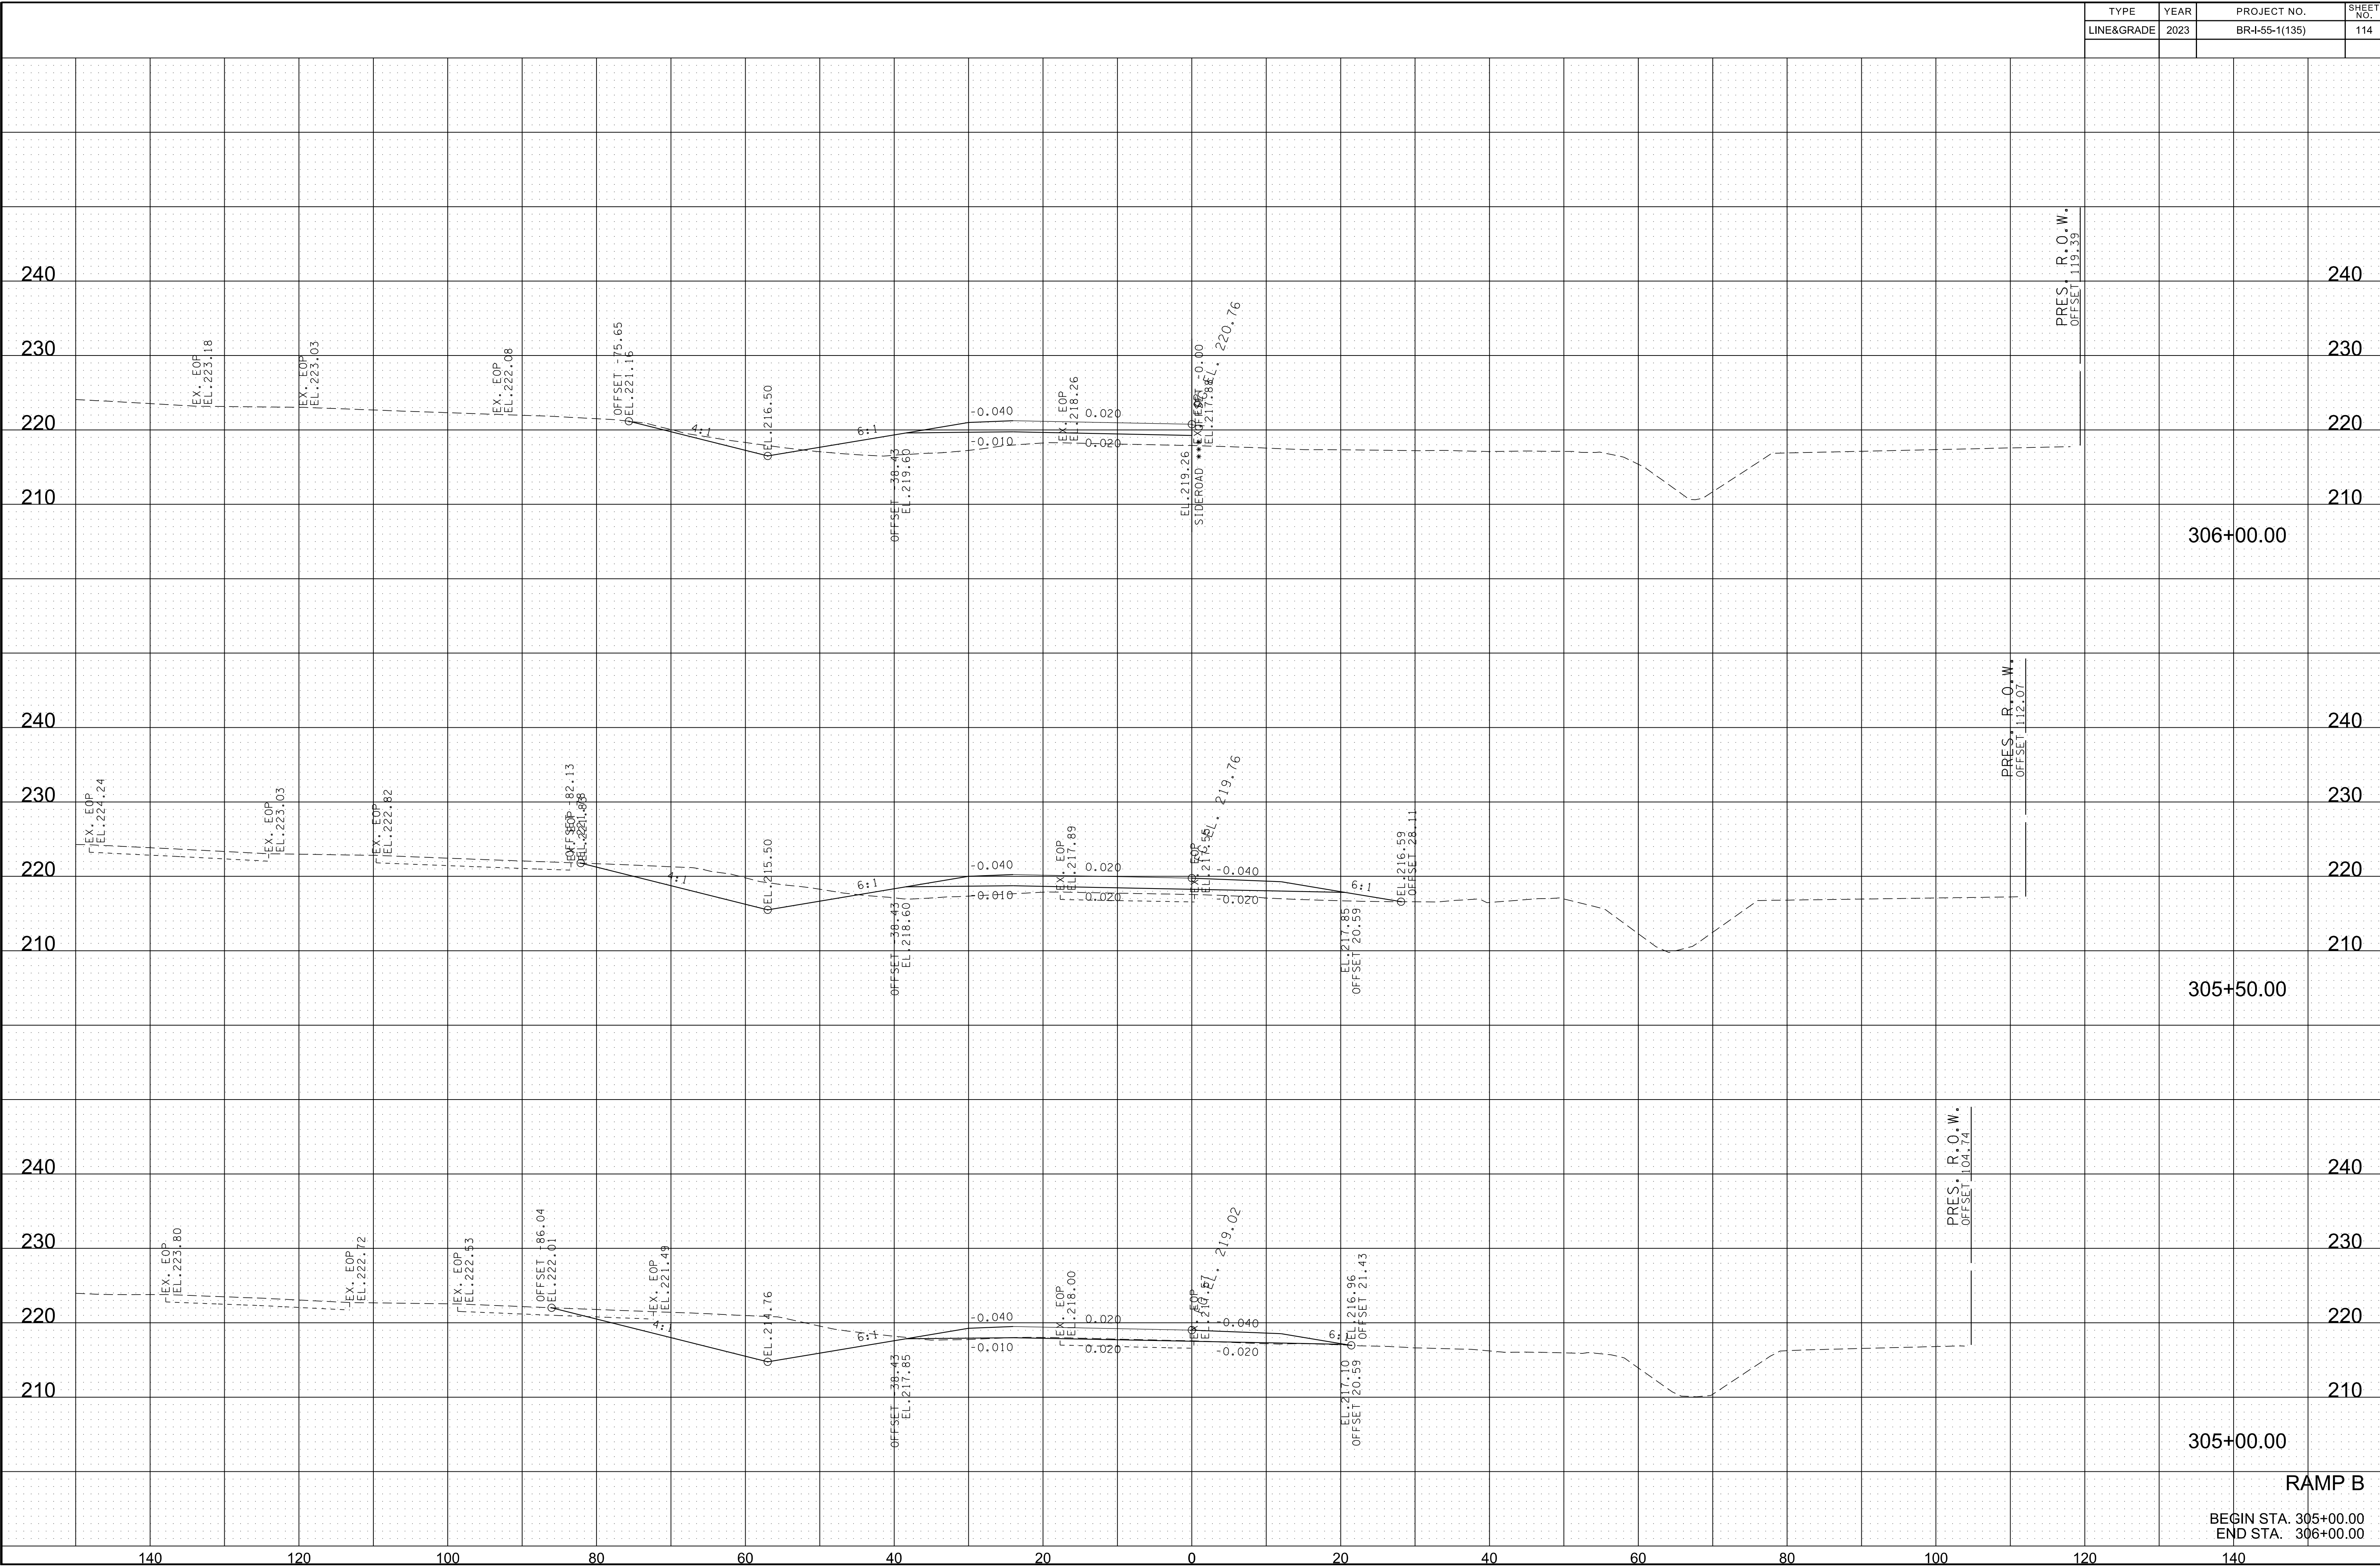

7/3/2023 6:51:12 PM

K:\MEM_Roadway\115004119 - SR 14 CMGC\Cadd\Plans\I55 Bridges\113 - RampBXS.dgn

TYPE	YEAR	PROJECT NO.	SHEET NO.
LINE&GRADE	2023	BR-I-55-1(135)	115

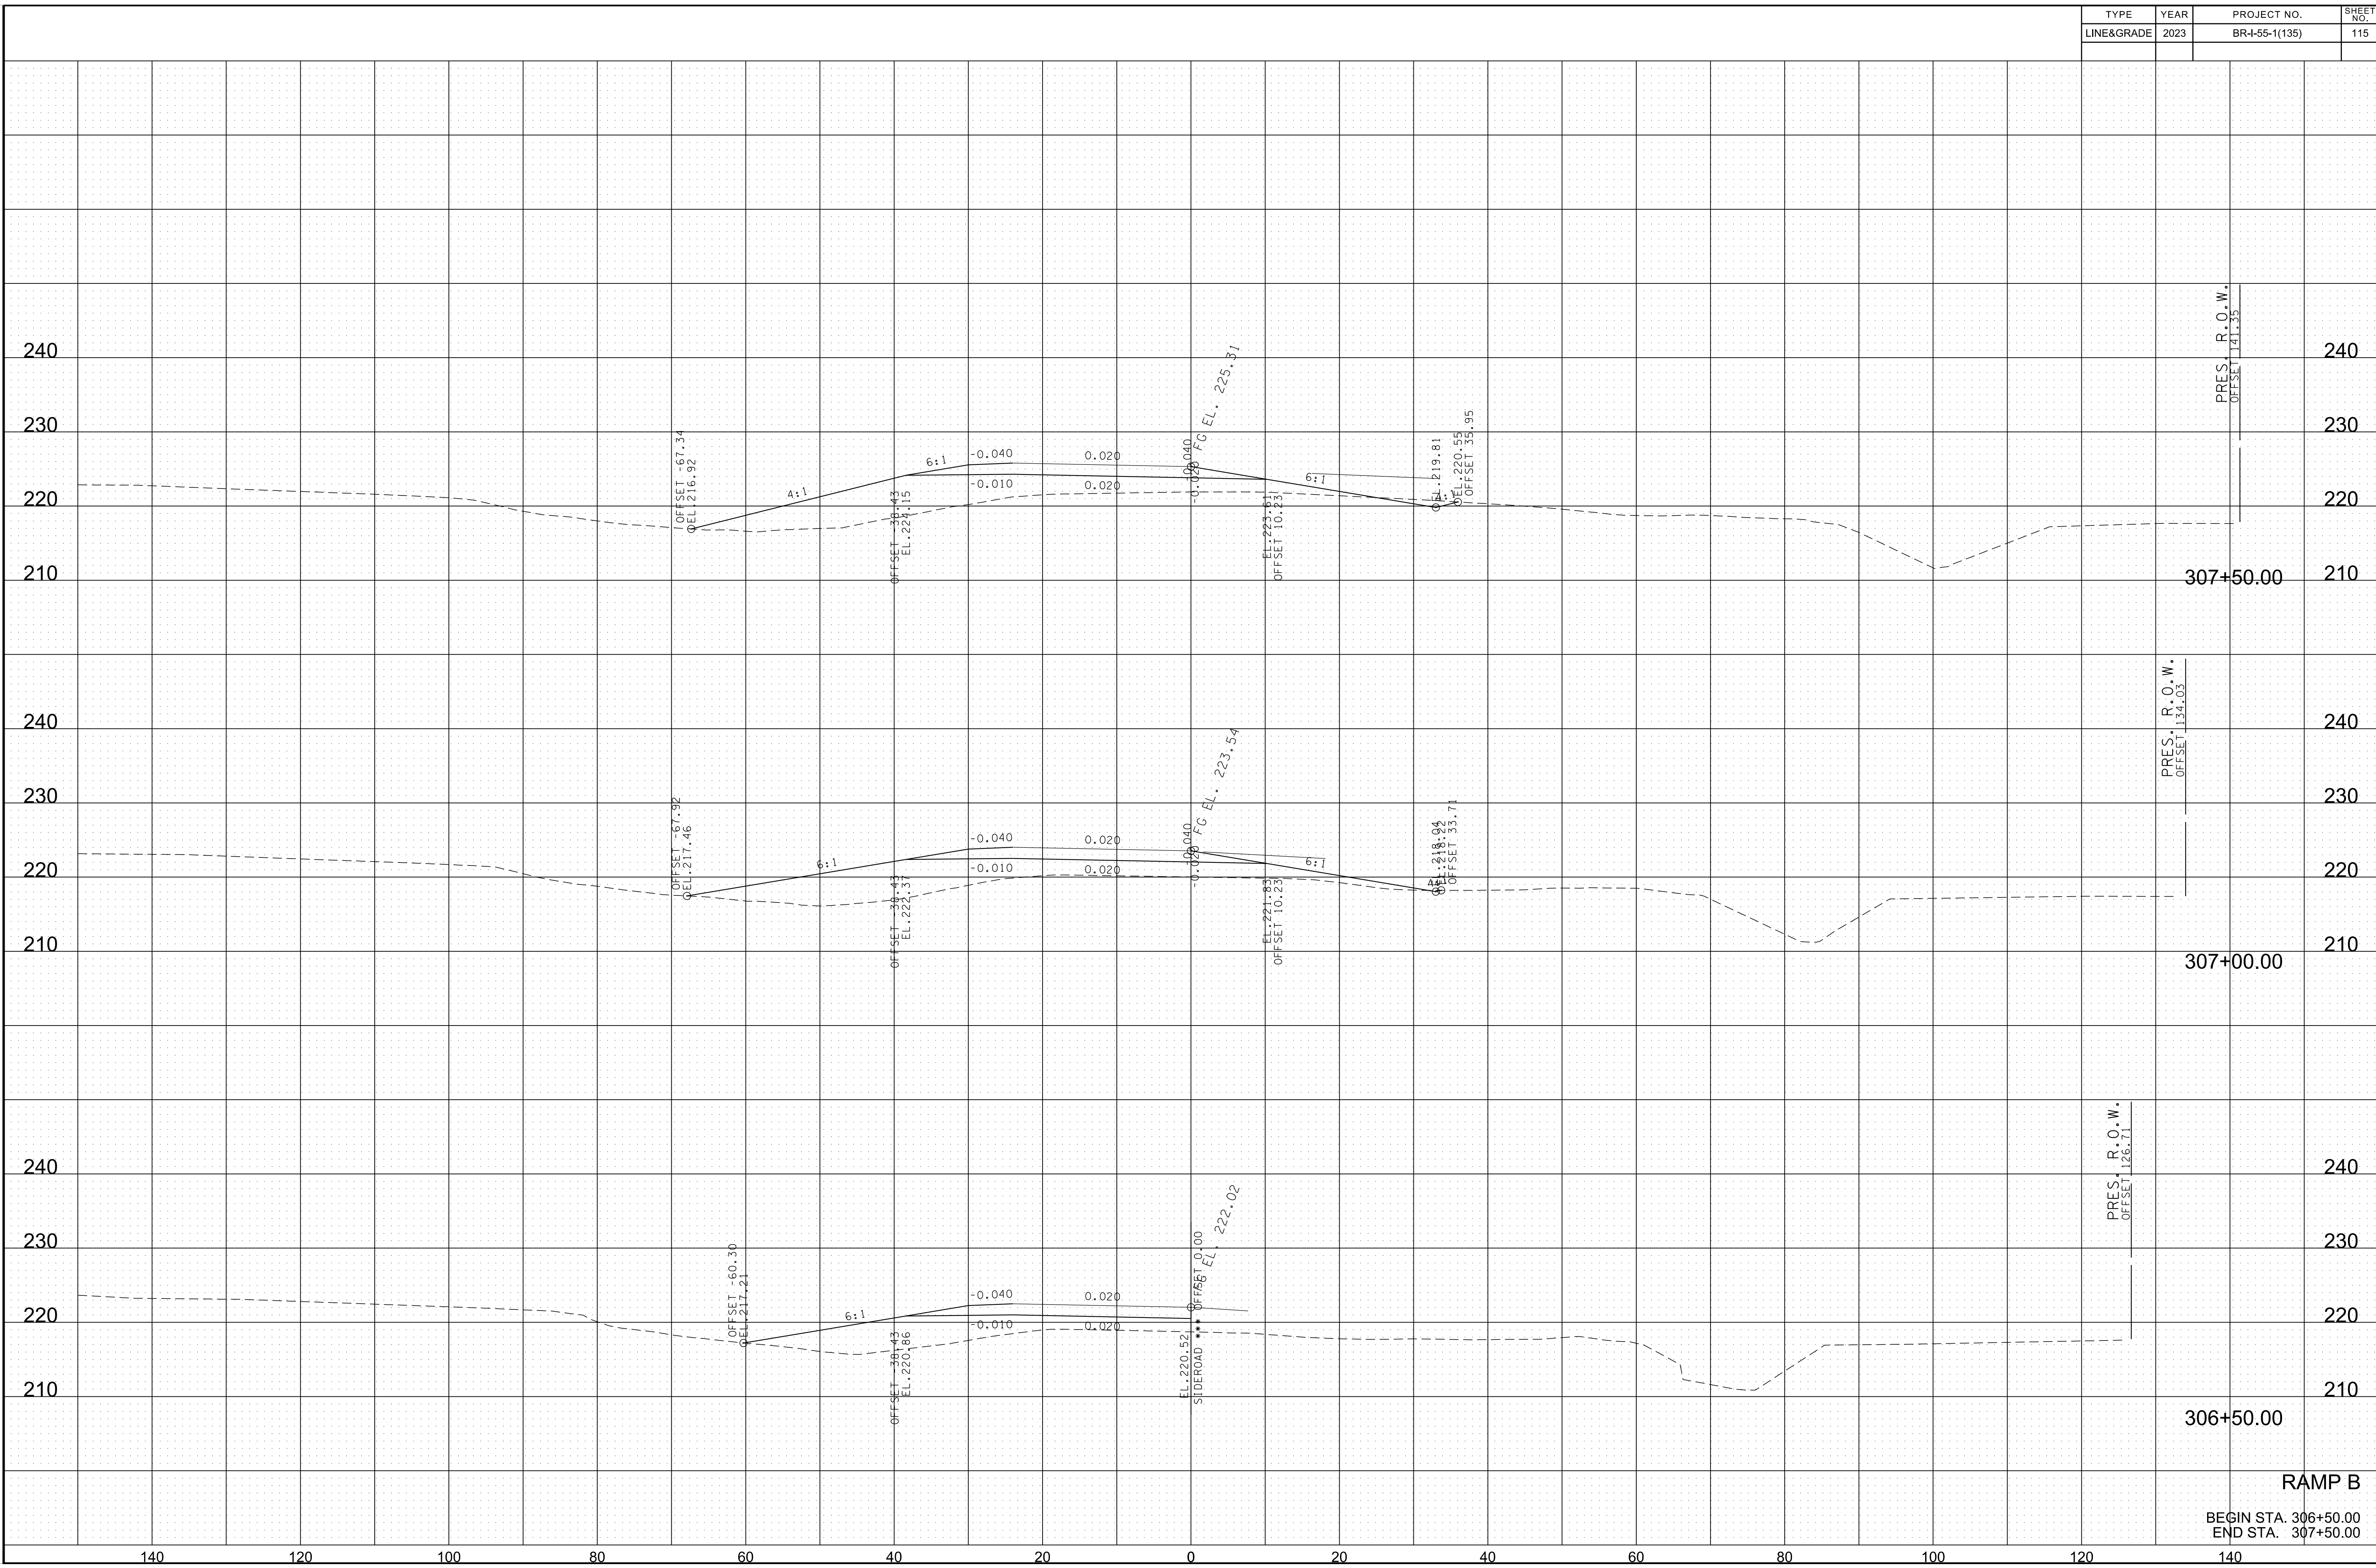


RAMP B

BEGIN STA. 306+50.00
END STA. 307+50.00

7/3/2023 6:51:14 PM
K:\MEM_Roadway\115004119 - SR 14 CMGC\Cadd\Plans\I55 Bridges\113 - RampBXS.dgn

TYPE	YEAR	PROJECT NO.	SHEET NO.
LINE&GRADE	2023	BR-I-55-1(135)	116

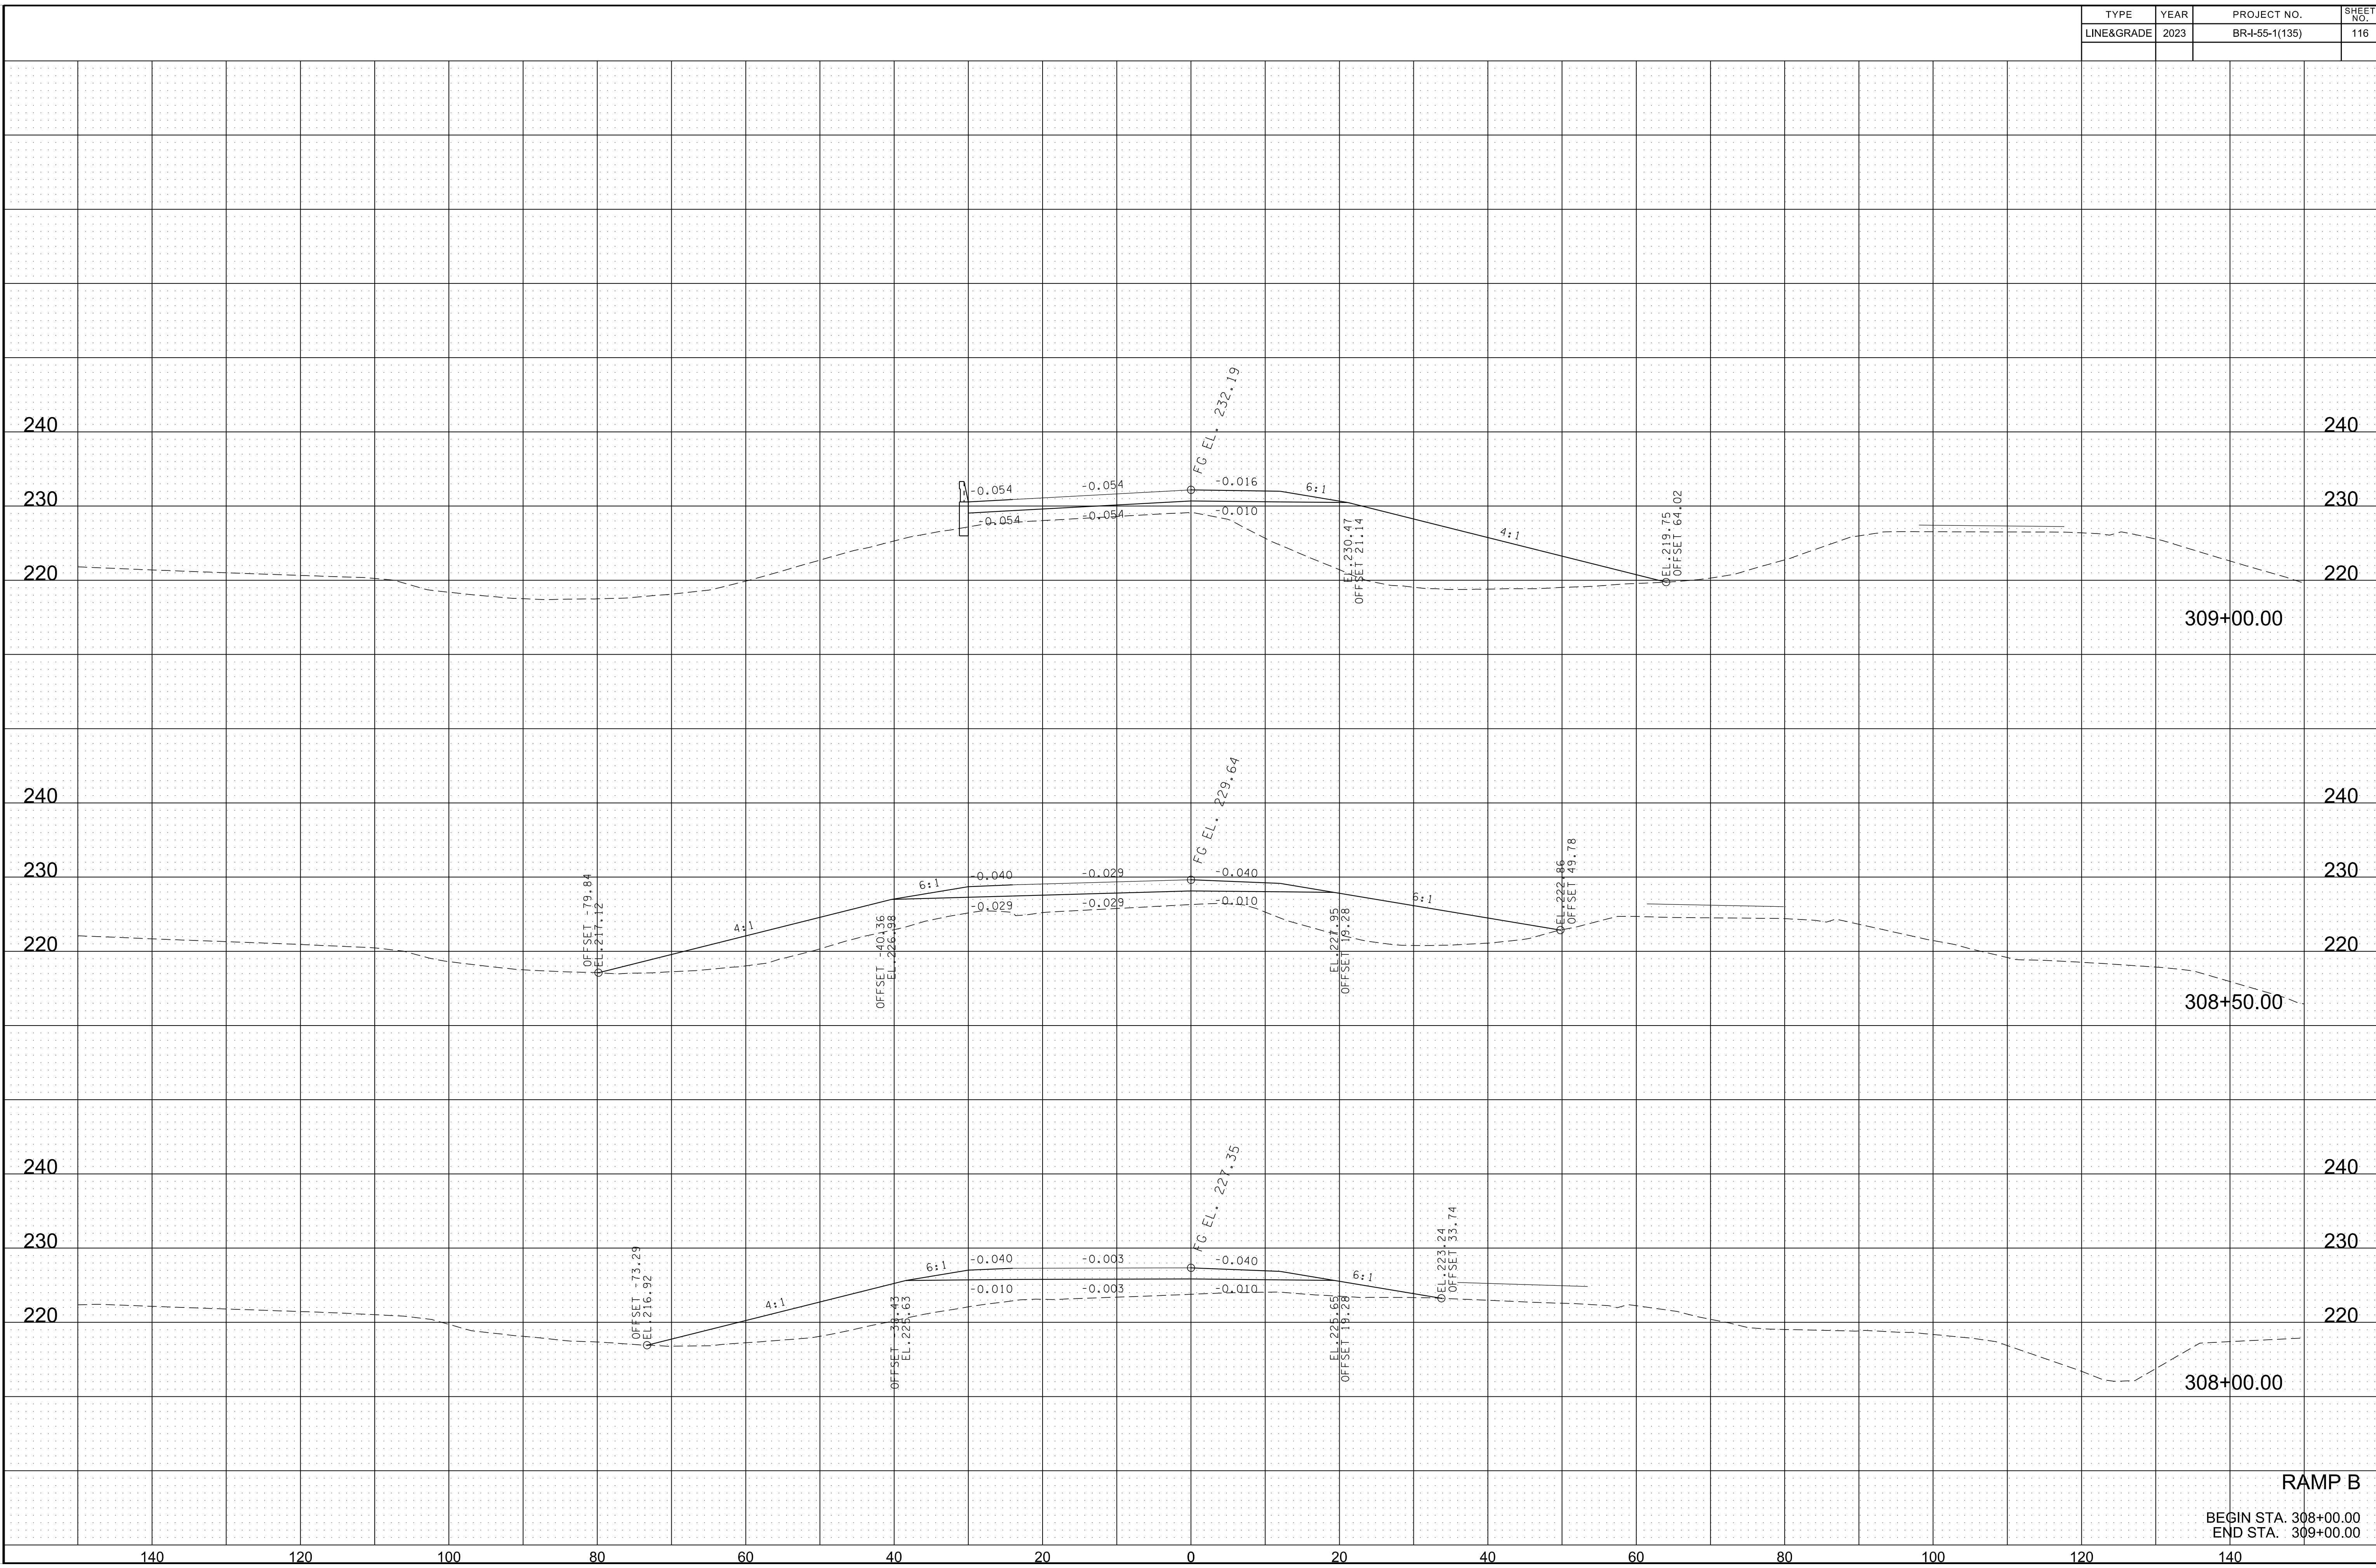


RAMP B

BEGIN STA. 308+00.00
END STA. 309+00.00

7/3/2023 6:51:17 PM
K:\MEM_Roadway\115004119 - SR 14 CMGC\Cadd\Plans\155 Bridges\113 - RampBXS.dgn

TYPE	YEAR	PROJECT NO.	SHEET NO.
LINE&GRADE	2023	BR-1-55-1(135)	117

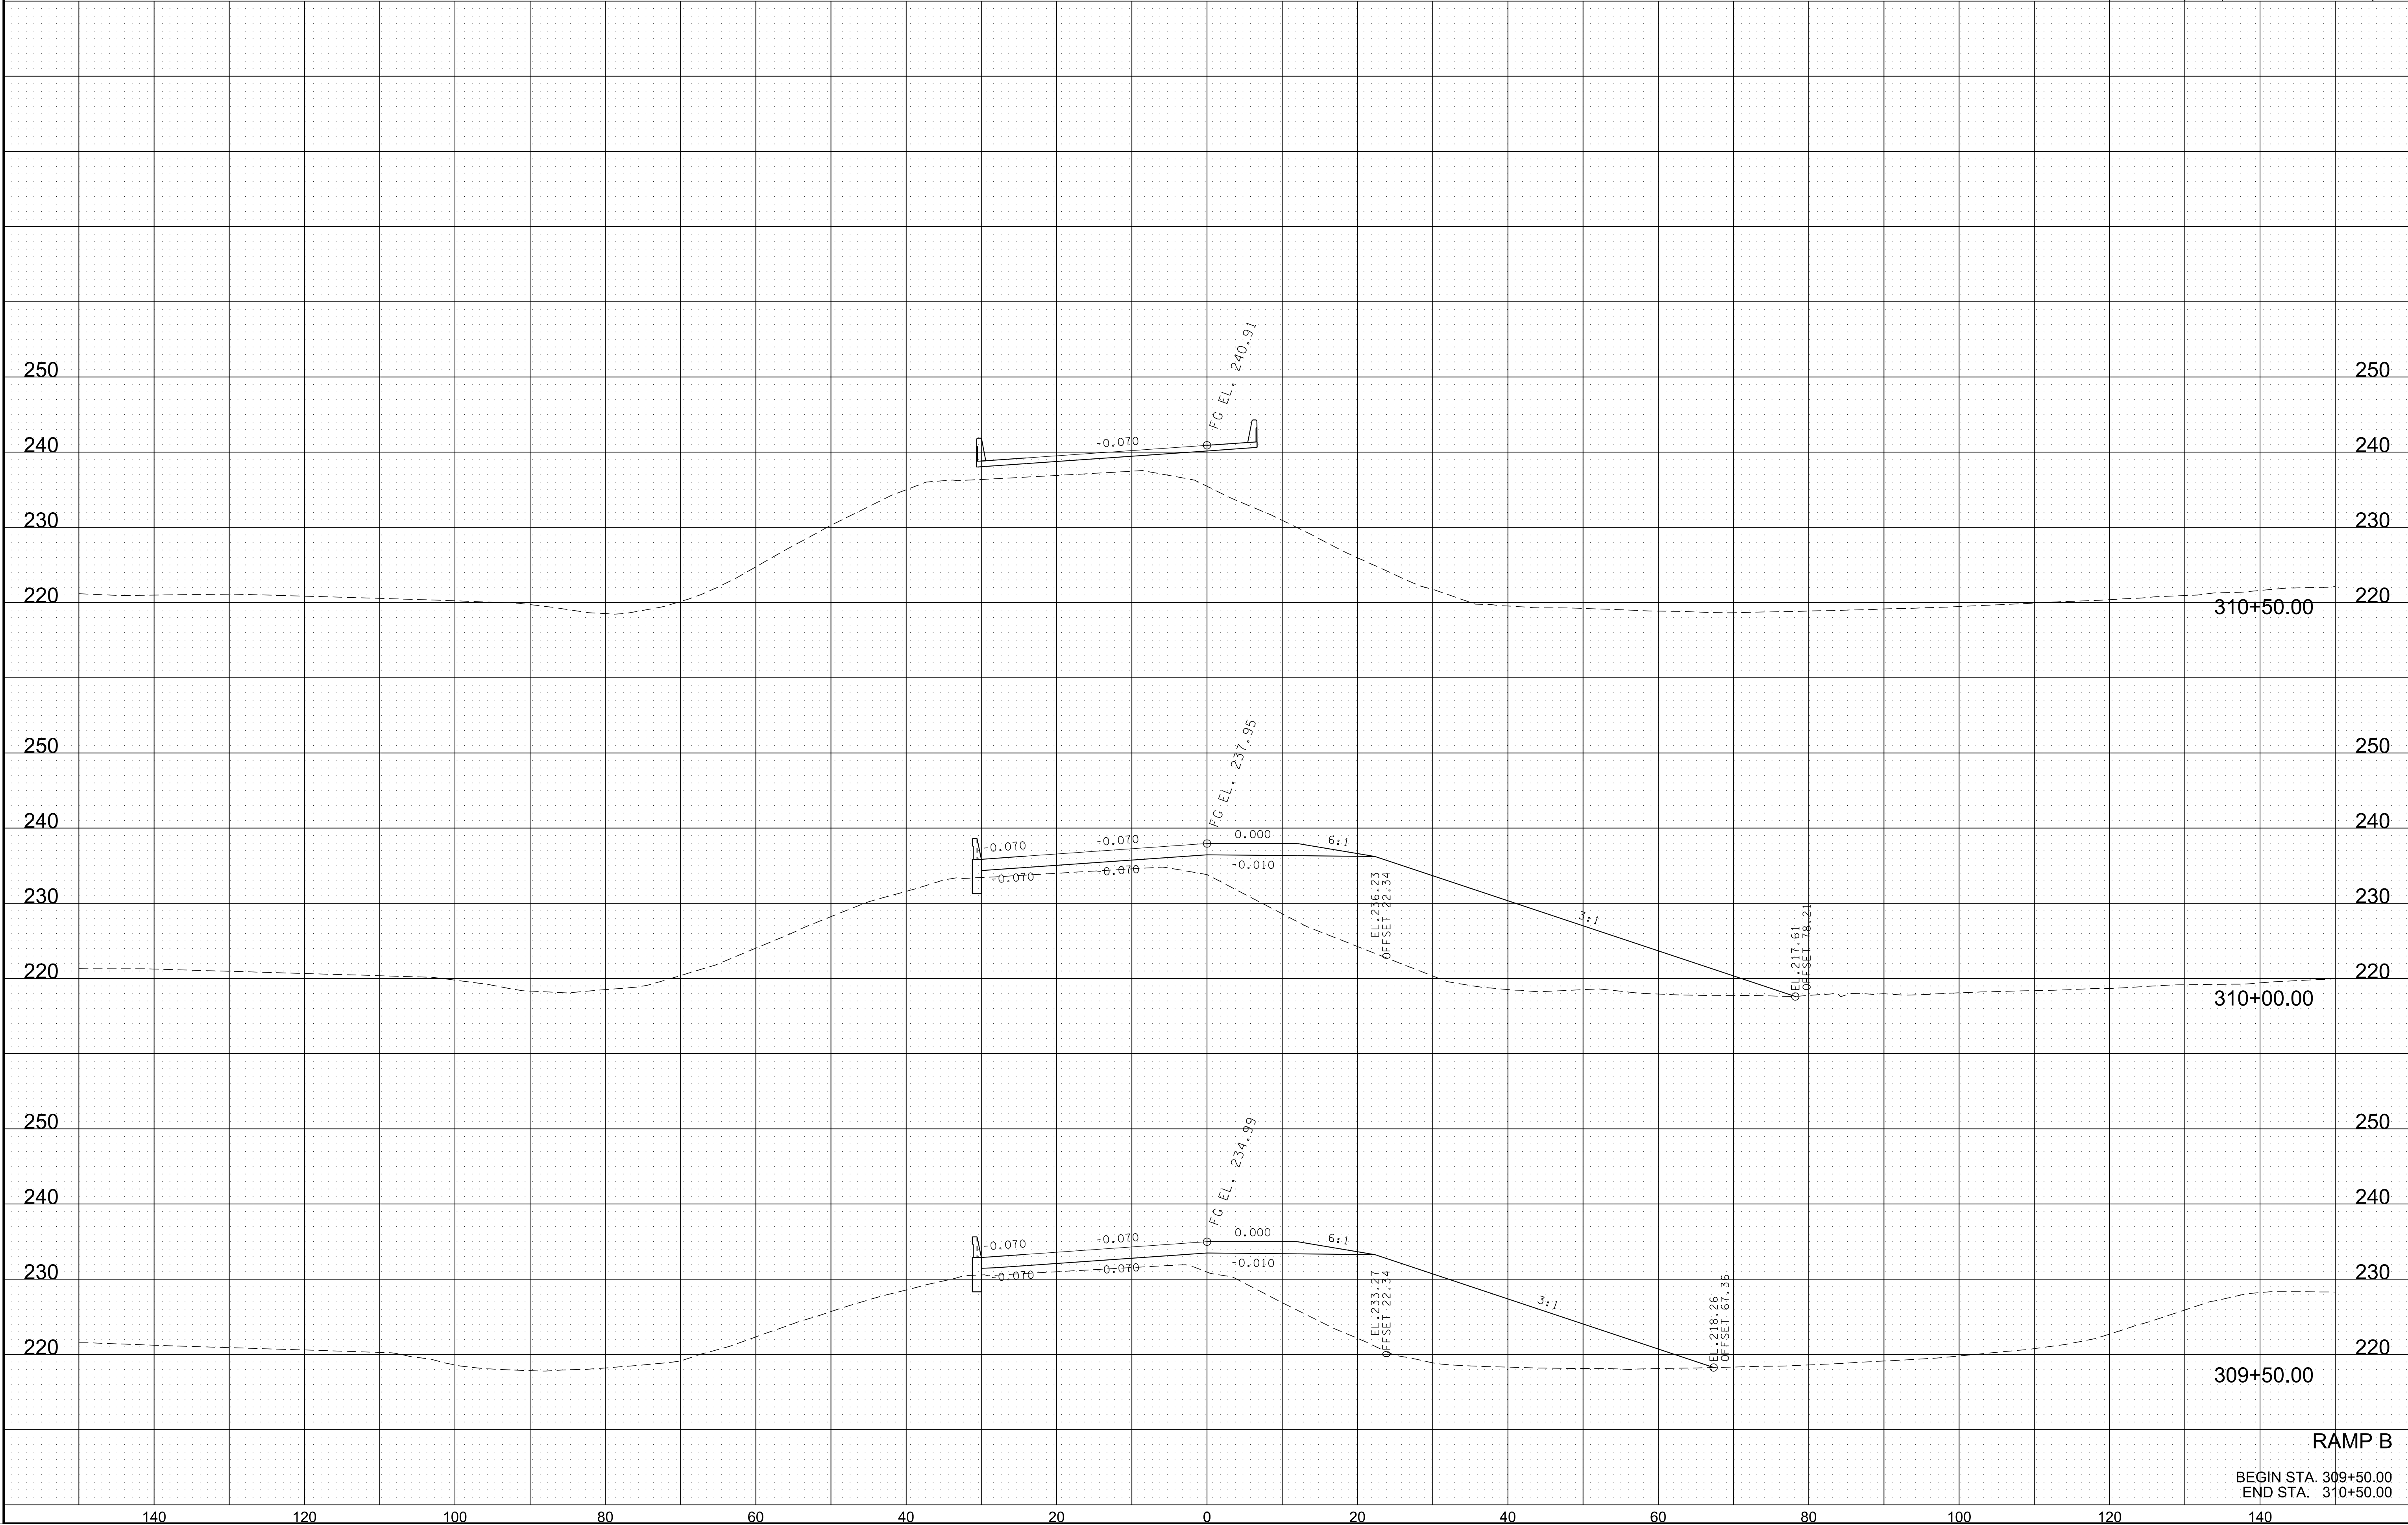


RAMP B

BEGIN STA. 309+50.00
END STA. 310+50.00

7/3/2023 6:51:20 PM
K:\MEM_Roadway\115004119 - SR 14 CMGC\Cadd\Plans\I55 Bridges\113 - RampBXS.dgn

TYPE	YEAR	PROJECT NO.	SHEET NO.
LINE&GRADE	2023	BR-I-55-1(135)	118

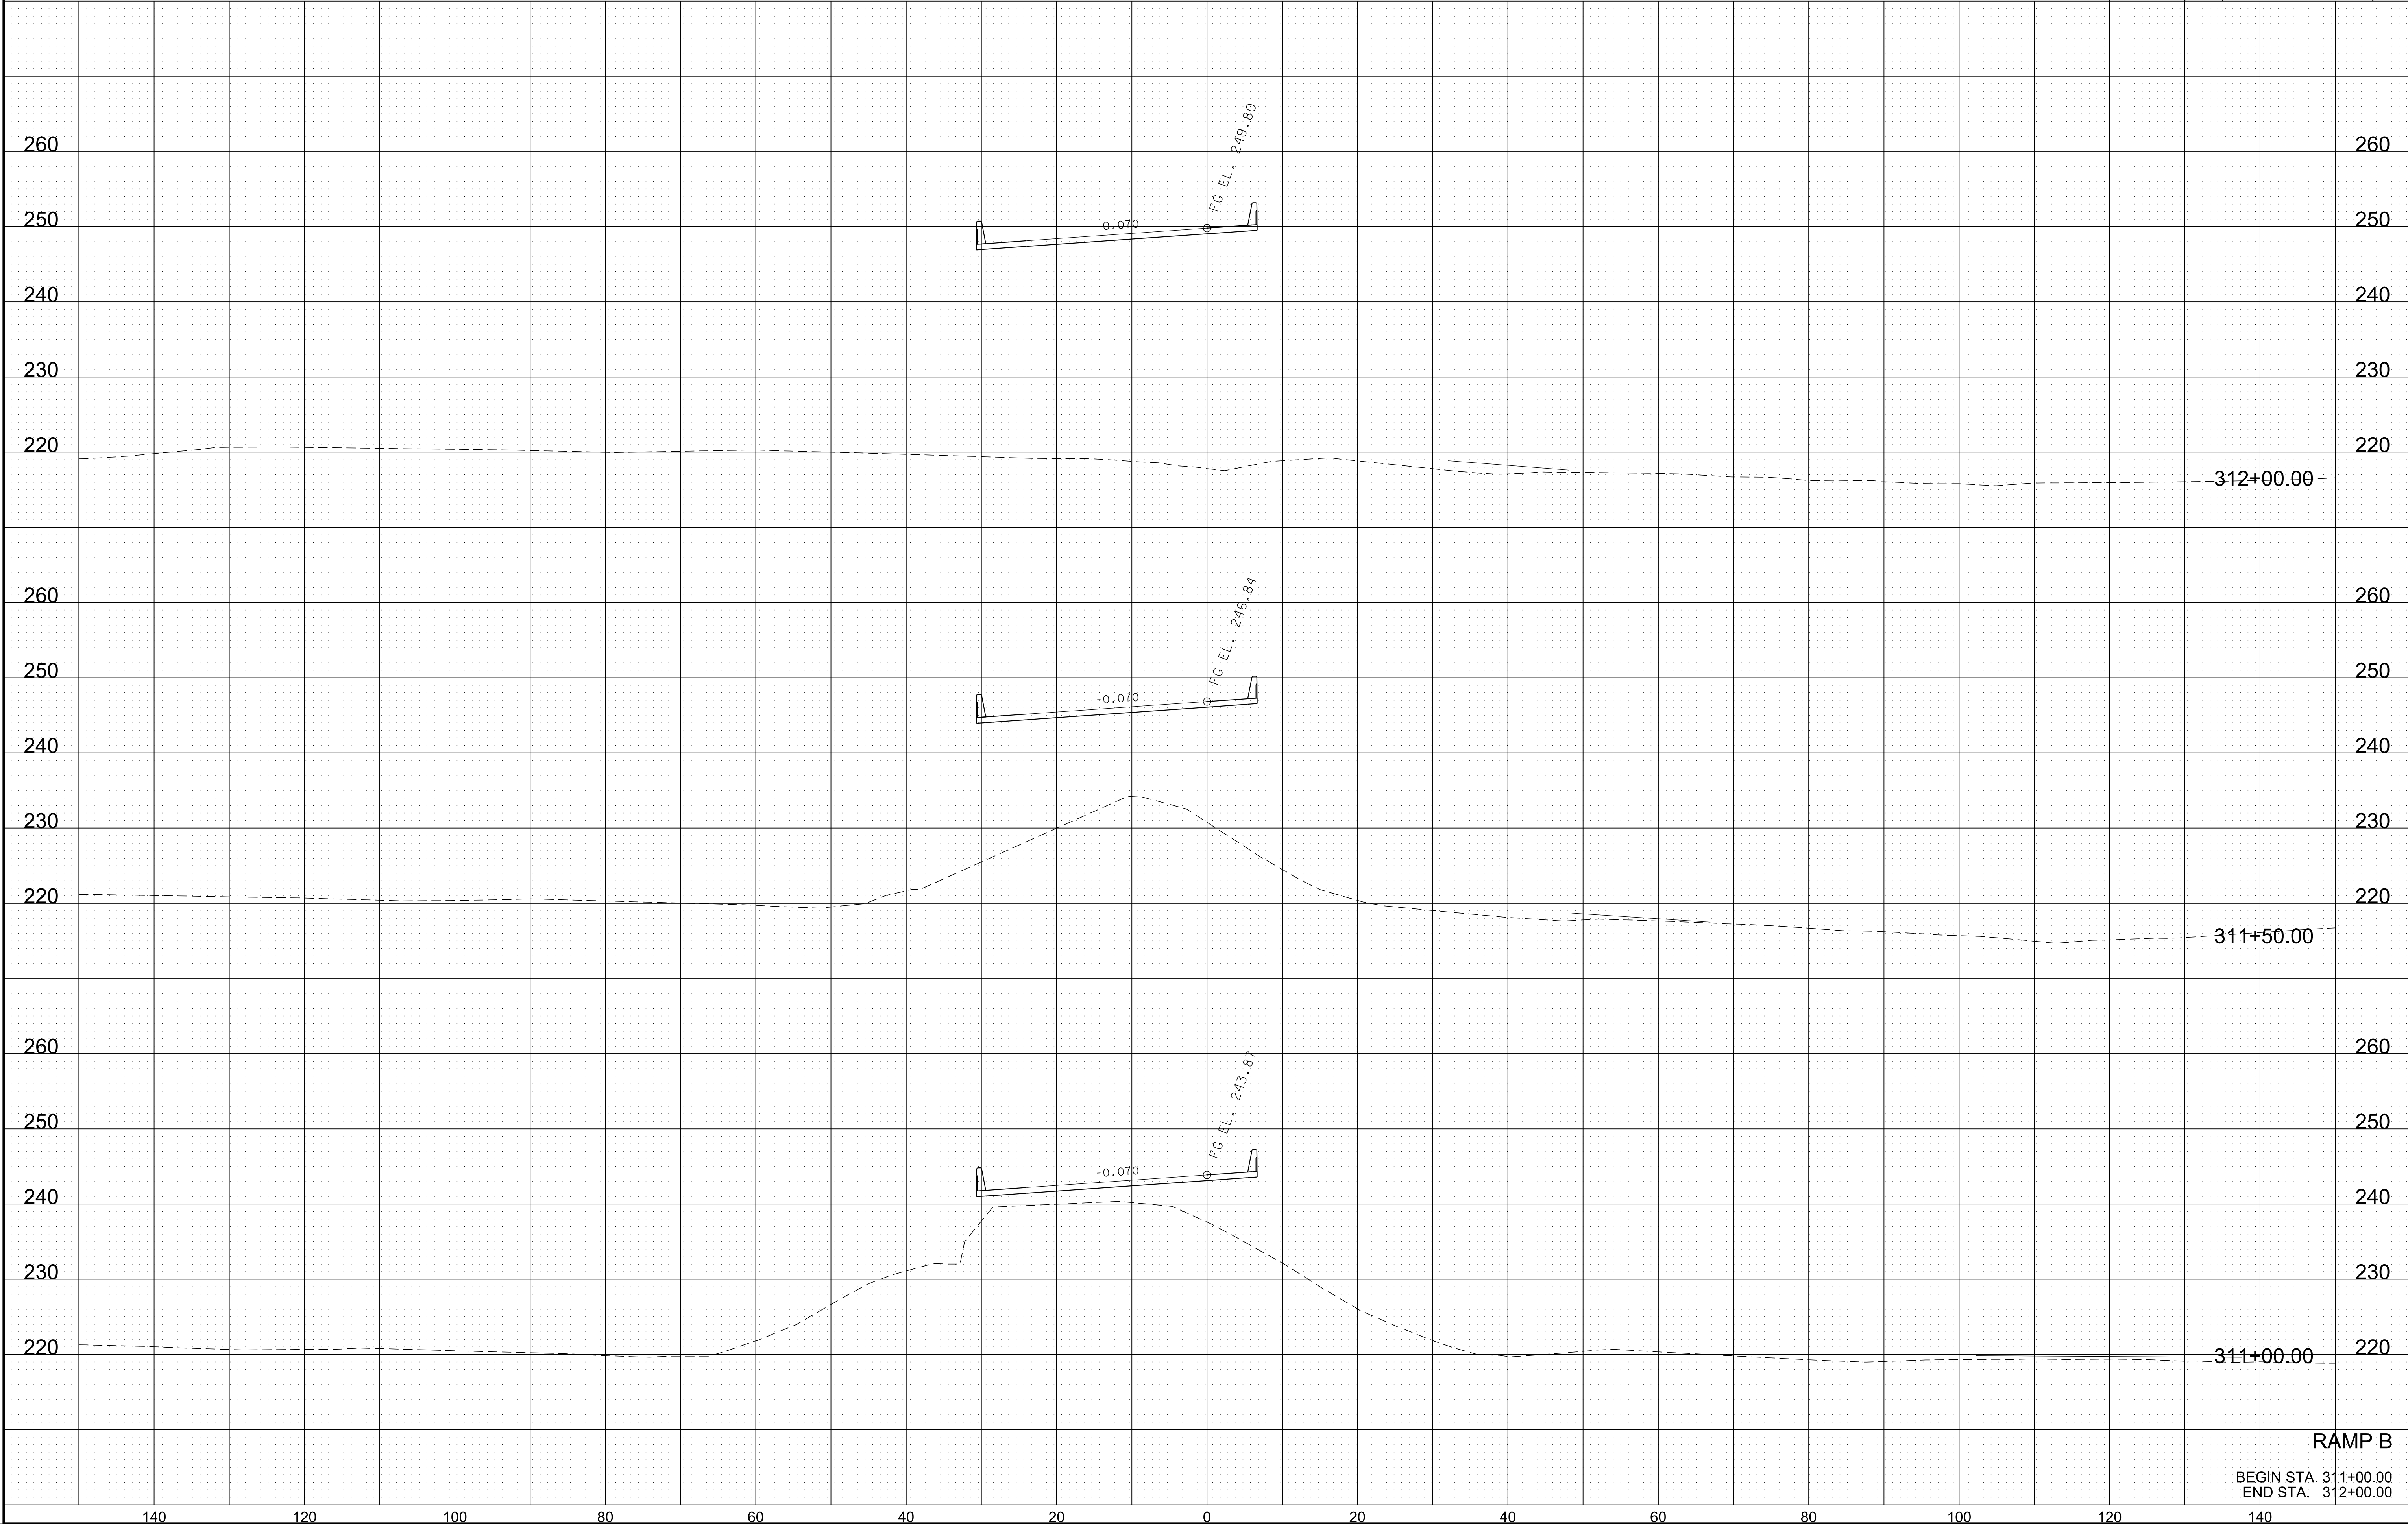


RAMP B


BEGIN STA. 311+00.00
END STA. 312+00.00

7/3/2023 6:51:22 PM
K:\MEM_Roadway\115004119 - SR 14 CMGC\Cadd\Plans\155 Bridges\113 - RampBXS.dgn

TYPE	YEAR	PROJECT NO.	SHEET NO.
LINE&GRADE	2023	BR-155-1(135)	119

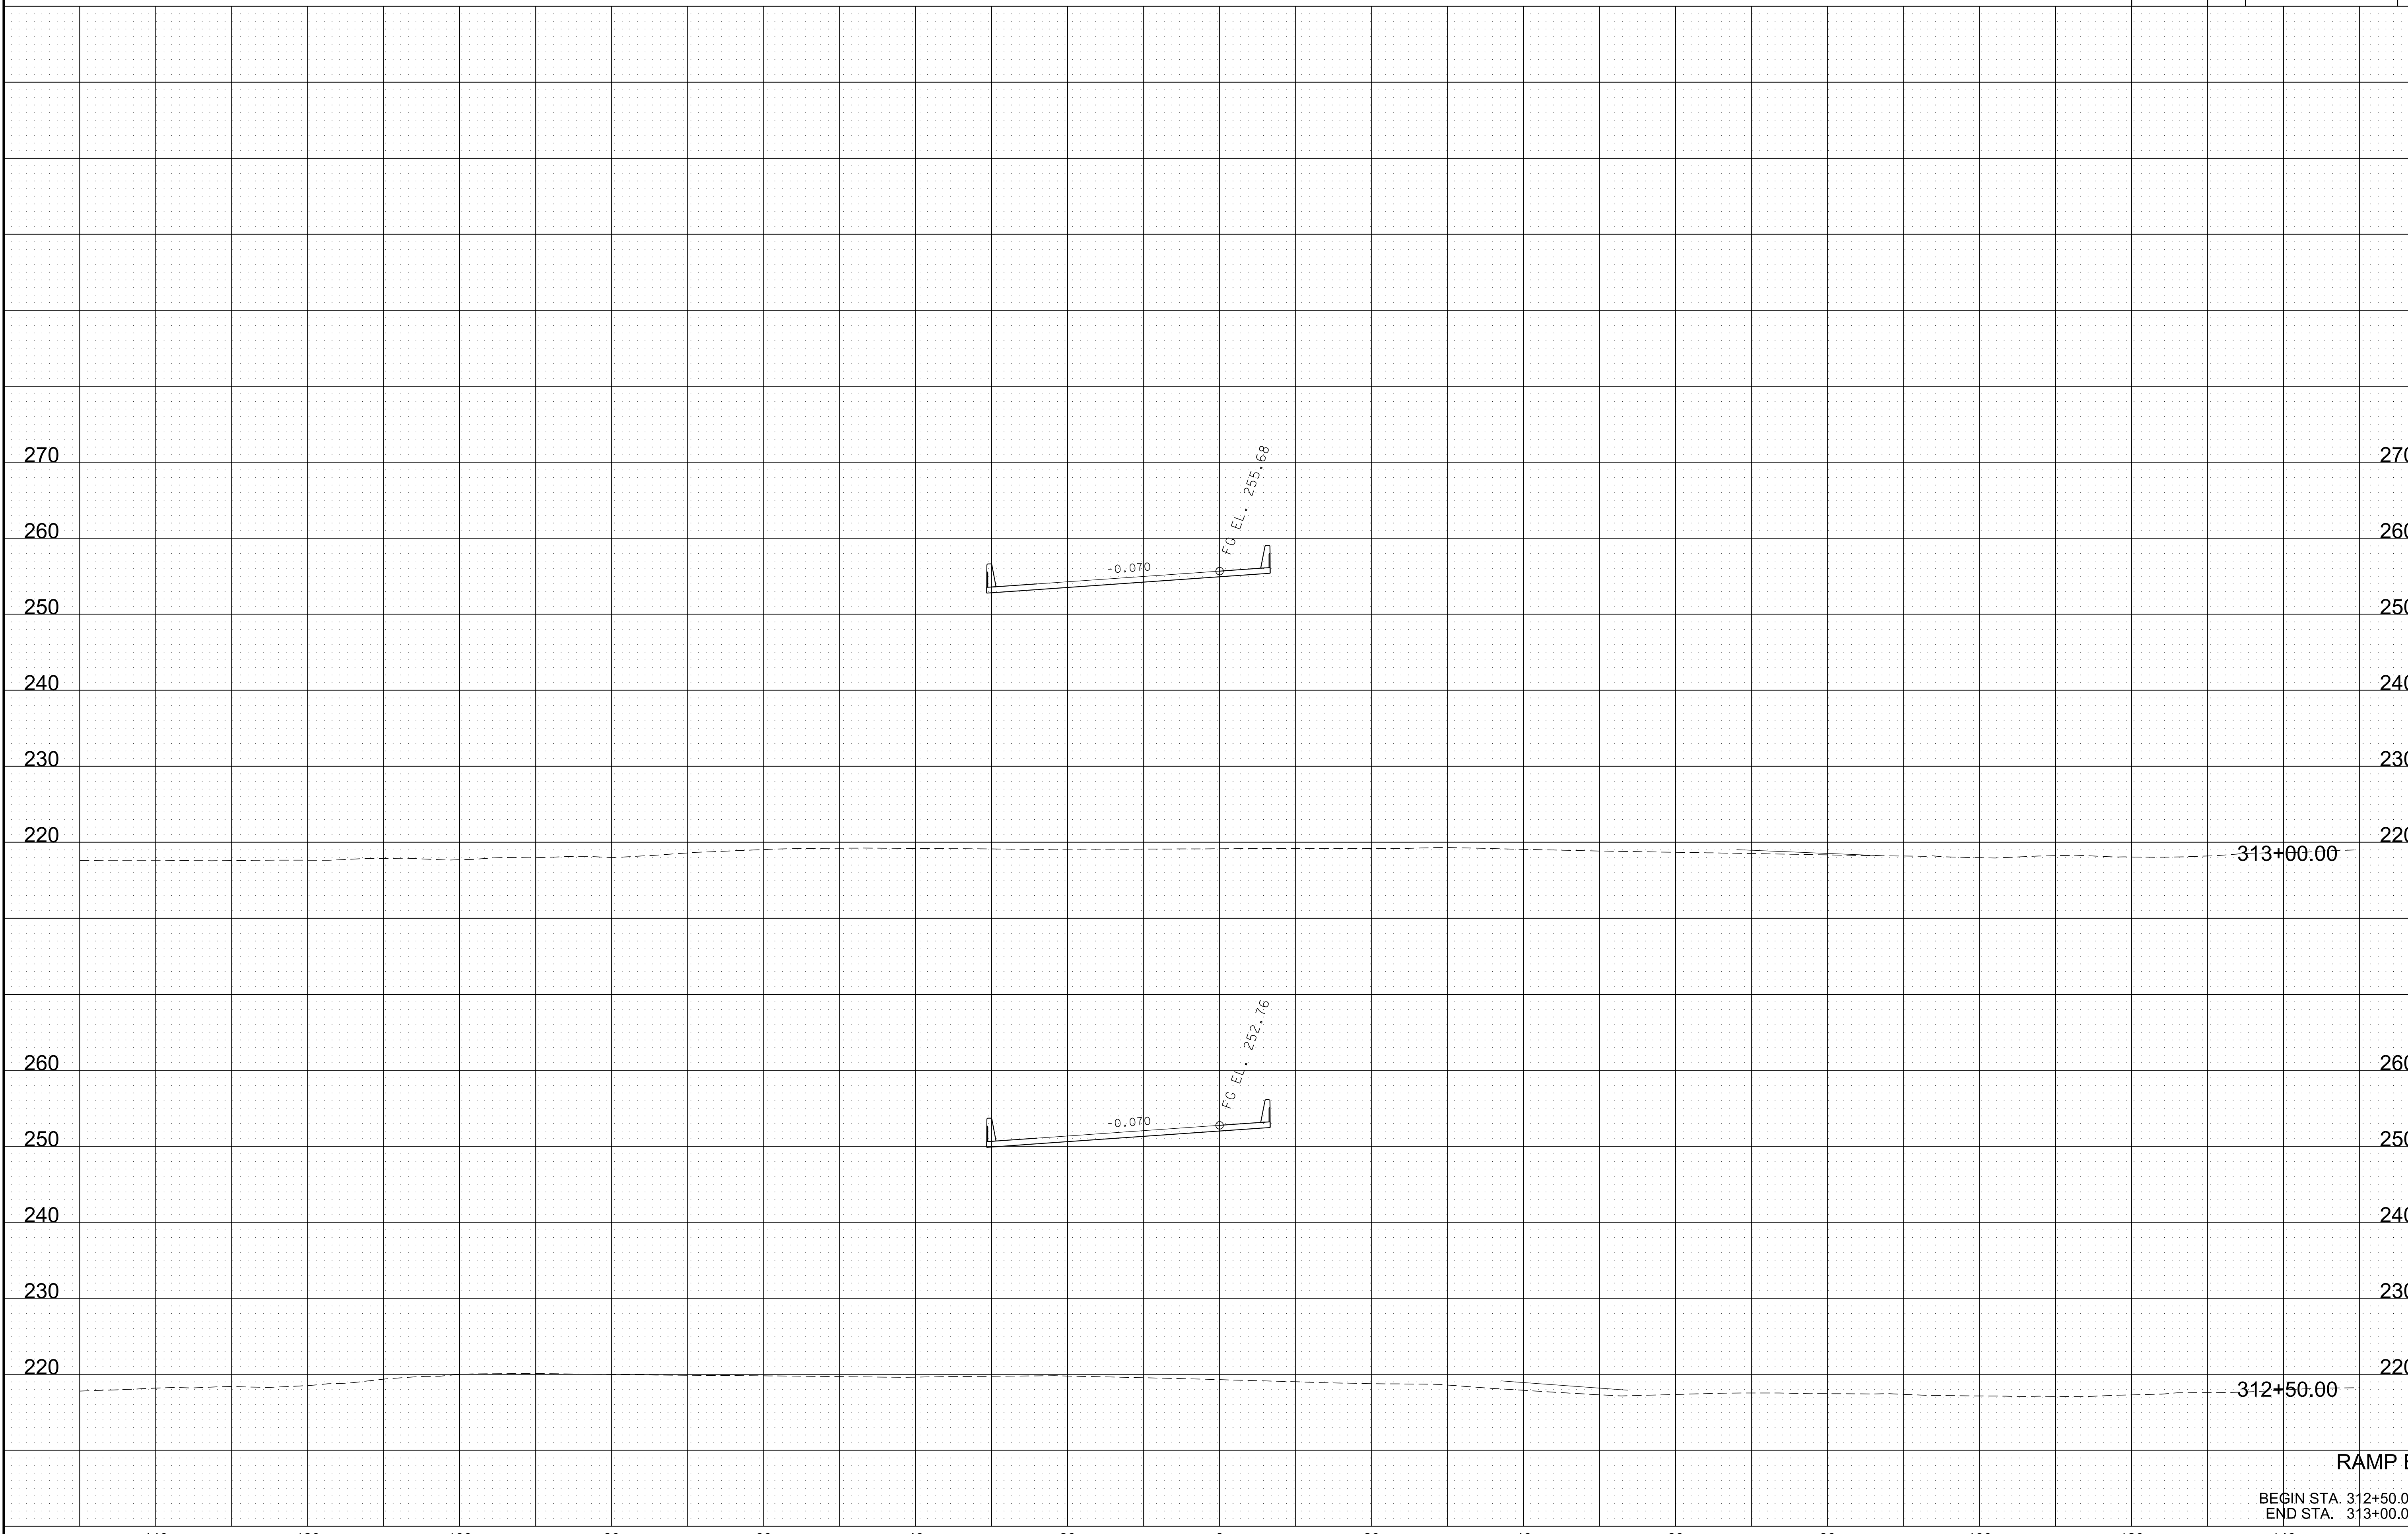


RAMP B
BEGIN STA. 312+50.00
END STA. 313+00.00

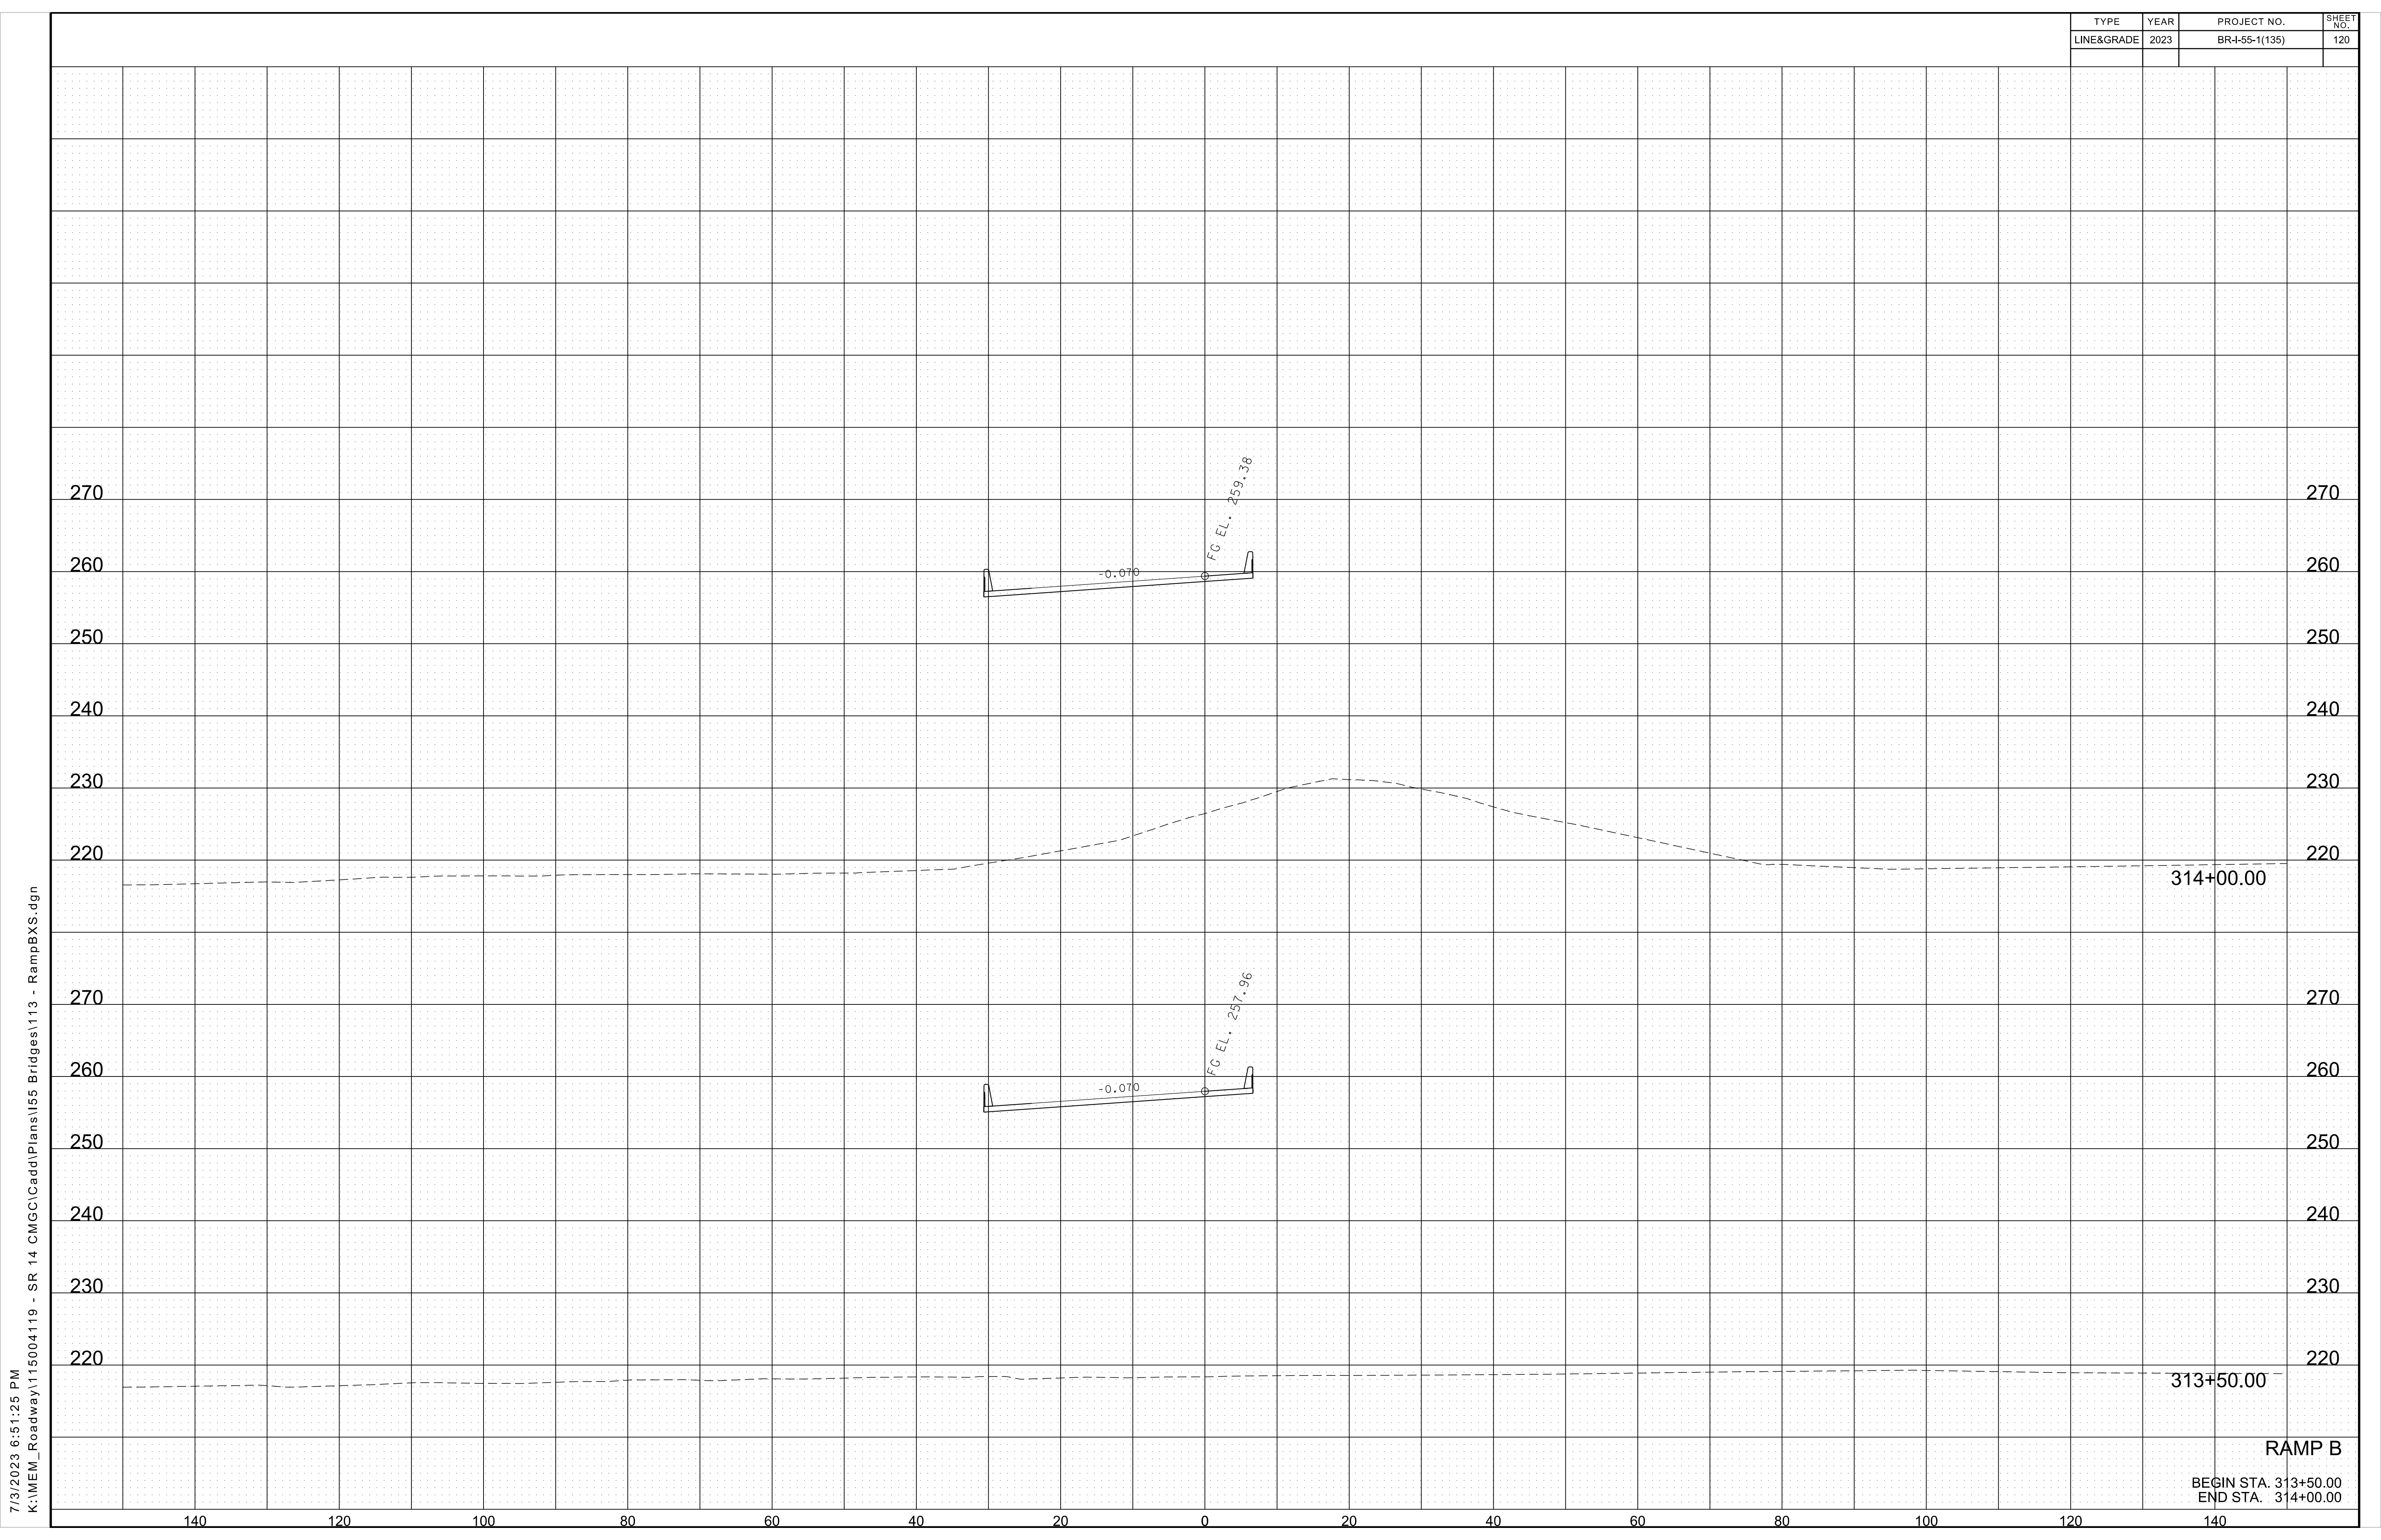

7/3/2023 6:51:27 PM
K:\MEM_Roadway\115004119 - SR 14 CMGC\Cadd\Plans\I55 Bridges\113 - RampBXS.dgn

TYPE	YEAR	PROJECT NO.	SHEET NO.
LINE&GRADE	2023	BR-I-55-1(135)	121

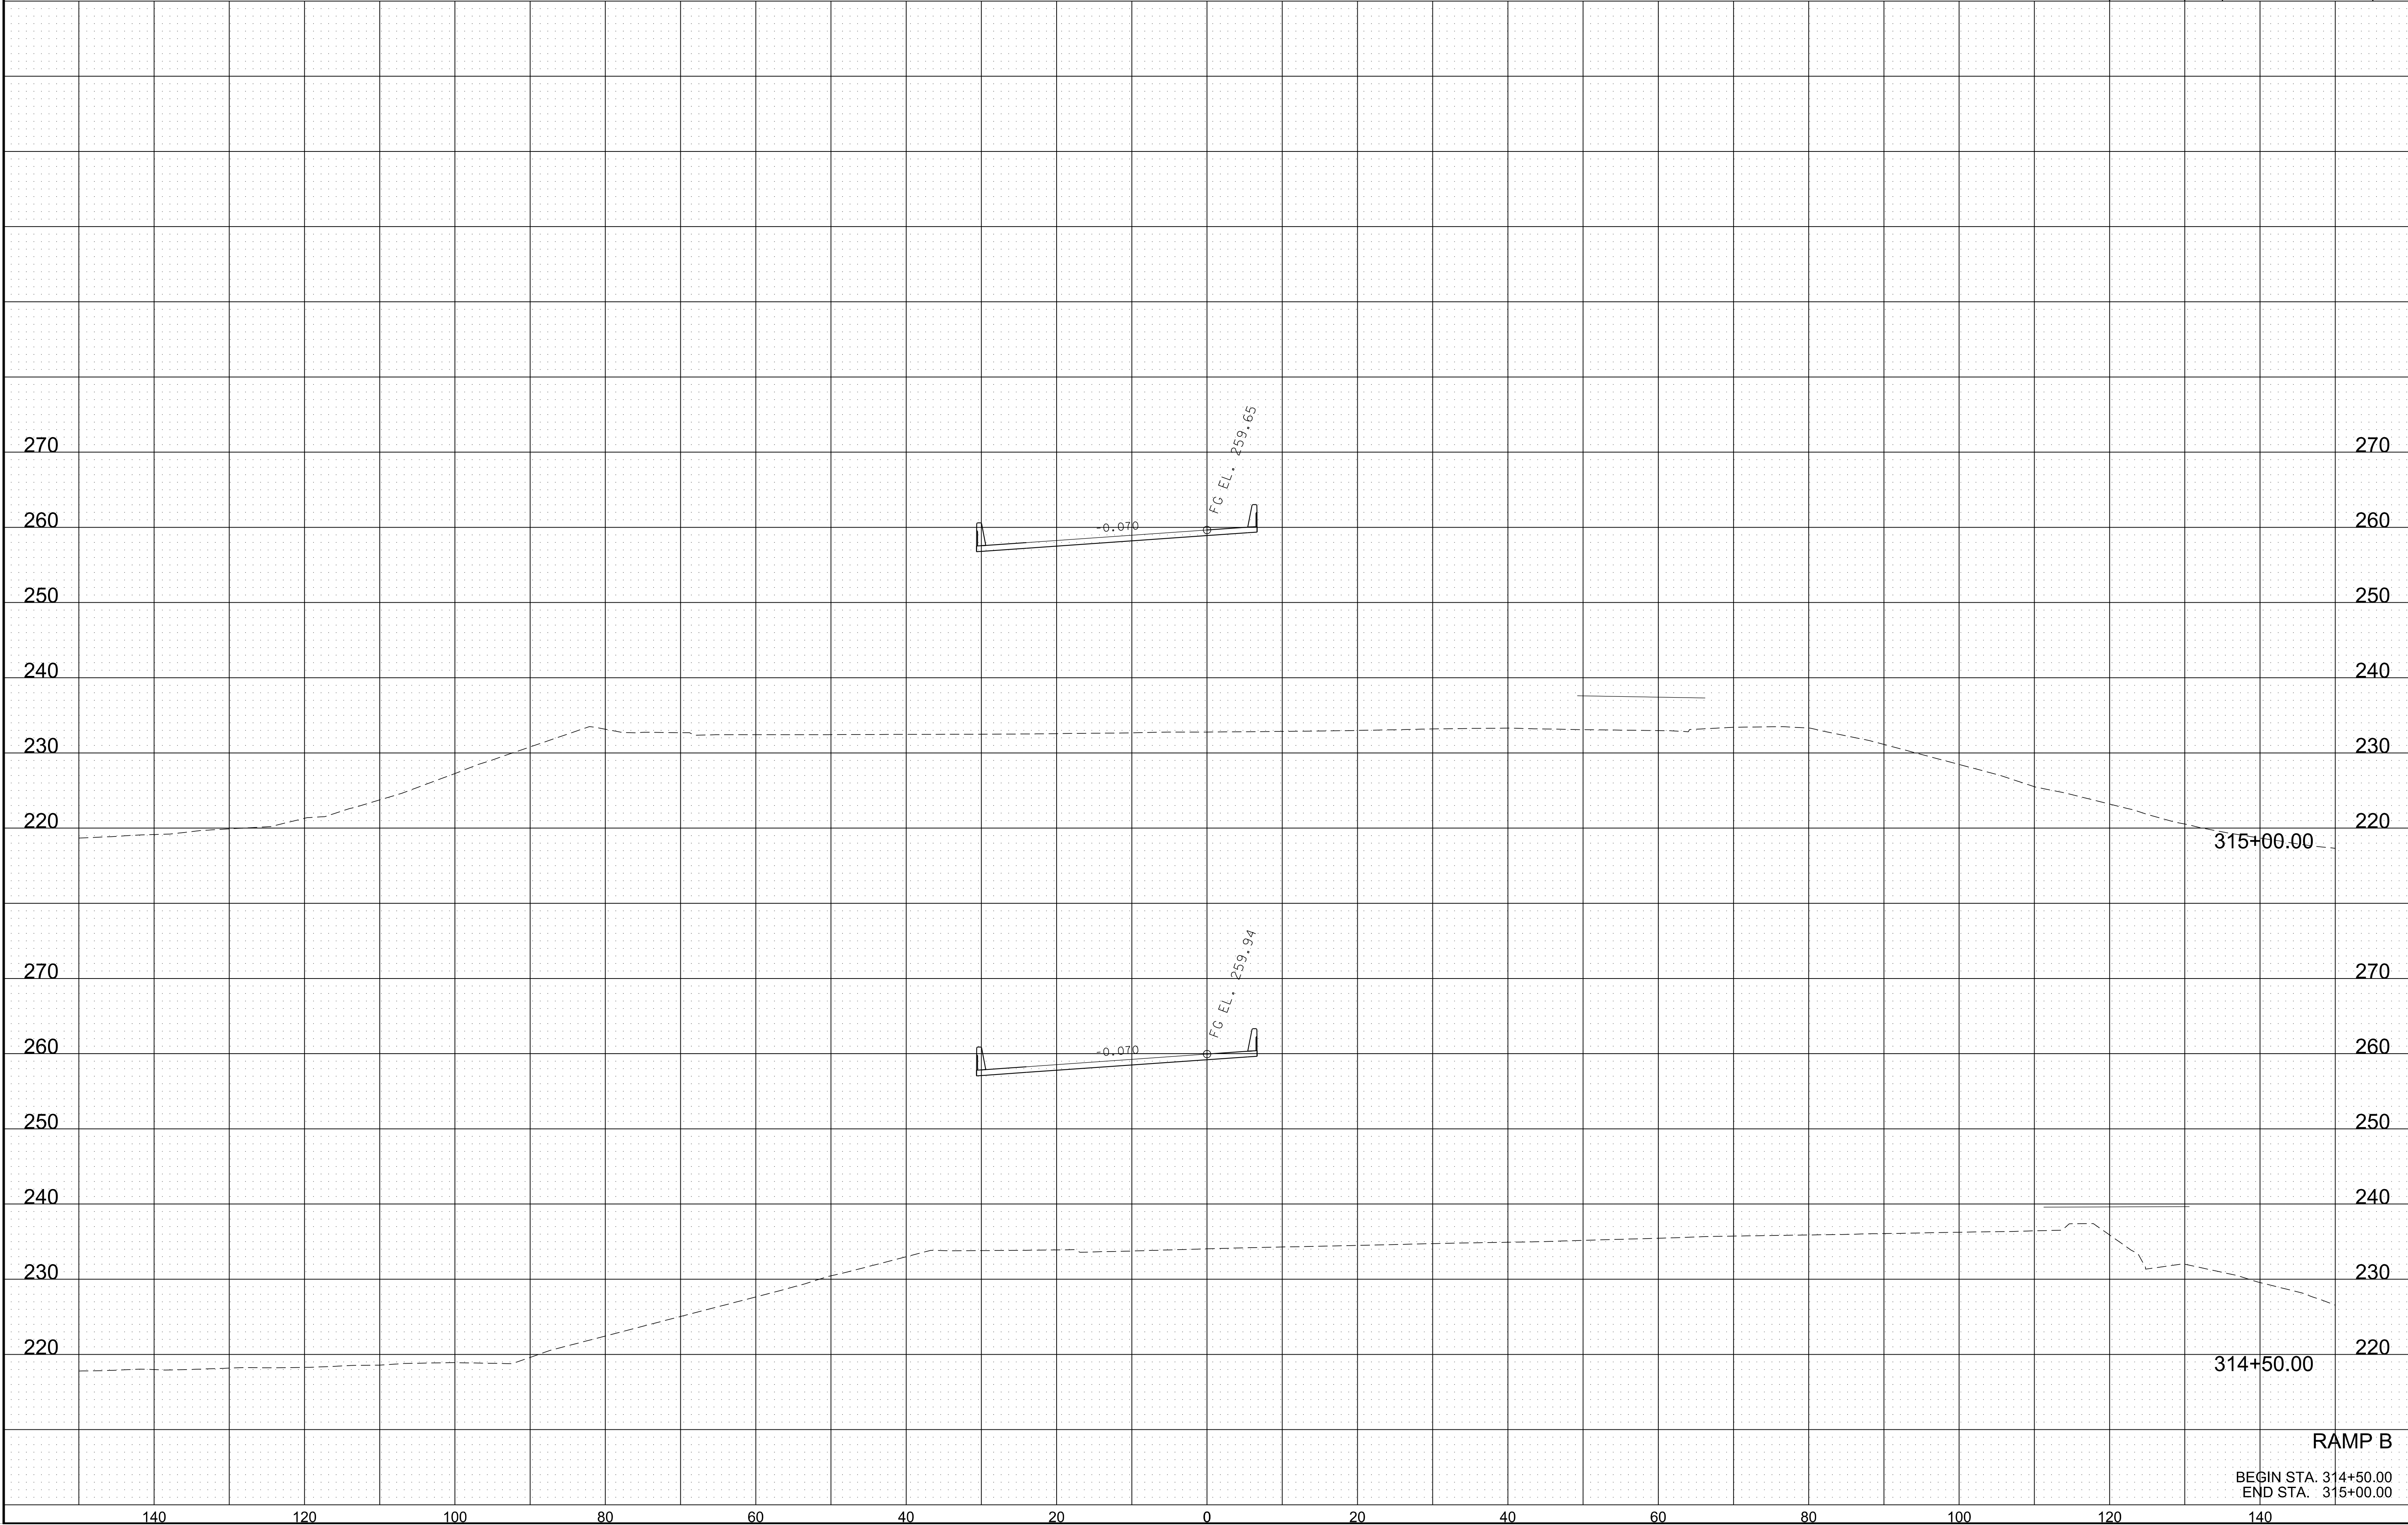


RAMP B

BEGIN STA. 314+50.00
END STA. 315+00.00

7/3/2023 6:51:29 PM
K:\MEM_Roadway\115004119 - SR 14 CMGC\Cadd\Plans\155 Bridges\113 - RampBXS.dgn


TYPE	YEAR	PROJECT NO.	SHEET NO.
LINE&GRADE	2023	BR-I-55-1(135)	122
		270	

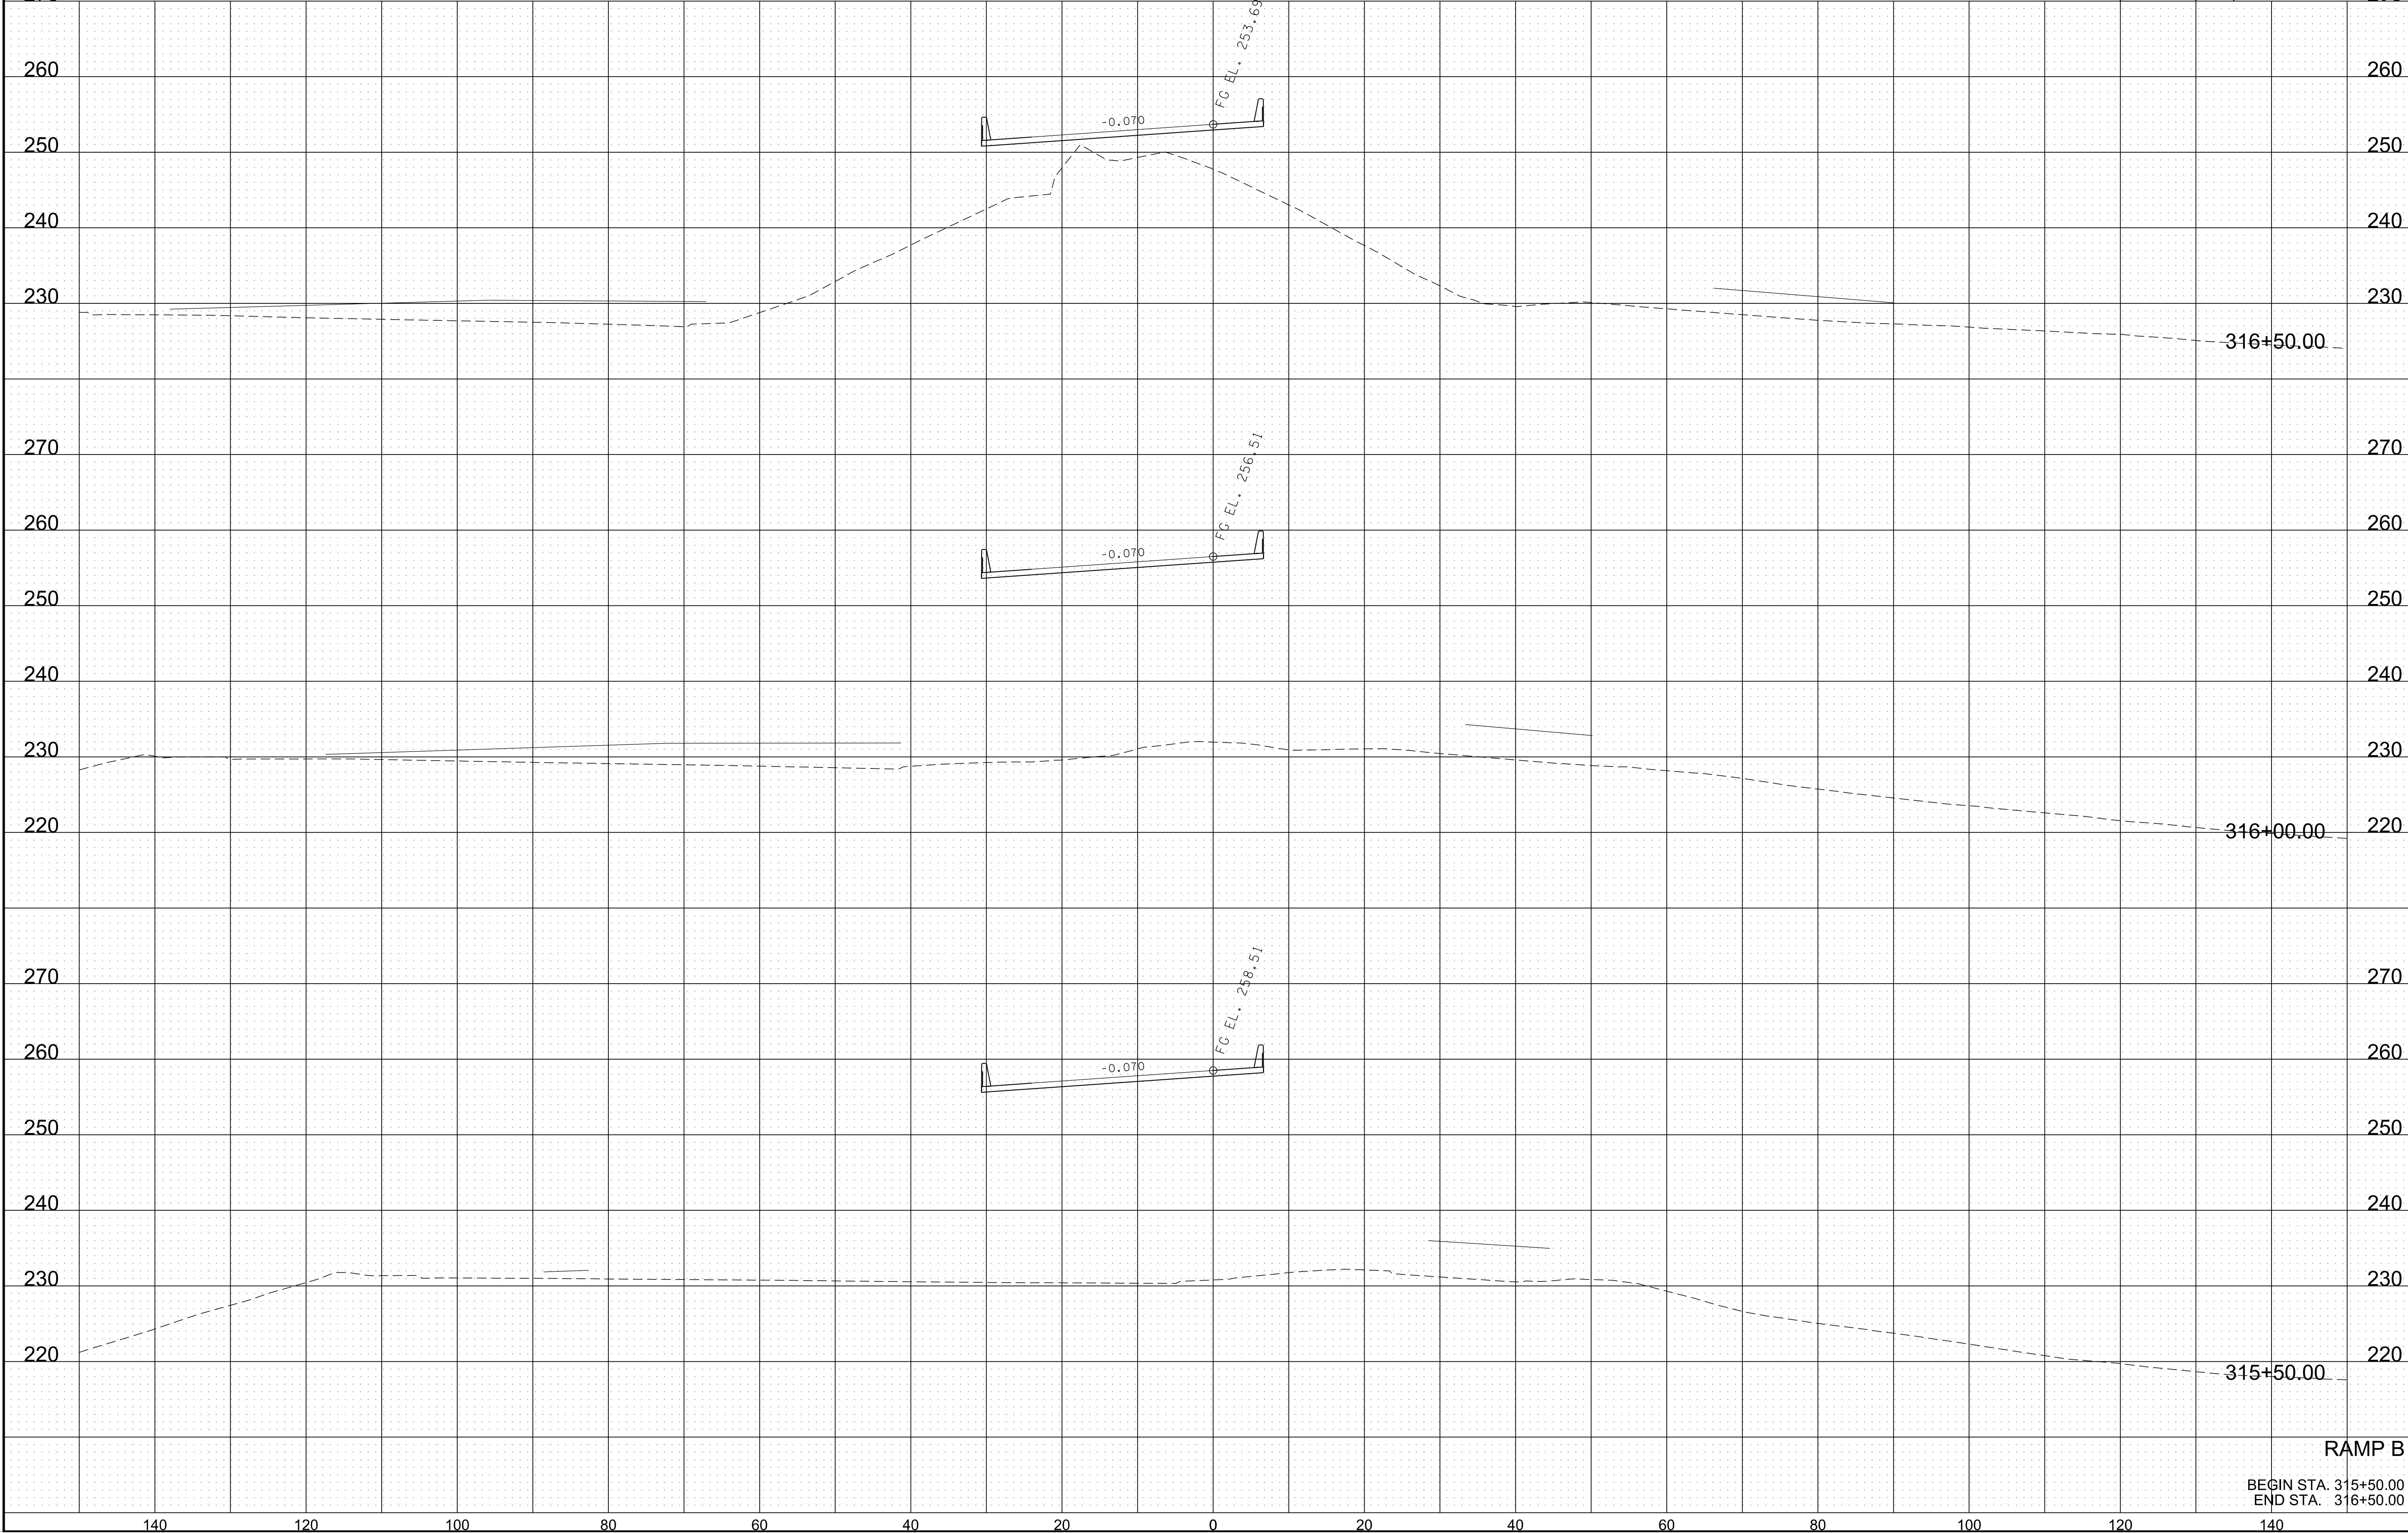

RAMP B
BEGIN STA. 315+50.00
END STA. 316+50.00


7/3/2023 6:51:32 PM
K:\MEM_Roadway\115004119 - SR 14 CMGC\Cadd\Plans\I55 Bridges\113 - RampBXS.dgn

TYPE	YEAR	PROJECT NO.	SHEET NO.
LINE&GRADE	2023	BR-I-55-1(135)	123

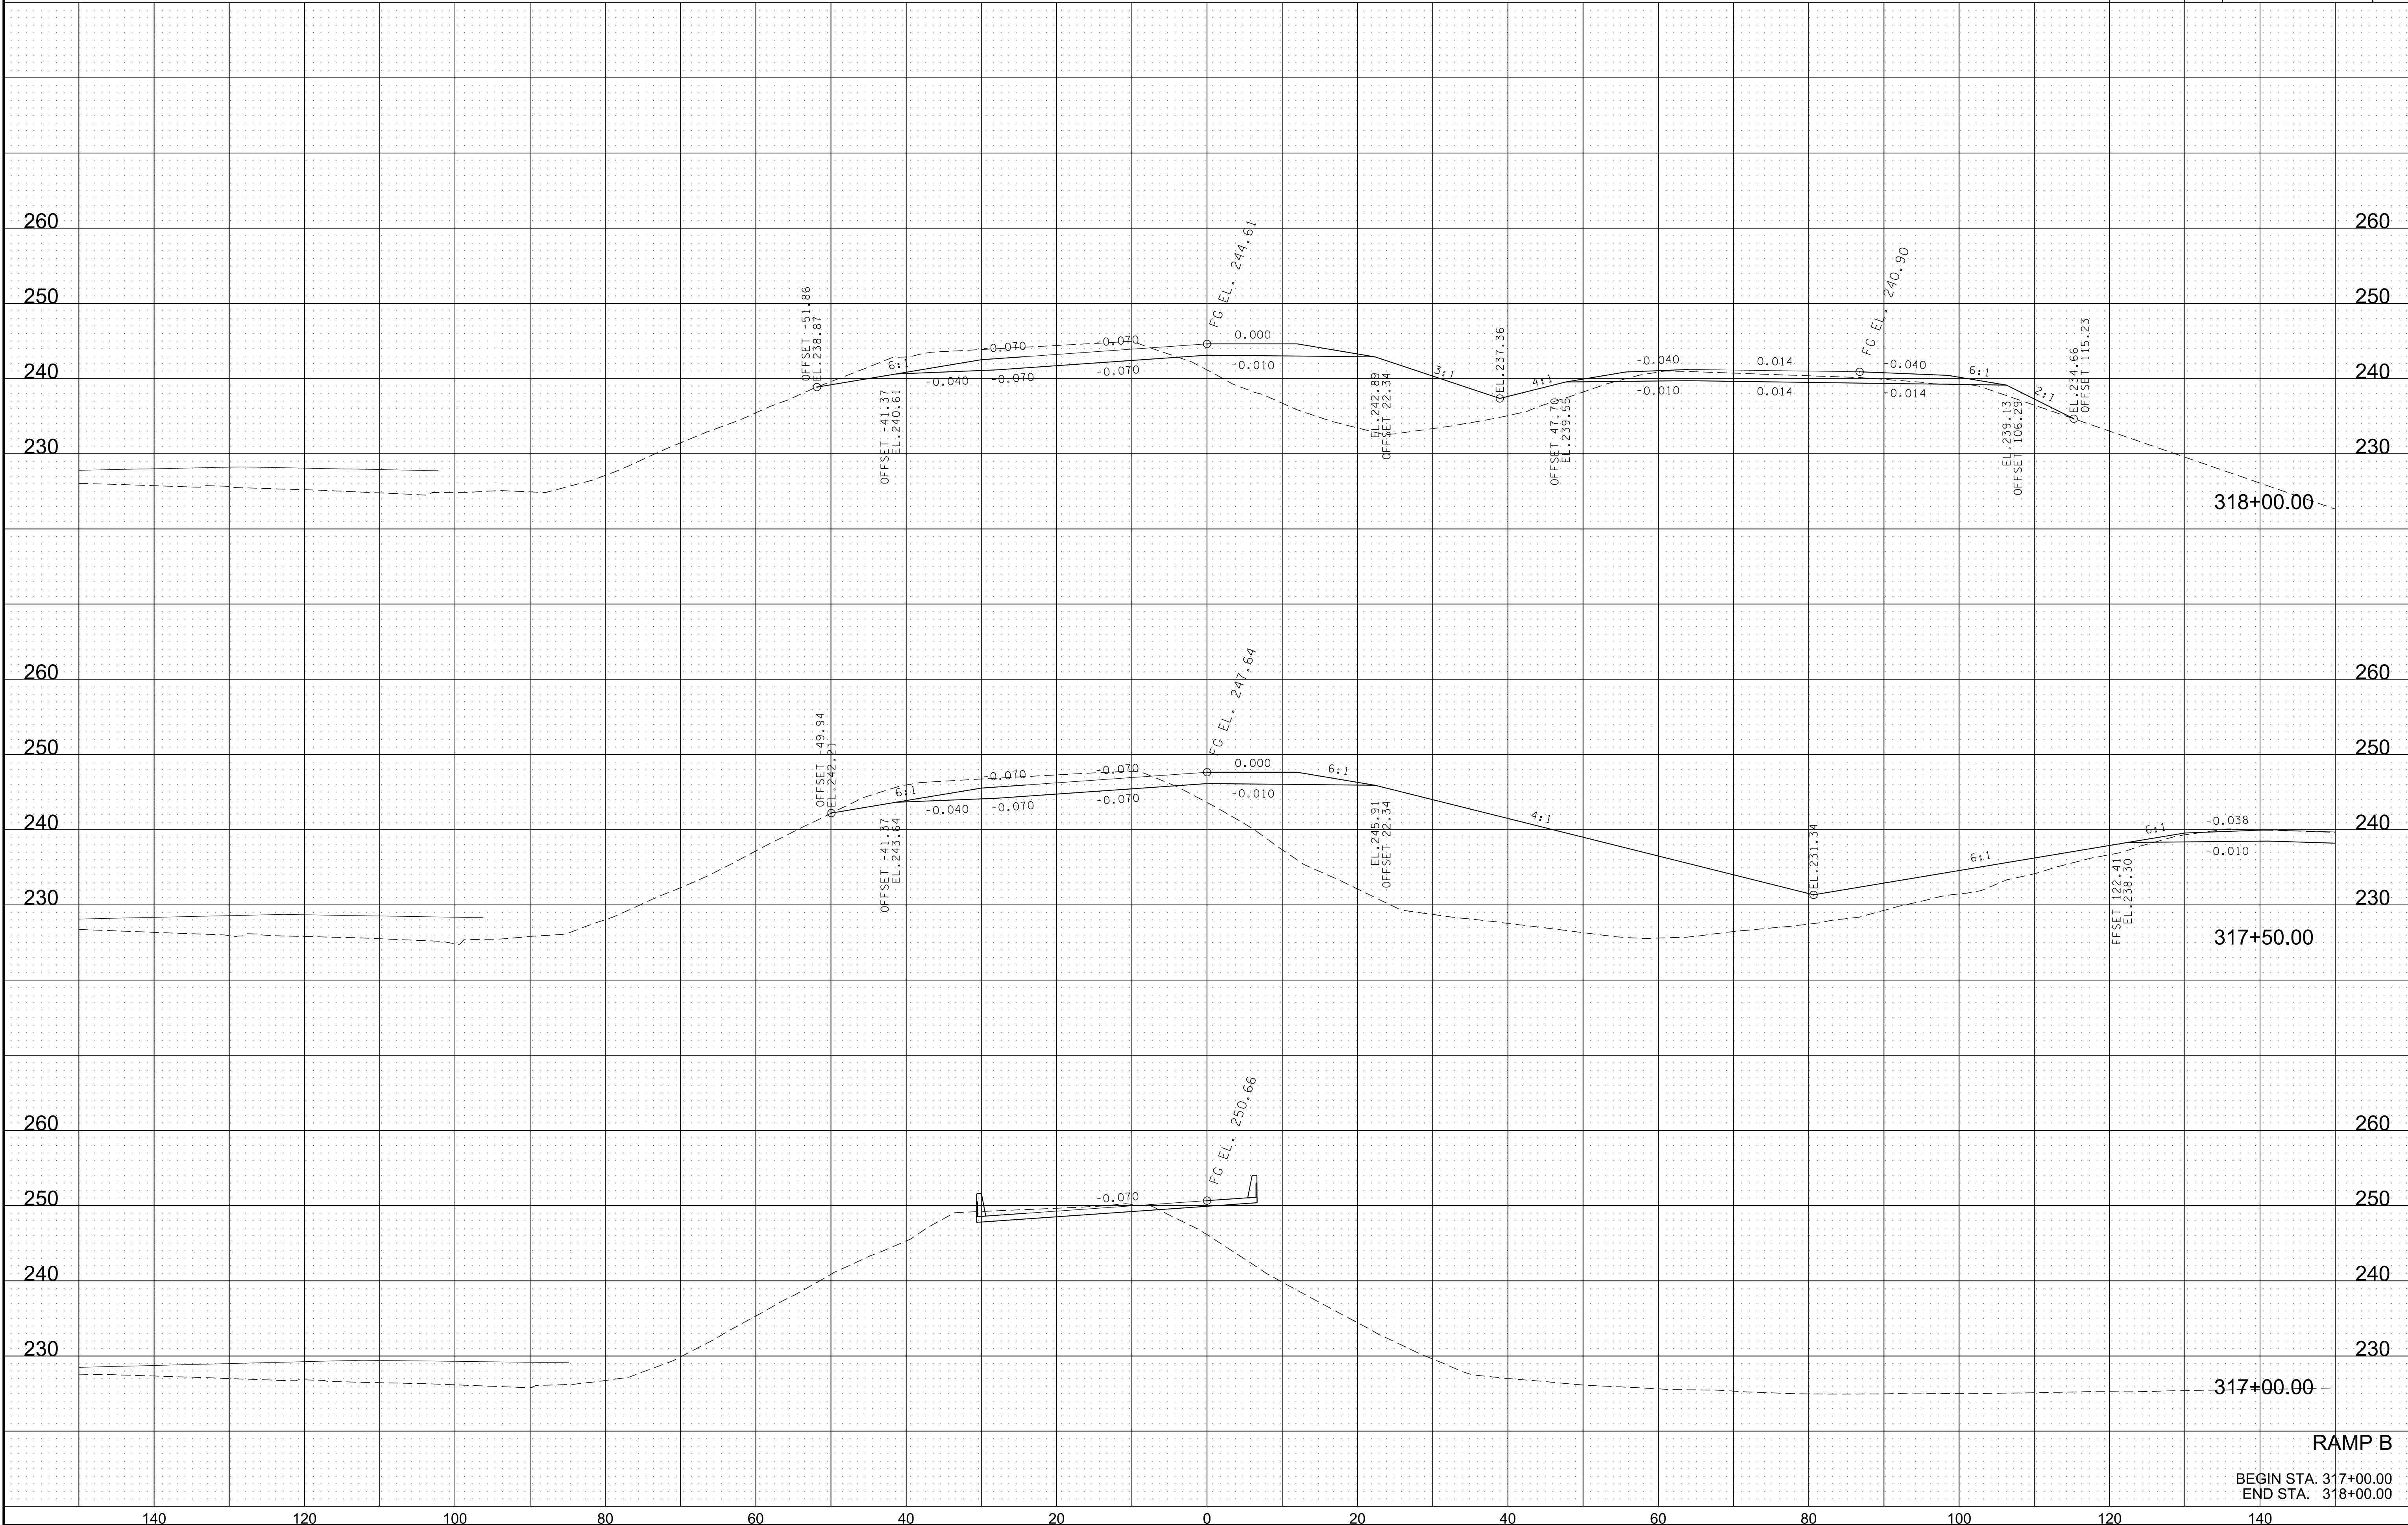


RAMP B

BEGIN STA. 317+00.00
END STA. 318+00.00

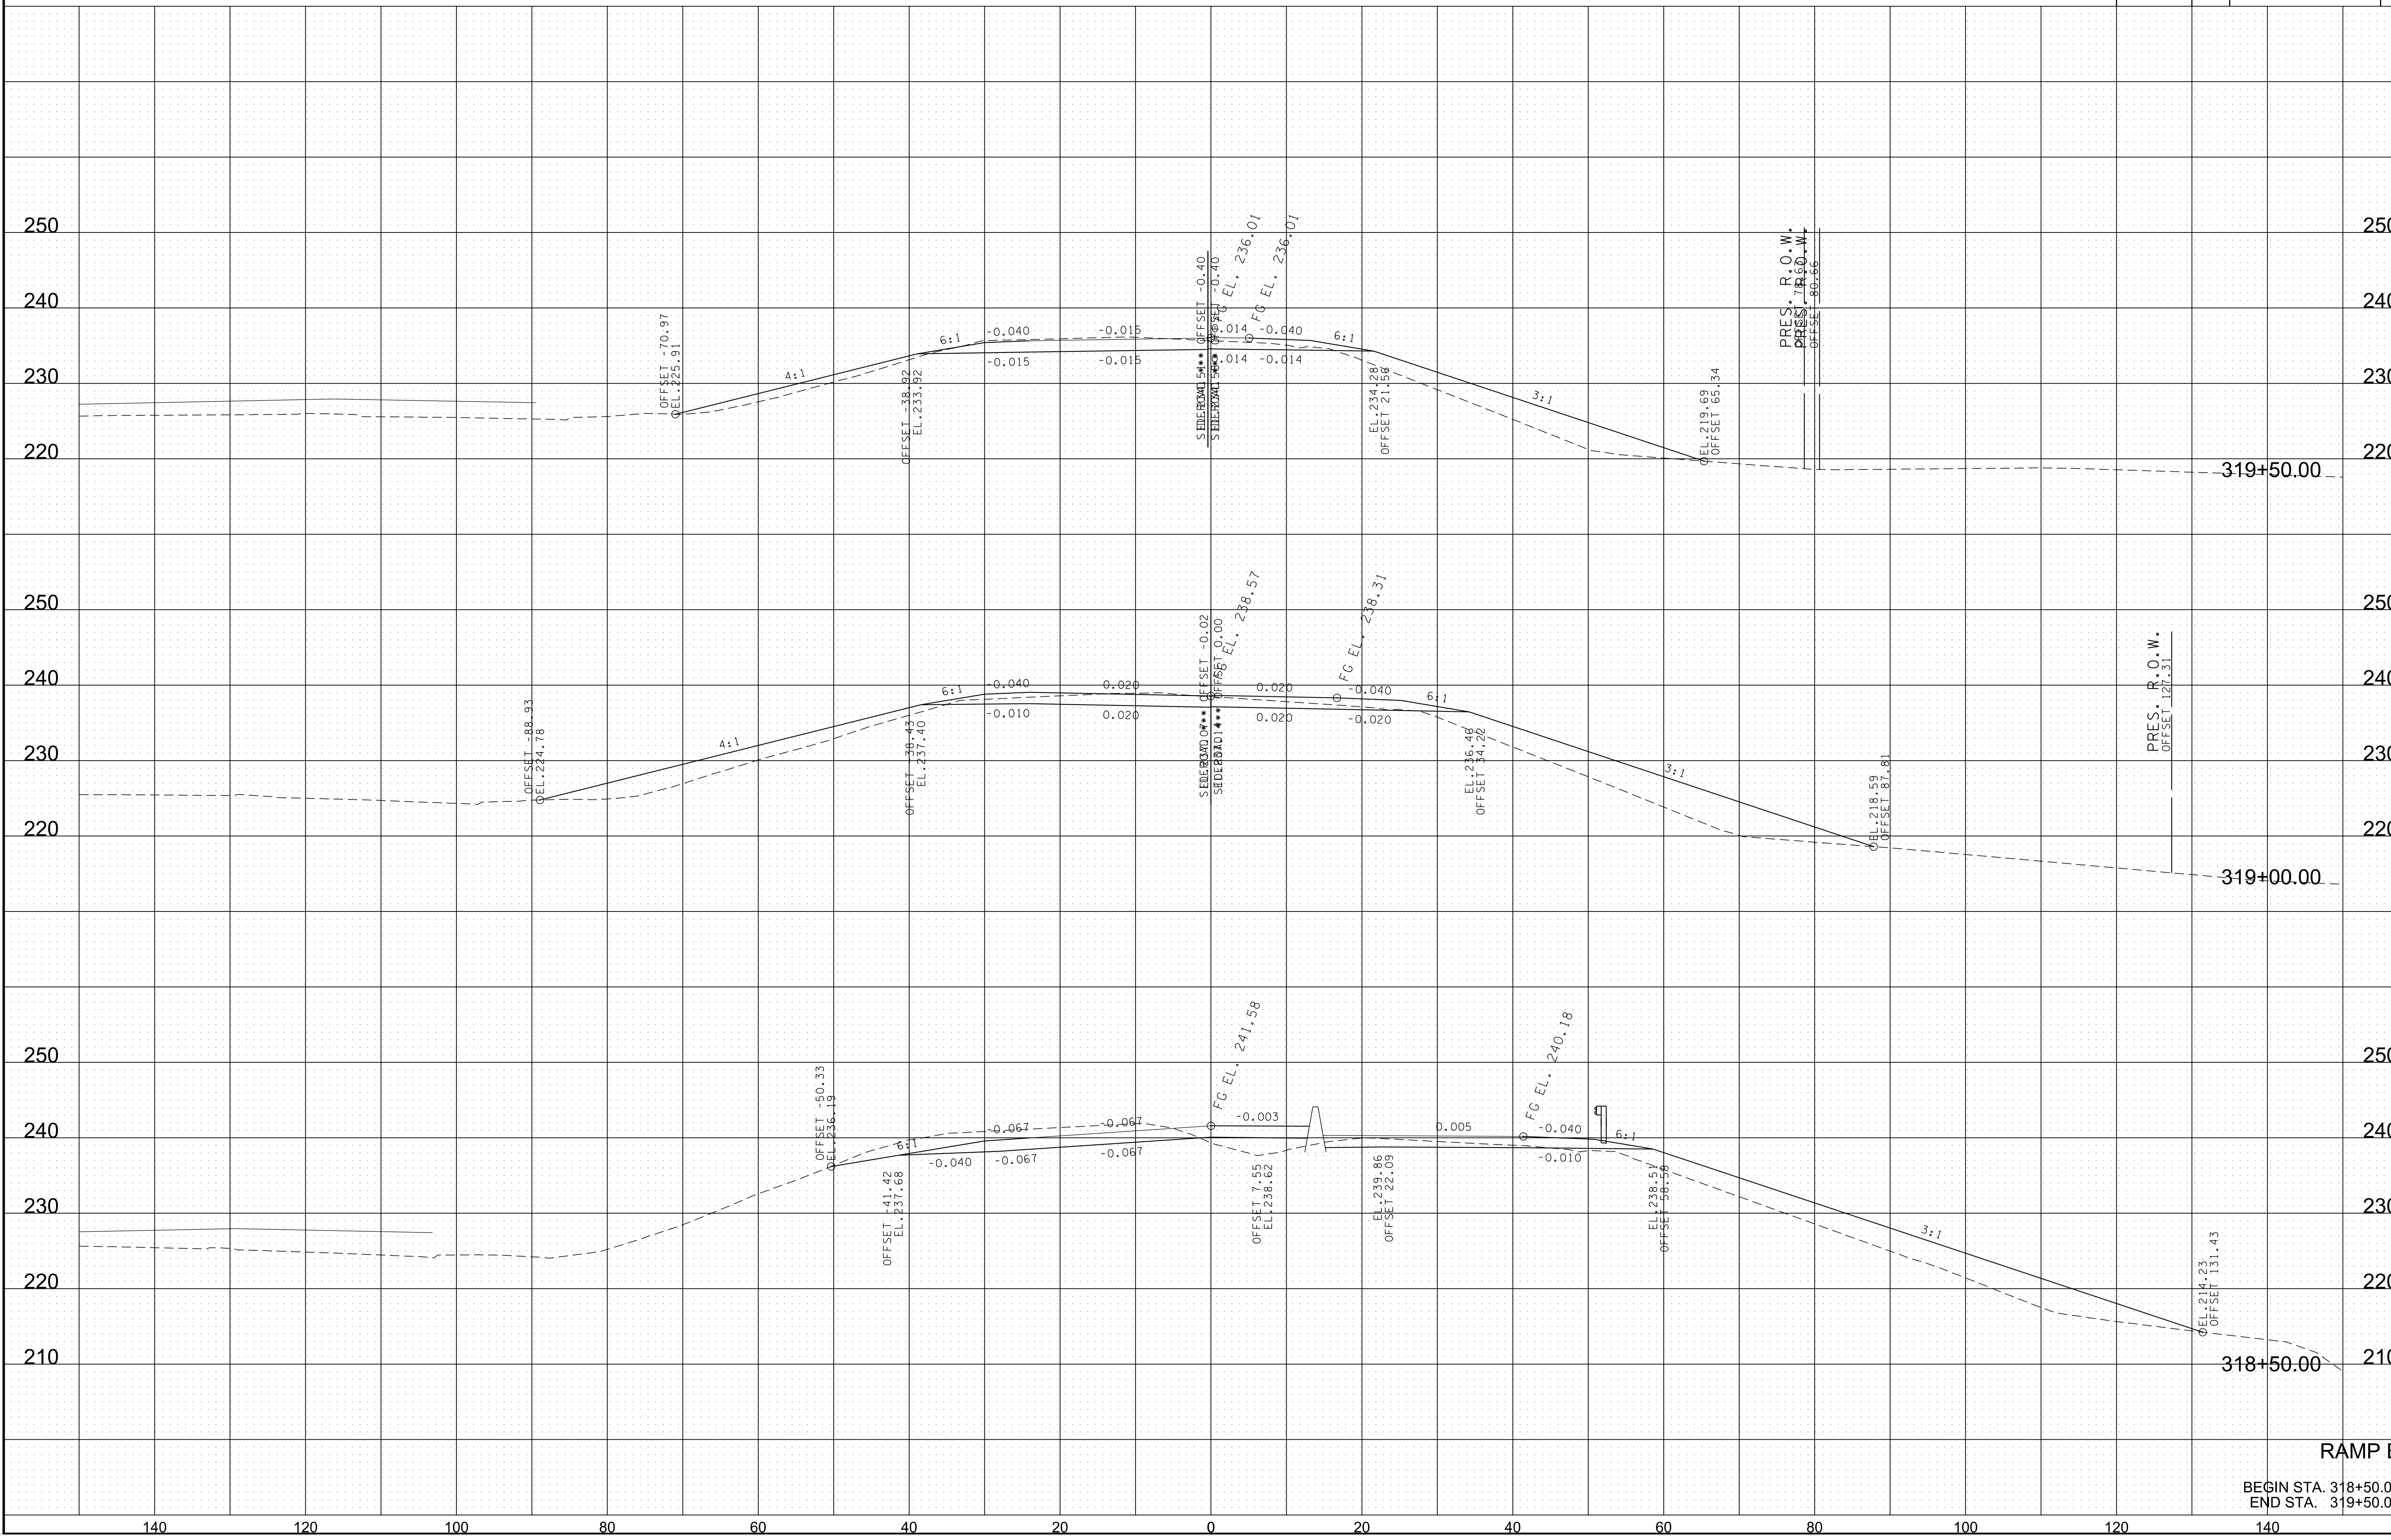

7/3/2023 6:51:37 PM
K:\MEM_Roadway\115004119 - SR 14 CMGC\Cadd\Plans\155 Bridges\113 - RampBXS.dgn

TYPE	YEAR	PROJECT NO.	SHEET NO.
LINE&GRADE	2023	BR-155-1(135)	125

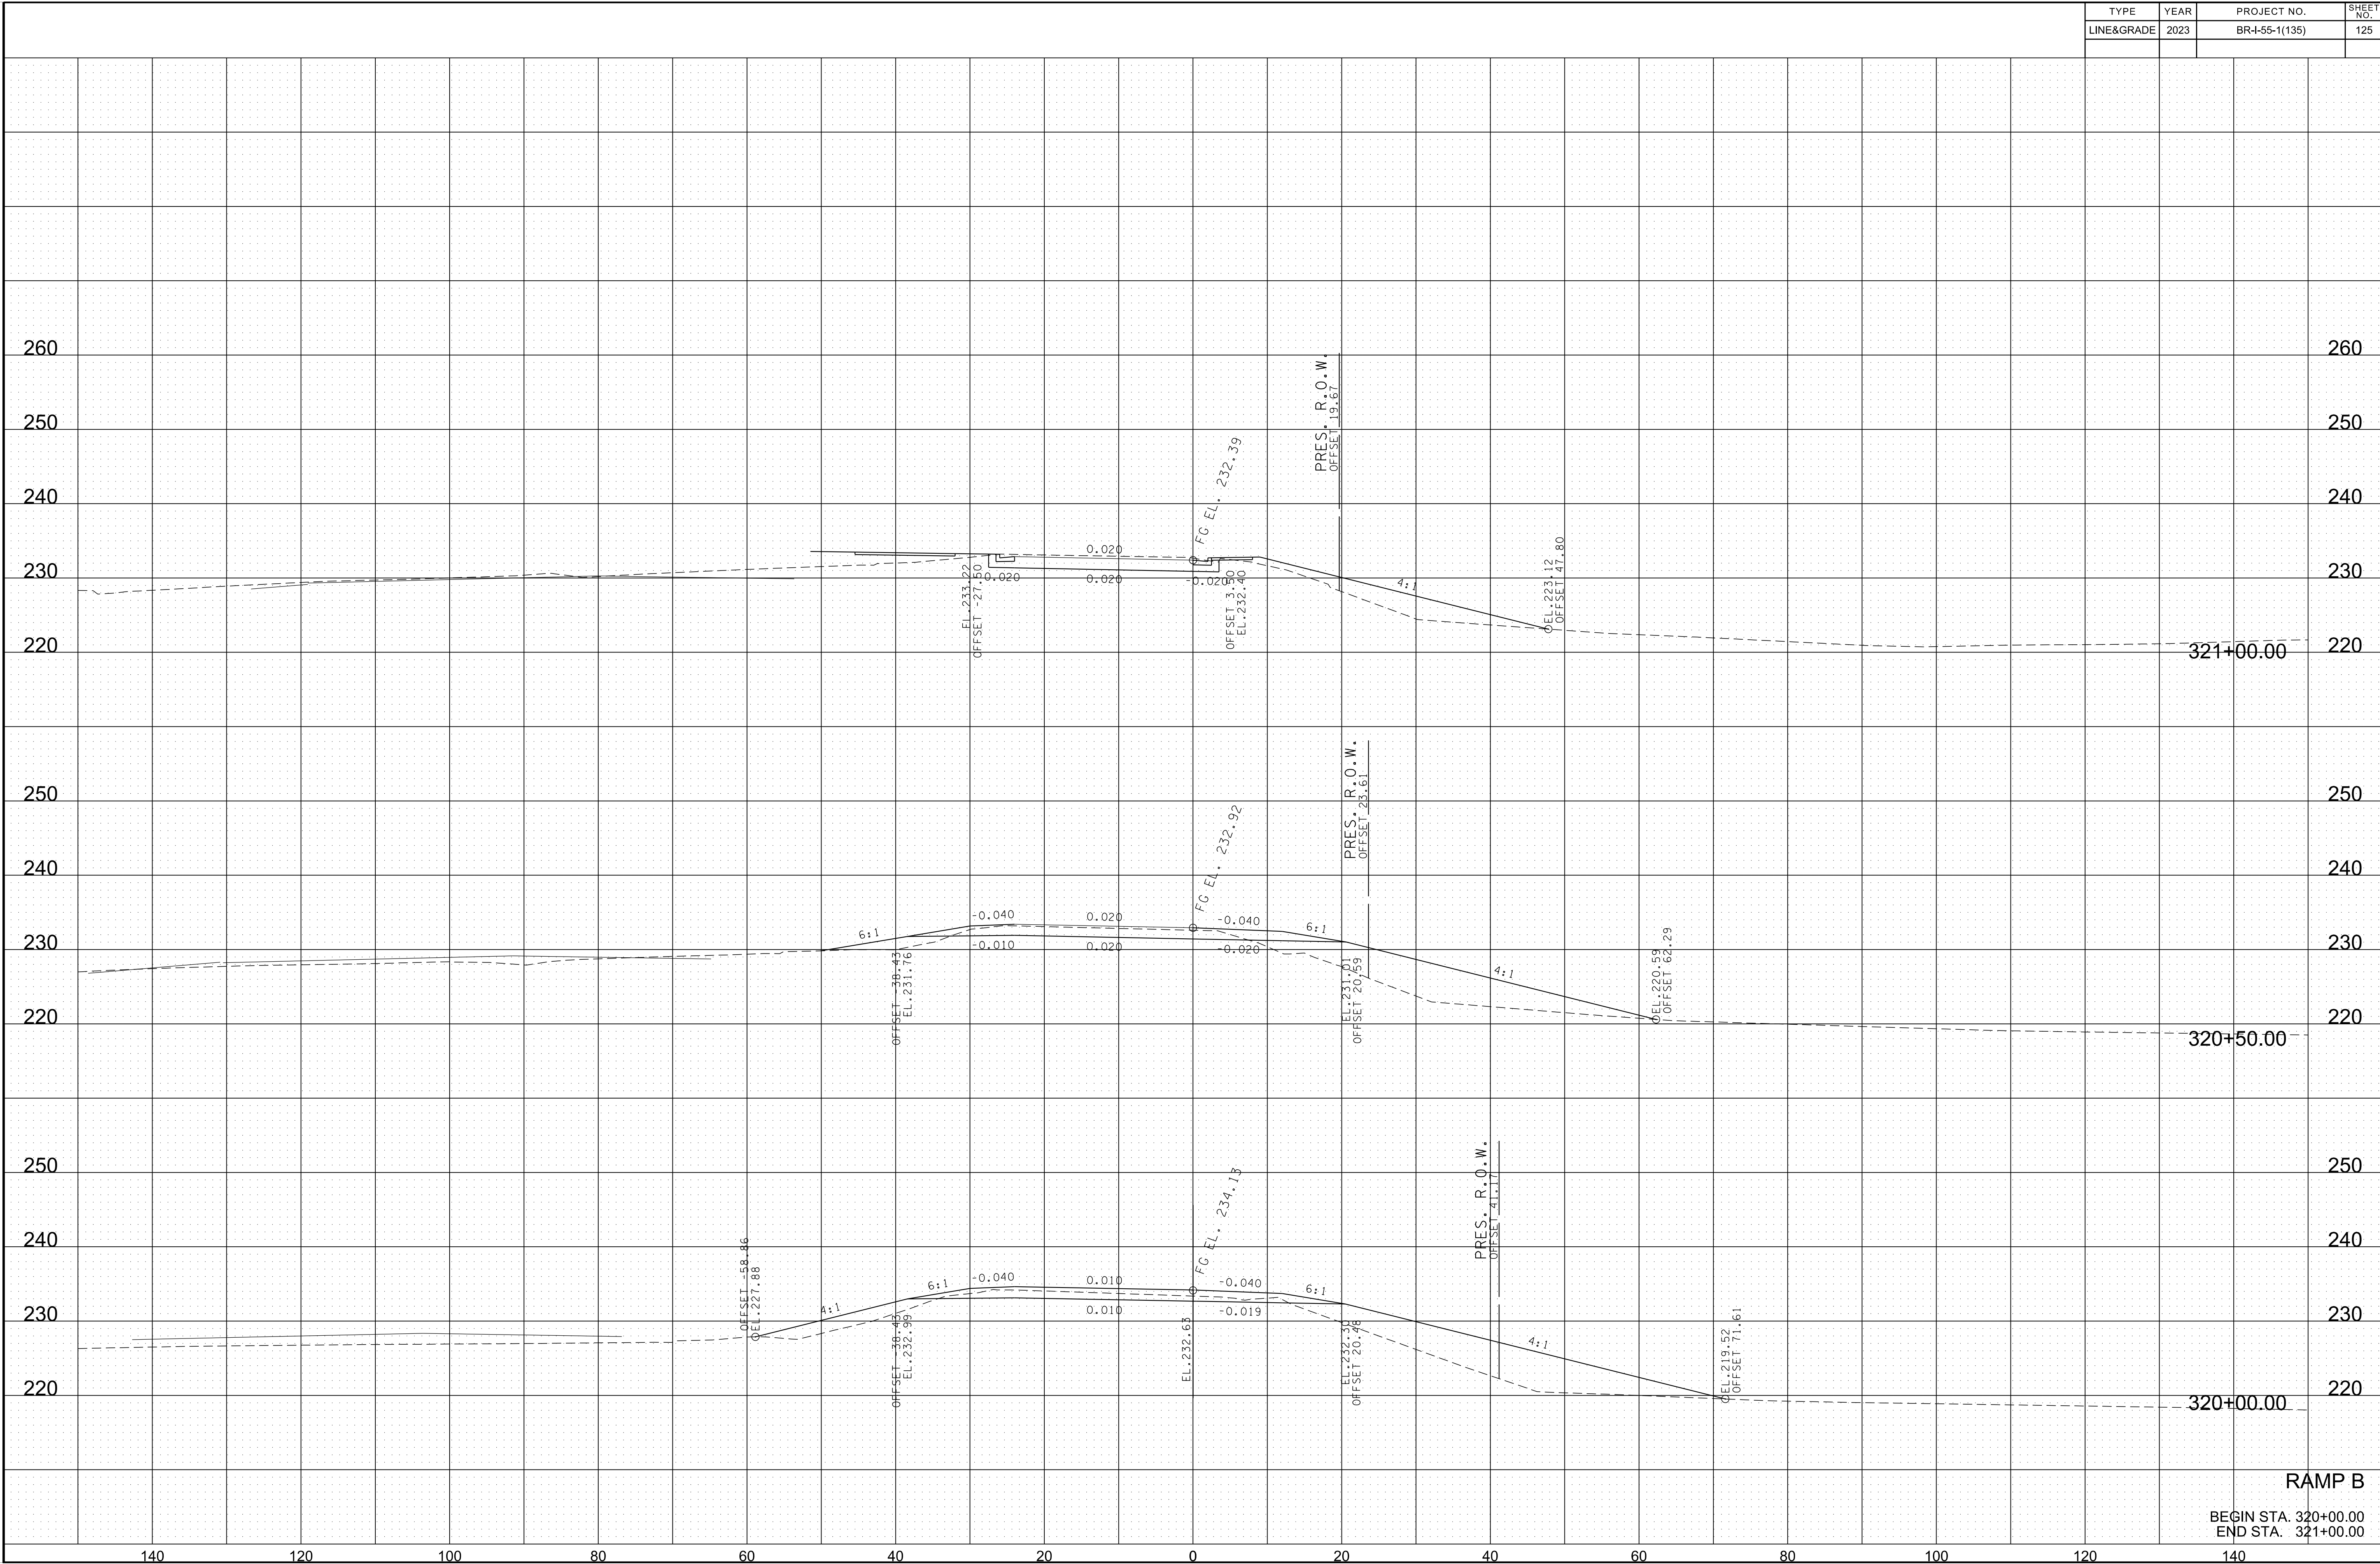


RAMP B

BEGIN STA. 320+00.00
END STA. 321+00.00


7/3/2023 6:51:40 PM
K:\MEM_Roadway\115004119 - SR 14 CMGC\Cadd\Plans\55 Bridges\113 - RampBXS.dgn

TYPE	YEAR	PROJECT NO.	SHEET NO.
LINE&GRADE	2023	BR-4-55-1(135)	126

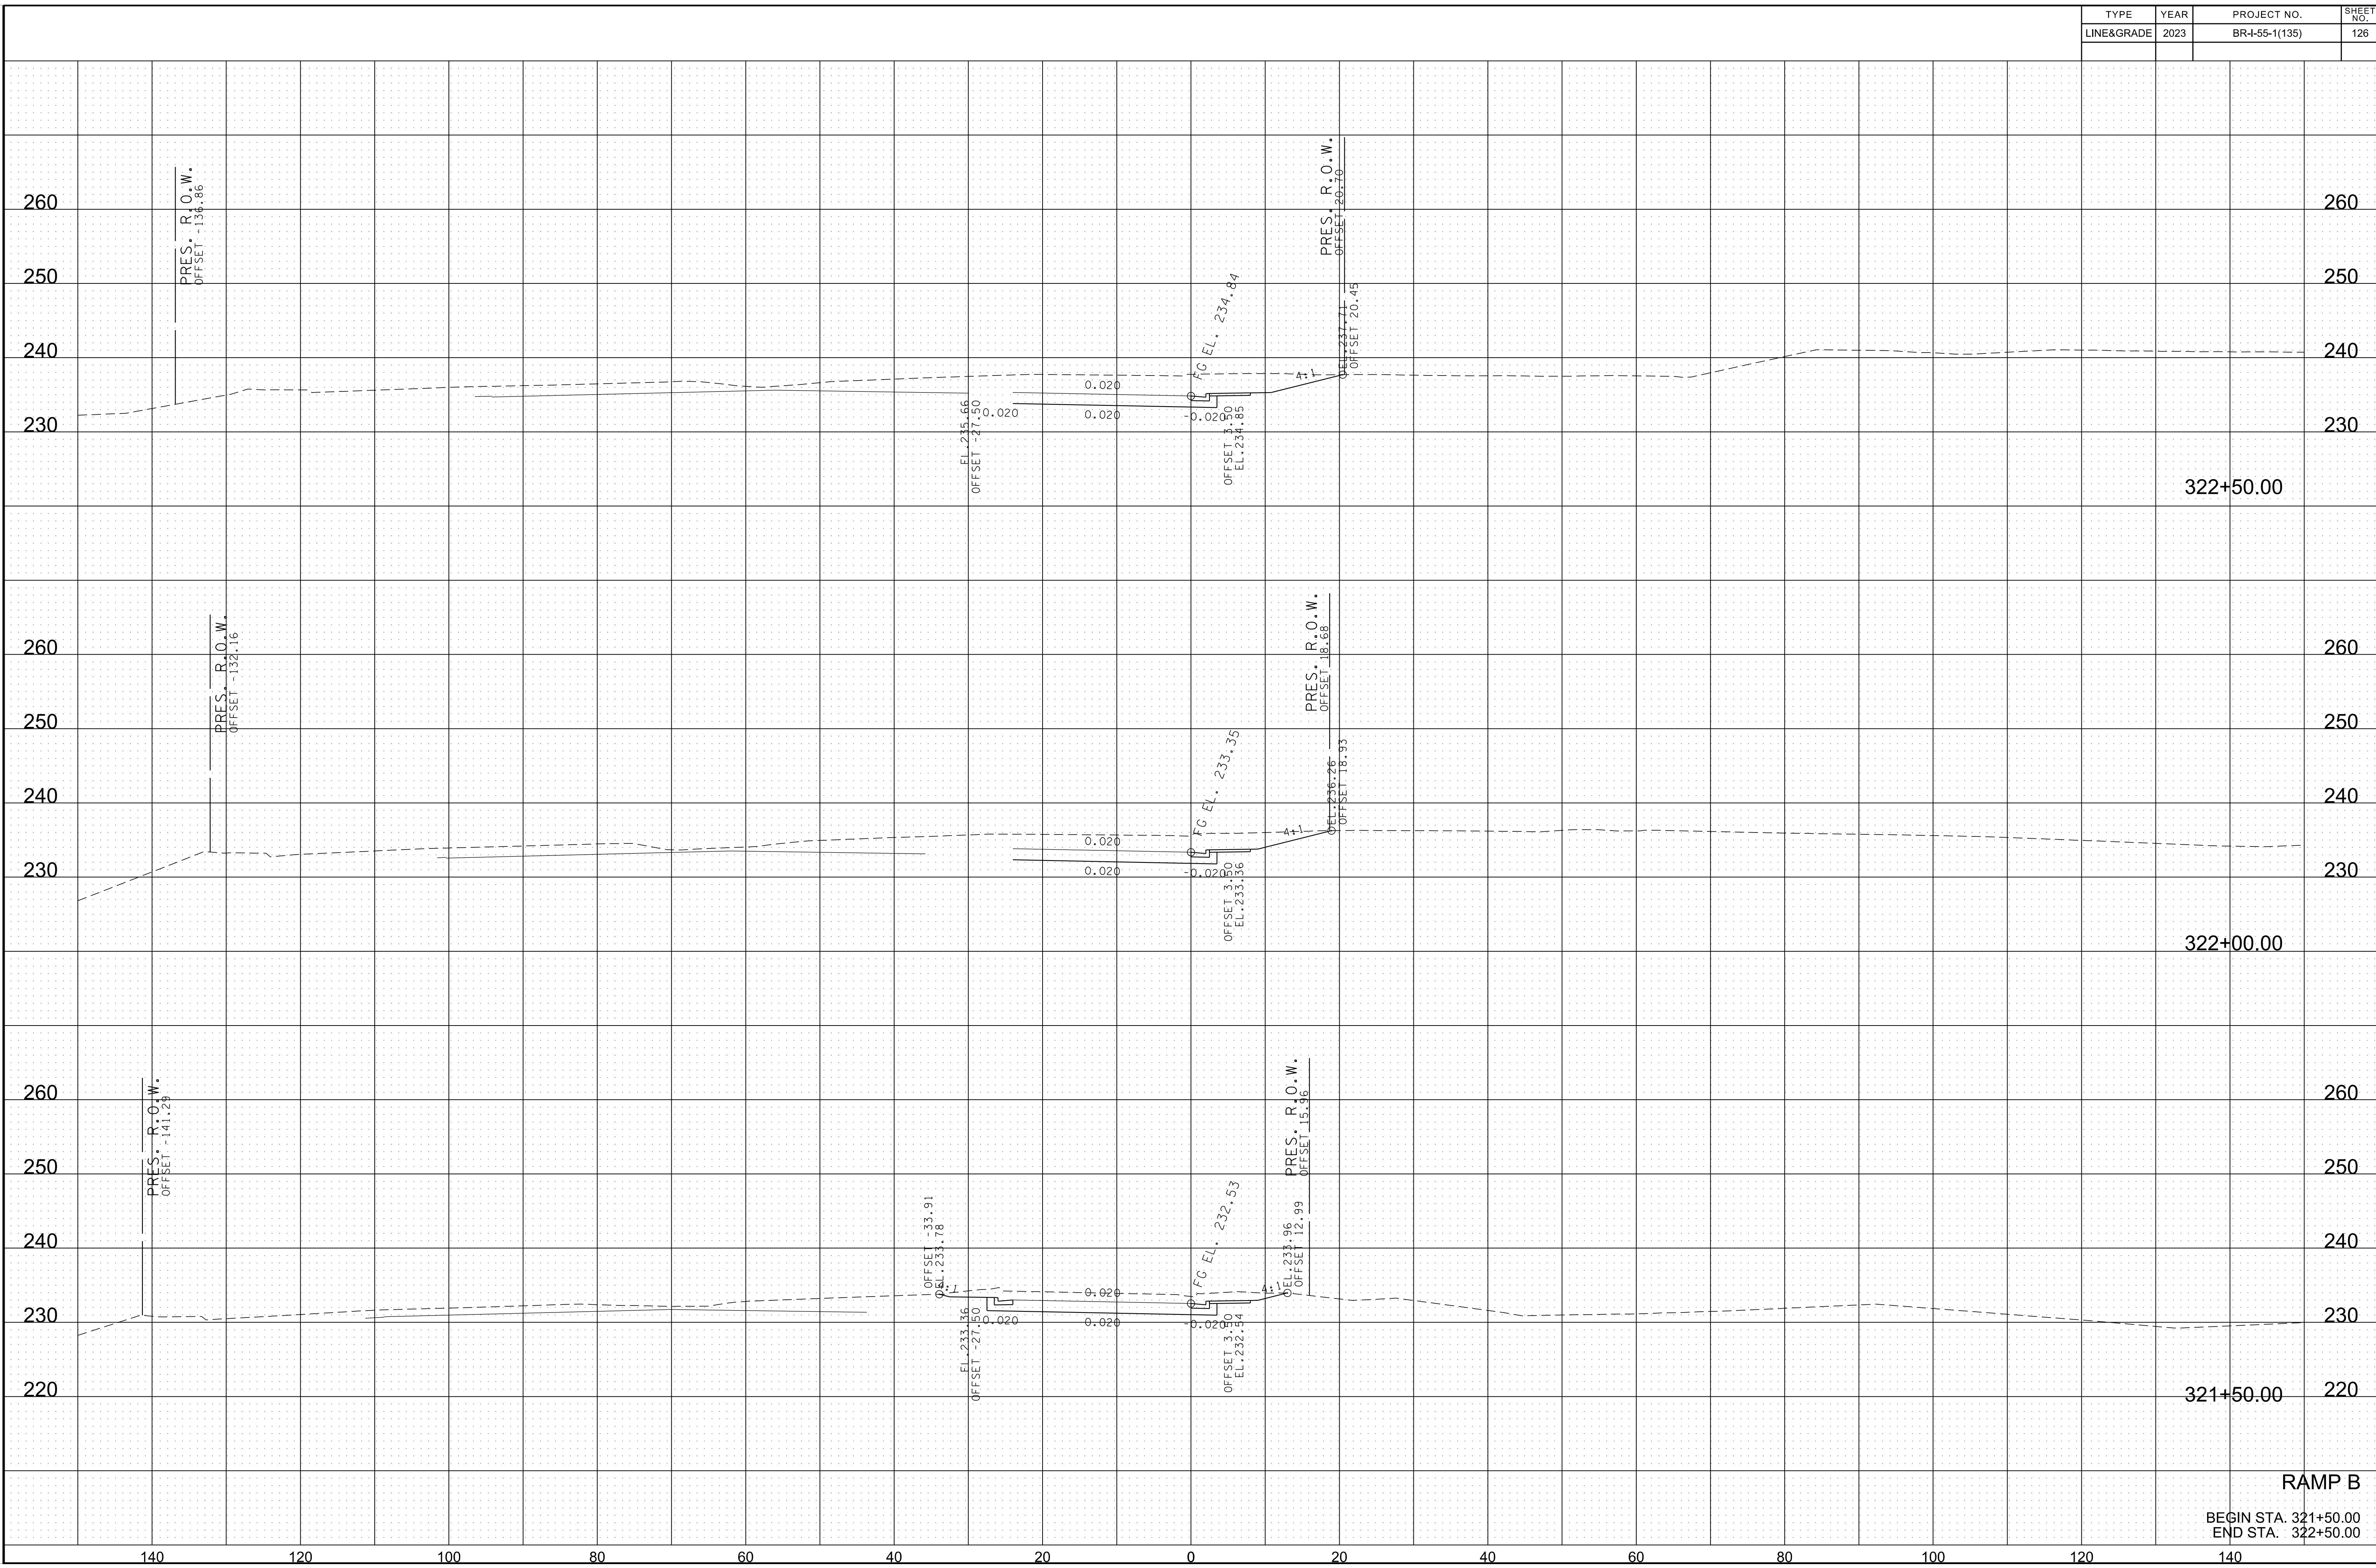


7/3/2023 6:51:45 PM
K:\MEM_Roadway\115004119 - SR 14 CMGC\Cadd\Plans\I55 Bridges\113 - RampBXS.dgn

TYPE	YEAR	PROJECT NO.	SHEET NO.
LINE&GRADE	2023	BR-I-55-1(135)	128

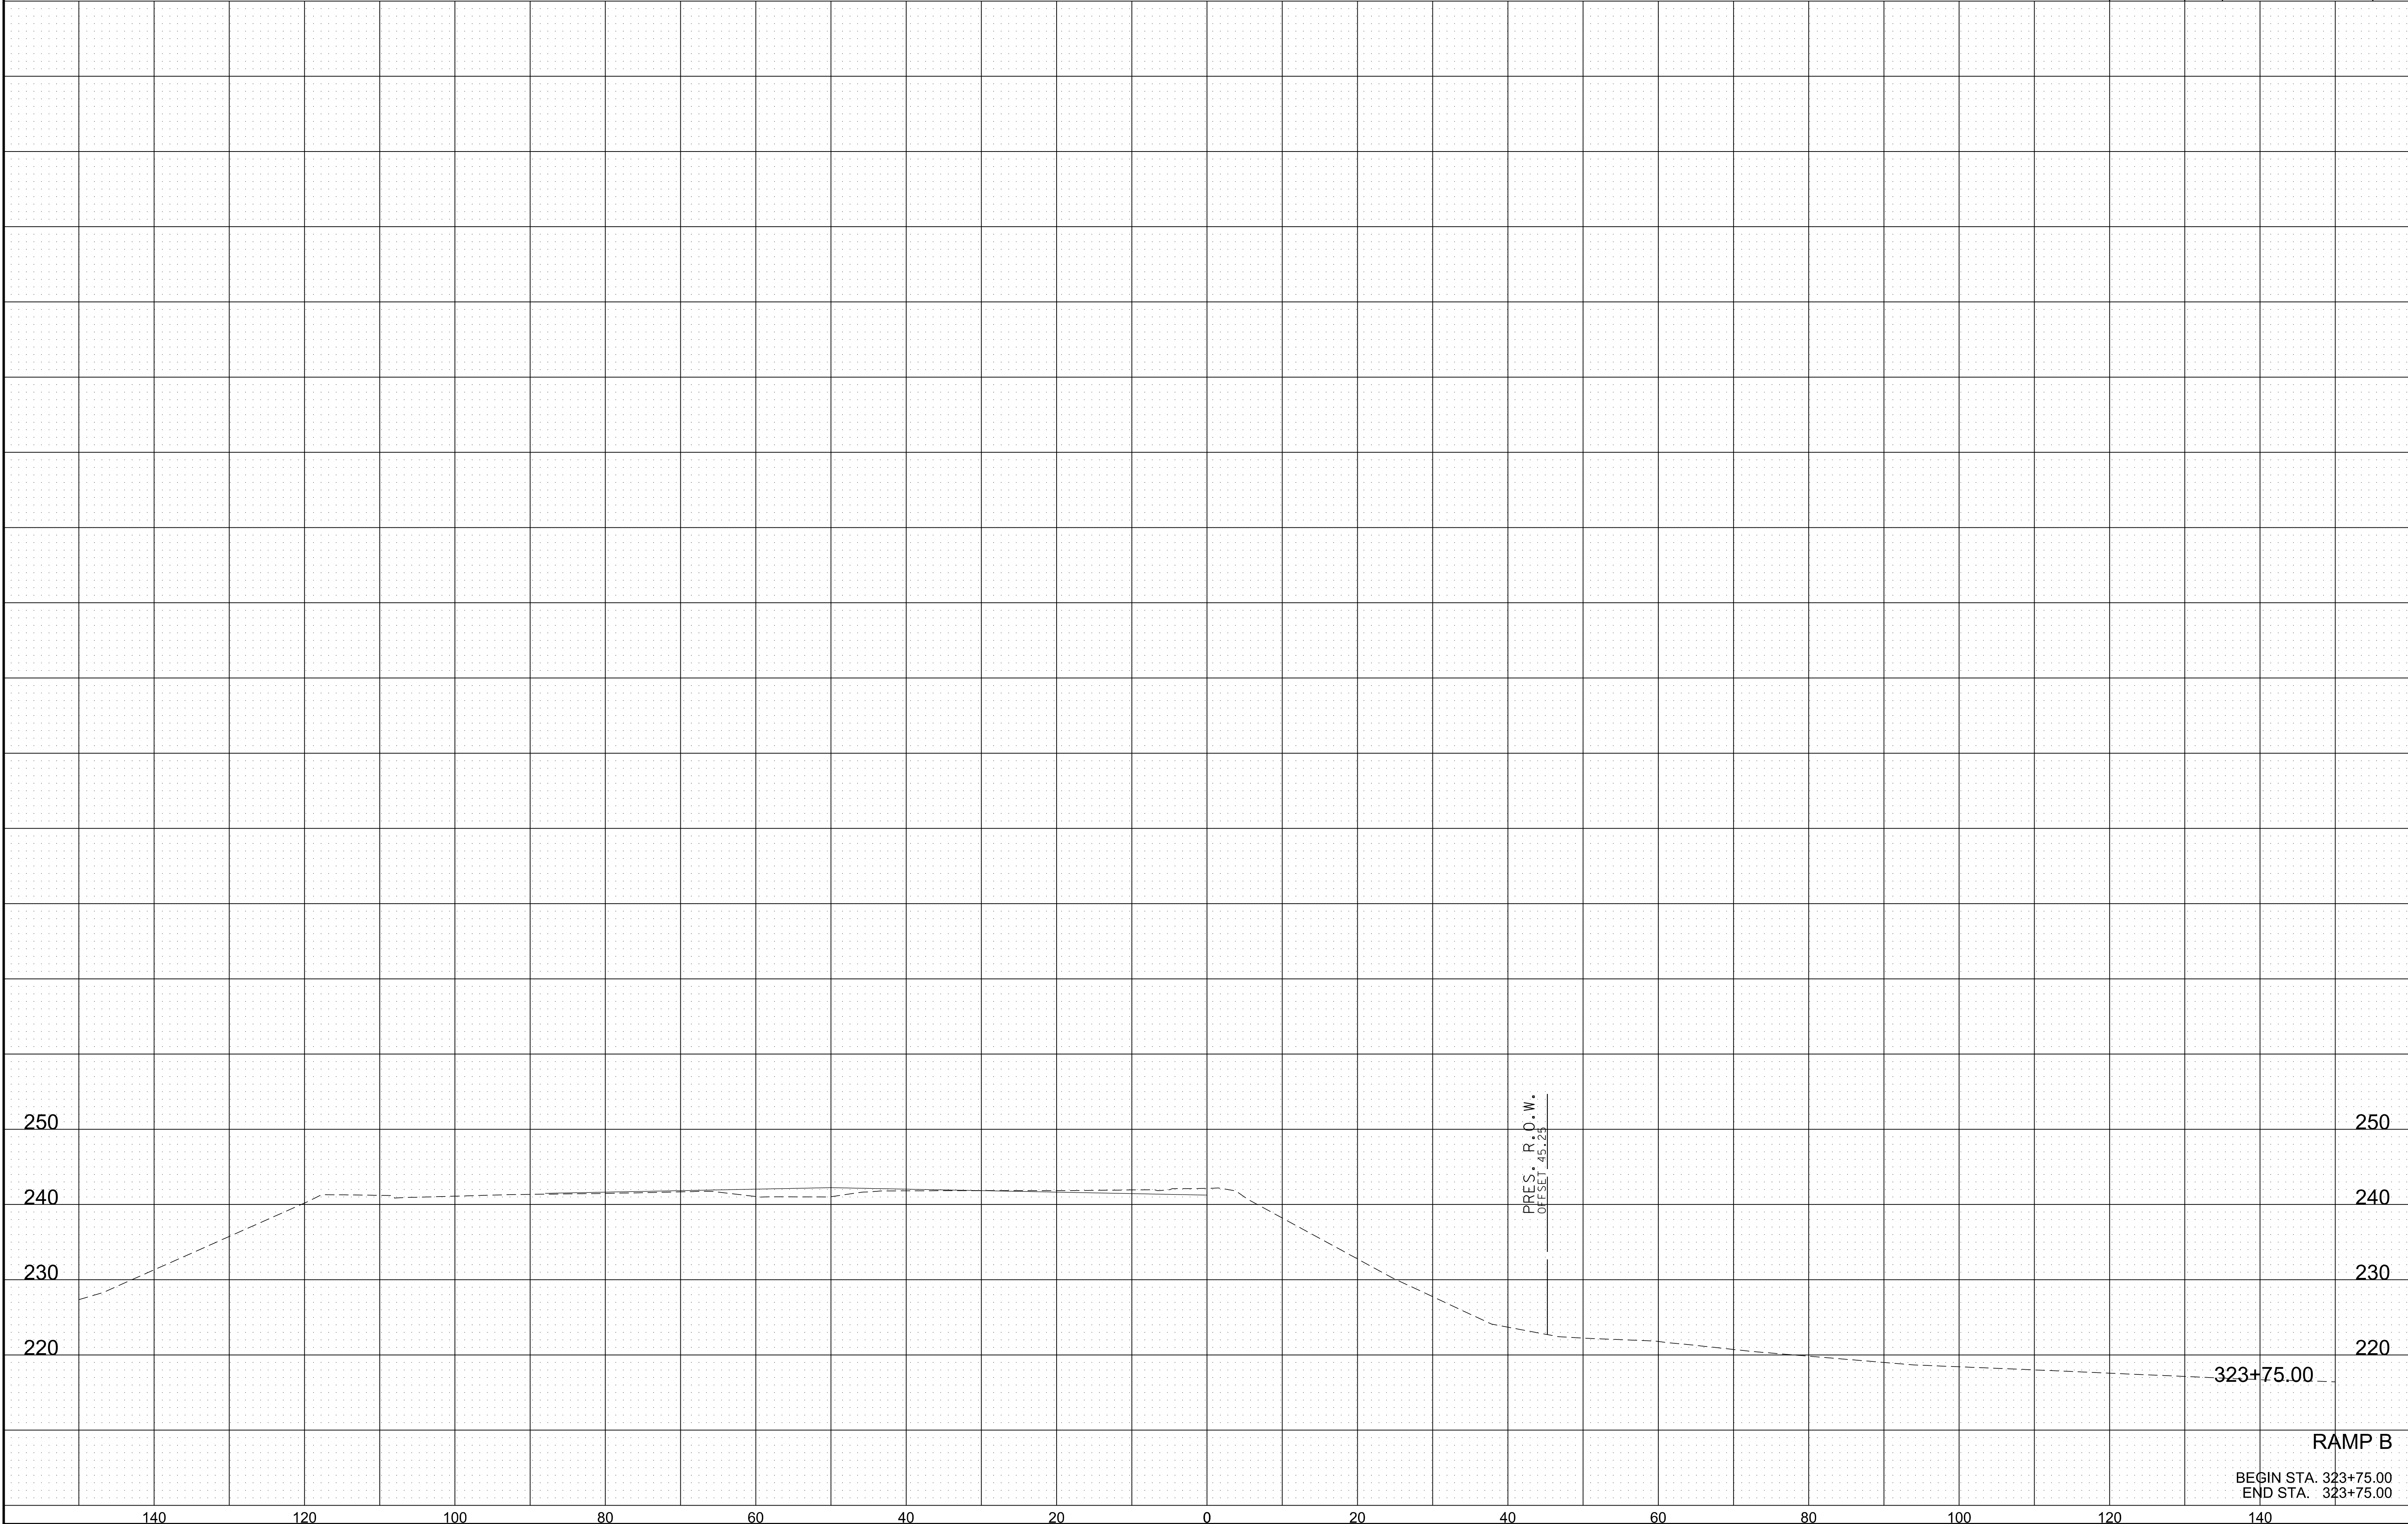


RAMP B
BEGIN STA. 323+75.00
END STA. 323+75.00

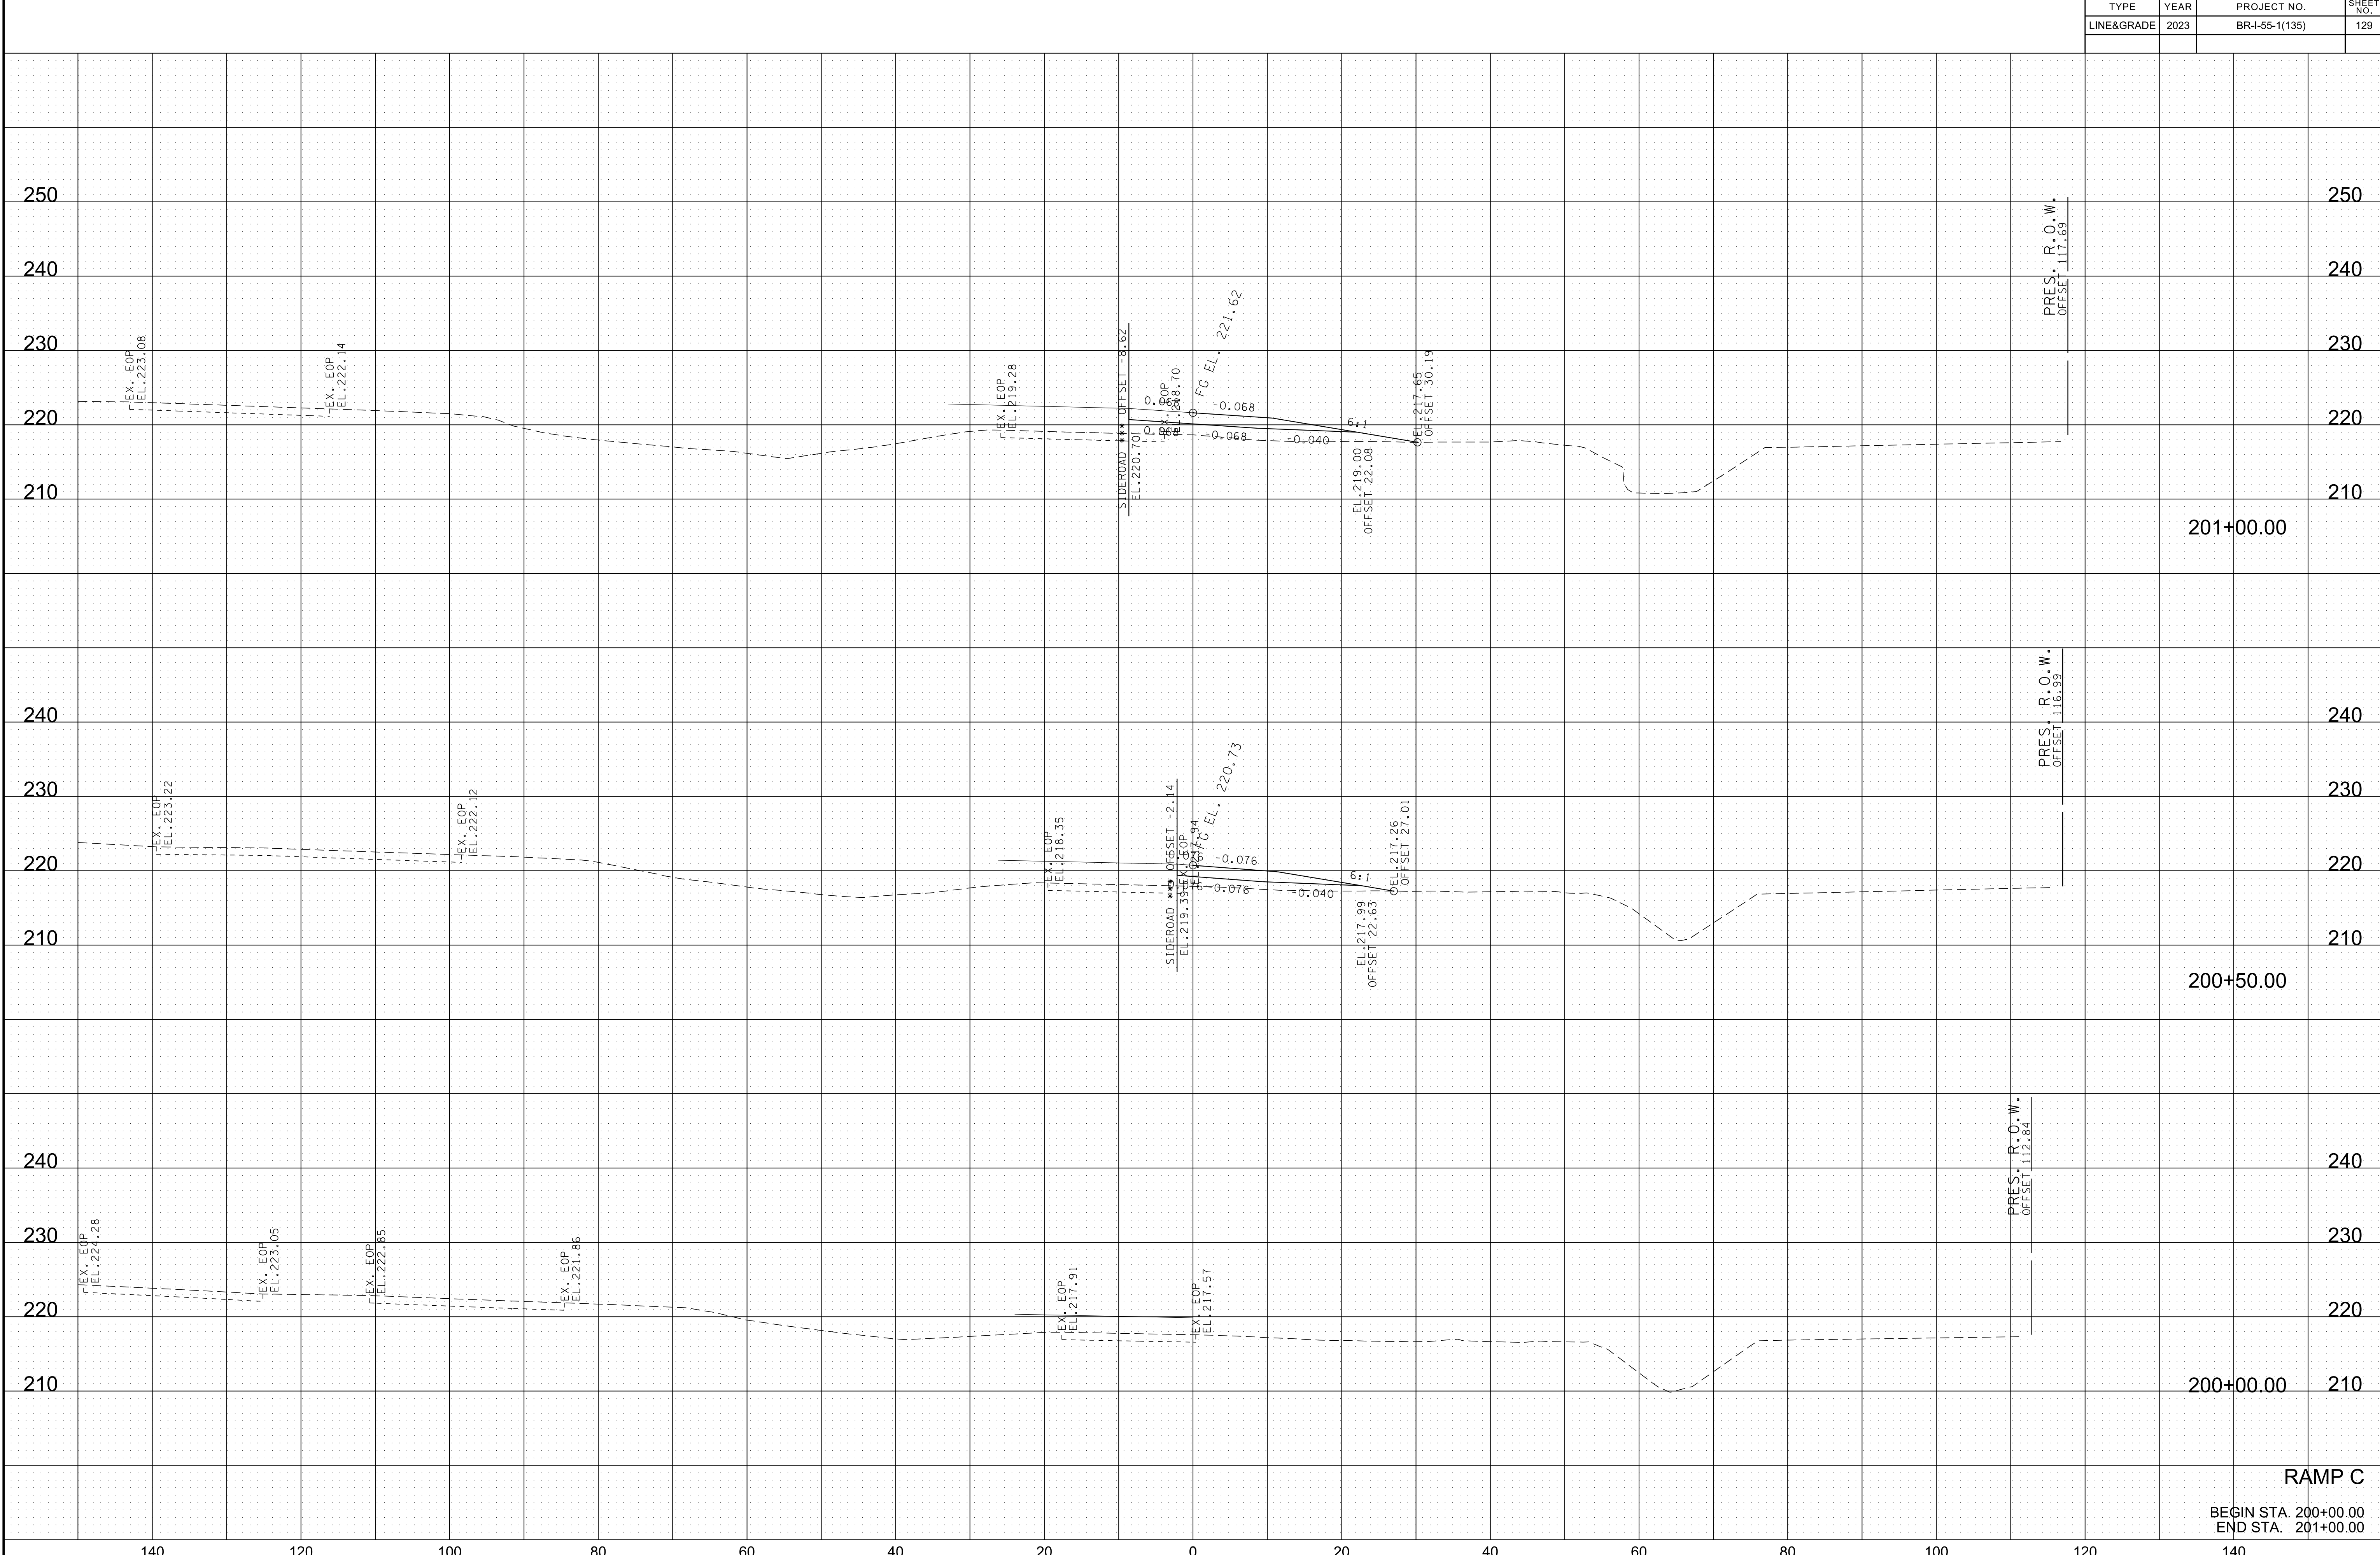

7/3/2023 6:51:50 PM
K:\MEM_Roadway\115004119 - SR 14 CMGC\Cadd\Plans\155 Bridges\129 - RampCXS.dgn

TYPE	YEAR	PROJECT NO.	SHEET NO.
LINE&GRADE	2023	BR-1-55-1(135)	130

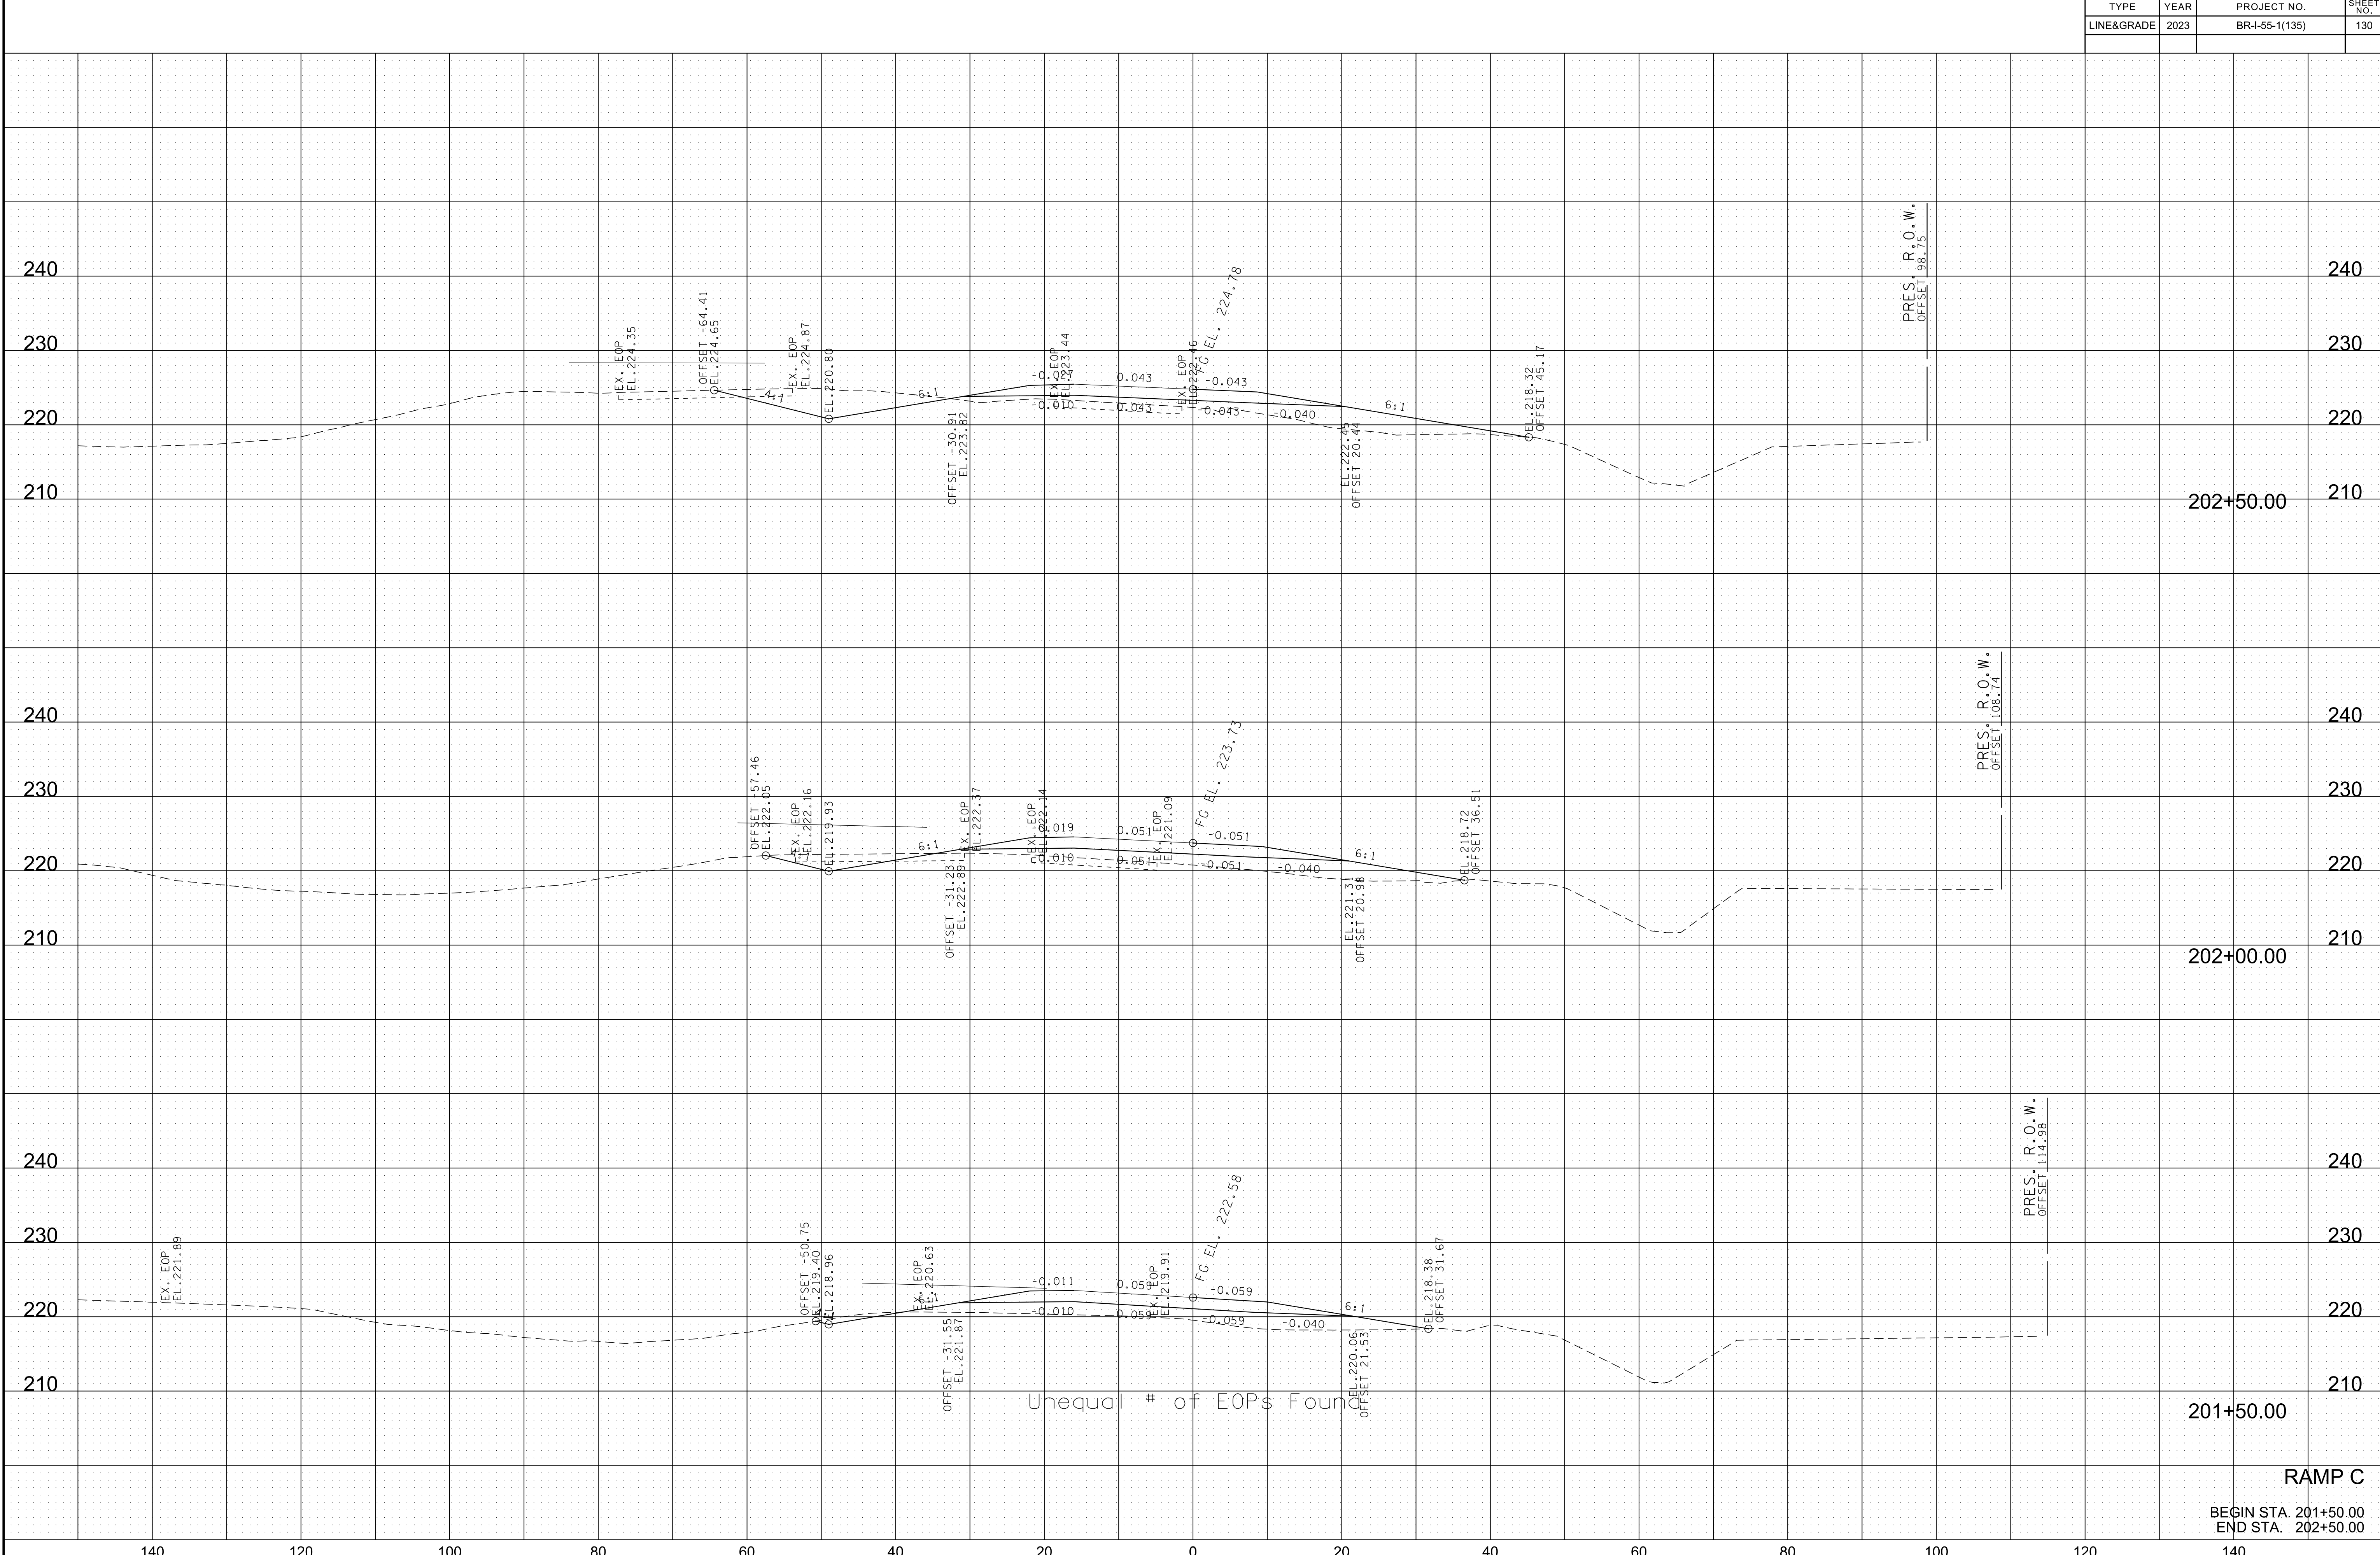


RAMP C

BEGIN STA. 201+50.00
END STA. 202+50.00


7/3/2023 6:51:52 PM
K:\MEM_Roadway\115004119 - SR 14 CMGC\Cadd\Plans\155 Bridges\129 - RampCXS.dgn

TYPE	YEAR	PROJECT NO.	SHEET NO.
LINE&GRADE	2023	BR-4-55-1(135)	131

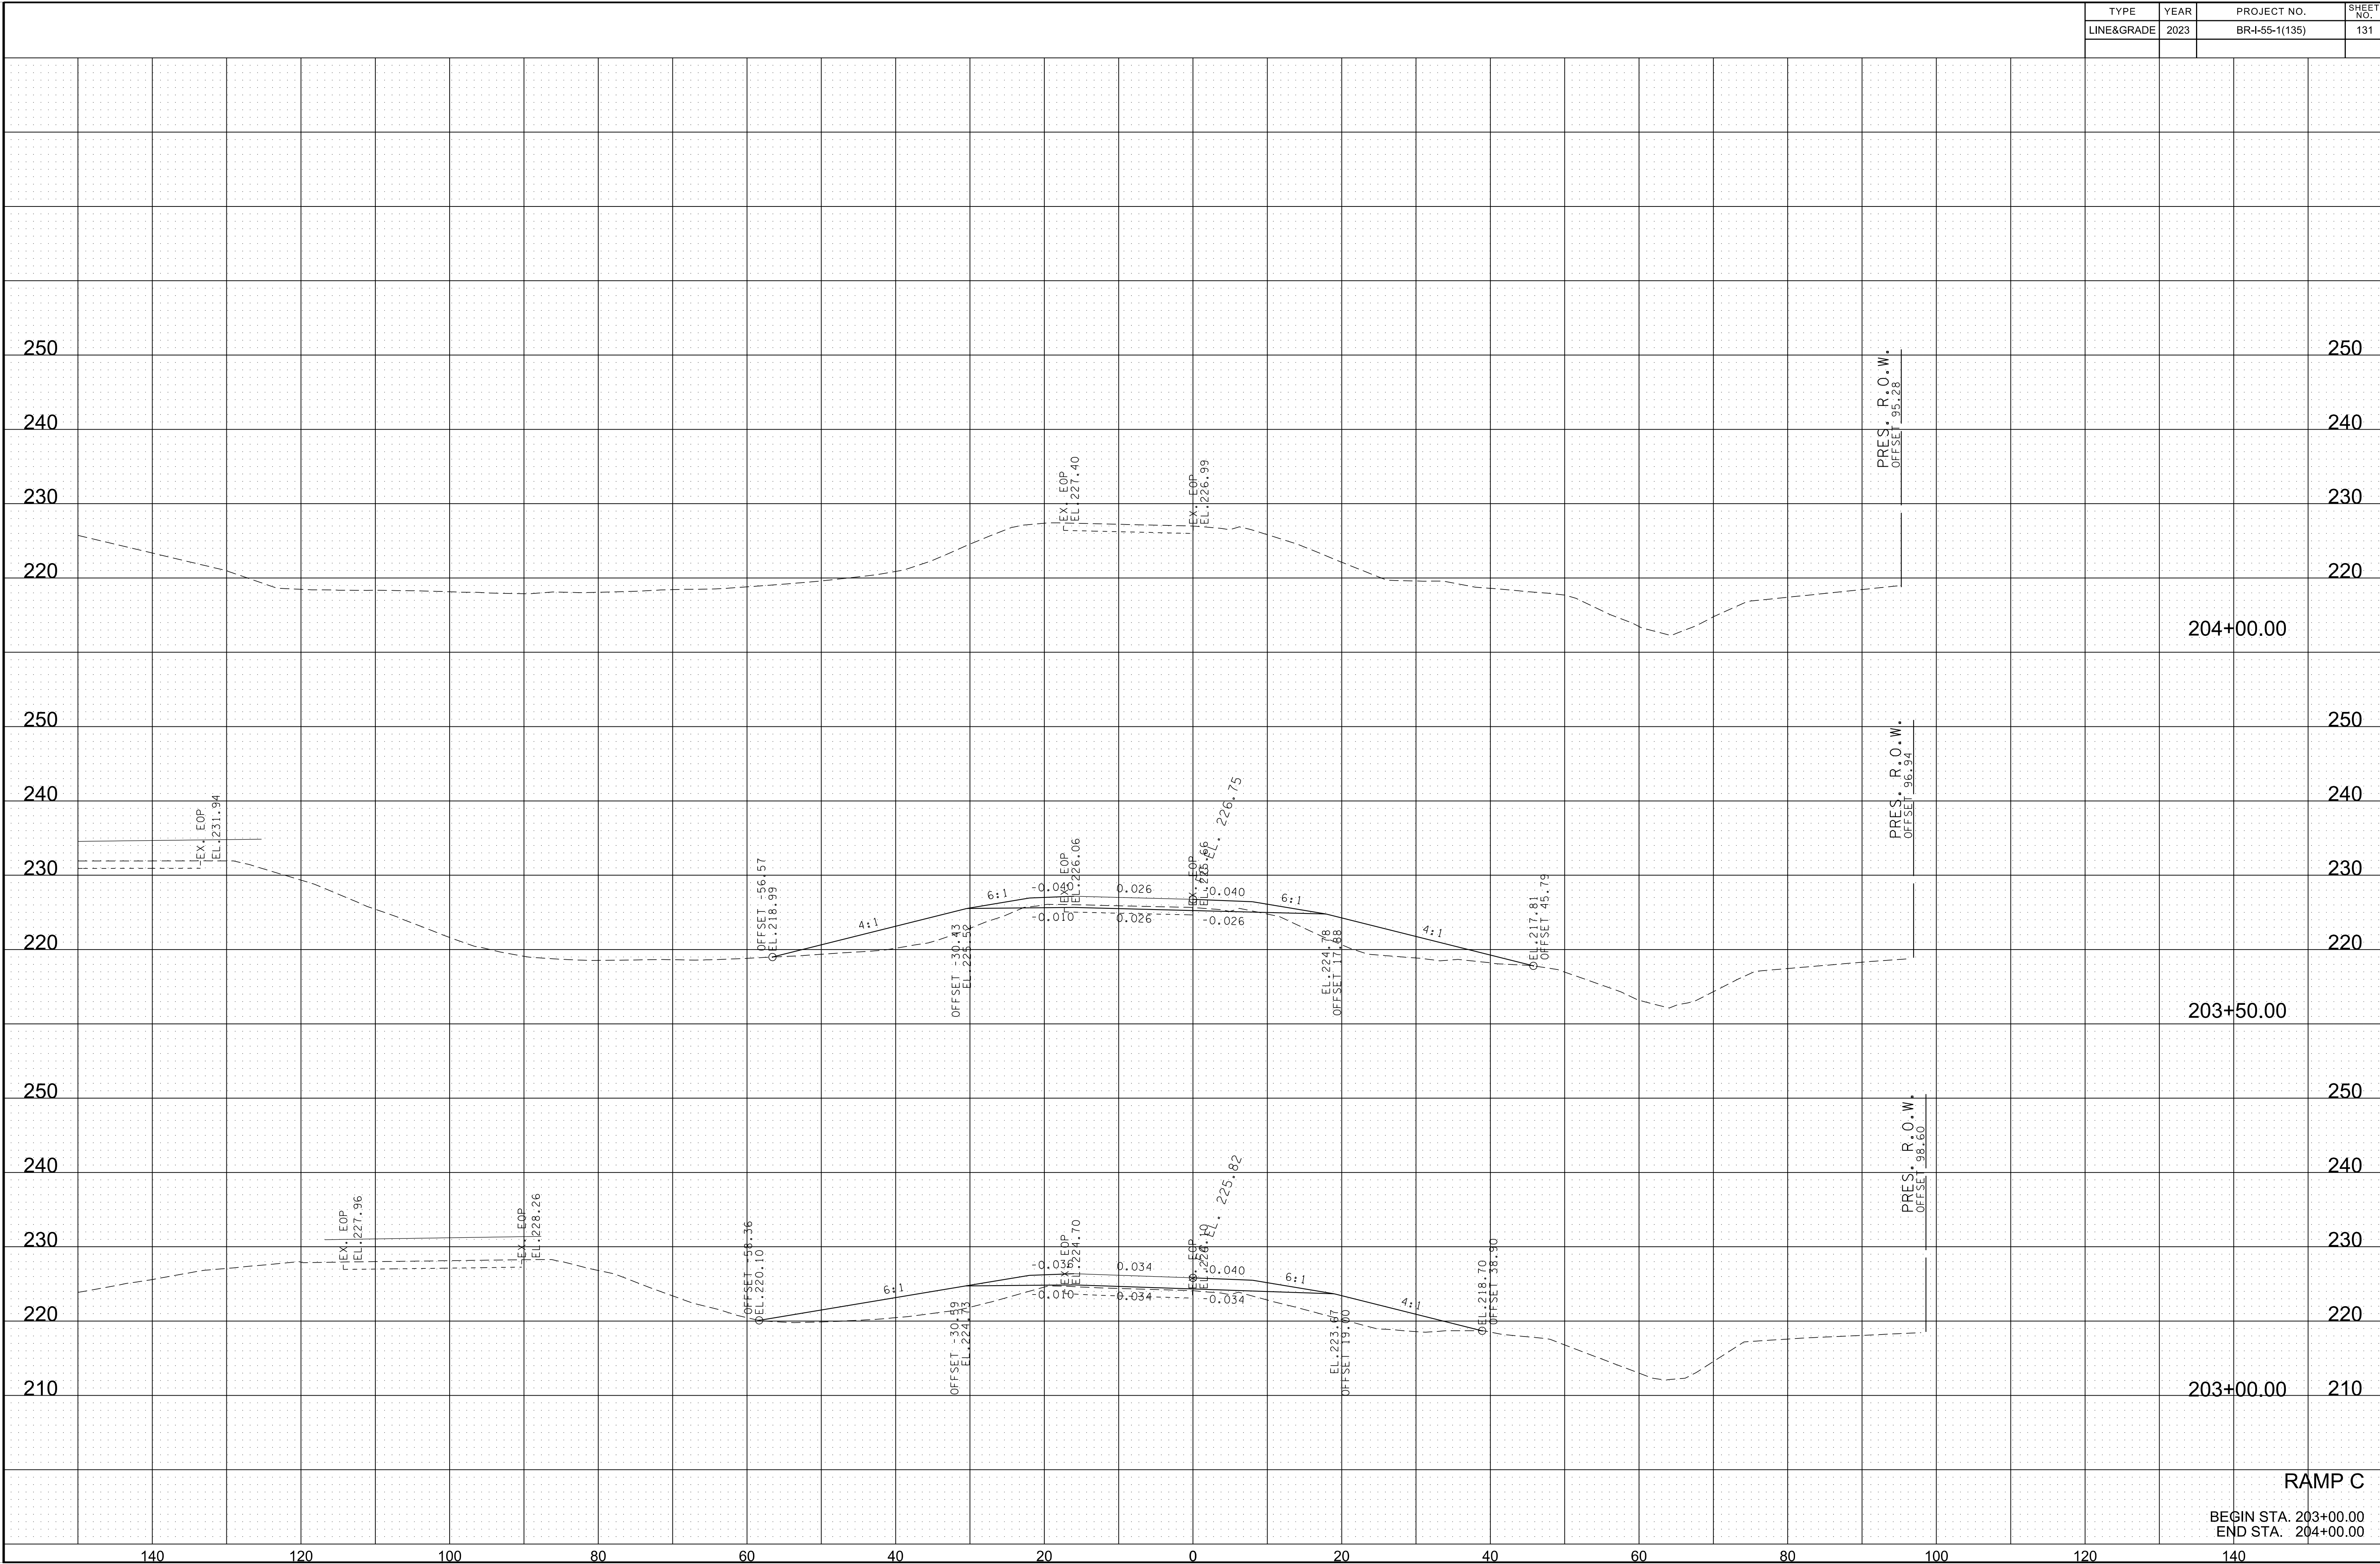

7/3/2023 6:51:54 PM
K:\MEM_Roadway\115004119 - SR 14 CMGC\Cadd\Plans\155 Bridges\129 - RampCXS.dgn


TYPE	YEAR	PROJECT NO.	SHEET NO.
LINE&GRADE	2023	BR-1-55-1(135)	132

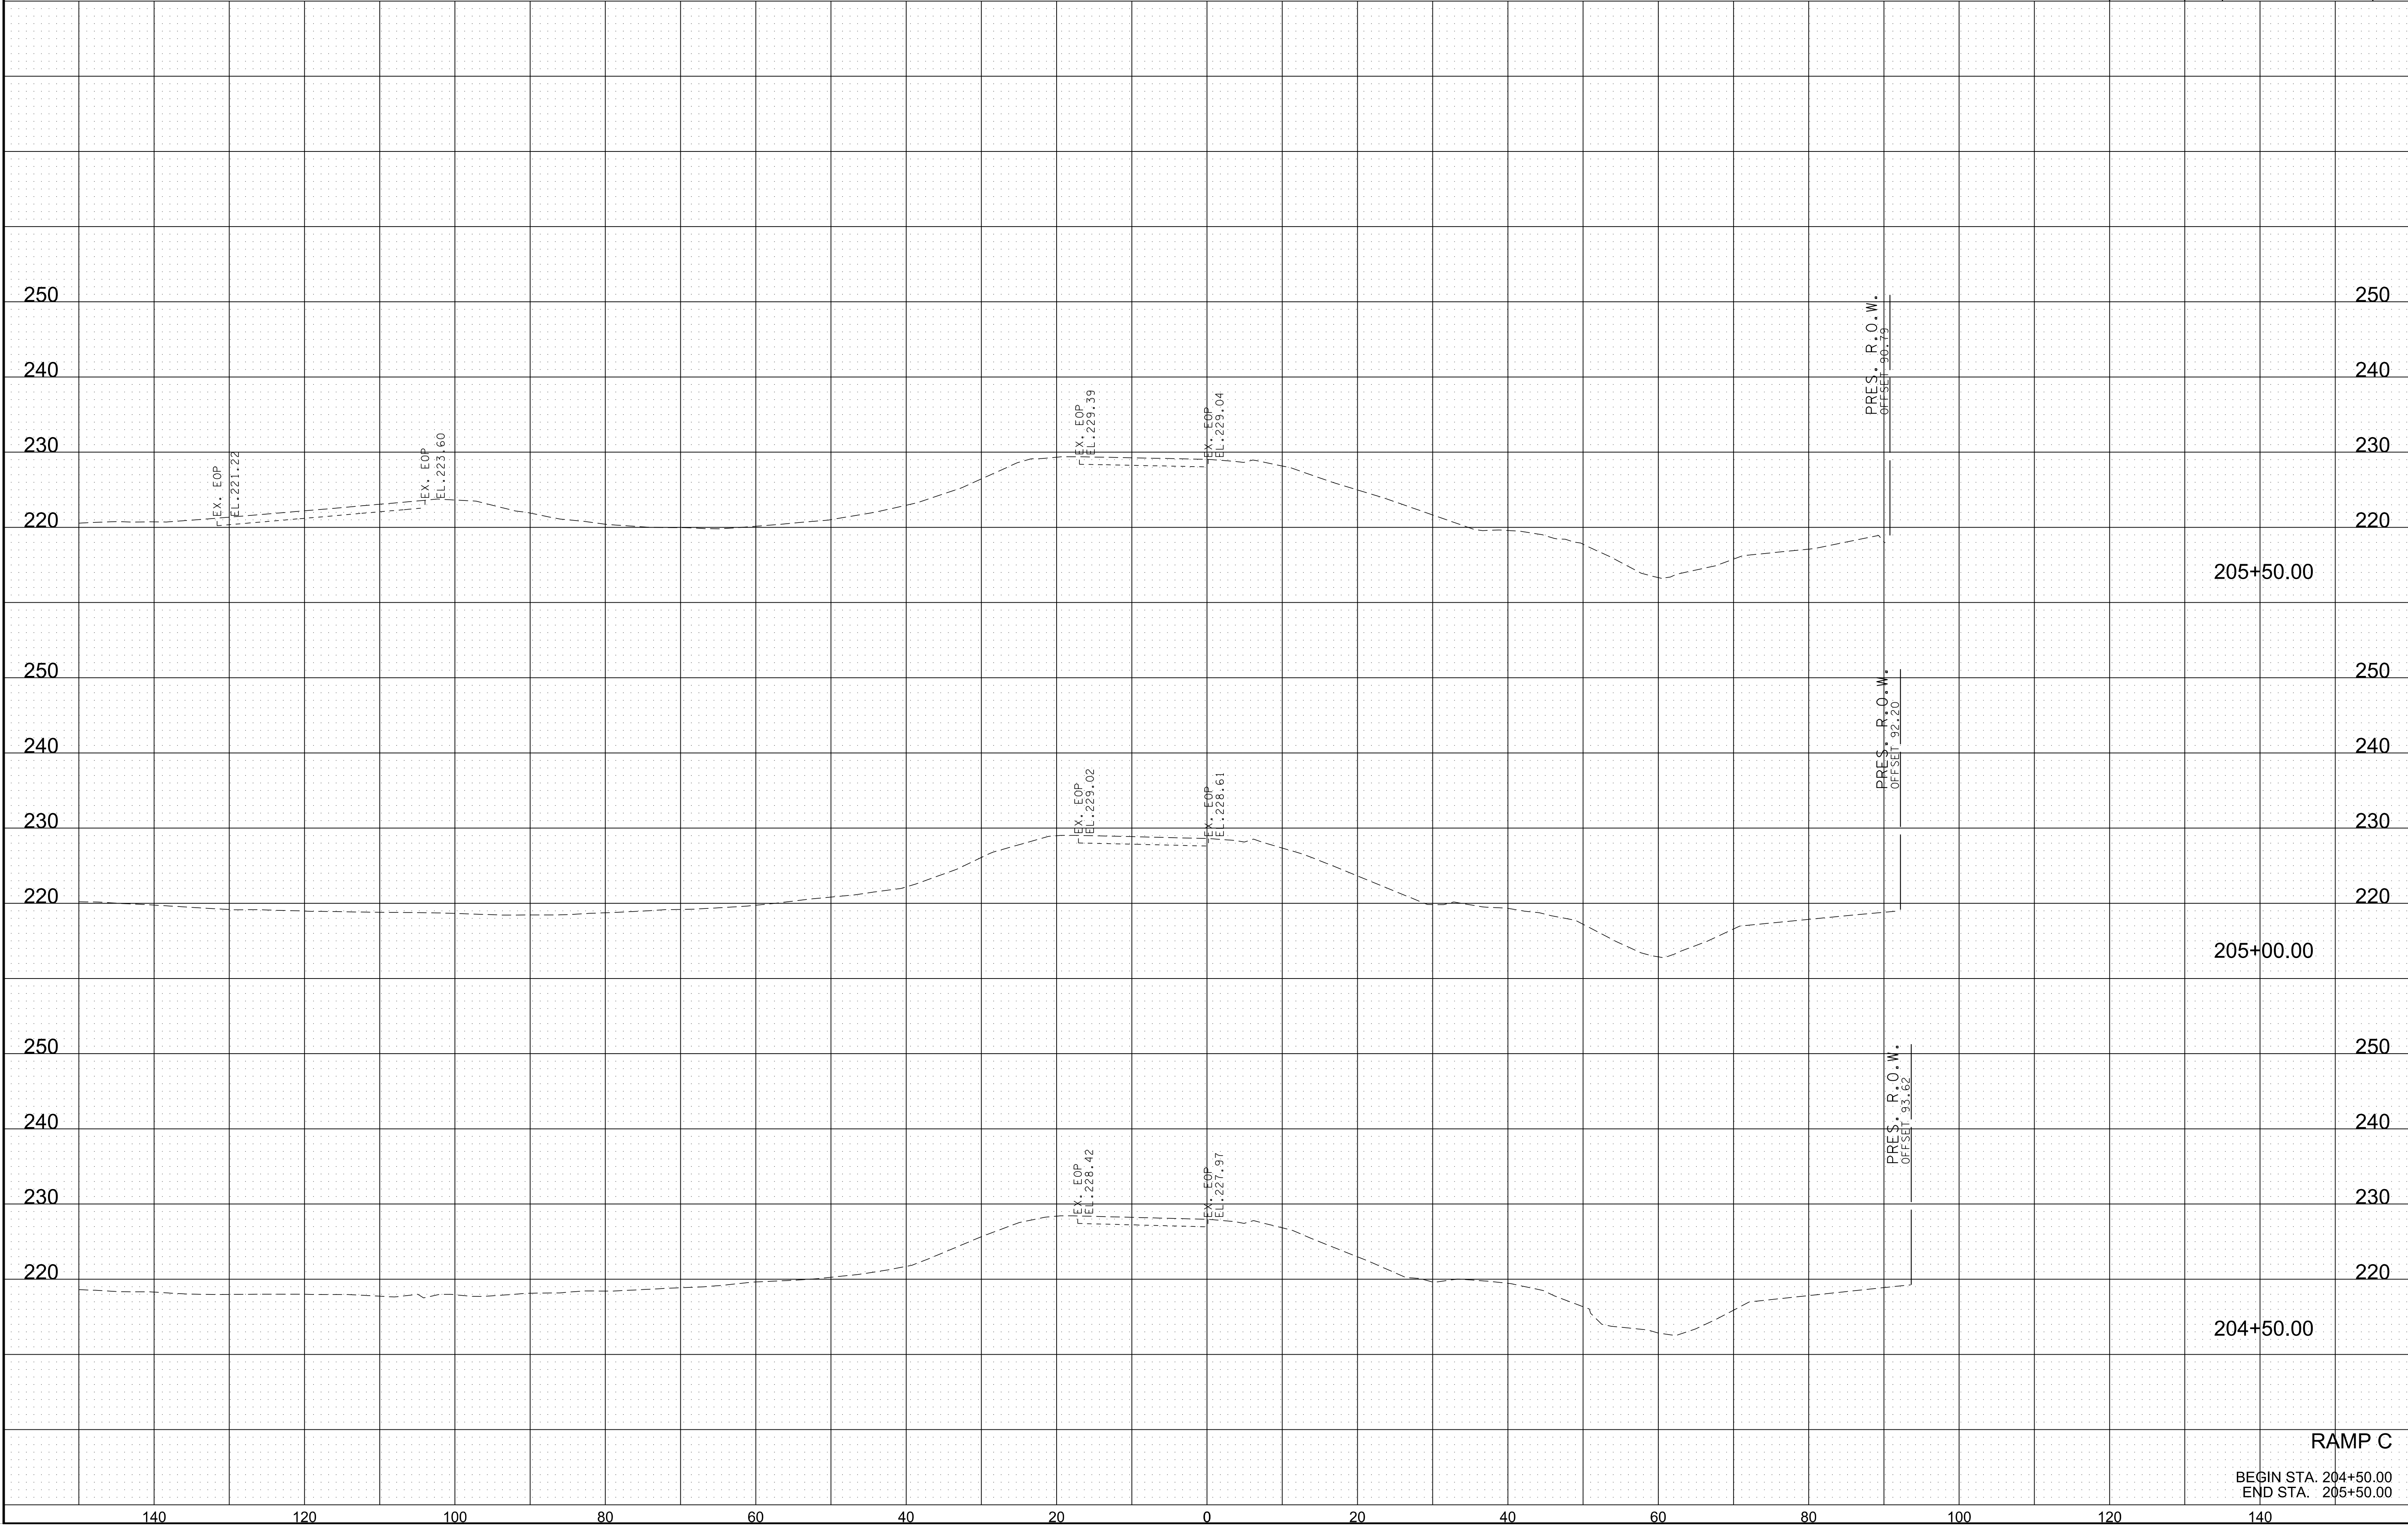


RAMP C
BEGIN STA. 204+50.00
END STA. 205+50.00

7/3/2023 6:51:56 PM
K:\MEM_Roadway\115004119 - SR 14 CMGC\Cadd\Plans\I55 Bridges\129 - RampCXS.dgn

TYPE	YEAR	PROJECT NO.	SHEET NO.
LINE&GRADE	2023	BR-I-55-1(135)	133

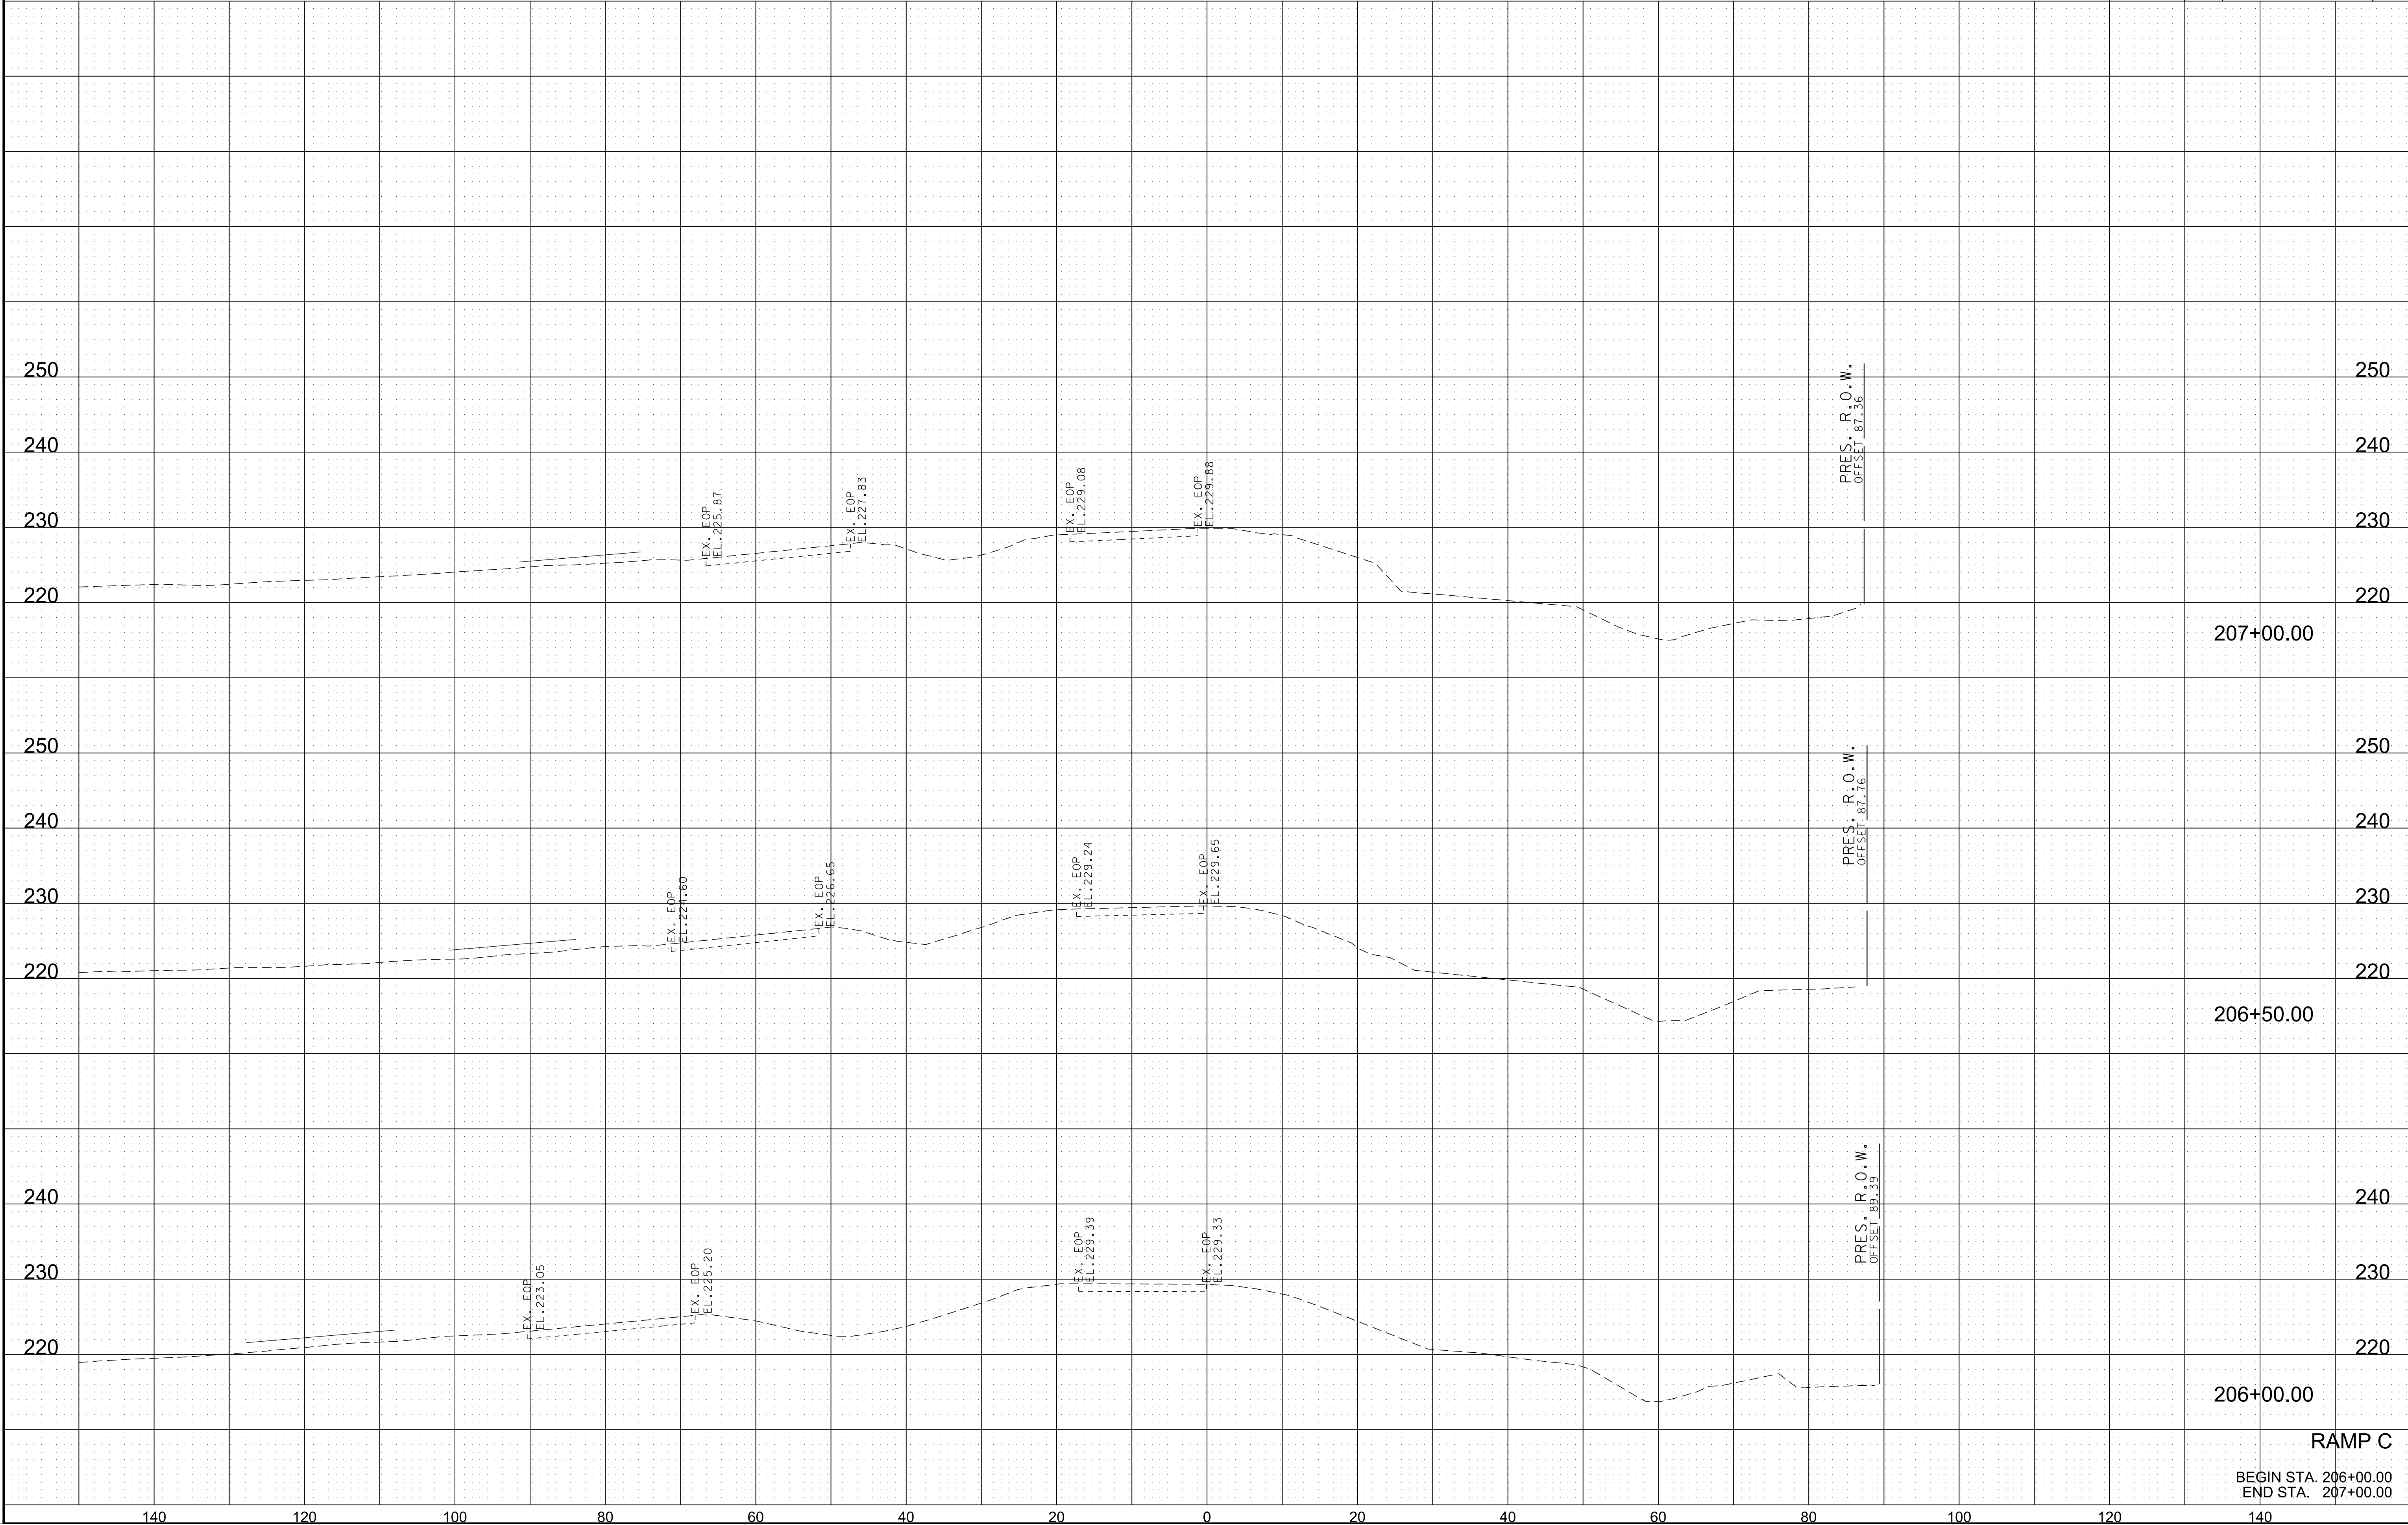

7/3/2023 6:52:10 PM
K:\MEM_Roadway\115004119 - SR 14 CMGC\Cadd\Plans\155 Bridges\129 - RampCXS.dgn

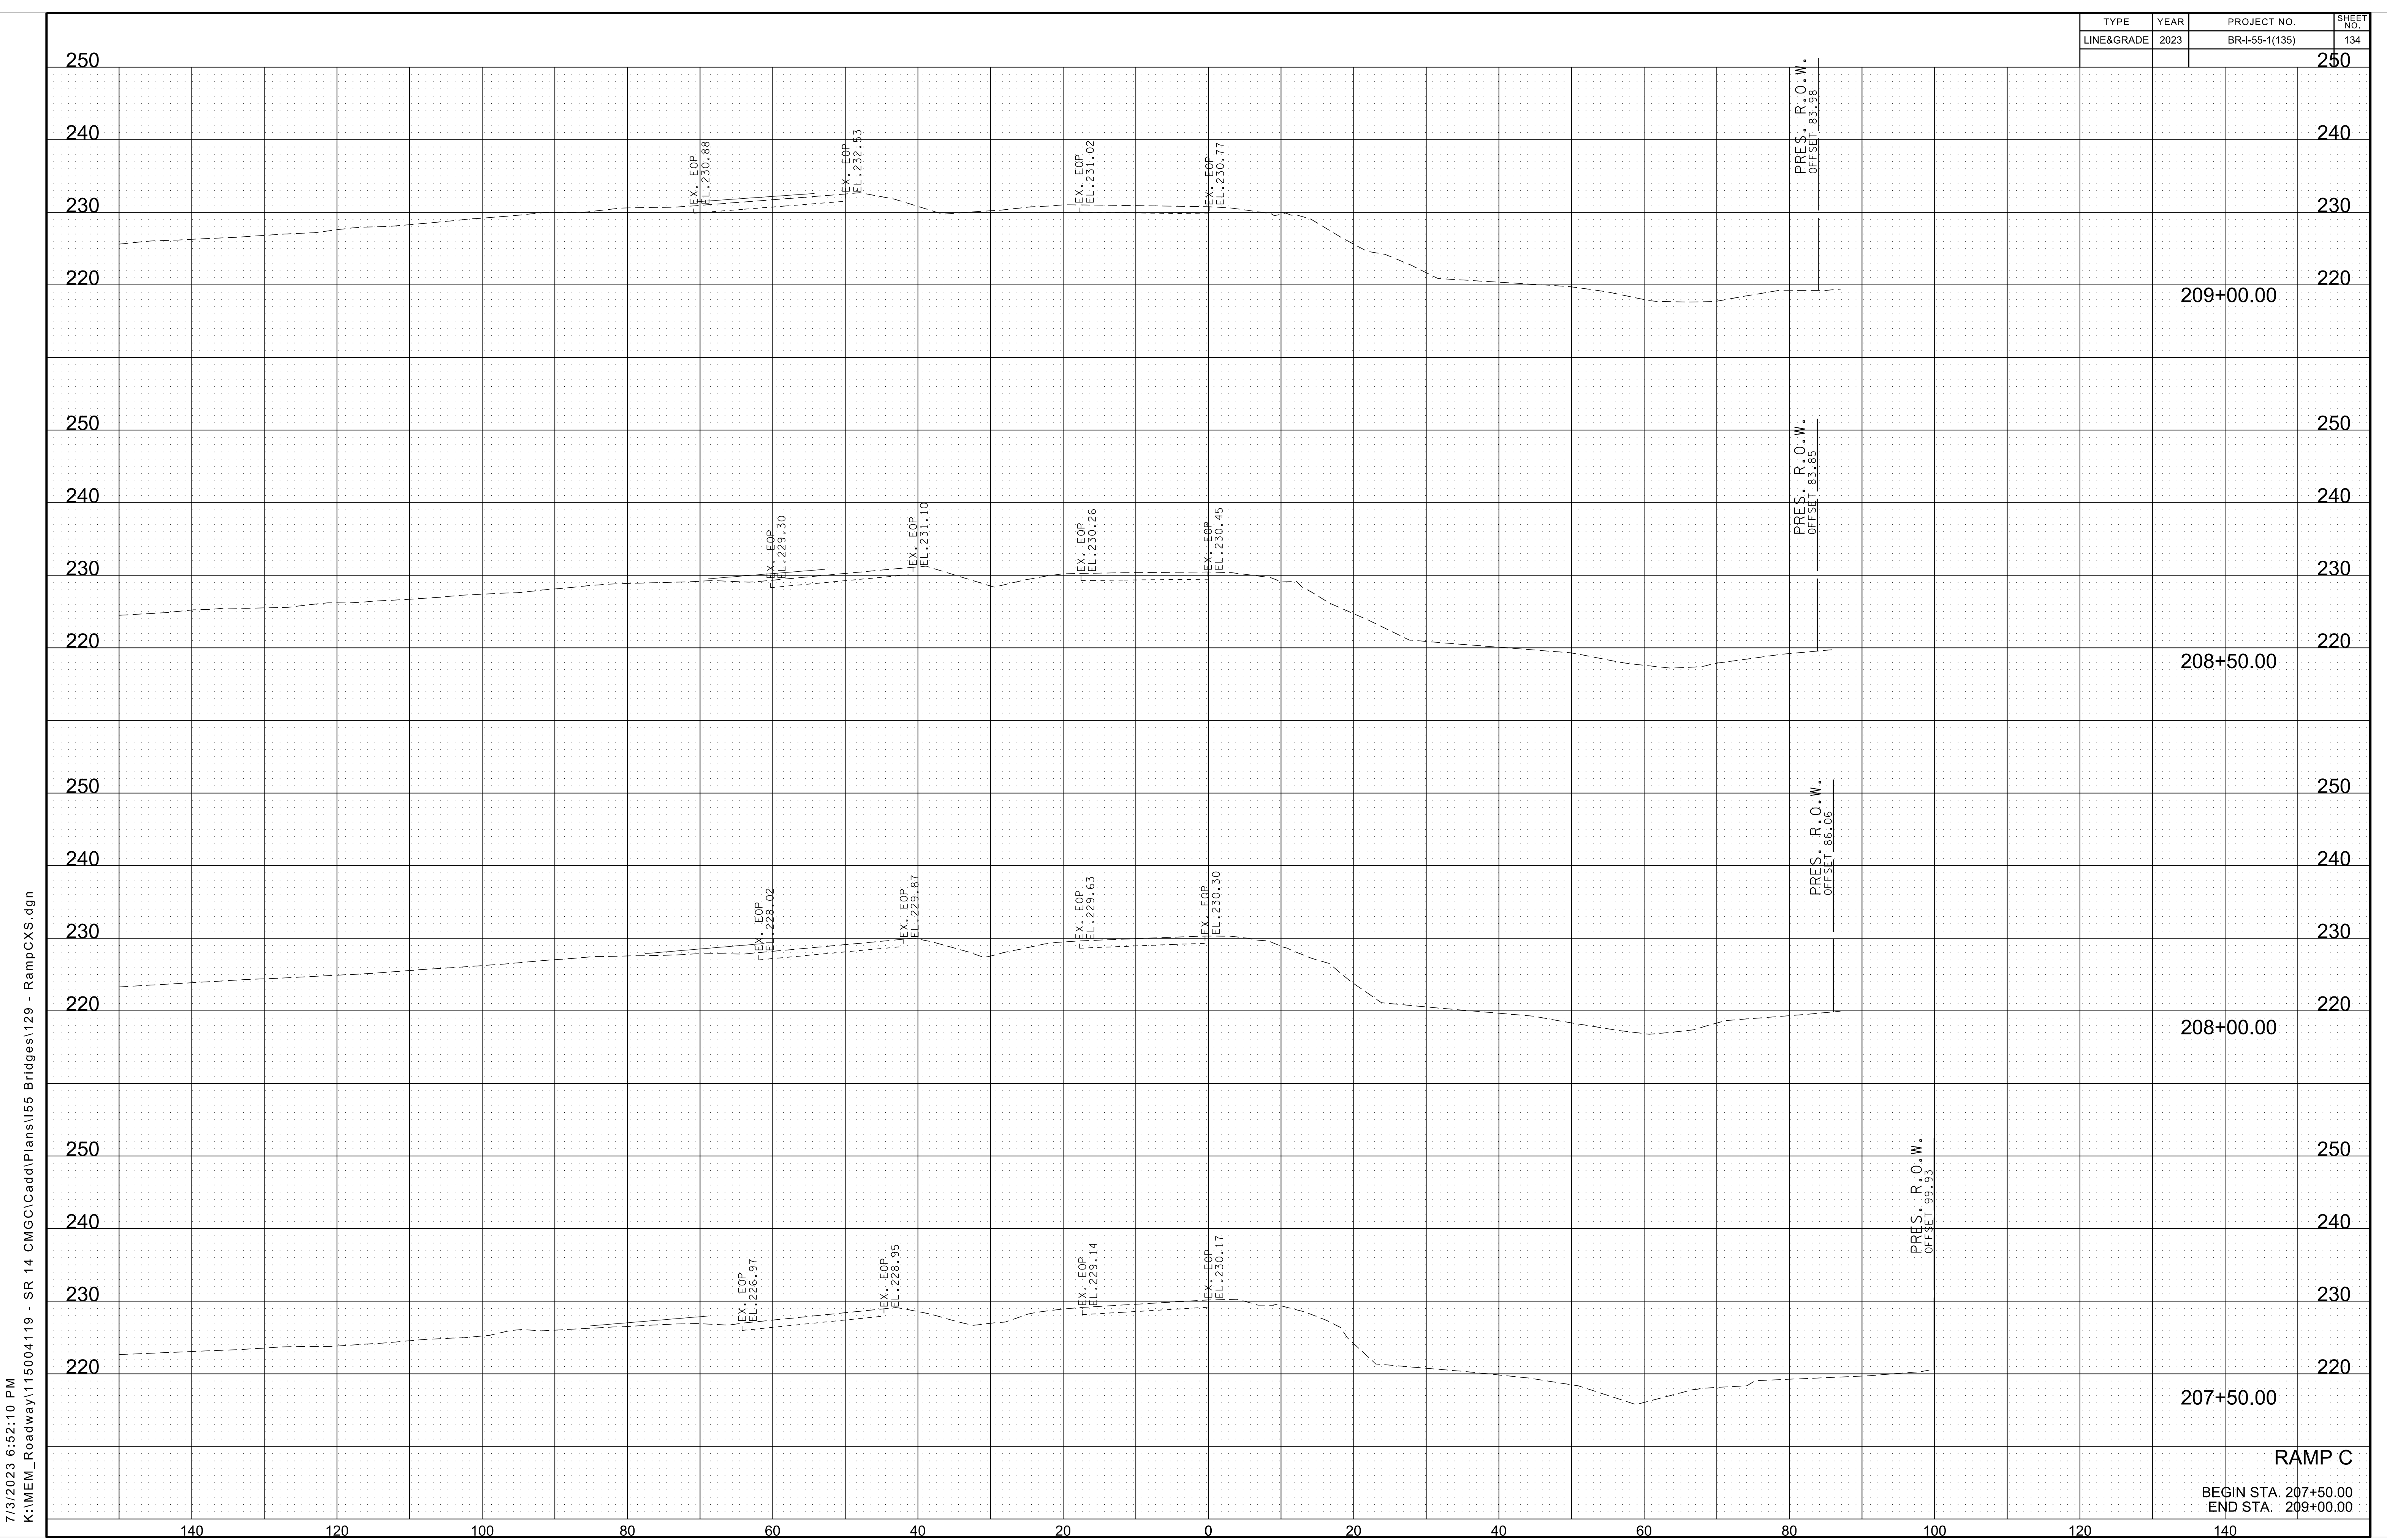


RAMP C

BEGIN STA. 207+50.00
END STA. 209+00.00

TYPE	YEAR	PROJECT NO.	SHEET NO.
LINE&GRADE	2023	BR-4-55-1(135)	134

7/3/2023 6:52:12 PM
K:\MEM_Roadway\115004119 - SR 14 CMGC\Cadd\Plans\155 Bridges\129 - RampCXS.dgn


TYPE	YEAR	PROJECT NO.	SHEET NO.
LINE&GRADE	2023	BR-1-55-1(135)	135

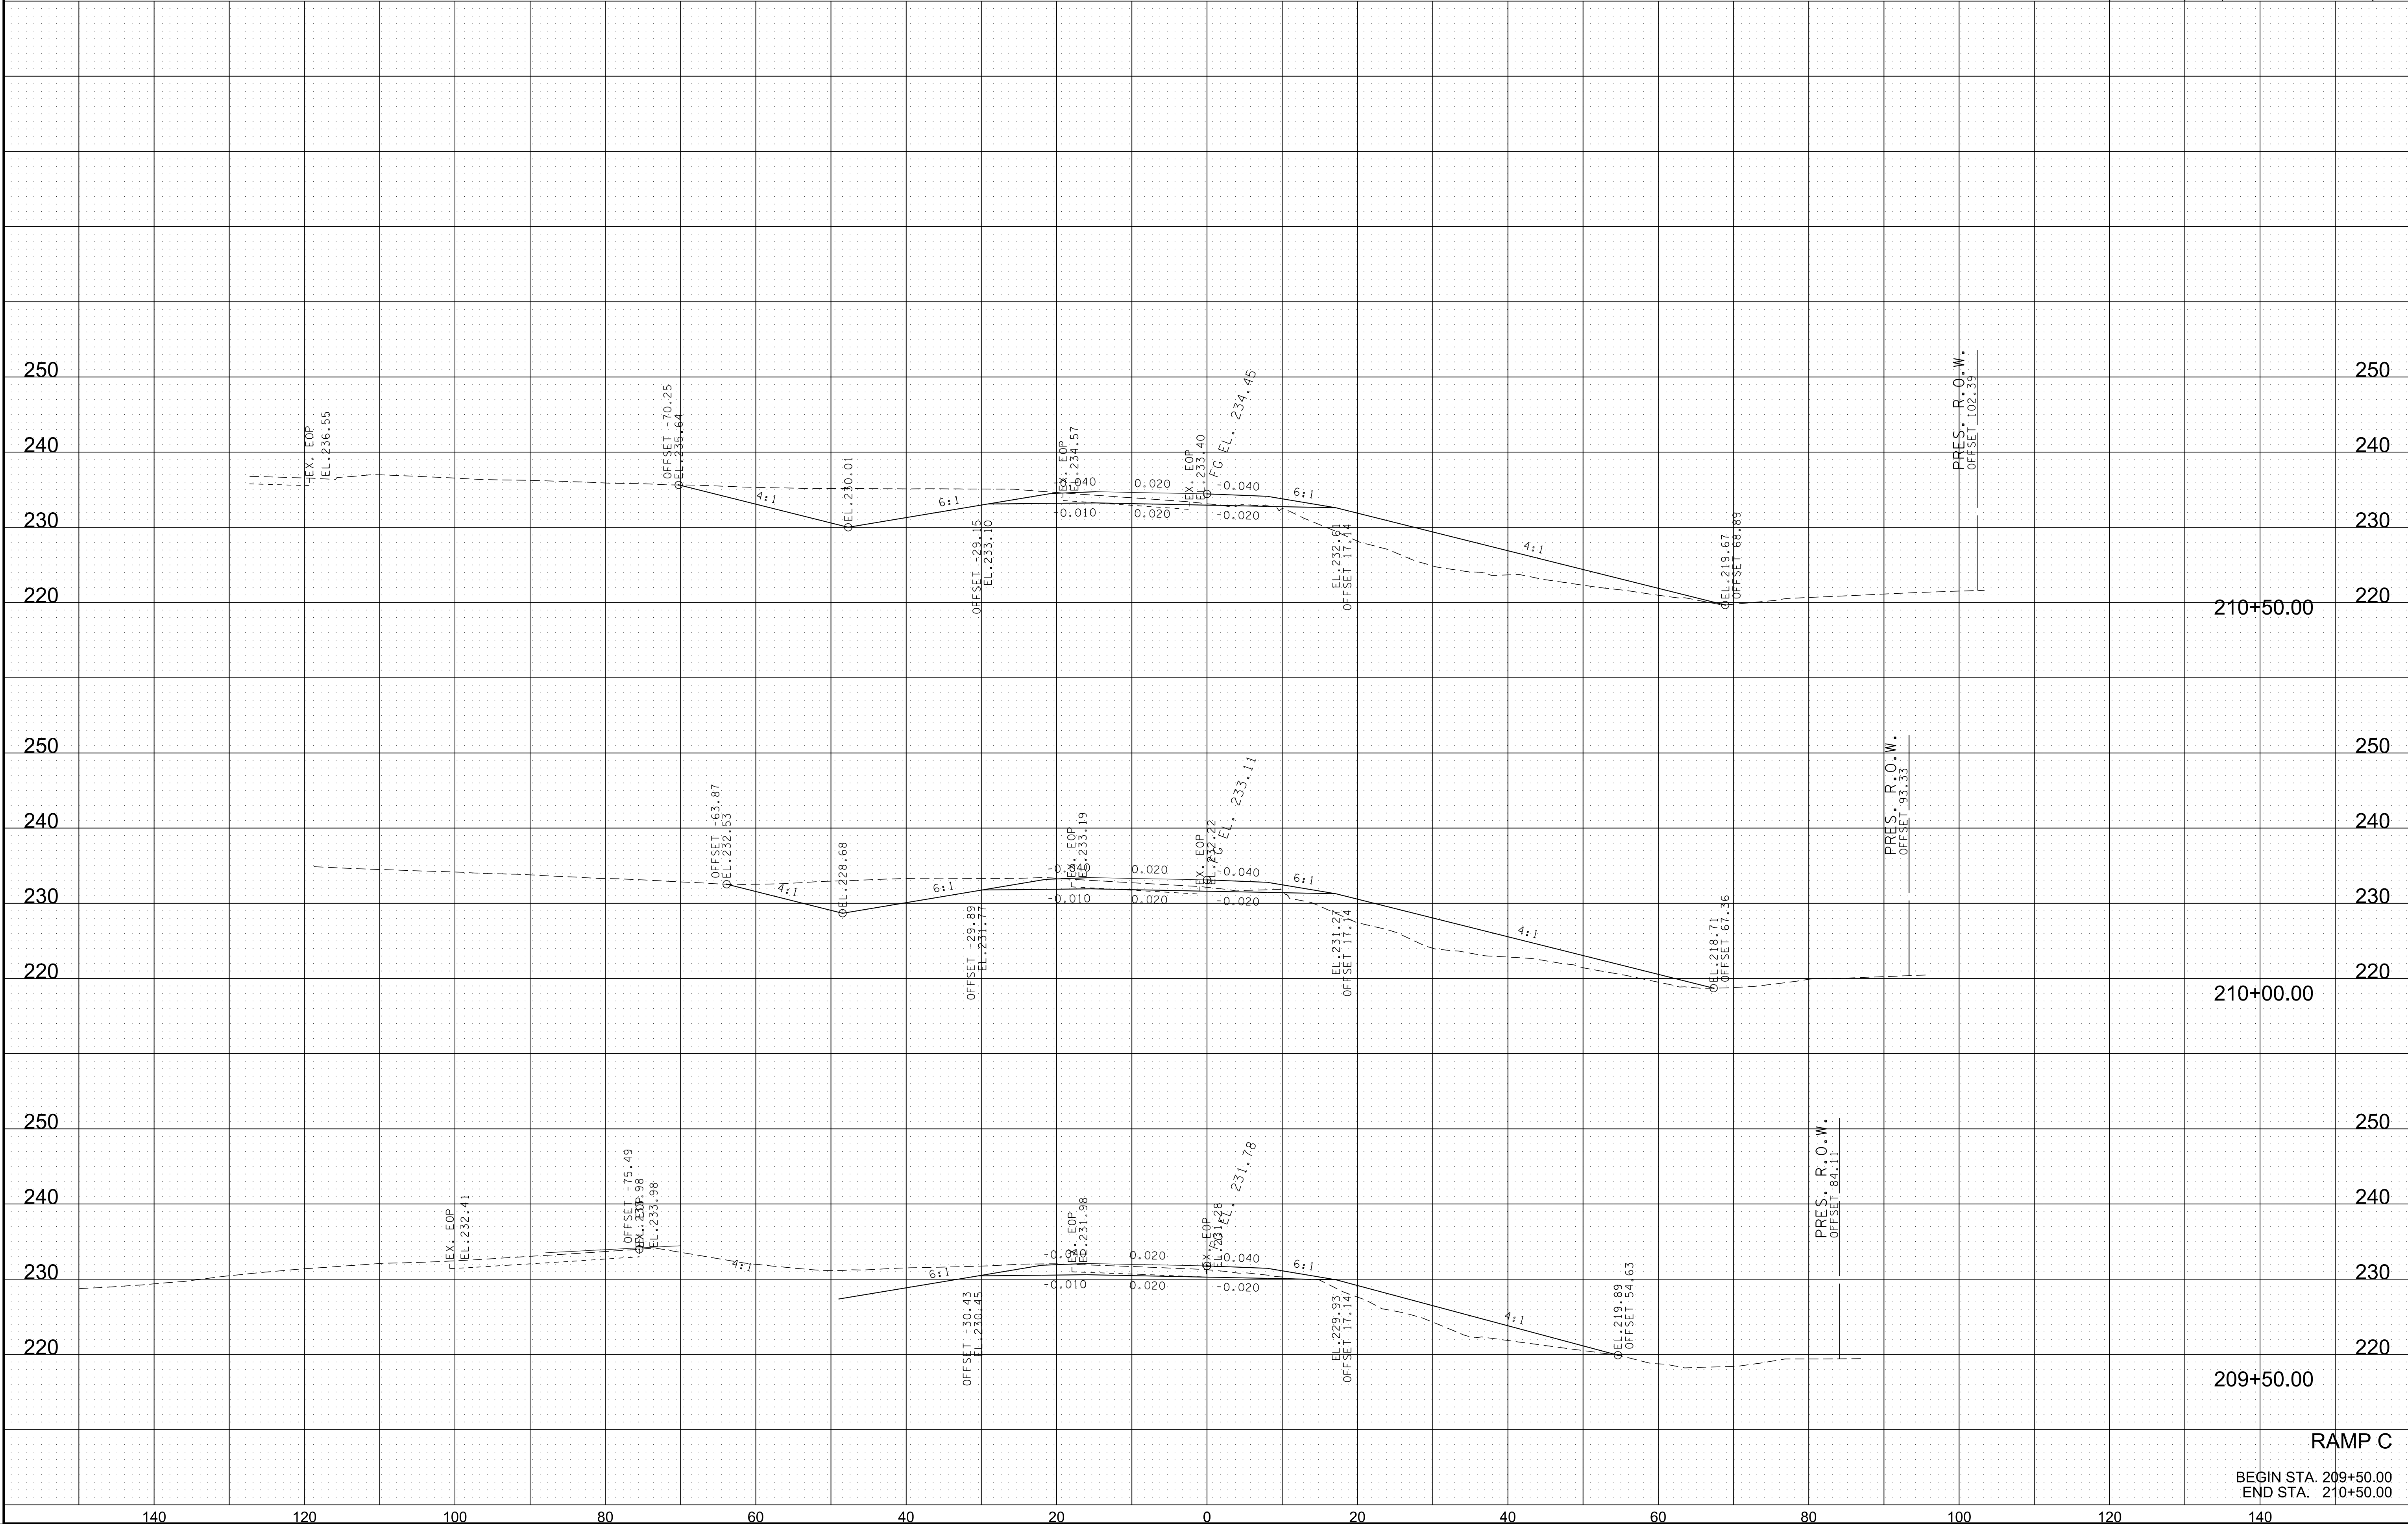

7/3/2023 6:52:14 PM

K:\MEM_Roadway\115004119 - SR 14 CMGC\Cadd\Plans\155 Bridges\129 - RampCXS.dgn

TYPE	YEAR	PROJECT NO.	SHEET NO.
LINE&GRADE	2023	BR-155-1(135)	136

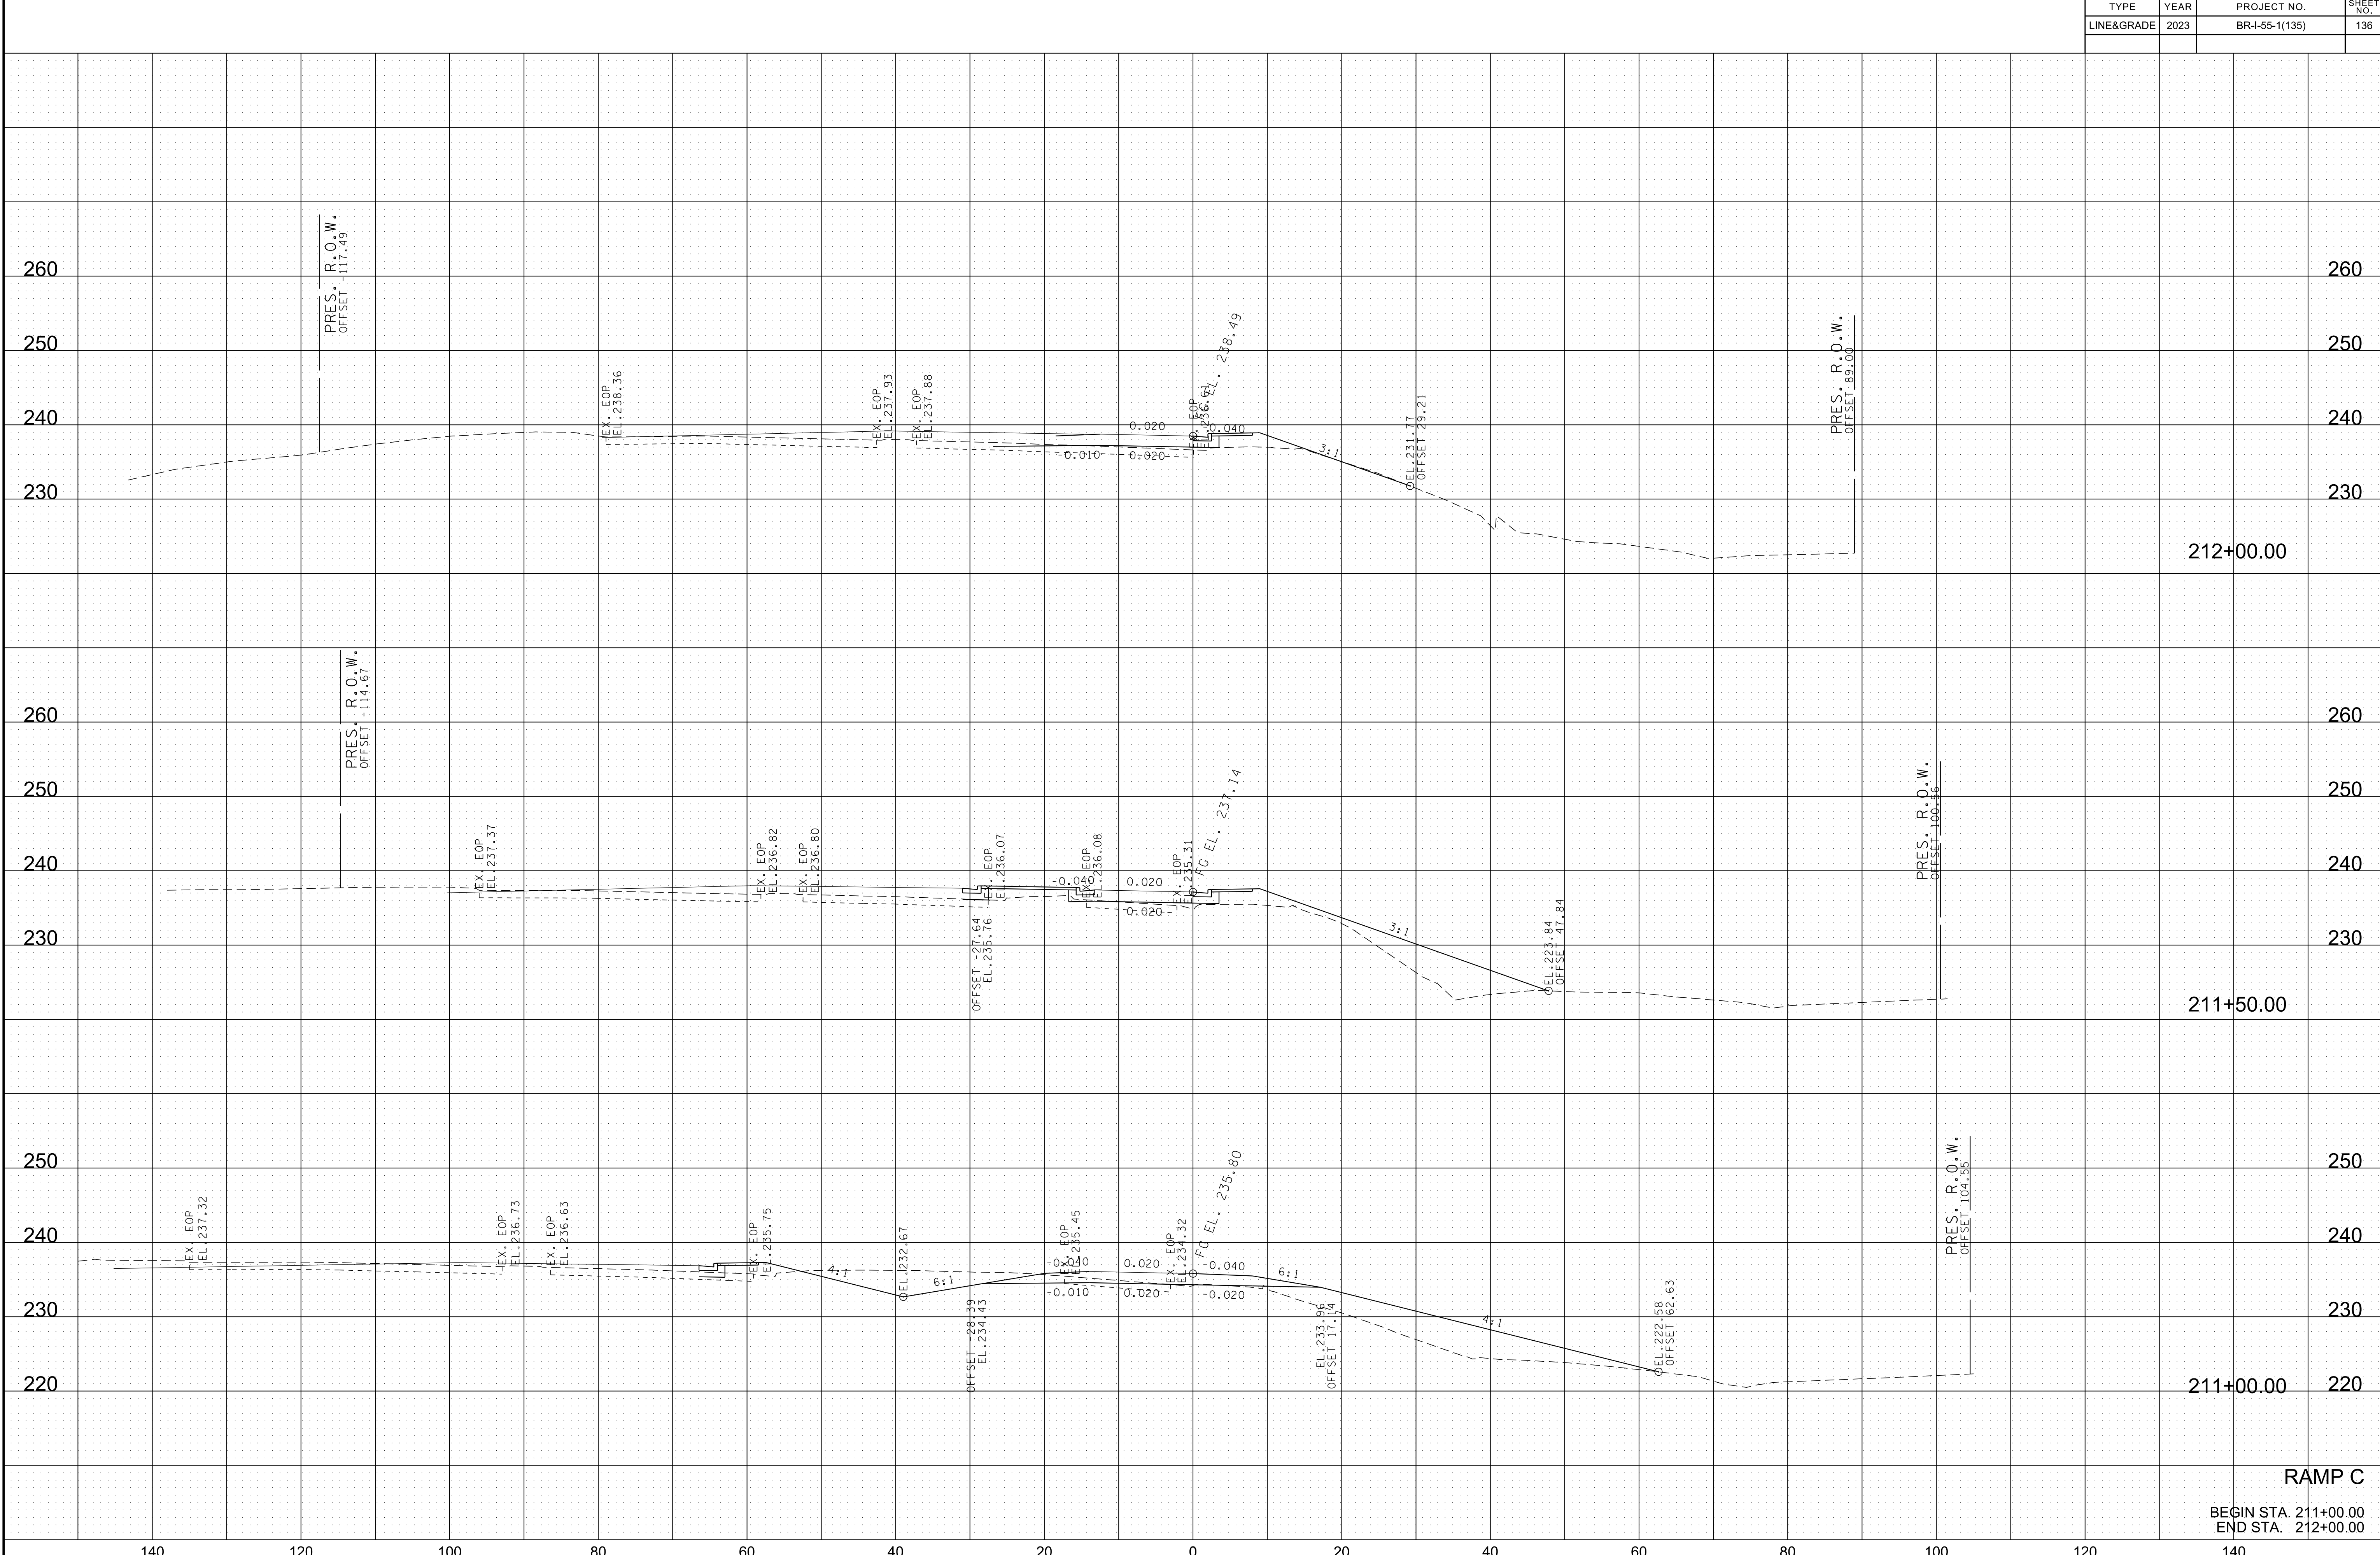


RAMP C

BEGIN STA. 211+00.00
END STA. 212+00.00

7/3/2023 6:52:19 PM
K:\MEM_Roadway\115004119 - SR 14 CMGC\Cadd\Plans\I55 Bridges\138 - RampDXS.dgn


TYPE	YEAR	PROJECT NO.	SHEET NO.
LINE&GRADE	2023	BR-I-55-1(135)	138

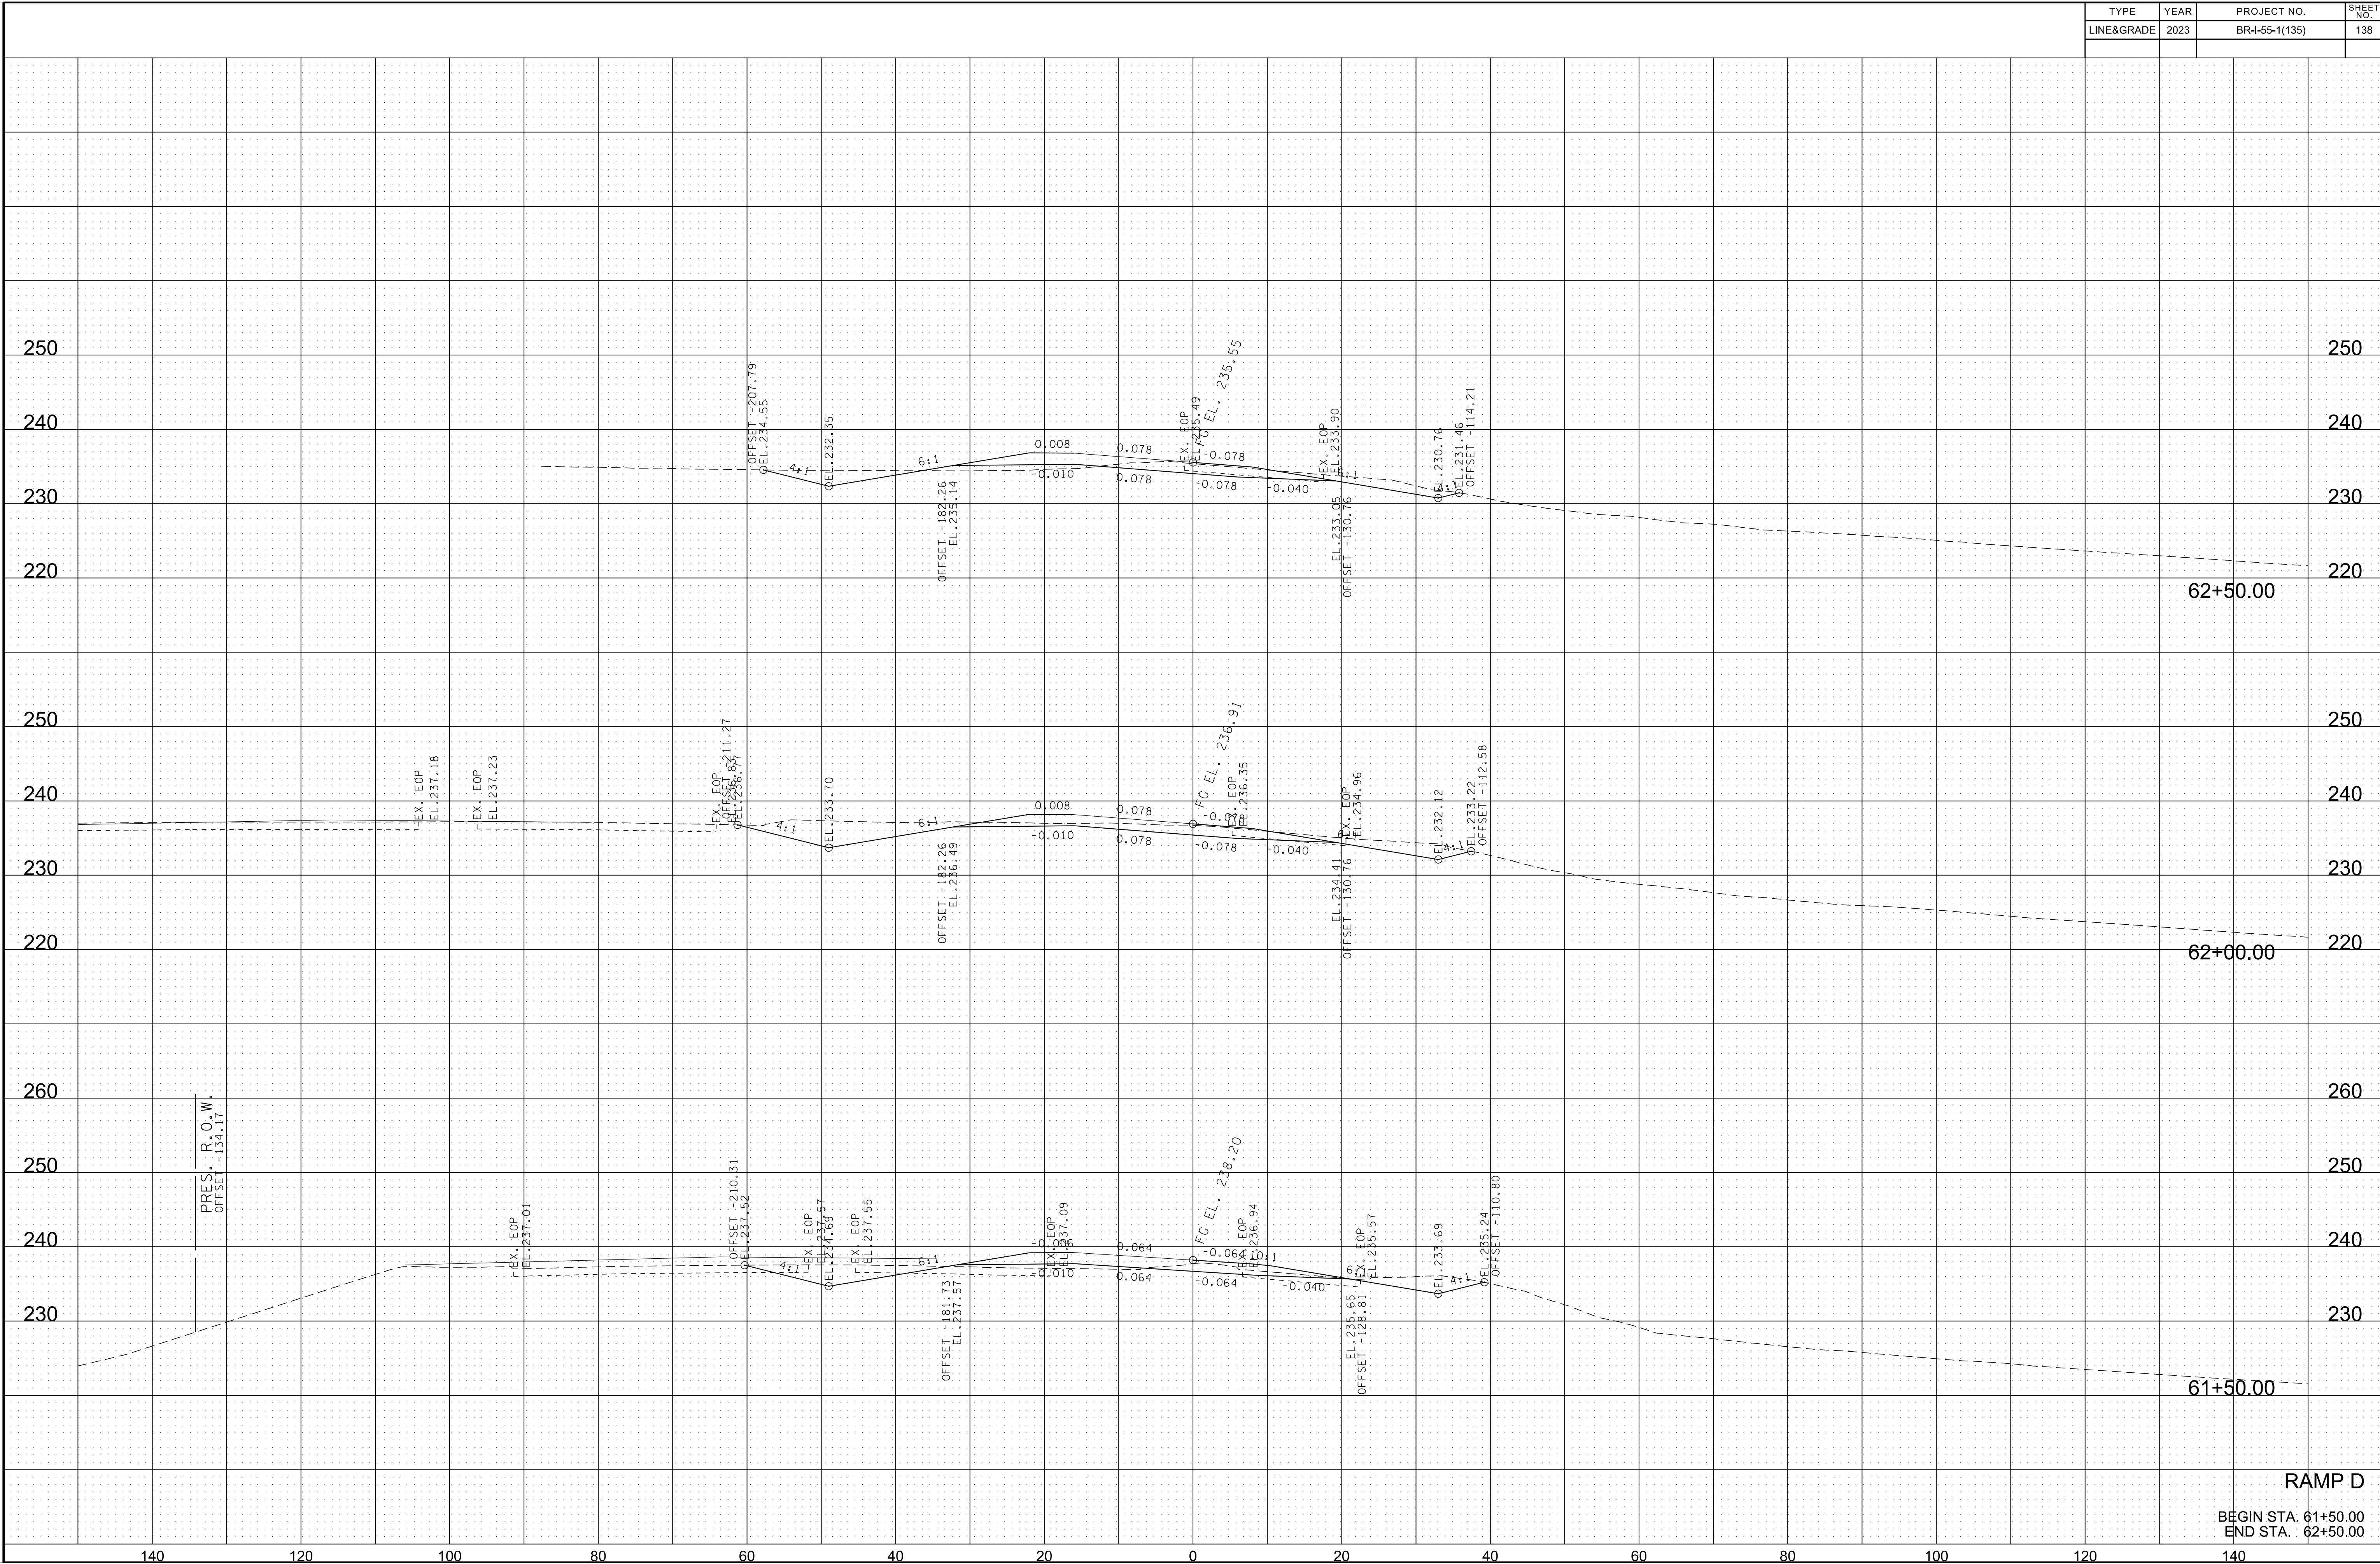

RAMP D

BEGIN STA. 61+50.00
END STA. 62+50.00


TYPE	YEAR	PROJECT NO.	SHEET NO.
LINE&GRADE	2023	BR-155-1(135)	139

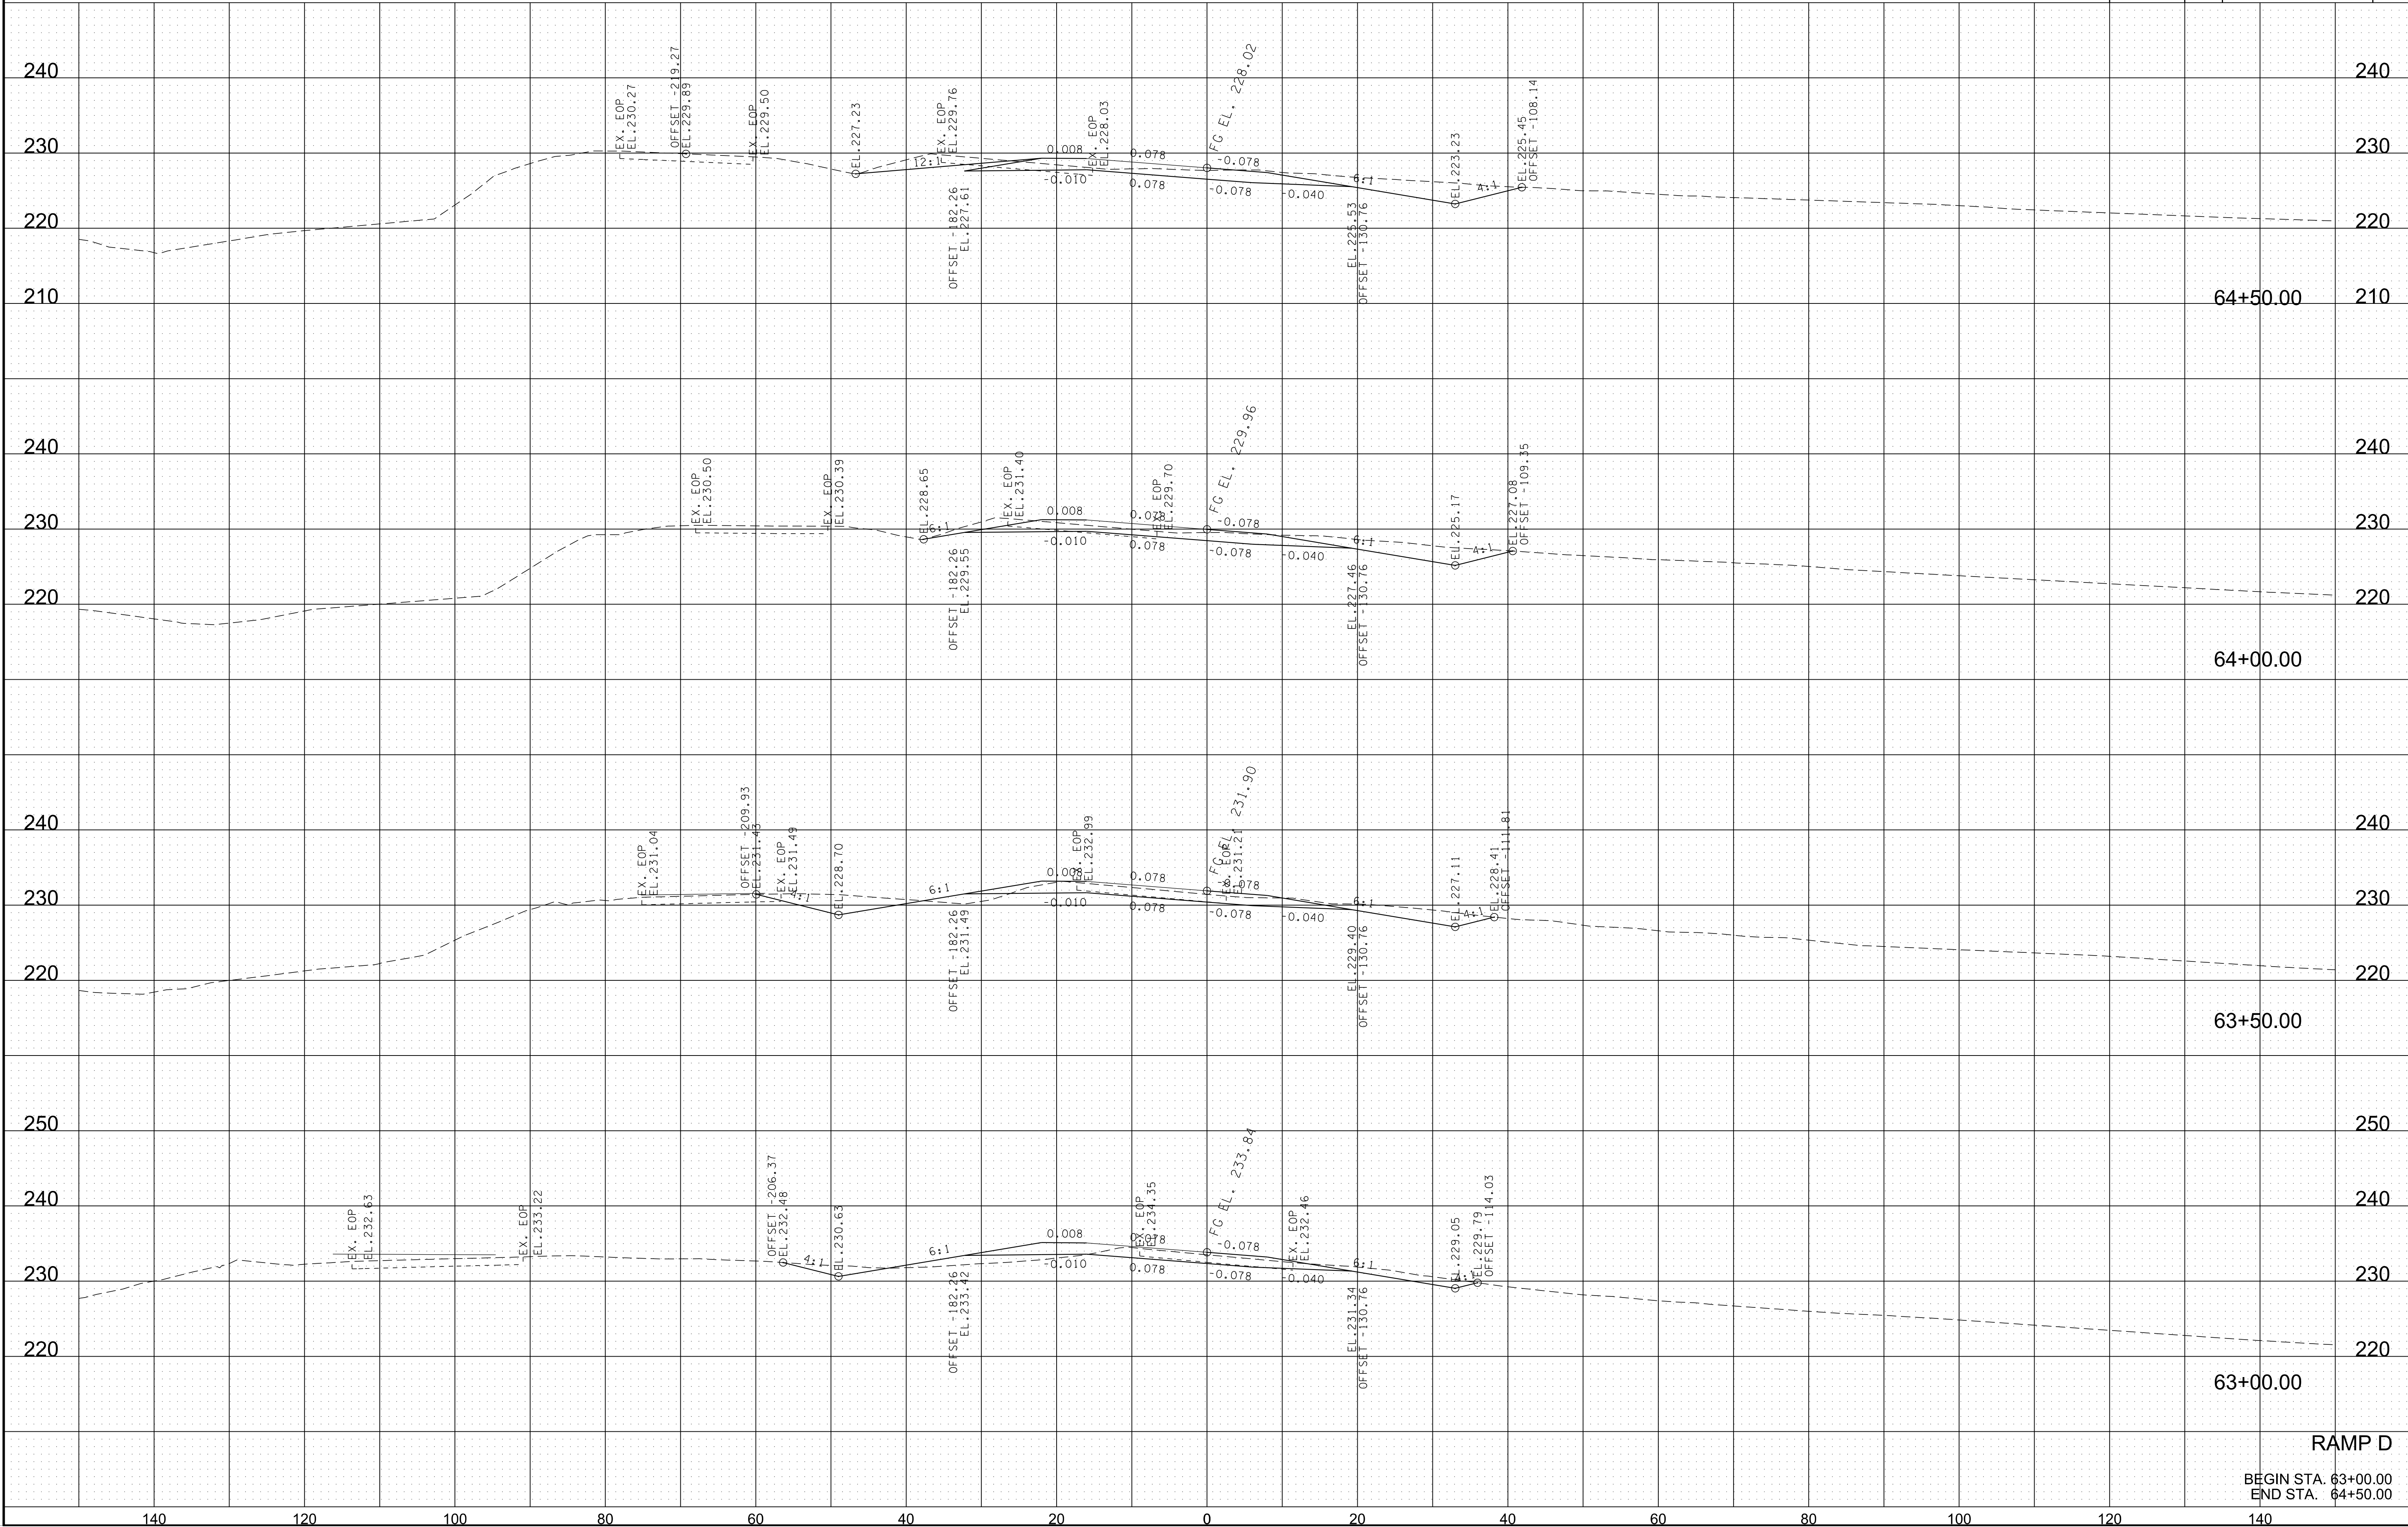

RAMP D
BEGIN STA. 63+00.00
END STA. 64+50.00


7/3/2023 6:52:23 PM
K:\MEM_Roadway\115004119 - SR 14 CMGC\Cadd\Plans\155 Bridges\138 - RampDXS.dgn

TYPE	YEAR	PROJECT NO.	SHEET NO.
LINE&GRADE	2023	BR-155-1(135)	140

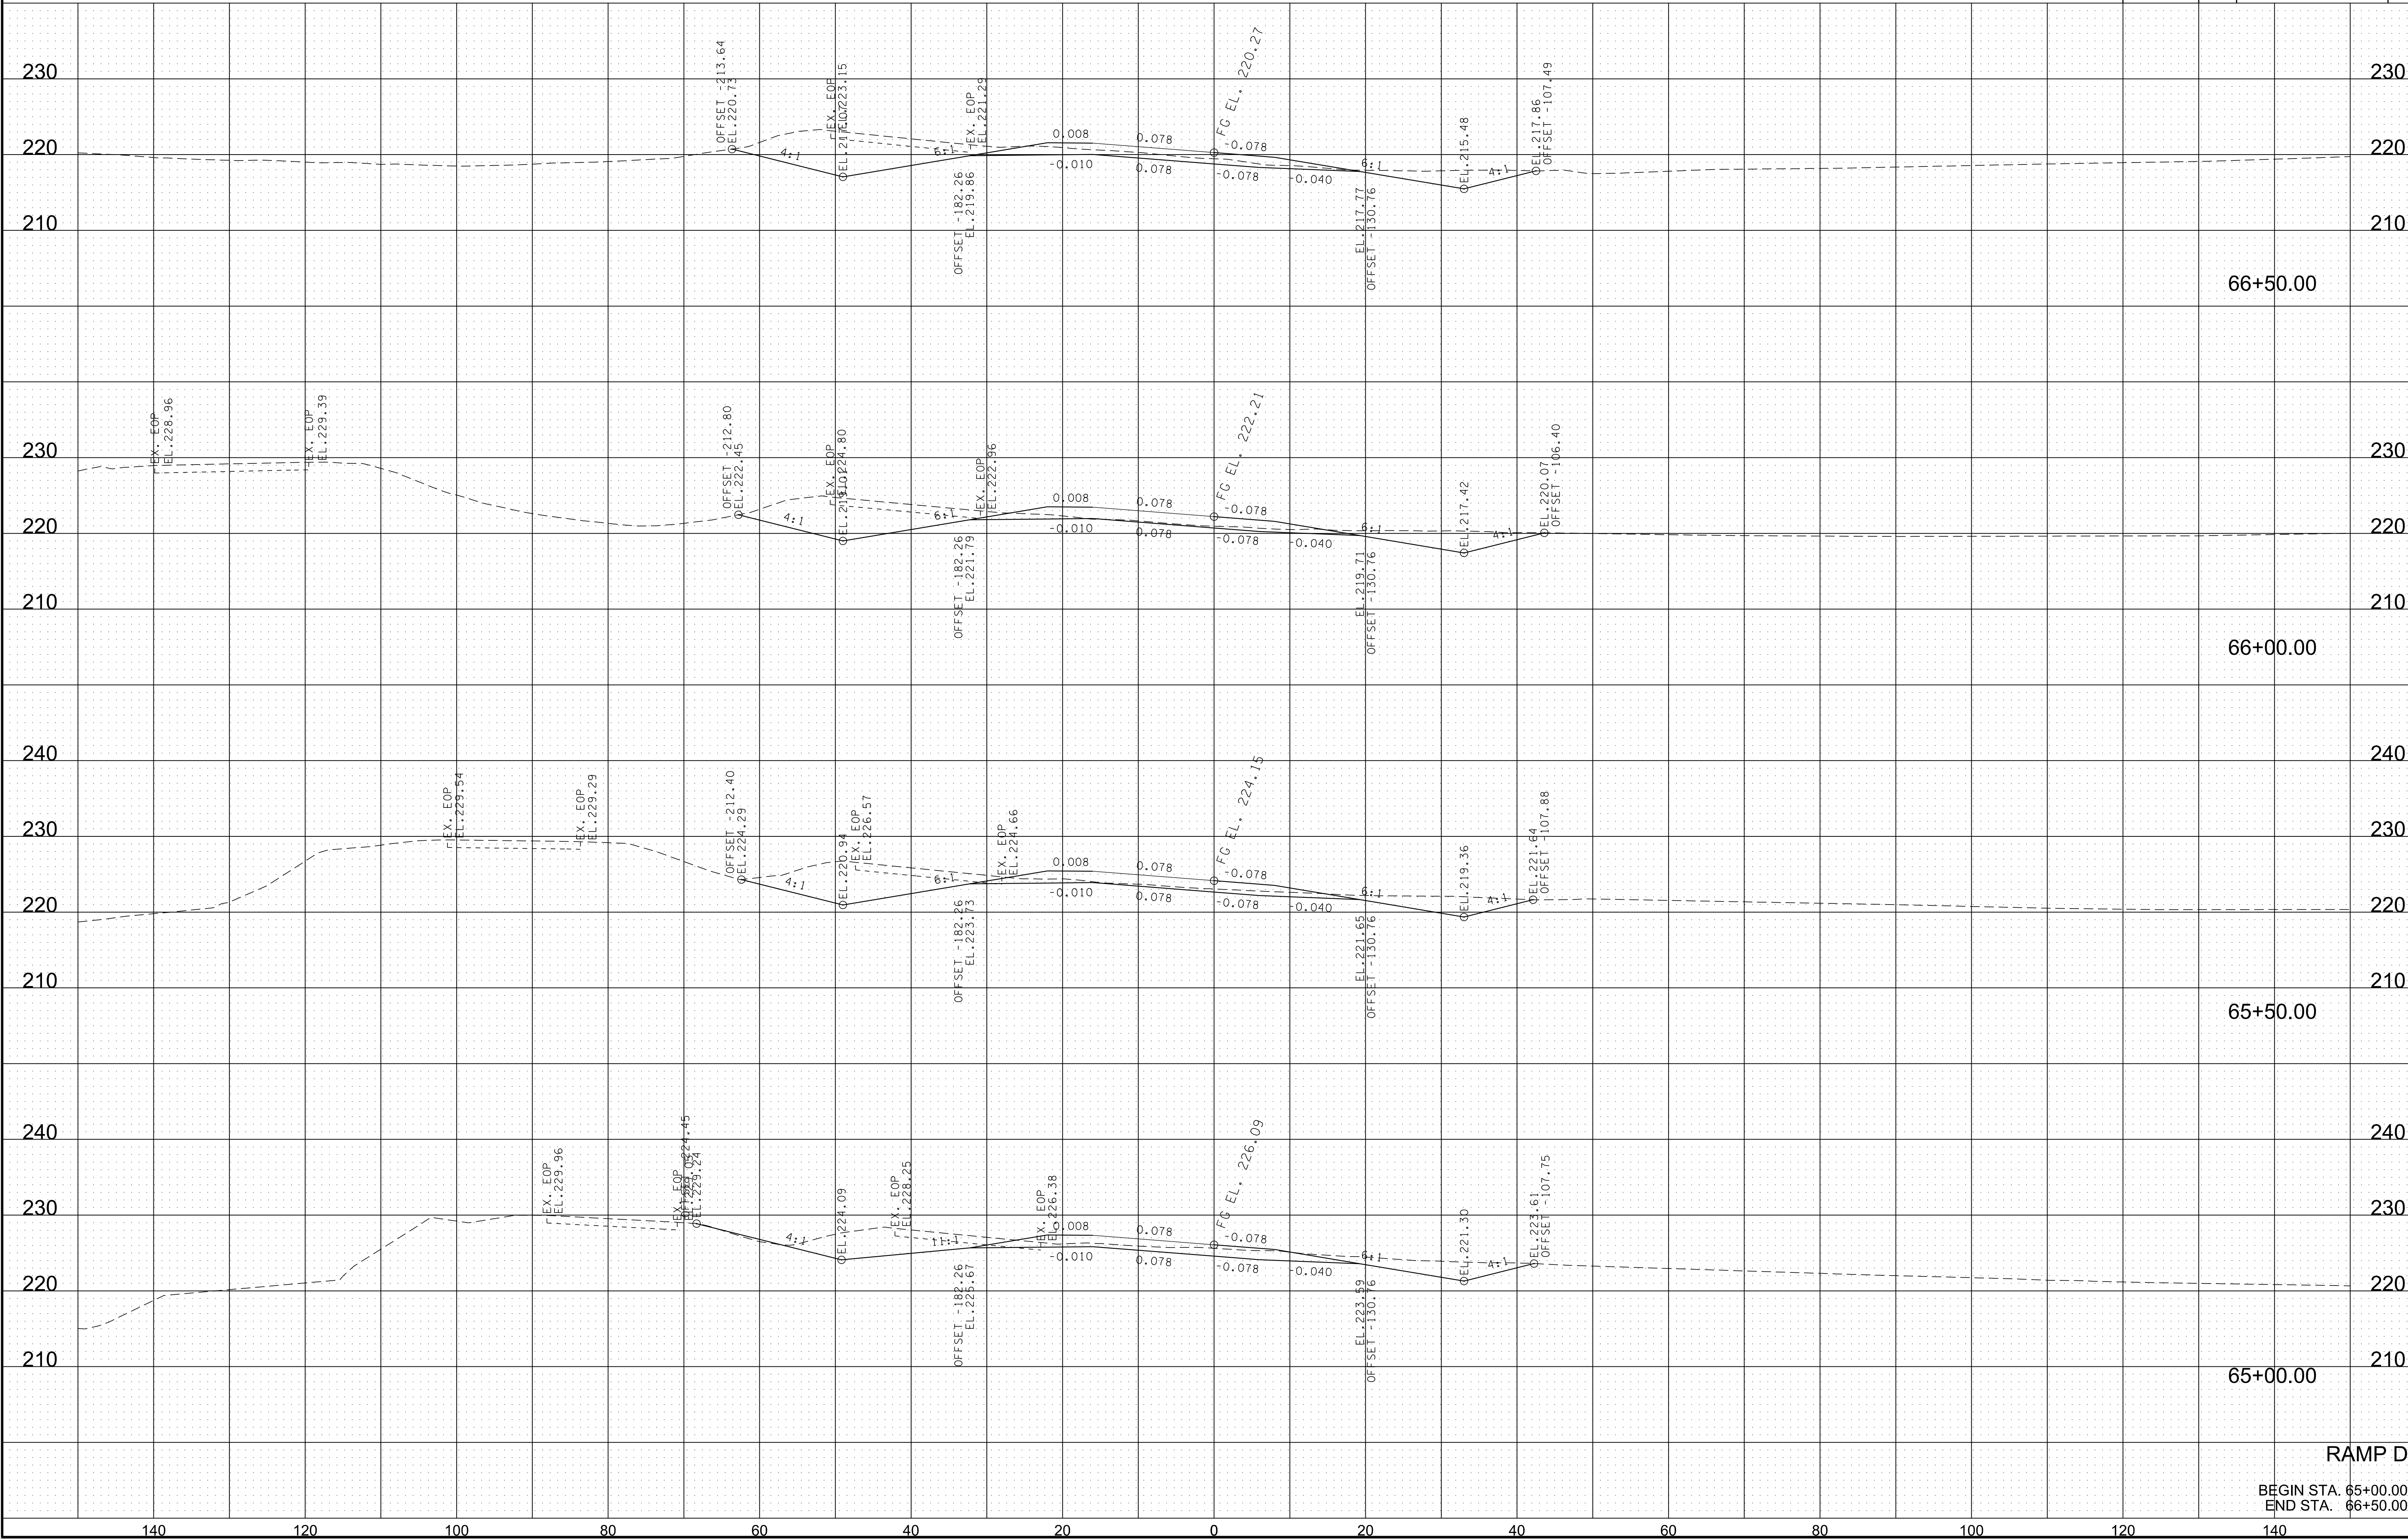

7/3/2023 6:52:25 PM
K:\MEM_Roadway\115004119 - SR 14 CMGC\Cadd\Plans\155 Bridges\138 - RampDXS.dgn

TYPE	YEAR	PROJECT NO.	SHEET NO.
LINE&GRADE	2023	BR-I-55-1(135)	141

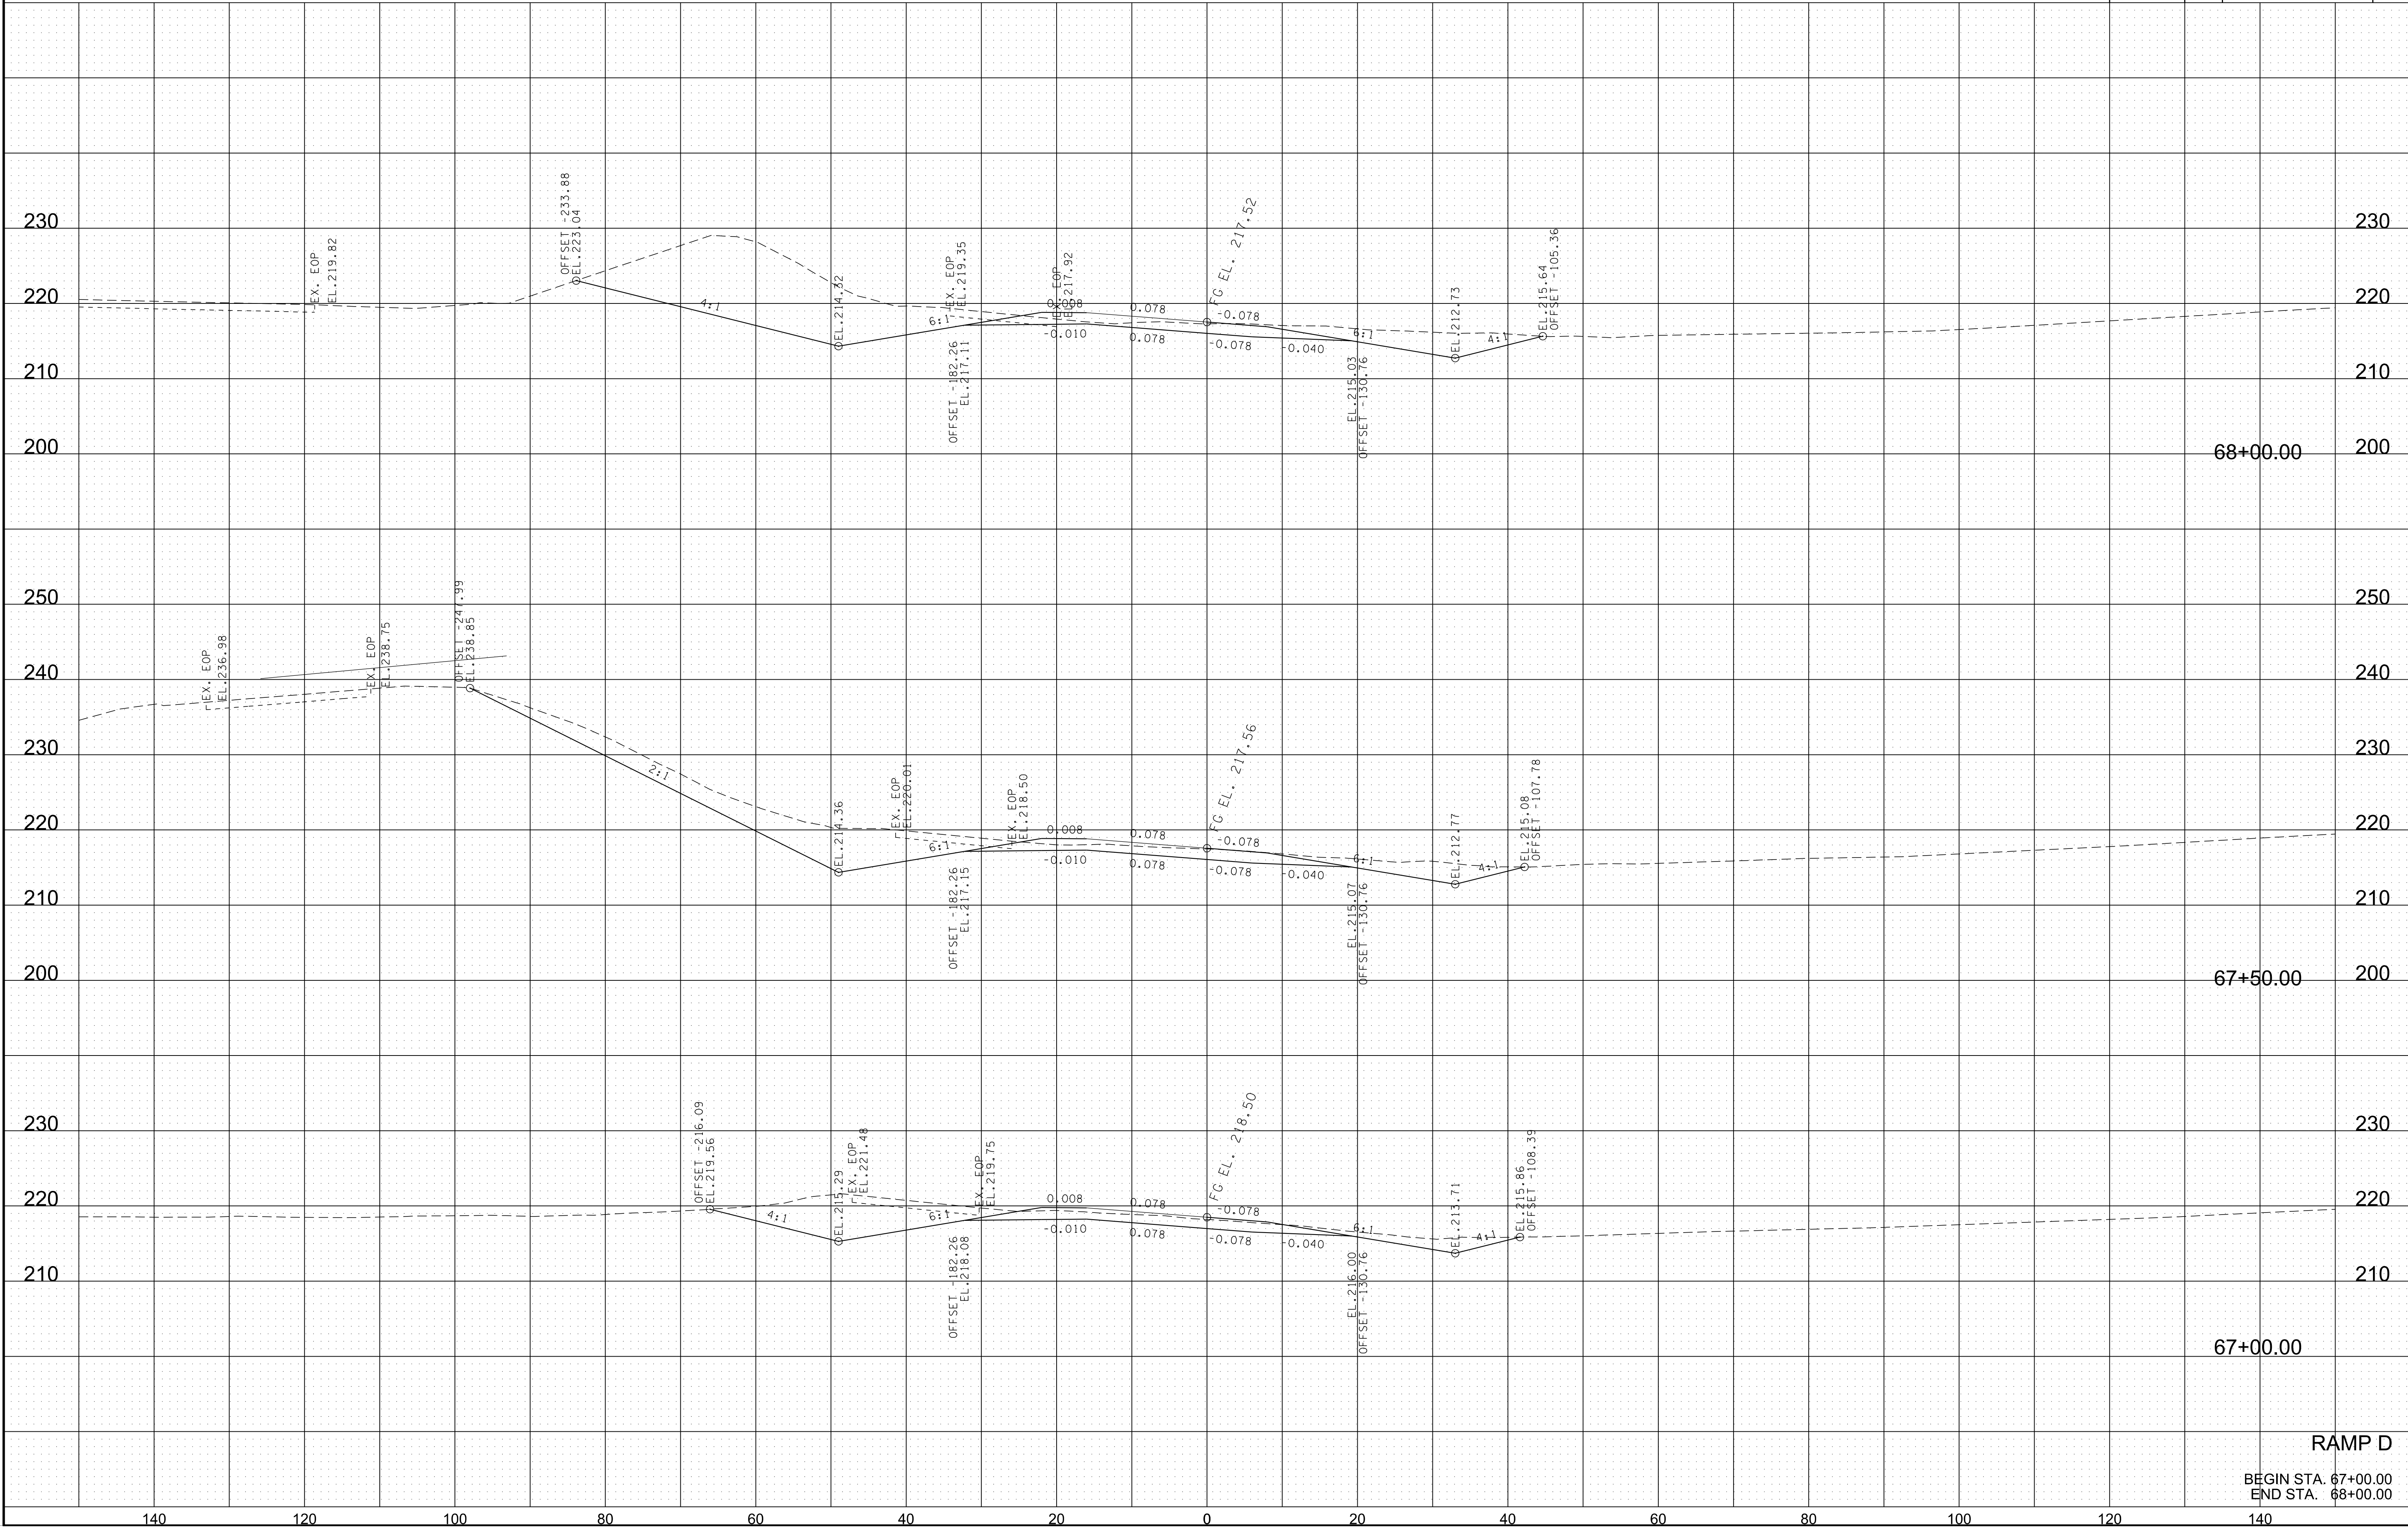


RAMP D
BEGIN STA. 67+00.00
END STA. 68+00.00

7/3/2023 6:52:27 PM


K:\MEM_Roadway\115004119 - SR 14 CMGC\Cadd\Plans\155 Bridges\138 - RampDXS.dgn


TYPE	YEAR	PROJECT NO.	SHEET NO.
LINE&GRADE	2023	BR-155-1(135)	142

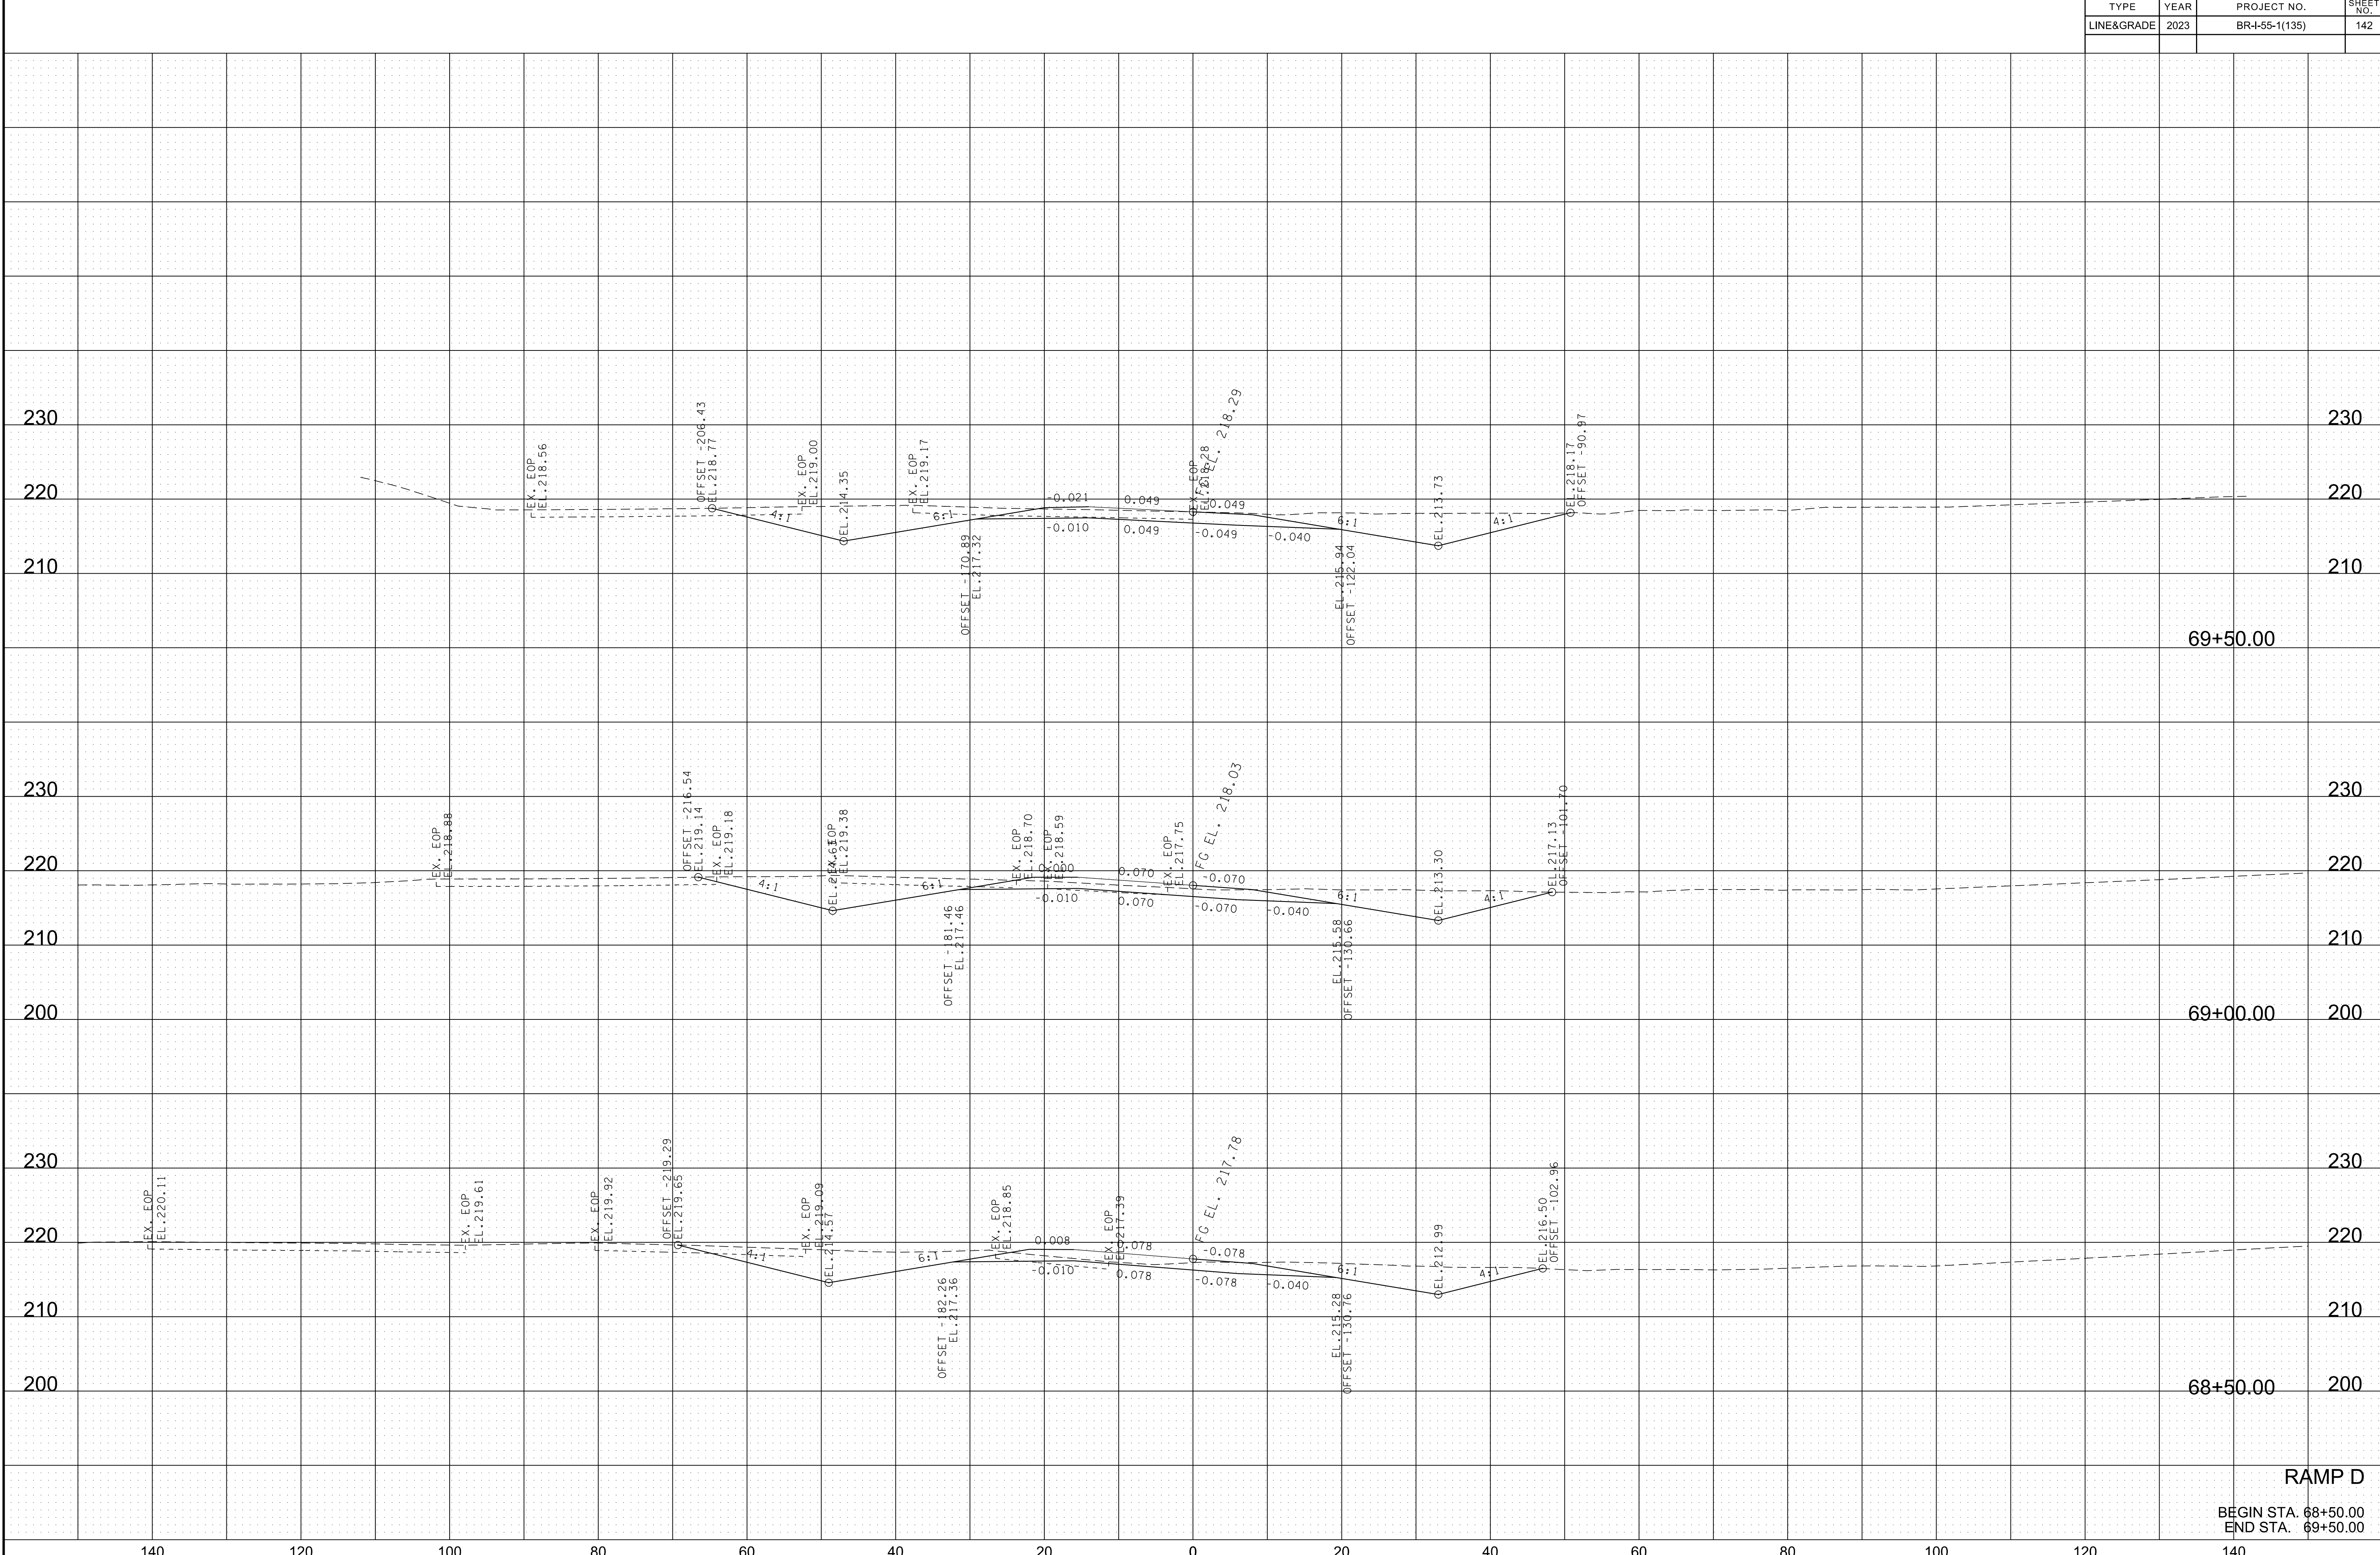

RAMP D


BEGIN STA. 68+50.00
END STA. 69+50.00

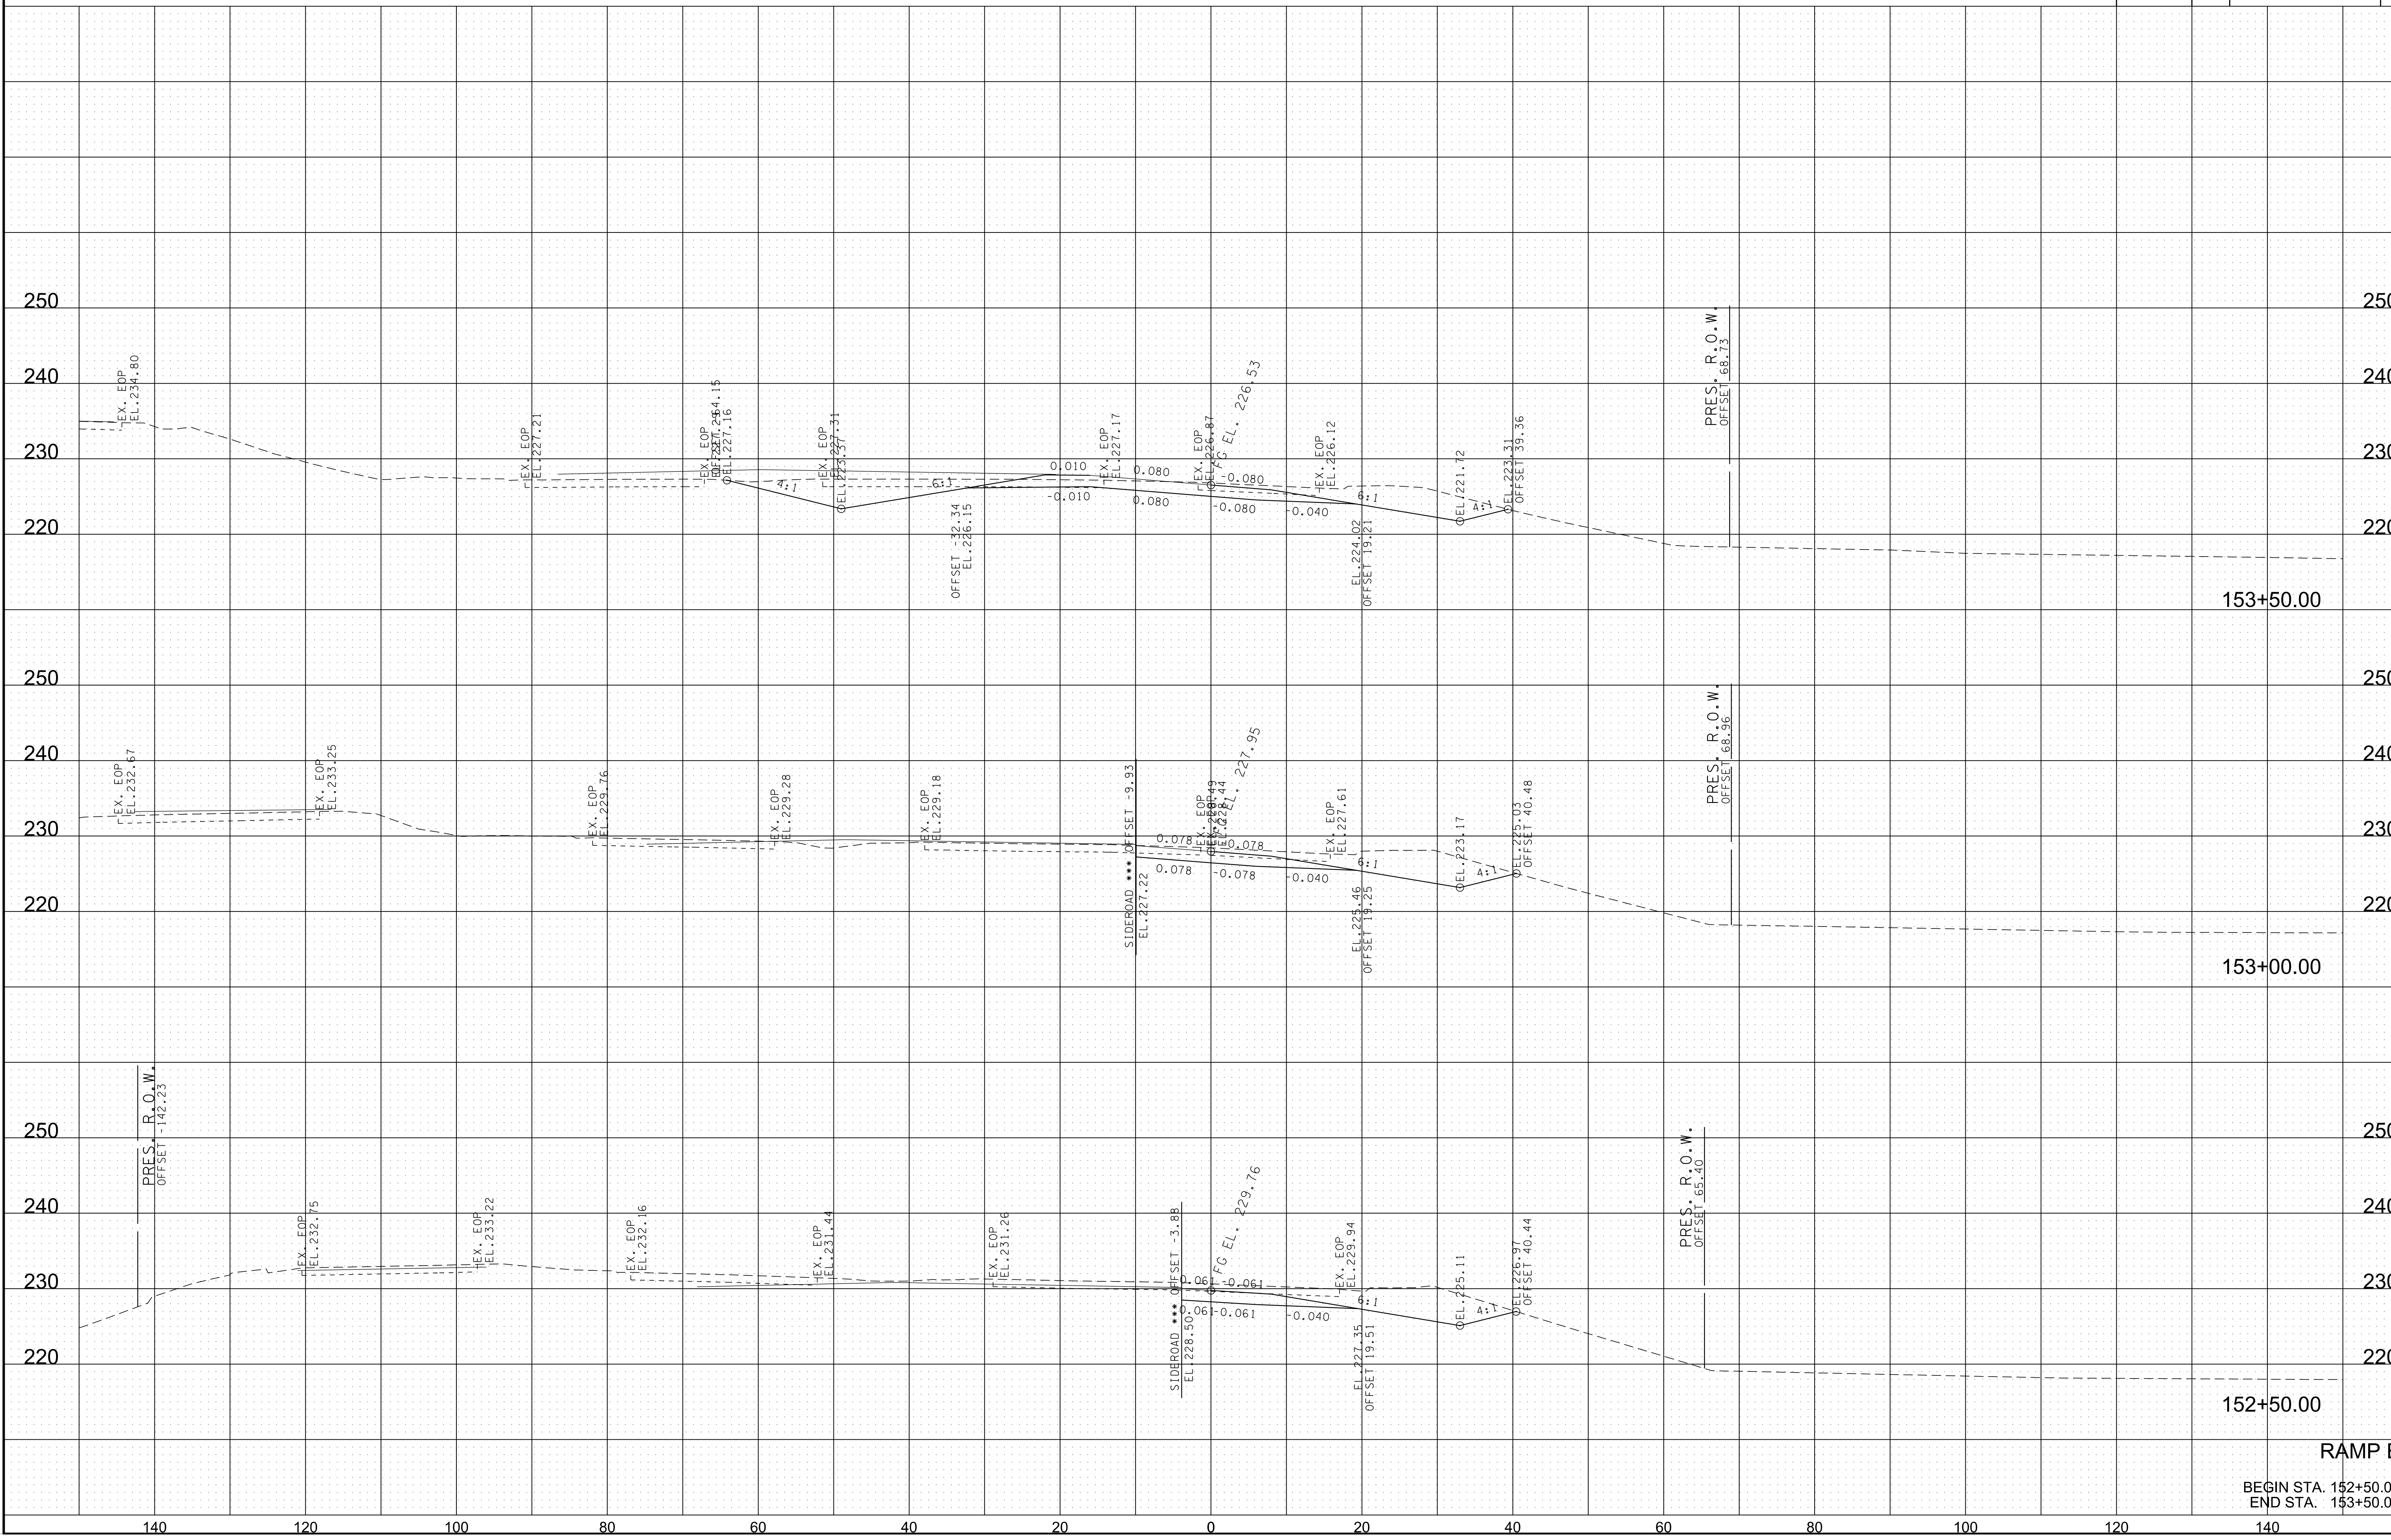

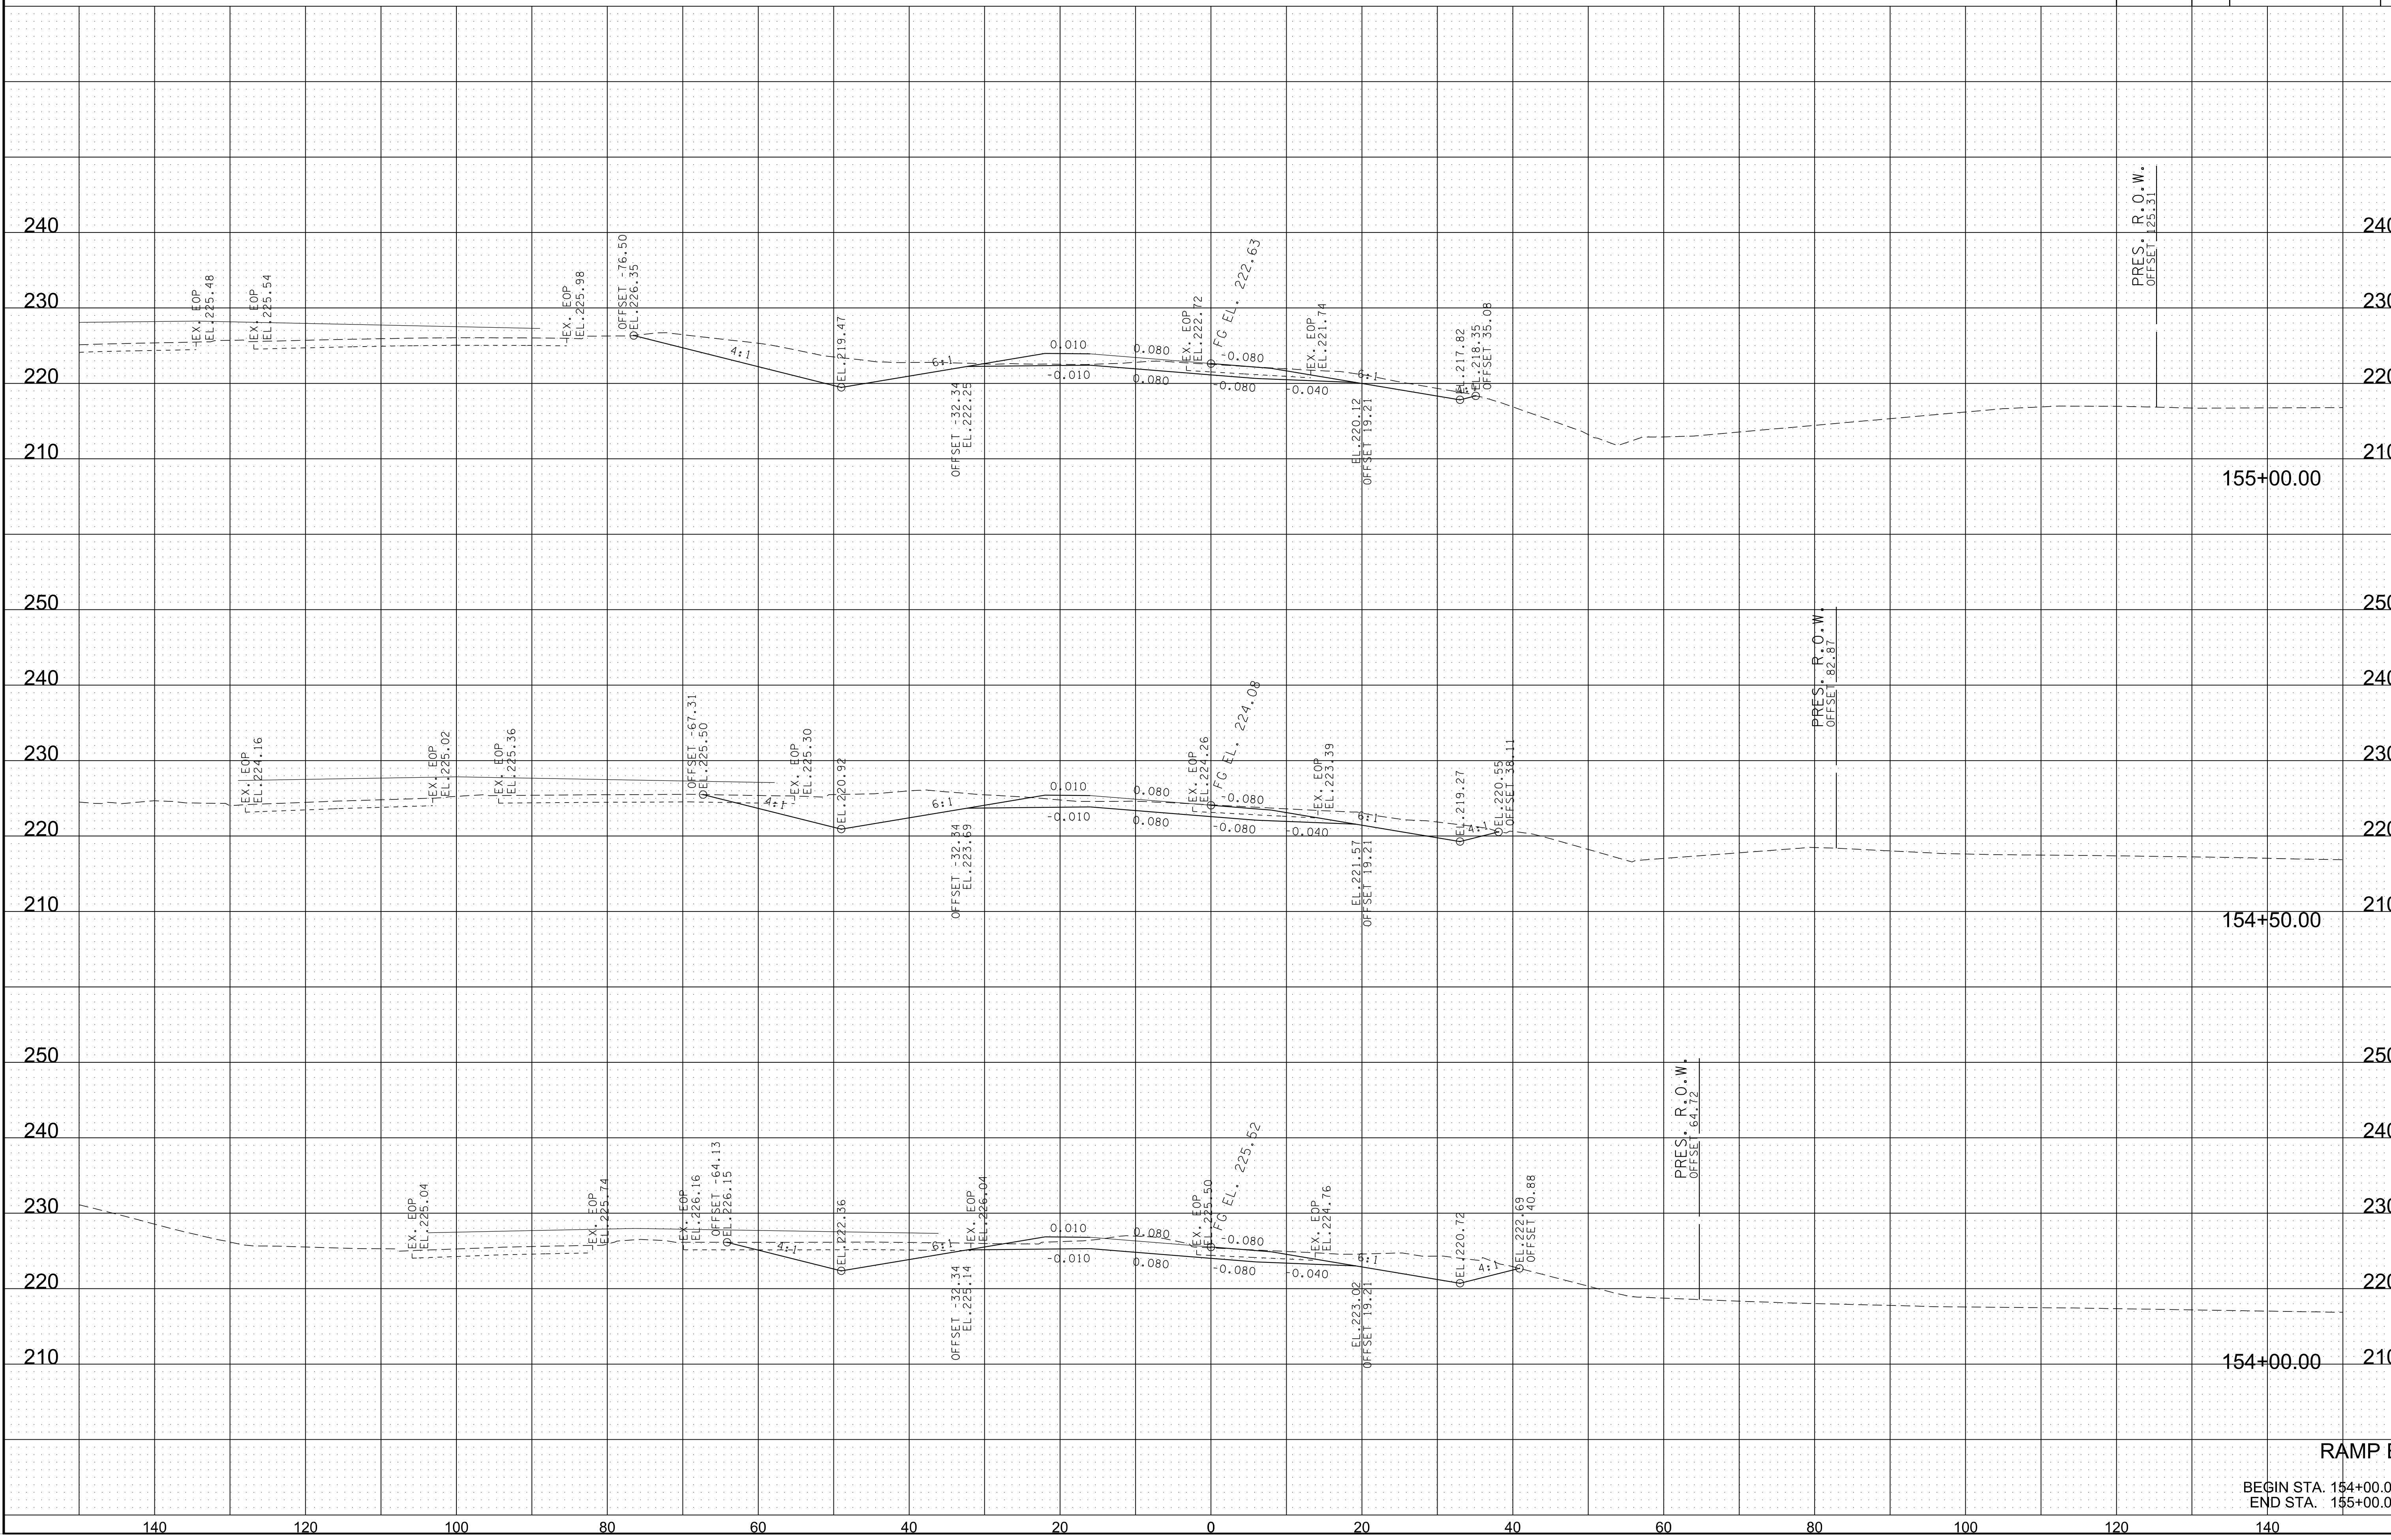


7/3/2023 6:52:34 PM
K:\MEM_Roadway\115004119 - SR 14 CMGC\Cadd\Plans\155 Bridges\144 - RampEXS.dgn

TYPE	YEAR	PROJECT NO.	SHEET NO.
LINE&GRADE	2023	BR-155-1(135)	146

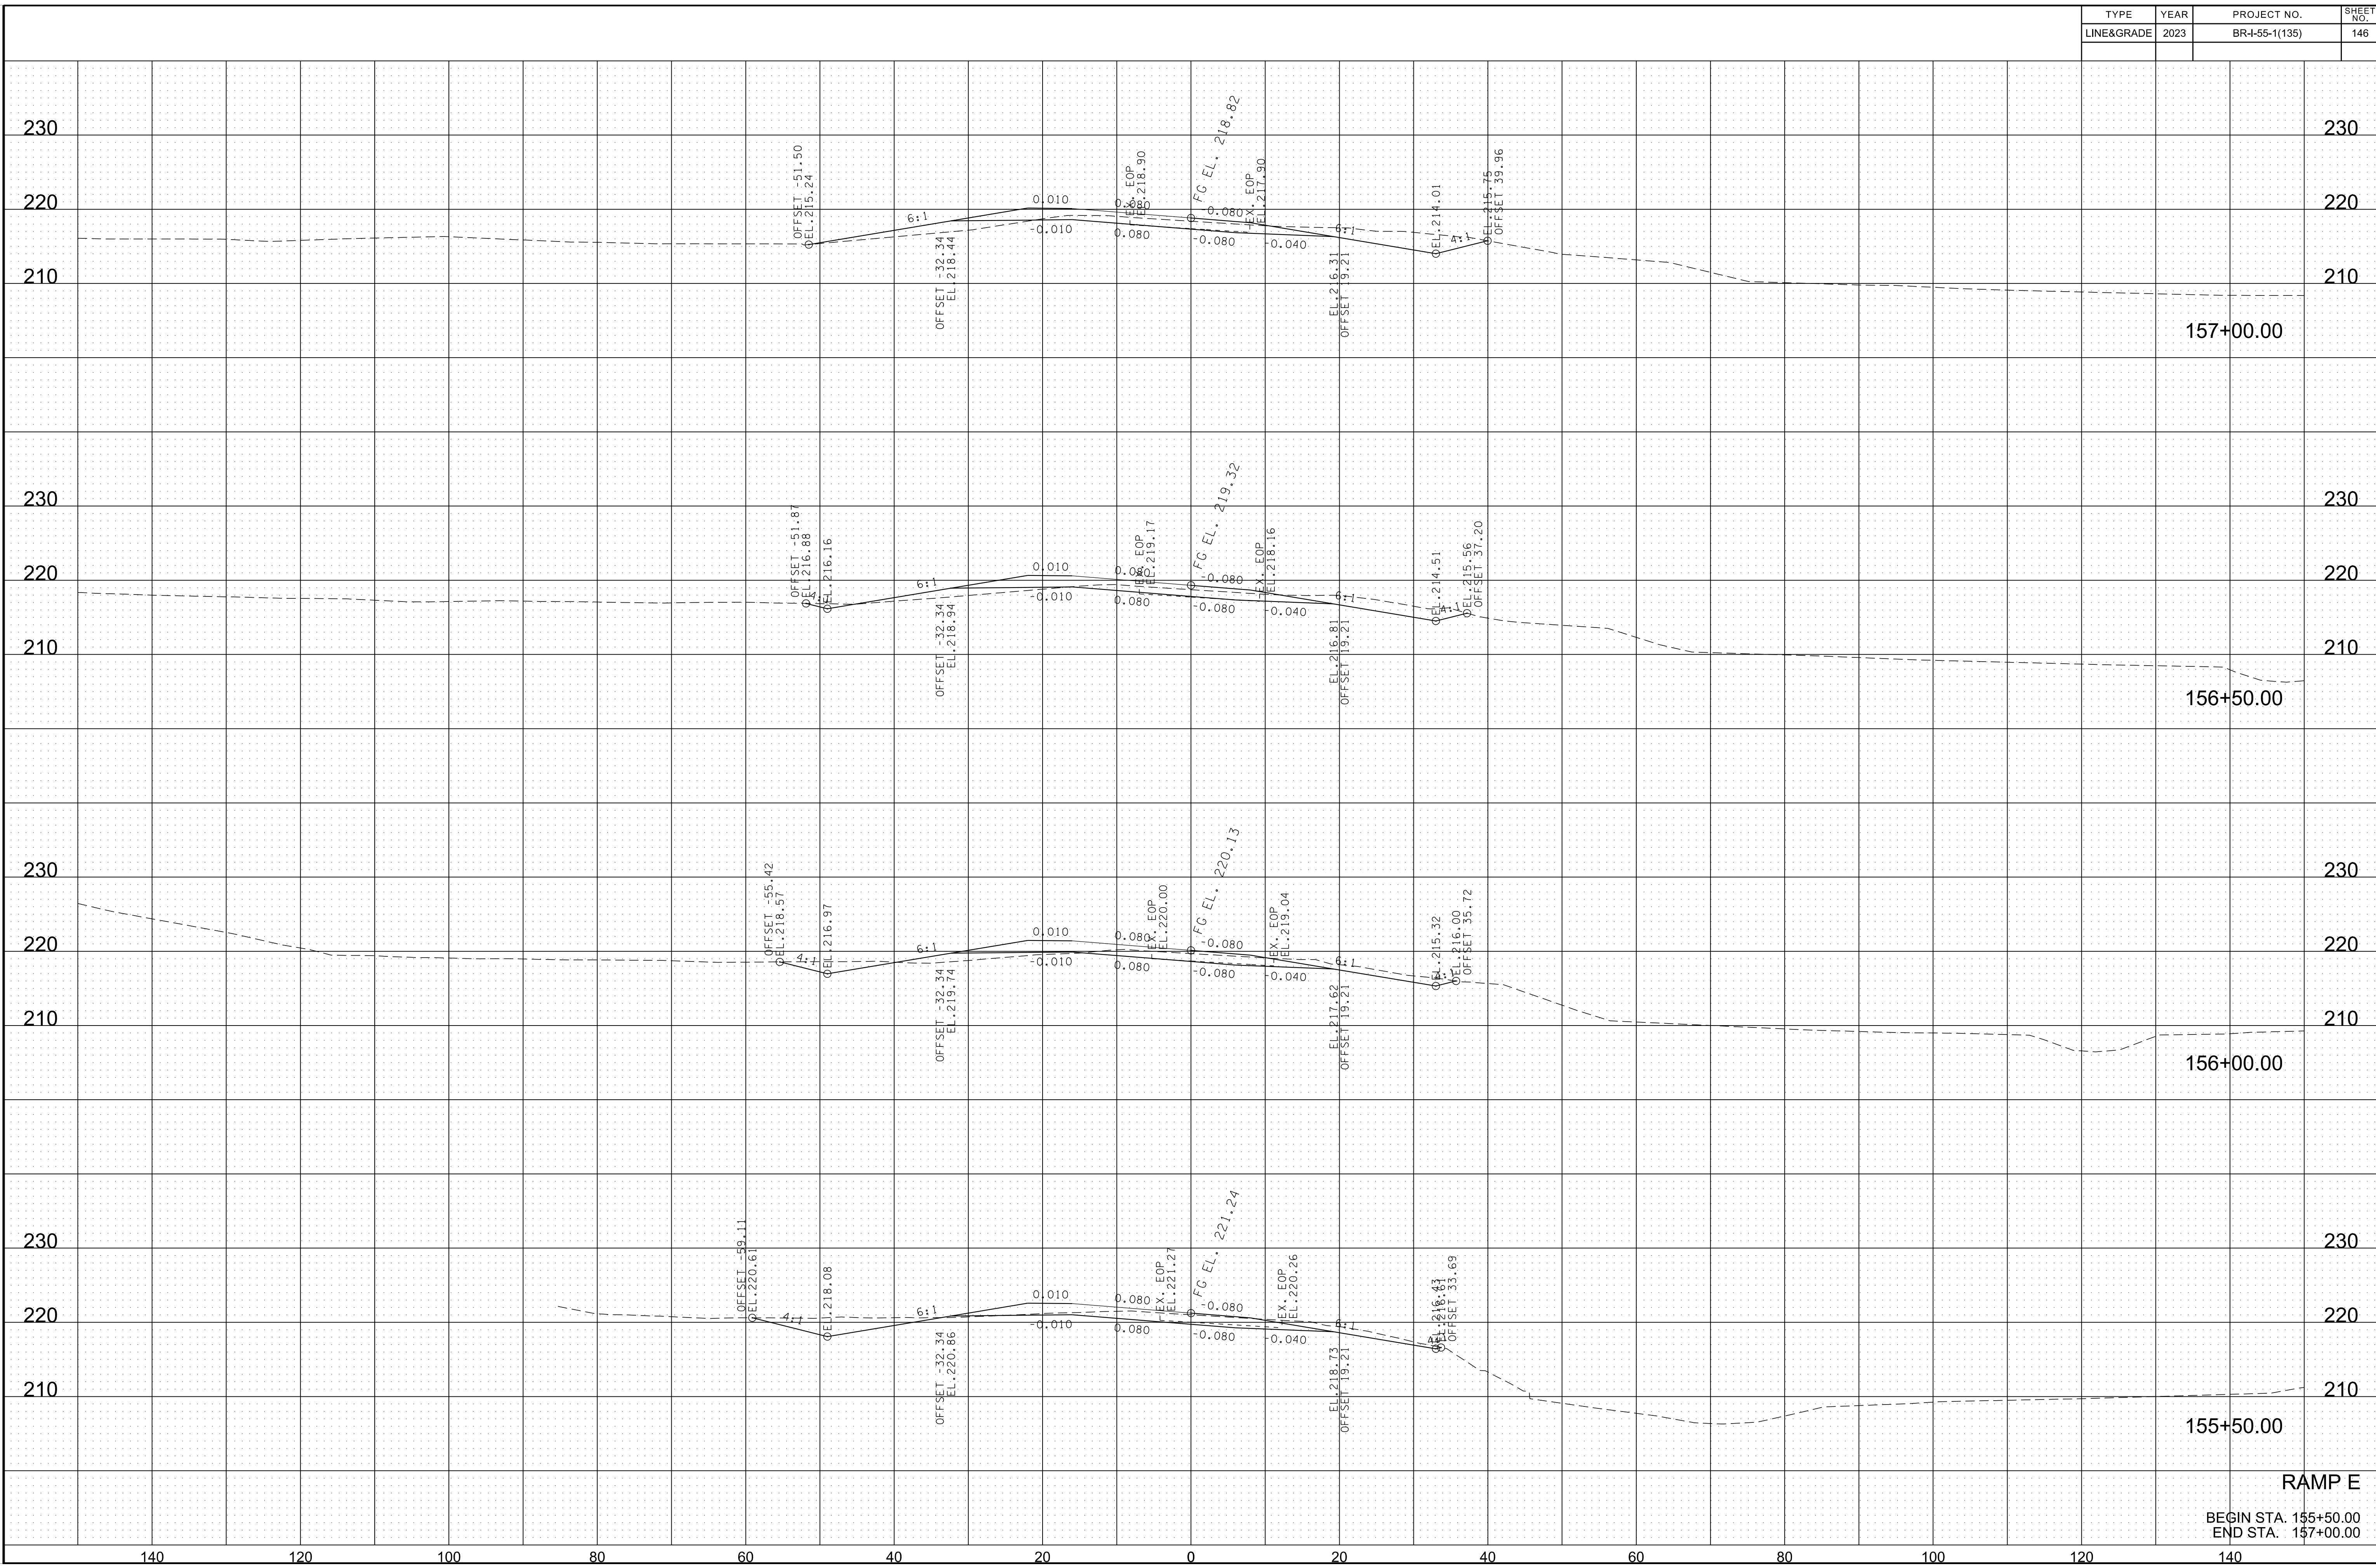

7/3/2023 6:52:36 PM
K:\MEM_Roadway\115004119 - SR 14 CMGC\Cadd\Plans\155 Bridges\144 - RampEXS.dgn

TYPE	YEAR	PROJECT NO.	SHEET NO.
LINE&GRADE	2023	BR-155-1(135)	147

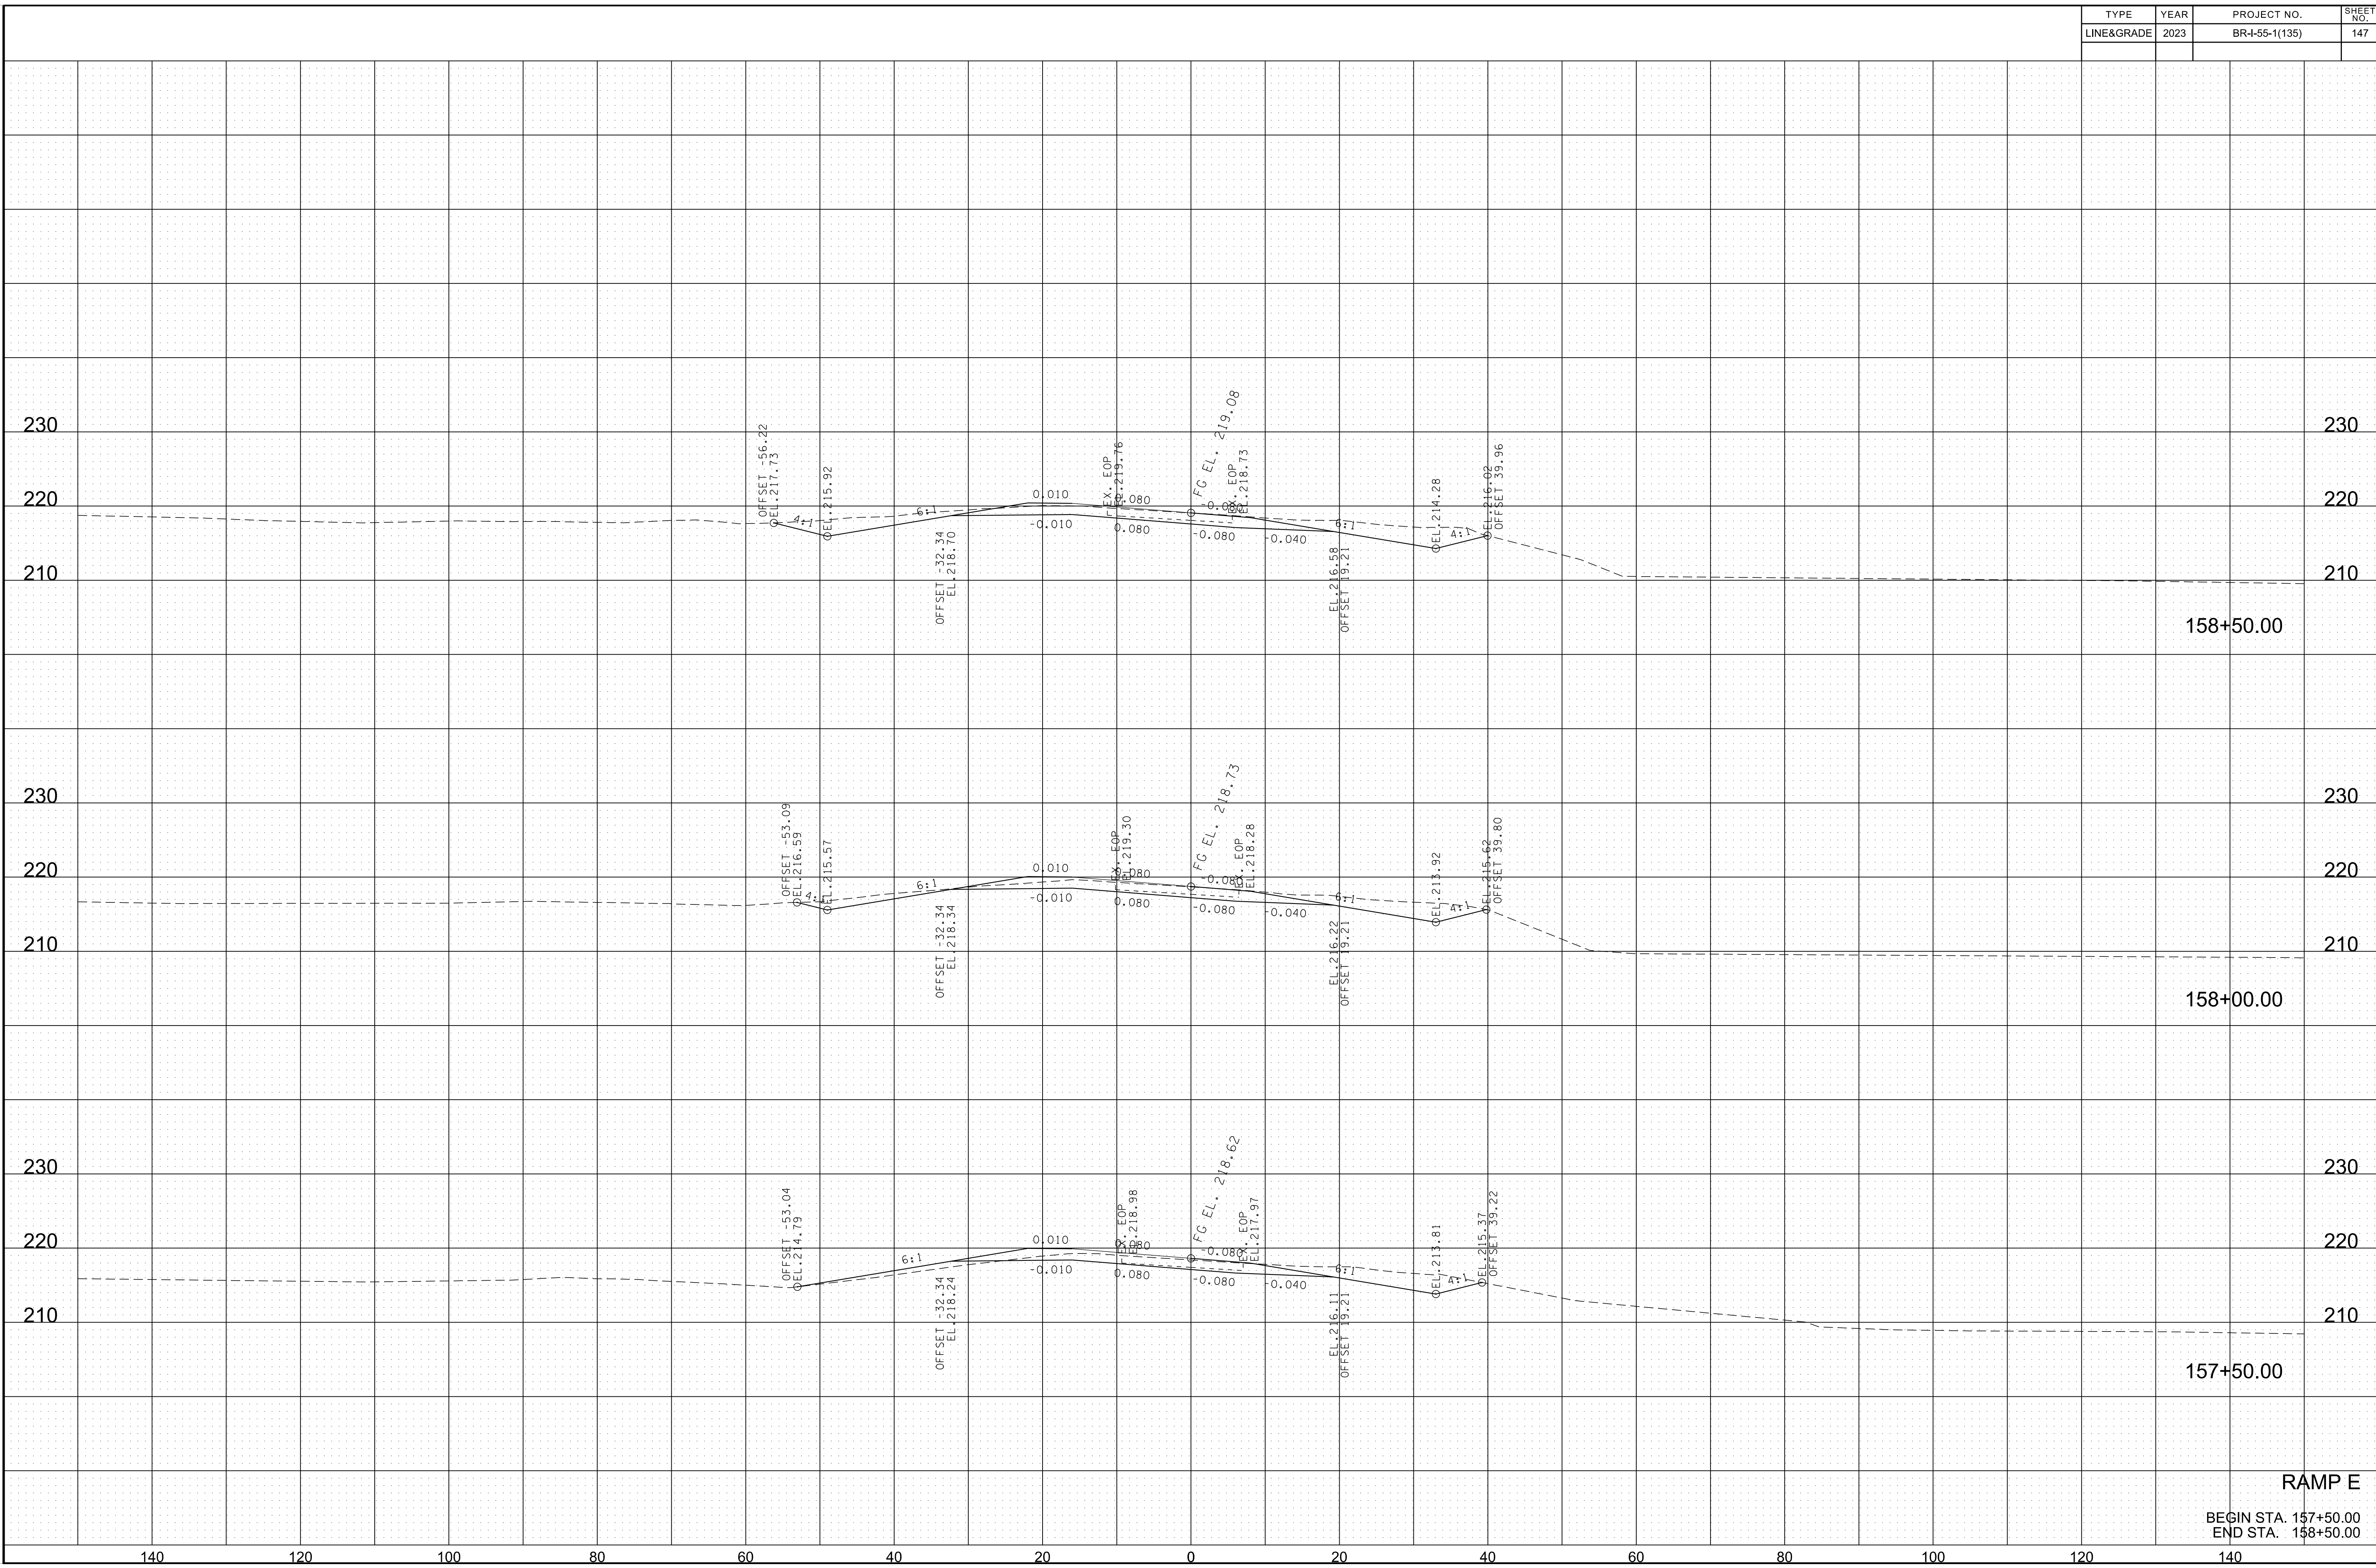


RAMP E

BEGIN STA. 157+50.00
END STA. 158+50.00


7/3/2023 6:52:38 PM
K:\MEM_Roadway\115004119 - SR 14 CMGC\Cadd\Plans\155 Bridges\144 - RampEXS.dgn

TYPE	YEAR	PROJECT NO.	SHEET NO.
LINE&GRADE	2023	BR-4-55-1(135)	148

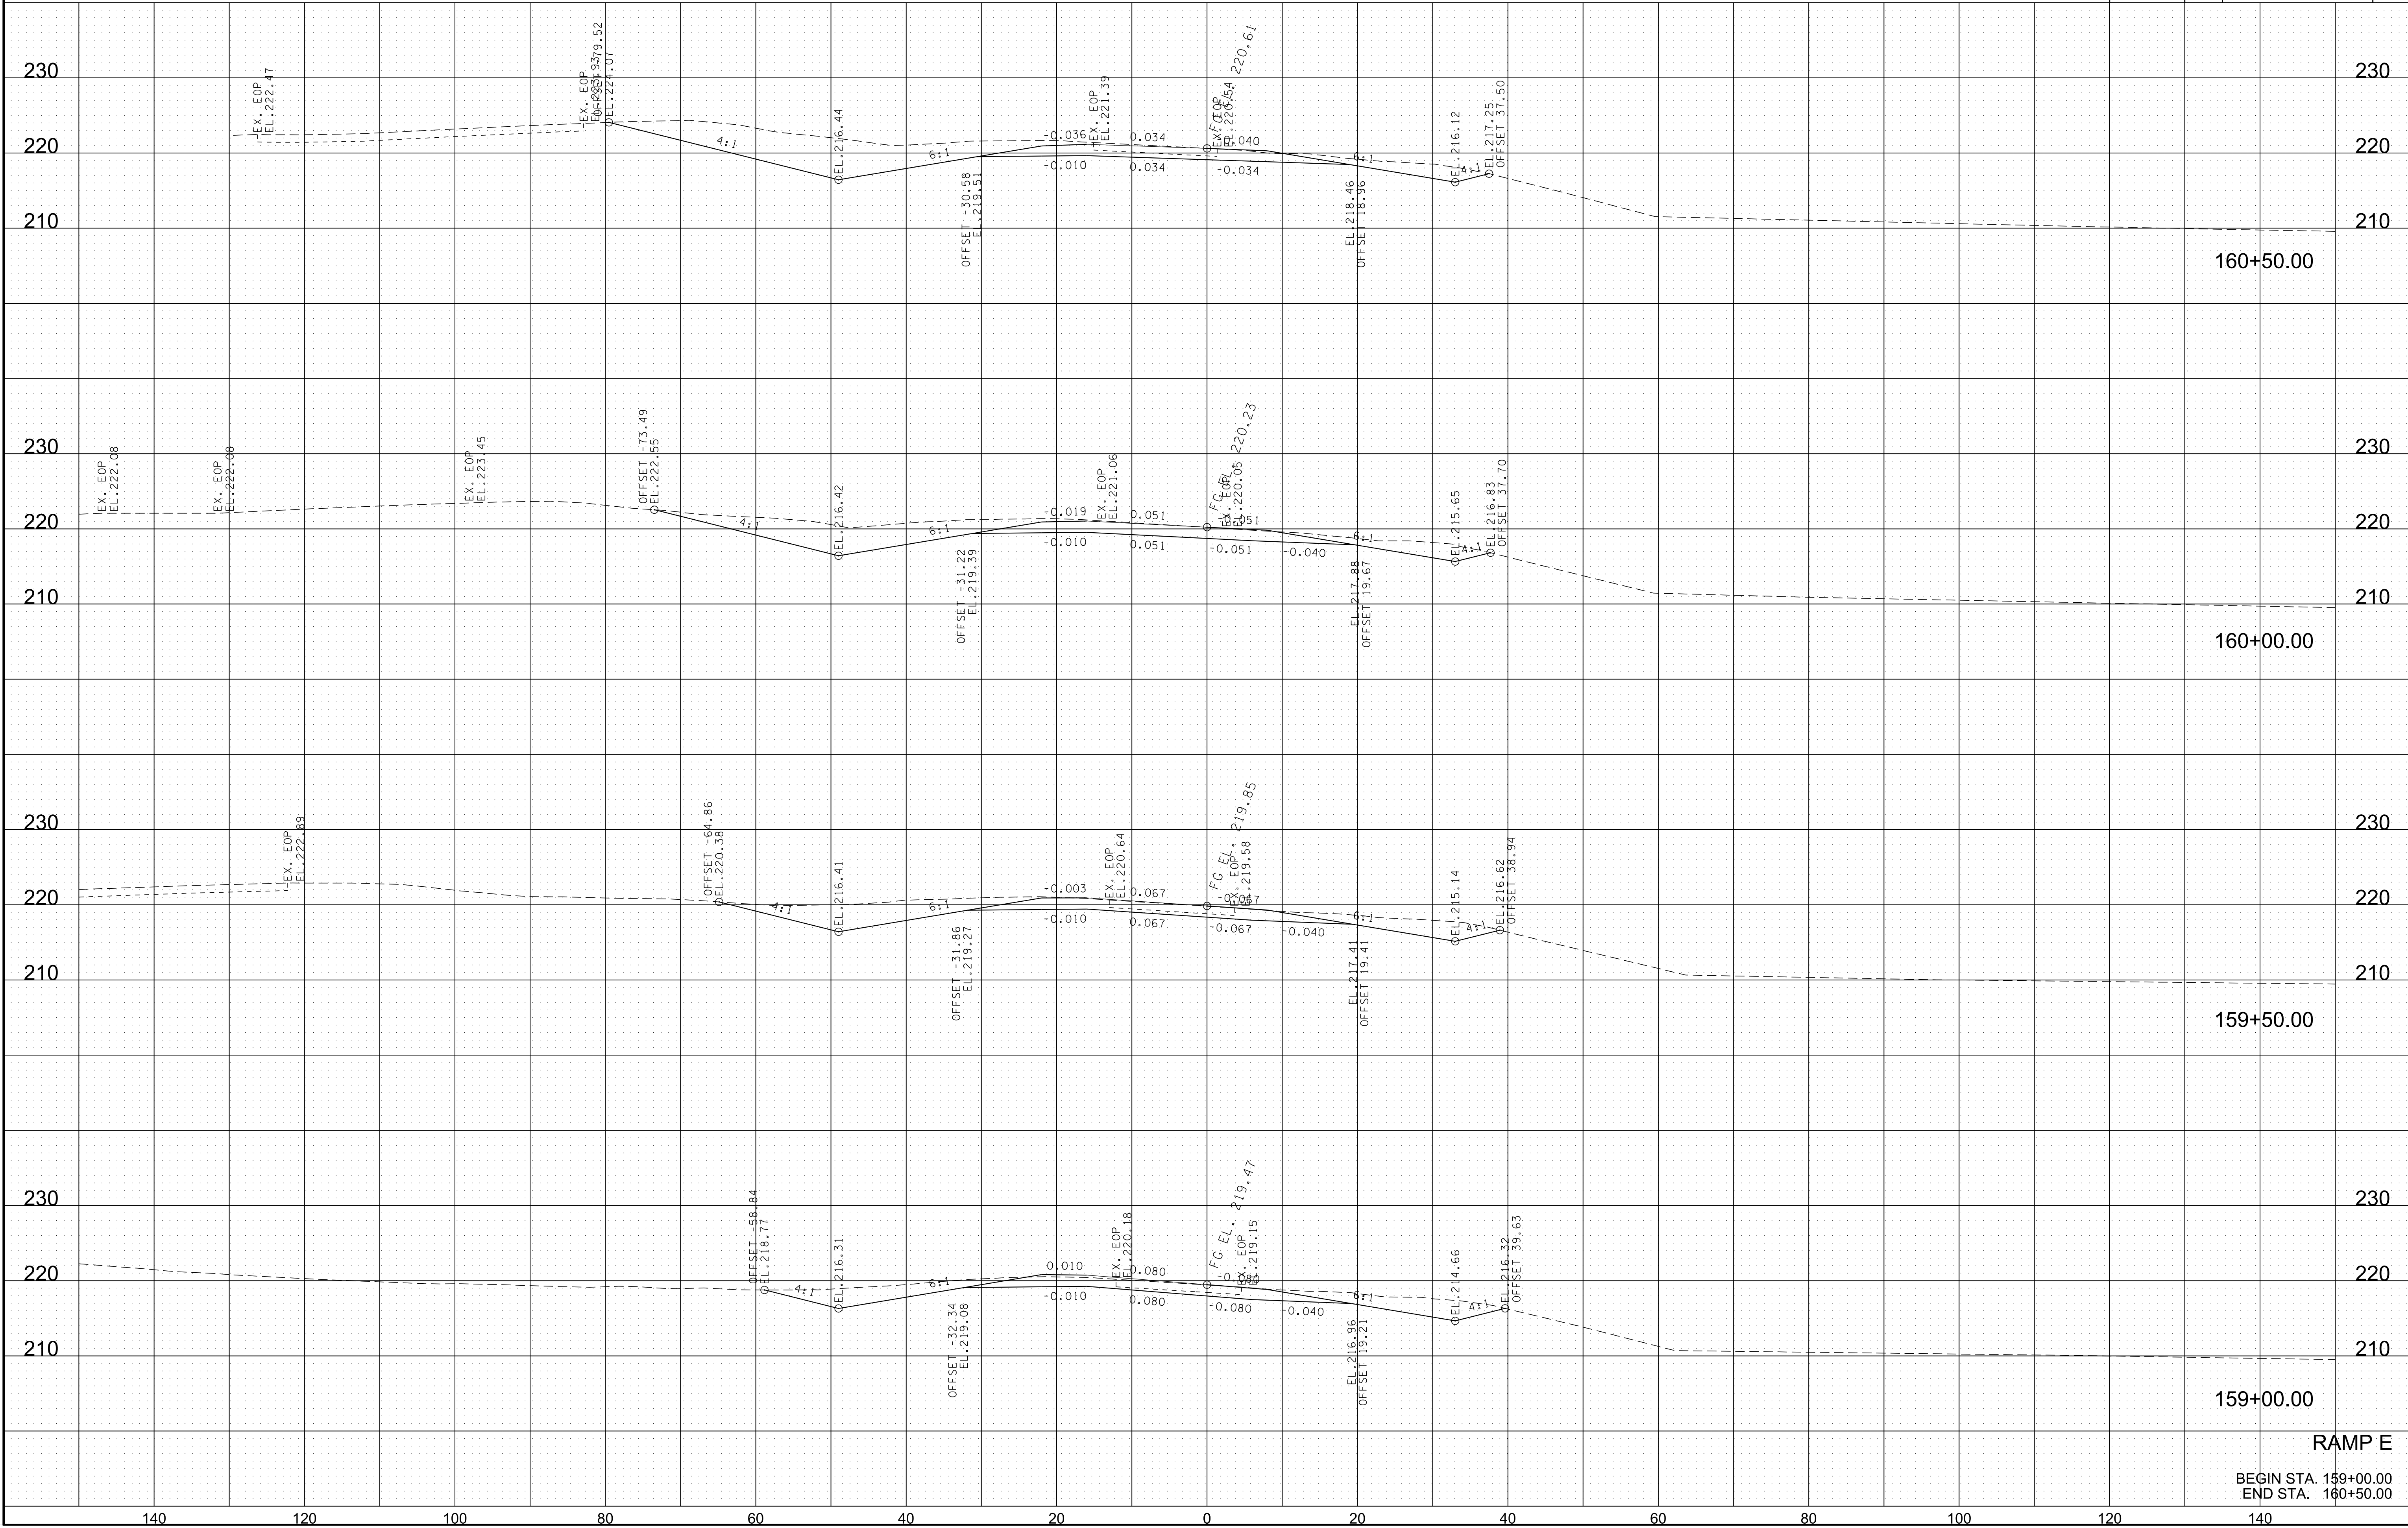

7/3/2023 6:52:40 PM
K:\MEM_Roadway\115004119 - SR 14 CMGC\Cadd\Plans\155 Bridges\144 - RampEXS.dgn


TYPE	YEAR	PROJECT NO.	SHEET NO.
LINE&GRADE	2023	BR-1-55-1(135)	149

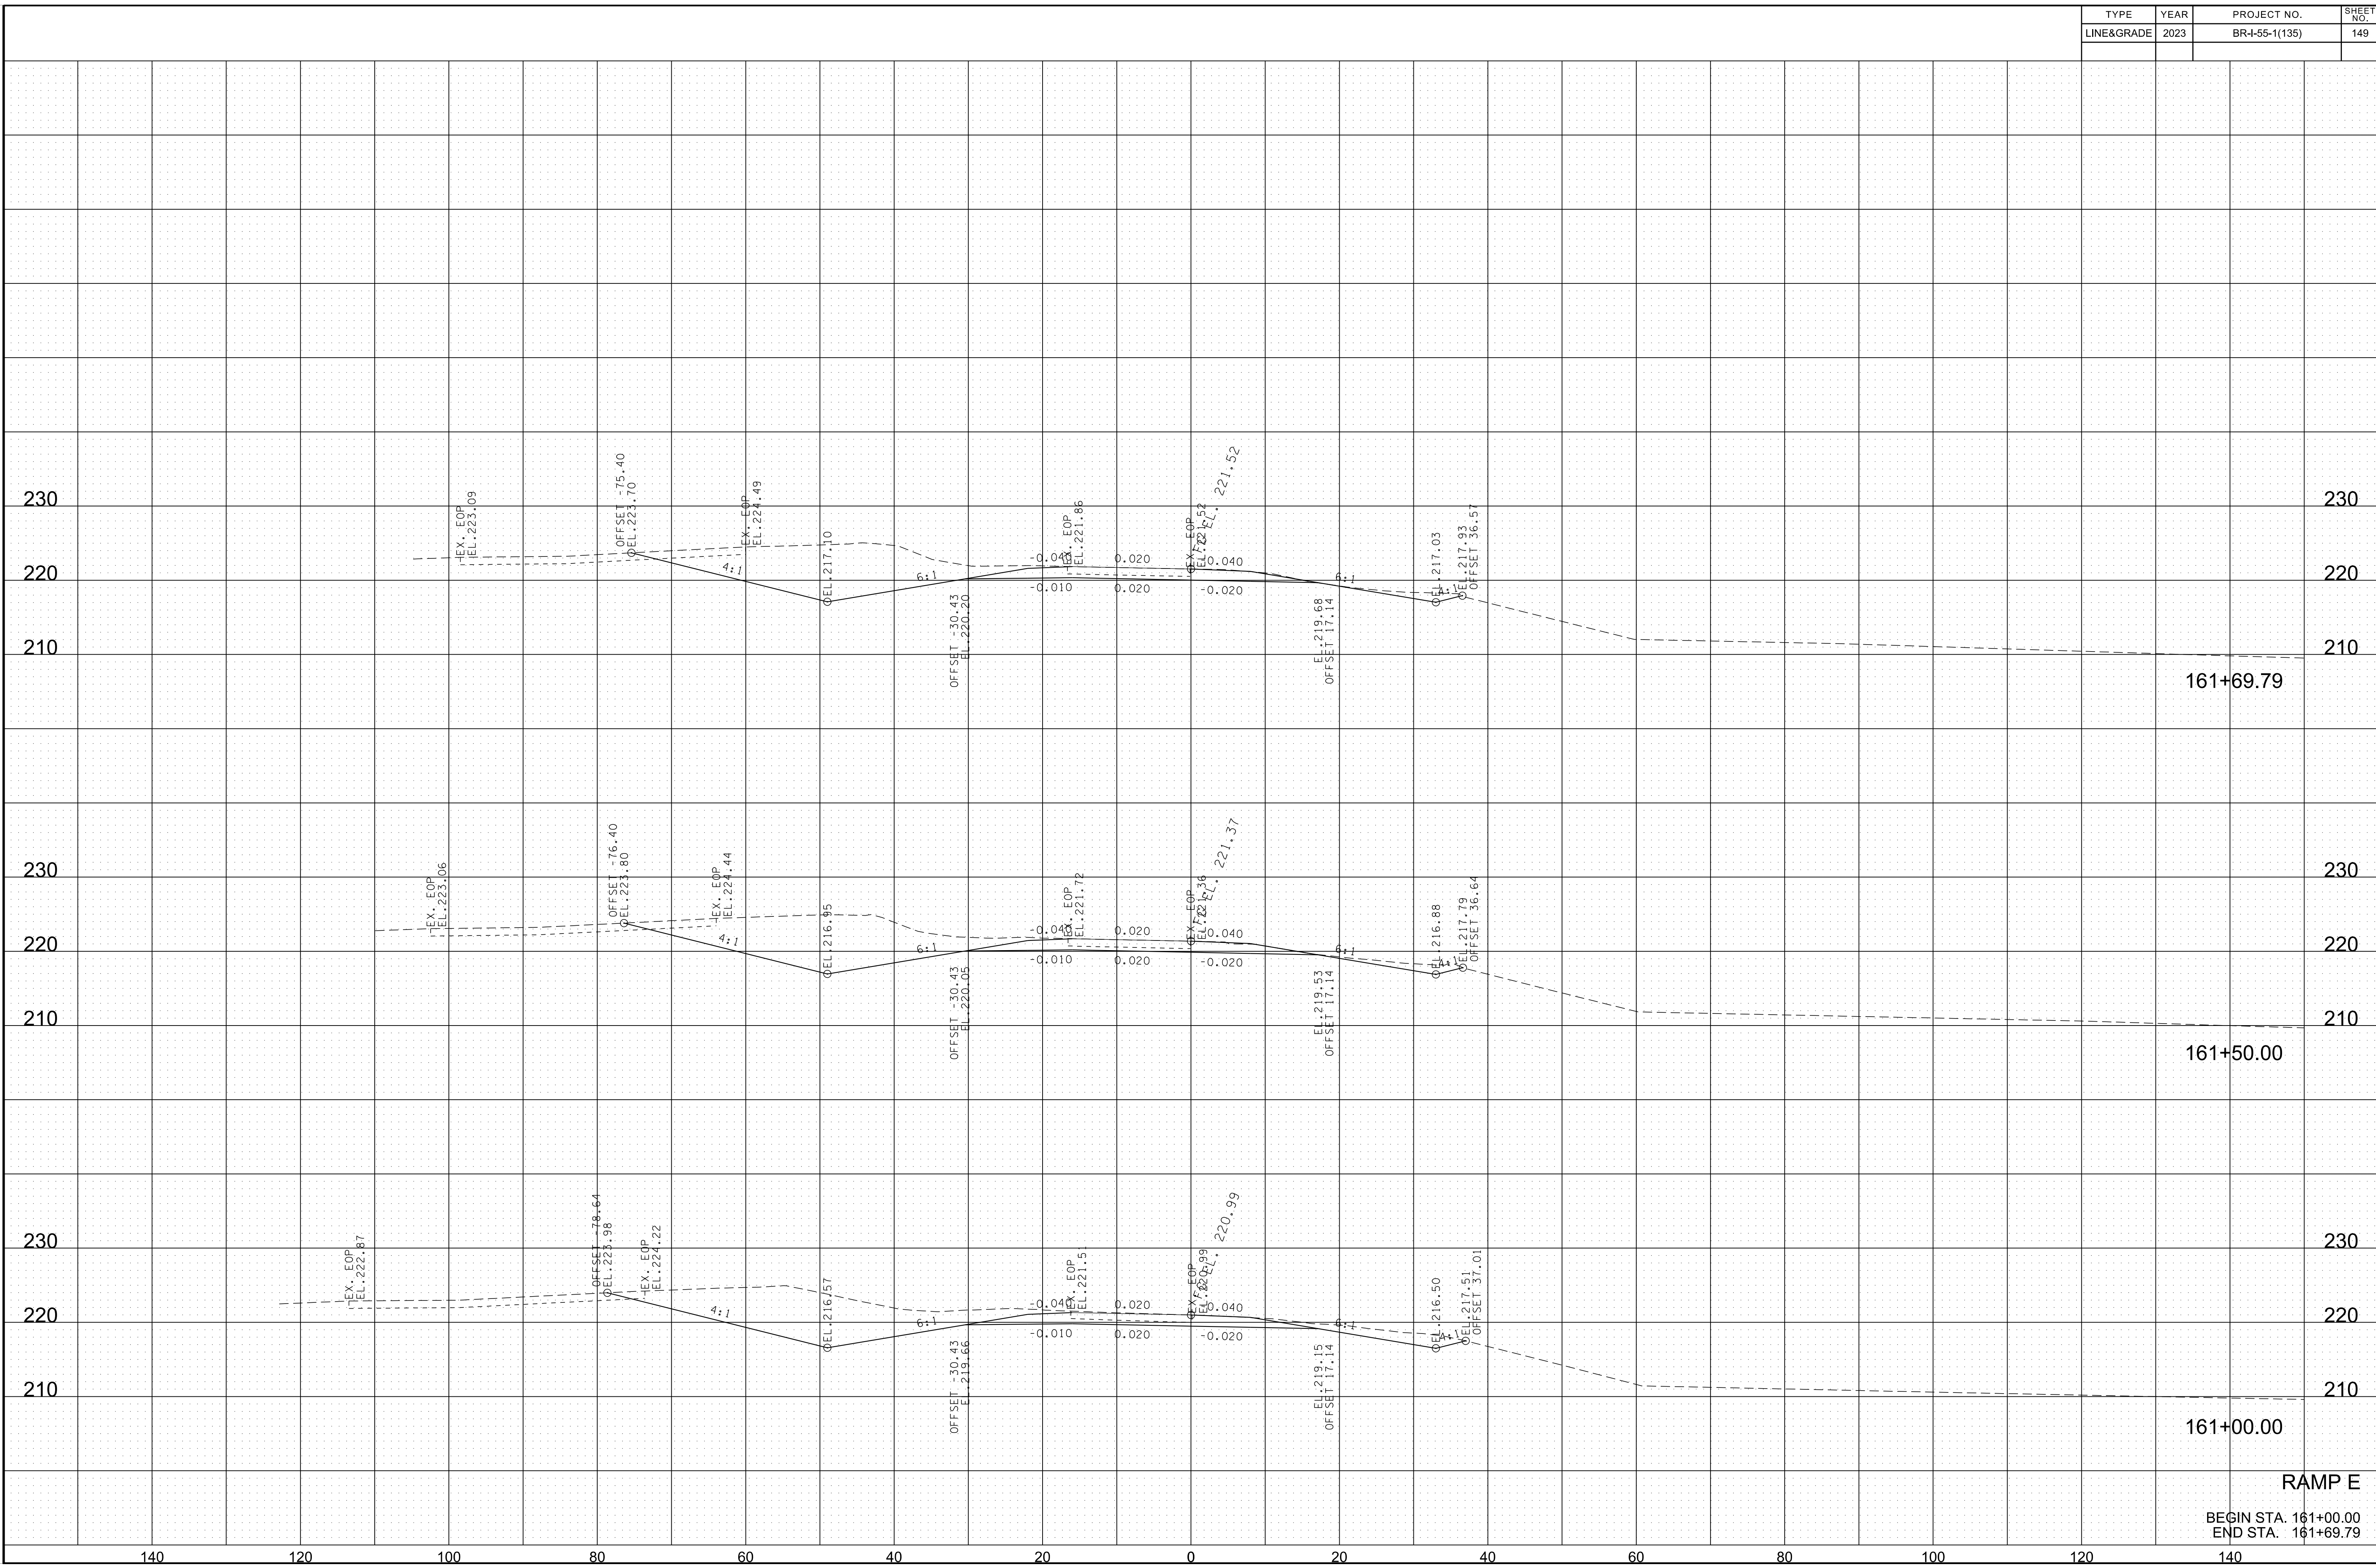

RAMP E
BEGIN STA. 161+00.00
END STA. 161+69.79

7/3/2023 6:52:46 PM
K:\MEM_Roadway\115004119 - SR 14 CMGC\Cadd\Plans\155 Bridges\150 - RampGX\XS.dgn


TYPE	YEAR	PROJECT NO.	SHEET NO.
LINE&GRADE	2023	BR-1-55-1(135)	152

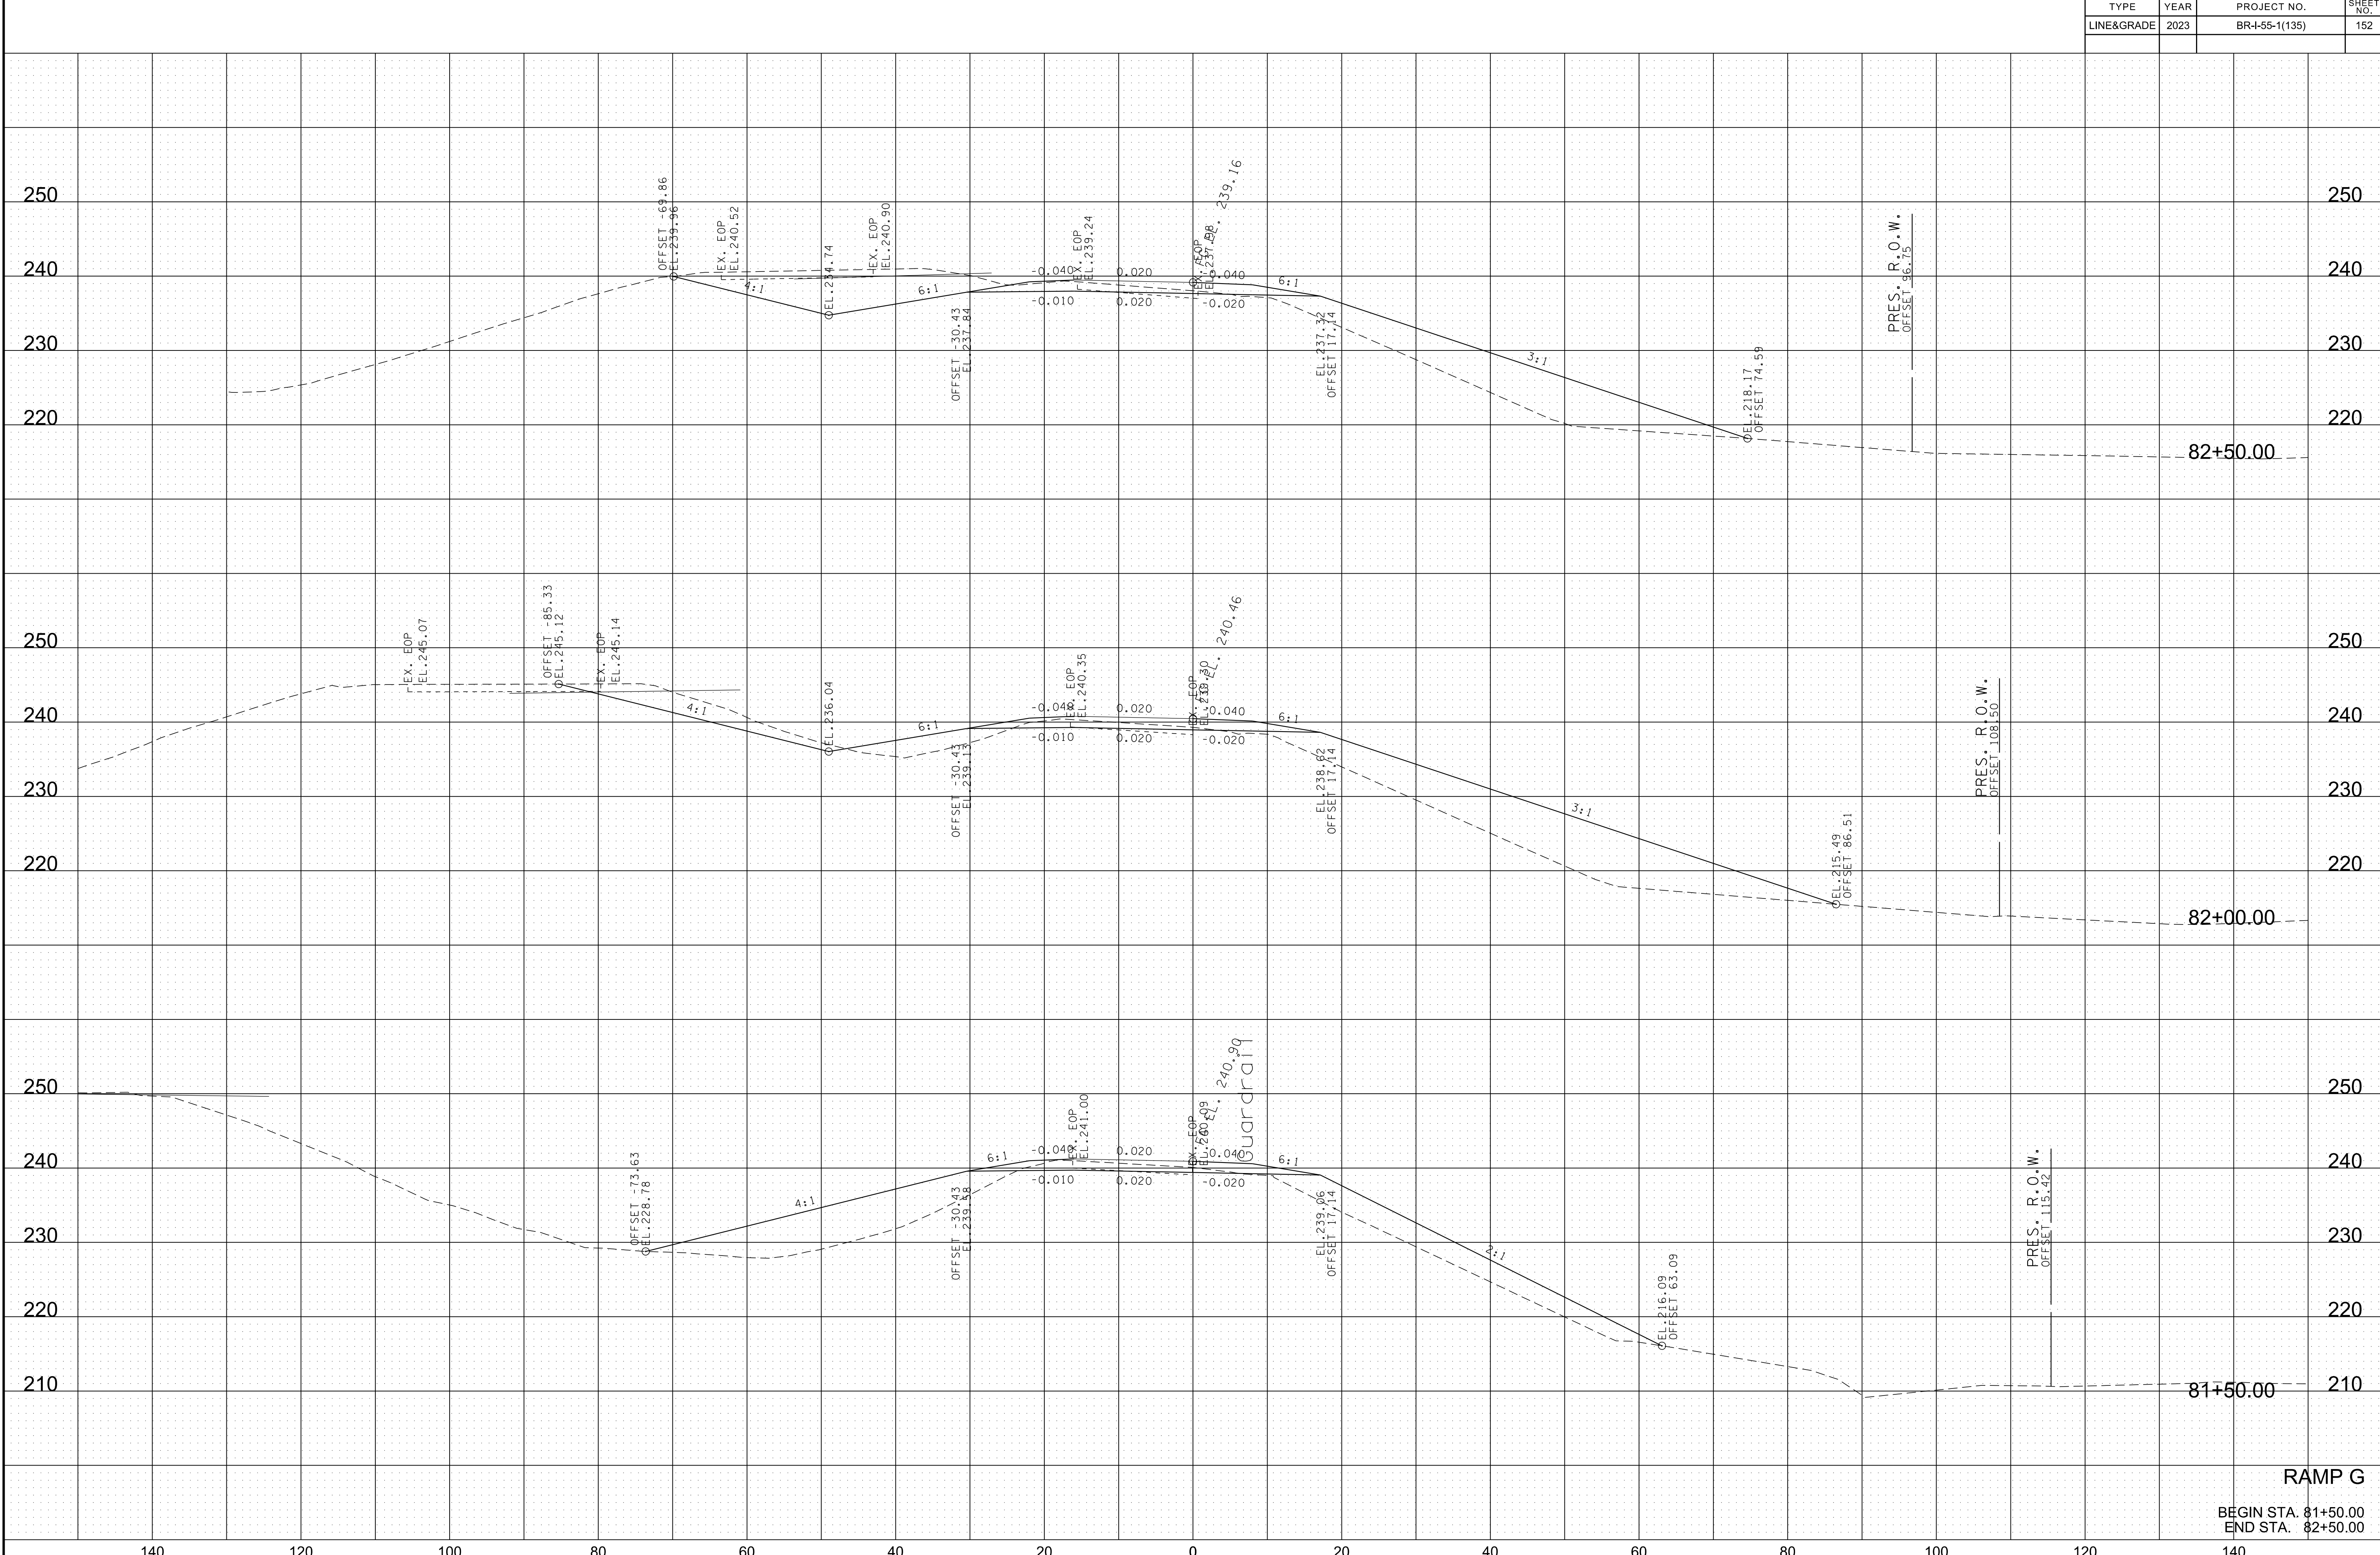

RAMP G


BEGIN STA. 81+50.00
END STA. 82+50.00

TYPE	YEAR	PROJECT NO.	SHEET NO.
LINE&GRADE	2023	BR-1-55-1(135)	153

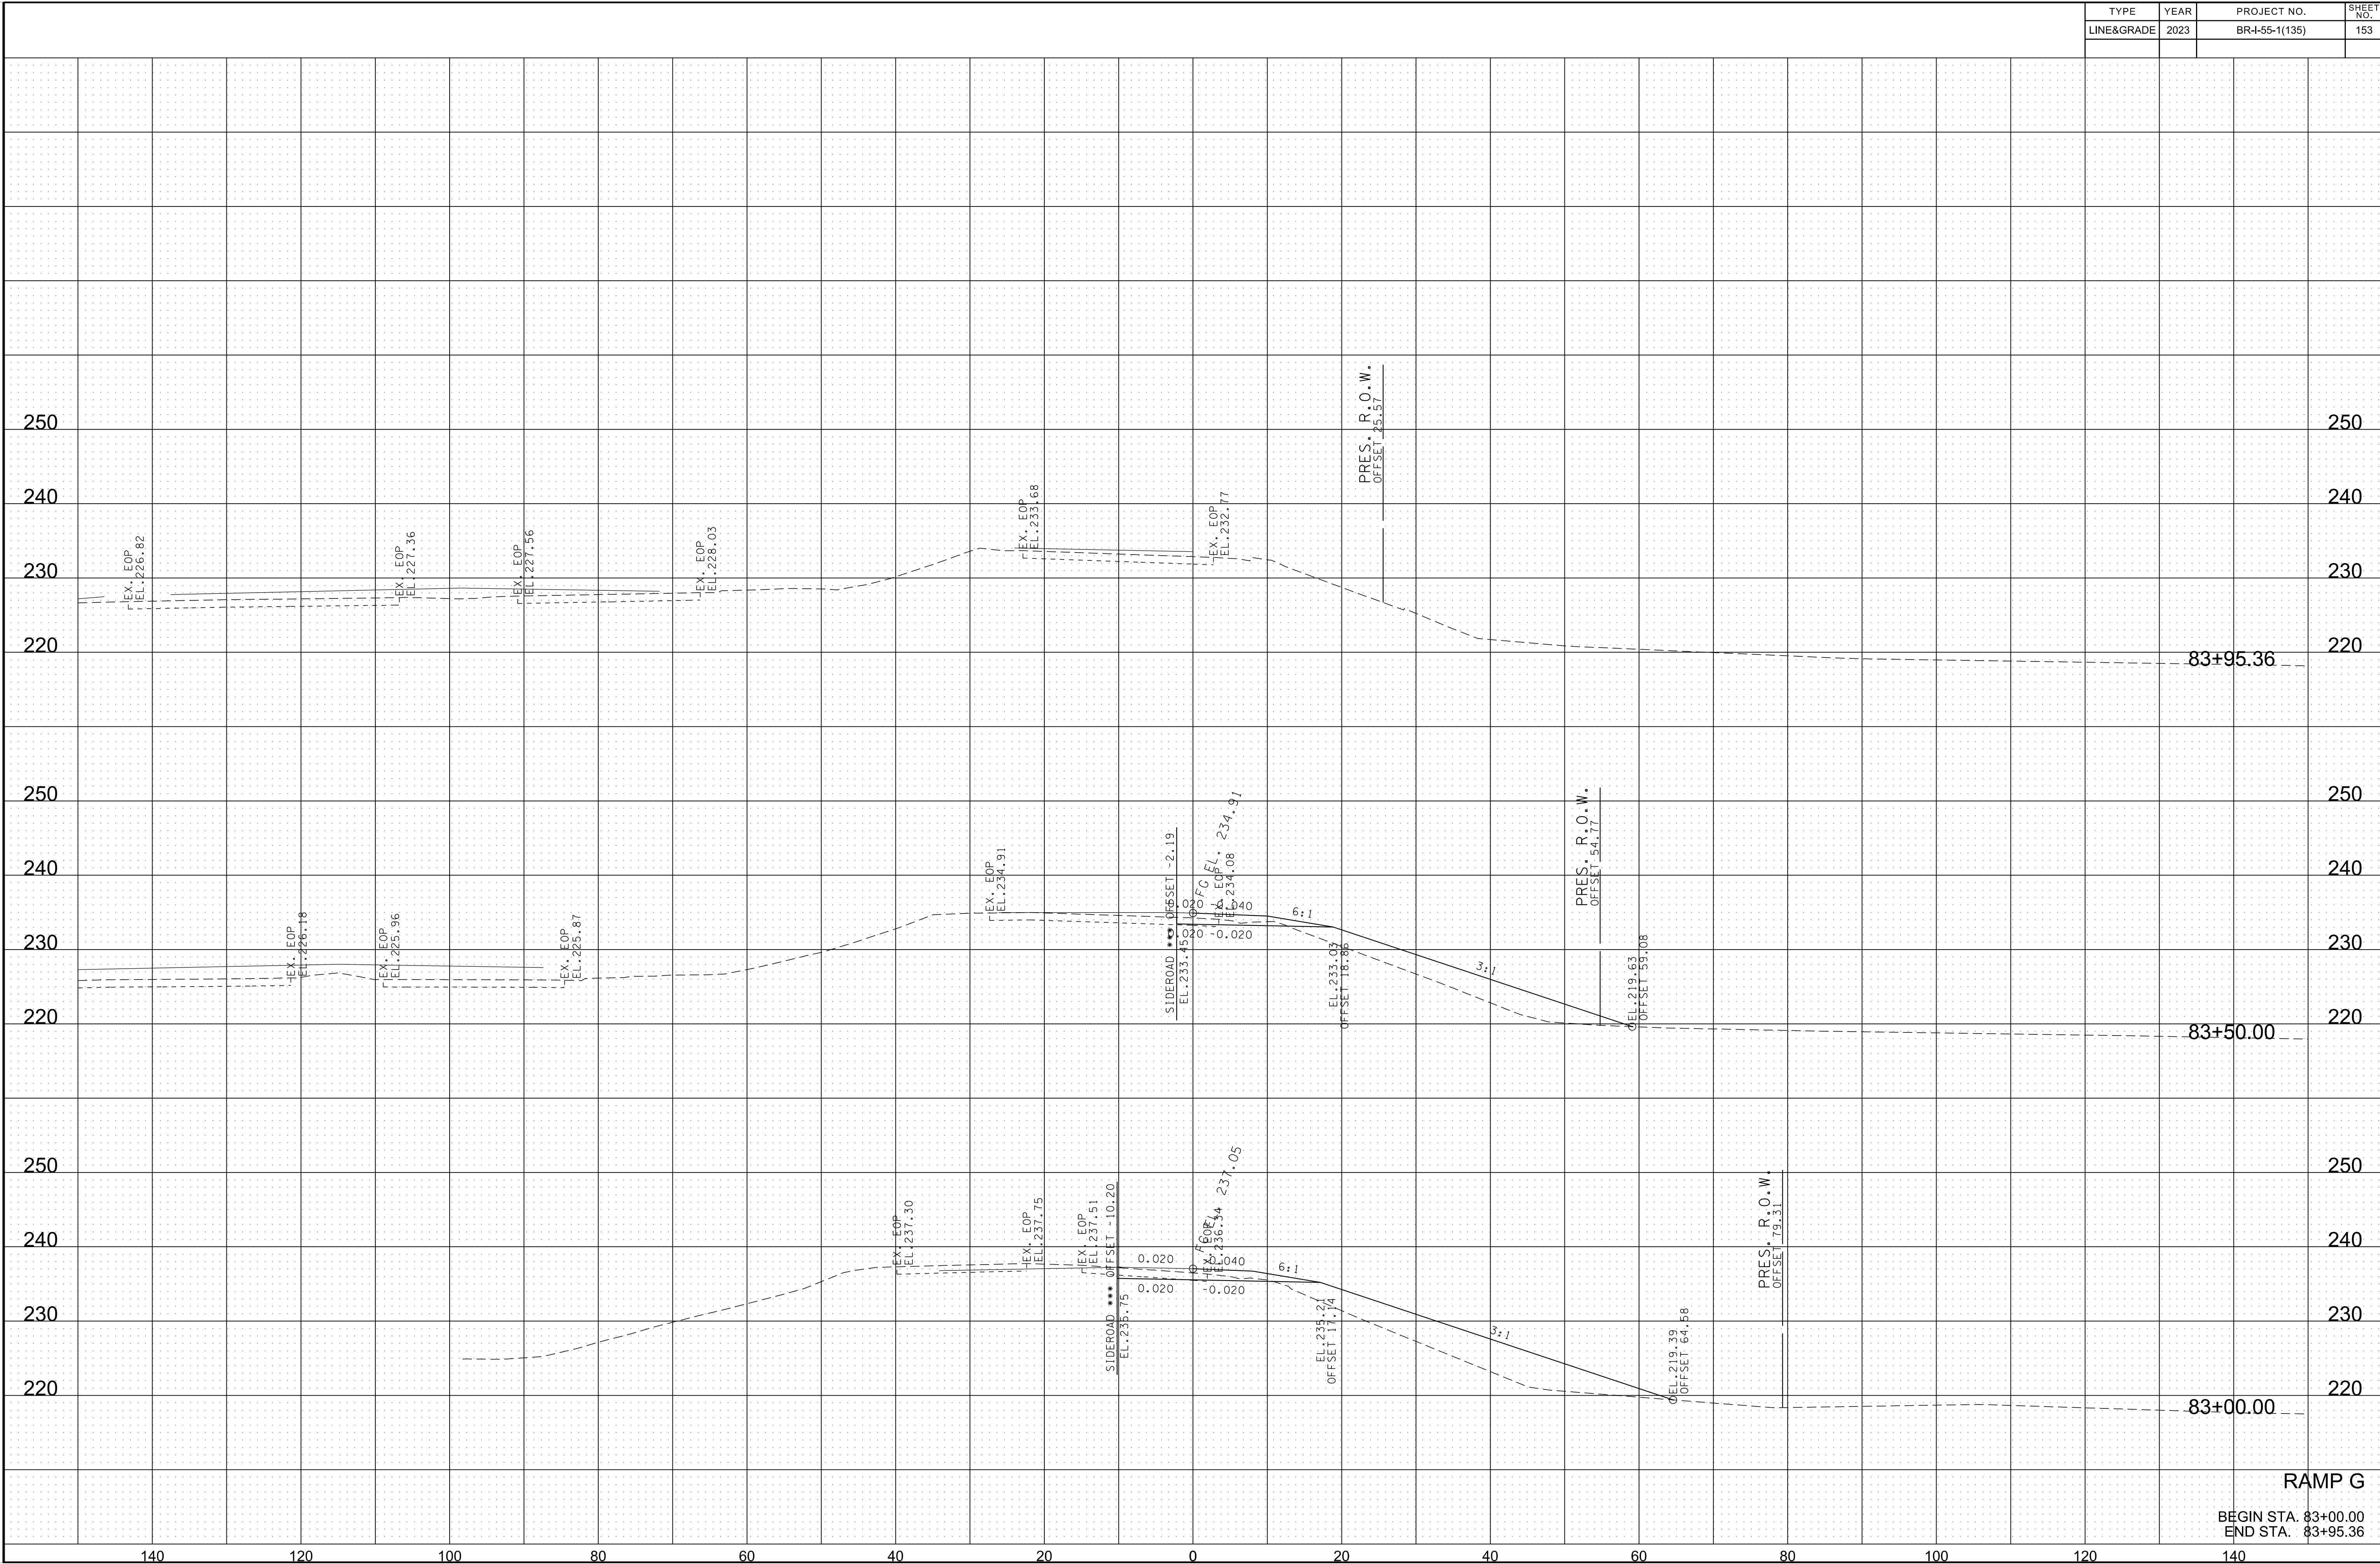

7/3/2023 6:52:51 PM
K:\MEM_Roadway\115004119 - SR 14 CMGC\Cadd\Plans\155 Bridges\154 - Ramp\HXS.dgn

TYPE	YEAR	PROJECT NO.	SHEET NO.
LINE&GRADE	2023	BR-155-1(135)	154

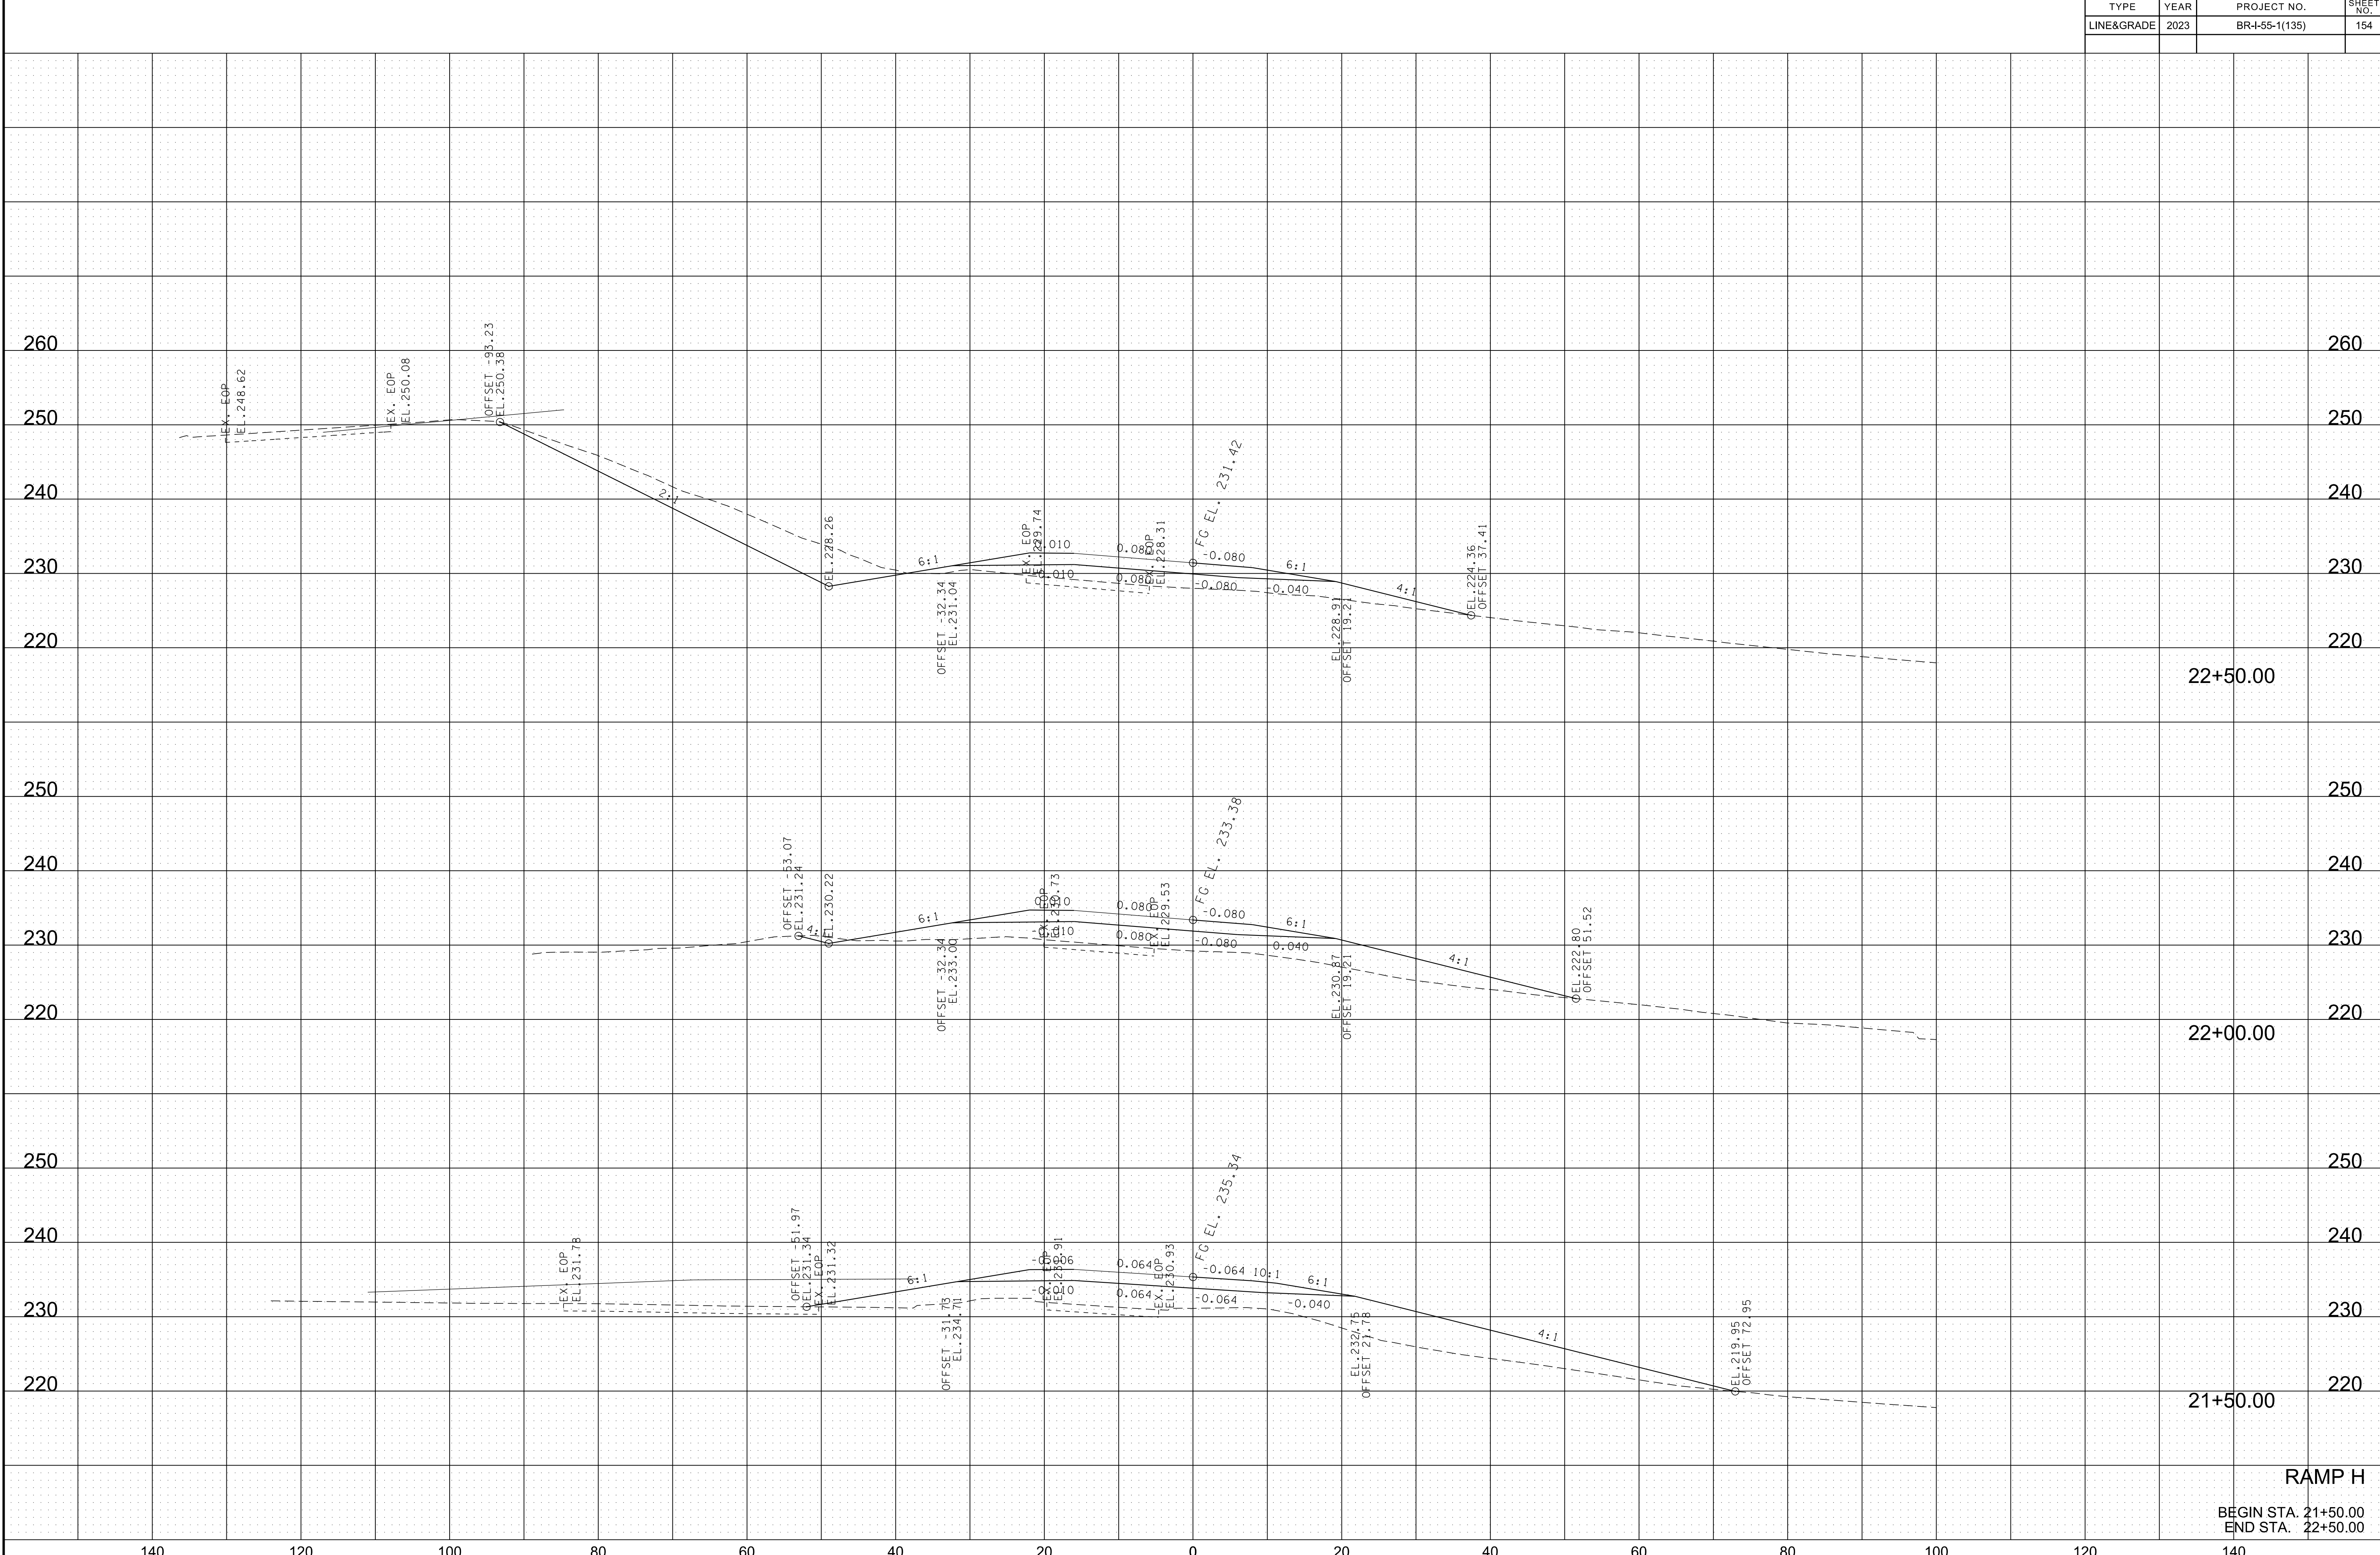


RAMP H

BEGIN STA. 21+50.00
END STA. 22+50.00


7/3/2023 6:52:53 PM
K:\MEM_Roadway\115004119 - SR 14 CMGC\Cadd\Plans\155 Bridges\154 - Ramp\HXS.dgn

TYPE	YEAR	PROJECT NO.	SHEET NO.
LINE&GRADE	2023	BR-155-1(135)	155

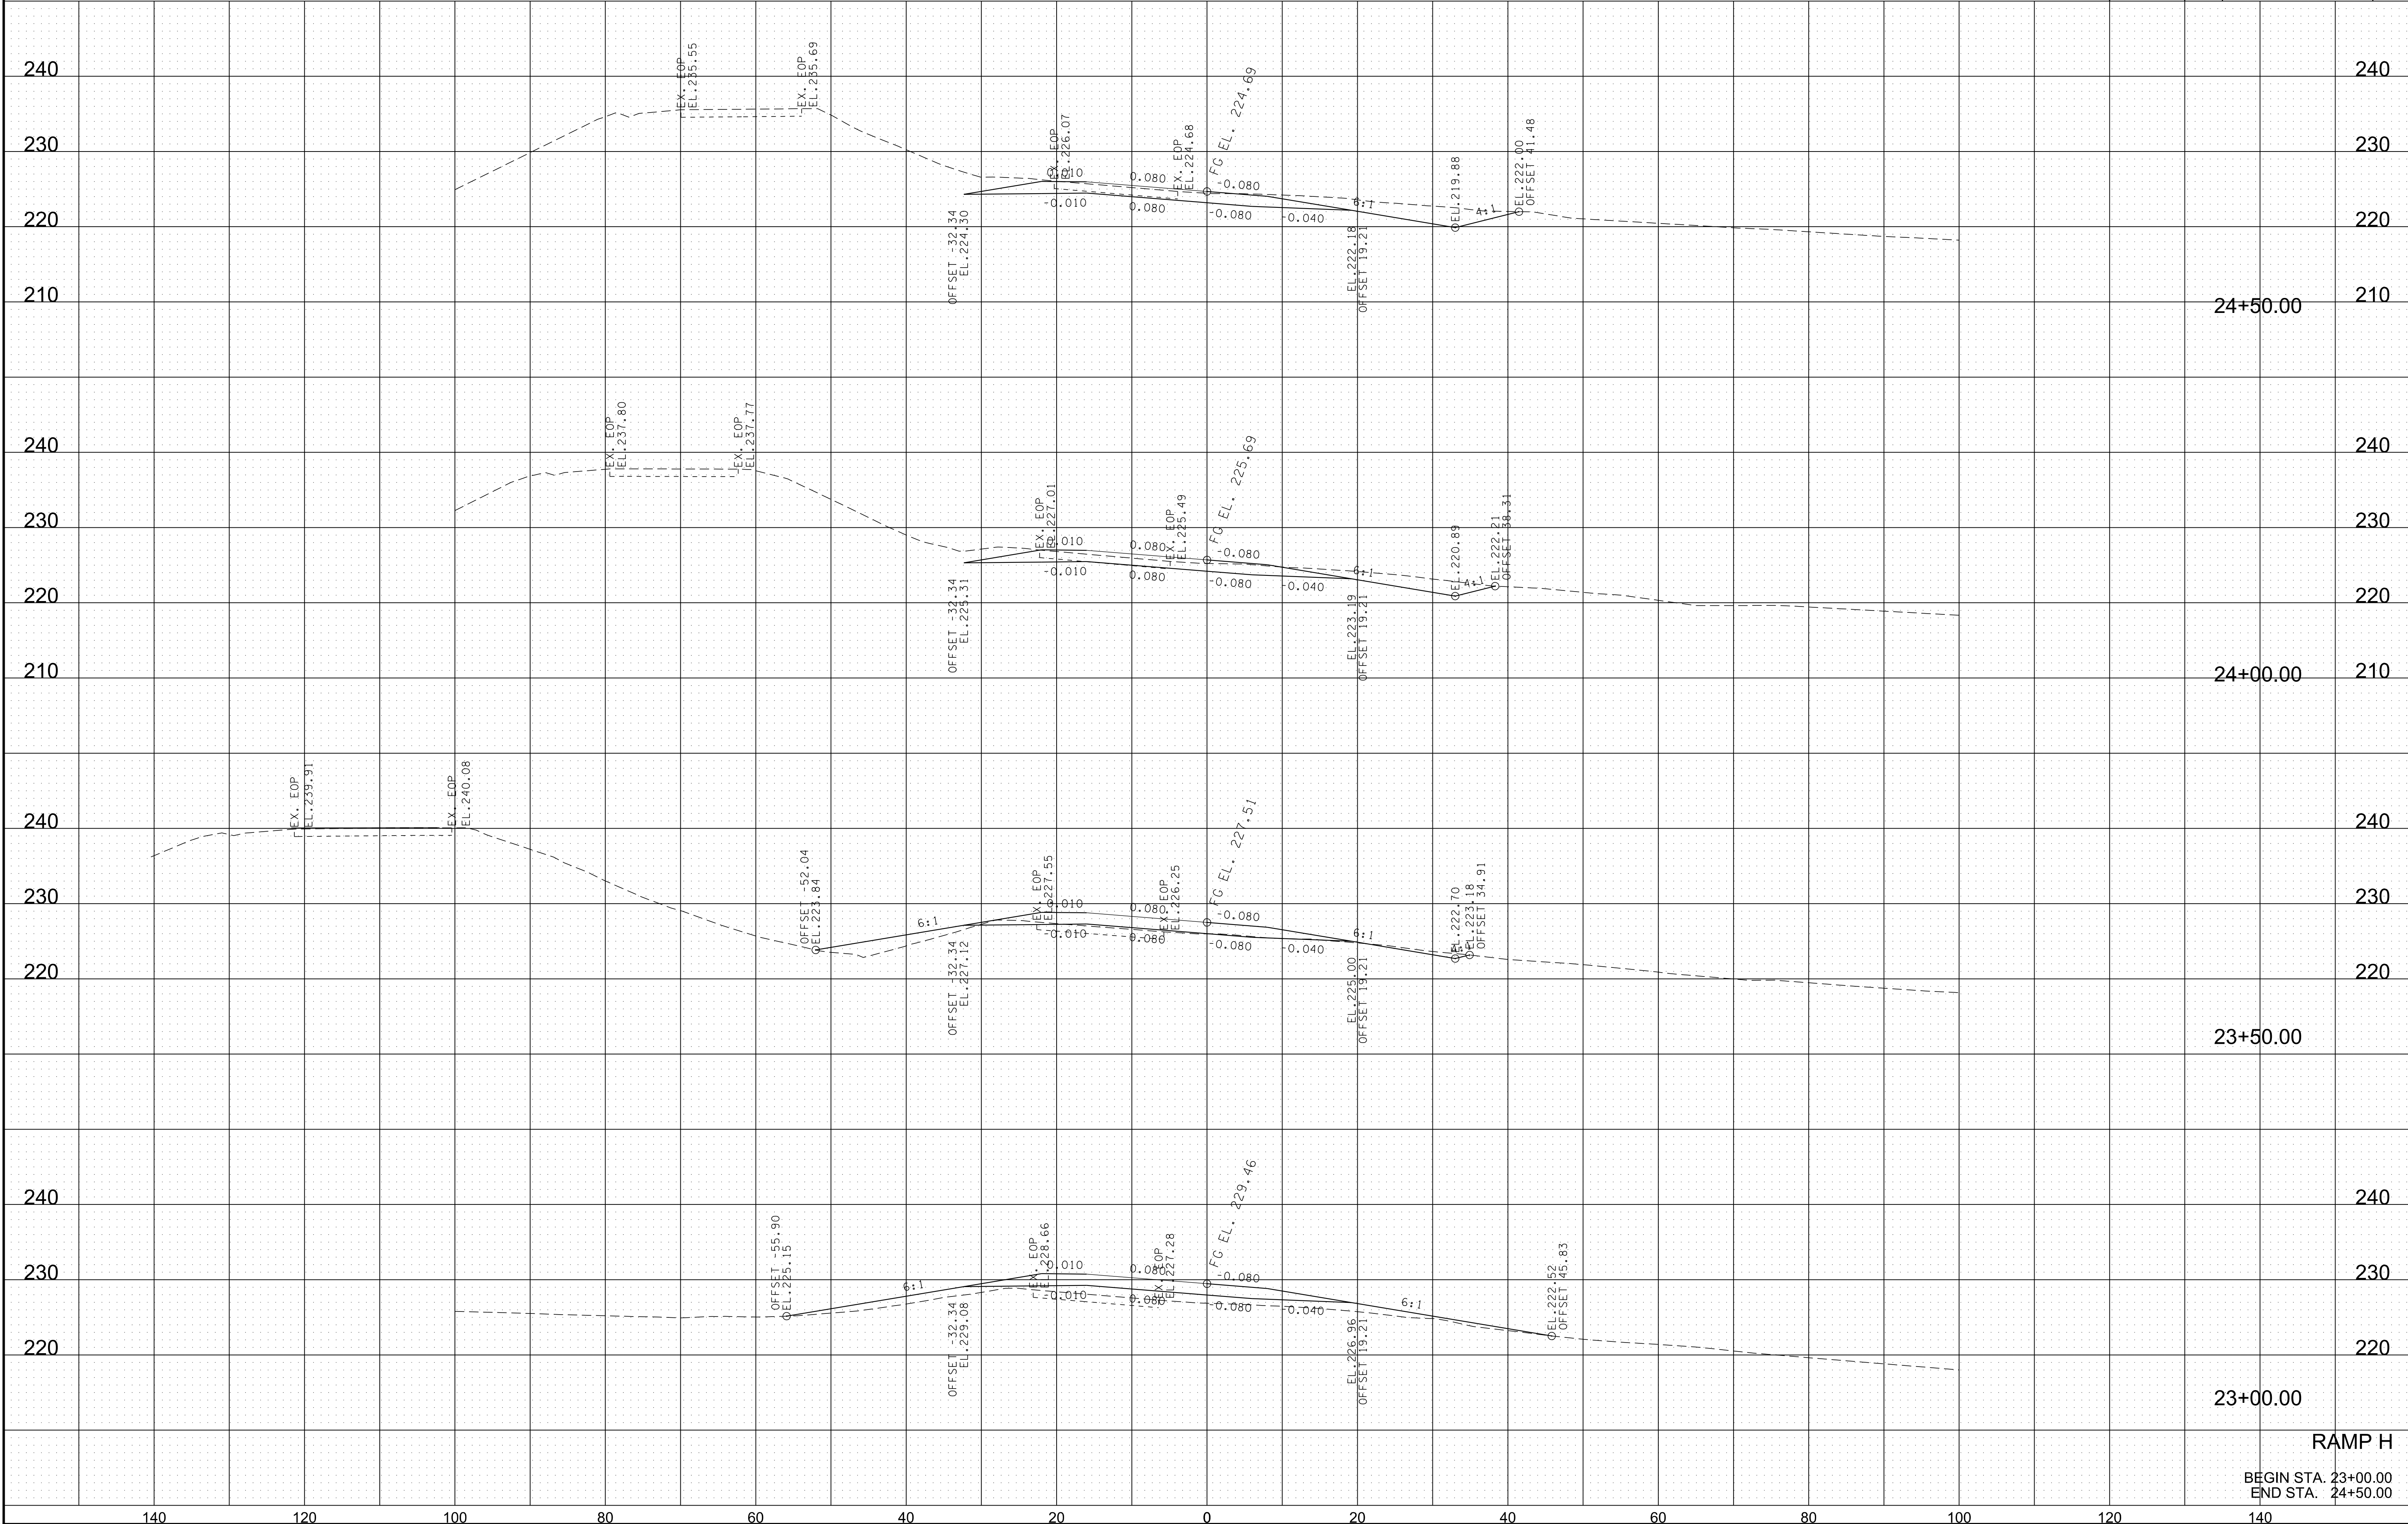


7/3/2023 6:52:55 PM
K:\MEM_Roadway\115004119 - SR 14 CMGC\Cadd\Plans\155 Bridges\154 - Ramp\HXS.dgn

TYPE	YEAR	PROJECT NO.	SHEET NO.
LINE&GRADE	2023	BR-155-1(135)	156

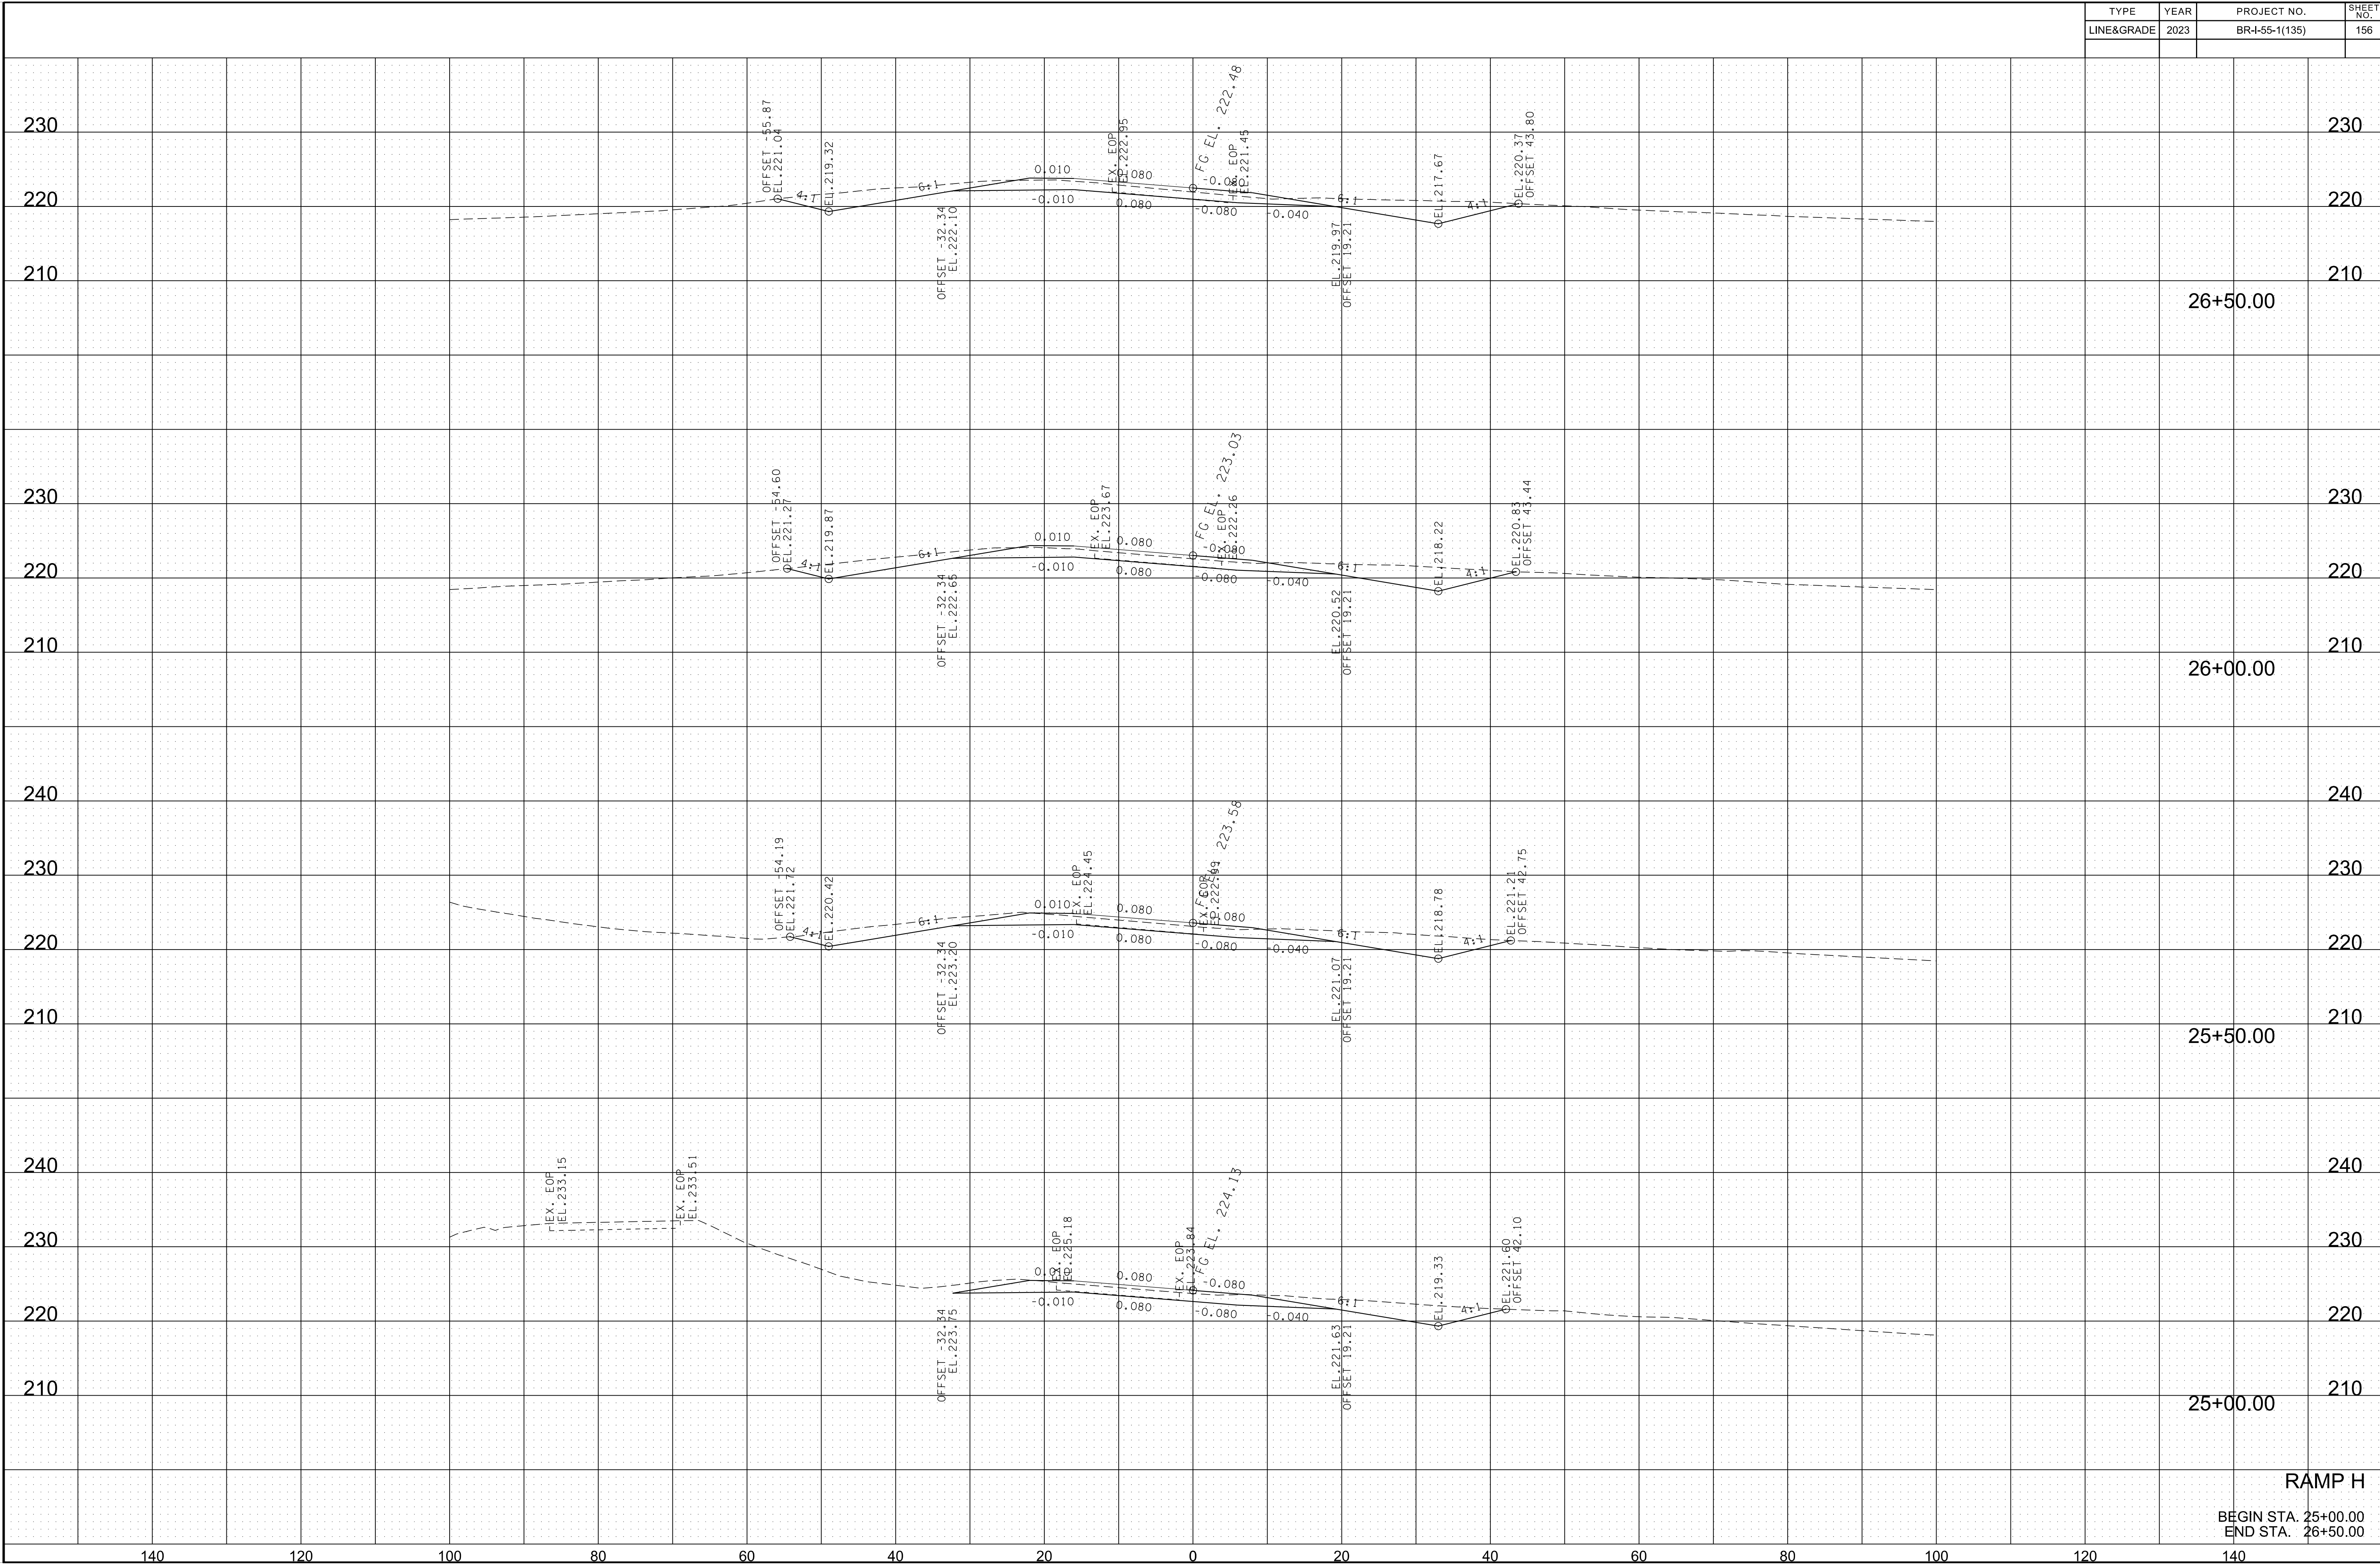

TYPE	YEAR	PROJECT NO.	SHEET NO.
LINE&GRADE	2023	BR-155-1(135)	157

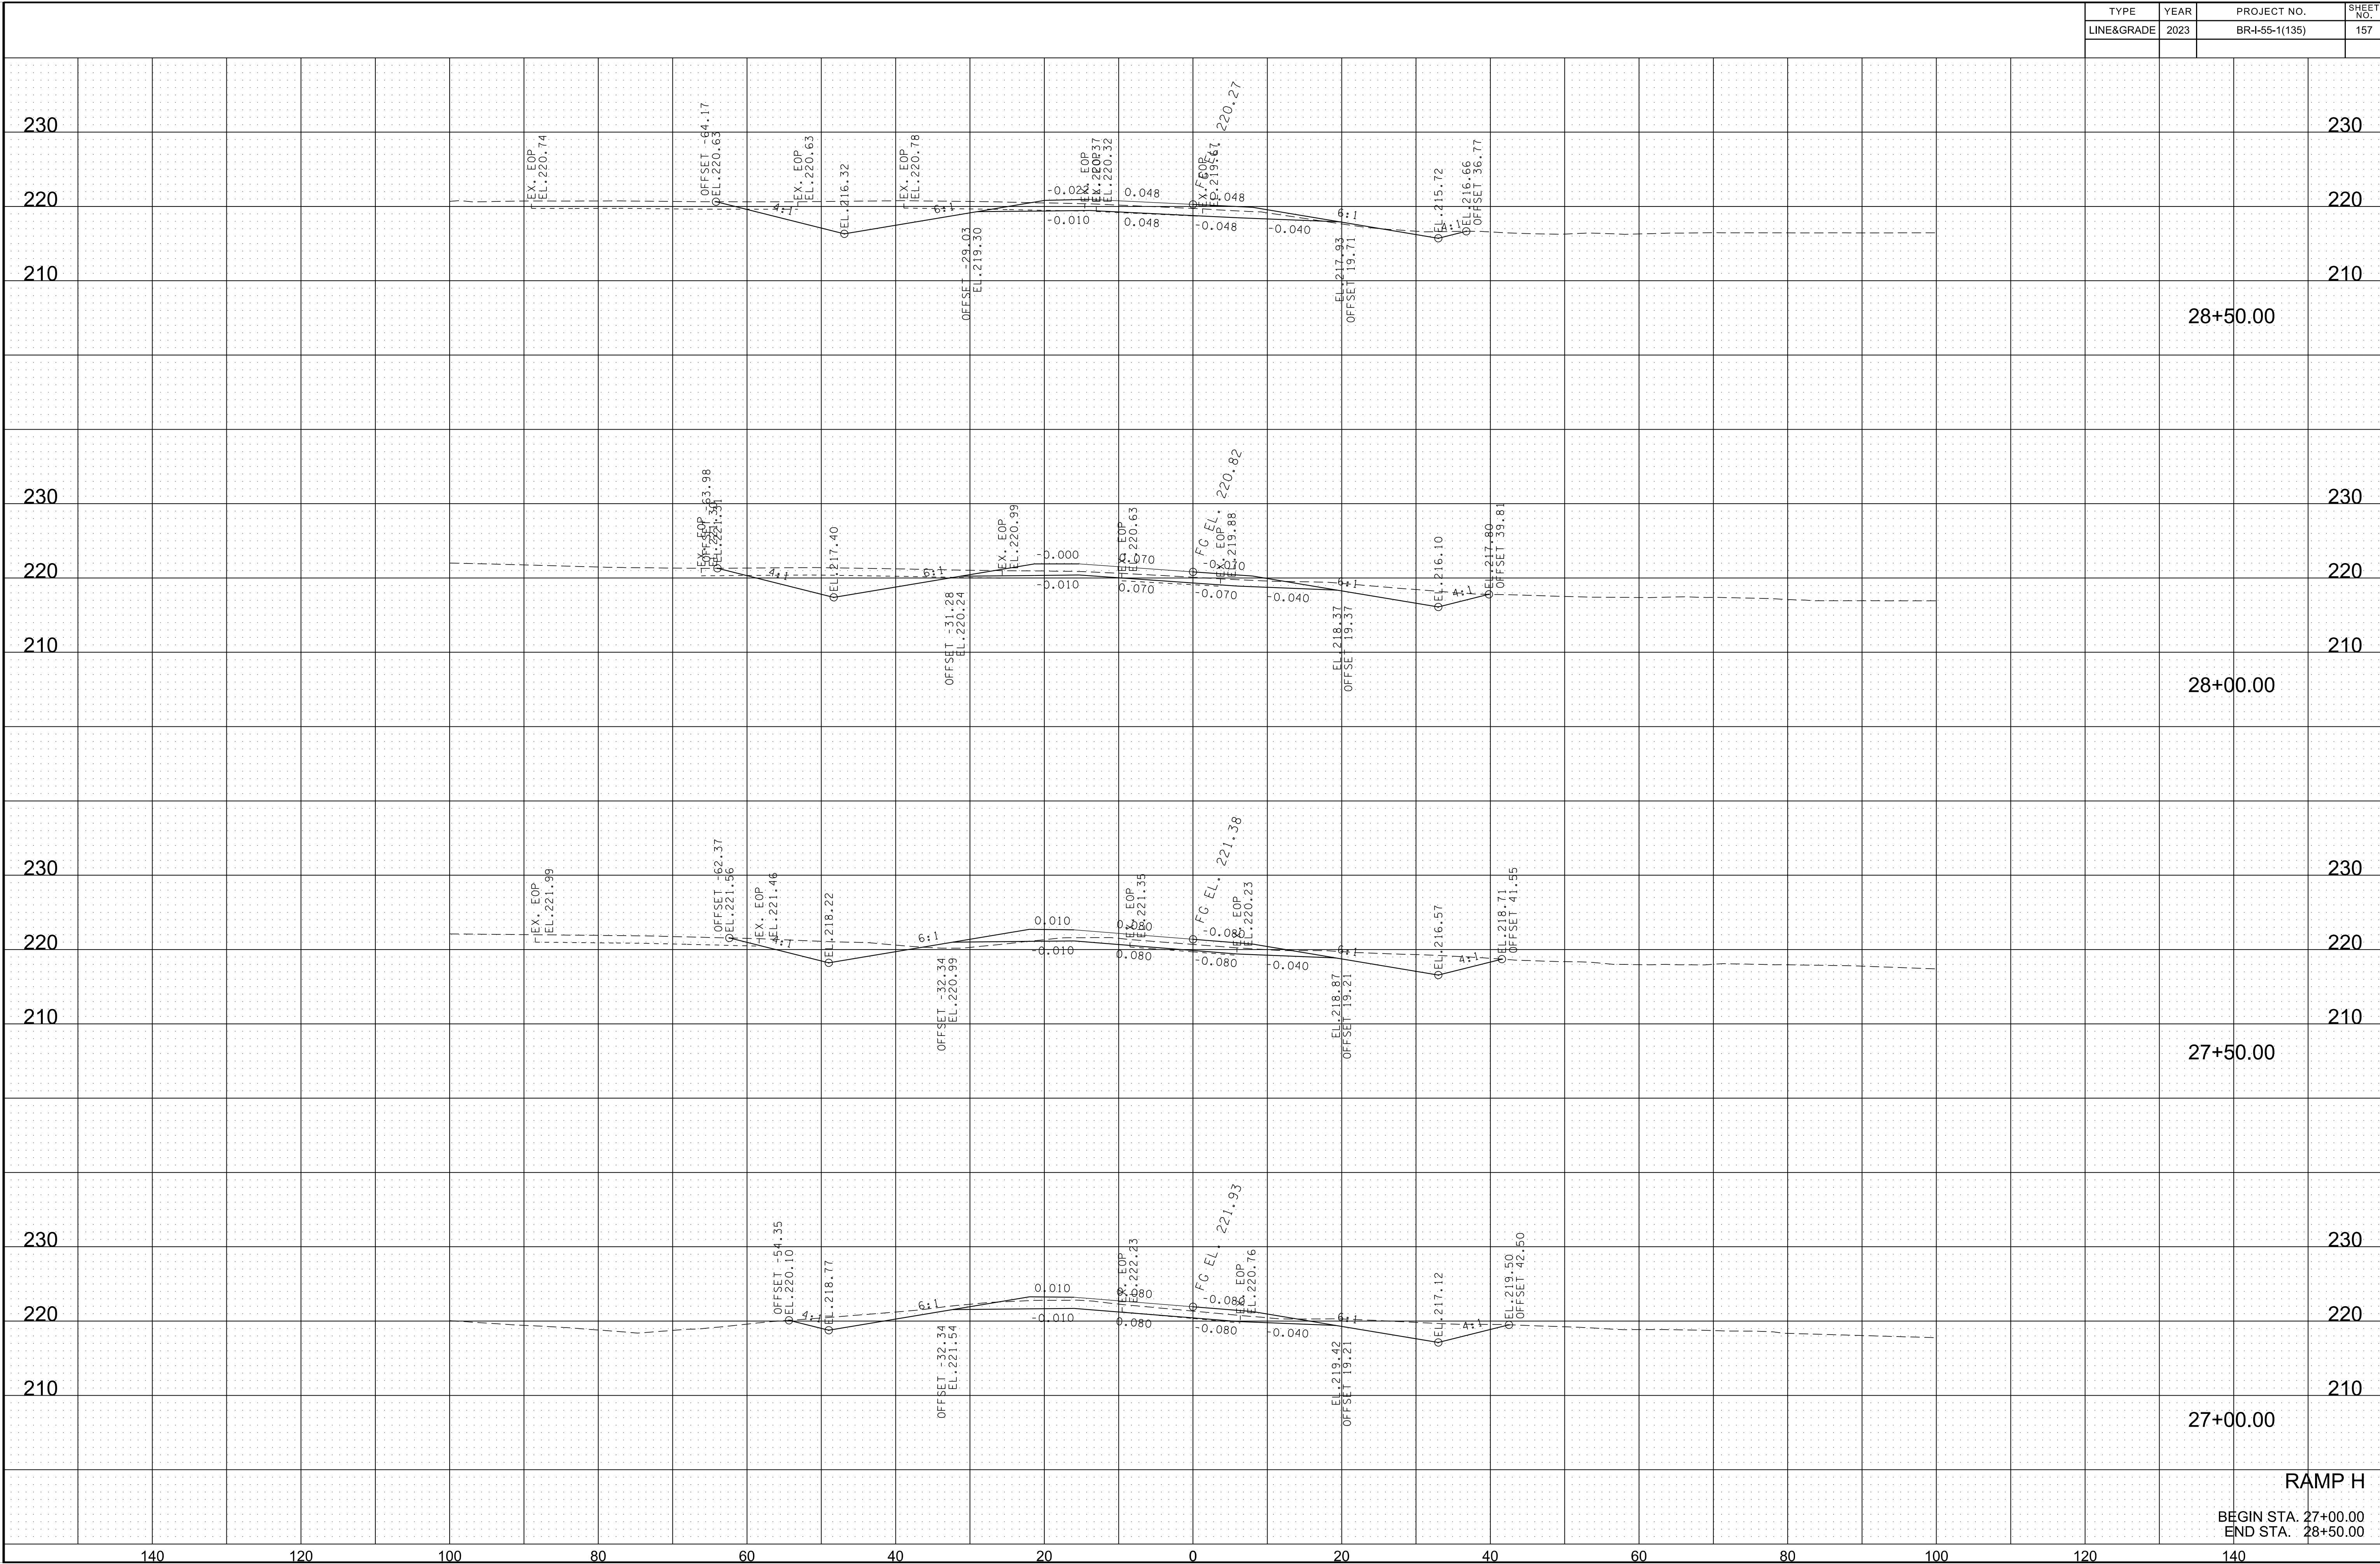

RAMP H
BEGIN STA. 27+00.00
END STA. 28+50.00

