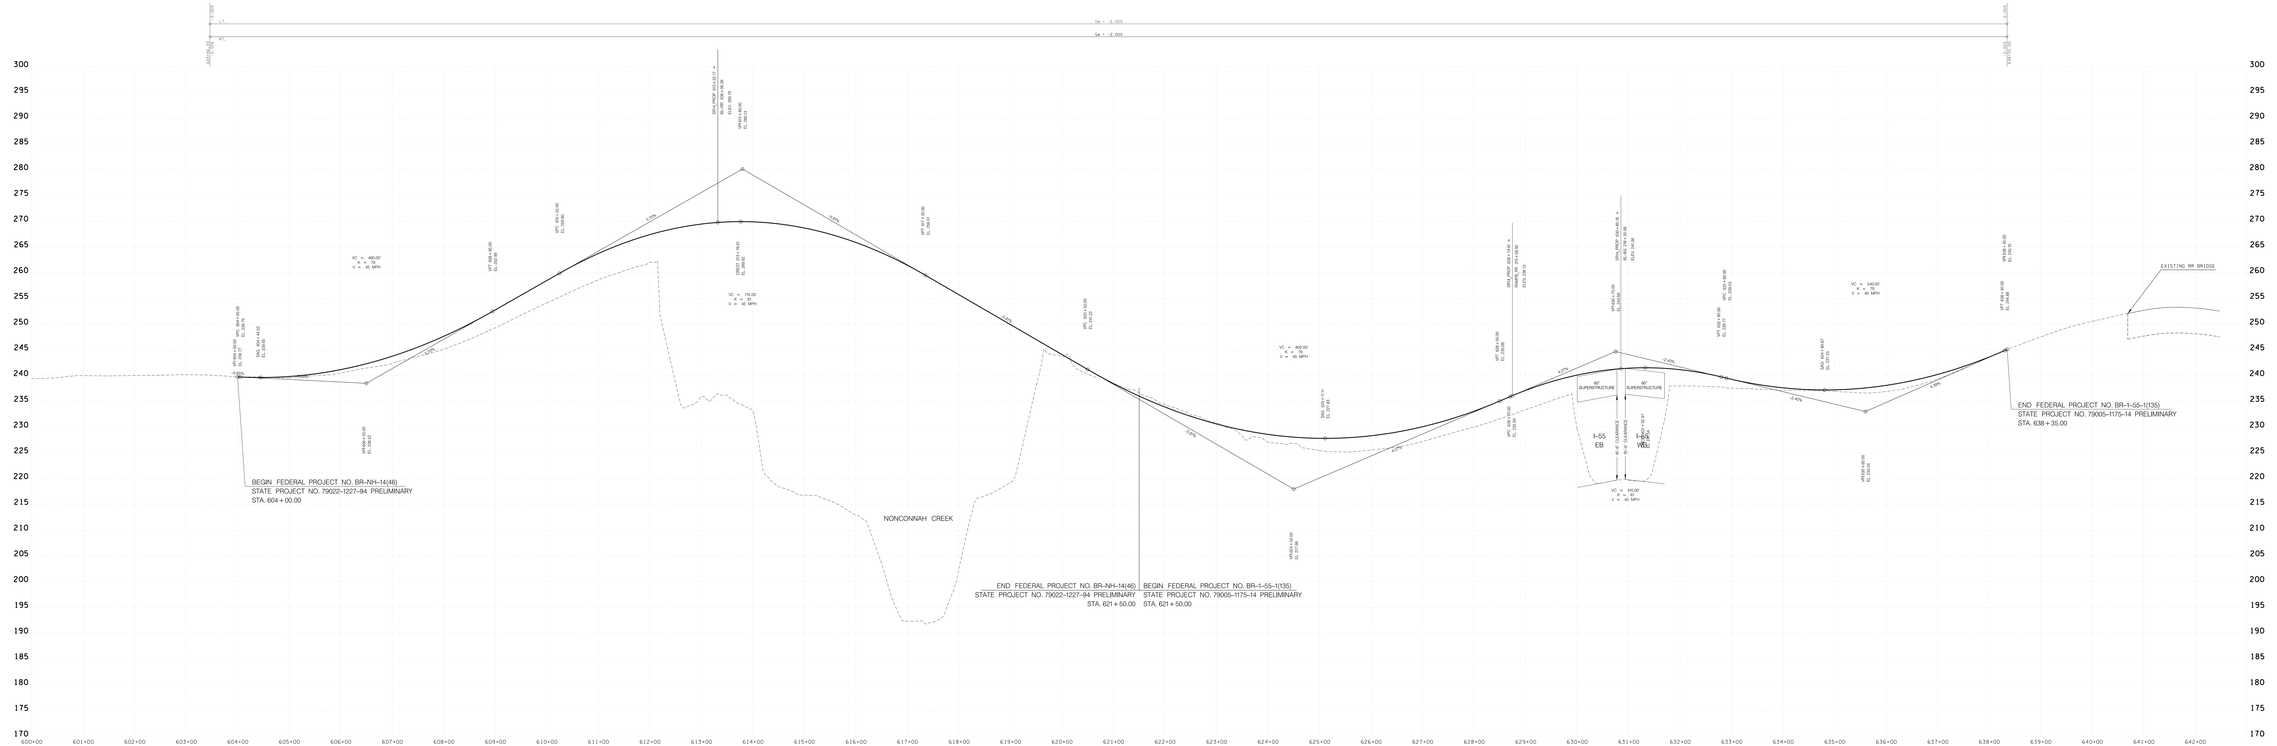

SR-14

STATE OF TENNESSEE
DEPARTMENT OF TRANSPORTATION

ROLL PLOT
SR14 PROFILE
PRELIMINARY

SCALE: 1" = 50