TYPE	YEAR	PROJECT NO.	SHEET NO.
R.O.W.	2015	HSIP-247(12)	3

REV. 03/08/16: UPDATED TRACT NO. 5 PROPERTY OWNER.

REV. 09/01/16: RELOCATED AND CHANGED WIDTH OF FIELD ENT. ON TRACT NO. 3.

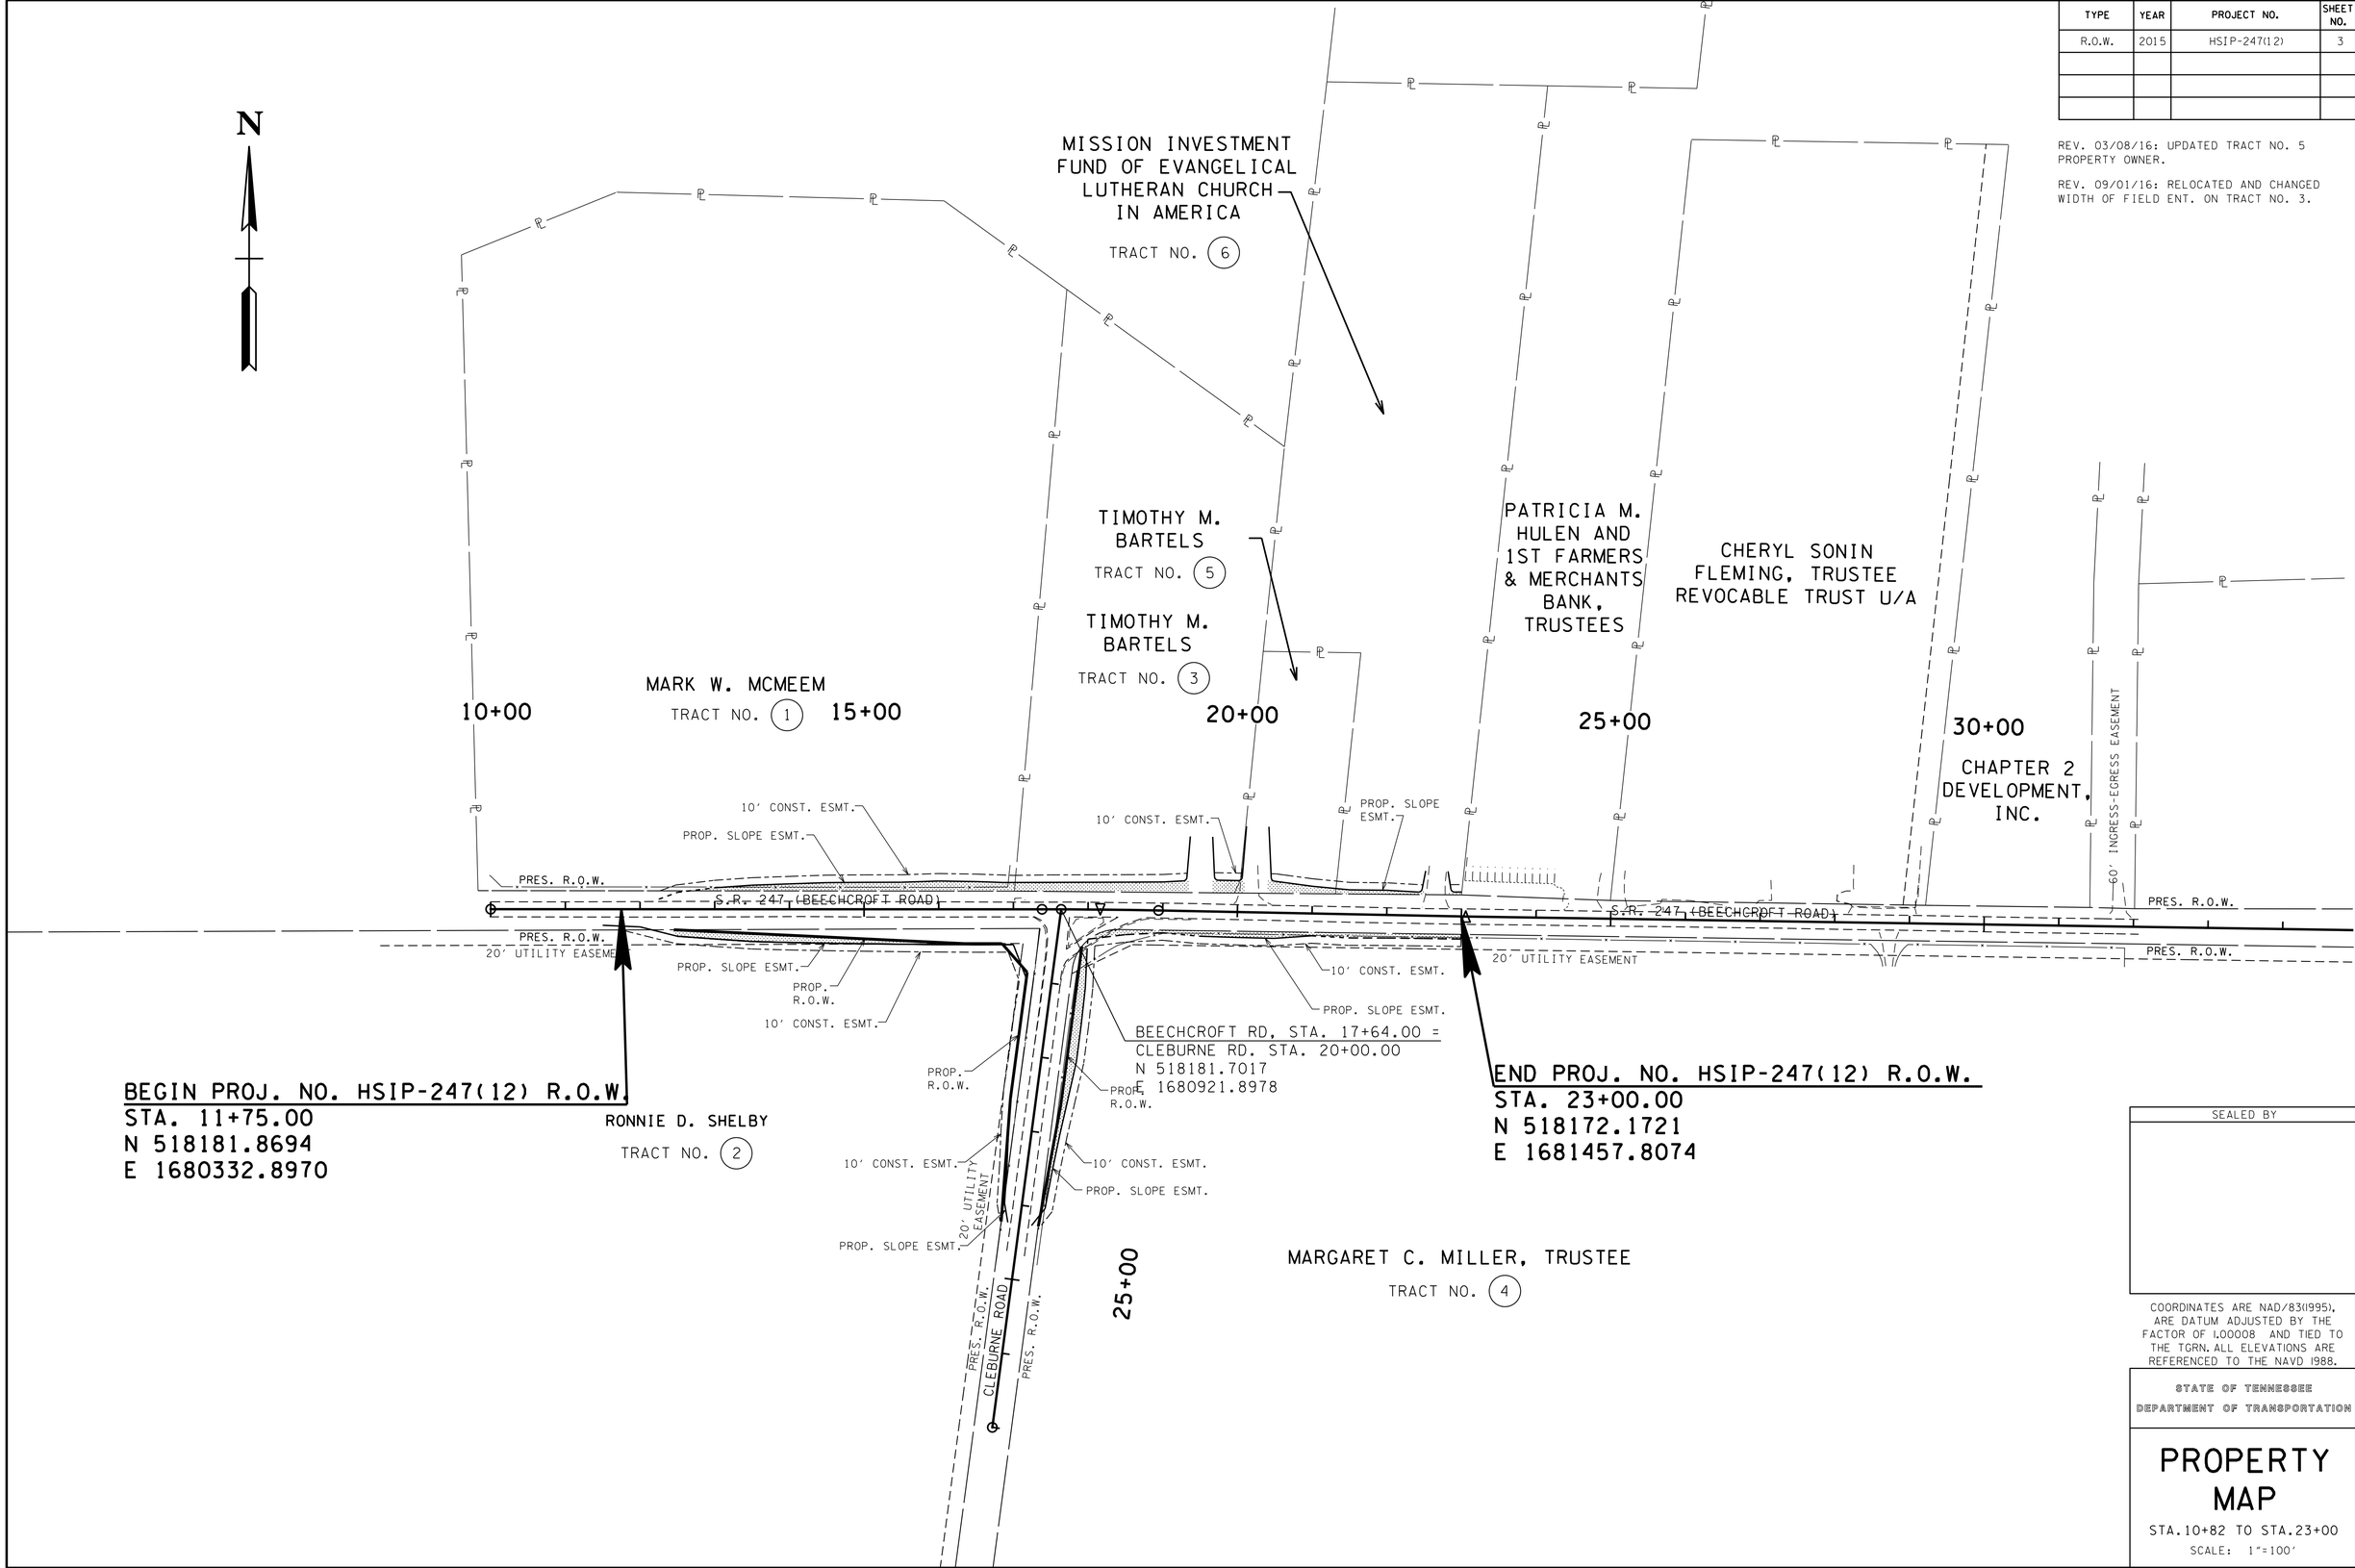

SEALED BY

COORDINATES ARE NAD/83(1995), ARE DATUM ADJUSTED BY THE FACTOR OF 1.00008 AND TIED TO THE TGRN. ALL ELEVATIONS ARE REFERENCED TO THE NAVD 1988.

STATE OF TENNESSEE
DEPARTMENT OF TRANSPORTATION

PROPERTY MAP

STA.10+82 TO STA.23+00

SCALE: 1"=100'

01-SEP-2016 15:36
\\JJ03WF01.tdot.state.tn.us\03Shared\SURVEY\DESIGN\PIN 117319.01Maury Co. SR-247 RSAR at Cleburne Rd\ROW Revisions\9-01-16\MUSR247RSAR03.sht.dgn