TENNESSEE D.O.T.
DESIGN DIVISION
FILE NO.

TYPE	YEAR	PROJECT NO.	SHEET NO.
CONST.	2015	NH-29(86)	U1-10

MORGAN COUNTY 65001-3268-14

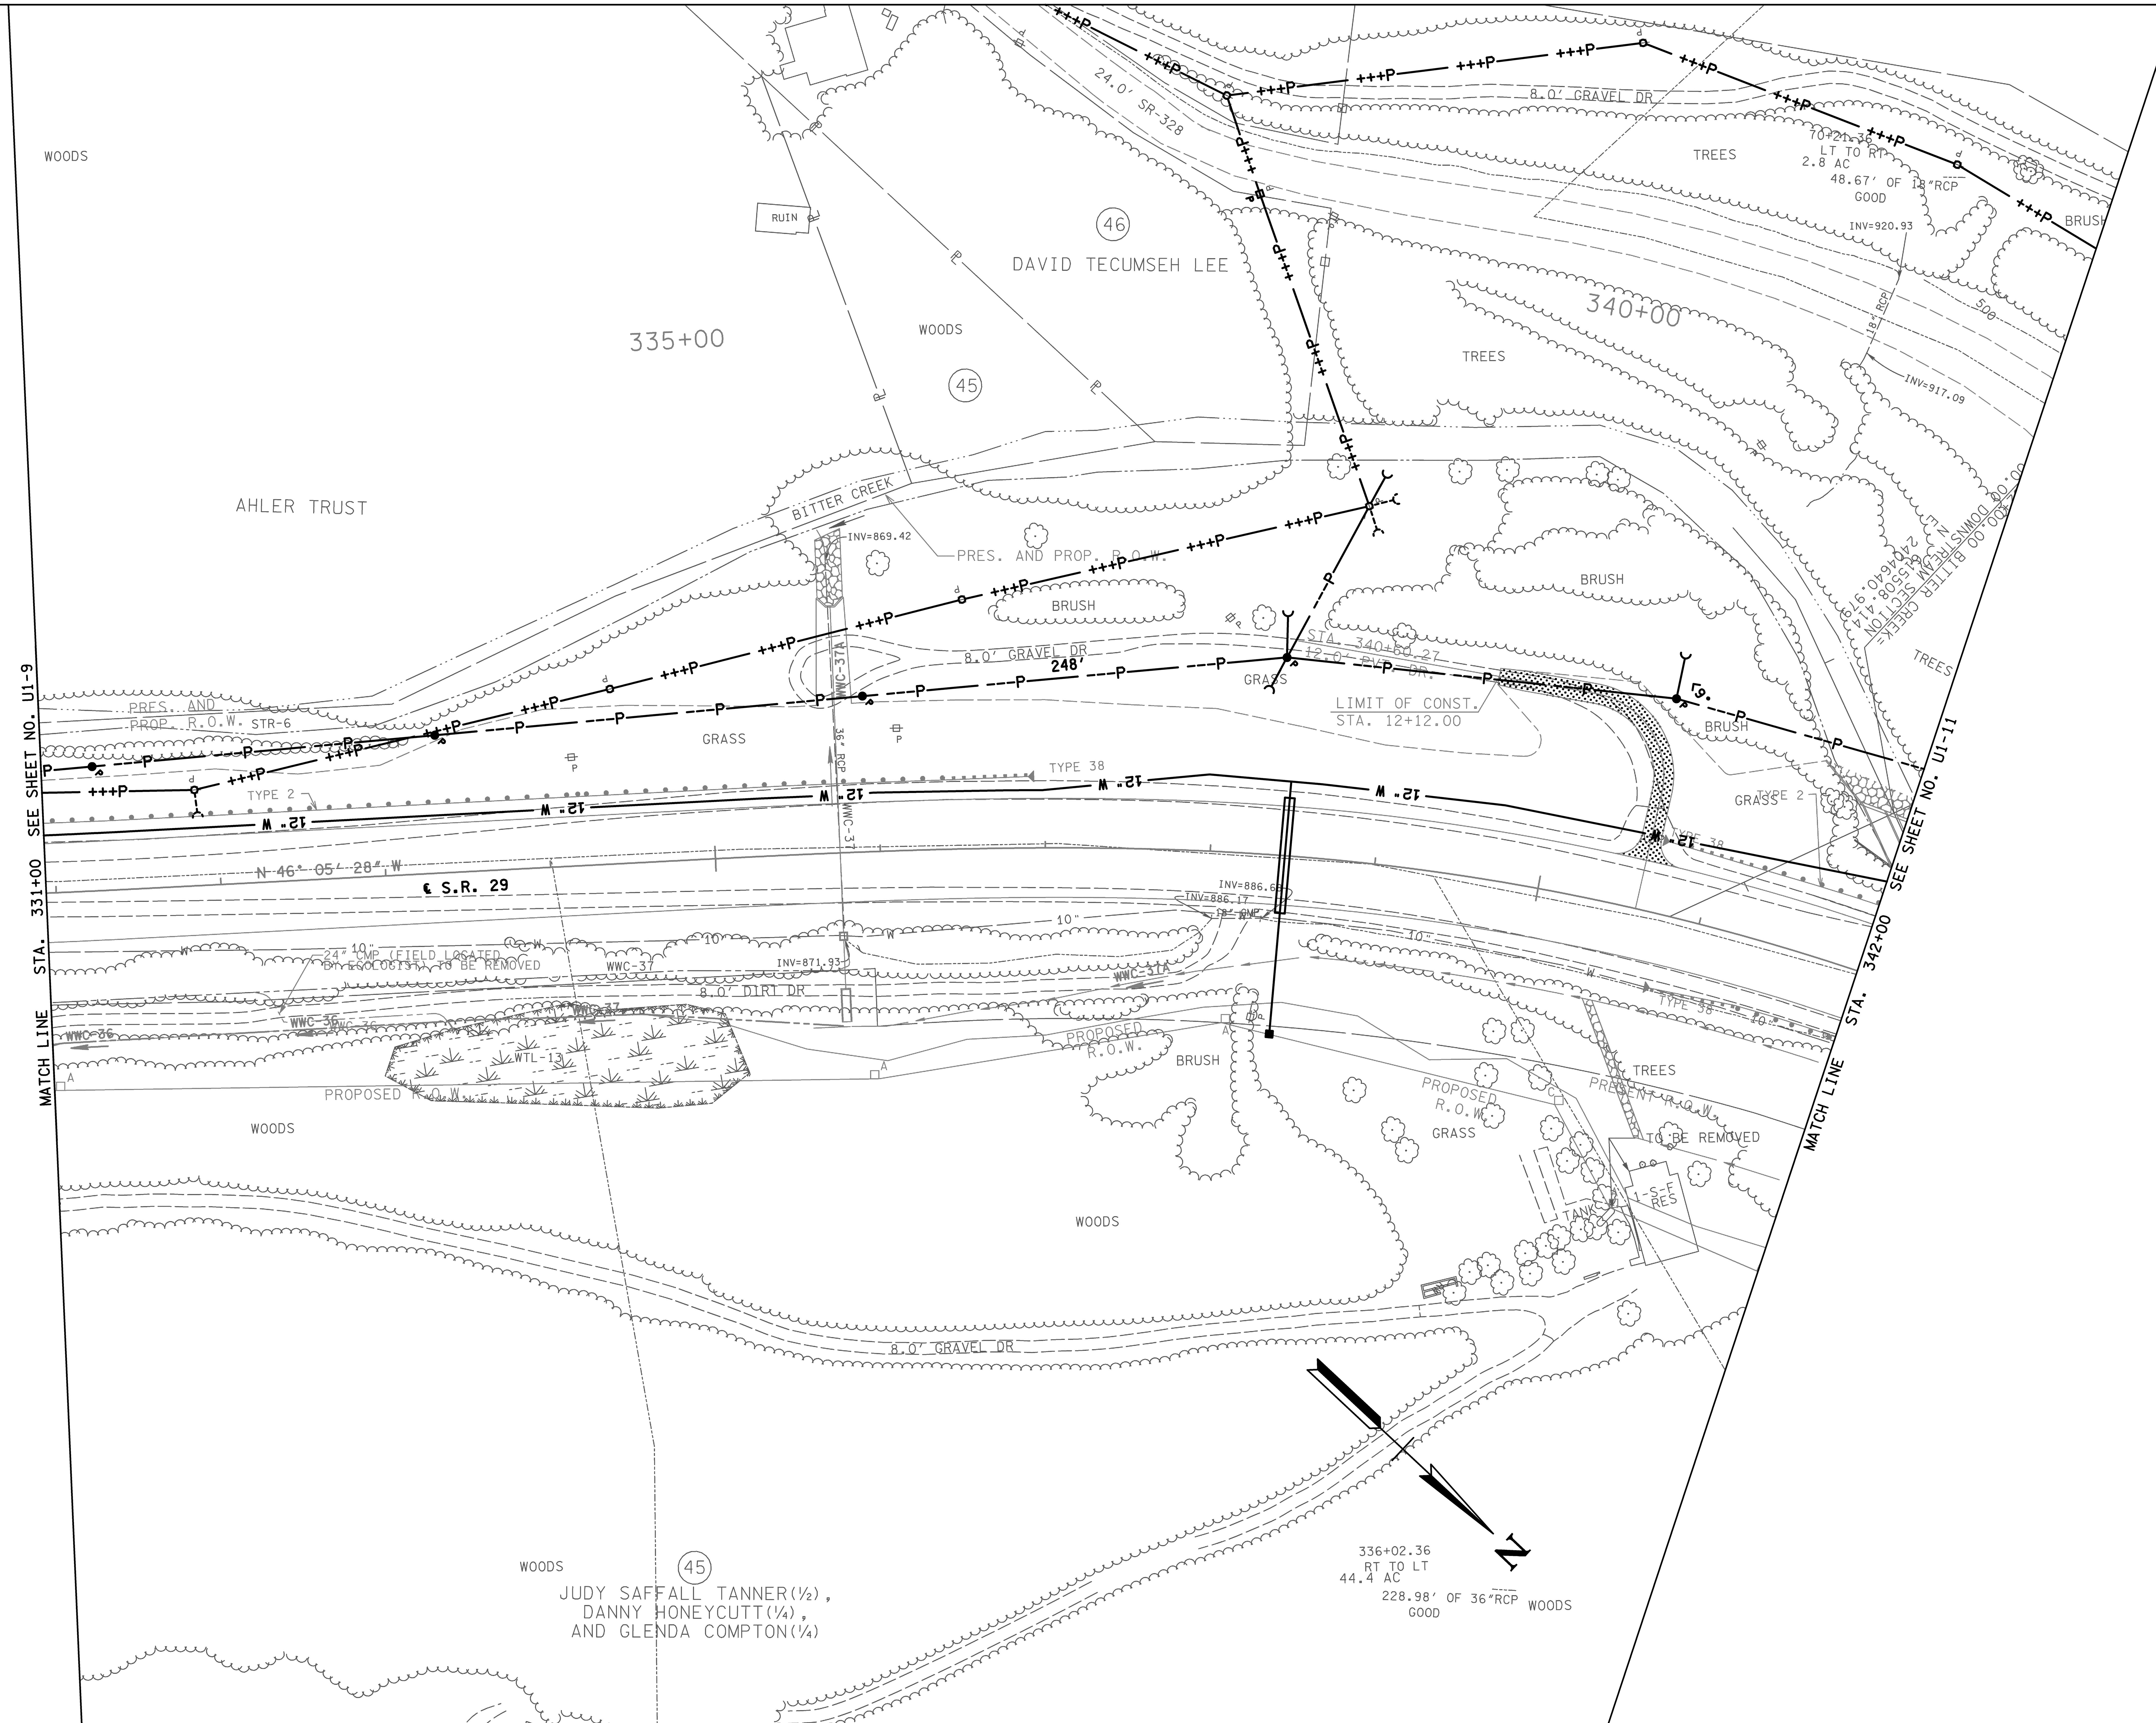

COORDINATE VALUES ARE NAD/83 (1995), AND ARE DATUM ADJUSTED BY THE FACTOR OF 1.0001, & TIED TO THE TGRN. ALL ELEVATIONS ARE REFERENCED TO THE NAVD 1988.

STATE OF TENNESSEE
DEPARTMENT OF TRANSPORTATION
BUREAU OF ENGINEERING

UTILITIES

I-29
STA.331+00 TO STA.342+00
SCALE: 1"=50'

$$$$SYTIME$$$$$$
$$$$DGNSPEC$$